Plan of:	PROPOSED SITE PLAN SHOWING ADDITIONAL DISTURBANCE AREA Lots 12 & 13 D.P.1024564 KARUAH EAST QUARRY	Location:	Blue Rock Close Karuah	Datum: Origin: Projection: Origin: North Direction: Contour Interval:	A.H.D. Lidar Data M.G.A. Grid 2.0m	Create Date: Sheet: Plan By: Project Manager: Office: Plan Purpose:	6th September 2012 1 of 1 ZJ MR Hunter Approval	Version: Client: Survey: AutoCAD: Our Ref:	AF (28/11/2022) Karuah East Quarry Pty. Ltd. N/A Dwg\11819-SITE-004-AF 11819
		Council:	Mid Coast						

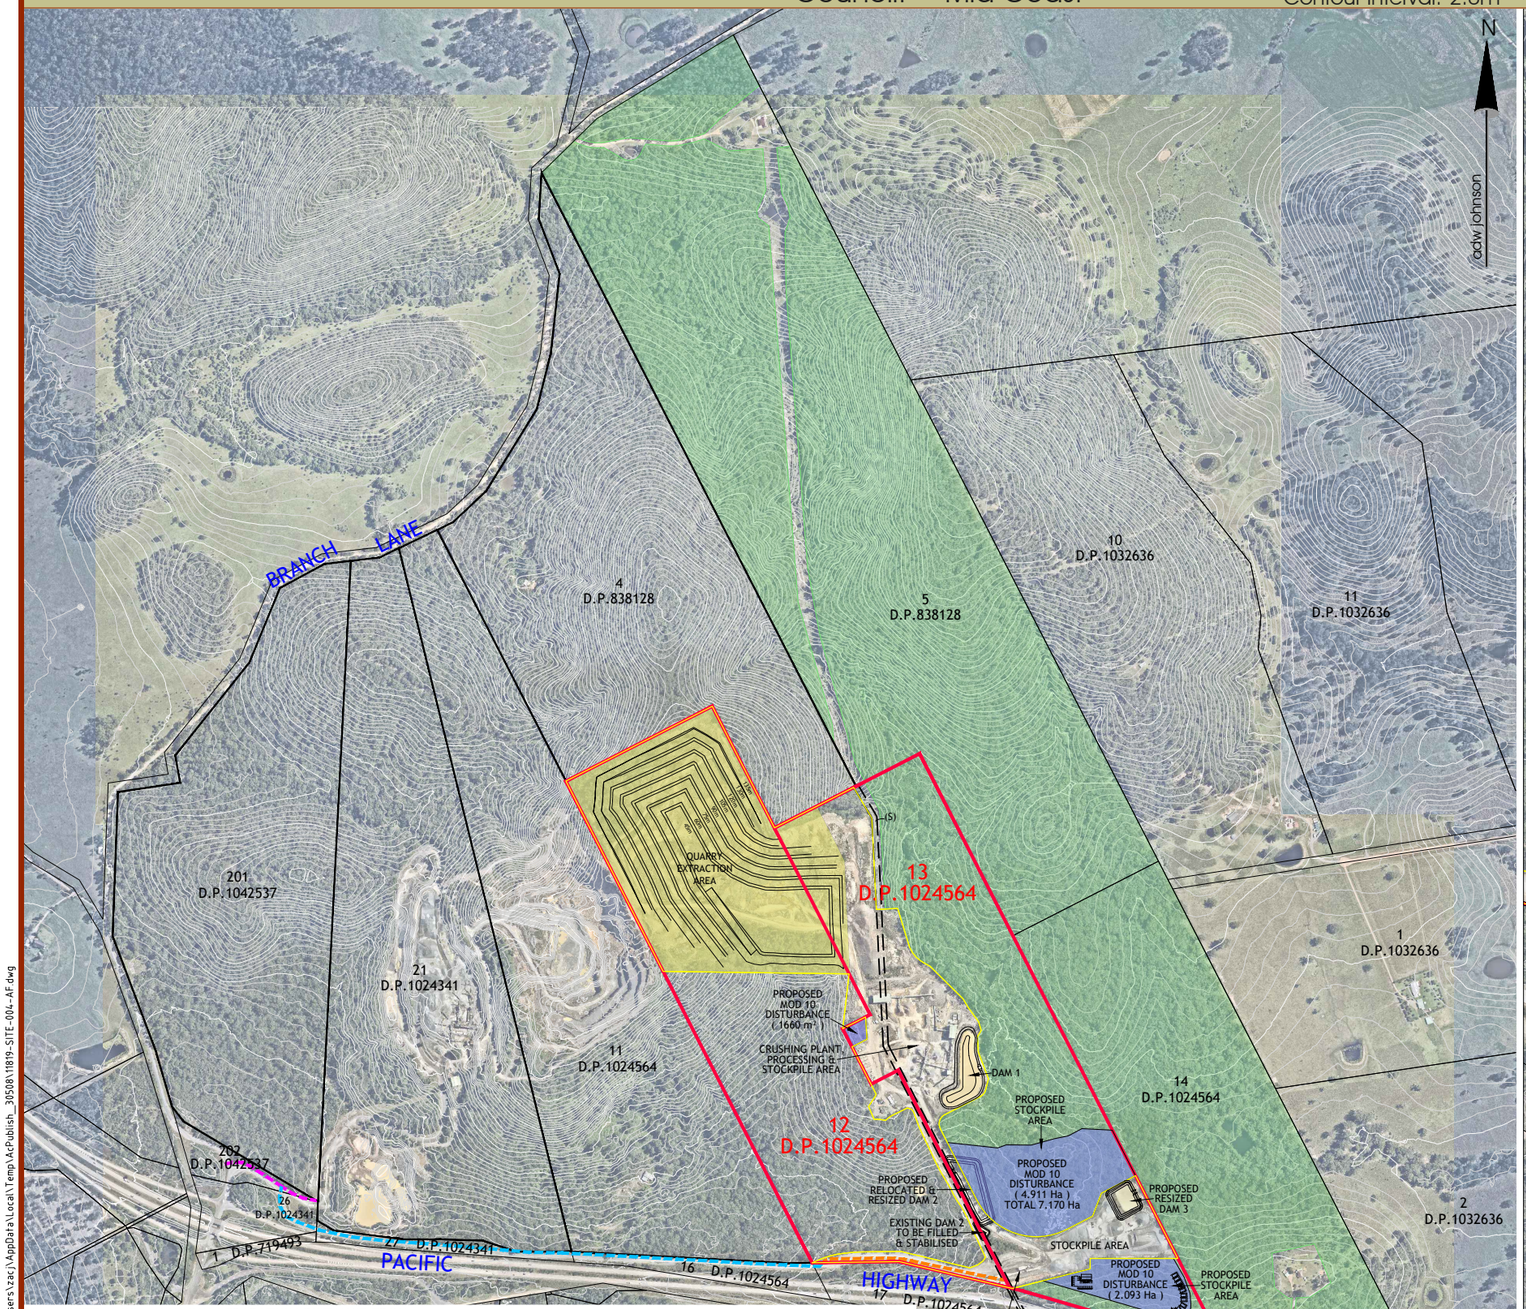

NOTE 1: 20m MINIMUM SEPARATION DISTANCE FROM EDGE OF RETAINED VEGETATION TO ADMINISTRATION BUILDING (INDICATIVE DISTANCE SHOWN IS 23m)

(S) EASEMENT FOR OVERHEAD POWER RETICULATION 10 WIDE (DP.838128)

0 100 200 300 400 600

Bar Scale 1: 6000 (A1), 1: 12000 (A3)

LEGEND

- EXISTING KARUAH QUARRY ACCESS (ANDERSITE ROAD)
- EXISTING ACCESS ROAD (BLUE ROCK CLOSE)
- EXISTING PRIVATE ACCESS ROAD WITHIN LOT 12
- SUBJECT SITE BOUNDARIES
- ADJACENT BOUNDARIES
- APPROVED KARUAH EAST QUARRY EXTRACTION AREA
- APPROVED OFFSET AREA (PART LOT 13, LOT 14 & LOT 5)
- APPROVED KARUAH EAST QUARRY DISTURBANCE AREA 33.01 Ha
- PROPOSED ADDITIONAL DISTURBANCE AREA (MOD 10) 7.170 Ha
- PROPOSED KARUAH EAST QUARRY TOTAL DISTURBANCE AREA 40.18 Ha

Ver.	Date	Comment
AF	28/11/2022	Update Dam 3 & Admin Building
AE	02/11/2021	Update Existing and Proposed Content
AD	20/09/2021	Update Content Labels
AC	10/08/2021	Update MOD 10 Internal Layout

"COPYRIGHT NOTICE"
THIS PLAN AND THE INFORMATION IT CONTAINS ARE COPYRIGHT AND REMAIN THE PROPERTY OF ADW JOHNSON Pty Ltd.
ADW JOHNSON Pty Ltd GRANTS TO THE CLIENT NAMED ON THIS PLAN A LICENCE TO USE THE INFORMATION HEREON FOR THE PURPOSE FOR WHICH WE WERE ENGAGED TO PERFORM THE WORK. USE OF THE PLAN AND INFORMATION IT CONTAINS FOR ANY OTHER PURPOSE IS NOT PERMITTED UNLESS PRIOR WRITTEN APPROVAL HAS BEEN OBTAINED FROM ADW JOHNSON Pty Ltd.

INSERT: PLANT, PROCESSING, STOCKPILING & OFFICE

0 10 20 30 40 50 60 80 100 150 200

Bar Scale 1: 2000 (A1), 1: 4000 (A3)

adw johnson pty. ltd. unit 7, building 2, 335 hillsborough road, warners bay 2282 ph: (02) 49785100 fax: (02) 49785199 hunter@adwjohnson.com.au abn 62 129 445 398

Plotted By: zacj Plot Date: 29/11/22 - 09:52 Cad File: C:\Users\zacj\AppData\Local\Temp\AcPublish_30508\11819-SITE-004-AF.dwg