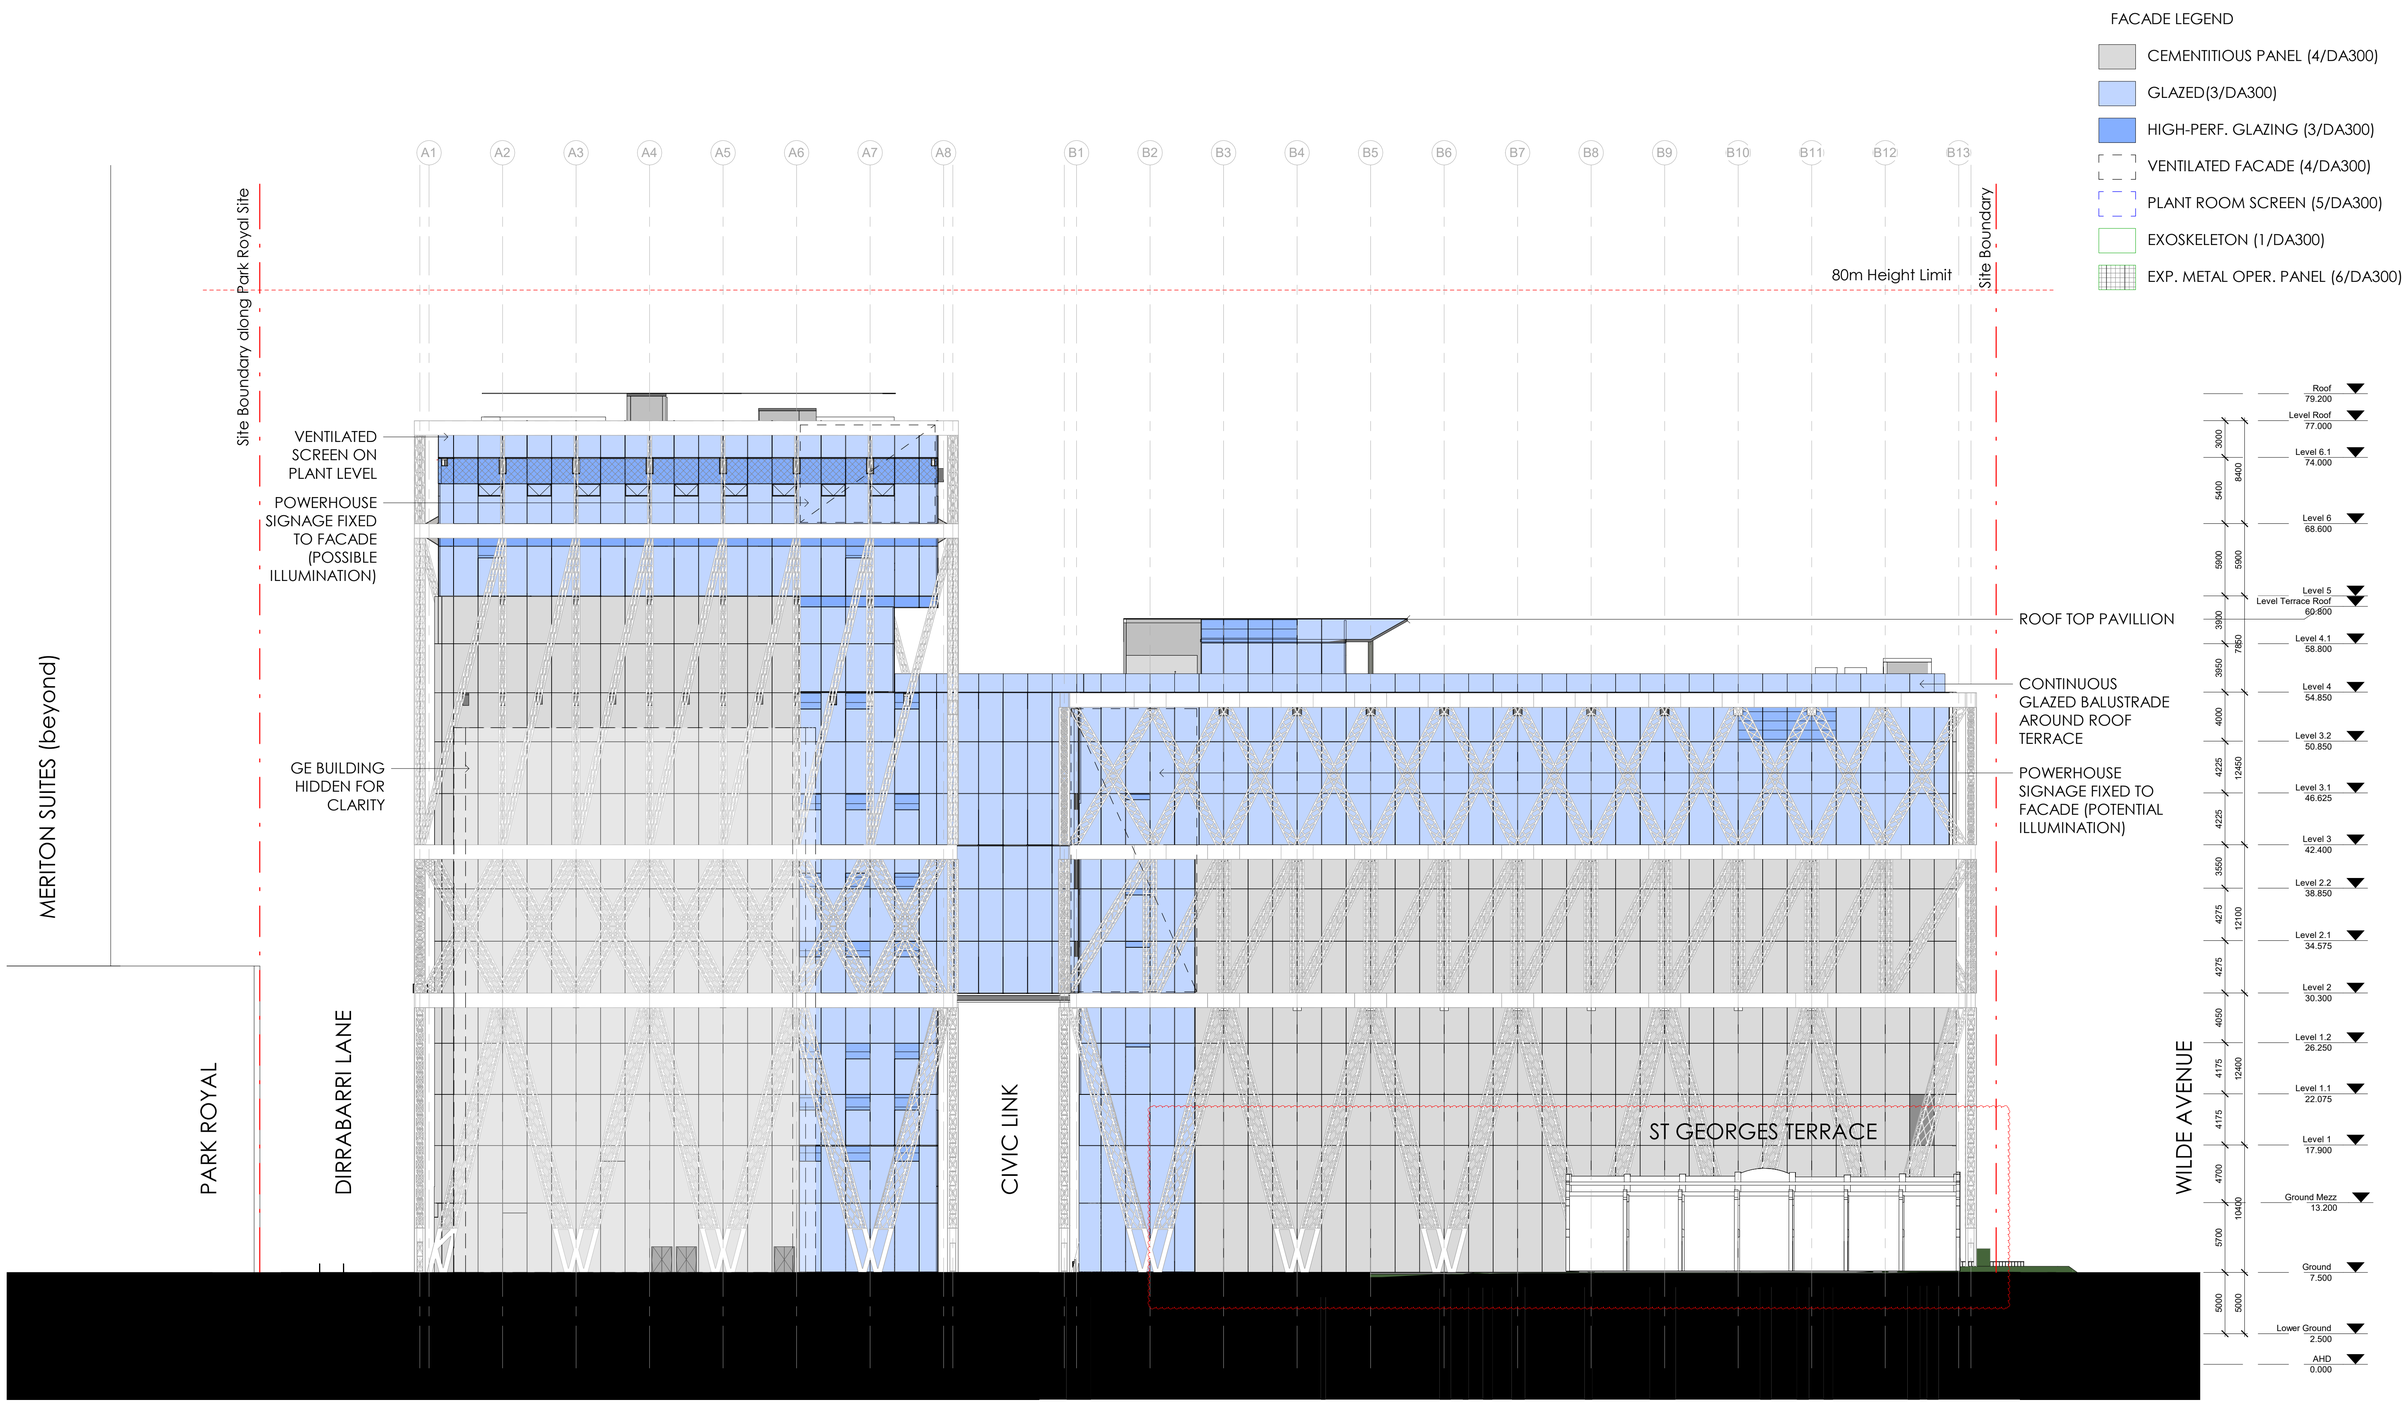


Note: Site Boundary (shown at entry from Phillip Street)

ARCHITECTS	PROJECT	TITLE	SCALE	REVISION HISTORY	DATE	NUMBER	REVISION
MOREAU KUSUNOKI 5 RUE DE NEMOURS 75011 PARIS FRANCE **GENTON** 71 YORK ST SYDNEY NSW 2000 AUSTRALIA	**POWERHOUSE PARRAMATTA**	**EXTERNAL ELEVATION SOUTH**	1 : 250 @ A1 0 2.5 5 7.5 10 12.5 m 1 : 250	No Date Description 13 19/10/2020 SSDA RTS Updated	19/10/2020	**DA200**	**12**