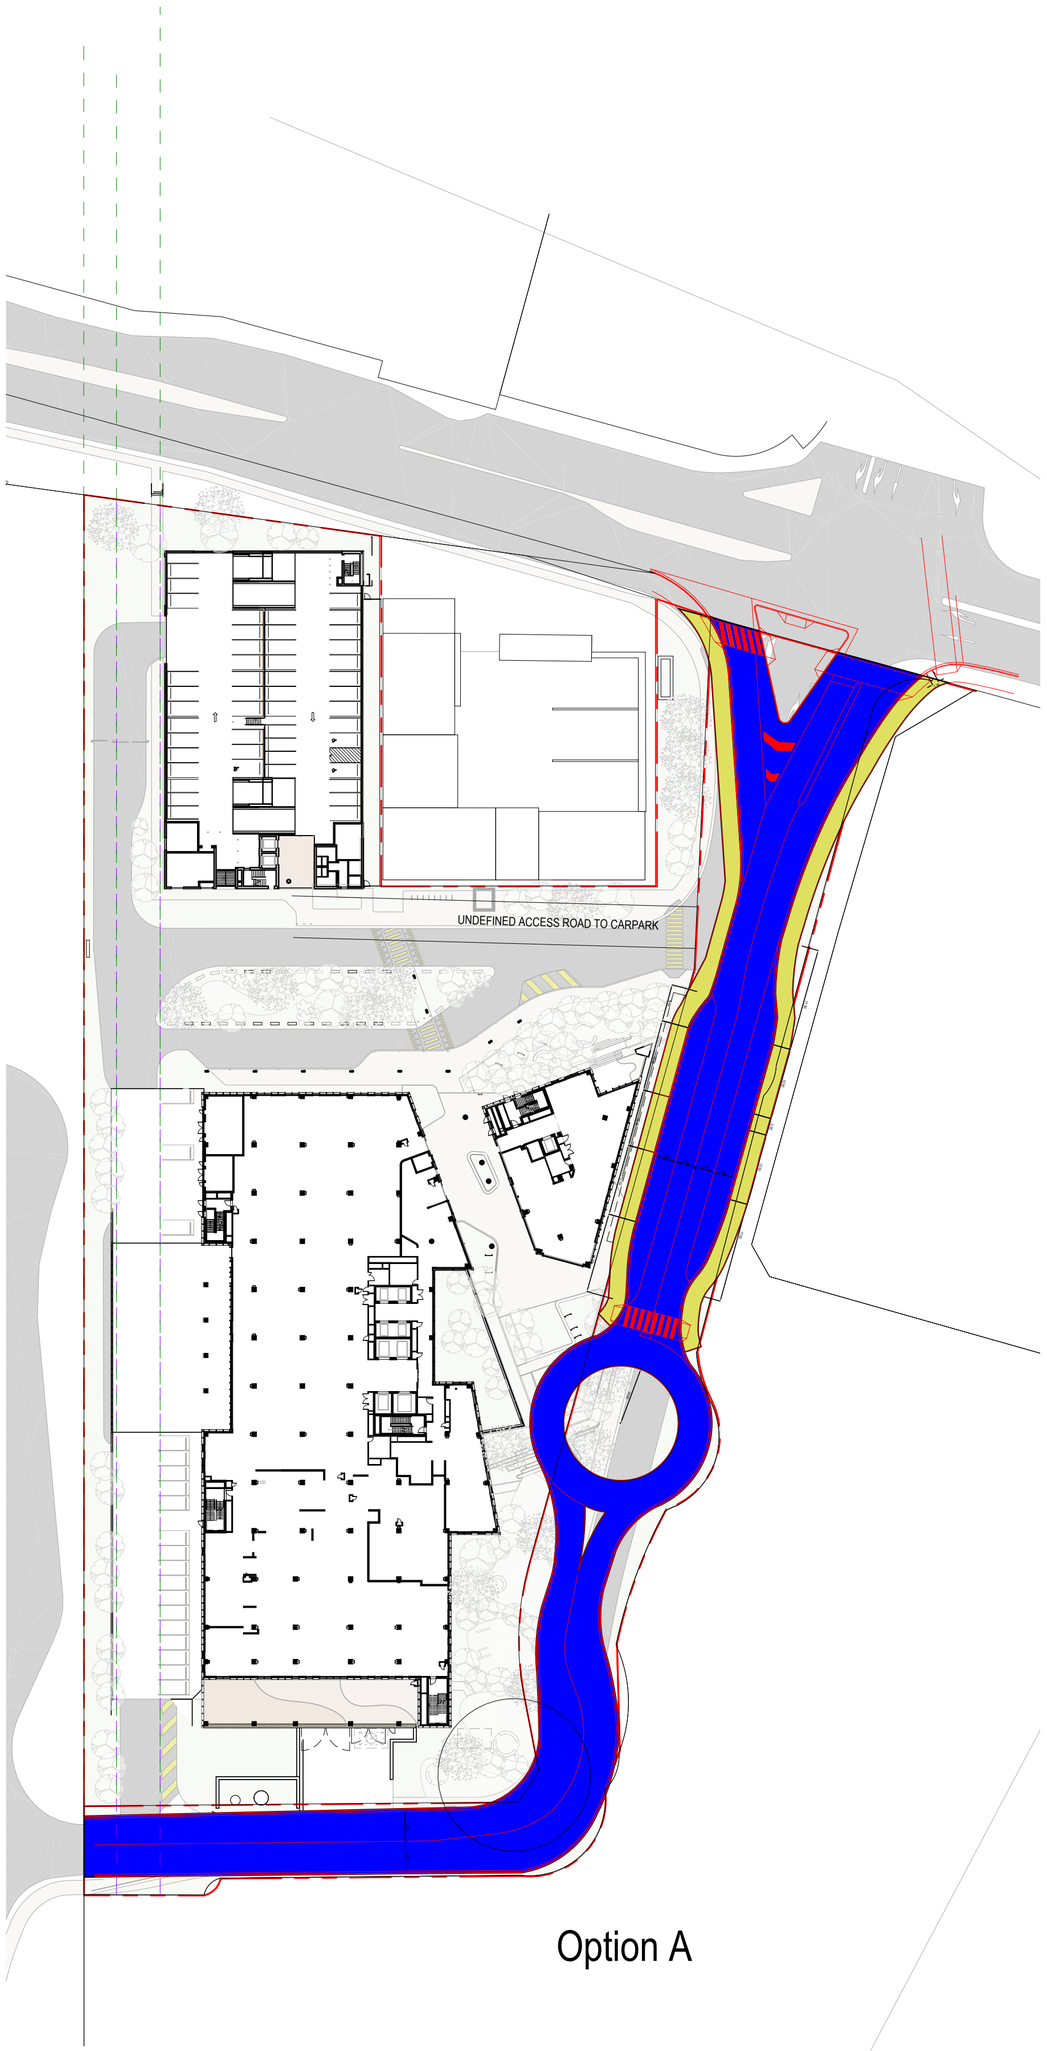

2 SITE PLAN - L01 BUS LOOP OPTION 2

1 : 750

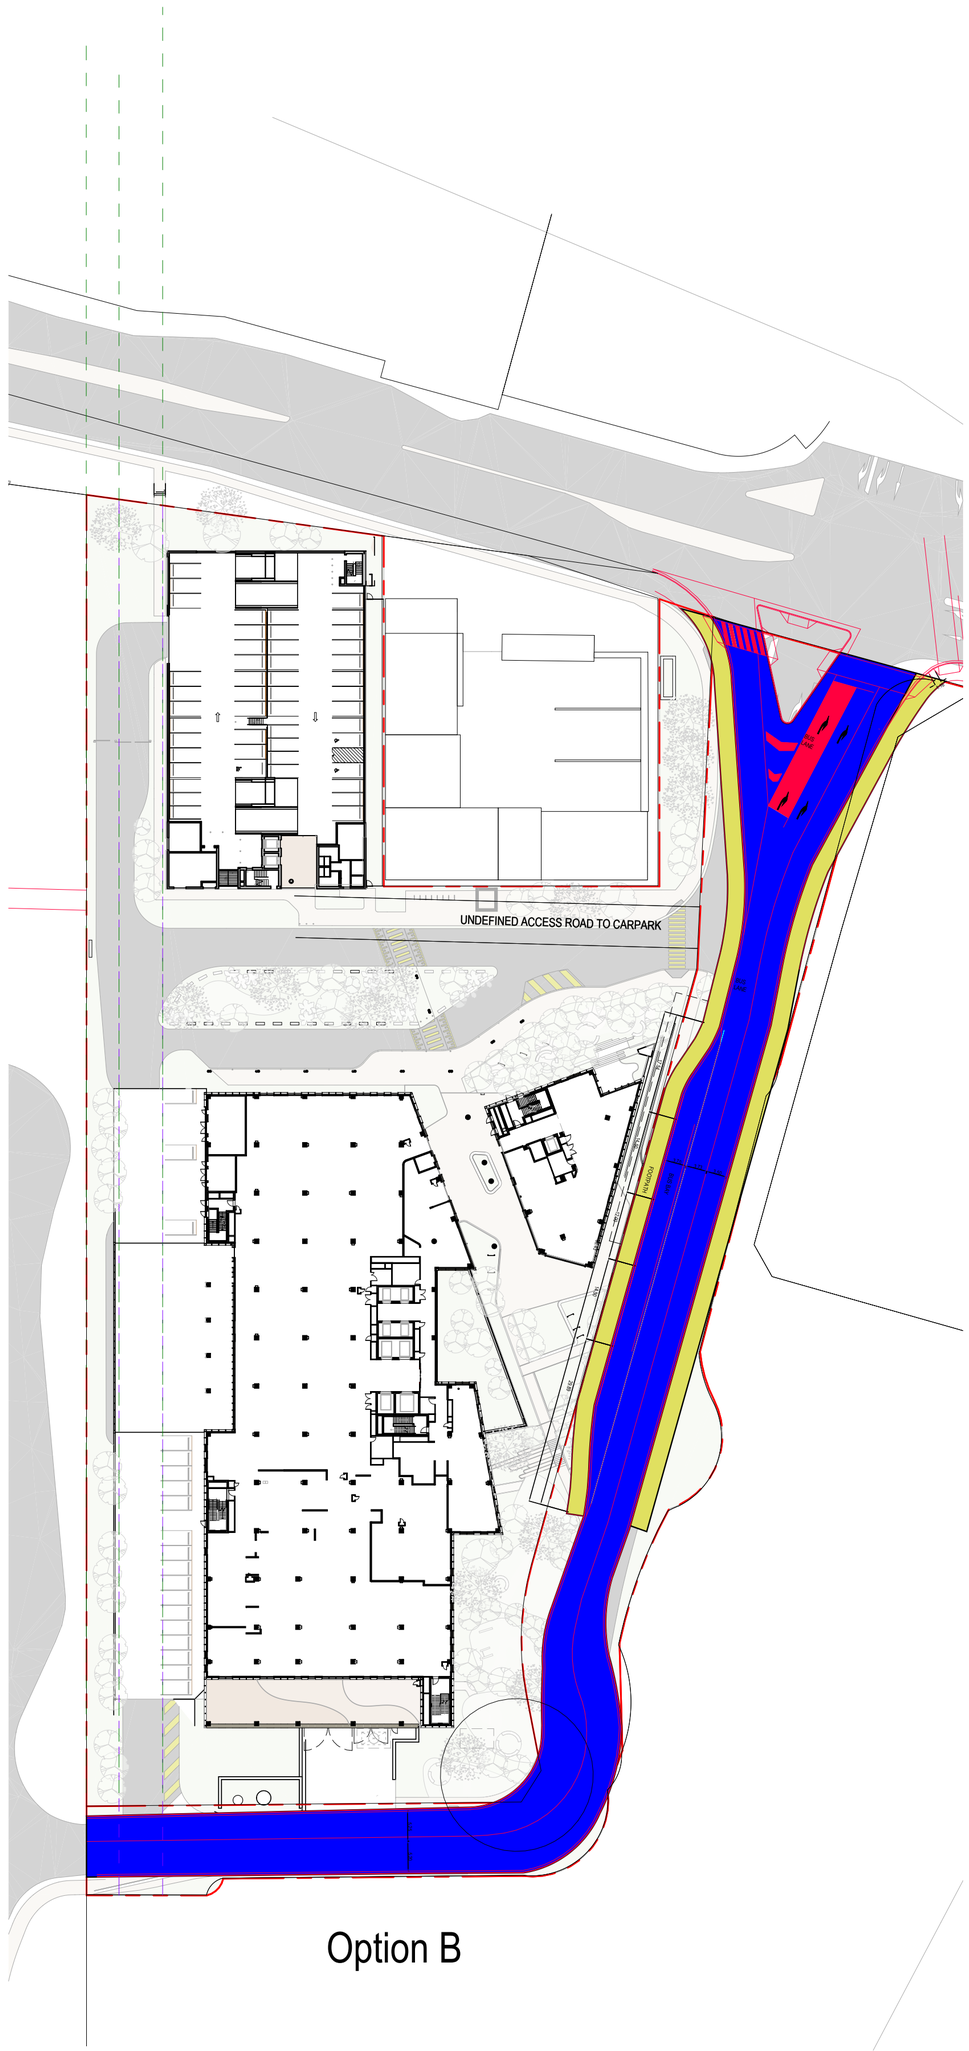

3 SITE PLAN - L01 BUS LOOP OPTION 3

1 : 750

Level 24, 25 Martin Place, Sydney NSW, 2000
+61 2 9956 2666 | hdrinc.com
HDR Pty. Limited ABN 76 158 075 220 trading as HDR

NOMINATED ARCHITECTS & REGISTRATIONS
NSW Huai Lim 16065, D. Joe Mihaljevic 8699, Simon Fleet 8363
VIC HDR Pty Ltd 51752
ACT Huai Lim 16065

THIS DOCUMENT IS THE COPYRIGHT OF HDR.
ALL INFORMATION ILLUSTRATED ON THIS DOCUMENT IS TO BE CHECKED AND VERIFIED ON SITE. IN THE EVENT OF DISCREPANCIES REFER TO ARCHITECT PRIOR TO COMMENCEMENT OF THE WORK. DO NOT SCALE DRAWINGS MANUALLY OR ELECTRONICALLY.

NORTH POINT

0 3750 15000 30000
1:750mm

KEY PLAN

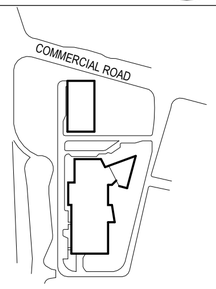

REV	DESCRIPTION OF CHANGE	DATE	CHECKED	ISSUED
A	ISSUE FOR INFORMATION	15.08.25	HDR	

CLIENT

Health Infrastructure
Health Infrastructure , NSW
Level 6, 1 Reserve Road
St Leonards, NSW 2065
T +61 2 99785402
www.hinfra.health.nsw.gov.au

PROJECT

ROUSE HILL HOSPITAL CORNER OF COMMERCIAL AND WINDSOR RD, ROUSE HILL, NSW, 2155, AUSTRALIA

DRAWING TITLE

BUS ROUTE STUDY

SCALE
1 : 750 @ A1

PROJECT NUMBER
130486

DRAWING NUMBER
130486-HDR-AR-SK-1114

ISSUE

PROJECT STATUS
70% - SCHEMATIC DESIGN

15/08/2025 4:05:56 PM

Autodesk Docs://1033541_Rouse Hill Hospital_2024/130486_HDR_AR_MDL_SITE.rvt