OUTDOOR SEATING PLAN 1
Scale 1:100

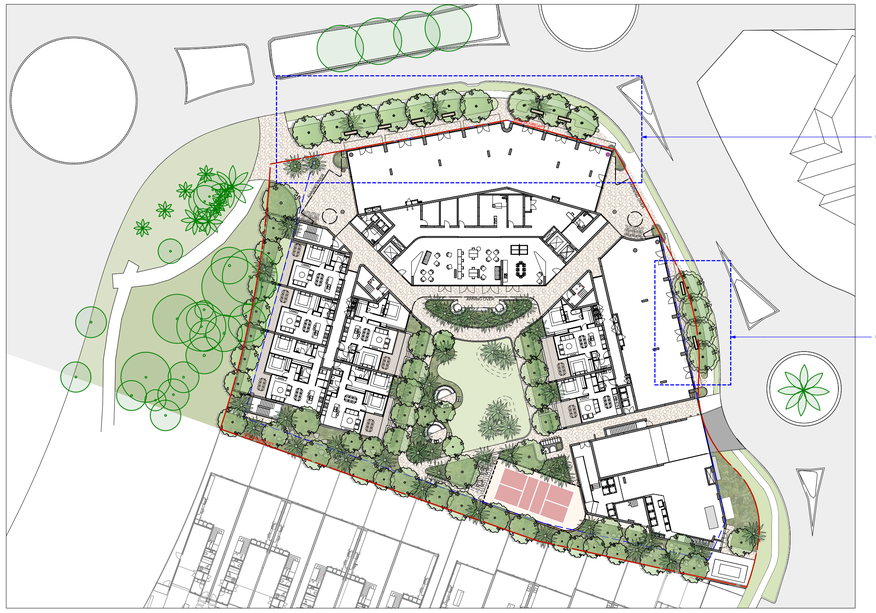

KEY PLAN

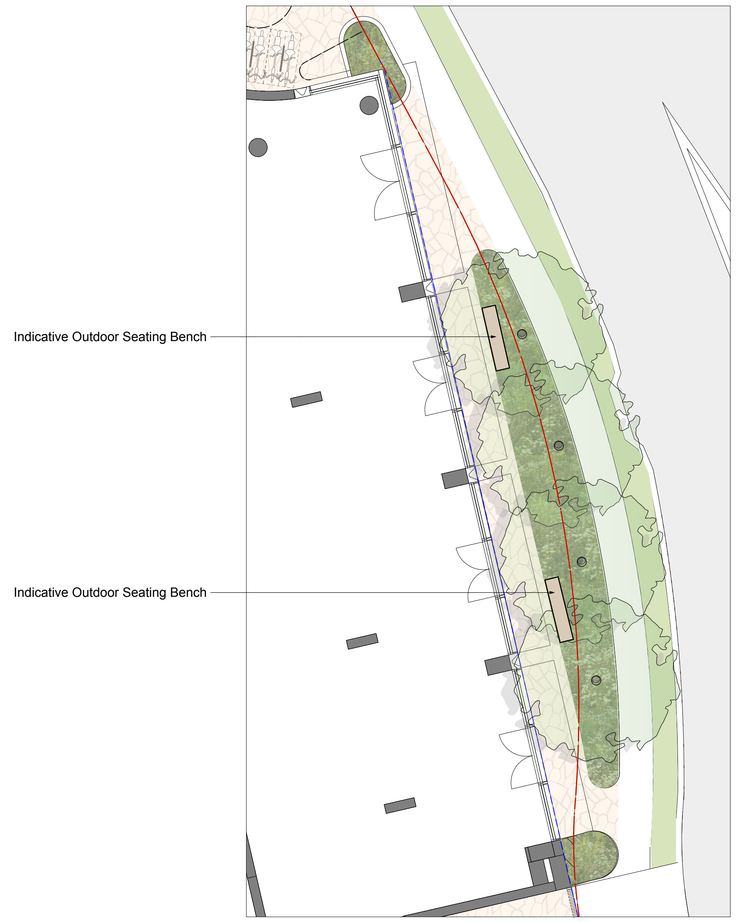

OUTDOOR SEATING PLAN 2
Scale 1:100

ISS.	AMENDMENT	DATE	BY
A	SSDA	24.06.26	JG

IMPORTANT NOTES:
Do not scale from drawings.
All discrepancies to be brought to the attention of the Landscape Architect
Larger scale drawings and written dimensions take preference. All dimensions in mm unless otherwise stated.
All tree dimensions and RLs in metres.
All levels are approximate.
Verify all dimensions on site before the commencement of any works.
Contractors shall locate and protect all services prior to construction.
All work shall comply with the Relevant Australian Standards and Local Government Regulations.
Paving & Details shall be subject to Engineer's Specifications.
Drainage & Water Feature Details shall be subject to Hydraulic Engineer's Specifications.
All work shall be carried out in a professional manner by Qualified Tradesman according to Landscape Drawings and Engineer's Specifications.
Ignore any details taken by 360 degrees. For any variations in design, construction method, materials specified, and general specifications without permission from the Project Engineer or Landscape Architect.
This Drawing is copyright to 360 degrees.

CLIENT: Bells Boulevard Pty Ltd
ARCHITECT: SJB
CHECKED: GD
SCALE:
DRAWN: JG
ISSUE: SSDA

DWG. TITLE: **Outdoor Seating Plan**
PROJECT: **Kingscliff Mixed Use Development**
4-8 Bells Boulevard, Kingscliff, NSW

360°
Studio 1, 1 Marys Place
Surry Hills NSW 2010
p +612 9332 3801
w www.360.net.au
ABN: 90 146 901 352

L-SSDA-022