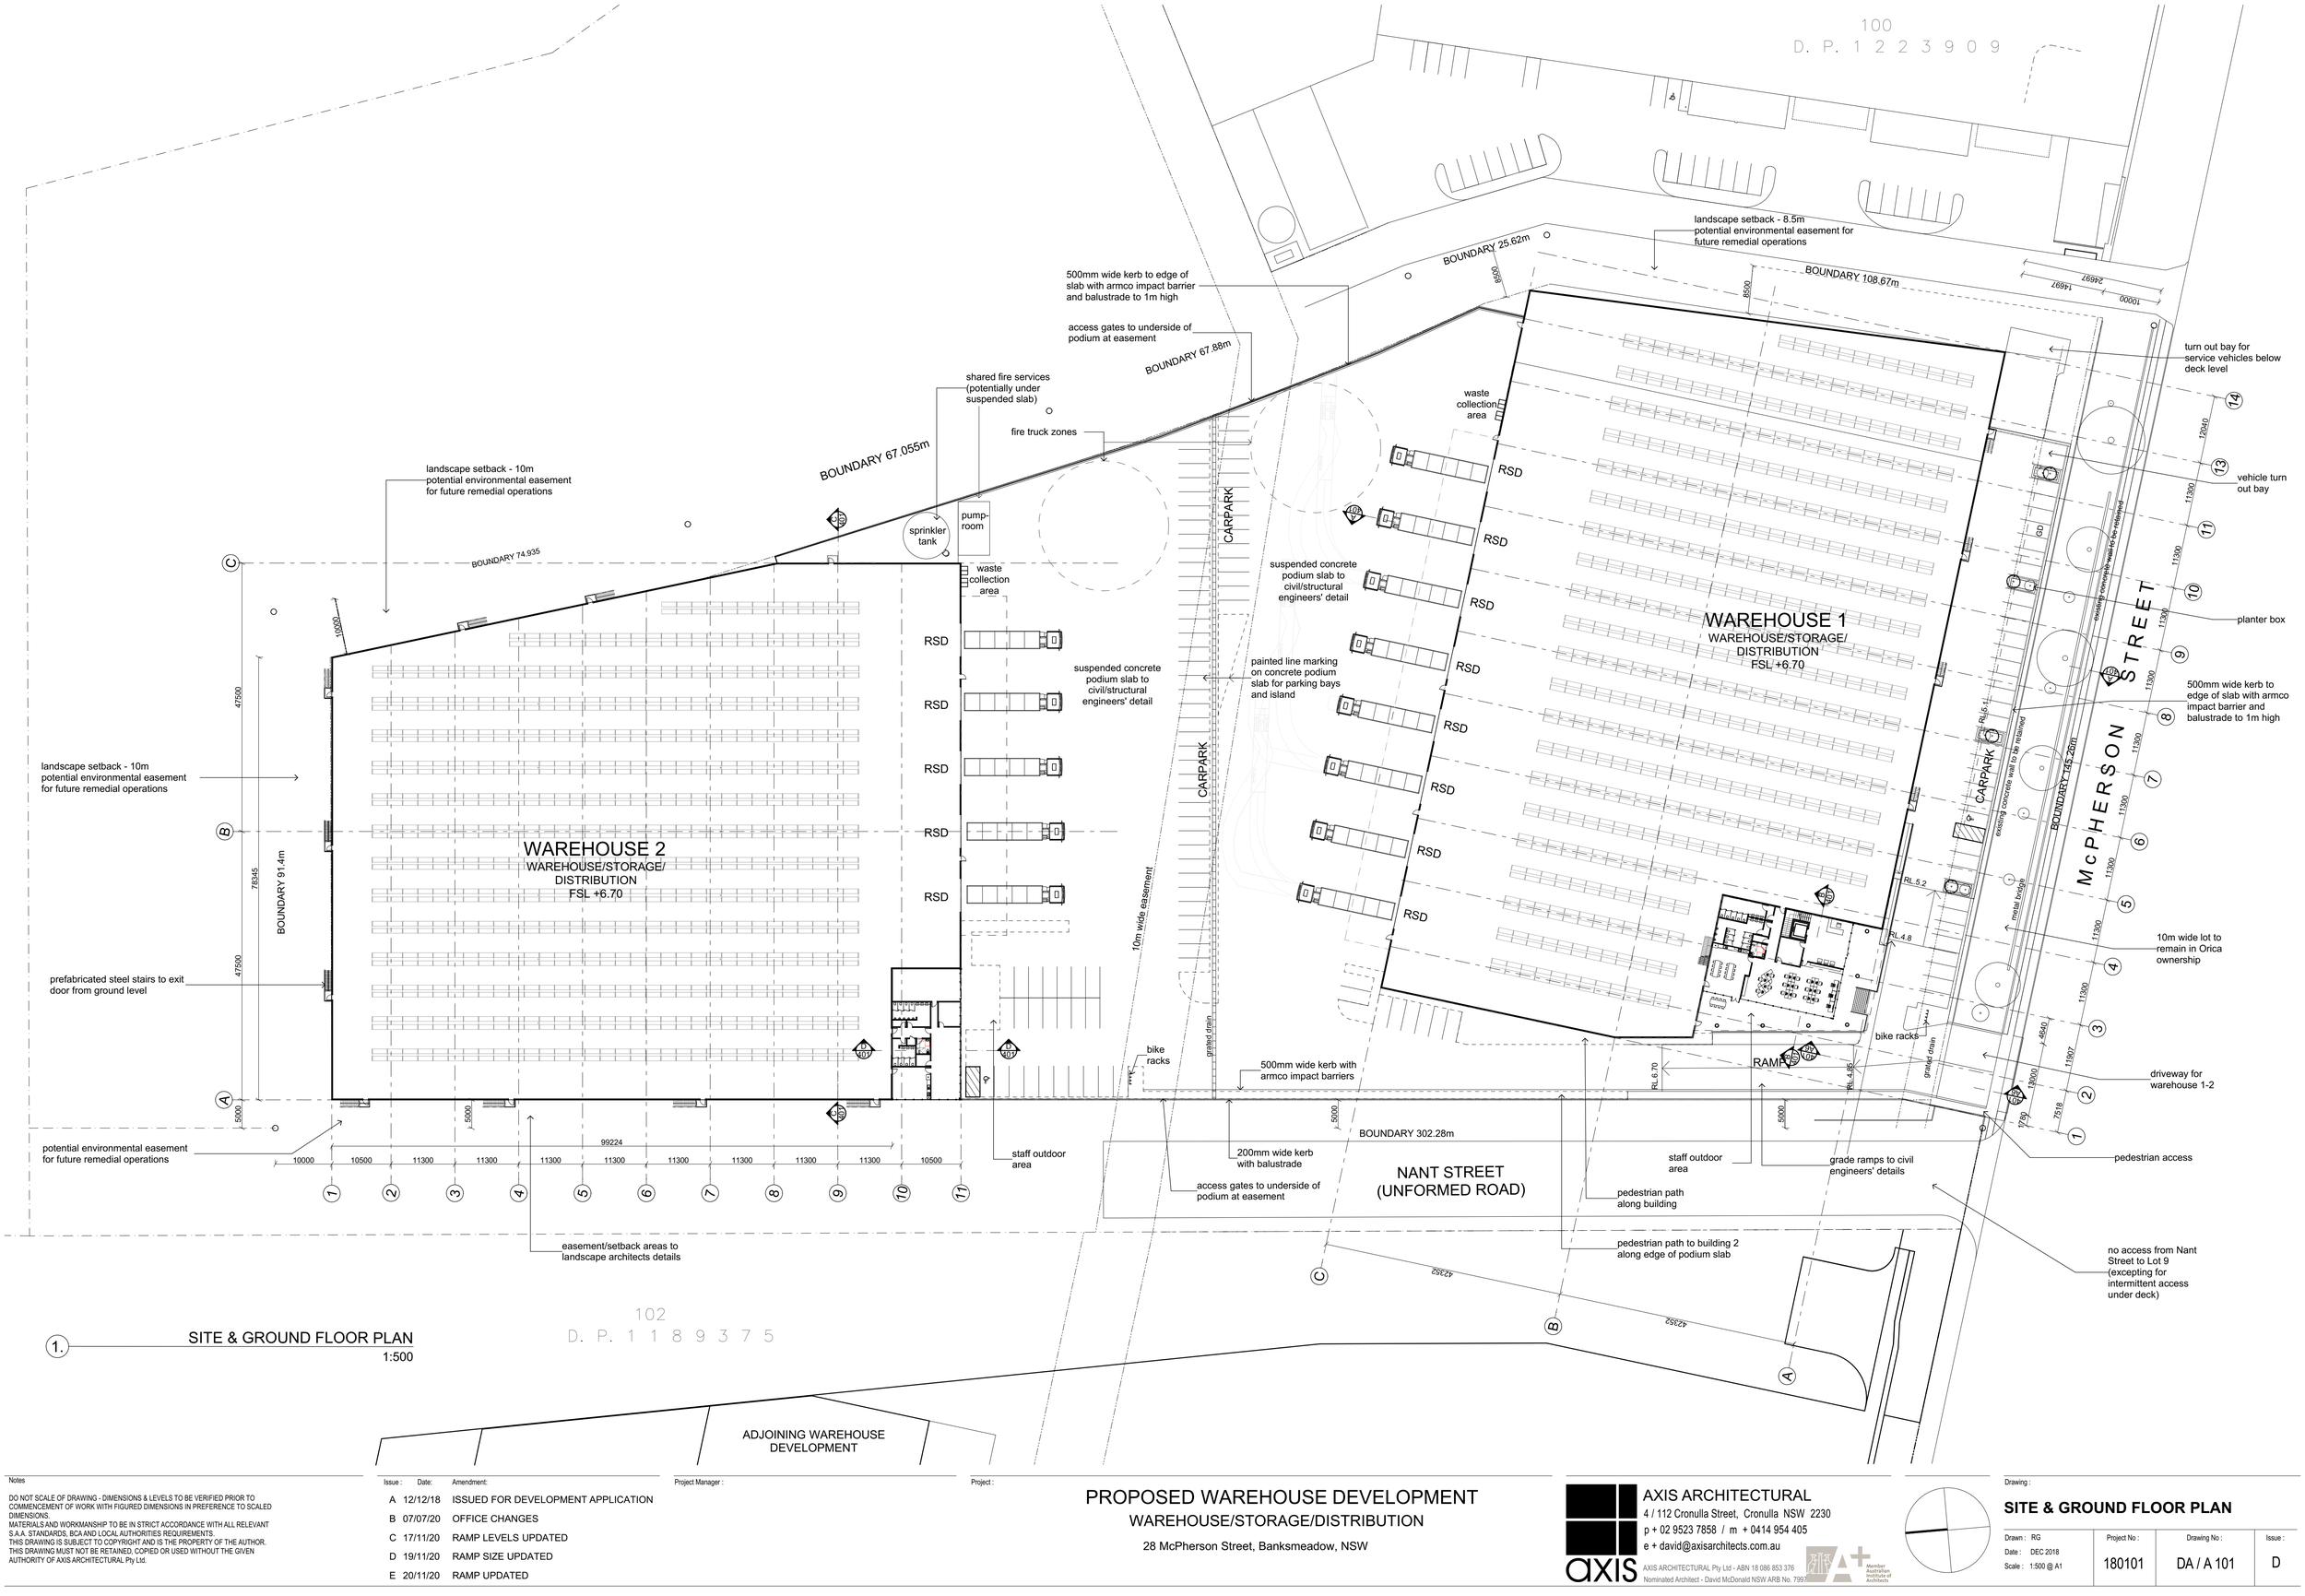


1. SITE & GROUND FLOOR PLAN
1:500

Notes

DO NOT SCALE OF DRAWING - DIMENSIONS & LEVELS TO BE VERIFIED PRIOR TO COMMENCEMENT OF WORK WITH FIGURED DIMENSIONS IN PREFERENCE TO SCALED DIMENSIONS.
MATERIALS AND WORKMANSHIP TO BE IN STRICT ACCORDANCE WITH ALL RELEVANT S.A.A. STANDARDS, BCA AND LOCAL AUTHORITIES REQUIREMENTS.
THIS DRAWING IS SUBJECT TO COPYRIGHT AND IS THE PROPERTY OF THE AUTHOR. THIS DRAWING MUST NOT BE RETAINED, COPIED OR USED WITHOUT THE GIVEN AUTHORITY OF AXIS ARCHITECTURAL Pty Ltd.

| Issue : | Date: | Amendment: |
|---|---|---|
| A | 12/12/18 | ISSUED FOR DEVELOPMENT APPLICATION |
| B | 07/07/20 | OFFICE CHANGES |
| C | 17/11/20 | RAMP LEVELS UPDATED |
| D | 19/11/20 | RAMP SIZE UPDATED |
| E | 20/11/20 | RAMP UPDATED |

Project Manager :

Project :

# PROPOSED WAREHOUSE DEVELOPMENT
WAREHOUSE/STORAGE/DISTRIBUTION

28 McPherson Street, Banksmeadow, NSW

AXIS ARCHITECTURAL
4 / 112 Cronulla Street, Cronulla NSW 2230
p + 02 9523 7858 / m + 0414 954 405
e + david@axisarchitects.com.au
AXIS ARCHITECTURAL Pty Ltd - ABN 18 086 853 376
Nominated Architect - David McDonald NSW ARB No. 7997
Member Australian Institute of Architects

Drawing :

**SITE & GROUND FLOOR PLAN**

| Drawn : RG | Project No : | Drawing No : | Issue : |
|---|---|---|---|
| Date : DEC 2018 | 180101 | DA / A 101 | D |
| Scale : 1:500 @ A1 | | | |