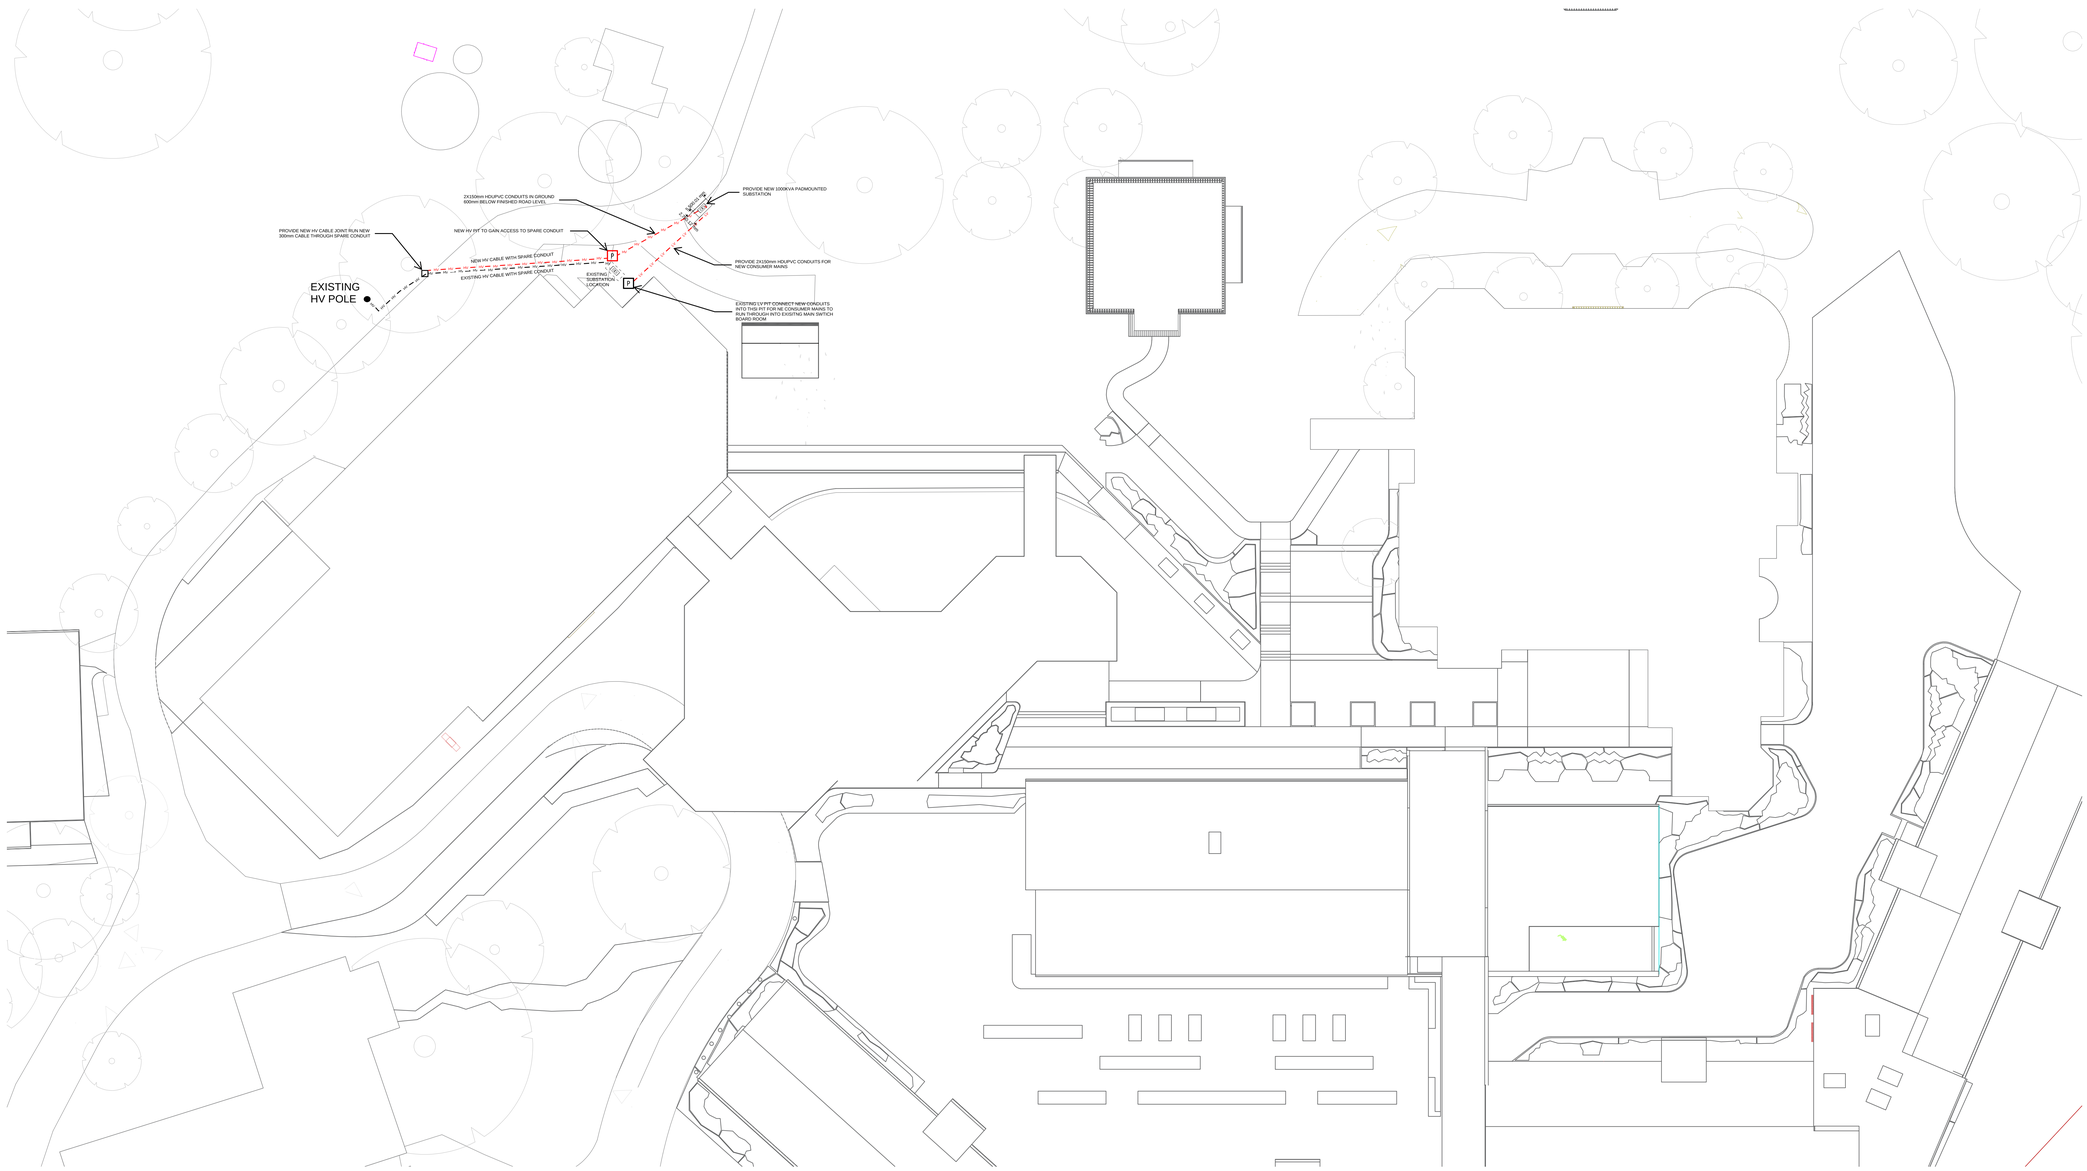

Stantec

Stantec Australia Pty Ltd.
Level 6
2078 Pacific Highway,
St Leonard's, NSW, 2065
Tel: +61 8 6222 7000

Copyright Reserved

The Contractor shall verify and be responsible for all dimensions. DO NOT scale the drawing - any errors or omissions shall be reported to Stantec without delay.
The Copyrights to all designs and drawings are the property of Stantec. Reproduction or use for any purpose other than that authorized by Stantec is forbidden.

Colour Disclaimer

This drawing has been documented in colour. This drawing is required to be printed in colour. Failure to do so may result inloss of information. Black and white printing may be used if specific black and white documents have been obtained from Stantec

Notes

Issued/Revision	By	Appd	YYYY.MM.DD
A ISSUED FOR TENDER ADDENDUM	RC	SMB	2021.12.01

File Name: N/A	Author	Designer	Checker	04/13/21
	Dwn.	Dsgn.	Chkd.	YYYY.MM.DD

Issue Status

TENDER

NOT FOR CONSTRUCTION

This document is suitable only for the purpose noted above.
Use of this document for any other purpose is not permitted.

Client / Architect

ST JOHN OF GOD Health Care | STH

Client/Project

St John Of God

St John Of God Richmond Hospital Redevelopment

177 Grose Vale Road, North Richmond, NSW, 2753

Title

SITE PLAN HIGH VOLTAGE LAYOUT

Project No. 43762

Scale

Revision A

Drawing No. **STN-EL-O-00-005**

ORIGINAL SHEET - ISO A0