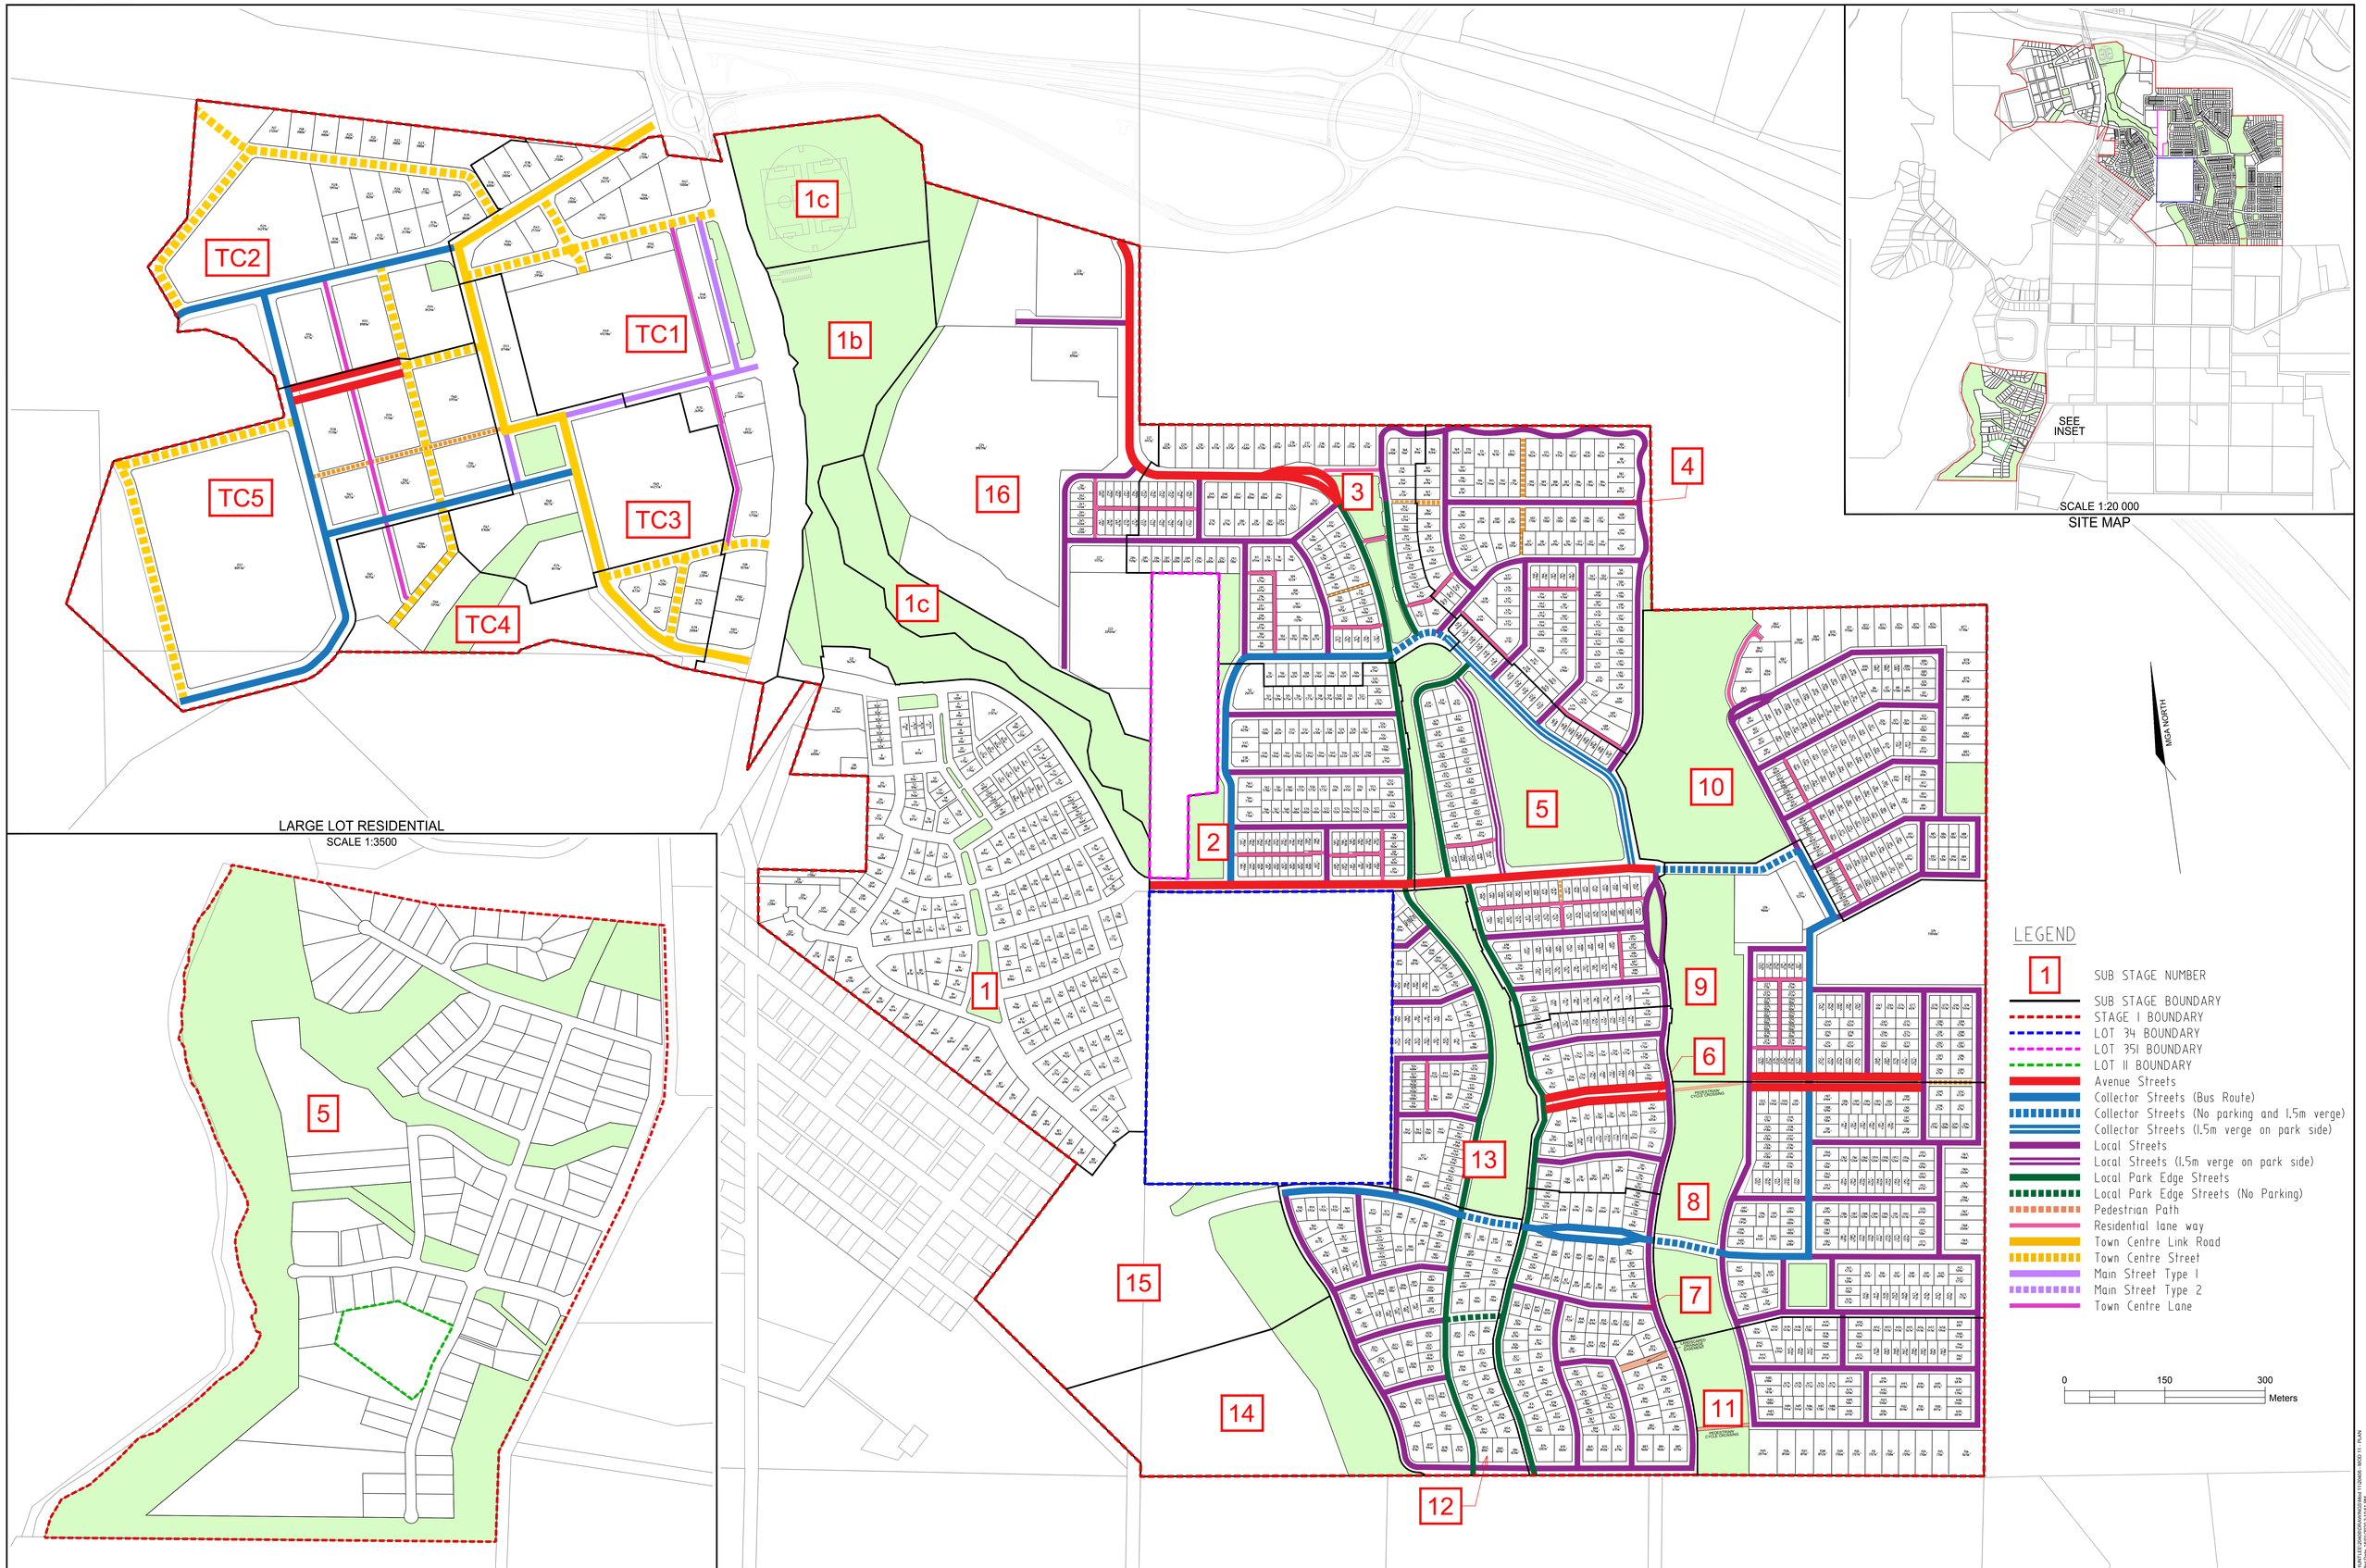

ISSUE	DATE	PURPOSE	ISSUE	DATE	PURPOSE	ISSUE	DATE	PURPOSE
(0)	28/06/2019	PRELIMINARY REVIEW BY CLIENT	(6)	16/01/2020	UPDATE TO MOD 11 REV. 6 BACKGROUND			
(1)	29/07/2019	REMOVAL OF STAGE 13B PER G.SWAN EMAIL 22/07/2019.						
(2)	06/08/2019	UPDATE TO MOD 11 REV. 2 BACKGROUND						
(3)	28/08/2019	UPDATE TO MOD 11 REV. 3 BACKGROUND						
(4)	06/09/2019	UPDATE TO MOD 11 REV. 4 BACKGROUND						
(5)	12/09/2019	UPDATE TO MOD 11 REV. 5 BACKGROUND						

COPYRIGHT © **Daly.Smith** PTY.LTD ABN 83 083 228 880

THE DRAWING IS PREPARED SOLELY FOR THE USE OF THE CONTRACTURAL CUSTOMER OF **Daly.Smith** PTY.LTD AND **Daly.Smith** PTY.LTD ASSUMES NO LIABILITY TO ANY OTHER PARTY FOR ANY REPRESENTATIONS CONTAINED IN THIS DRAWING.

CLIENT

SCALE 1:3000

SHEET SIZE A0

DRAWN BY RB

CHECKED BY ADM

DRAWING TITLE 1 TO 3000(MOD11) ROAD HIERARCHY

PROJECT HUNTLEE STAGE 1 - DEVELOPMENT AREA
WINE COUNTRY DRIVE, HUNTLEE

CLIENT HUNTLEE PTY.LTD.

DALY.SMITH
EXPERIENCE YOU CAN TRUST
A: 3/48 Newcastle Street, Morisset NSW 2264
A: 4/9 Lambton Road, Broadmeadow NSW 2292
T: (02) 4973 2745 | F: (02) 4970 5366
E: mail@dalysmith.com.au
DALYSMITH.COM.AU

DALY.SMITH JOB NO: **20406**

SHEET NO: 1 OF 1

Filename: S:\Working\Huntlee\20406\14241LLD\20406\Drawing\20406 - MOD 11 - PLAN
Plotted on: Thursday, 16 January 2020 at 12:20 PM