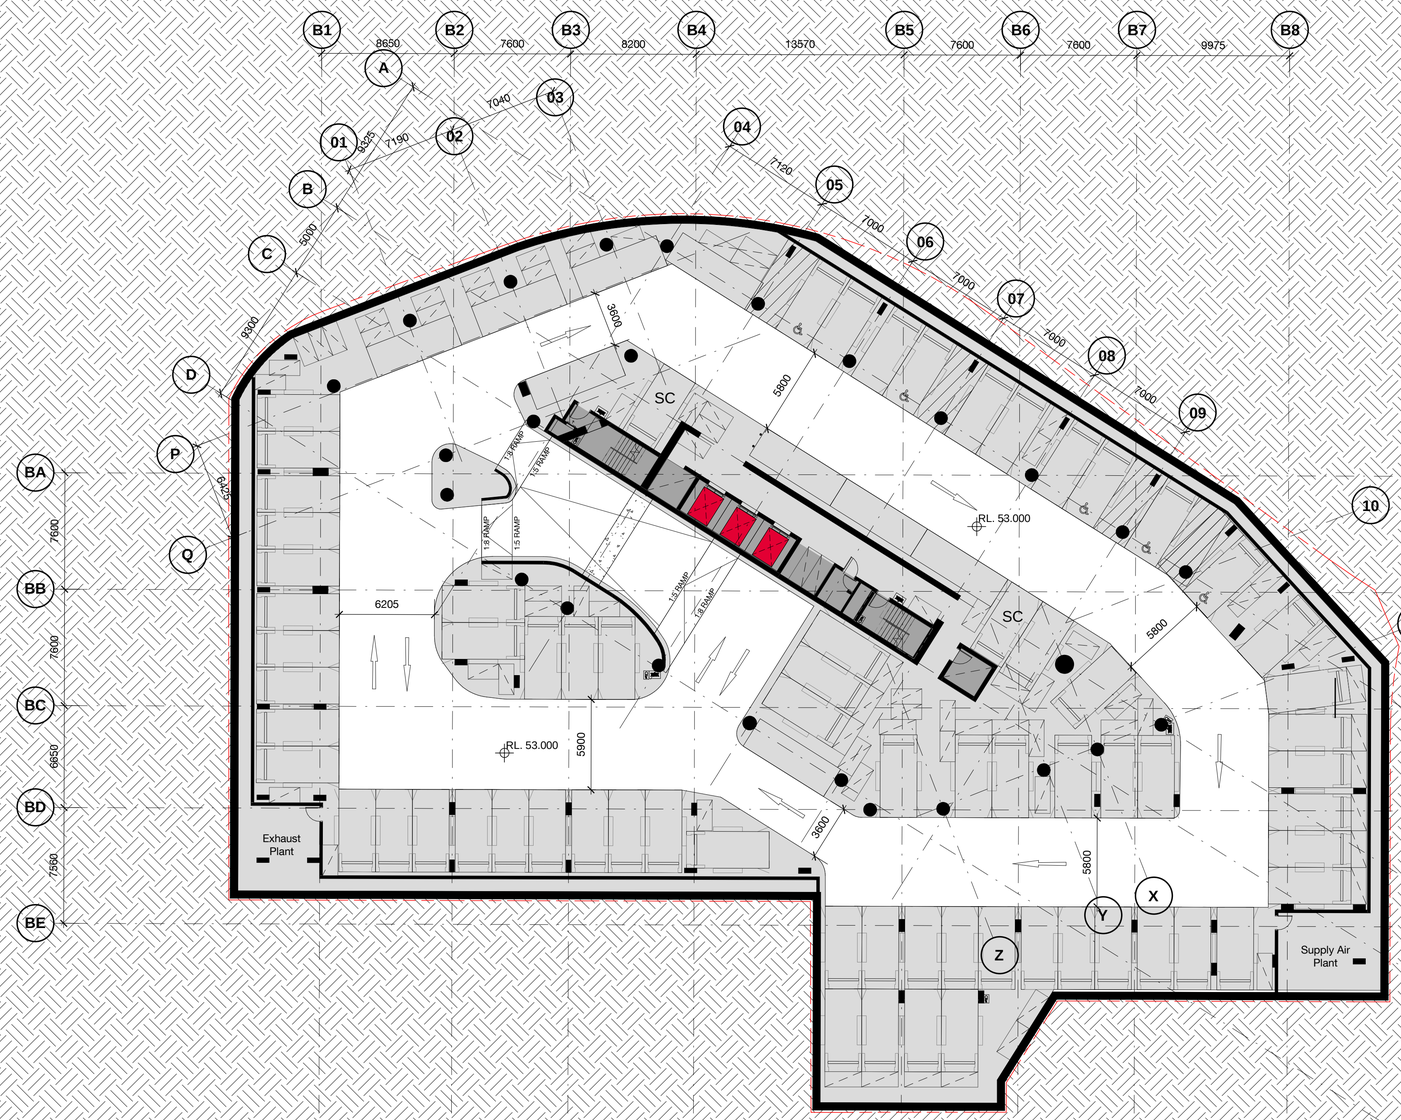

Storage Basement	
B03	86
B02	78
B01	45
BLG	60
	269

Parking Schedule Level B2	
Comments	
B02	
5100 x 2400 Residential Small	
2	
5400 x 2400 Residential	
63	
5400 x 2400 Residential Dis	
5	
5900 x 2100 Residential Side	
3	
6200 x 2100 Residential Side	
6	
B02: 79	
Grand total: 79	

C:\temp\IVANHOE_BS_ARCH_R2019_tam.rvt

Revision	Date	Description	Initial	Checked
D	31.01.20	Stage 1 - Lot A1 DA updated	MT_JU	BH
C	25.03.18	Stage 1 - Lot A1 DA updated	KM	KM
B	12.03.18	Stage 1 - Lot A1 DA updated	KM	CC
A	09.02.18	Stage 1 - Lot A1 DA	KM	CC

Building A1
Ivanhoe Estate, Maquarie Park

Basement 02

Check all dimensions and site conditions prior to commencement of any work, the purchase or ordering of any materials, fittings, plant, services or equipment and the preparation of shop drawings and or the fabrication of any components.

Do not scale drawings - refer to figured dimensions only. Any discrepancies shall immediately be referred to the architect for clarification.

All drawings may not be reproduced or distributed without prior permission from the architect.

Scale	1 : 200 @ A1
Drawn	MT
Checked	BH
Project no.	S12067.A
Status	DD
Plot Date	31/01/2020 3:22:16 PM
BIM	
Drawing no.	DA03.A1.B2
Revision	D

Melbourne 1 Nicholson Street
Melbourne VIC 3000 Australia
T 03 8664 6200 F 03 8664 6300
email mel@batessmart.com.au
http://www.batessmart.com.au

Sydney 43 Brisbane Street
Surry Hills NSW 2010 Australia
T 02 8354 5100 F 02 8354 5199
email syd@batessmart.com.au
http://www.batessmart.com.au

Bates Smart Pty Ltd ABN 70 004 999 400

BATESSMART™