

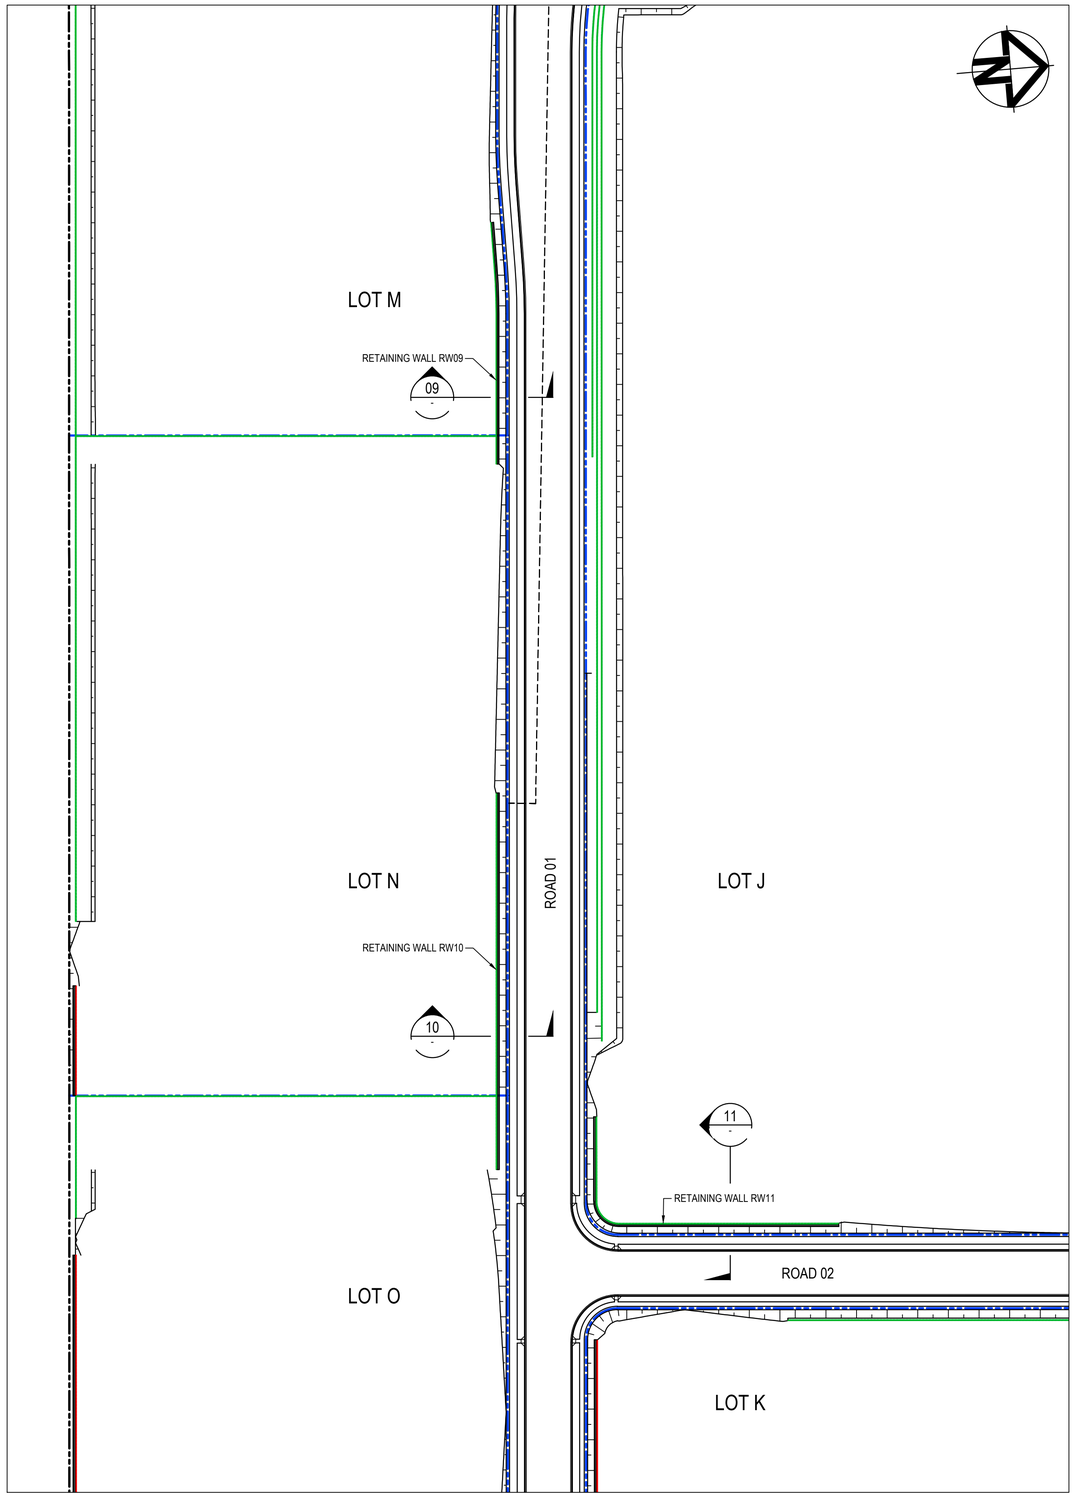



PLAN
1 : 1000

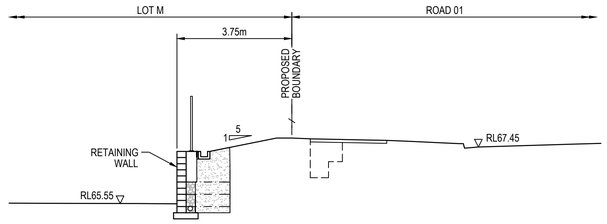

SECTION 9
1 : 100

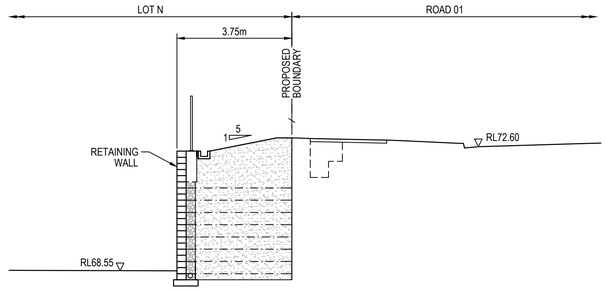

SECTION 10
1 : 100

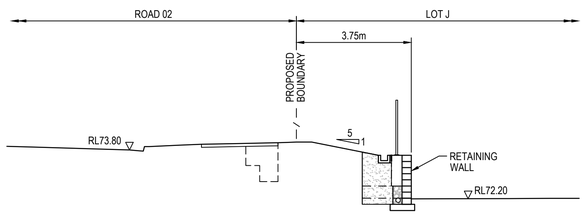

SECTION 11
1 : 100

P1	ISSUED FOR INFORMATION	19-06-22
Issue	Description	Date

0 2 4 6 8m
1 : 100 @ A1 1 : 200 @ A3
0 20 40 60 80m
1 : 1000 @ A1 1 : 2000 @ A3

Status: PRELIMINARY ONLY
NOT TO BE USED FOR CONSTRUCTION
A1

Scales	AS SHOWN	Drawn GB	
		Designed GB	
Height Datum	AHD	Checked AL	
Grid	GDA2020	Approved	

19-609-SKC150 - RETAINING WALL RW09, RW10 AND RW11 PLAN.dwg

Stockland
FIFECAPITAL


Civil Engineers and Project Managers
at&l
Level 7, 153 Walker Street
North Sydney NSW 2060
ABN 96 130 882 405
Tel: 02 9439 1777
Fax: 02 9923 1055
www.atl.net.au
info@atl.net.au

Project
PROPOSED INDUSTRIAL DEVELOPMENT
200 ALDINGTON

Title
RETAINING WALL RW09, RW10 AND RW11 PLAN

Drawing No.	Project No.	Issue
19-609-SKC150	19-609	P1

100mm on Original

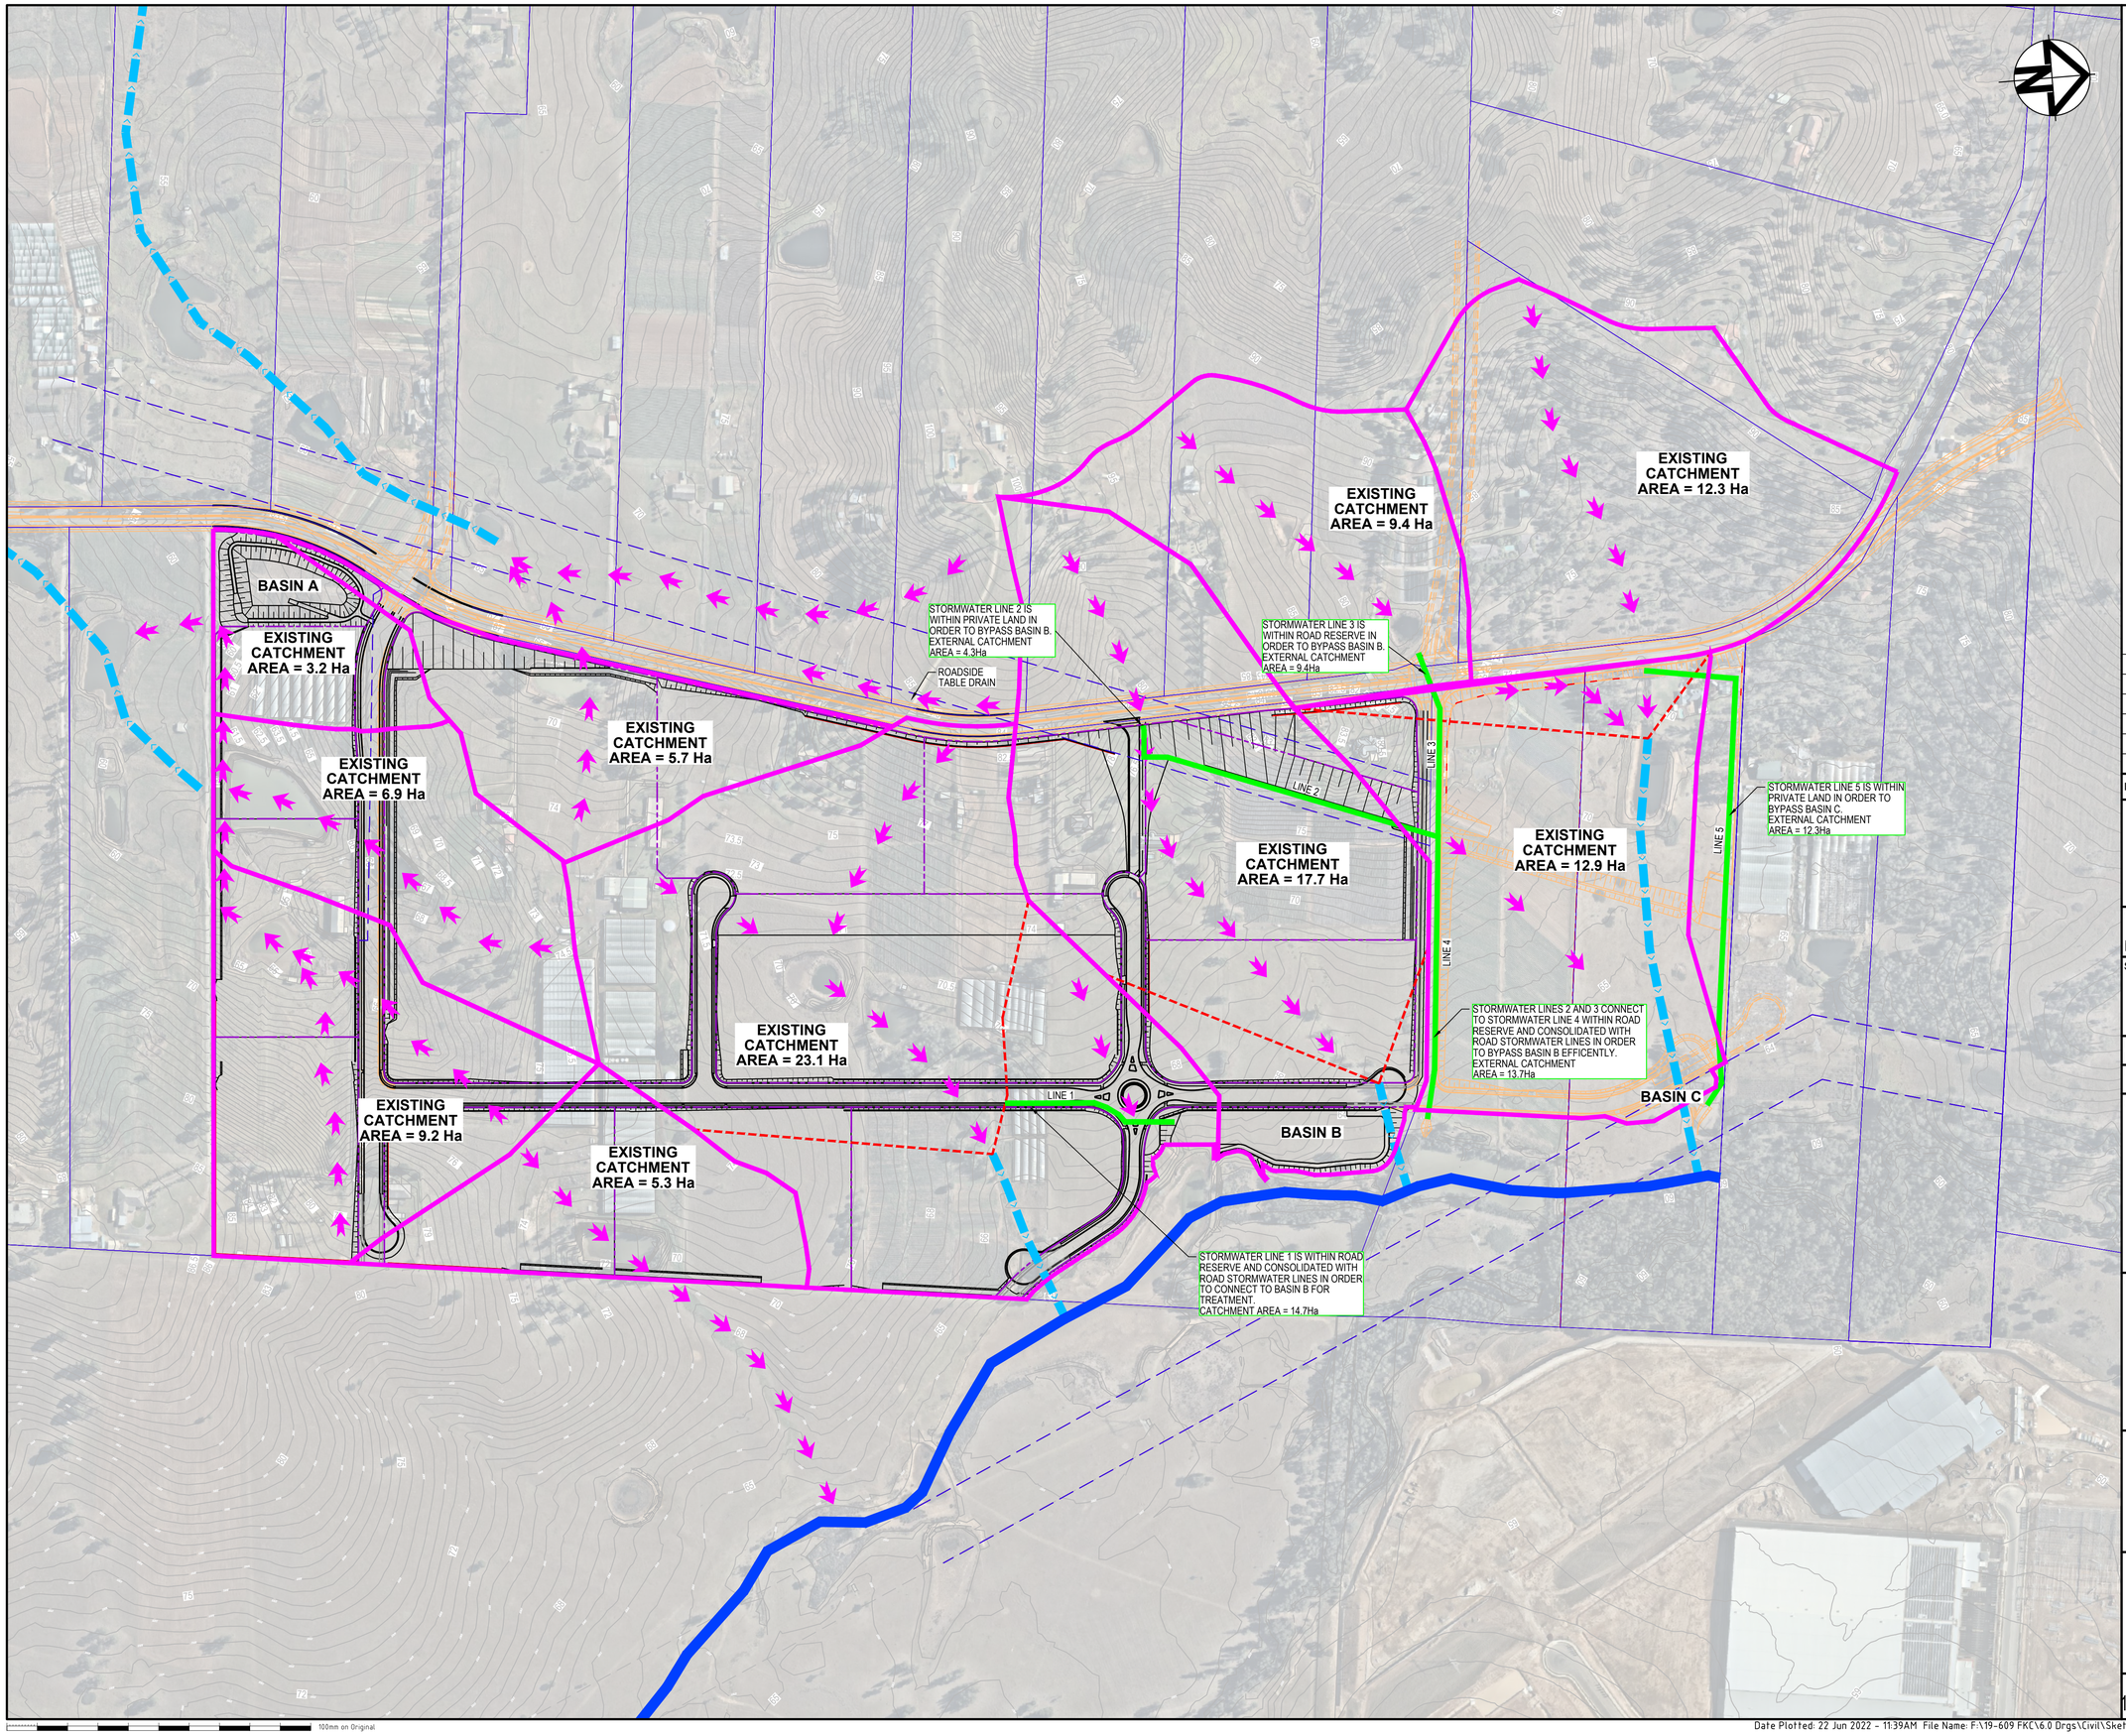

LEGEND

- EXISTING BOUNDARY
- EXISTING EASEMENT
- 65 EXISTING CONTOUR
- EXISTING STORMWATER CATCHMENT BOUNDARY
- EXISTING STORMWATER FLOWPATH
- 15Ha CATCHMENT EXTENT
- PROPOSED STORMWATER PIPE
- EXISTING STORMWATER TRUNK DRAINAGE PATH AS PER DCP
- EXISTING FIRST ORDER STREAM

Issue	Description	Date
P1	ISSUED FOR INFORMATION	22-06-22

0 60 120 180 240m

1 : 3000 @ A1

Status: PRELIMINARY ONLY
NOT TO BE USED FOR CONSTRUCTION

A1

Scales	1 : 3000	Drawn	GB
		Designed	GB
Height Datum	AHD	Checked	AL
Grid	GDA2020	Approved	

Client: 19-609-SKC151 - EXISTING CATCHEMENT PLAN.dwg

Stockland

FIFECAPITAL

Civil Engineers and Project Managers

at&l

Level 7, 153 Walker Street
North Sydney NSW 2060
ABN 96 130 882 405
Tel: 02 9439 1777
Fax: 02 9923 1055
www.atl.net.au
info@atl.net.au


Project
PROPOSED INDUSTRIAL DEVELOPMENT
200 ALDINGTON

Title
STORMWATER DRAINAGE CATCHMENT PLAN (PRE-DEVELOPED)


Drawing No.	Project No.	Issue
19-609-SKC151	19-609	P1

100mm on Original


Date Plotted: 22 Jun 2022 - 11:39AM File Name: F:\19-609 FKC\6.0 Drgs\Civil\Sketches\19-609-SKC151 - EXISTING CATCHEMENT PLAN.dwg V1

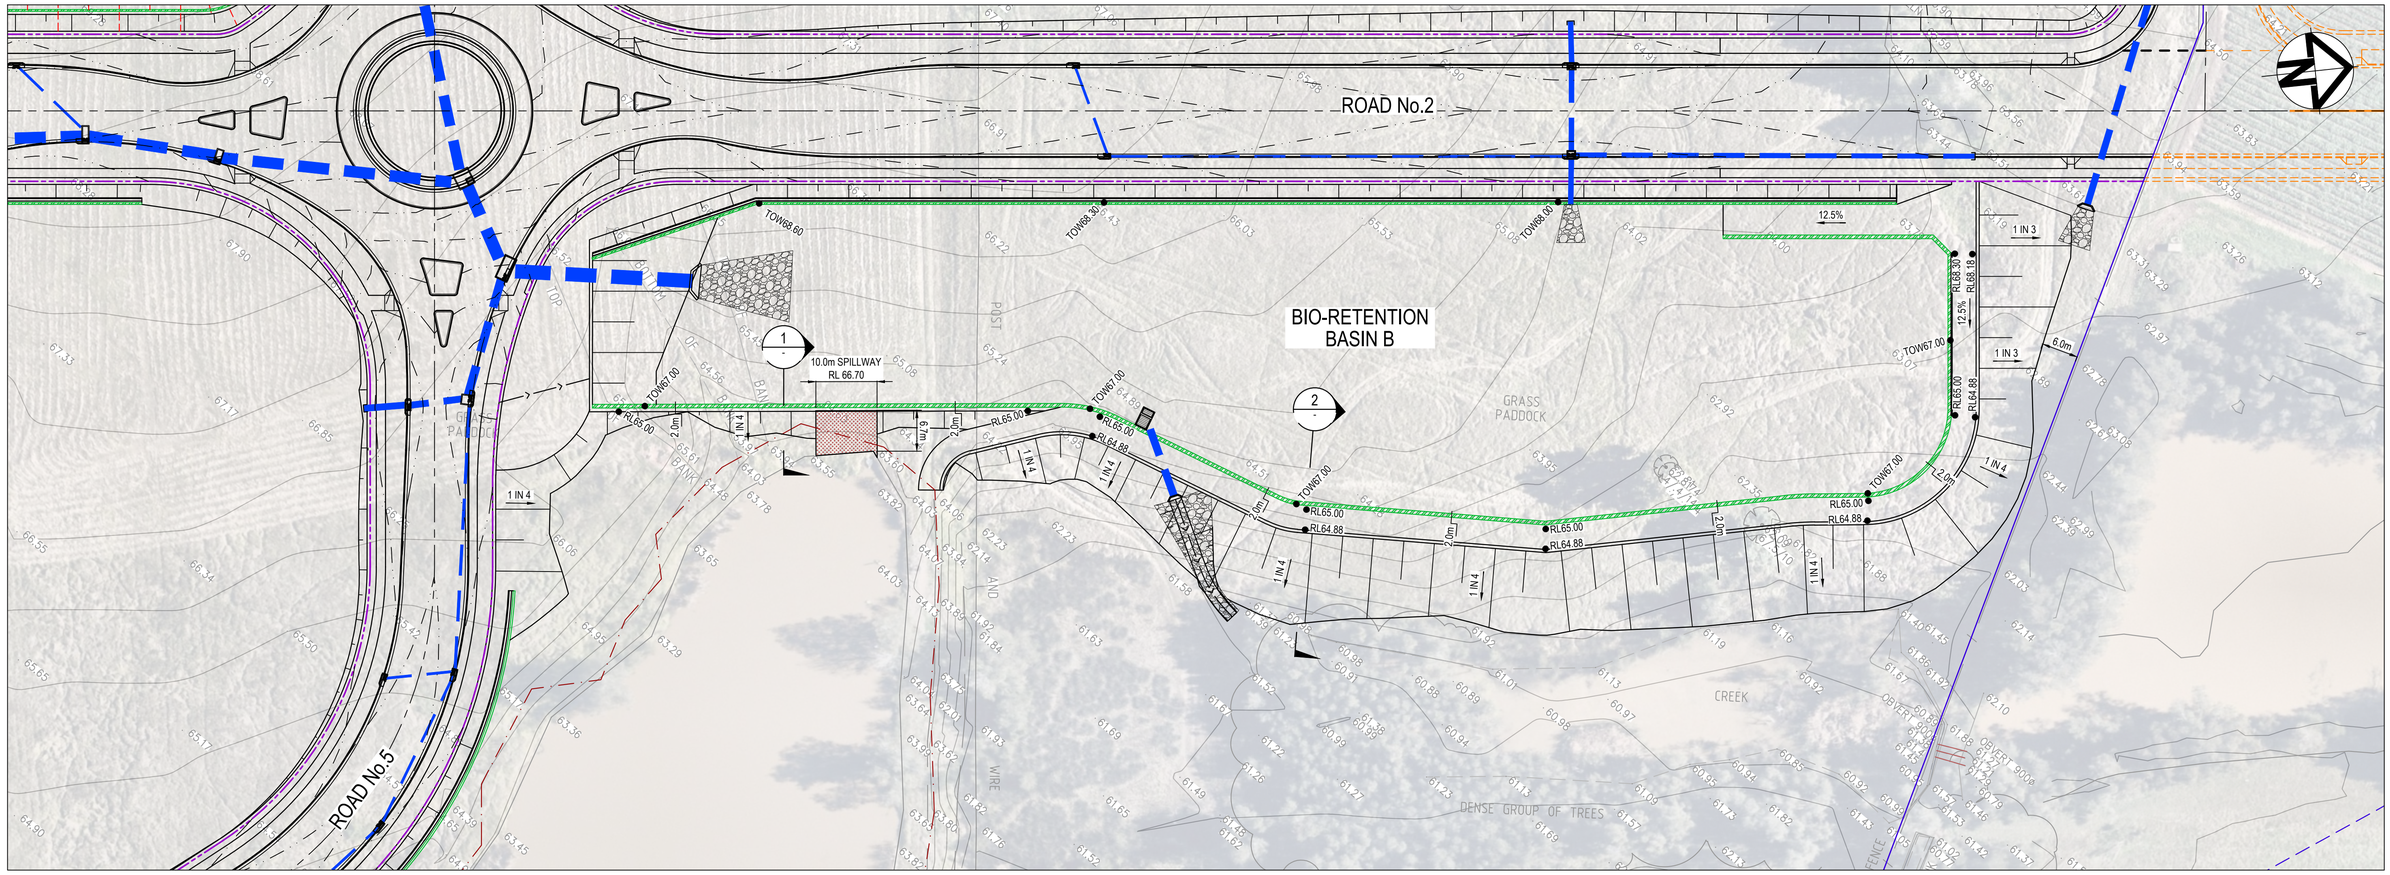

PLAN
1 : 500

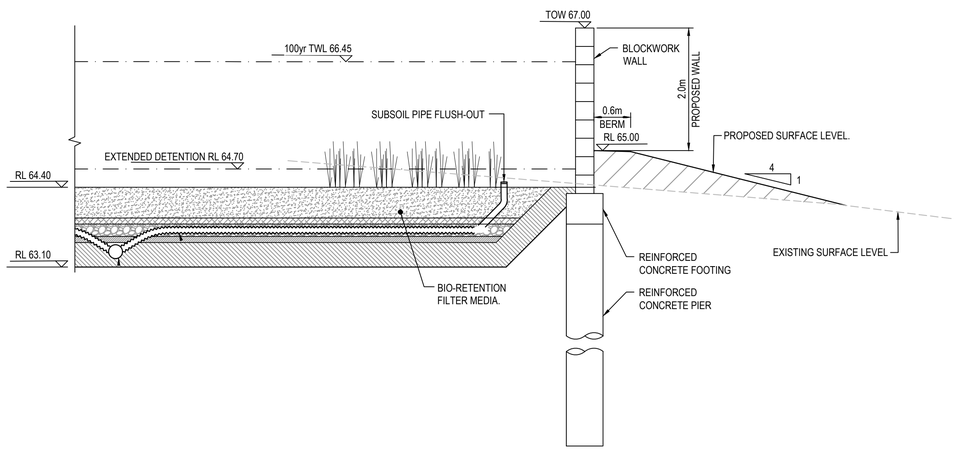

SECTION 1
1 : 50

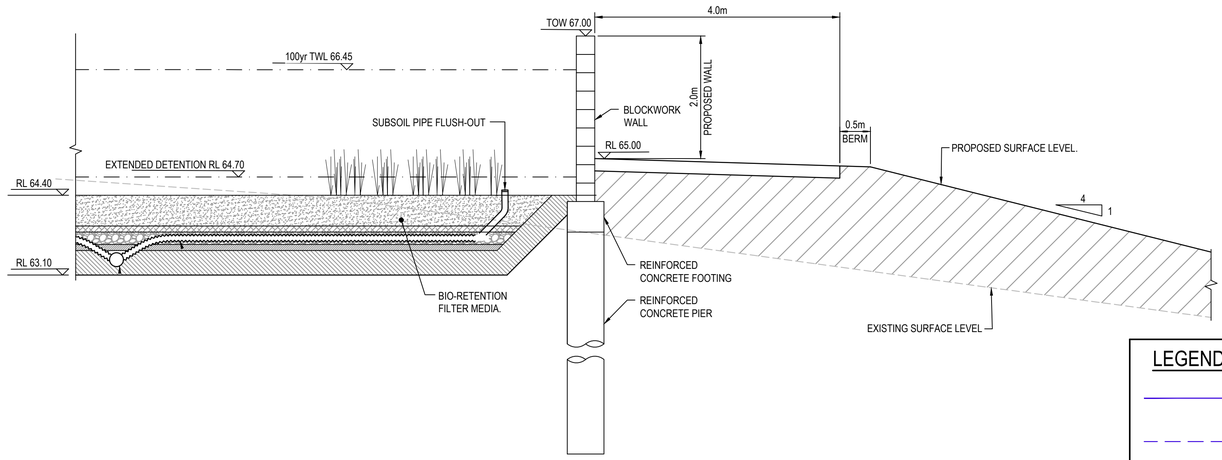

SECTION 2
1 : 50

LEGEND

- EXISTING BOUNDARY
- EXISTING EASEMENT
- PROPOSED BOUNDARY
- 2.0m PROPOSED WALL HEIGHT

Issue	Description	Date
P1	ISSUED FOR INFORMATION	04-07-22

Bar Scales

0 1 2 3 4 5m
1 : 50 @ A1 1 : 100 @ A3

0 10 20 30 40 50m
1 : 500 @ A1 1 : 1000 @ A3

100mm on Original

THIS DRAWING CANNOT BE COPIED OR REPRODUCED IN ANY FORM OR USED FOR ANY OTHER PURPOSE OTHER THAN THAT ORIGINALLY INTENDED WITHOUT THE WRITTEN PERMISSION OF AT&L

Client: Stockland, FIFECAPITAL

Scales	1:500
Grid	GDA2020 MGA56
Height Datum	AHD
Drawn	GB
Designed	GB
Checked	AM
Approved	

Project
200 ALDINGTON ROAD, KEMPS CREEK

Title
BASIN B AMENDMENTS ADJACENT TRUNK DRAINAGE

Civil Engineers and Project Managers
at&l
Level 7, 153 Walker Street
North Sydney NSW 2060
ABN 96 130 882 405
Tel: 02 9439 1777
Fax: 02 9923 1055
www.atl.net.au
info@atl.net.au

Status: FOR INFORMATION
NOT TO BE USED FOR CONSTRUCTION

Issue: A1

Project - Drawing No.: 19-609-SKC153

Issue: P1

Date Plotted: 4 Jul 2022 - 04:24PM File Name: F:\19-609 FKC\6.0 Drgs\Civil\Sketches\19-609-SKC153-BASIN B AMENDMENTS ADJACENT TRUNK DRAINAGE.dwg