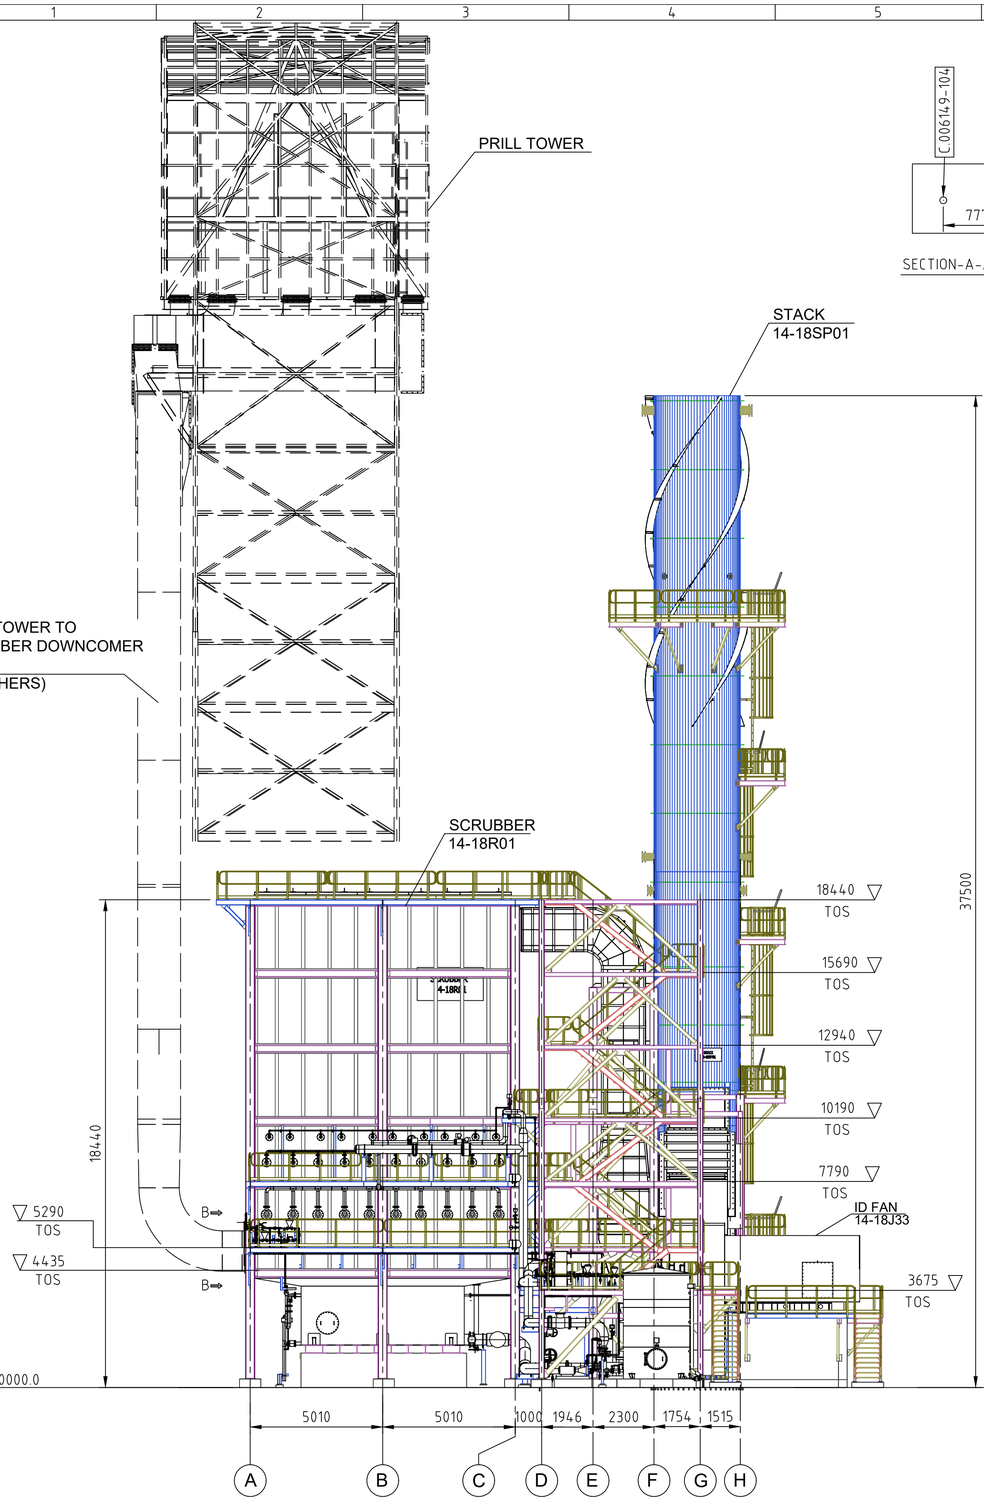

ELEVATION

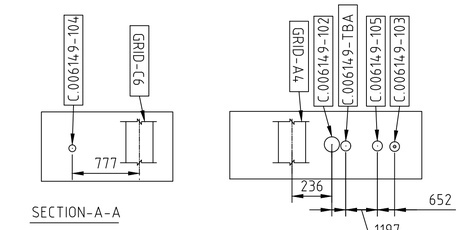

SECTION-A-A

SECTION-B-B

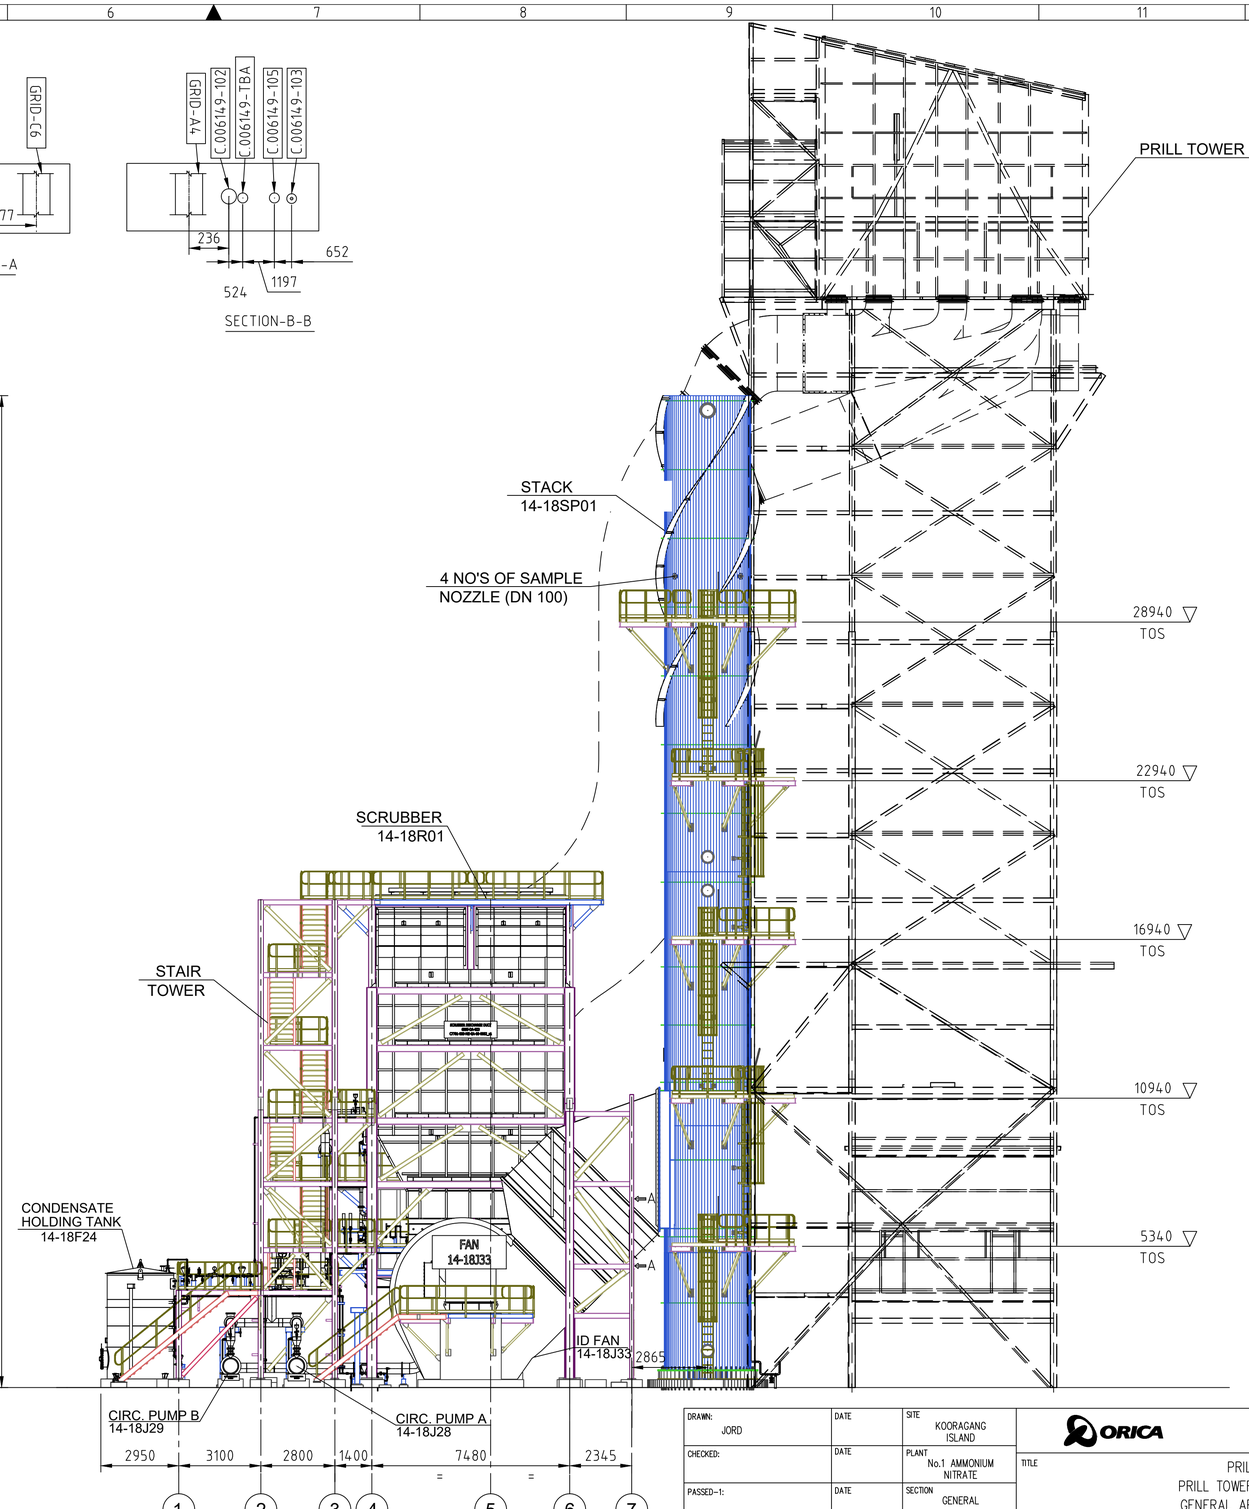

SIDE VIEW

NOTES:-
1. ALL DIMENSIONS ARE IN mm UNLESS NOTED OTHERWISE.
2. PLINTH DIMENSIONS NOT SHOWN AS CIVIL DESIGN BY OTHERS.

DRAWN:	DATE	SITE
JORD		KOORAGANG ISLAND
CHECKED:	DATE	PLANT
		No.1 AMMONIUM NITRATE
PASSED-1:	DATE	SECTION
		GENERAL
PASSED-2:	DATE	PROJECT – WO No
		C.006149
APPROVED:	DATE	SCALE

ORICA Kooragang Island N.S.W. Australia

TITLE: PRILLING
PRILL TOWER SCRUBBING
GENERAL ARRANGEMENT
ELEVATIONS

SHEET SIZE: A1 841 x 594

DWG No: 14-43096

REV: 01

STATUS:

INDEX: 14.02.07.00

REFERENCE DOCS.

DOCUMENT NUMBER	DOCUMENT TITLE
C7711-000-PE-LST-00-0004	BATTERY LIMIT LIST
C7711-000-CV-GA-00-0001	FOUNDATION DETAILS -GENERAL ARRANGEMENT
C7711-000-ME-GA-00-0003	GENERAL ARRANGEMENT DRAWING-PLAN VIEW

REVISION

Rev	DESCRIPTION	DRN	CHK	ENG	APP	DATE
A	ISSUED FOR APPROVAL	HC	SV	SV	RPK	13.07.21

U.N.O Units: mm
Scale: 1:1
A1 JH ENABLED

CLIENT ORICA

PLANT 3D

jord

PROPRIETARY. Neither this document nor its contents may be used or reproduced in any manner without the written authorization of JORD INTERNATIONAL PTY. LTD.

PROJECT: ANP1 PRILL TOWER EMISSIONS ABATEMENT
IRRIGATED FIBER BED SCRUBBER

TITLE: GENERAL ARRANGEMENT DRAWING
ELEVATION & SIDE VIEW

DRG NO. C7711-000-ME-GA-00-0004

SHEET 01 of 01

REV A