© FRANCIS-JONES MOREHEN THORP PTY LTD 2021 ABN 28 101 197 219 NOMINATED ARCHITECT: RICHARD FRANCIS-JONES (REG NO 5301)

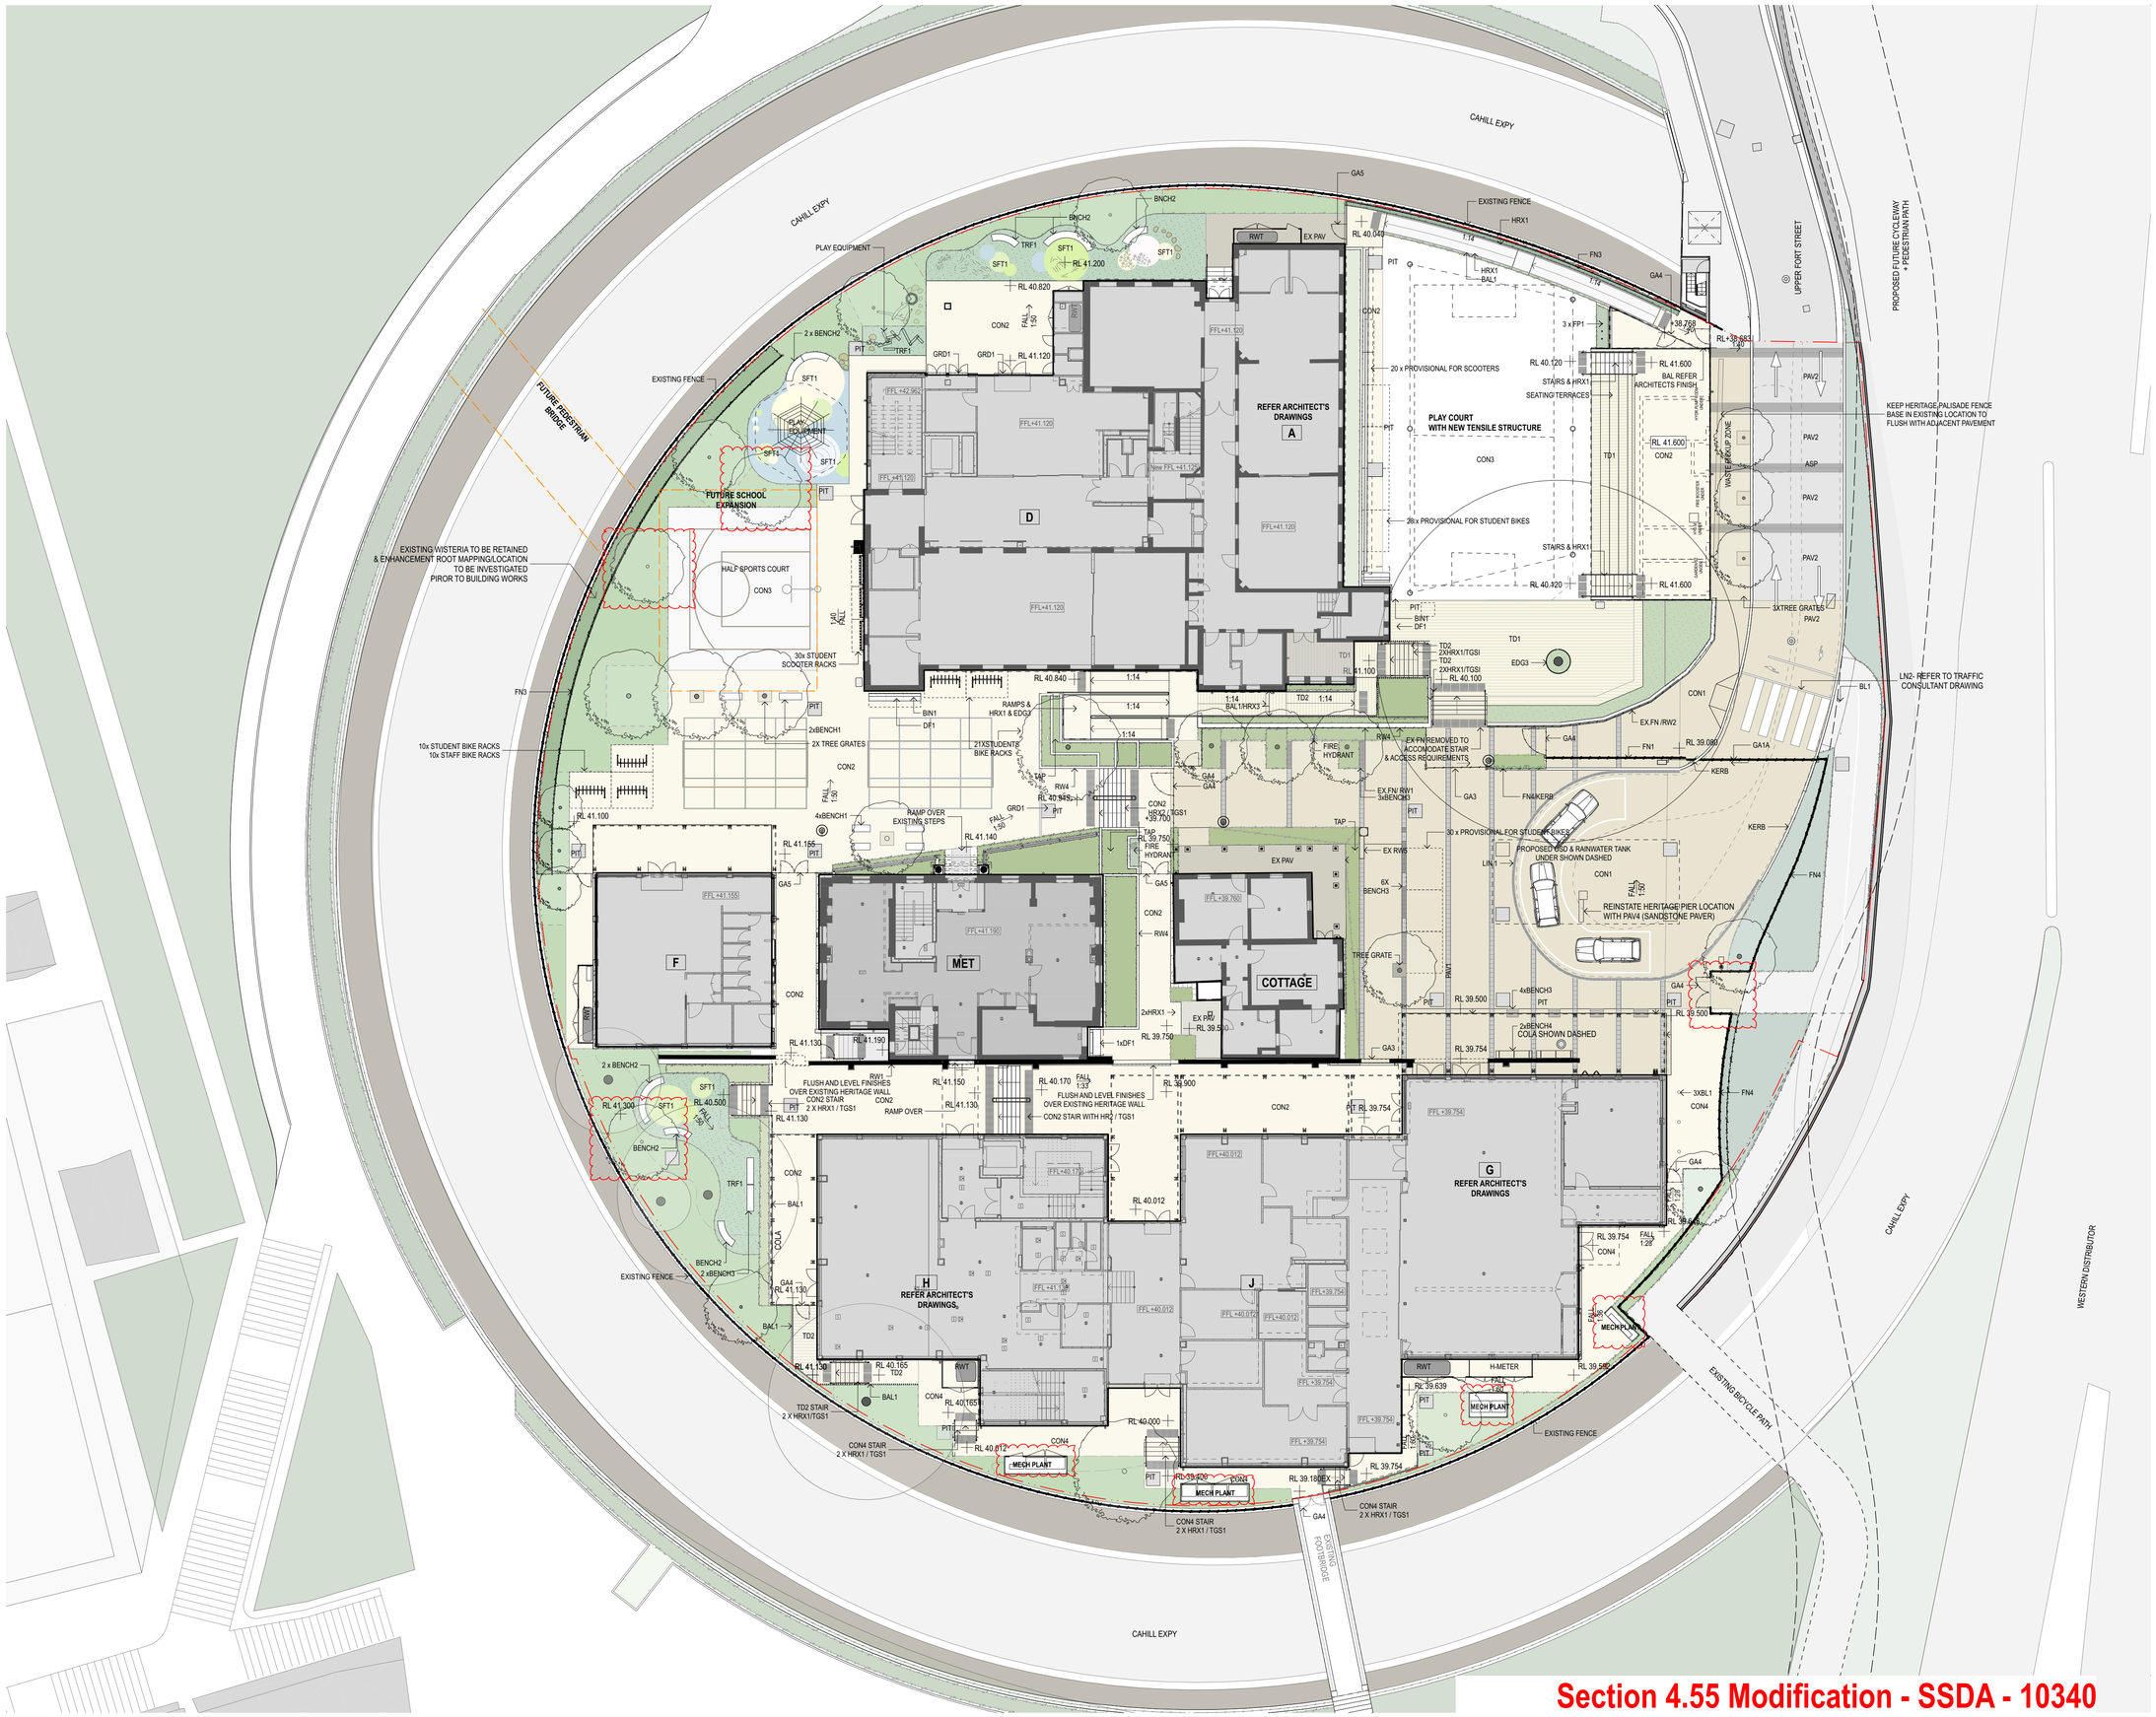


**Section 4.55 Modification - SSDA - 10340**

0 2 5 10m

**GENERAL NOTES**

- ALL DIMENSIONS AND EXISTING CONDITIONS SHALL BE CHECKED AND VERIFIED BY THE CONTRACTOR BEFORE PROCEEDING WITH THE WORK.
- ALL LEVELS RELATIVE TO 'AUSTRALIAN HEIGHT DATUM'.
- DO NOT SCALE DRAWINGS. USE FIGURED DIMENSIONS ONLY.

**legend**

| | |
|---|---|
| | SITE BOUNDARY |
| 40.00 | EXISTING CONTOURS |
| +40.00EX | EXISTING SPOT LEVELS |
| +40.000 | PROPOSED SPOT LEVELS |
| TOW | TOP OF WALL |
| TOF | TOP OF FENCE |
| | EXISTING SERVICES/ UTILITIES |
| EP | EXISTING POWER POLE |
| | PROPOSED TREES |
| | EXISTING TREES TO BE RETAINED |
| GRD | GRD1 Grated Drain - Pedestrian<br>PIT<br>(Finishes refer to Landscape Specification)<br>(Refer Civil Engineers' drawings) |
| | BIKE RACKS<br>STAFF BIKE RACKS<br>Total: 10 Staff bikes<br>STUDENTS BIKE RACKS<br>Total: 31 Students bikes<br>STUDENTS SCOOTER RACKS<br>Total: 30 Scooters |
| FN3 | BALL COURT FENCE |
| | PAVING |
| TD1/2 | TIMBER DECK |
| SFT1 | SOFTFALL |
| | GRAVEL |

| | |
|---|---|
| ASP | ASPHALT |
| BAL1 | BALUSTRADE |
| BL1 | BOLLARD |
| BENCH1-4 | BENCH TYPE 1 - 4 |
| BIN1 | BIN |
| CON1-4 | COLOUR CONCRETE TYPE 1-4 |
| DF1 | WATER FACILITIES |
| EDG1/2 | STEEL EDGE TYPE1/2 |
| EDG3 | KERB RAIL |
| FN1 | SITE FENCE - PHASE 1 |
| FN2 | SITE FENCE - PHASE 2 |
| FN3 | BALL COURT FENCE |
| FN4 | PALISADE FENCE |
| FP1 | FLAG POLE |
| GA1A | SCHOOL SLIDING ENTRY GATE(VEHICULAR) - PHASE 1 |
| GA1B | SCHOOL ENTRY GATE(PEDESTRIAN) - PHASE 1 |
| GA2A | SCHOOL ENTRY GATE(VEHICULAR) - PHASE 2 |
| GA2B | SCHOOL ENTRY GATE(PEDESTRIAN) - PHASE 2 |
| GA3 | SLIDING GATE |
| GA4 | PEDESTRIAN GATE |
| GA5 | EGRESS GATE |
| GRV1 | GRAVEL |
| GRD1 | GRATED DRAIN |
| GPOX | EXTERNAL GENERAL POWER OUTLET |
| HRX1 | SINGLE HANDRAIL |
| HRX2 | DOUBLE HANDRAIL |
| LN1-2 | LINE MARKING TYPE 1-2 |
| MUL1 | MULCH |
| MPB1-6 | MASS PLANTING BED TYPE1-6 |
| EX.PAV | EXISTING PAVING TO BE RETAINED |
| PAV1-2 | PAVING BAND TYPE 1-2 |
| PDO | WATER OUTLET |
| PIT | PIT UNDER DECK |
| RWO | WATER OUTLET |
| RW1 | EXISTING HERITAGE WALL TO BE RETAINED & MODIFIED |
| RW2 | EXISTING WALL TO BE RETAINED & PROTECTED |
| RW4 | RETAINING WALL |
| RW5 | EXISTING PIER & KERB TO BE RETAINED & MODIFIED |
| SFT1 | SOFTFALL |
| TAP | HOSE TAP |
| TD1/2 | TIMBER TYPE 1 - 2 |
| TGSI | TACTILE INDICATORS |
| TRF1 | ASTRO TURF |
| TRF2 | TURF |

**NOTES:**
**Lighting Strategy refers to Architecture Design Report**

**FUTURE SCOPE**

| rev | date | name | by | chk |
|---|---|---|---|---|
| SSDA 02 | 29/10/2 1 | S4.55 Modification - Amended | AWY | RT |
| SSDA 02 | 28/1/21 | S4.55 Modification | MZ | RT |
| SSDA 01.2 | 17/09/20 | Response to Submission Issue | MZ | RT |
| SSDA 01.1 | 11/09/20 | Response to Submission Issue | MZ | RT |

fjmt studio architecture interiors landscape urban community
sydney melbourne uk
Level 5, 70 King Street t +61 2 9251 7077 w fjmtstudio.com

**fjmt**

project
**Fort Street Public School**
Observatory Hill
Sydney NSW 2000

title
**Landscape**
**Landscape Ground Floor - Phase 1**

| scale | first issued | project code | sheet no. | revision |
|---|---|---|---|---|
| 1:200 @ A1 | 28/1/21 | FSS | DA-8009 | SSDA02 |