


Concord Hospital Redevelopment

Hospital Road, Concord
Landscape Section 4.55

Drawing Schedule

Drawing Number	Drawing Title	Scale
MSCP-LS-DRG-000	Landscape Coversheet	N/A
MSCP-LS-DRG-101	Landscape Plan - On grade Carpark	1:200
MSCP-LS-DRG-102	Landscape Plan - Multi Story Carpark	1:150
MSCP-LS-DRG-501	Landscape Details, Indicative Planting & Materials	As Shown

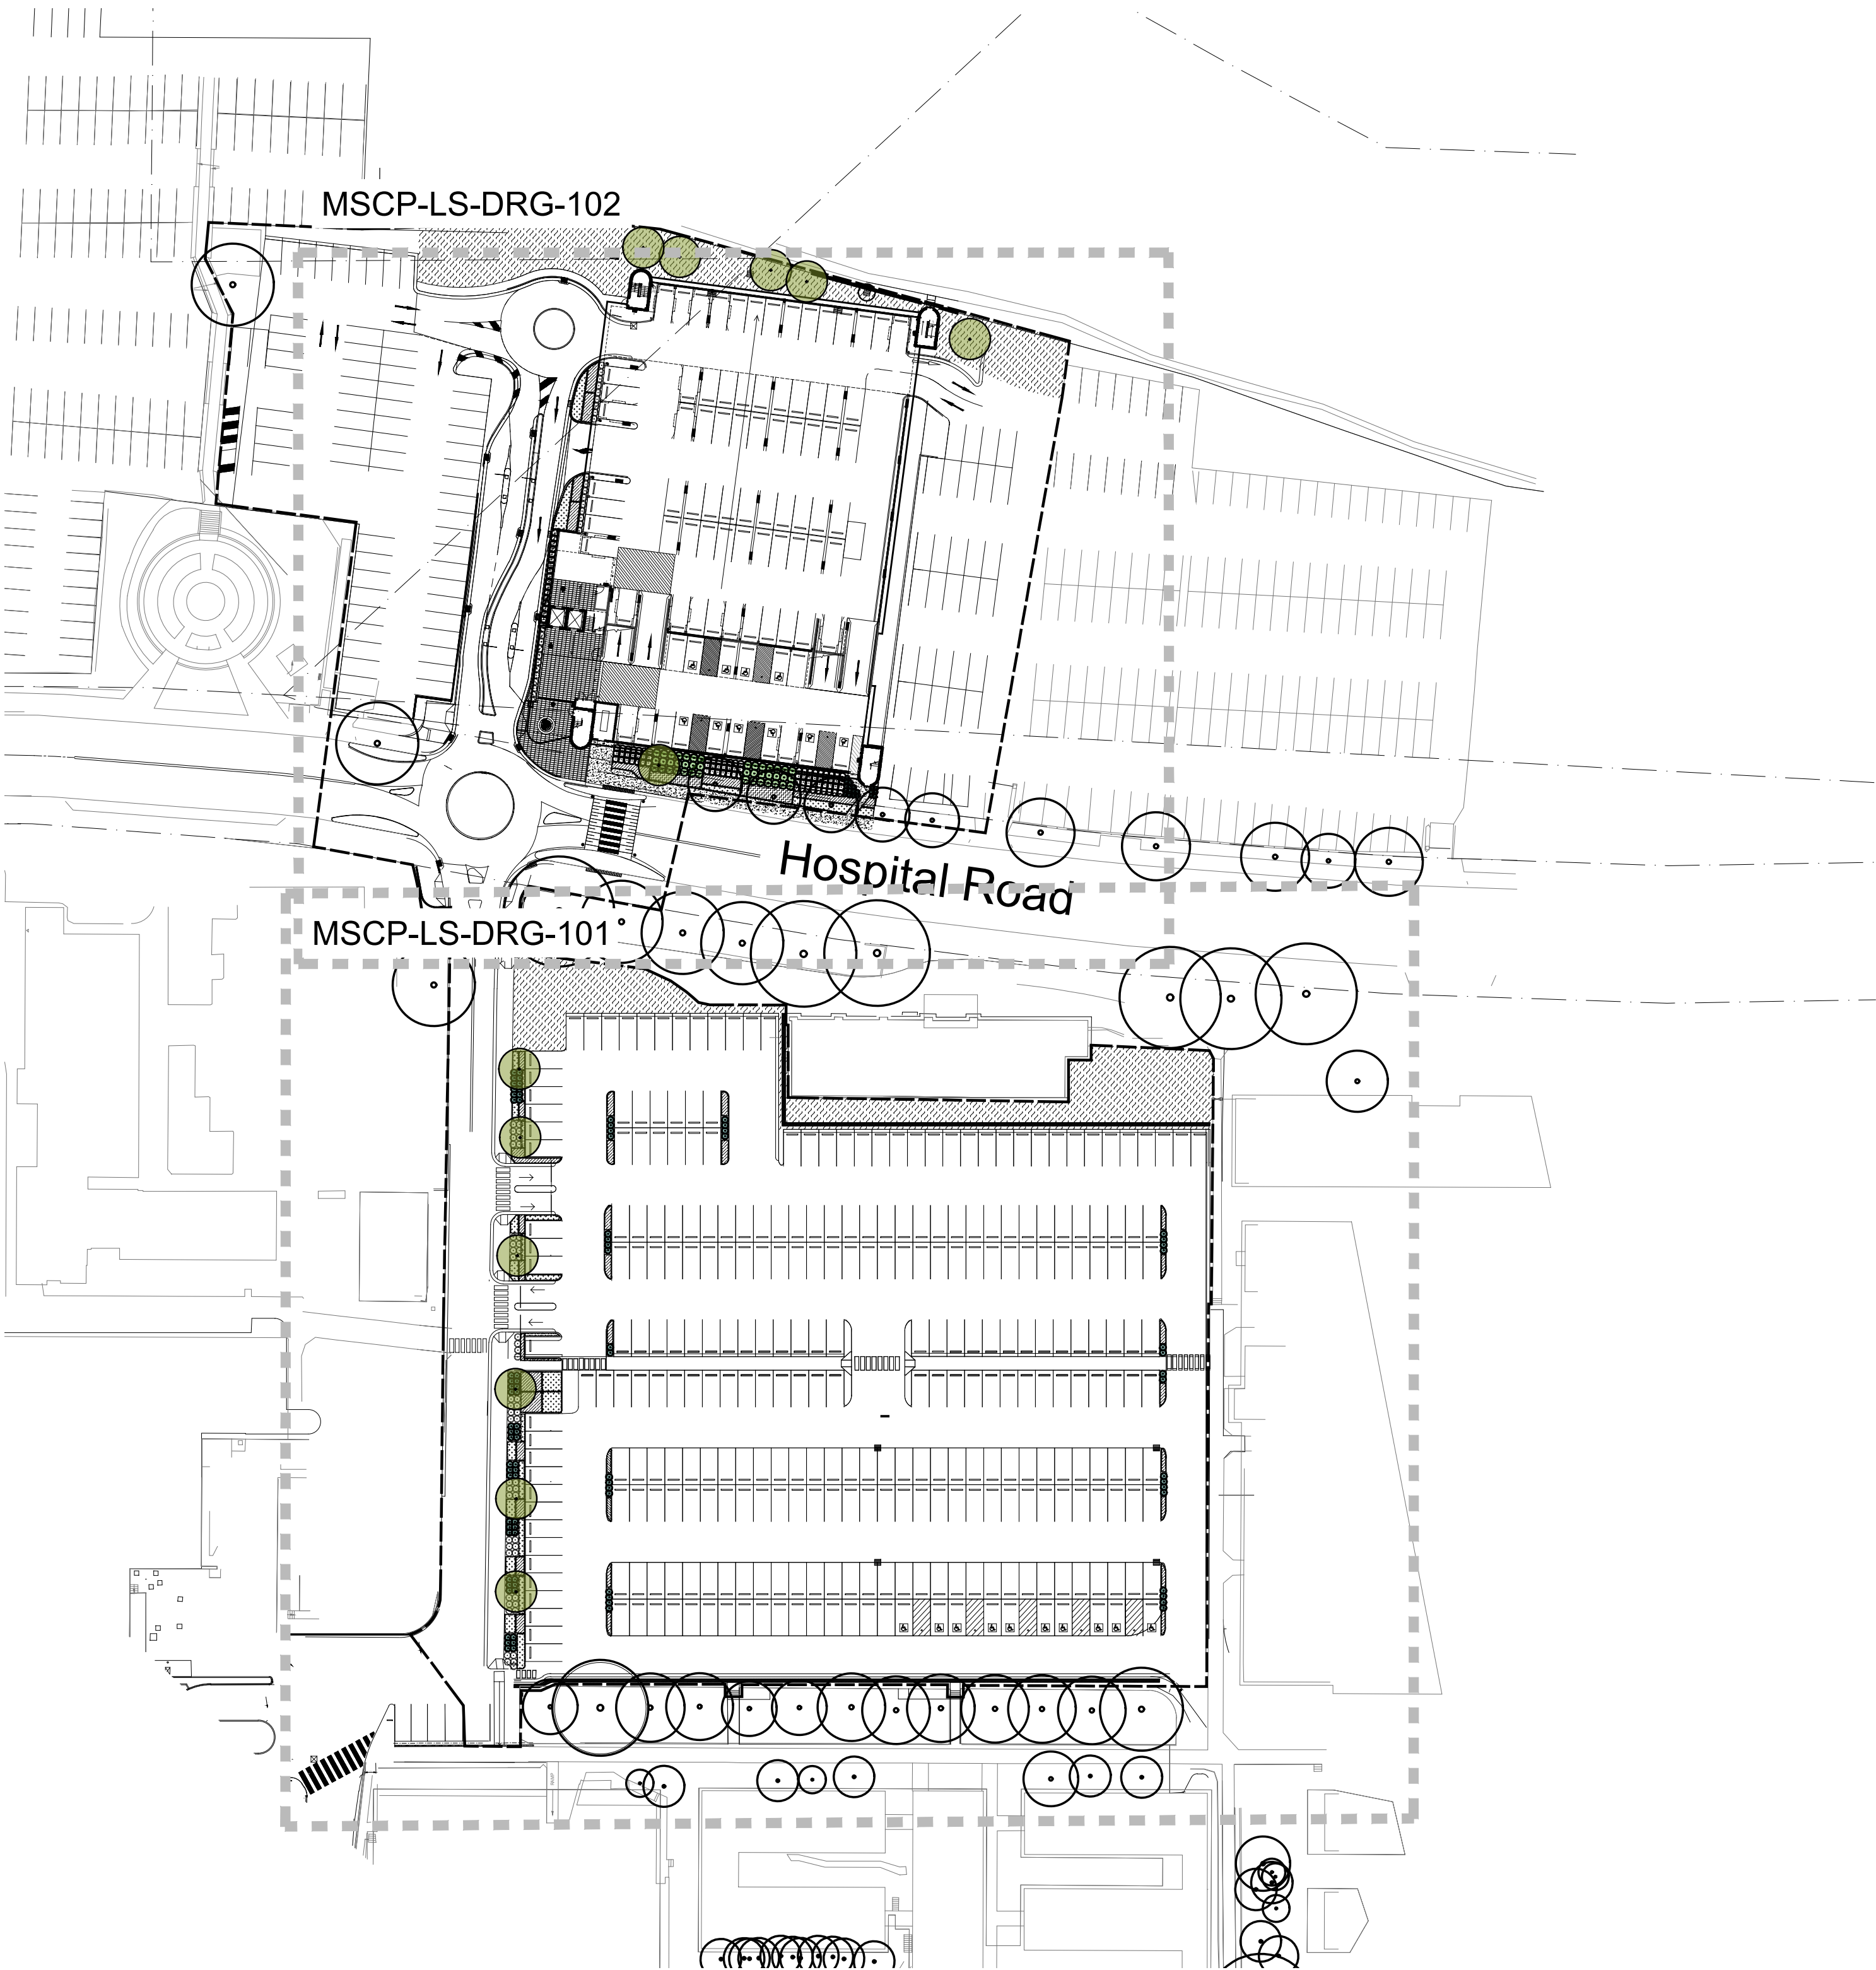


NOTES:
TO BE READ IN CONJUNCTION WITH ARCHITECTURAL SERVICES,
STRUCTURAL & CIVIL DOCUMENTATION. ANY DISCREPANCY TO BE
BROUGHT TO THE ATTENTION OF SITE IMAGE.

D	24.01.2022	JD	NM	PROPOSED TREE AMENDMENT
C	25.10.2021	JD	NM	REVISED FOR COMMENTS
B	08.10.2021	JD	NM	MOD 7 ARBORIST COORDINATION
A	28.07.2021	JD	NM	LANDSCAPE SECTION 4.55

REV	DATE	DRAWN	REV'D	APPROD	AMENDMENT
-----	------	-------	-------	--------	-----------

KEY PLAN

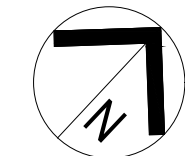

CLIENT



SITE IMAGE

Level 1, 3-5 Baptist Street
Redfern NSW 2016
Australia

Tel: (61 2) 8332 5600
Fax: (61 2) 9659 2877
www.siteimage.com.au

Site Image (NSW) Pty Ltd
ABN 44 801 262 380



Landscape Architects



LEVEL 7, 177 PACIFIC HIGHWAY
NORTH SYDNEY
NSW 2060
AUSTRALIA

TEL: +61 2 9628 2100
FAX: +61 2 9628 2510
WEB: jacobs.com

PROJECT

CONCORD HOSPITAL
REDEVELOPMENT STAGE 1

HOSPITAL ROAD
CONCORD NSW 2139

TITLE
MULTISTORY CAR PARK
LANDSCAPE COVER SHEET

DRAWING STATUS

LANDSCAPE SECTION 4.55

DRAWN	DRAWING CHECK
JD	NM
DESIGNED	DESIGN REVIEW
NM	NM
REVIEWED	DATE
APPROVED	DATE

SCALE

DRAWING No.	REV
MSCP-LS-DRG- 000	D



NOTES:
TO BE READ IN CONJUNCTION WITH ARCHITECTURAL SERVICES, STRUCTURAL & CIVIL DOCUMENTATION. ANY DISCREPANCY TO BE BROUGHT TO THE ATTENTION OF SITE IMAGE.

LEGEND

- Boundary
- Existing Tree To Be Retained
Refer to arborist report
- Existing Tree To Be Removed
As approved SSD9034 Mod 1
- Existing Tree To Be Removed as part of Mod 7
Refer to arborist report
- Proposed Tree
- Proposed Shrubs
- Proposed Grass & Groundcover Planting
- Proposed Paving
- Make good existing landscape

E	24.01.2022	JD	NM	PROPOSED TREE AMENDMENT
D	05.11.2021	JD	NM	THREE SPECIES ADDED
C	25.10.2021	JD	NM	REVISED FOR COMMENTS
B	08.10.2021	JD	NM	MOD 7 ARBORIST COORDINATION
A	28.07.2021	JD	NM	LANDSCAPE SECTION 4.55
REV	DATE	DRAWN	REV'D	APPRO'D

KEY PLAN

CLIENT

 **Health Infrastructure**

SITE IMAGE

Level 1, 3-5 Baptist Street
Redfern NSW 2016
Australia

Tel: (61 2) 8332 5600
Fax: (61 2) 9609 2877
www.siteimage.com.au

Site Image (NSW) Pty Ltd
ABN 44 801 262 380


Landscape Architects

JACOBS

LEVEL 1, 177 PACIFIC HIGHWAY
NORTH SYDNEY
NSW 2060
AUSTRALIA

Tel: +61 2 9628 2100
Fax: +61 2 9628 2510
WEB: jacobs.com

PROJECT

**CONCORD HOSPITAL
REDEVELOPMENT STAGE 1**

HOSPITAL ROAD
CONCORD NSW 2139

TITLE

**LANDSCAPE PLAN
MULTI STORY CARPARK**

DRAWING STATUS

LANDSCAPE SECTION 4.55

DRAWN	JD	DRAWING CHECK	NM
DESIGNED	NM	DESIGN REVIEW	NM
REVIEWED			
APPROVED			

SCALE
1 : 150


DRAWING No. MSCP-LS-DRG- 102

REV
E


Indicative Plant Schedule

	Botanic Name	Common Name	Mature Size (h x w) (m)	Spacing	Pot Size	Quantity
TREES						
Ac	Angophora costata	Sydney Red Gum	20 x 12	As Shown	75L	6
Ec	Eucalyptus crebra	Narrow Leafed Ironbark	15 x 6	As Shown	200L	3
Et	Eucalyptus tereticornis	Forest Red Gum	40 x 10	As Shown	200L	2
MLG	Magnolia 'Little Gem'		2 x 4	As Shown	200L	1
SHRUBS & ACCENTS						
AIR	Alcantarea imperialis 'Rubra'	Giant Bromeliad	1 x 1	As Shown	300mm	3
AsM	Acmena smithii var. minor	Lilly Pilly	2 x 2	As Shown	300mm	26
CE	Callistemon 'Endeavour'		2x3	As Shown	300mm	51
LPP	Loropetalum 'Purple Pixie'		.3 x 1.2	As Shown	300mm	172
RSM	Raphiolepis indica 'Snow Maiden'	Snow Maiden Indian Hawthorn	.75 x 5	As Shown	300mm	165
Wf	Westringia fruticosa	Coastal Roosemary	2 x 2	As Shown	300mm	162
GRASSES AND GROUNDCOVERS						
Cg	Carpobrotus glaucescens	Pigface	.1 x 2	5/sqm	150mm	
Gt	Gazania tomentosa		.15 x 1	5/sqm	150mm	516
Dg	Diets grandiflora	Wild Iris	.8 x 1	5/sqm	150mm	57
Hs	Hibbertia scandens	Golden Guinea Flower	.2 x 1	5/sqm	150mm	87
Lm	Liriope muscari	Liriope	.4 x .4	5/sqm	150mm	57
LT	Lomandra Tanika	Matt Rush	1 x 1	4/sqm	150mm	381
Mp	Myoporum parvifolium	Creeping Boobialla	.3 x 2	5/sqm	150mm	261
TJ	Trachelospermum jasminoides	Star Jasmine	0.3 x 0.3	5/sqm	150mm	59

D

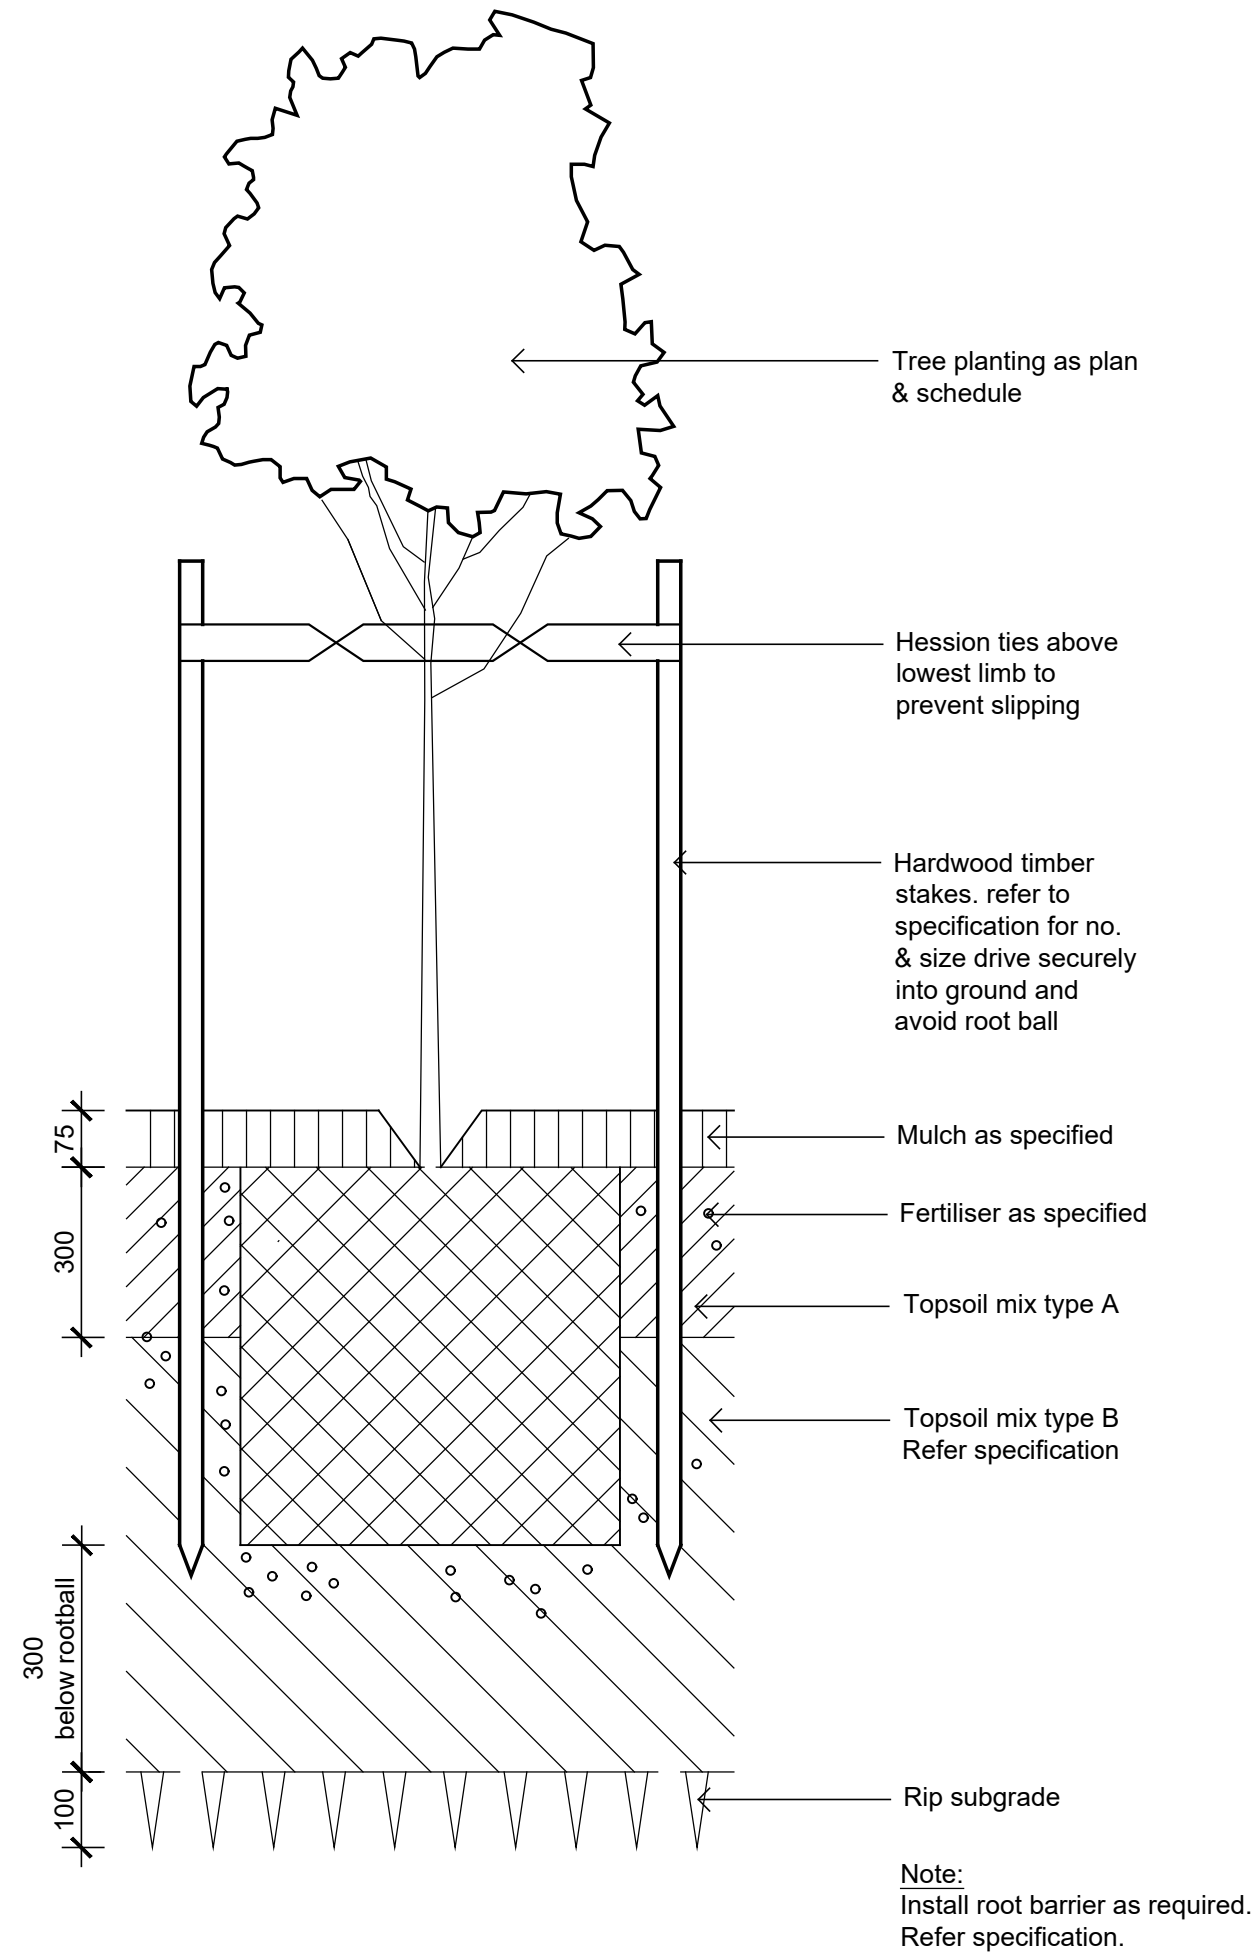

75-200L Tree Planting on Grade
1:10

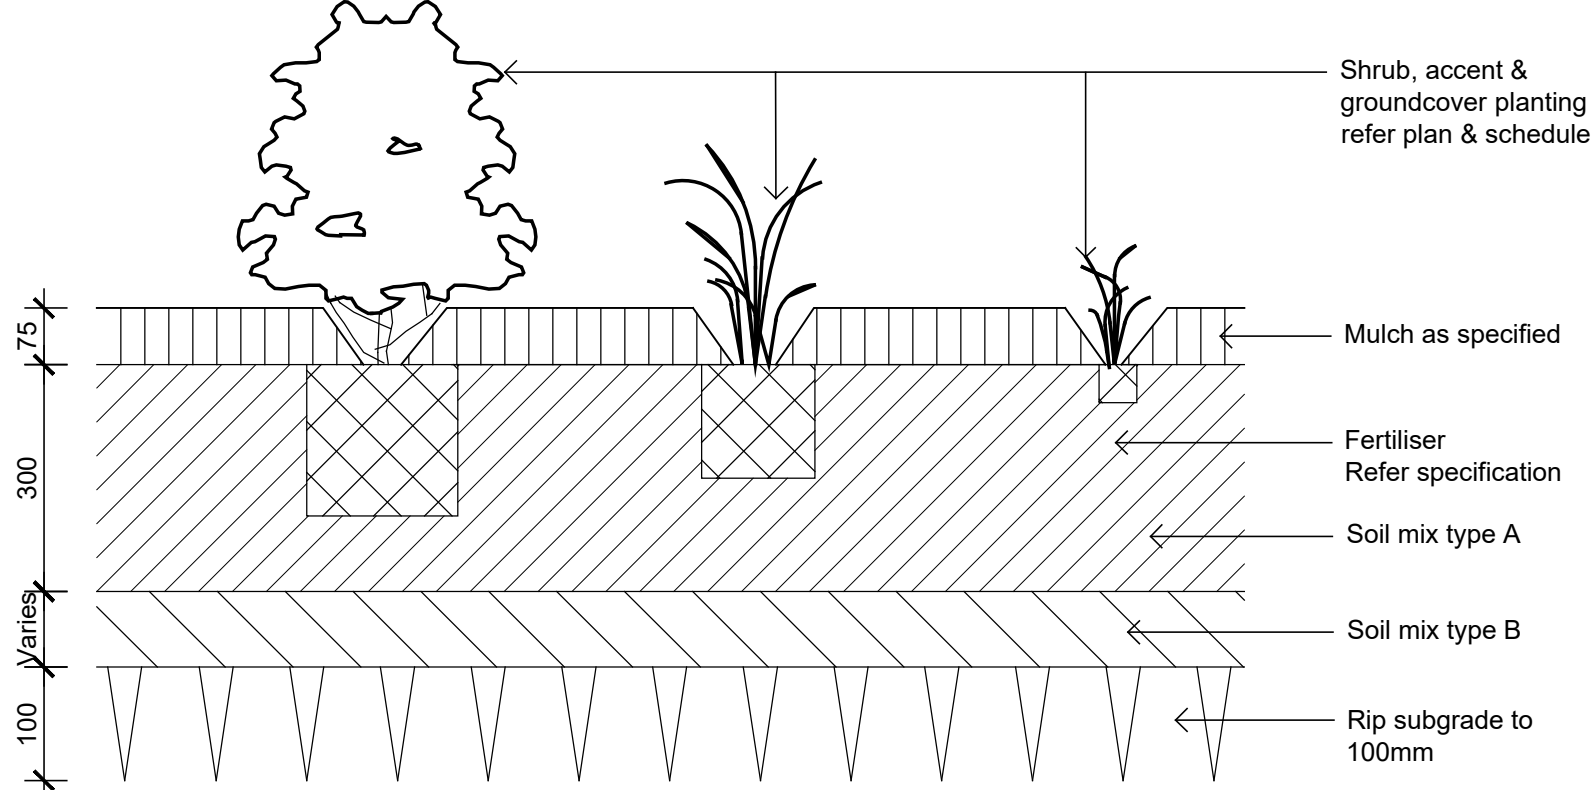


Shrub Accent & Groundcover Planting on Grade
1:10

NOTES:
TO BE READ IN CONJUNCTION WITH ARCHITECTURAL SERVICES,
STRUCTURAL & CIVIL DOCUMENTATION, ANY DISCREPANCY TO BE
BROUGHT TO THE ATTENTION OF SITE IMAGE.

D	24.01.2022	JD	NM	PROPOSED TREE AMENDMENT
C	25.10.2021	JD	NM	REVISED FOR COMMENTS
B	08.10.2021	JD	NM	MOD 7 ARBORIST COORDINATION
A	28.07.2021	JD	NM	LANDSCAPE SECTION 4.55
REV	DATE	DRAWN	REV'D	APPROD

KEY PLAN

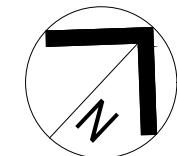

CLIENT



SITE IMAGE
Level 1, 3-5 Baptist Street
Redfern NSW 2016
Australia
Tel: (61 2) 8332 5600
Fax: (61 2) 9659 2877
www.siteimage.com.au
Site Image (NSW) Pty Ltd
ABN 44 801 262 380
Landscape Architects



LEVEL 7, 177 PACIFIC HIGHWAY
NORTH SYDNEY
NSW 2060
AUSTRALIA
TEL: +61 2 9628 2100
FAX: +61 2 9628 2510
WEB: jacobs.com

PROJECT

CONCORD HOSPITAL
REDEVELOPMENT STAGE 1

HOSPITAL ROAD
CONCORD NSW 2139

TITLE
LANDSCAPE DETAILS
INDICATIVE PLANTING PLAN &
MATERIALS SCHEDULE

DRAWING STATUS
LANDSCAPE SECTION 4.55

DRAWN	DRAWING CHECK
JD	NM
DESIGNED	DESIGN REVIEW
NM	NM
REVISED	DATE
APPROVED	DATE

SCALE
As Shown

DRAWING No. MSCP-LS-DRG- 501
REV D