




- SUBJECT SITE
- SITE BOUNDARY
- KEY PUBLIC VANTAGE POINTS

COTTEEPARKER 

BRISBANE
T 61 7 3846 7422
COTTEE PARKER ARCHITECTS PTY LTD
ABN 77 010 924 106
COTTEEPARKER.COM.AU

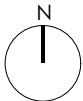


BIMcloud: CPACLD\BIM05 - BIMcloud Basic for ARCHICAD 22\2100\6680 Transport House DA Stage 02 Master: 1/09/2022: 11:11 AM

05	ISSUE RESPONSE TO COUNCIL RFI	01/09/2022	MA	NT	NT
04	ISSUE RESPONSE TO COUNCIL RFI	25/08/2022	MA	NT	NT
03	ISSUE RESPONSE TO COUNCIL RFI	24/08/2022	MA	NT	NT
02	ISSUE FOR INFORMATION	18/08/2022	MA	NT	NT
01	ISSUE FOR INFORMATION	15/08/2022	MA	NT	NT

ISSUE PURPOSE	DATE	D.	C.	A.
SD				

PROJECT NAME
STREET, CITY
CLIENT - CLIENT
TITLE
KEY PLAN-PHILLIP STREET
DWG No
ISSUE
JOB No
6680
SD2822
05

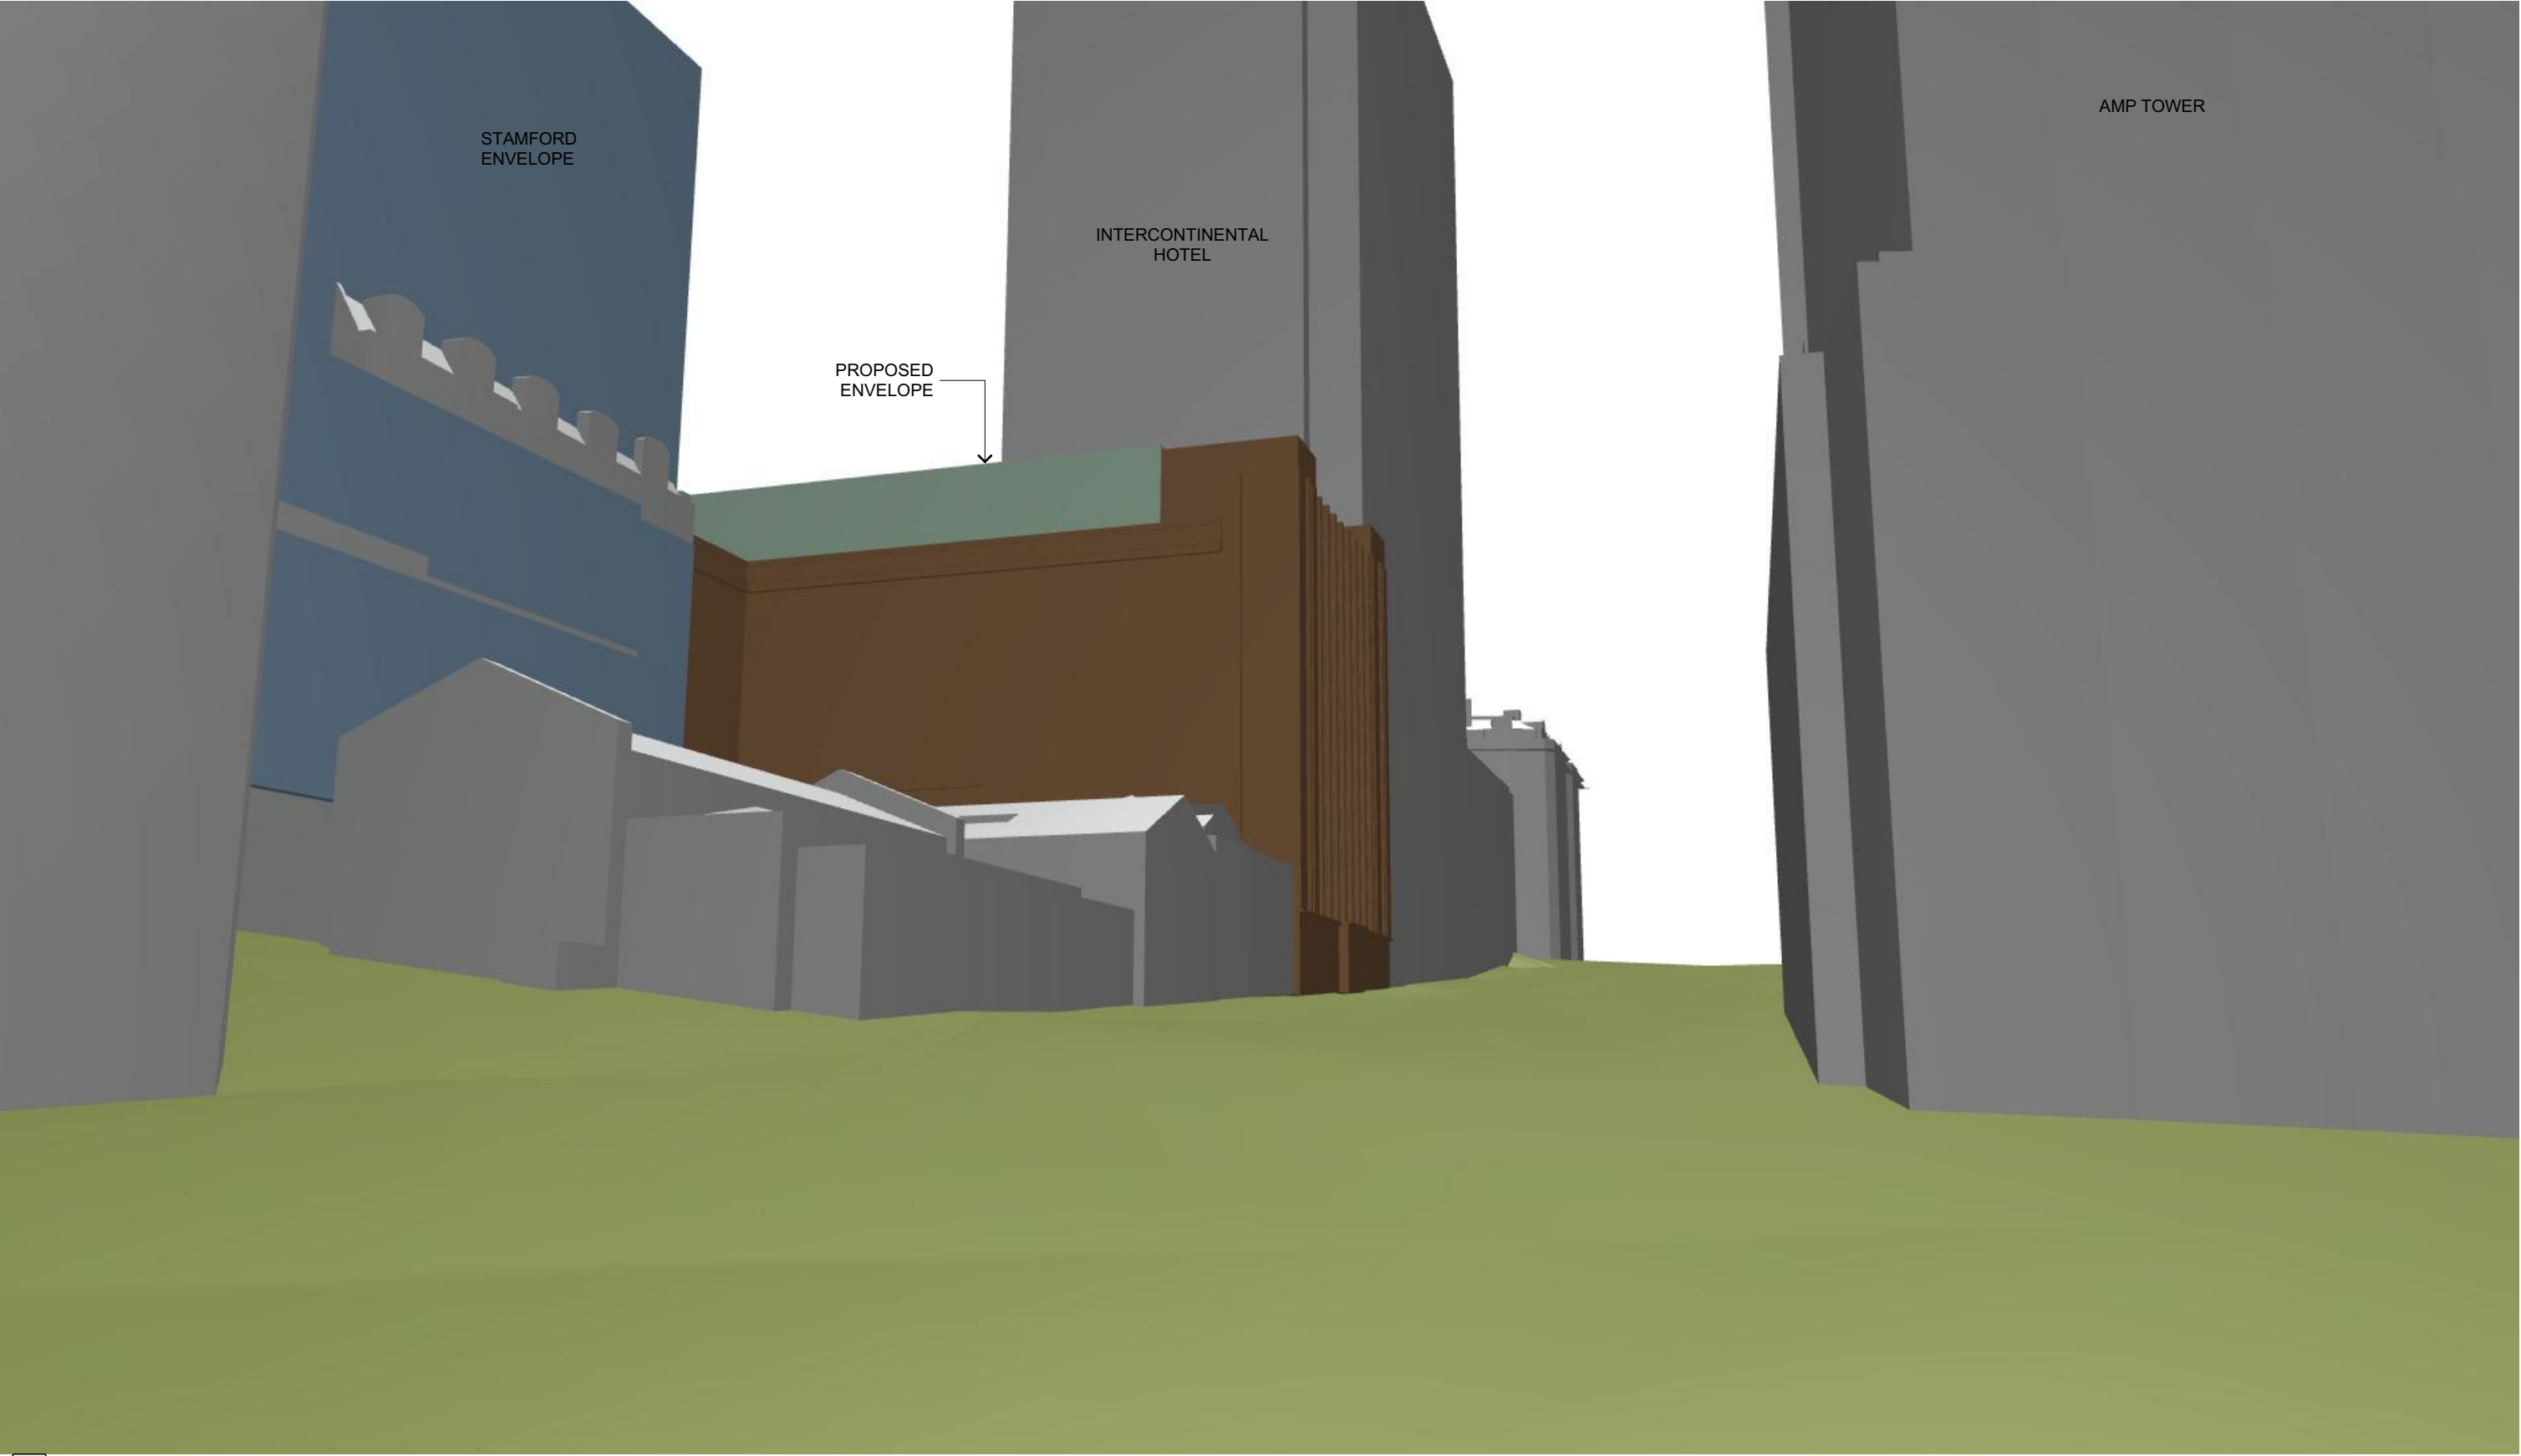


1 VIEW 01-ALFRED STREET

- 99 MACQUARIE ST
- PROPOSED MASSING



05	ISSUE RESPONSE TO COUNCIL RFI	01/09/2022	MA	NT	NT
04	ISSUE RESPONSE TO COUNCIL RFI	25/08/2022	MA	NT	NT
03	ISSUE RESPONSE TO COUNCIL RFI	24/08/2022	MA	NT	NT
02	ISSUE FOR INFORMATION	18/08/2022	MA	NT	NT
01	ISSUE FOR INFORMATION	15/08/2022	MA	NT	NT
ISSUE PURPOSE		DATE	D.	C.	A.
SD					

PROJECT NAME		
STREET, CITY		
CLIENT - CLIENT		
TITLE		
VIEW 01-ALFRED STREET VIEW		
JOB No	DWG No	ISSUE
6680	SD2823	05

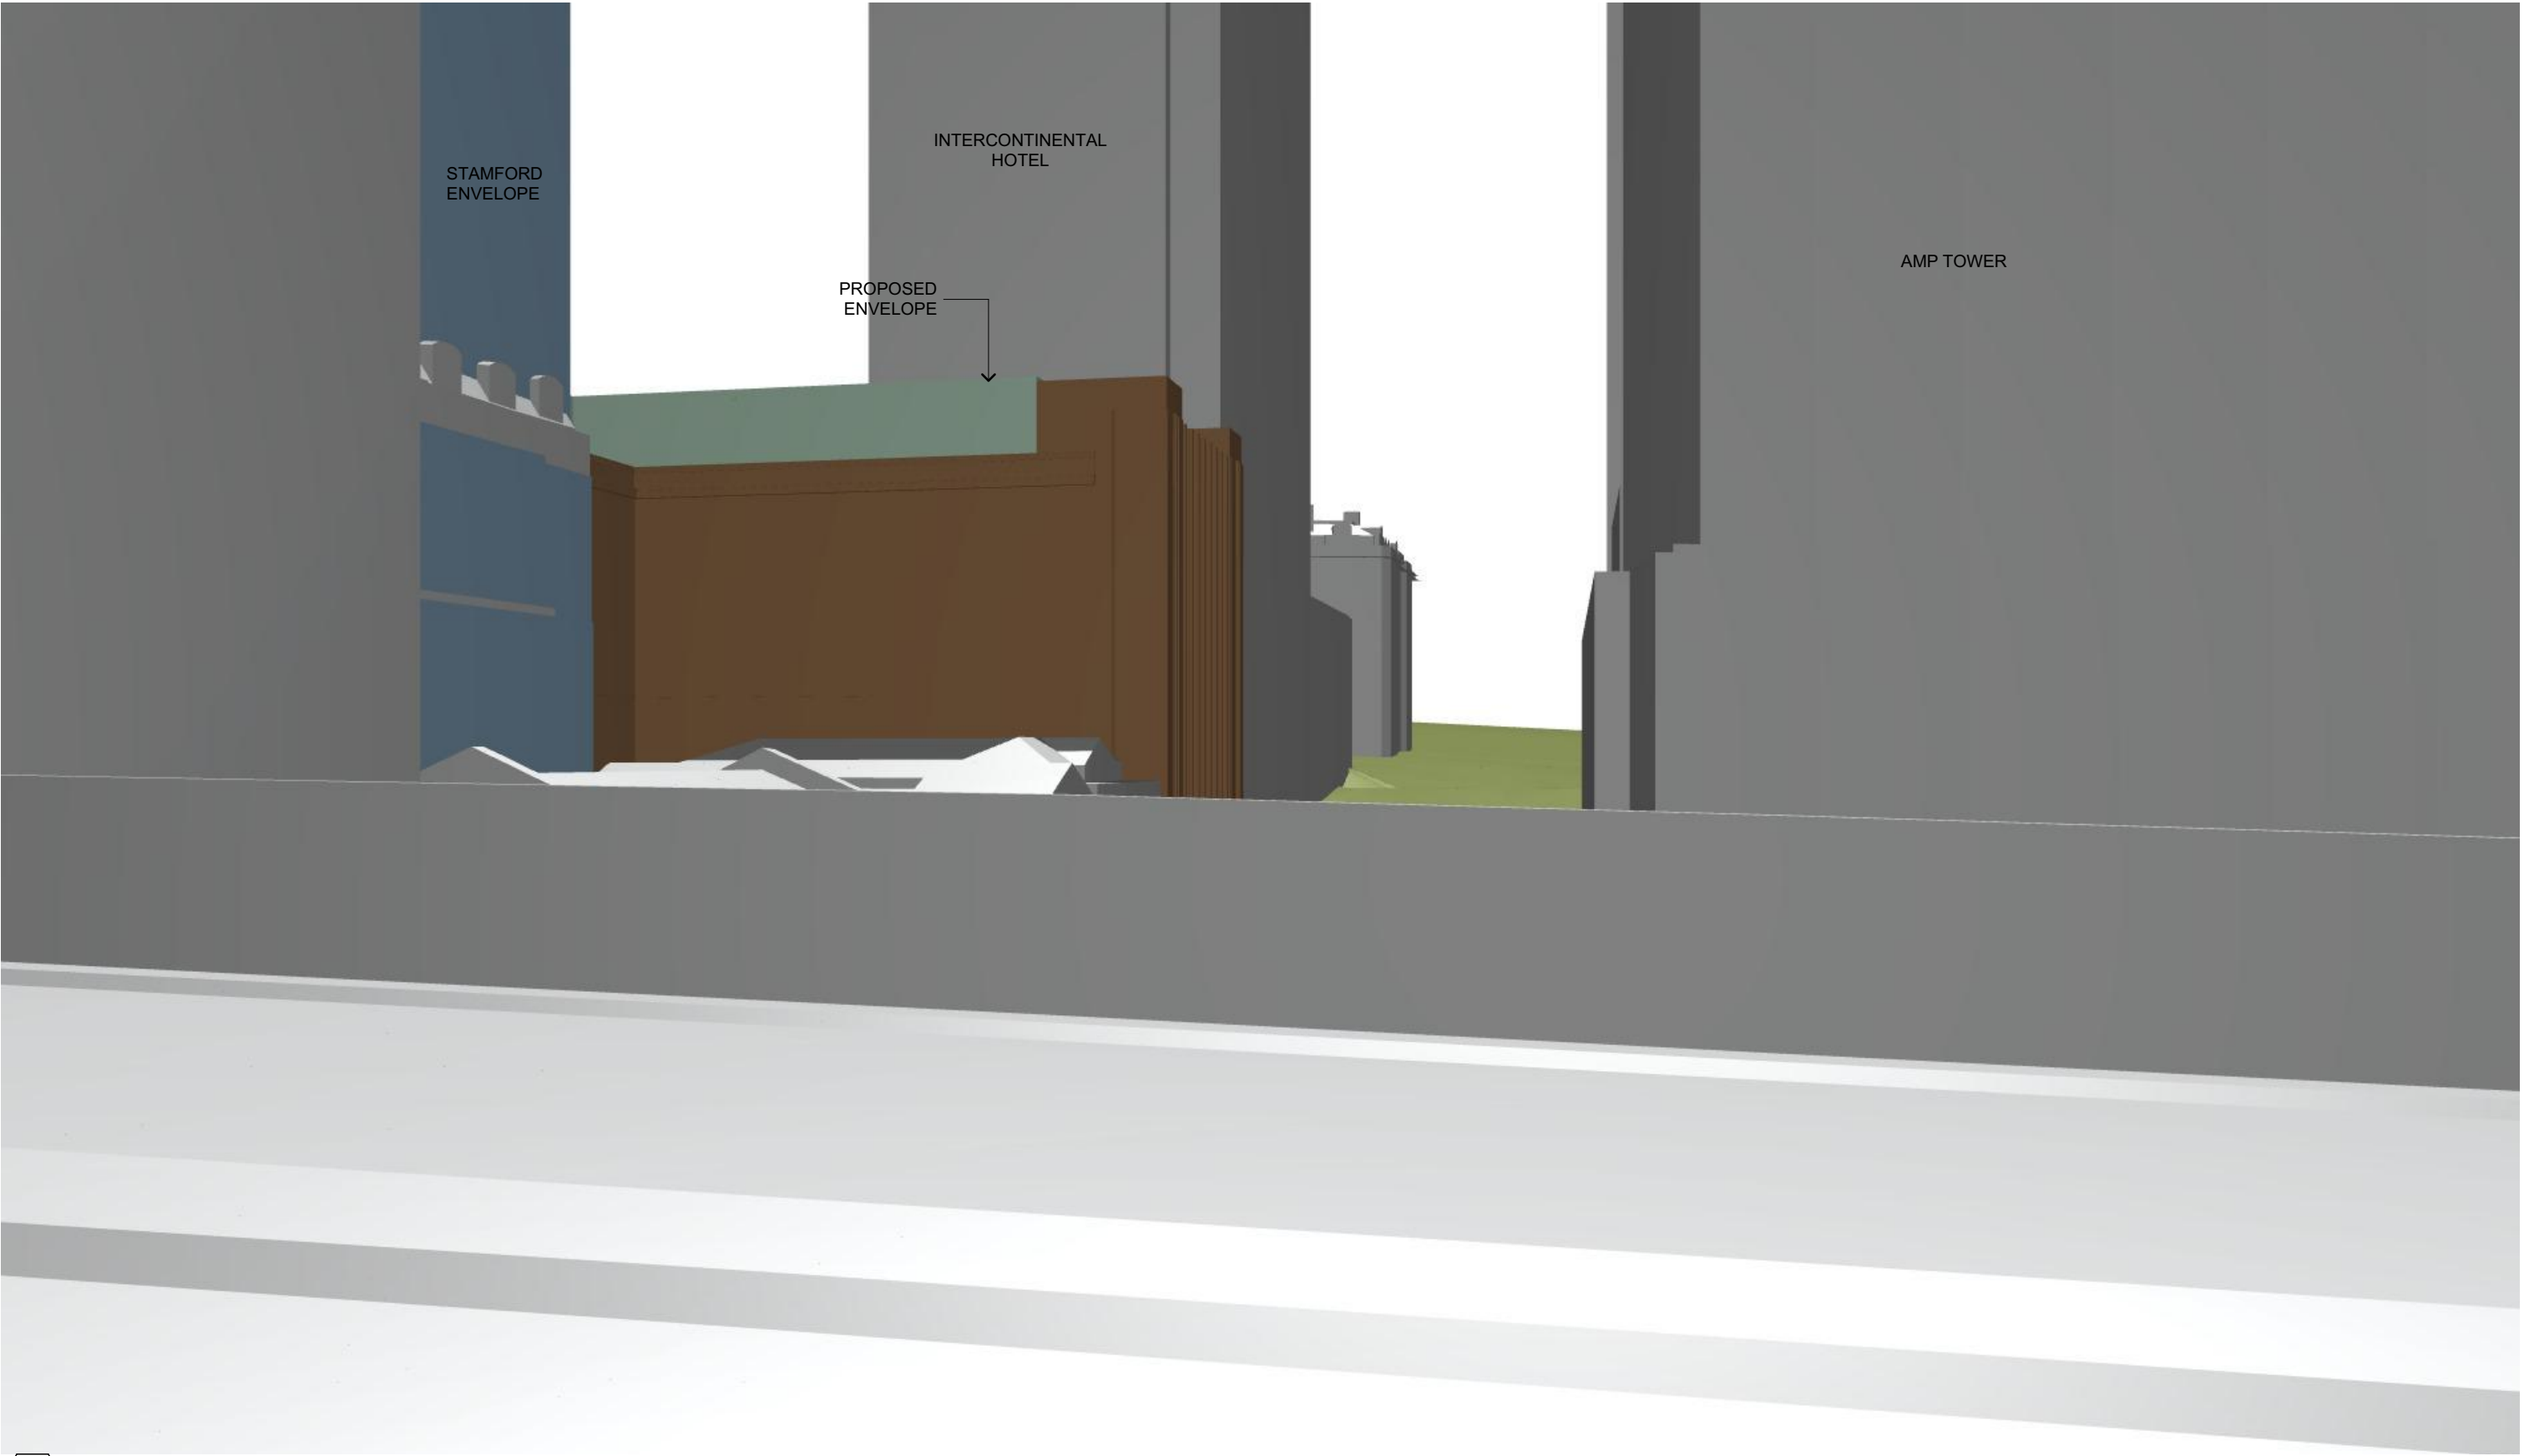

1
-
VIEW 02-CAHIL EXPY

- 99 MACQUARIE ST
- PROPOSED MASSING

COTTEEPARKER 

BRISBANE
T 61 7 3846 7422
COTTEE PARKER ARCHITECTS PTY LTD
ABN 77 010 924 106
COTTEEPARKER.COM.AU




BIMcloud: CPACLBIM05 - BIMcloud Basic for ARCHICAD 23/2100/6680 Transport House DA Stage 02 Master: 1/09/2022: 11:12 AM

04	ISSUE RESPONSE TO COUNCIL RFI	01/09/2022	MA	NT	NT
03	ISSUE RESPONSE TO COUNCIL RFI	25/08/2022	MA	NT	NT
02	ISSUE RESPONSE TO COUNCIL RFI	24/08/2022	MA	NT	NT
01	ISSUE FOR INFORMATION	18/08/2022	MA	NT	NT

ISSUE	PURPOSE	DATE	D.	C.	A.
SD					

PROJECT NAME		
STREET, CITY		
CLIENT - CLIENT		
TITLE		
VIEW 02-CAHIL EXPY VIEW		
JOB No	DWG No	ISSUE
6680	SD2824	04

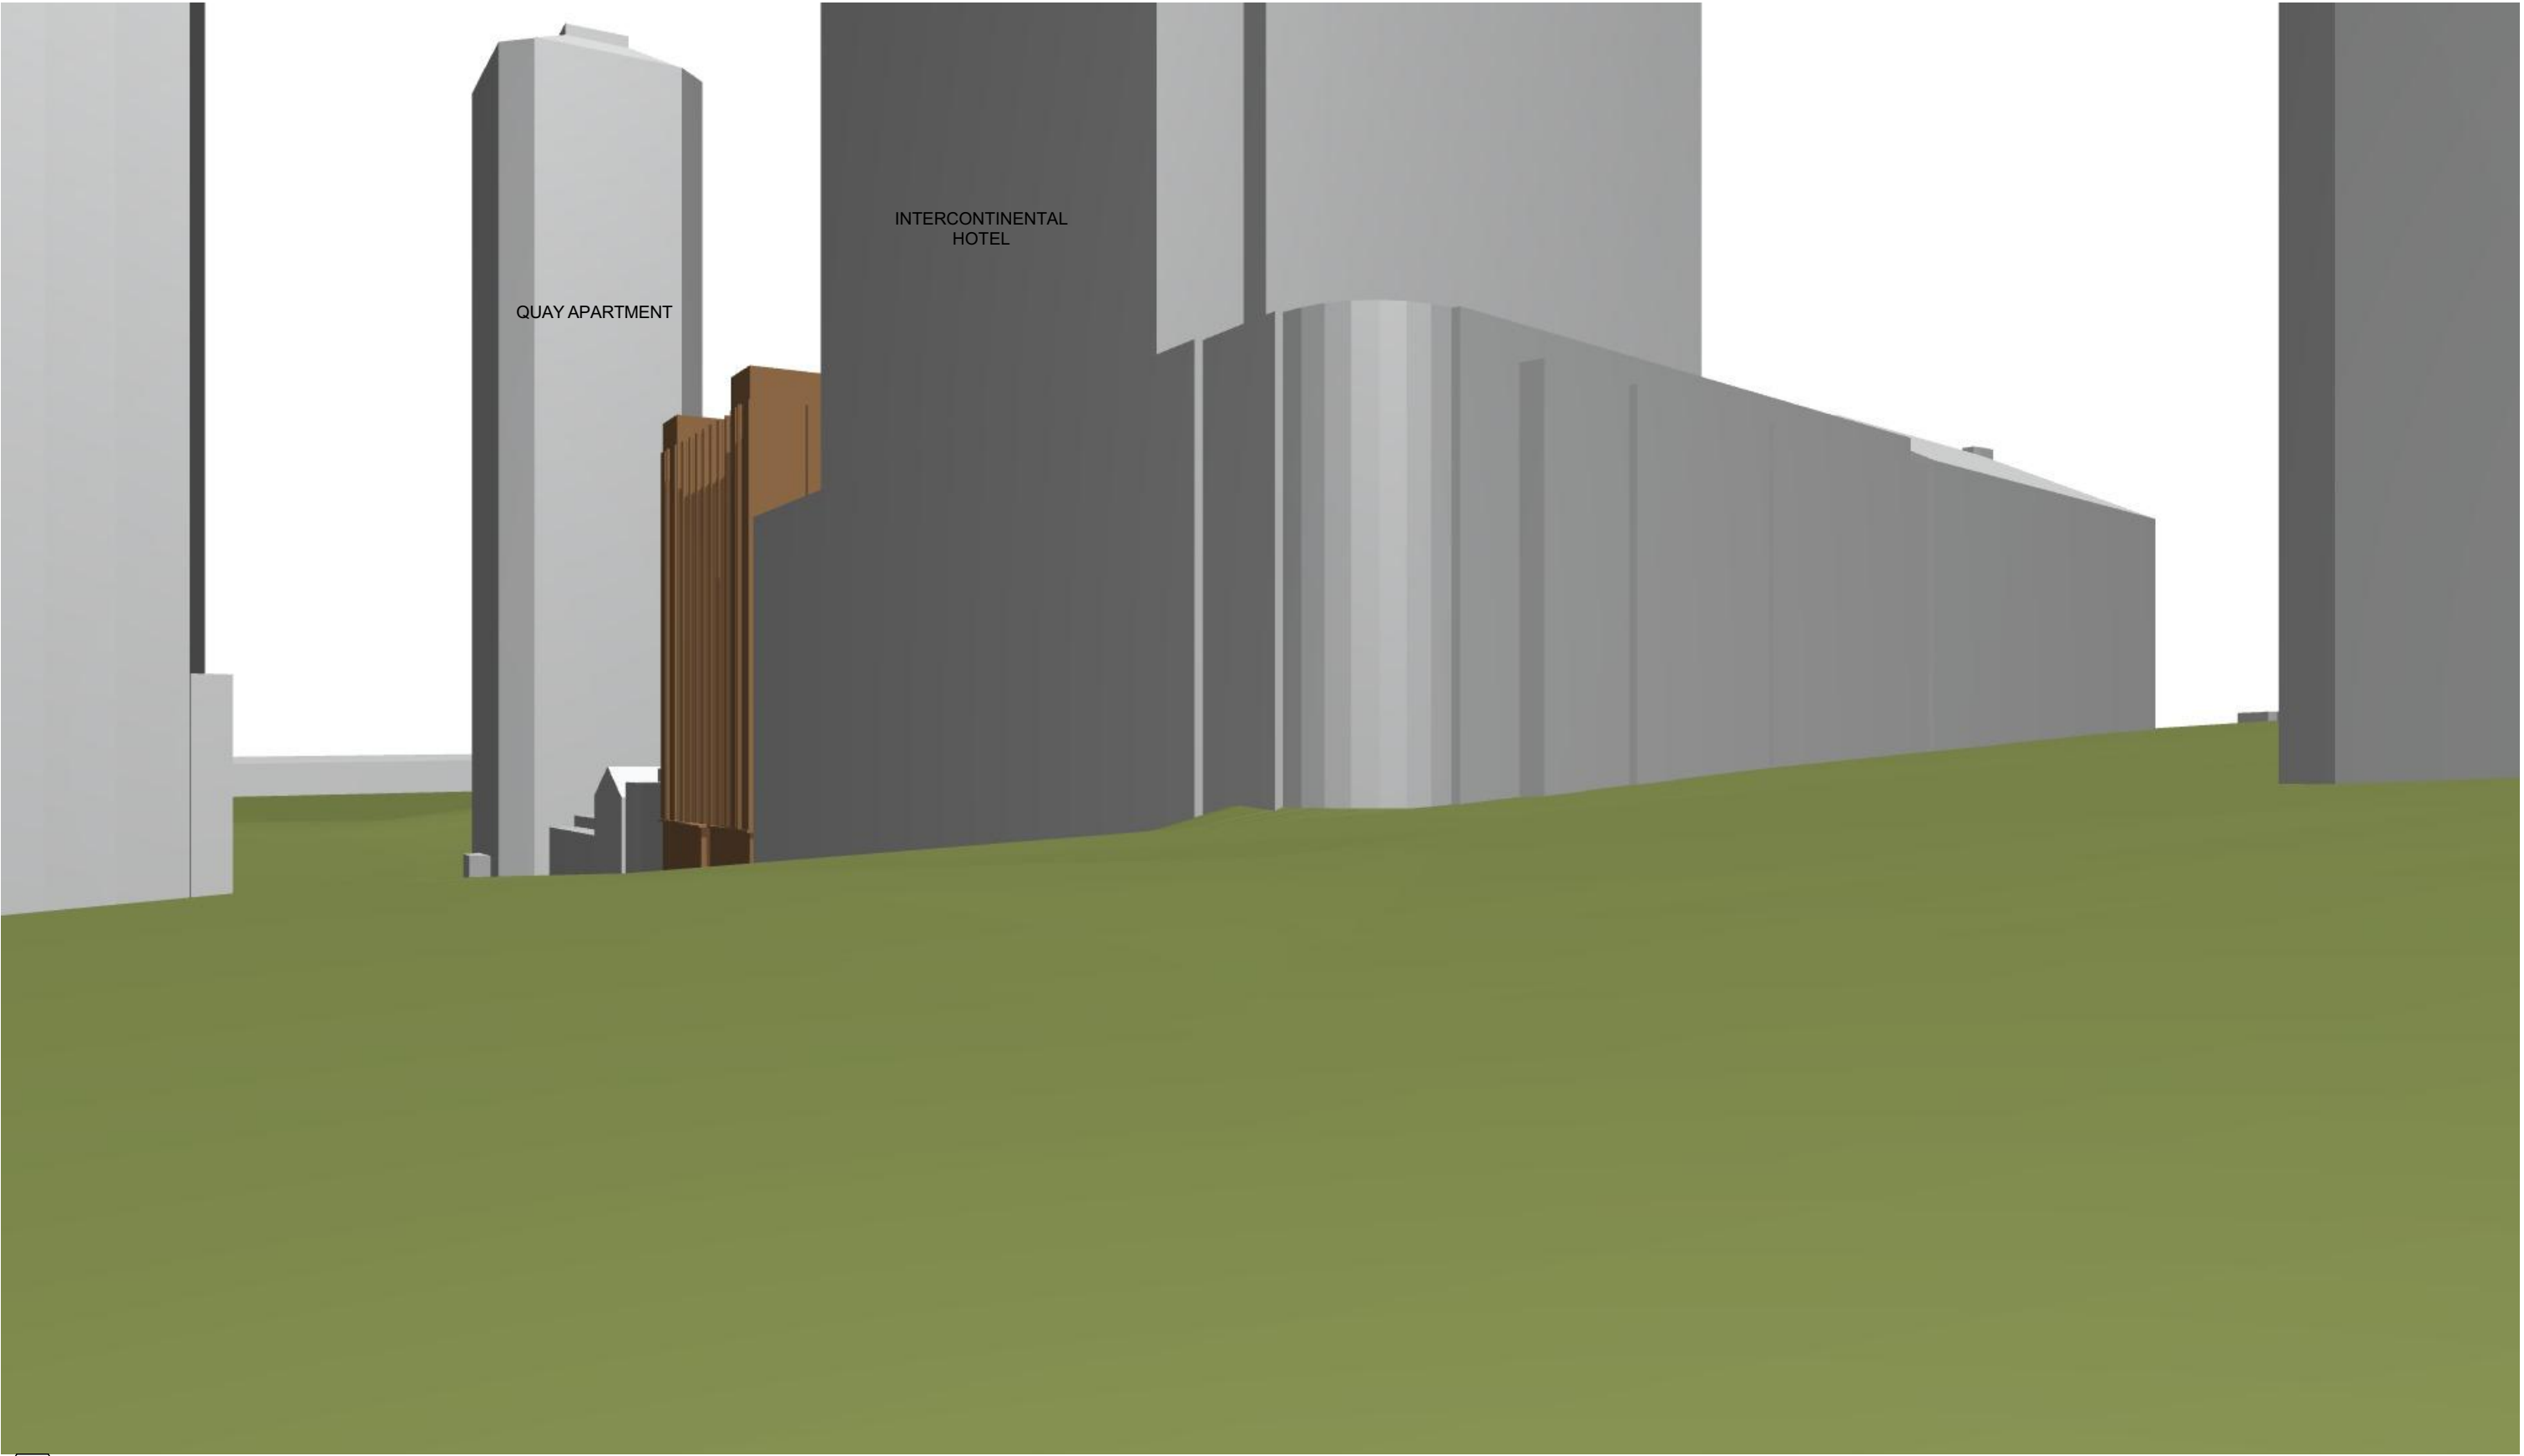

1
-
VIEW 03-PHILLIP STREET

- 99 MACQUARIE ST
- PROPOSED MASSING

COTTEEPARKER 

BRISBANE
T 61 7 3846 7422
COTTEE PARKER ARCHITECTS PTY LTD
ABN 77 010 924 106
COTTEEPARKER.COM.AU



BIMcloud: CPACLD8IM05 - BIMcloud Basic for ARCHICAD 23/2100/6680 Transport House DA Stage 02 Master: 1/09/2022: 11:12 AM

04	ISSUE RESPONSE TO COUNCIL RFI	01/09/2022	MA	NT	NT
03	ISSUE RESPONSE TO COUNCIL RFI	25/08/2022	MA	NT	NT
02	ISSUE RESPONSE TO COUNCIL RFI	24/08/2022	MA	NT	NT
01	ISSUE FOR INFORMATION	18/08/2022	MA	NT	NT

ISSUE PURPOSE	DATE	D.	C.	A.
SD				

PROJECT NAME
STREET, CITY
CLIENT - CLIENT
TITLE
VIEW 03-PHILLIP STREET VIEW
JOB No
DWG No
ISSUE
6680
SD2825
04