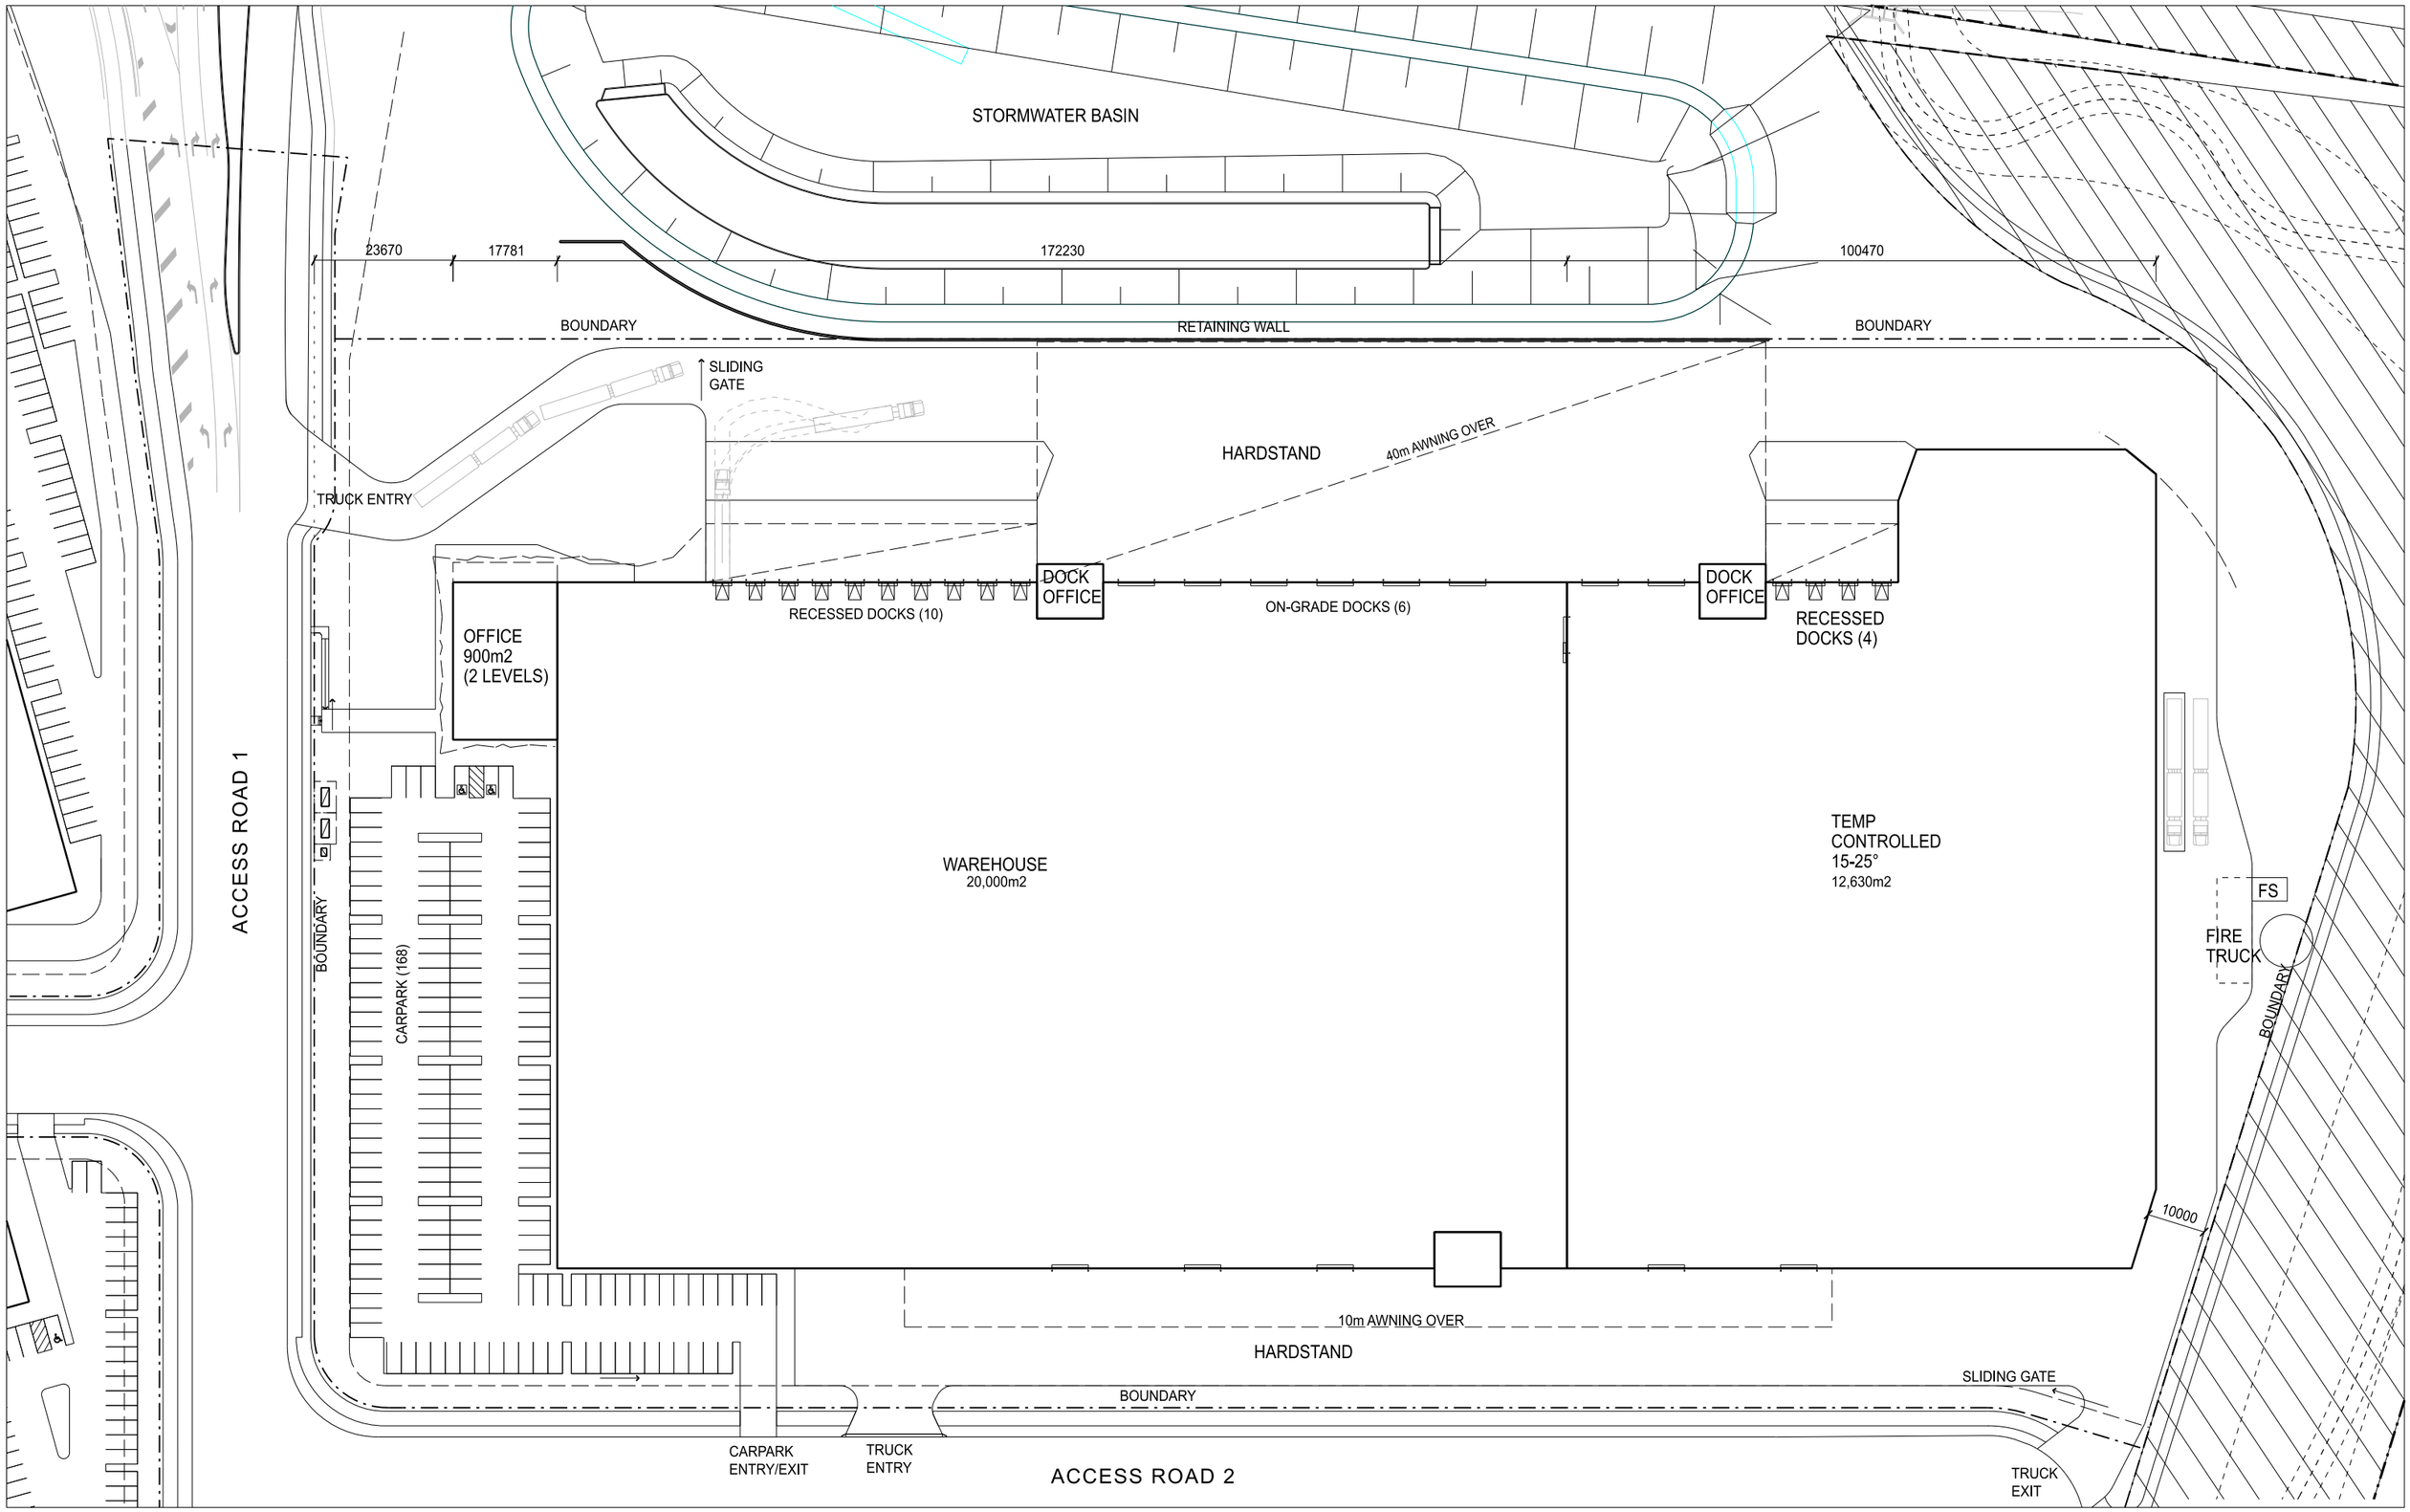

PRELIMINARY

SBA ARCHITECTS
Commercial Industrial Residential Retail Interior Design
Suite 702, 83 Mount Street, North Sydney NSW 2060
T 02 9929 9988 F 02 9929 8899
E info@sbaarch.com.au W www.sbaarch.com.au

ISSUE	REV.	DESCRIPTION	DATE

ASPECT INDUSTRIAL ESTATE

LOTS 54-58 (DP259135) MAMRE ROAD, KEMPS CREEK

0 10 50

NORTH

DRAWING TITLE
SITE PLAN SHIFTED
CEVA LOT 1MOD 2 SSDA

DATE	SCALE	JOB NO.	DRAWING NO.	
19.09.22	1: 1000 @ A3	19210	SK-108	B