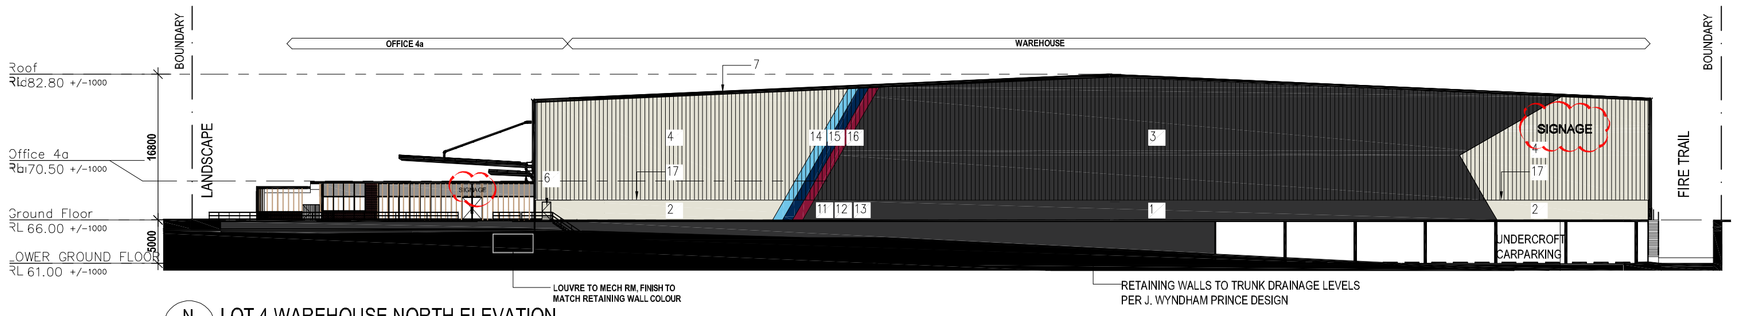

N LOT 4 WAREHOUSE NORTH ELEVATION
1 : 500

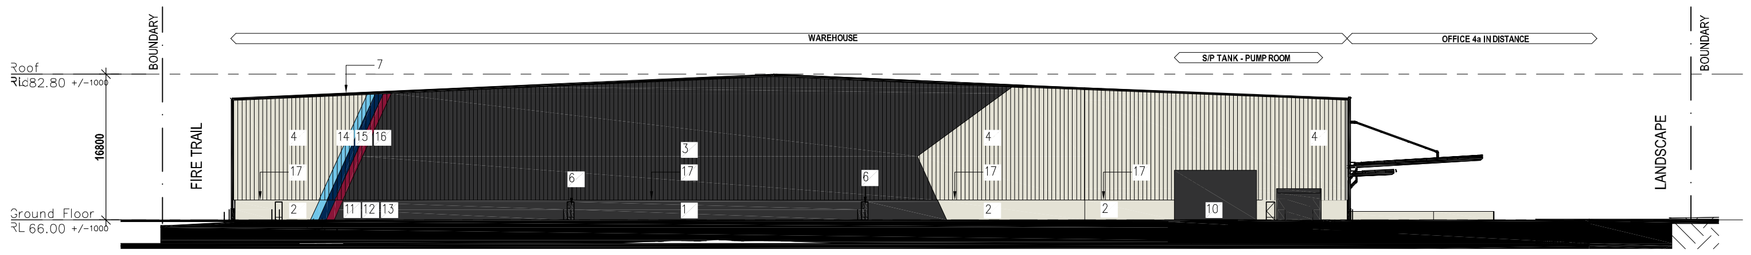

S LOT 4 WAREHOUSE SOUTH ELEVATION
1 : 500

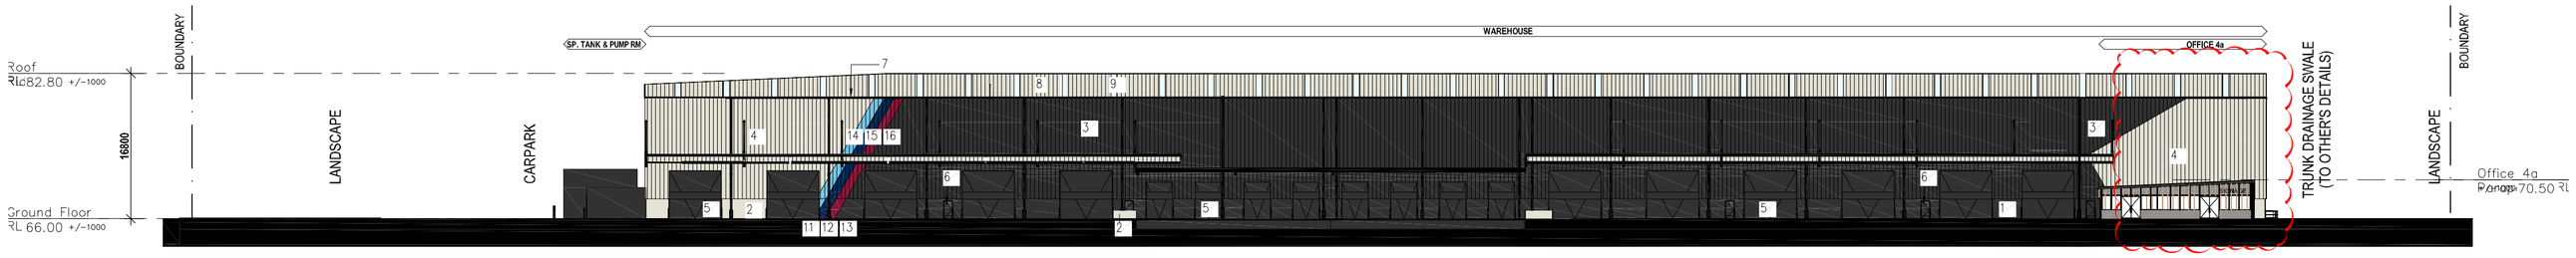

E LOT 4 WAREHOUSE EAST ELEVATION
1 : 500

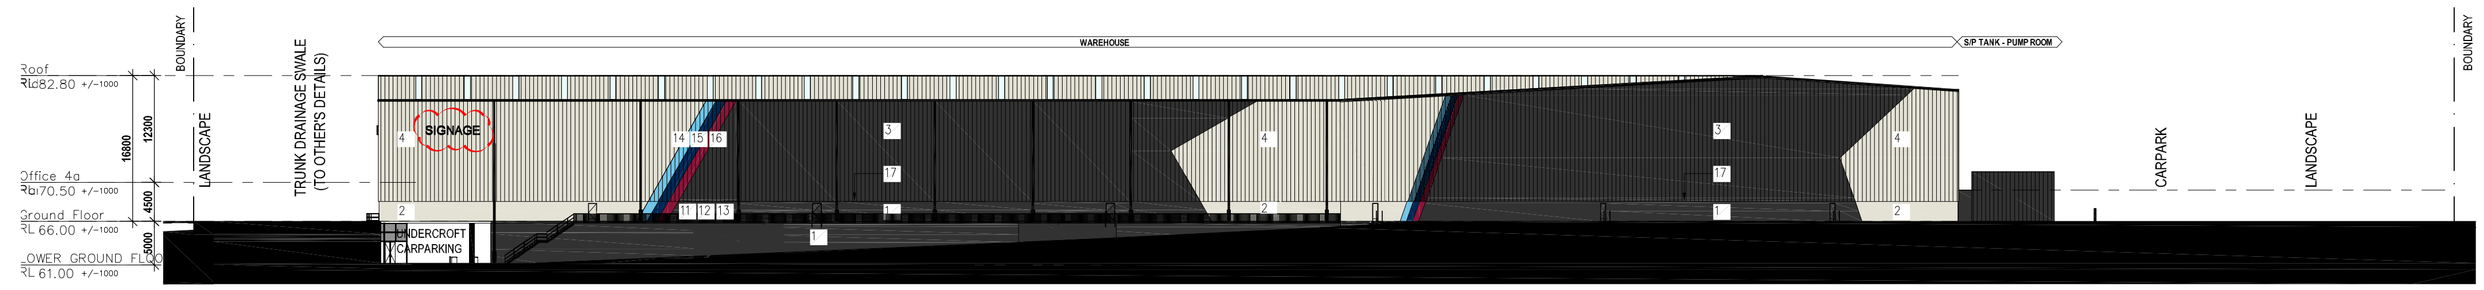

W LOT 4 WAREHOUSE WEST ELEVATION
1 : 500

WAREHOUSE FINISHES

1. PAINTED PRECAST PANEL – COLOUR MATCH COLORBOND MONUMENT
2. PAINTED PRECAST PANEL – COLOUR MATCH COLORBOND SURFMIST
3. VERTICAL PROFILED METAL SHEETING COLOUR TO MATCH COLORBOND MONUMENT
4. VERTICAL PROFILED METAL SHEETING TO MATCH COLORBOND SURFMIST
5. ROLLER SHUTTER DOORS TO MATCH COLORBOND MONUMENT
6. PAINTED EGRESS DOORS TO MATCH PRECAST PANEL COLOUR – COLORBOND SURFMIST
7. GUTTER, CAPPING, FASCIA & DOWNPIPES TO MATCH COLORBOND MONUMENT
8. ROOF SHEETING – SURFMIST
9. TRANSLUCENT PROFILED ROOF SHEETING
10. SPRINKLER TANK, STORM WATER TANK & WASTE ENCLOSURE – TO MATCH COLORBOND MONUMENT
11. PAINTED PRECAST PANEL – COLOUR MATCH ESR LIGHT BLUE
12. PAINTED PRECAST PANEL – COLOUR MATCH ESR BLUE
13. PAINTED PRECAST PANEL – COLOUR MATCH ESR RED
14. VERTICAL PROFILED METAL SHEETING COLOUR TO MATCH ESR LIGHT BLUE
15. VERTICAL PROFILED METAL SHEETING COLOUR TO MATCH ESR BLUE
16. VERTICAL PROFILED METAL SHEETING COLOUR TO MATCH ESR RED
17. TOE MOULD TO MATCH METAL SHEET COLOUR BEHIND – COLORBOND SURFMIST

OFFICE FINISHES

21. ALUMINIUM FRAMES TO GLAZING PAINTED COLORBOND MONUMENT
22. TIMBER –LOOK FEATURE BLADES
23. RECYCLED BRICKWORK
24. VISION GLAZING GREY
25. SPANDREL GLAZING GREY
26. VERTICAL PROFIED METAL SHEETING TO MATCH SURFMIST
27. ROOF SHEETING – SURFMIST
28. GUTTER, CAPPING, FASCIA & DOWNPIPES TO MATCH COLORBOND MONUMENT

9/10/2023 7:00:36\\SYDFS1.LOCAL:2021\12587_WESTLINK\12_AR_BTE_SSDA_REVISED_MODM117.rvt

Client

ESR

Issue	Description	Date
P15	UPDATED WITH SIGNAGE	10.09.2024
P14	UPDATED WITH PLANTROOM & CARPARK	21.04.2024
P13	ISSUE FOR LEASING	19.03.2024
P12	ISSUE FOR SSDA MOD	10.12.2023
P11	ISSUE FOR SSDA MOD	05.12.2023
P10	ISSUE FOR SSDA MOD	28.11.2023
P9	ISSUE FOR SSDA	15.09.2023
P8	FOR DA MOD.	26.07.2023
P7	ISSUE FOR REVIEW	13.02.2023
P6	ISSUE FOR REVIEW	06.02.2023
P5	ISSUE FOR SSDA	05.12.2022
P4	ISSUE FOR SSDA	23.09.2022
P3	ISSUE FOR SSDA	08.09.2022
P2	ISSUE FOR SSDA	29.08.2022
P1	ISSUE FOR INFORMATION	23.08.2022

Builder and/or subcontractors shall verify all project dimensions before commencing onsite work or offsite fabrication. Figured dimensions shall take precedence over scaled dimensions. This drawing is copyright and cannot be reproduced in whole or in part or by any medium without the written permission of Nettleton Tribe Partnership Pty Ltd.

SSD MODIFICATION

Key Plan

Project Name
Westlink

Project Address
Mamre Road, Kemps Creek

Bar Scales
0 10000 25000

Drawing Title:
Elevations - LOT4

Author: BC/HS
Checker: ES
Sheet Size: A1
Scale: As indicated
Drawing Number: 12587_DA124
Issue: P15

nettleton tribe

nettleton tribe partnership pty ltd ABN 58 161 683 122
117 Willoughby Road, Crows Nest, NSW 2065
t +61 2 9431 6431
e: sydney@nettletontribe.com.au w: nettletontribe.com.au