


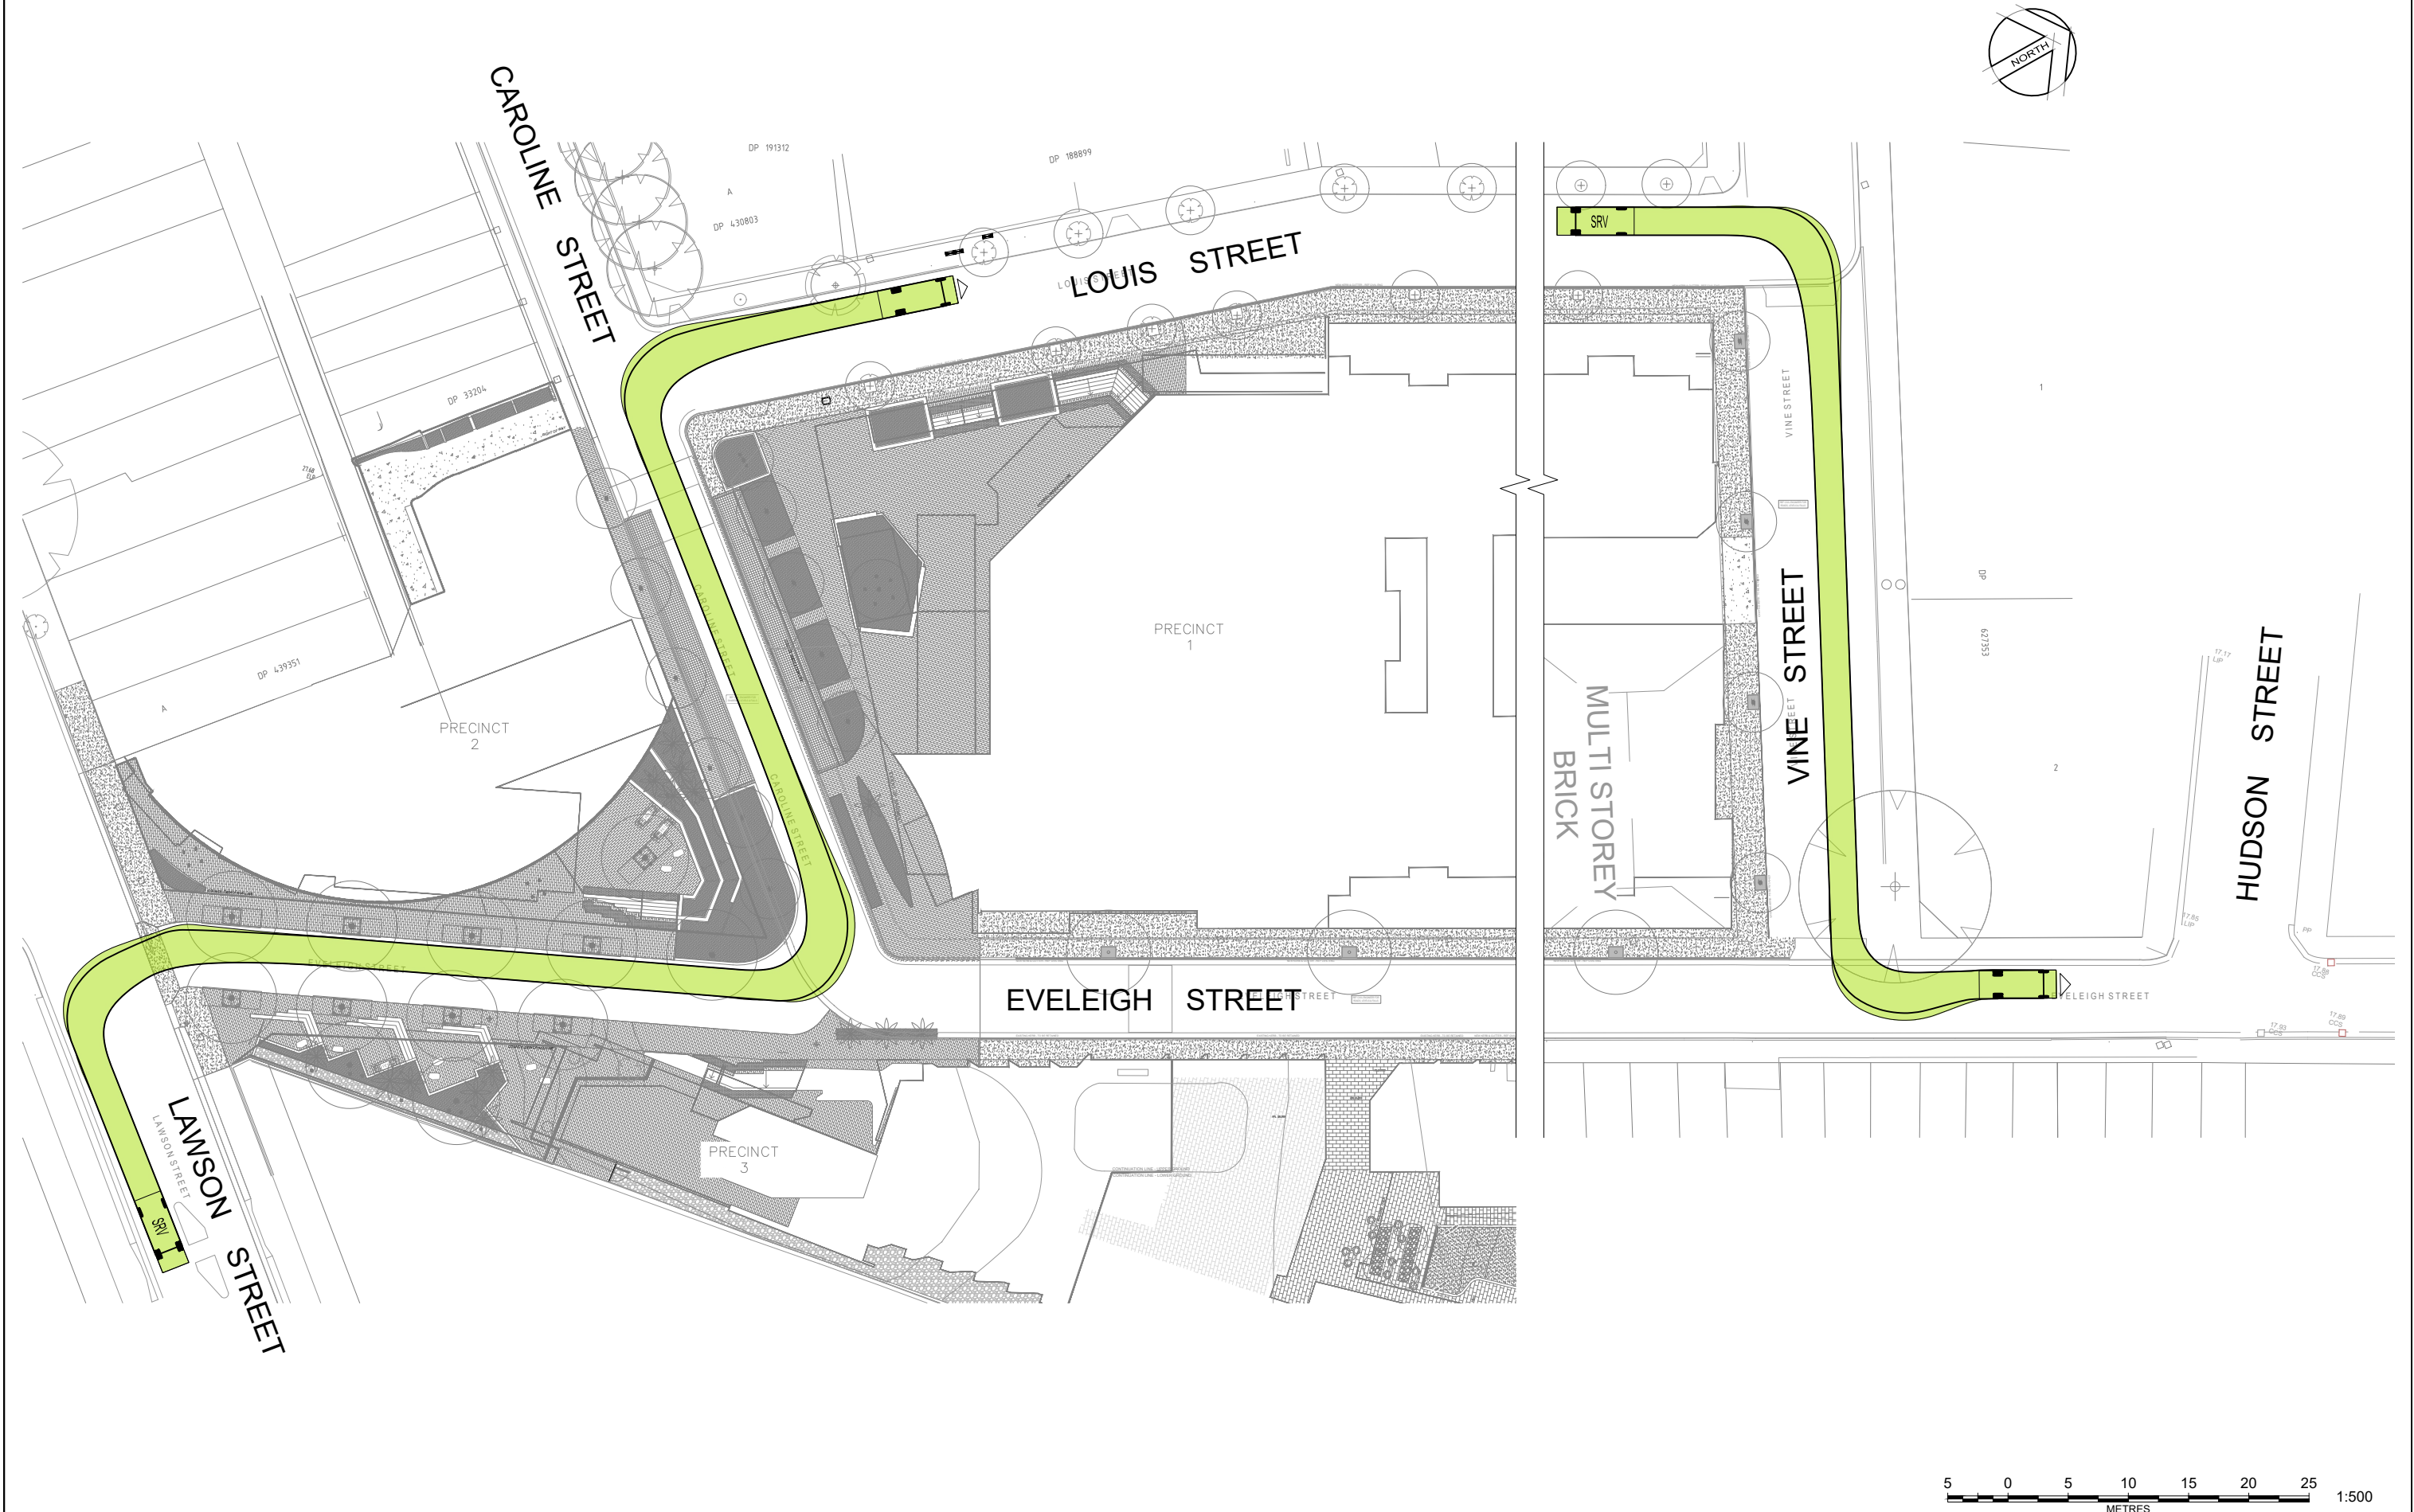

REV	AMENDMENT	ISSUED	DATE
A	FIRST ISSUE	JB	24/07/2020



**BARKER
RYAN
STEWART**

TOTAL PROJECT SOLUTIONS
ENGINEERING | PLANNING | PROJECT MANAGEMENT | SURVEYING | CERTIFICATION

SYDNEY
P: 02 9559 0005
CENTRAL COAST
P: 02 4325 5255

HUNTER
P: 02 4955 8388
S.E. QLD
P: 07 5582 6555

www.brs.com.au
mail@brs.com.au
ABN: 25 134 067 842

Client:

DEICORP Pty Ltd

PEMULWUY - PRECINCT 2
PROPOSED DEVELOPMENT

VEHICLE MOVEMENT PLAN - SRV

Designed:	JB	Scales: Plan	1:500
Drawn:	JB	Horiz.	-
Checked:	GB	Vert.	-
		X-Sect.	-
		Datum:	A.H.D.

Plan No.	SY17002-01-101	REV. A
File Ref.		
SY17002		