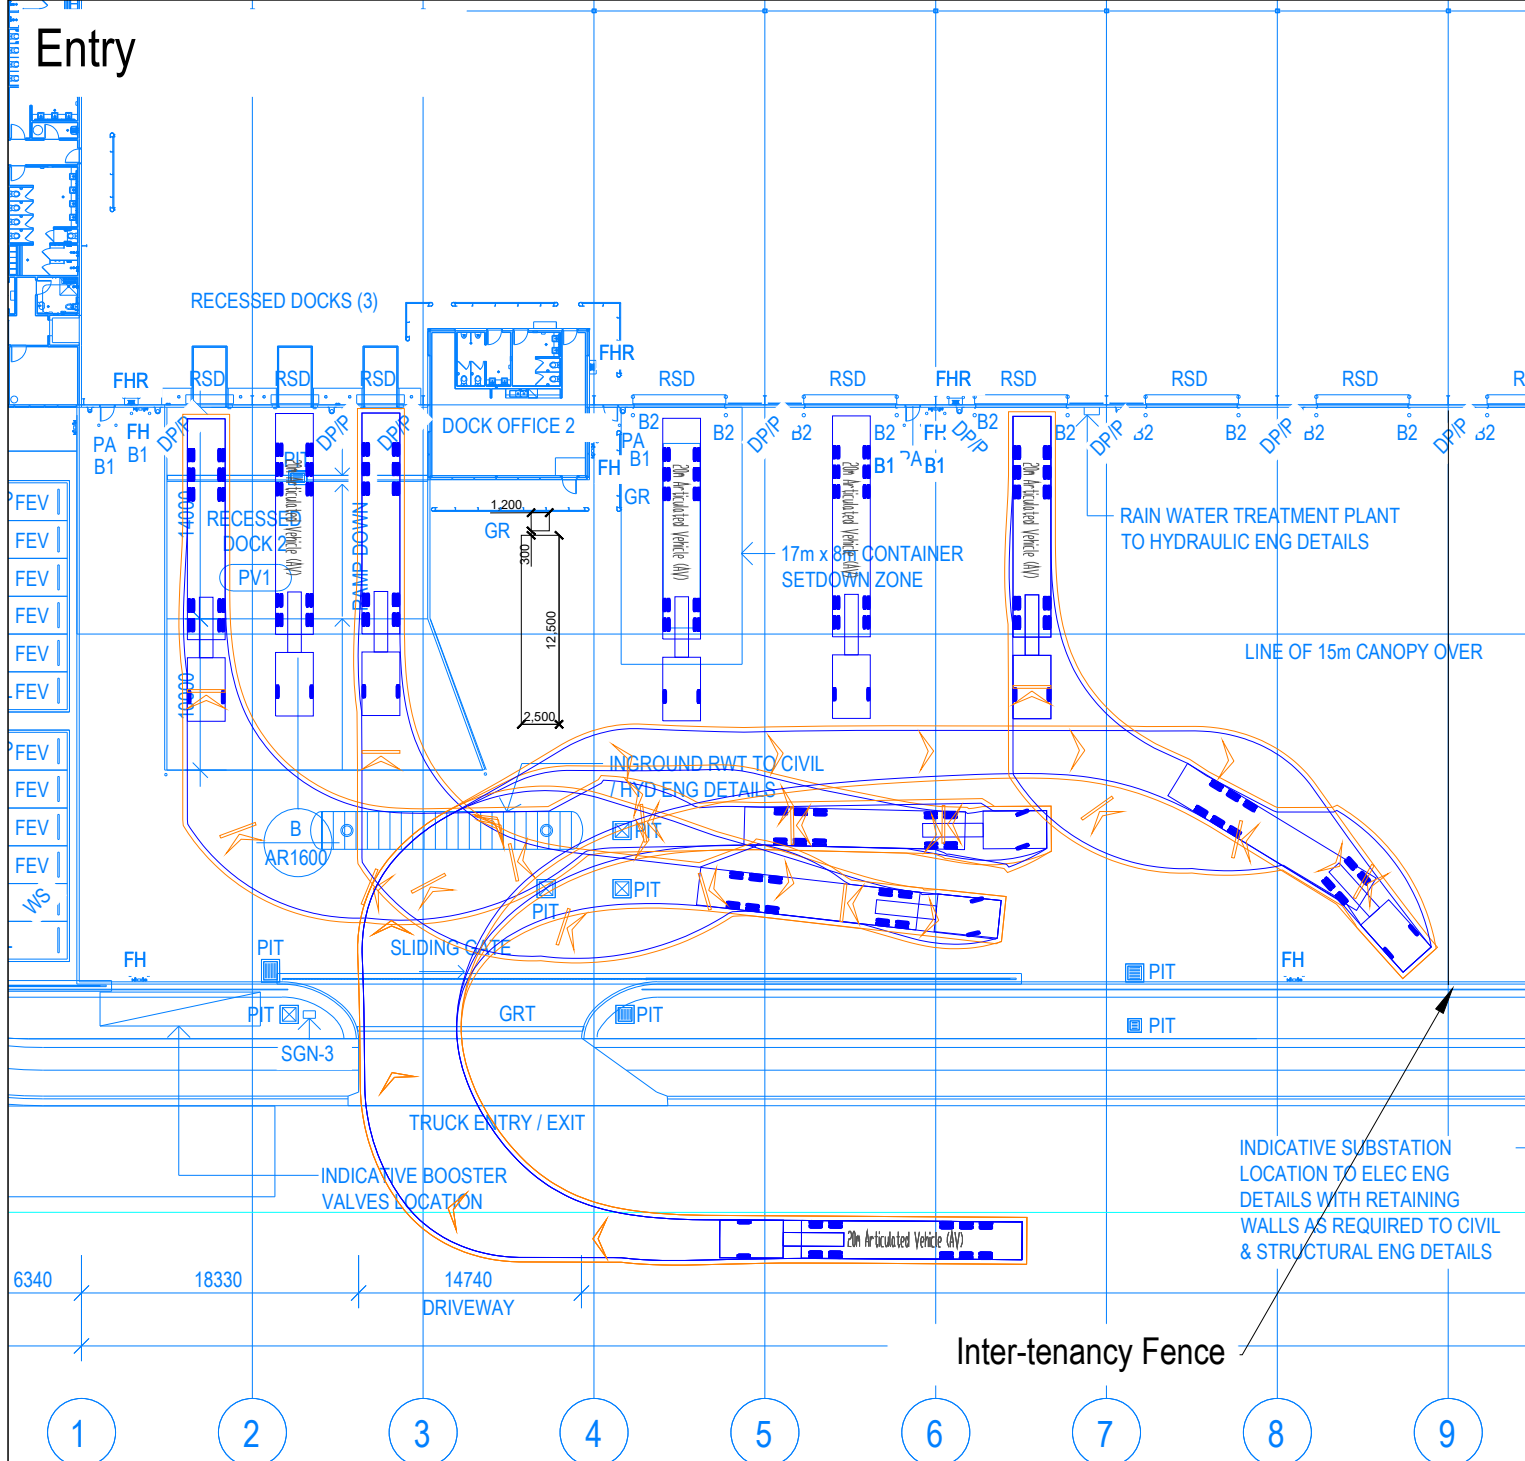


GENERAL NOTES

This drawing is provided for information purposes only and should not be used for construction.
Base Plan prepared by Watson Young Architects, received 11.03.2025.
Swept path assessments completed at 10 km/h and 300mm clearance.


DESIGNED Angela Ji	PAPER SIZE A3 OR A1
APPROVED BY X.XXXX	DATE 21.07.2025
SCALE 1:500	0 5 10

CLIENT Mirvac	PROJECT P2168 Lots 54-58, Mamre Road, Kemps Creek
------------------	---

DOCUMENT INFORMATION Swept Path Assessment - EV Truck Charging Station Recessed Docks, RSD access	FILE NAME AG2168-04-v02.dwg SHEET AG02
---	---

asongroup

Suite 17.02, Level 17, 1 Castlereagh St
Sydney NSW 2000
info@asongroup.com.au

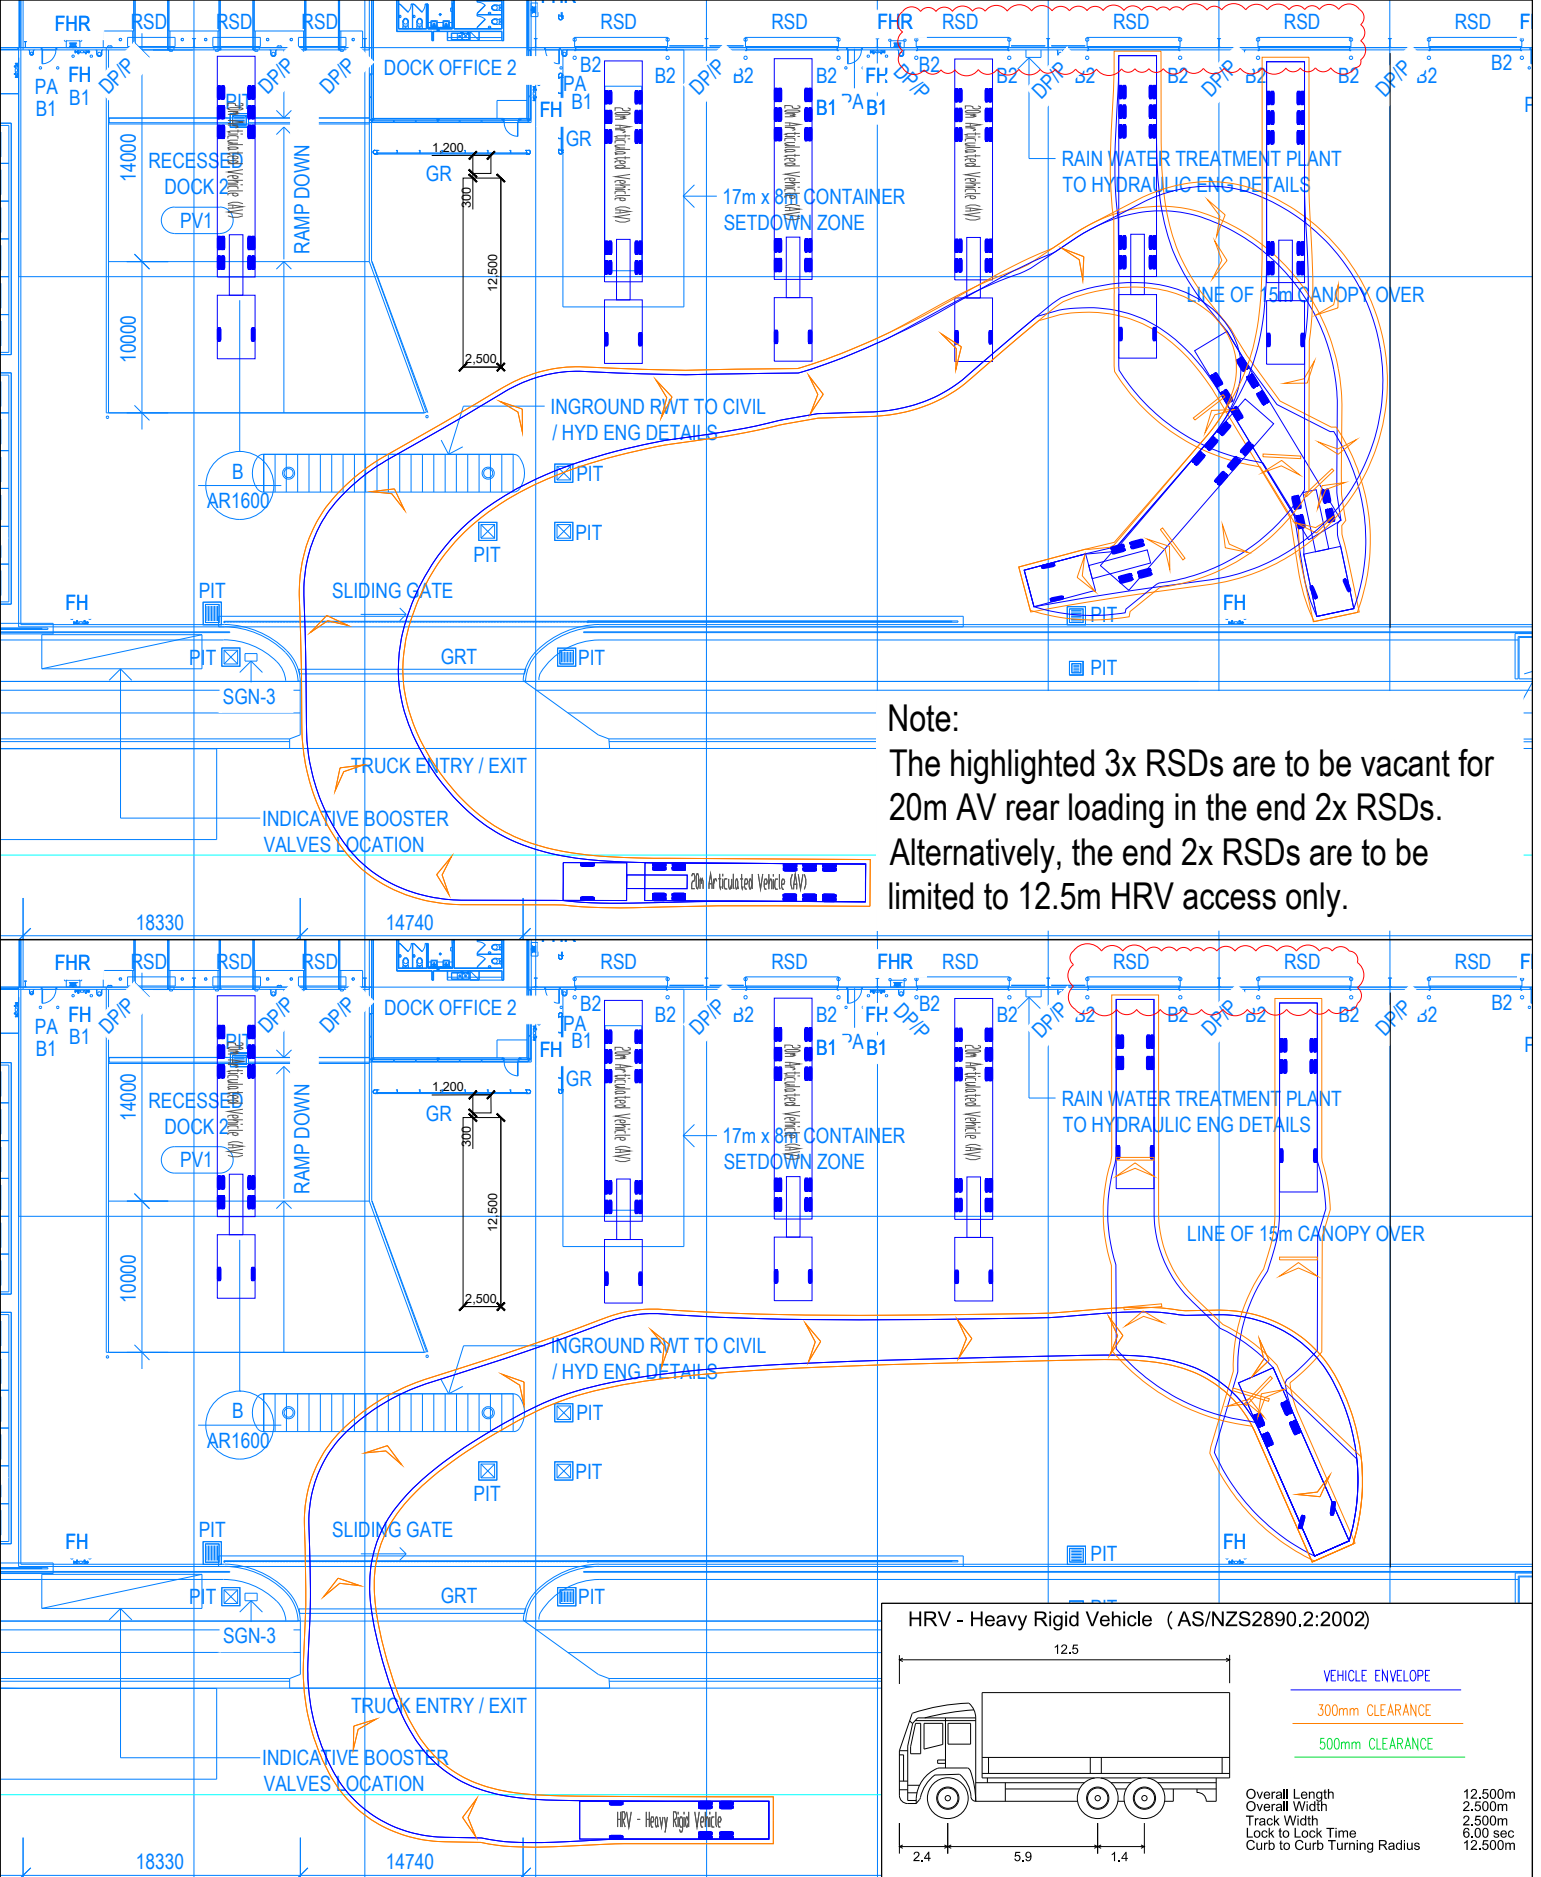

Note:
The highlighted 3x RSDs are to be vacant for 20m AV rear loading in the end 2x RSDs.
Alternatively, the end 2x RSDs are to be limited to 12.5m HRV access only.

