



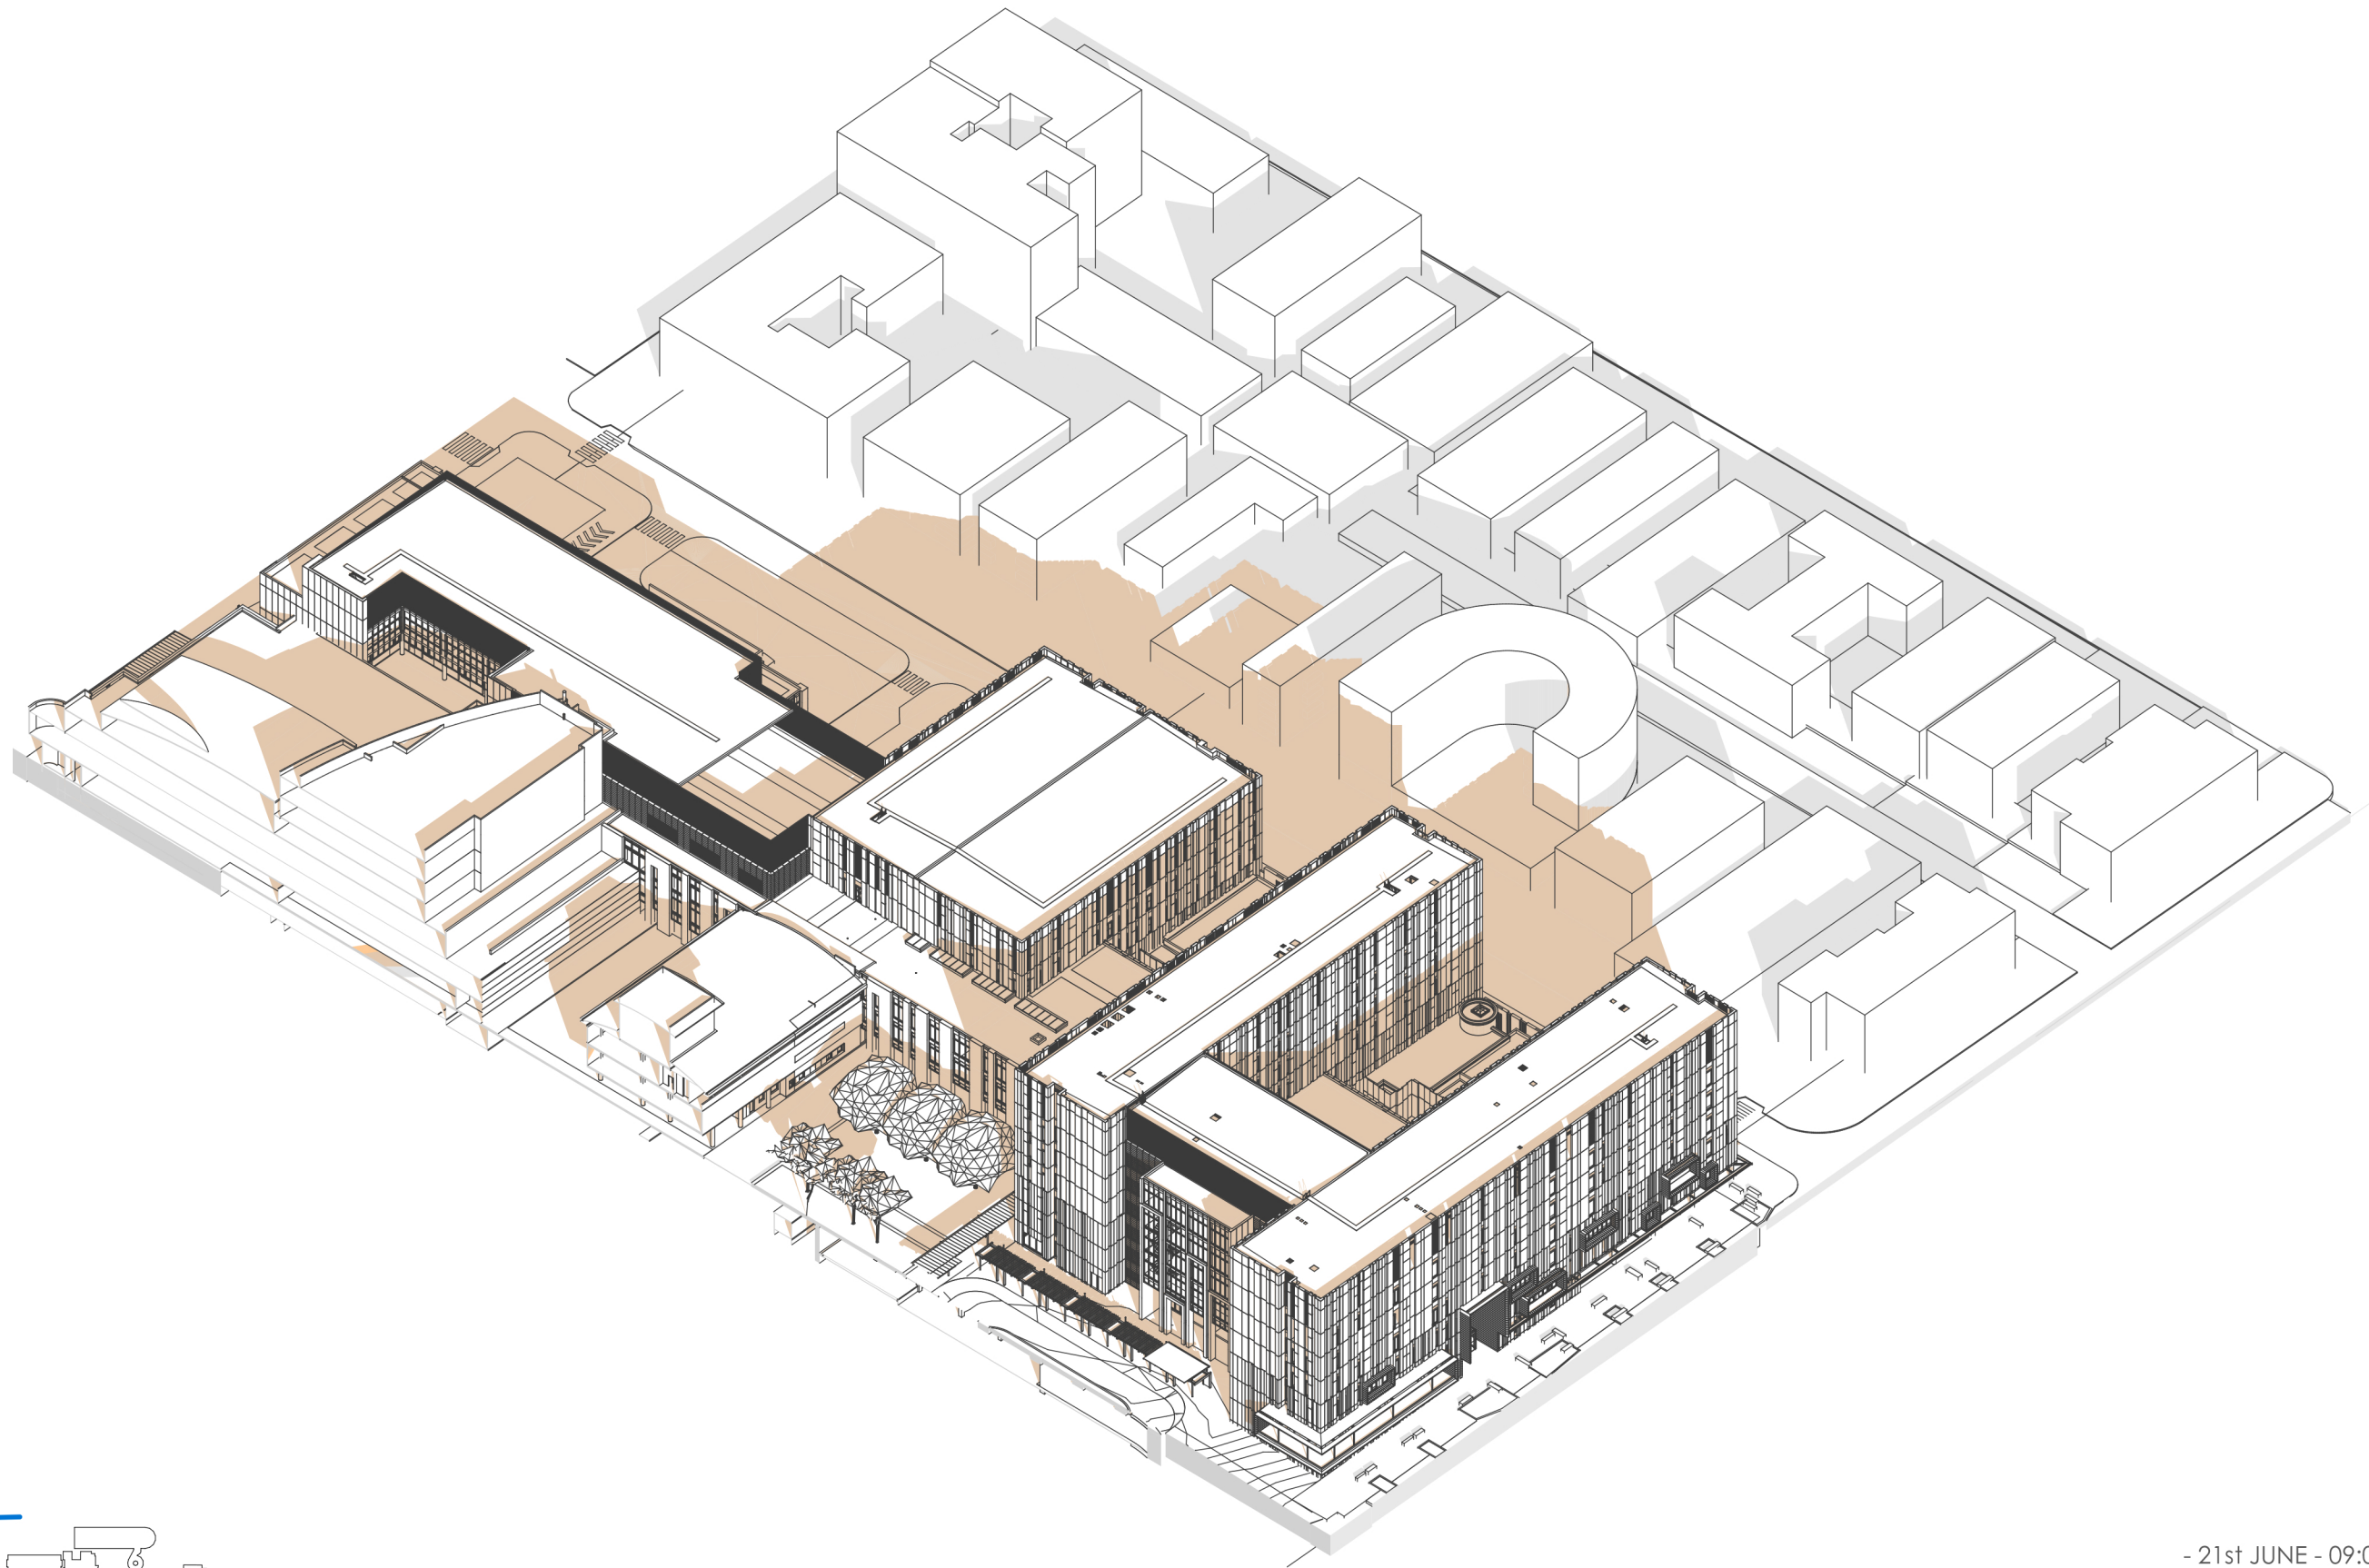

- 21st JUNE - 09:00 AM

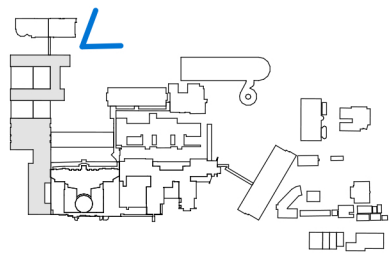

THIS DRAWING IS ISSUED UPON THE CONDITION IT IS NOT COPIED, REPRODUCED, RETAINED OR DISCLOSED TO ANY UNAUTHORISED PERSON EITHER WHOLLY OR IN PART WITHOUT PRIOR CONSENT IN WRITING OF fitzpatrick+partners.
DO NOT SCALE DRAWINGS. CHECK DIMENSIONS BEFORE COMMENCING WORK.
DRAWINGS SHOW DESIGN INTENT ONLY. SHOP DRAWINGS ARE TO BE PROVIDED FOR APPROVAL PRIOR TO CONSTRUCTION OR MANUFACTURE.
INCONSISTENCIES ARE TO BE REPORTED TO fitzpatrick + partners.

AMENDMENTS
REV. DATE
01 03/11/20

DESCRIPTION
SSDA AMENDMENT


CHK
RP

PROJECT
LIVERPOOL HEALTH & ACADEMIC PRECINCT
ELIZABETH STREET LIVERPOOL NSW


PROJECT NORTH
SCALE
@A3
25mm ON ORIGINAL

DRAWING
SHADOW DIAGRAMS WINTER
PRINT DATE
3/11/2020

PROJECT NO. 21807	DRAWING NO. A-SSDA-MW-44	ISSUE 01
STATUS SSDA AMENDMENT		

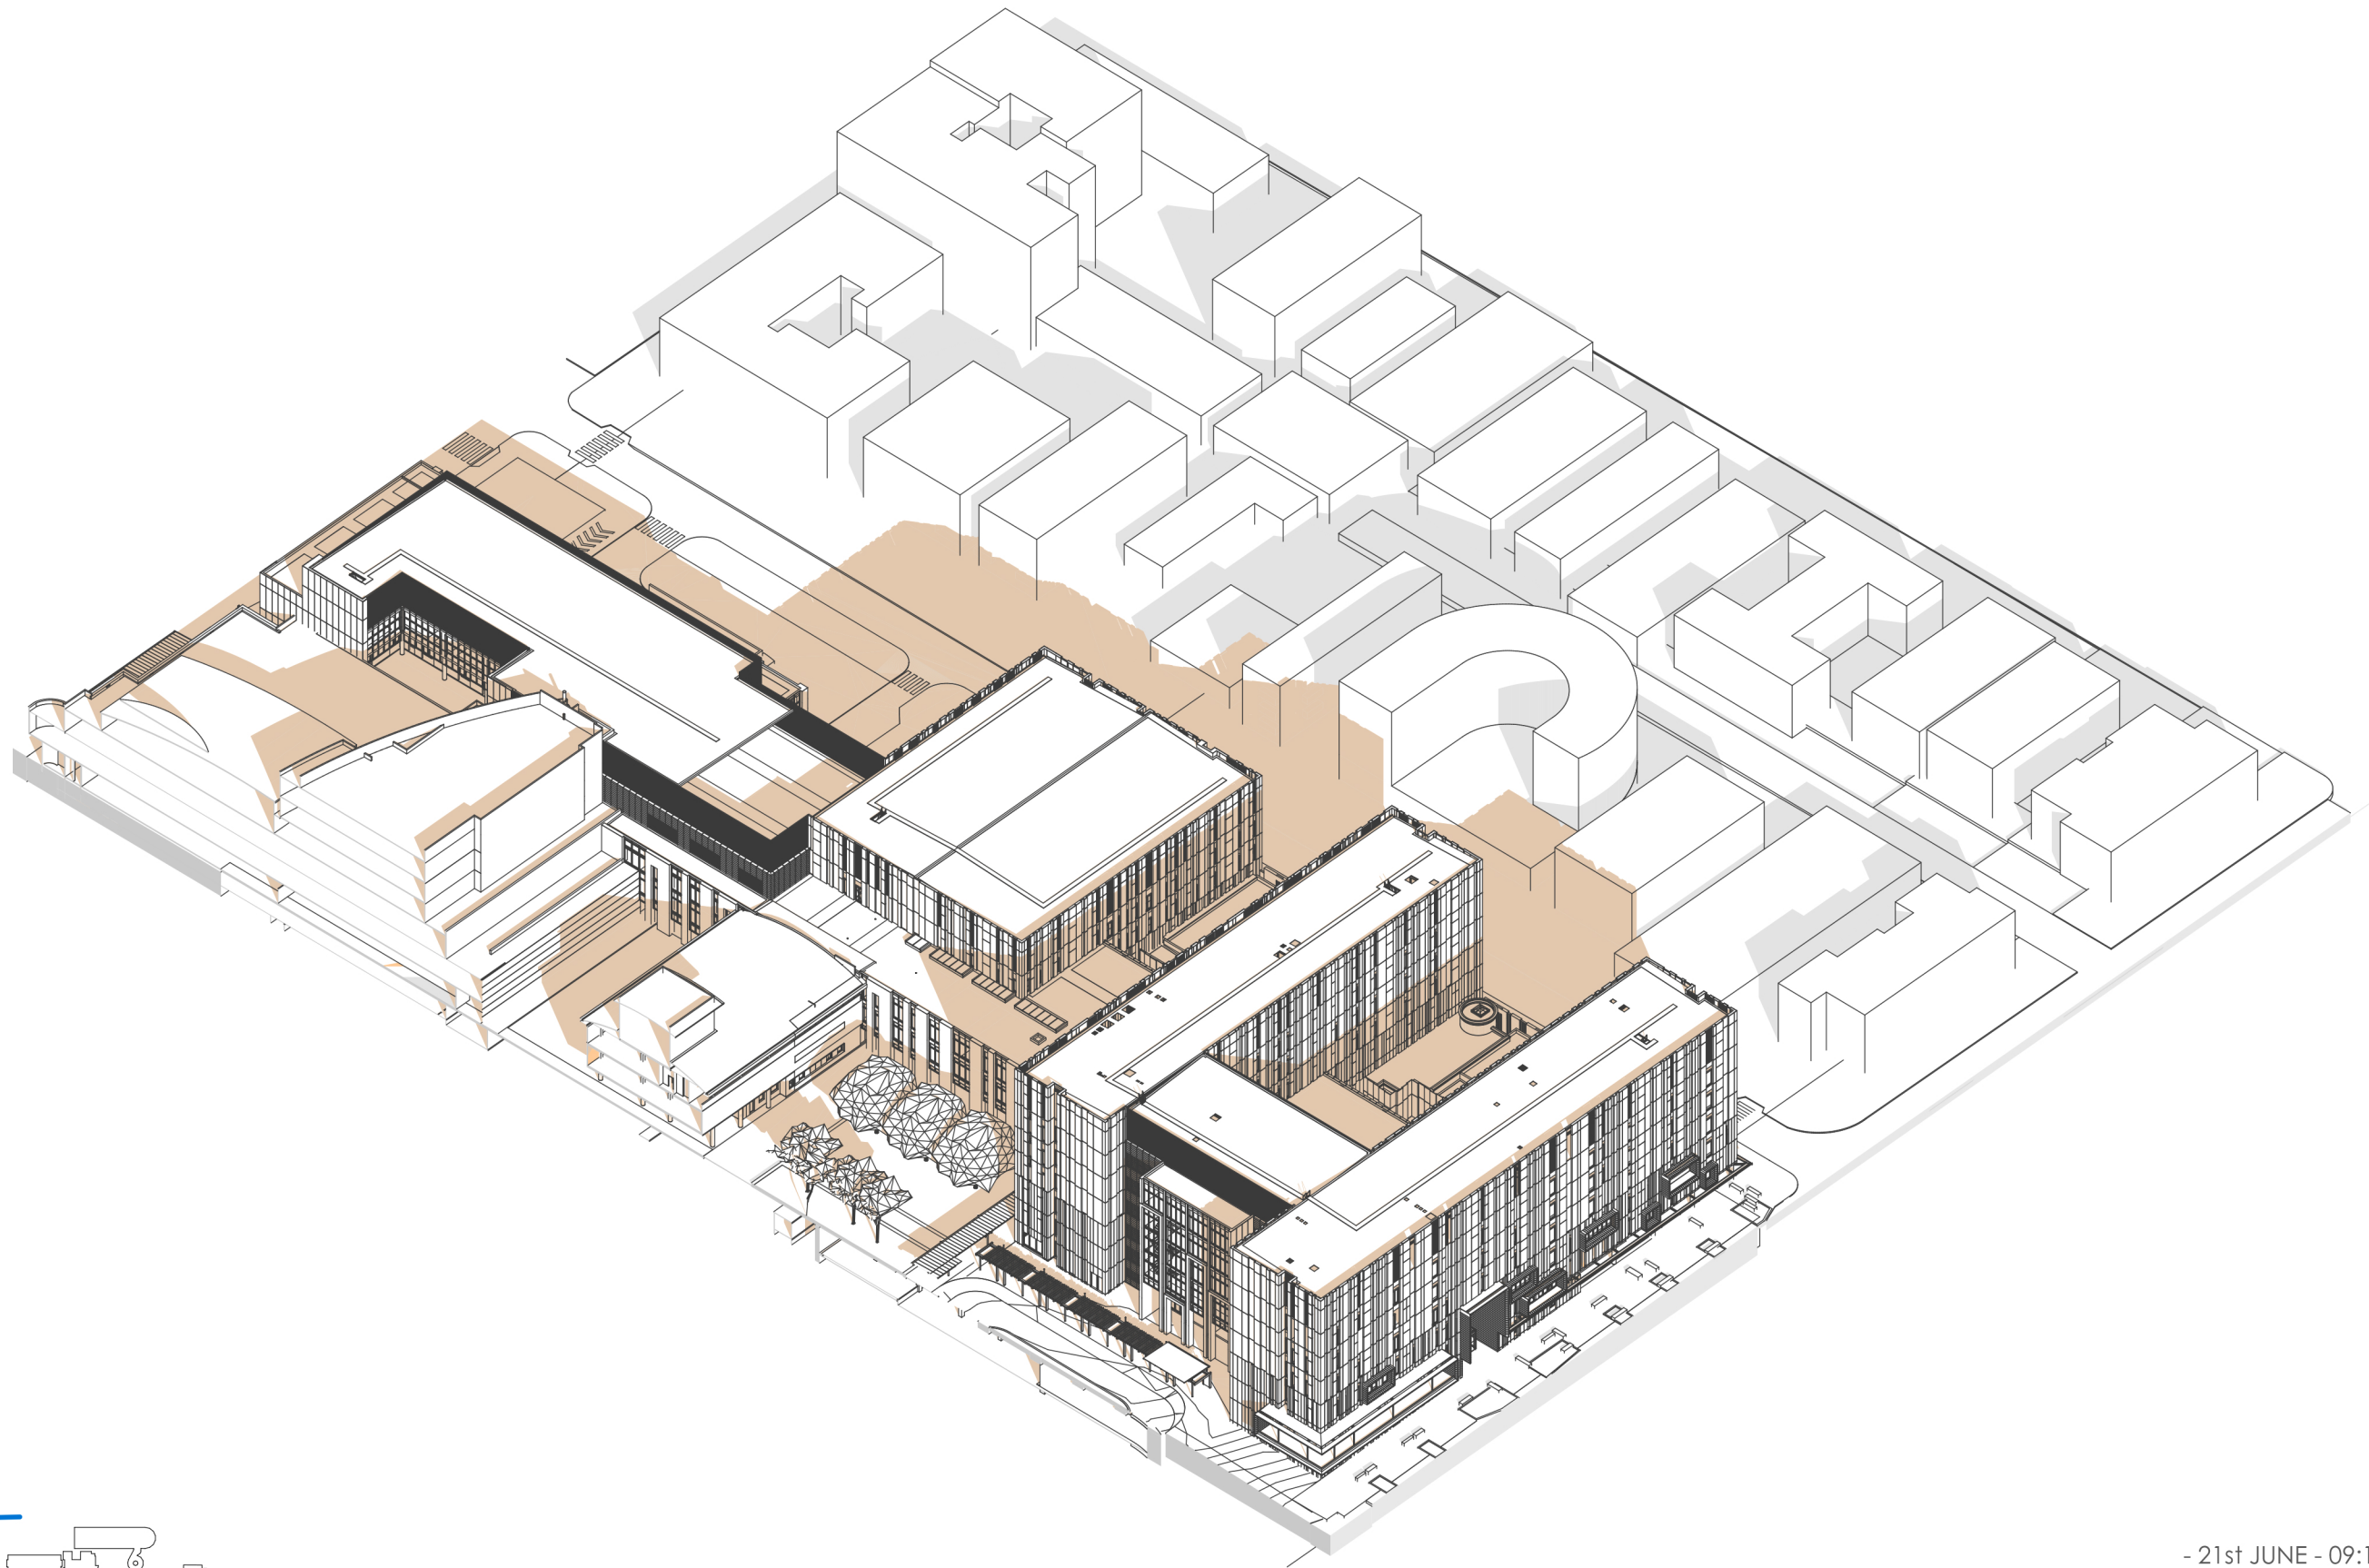

- 21st JUNE - 09:15 AM

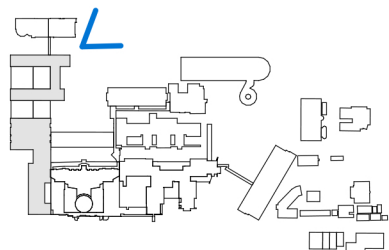

THIS DRAWING IS ISSUED UPON THE CONDITION IT IS NOT COPIED, REPRODUCED, RETAINED OR DISCLOSED TO ANY UNAUTHORISED PERSON EITHER WHOLLY OR IN PART WITHOUT PRIOR CONSENT IN WRITING OF fitzpatrick+partners.
DO NOT SCALE DRAWINGS. CHECK DIMENSIONS BEFORE COMMENCING WORK.
DRAWINGS SHOW DESIGN INTENT ONLY. SHOP DRAWINGS ARE TO BE PROVIDED FOR APPROVAL PRIOR TO CONSTRUCTION OR MANUFACTURE.
INCONSISTENCIES ARE TO BE REPORTED TO fitzpatrick + partners.

AMENDMENTS
REV. DATE
01 03/11/20

DESCRIPTION
SSDA AMENDMENT


CHK
RP

PROJECT
LIVERPOOL HEALTH & ACADEMIC PRECINCT
ELIZABETH STREET LIVERPOOL NSW


PROJECT NORTH
SCALE
@A3
25mm ON ORIGINAL

DRAWING
SHADOW DIAGRAMS WINTER
PRINT DATE
3/11/2020

PROJECT NO. 21807
DRAWING NO. A-SSDA-MW-45
ISSUE 01
STATUS
SSDA AMENDMENT

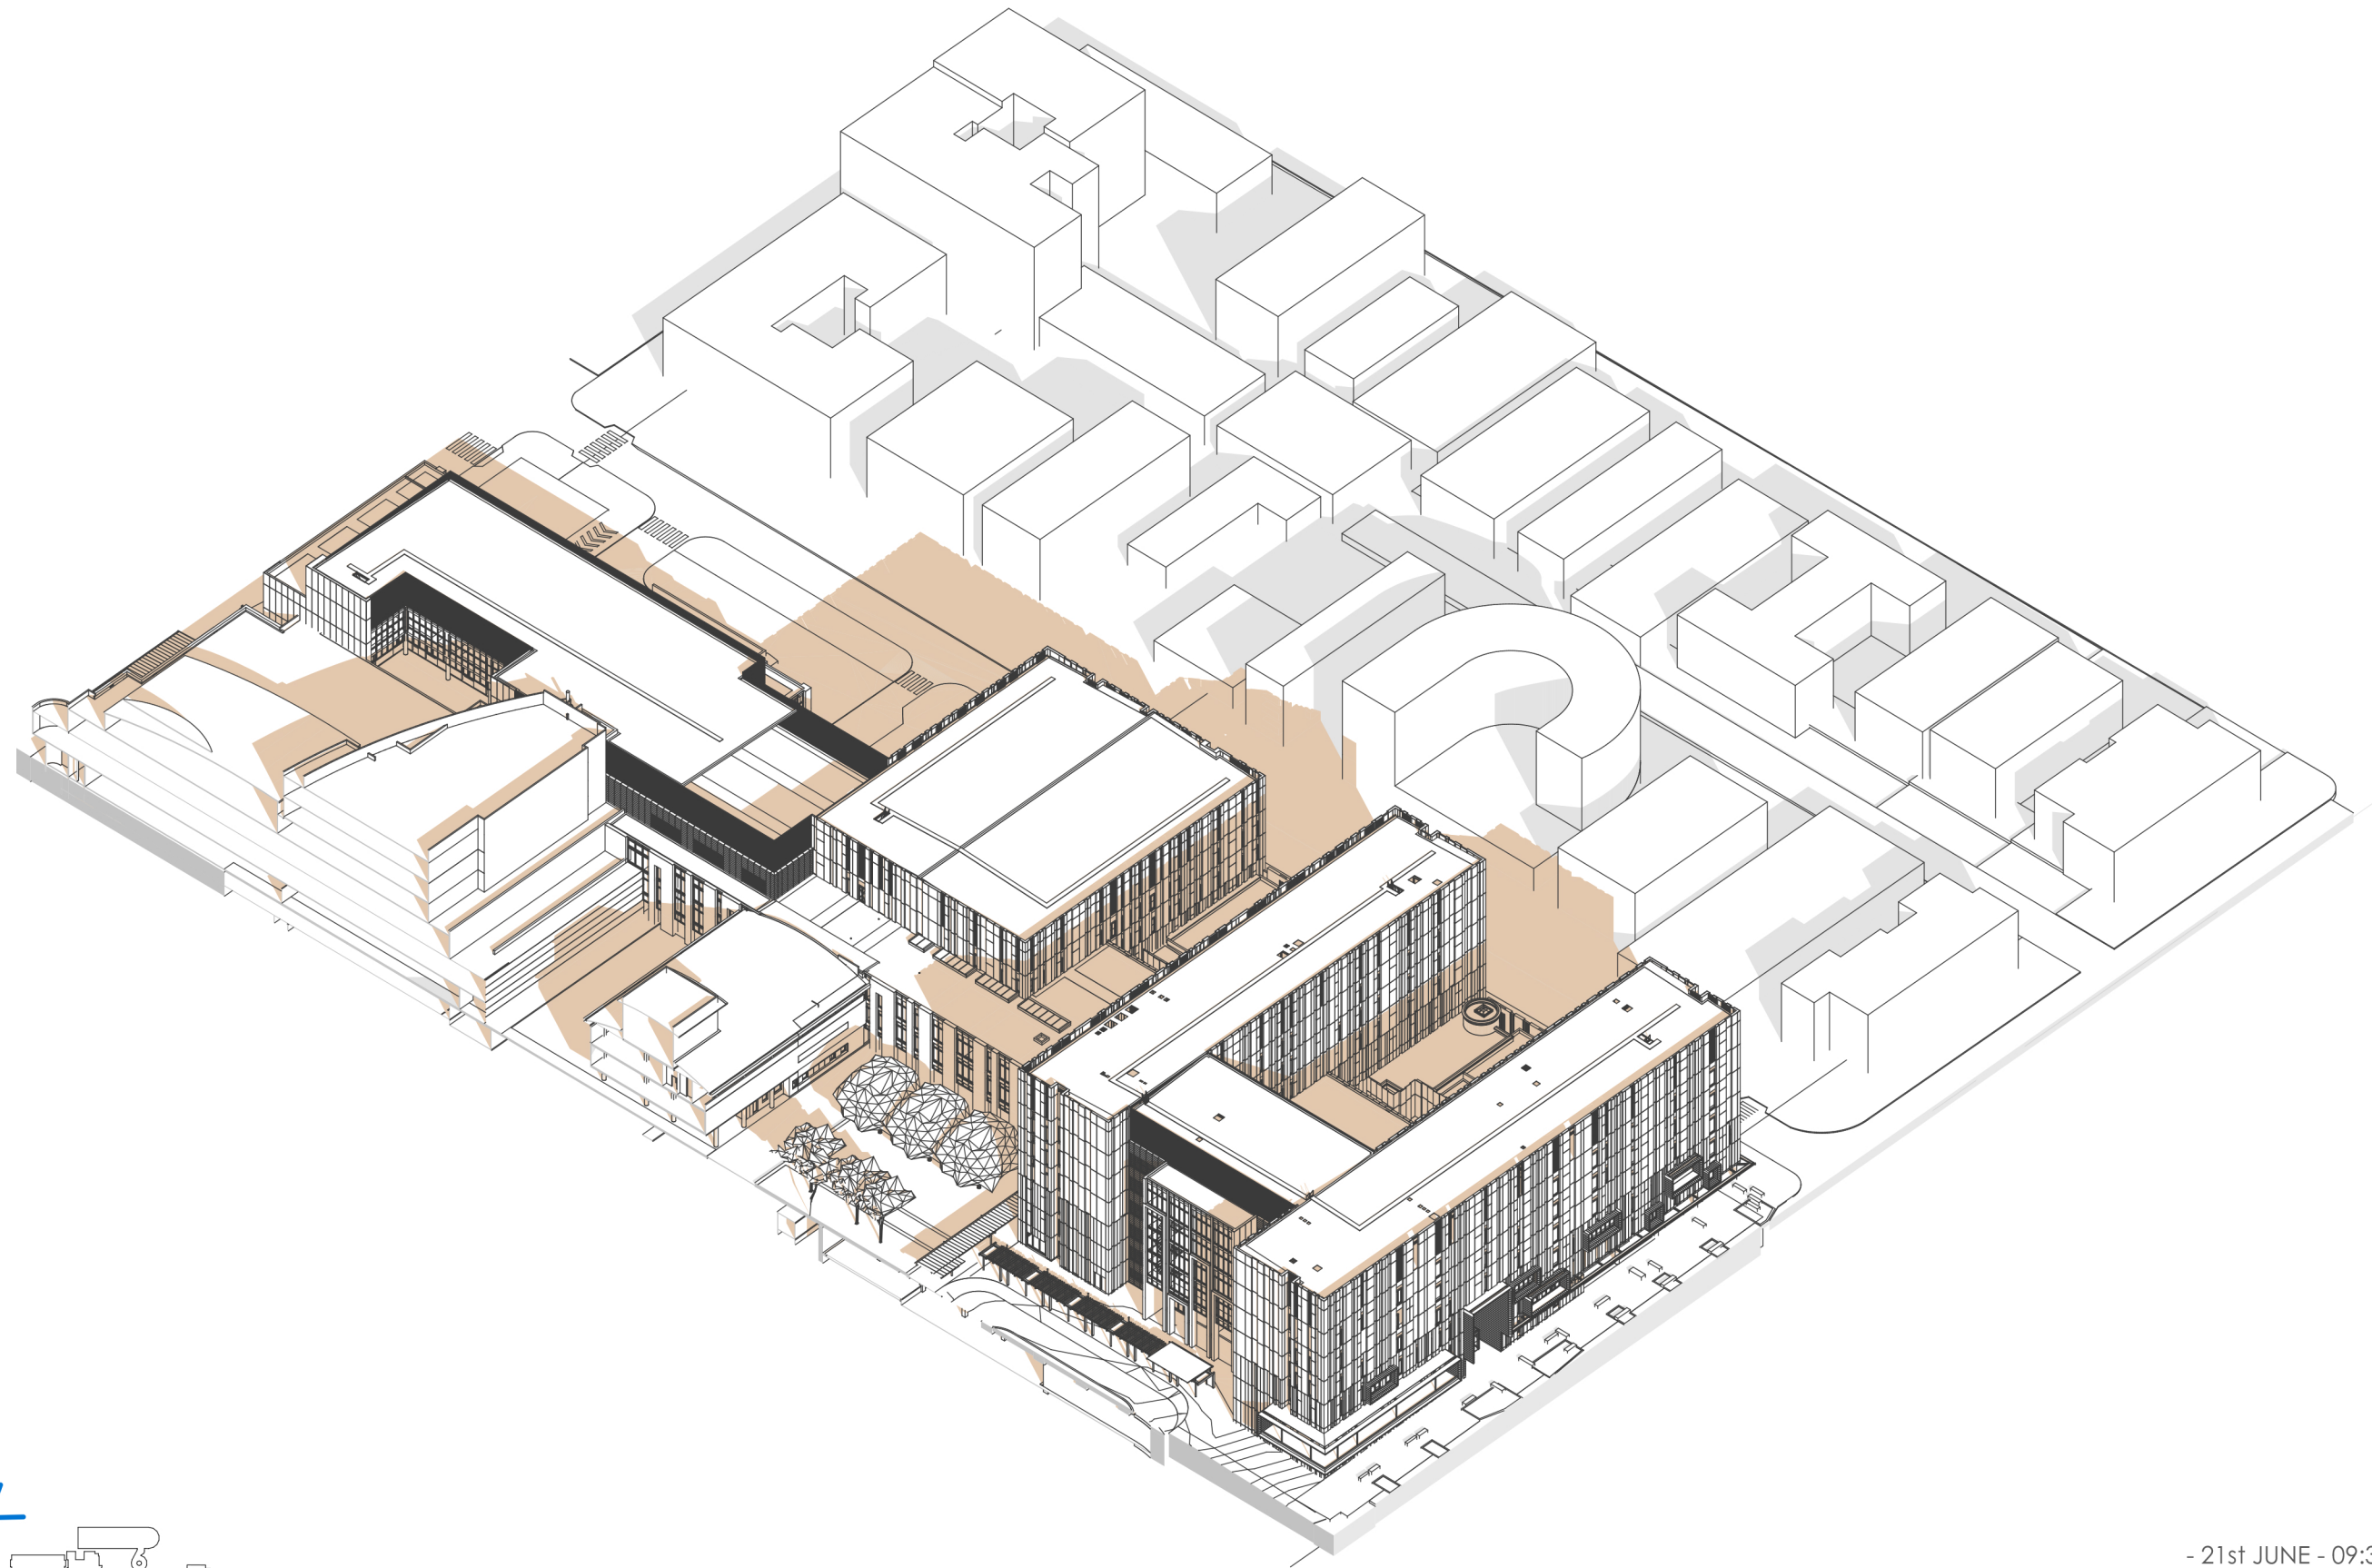

- 21st JUNE - 09:30 AM

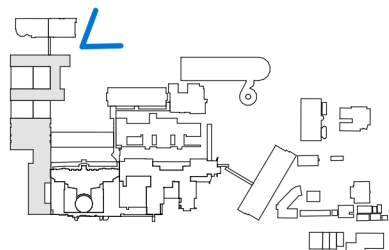

THIS DRAWING IS ISSUED UPON THE CONDITION IT IS NOT COPIED, REPRODUCED, RETAINED OR DISCLOSED TO ANY UNAUTHORISED PERSON EITHER WHOLLY OR IN PART WITHOUT PRIOR CONSENT IN WRITING OF fitzpatrick+partners.
DO NOT SCALE DRAWINGS. CHECK DIMENSIONS BEFORE COMMENCING WORK.
DRAWINGS SHOW DESIGN INTENT ONLY. SHOP DRAWINGS ARE TO BE PROVIDED FOR APPROVAL PRIOR TO CONSTRUCTION OR MANUFACTURE. INCONSISTENCIES ARE TO BE REPORTED TO fitzpatrick + partners.

AMENDMENTS
REV. DATE
01 03/11/20

DESCRIPTION
SSDA AMENDMENT


CHK
RP

PROJECT
LIVERPOOL HEALTH & ACADEMIC PRECINCT
ELIZABETH STREET LIVERPOOL NSW


PROJECT NORTH
SCALE
@A3
25mm ON ORIGINAL

DRAWING
SHADOW DIAGRAMS WINTER
PRINT DATE
3/11/2020

PROJECT NO. 21807	DRAWING NO. A-SSDA-MW-46	ISSUE 01
STATUS SSDA AMENDMENT		

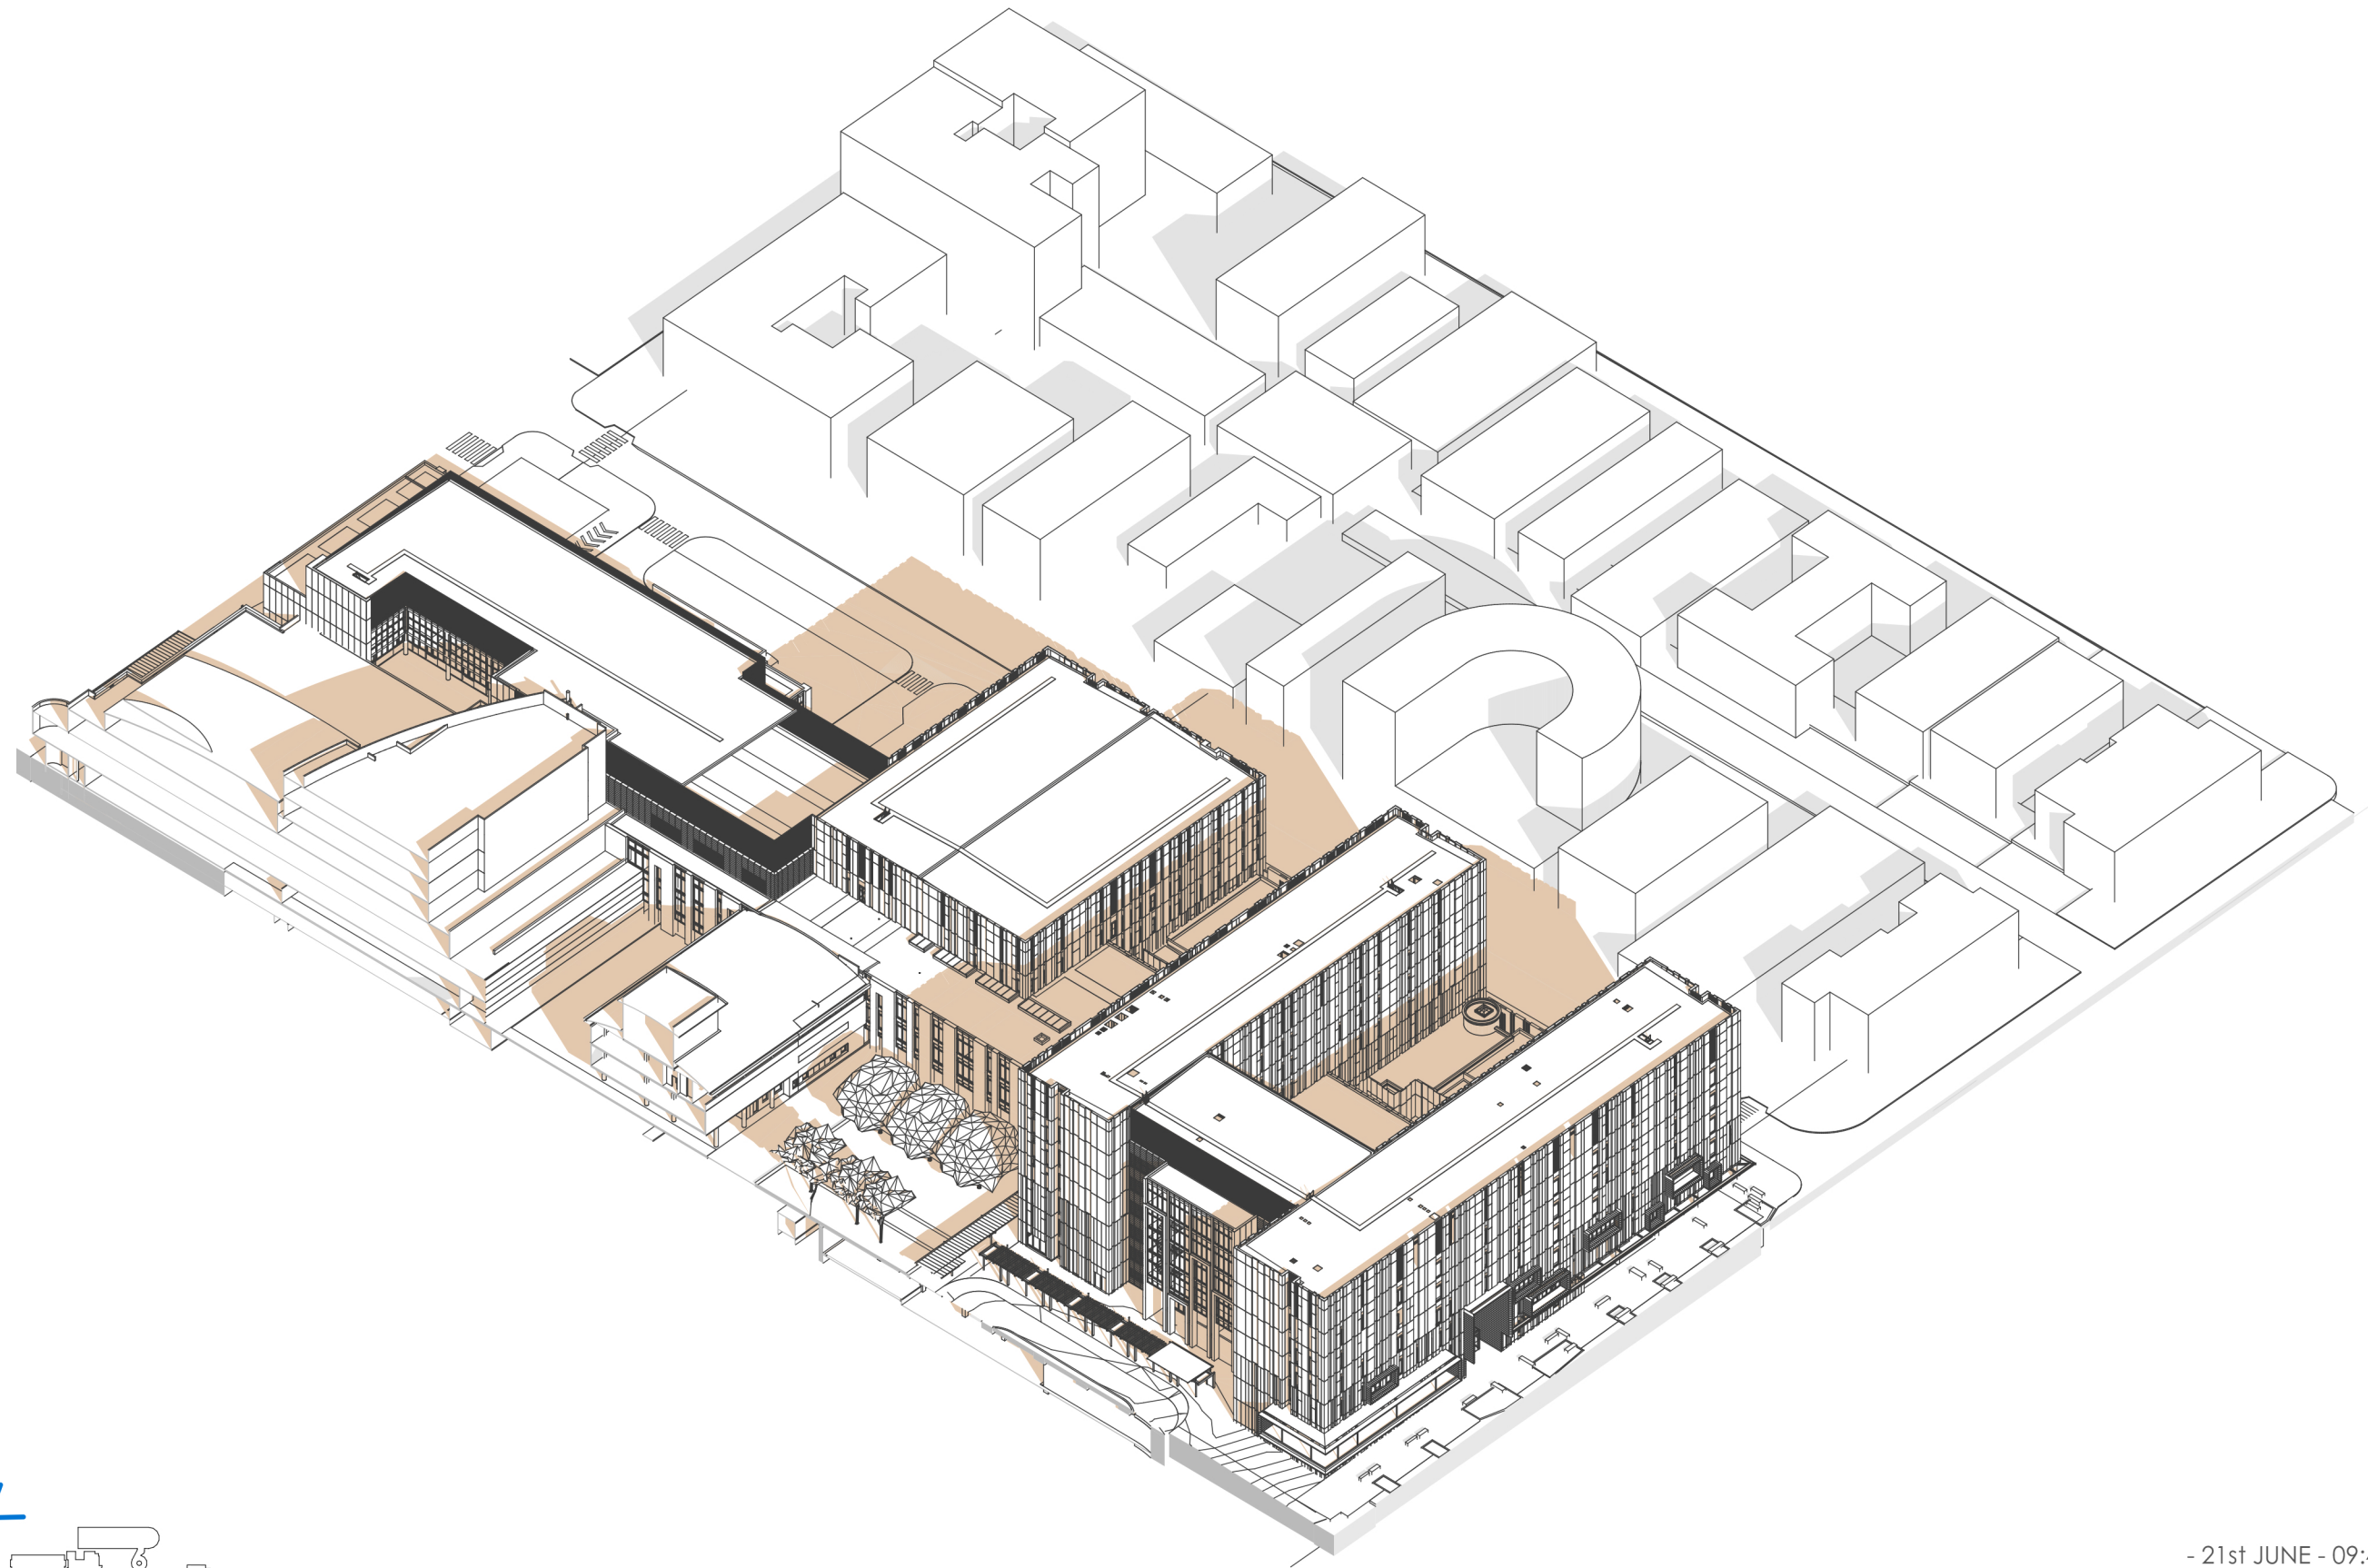

- 21st JUNE - 09:45 AM

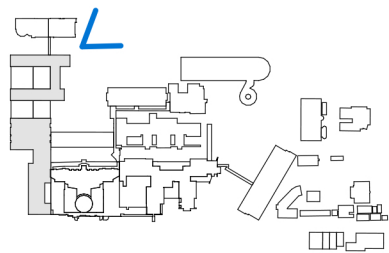

THIS DRAWING IS ISSUED UPON THE CONDITION IT IS NOT COPIED, REPRODUCED, RETAINED OR DISCLOSED TO ANY UNAUTHORISED PERSON EITHER WHOLLY OR IN PART WITHOUT PRIOR CONSENT IN WRITING OF fitzpatrick+partners.
DO NOT SCALE DRAWINGS. CHECK DIMENSIONS BEFORE COMMENCING WORK.
DRAWINGS SHOW DESIGN INTENT ONLY. SHOP DRAWINGS ARE TO BE PROVIDED FOR APPROVAL PRIOR TO CONSTRUCTION OR MANUFACTURE.
INCONSISTENCIES ARE TO BE REPORTED TO fitzpatrick + partners.

AMENDMENTS	REV.	DATE
	01	03/11/20

DESCRIPTION
SSDA AMENDMENT


CHK
RP

PROJECT
LIVERPOOL HEALTH & ACADEMIC PRECINCT ELIZABETH STREET LIVERPOOL NSW


PROJECT NORTH	SCALE
	@A3
25mm ON ORIGINAL	

DRAWING
SHADOW DIAGRAMS WINTER
PRINT DATE 3/11/2020

PROJECT NO.	DRAWING NO.	ISSUE
21807	A-SSDA-MW-47	01
STATUS SSDA AMENDMENT		

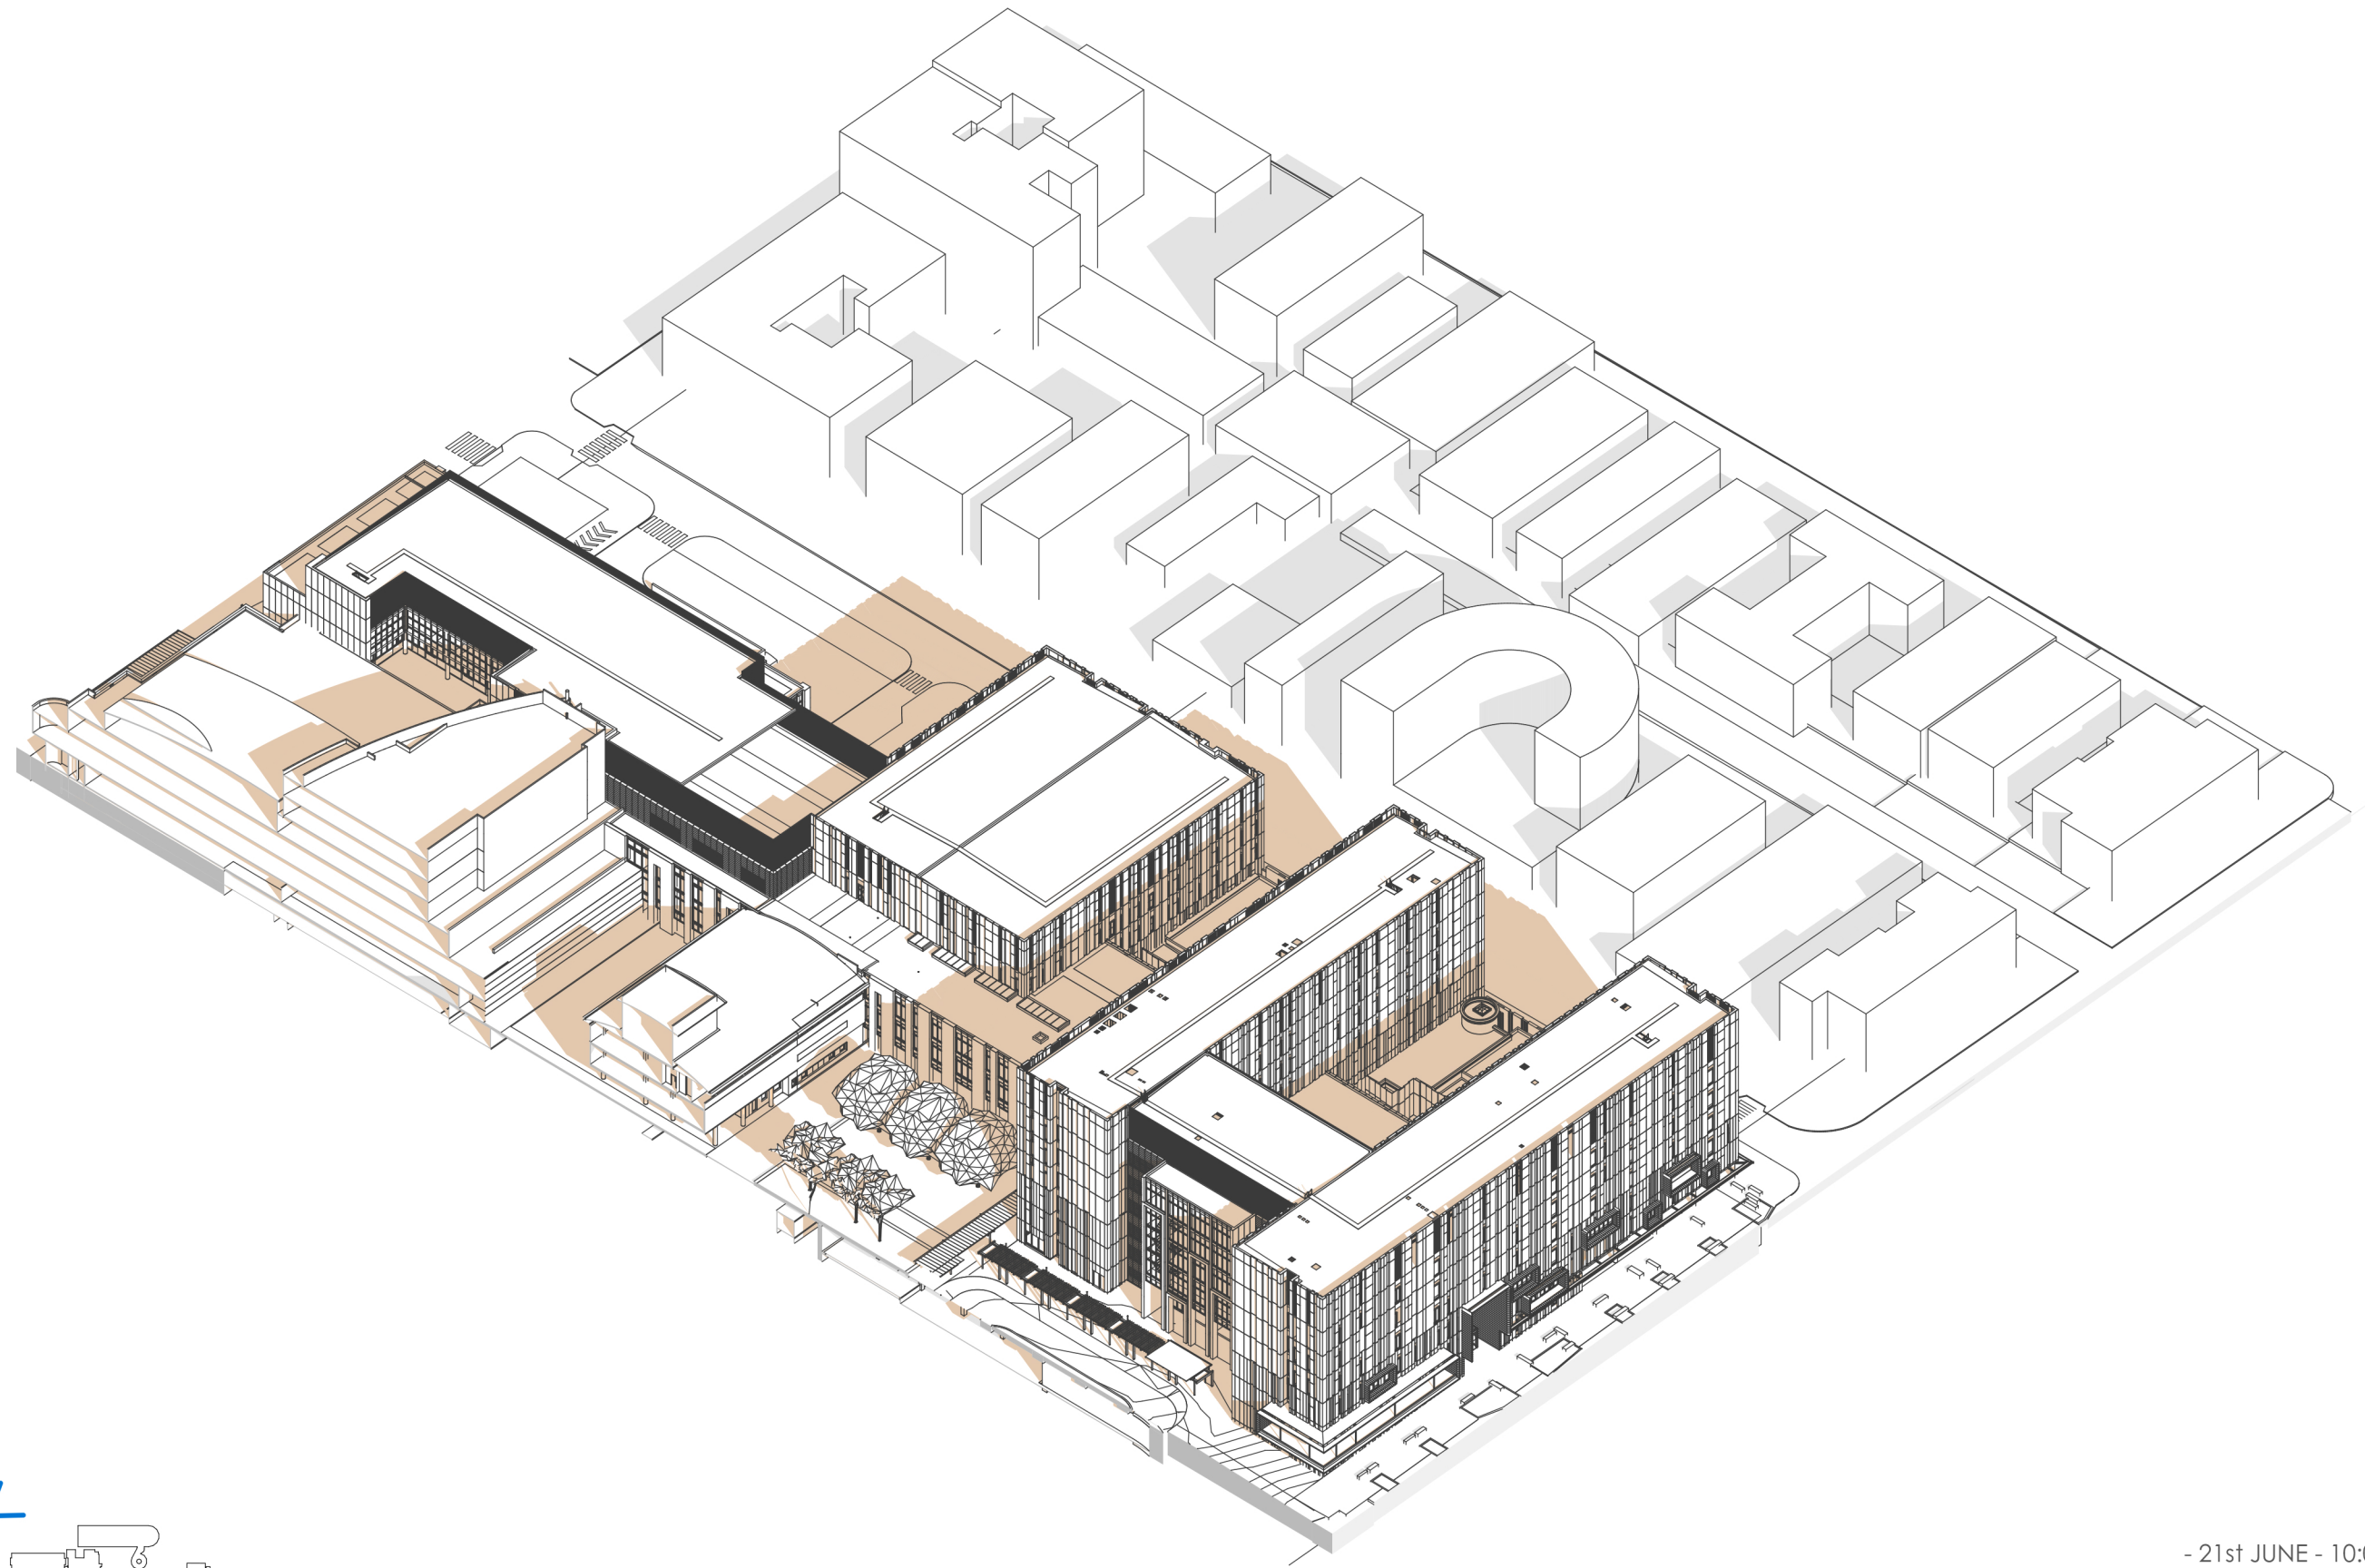

- 21st JUNE - 10:00 AM

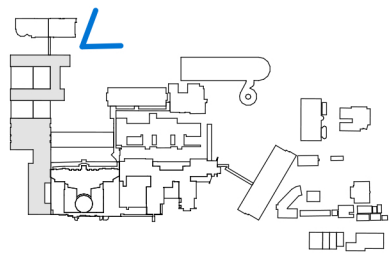

THIS DRAWING IS ISSUED UPON THE CONDITION IT IS NOT COPIED, REPRODUCED, RETAINED OR DISCLOSED TO ANY UNAUTHORISED PERSON EITHER WHOLLY OR IN PART WITHOUT PRIOR CONSENT IN WRITING OF fitzpatrick+partners.
DO NOT SCALE DRAWINGS. CHECK DIMENSIONS BEFORE COMMENCING WORK.
DRAWINGS SHOW DESIGN INTENT ONLY. SHOP DRAWINGS ARE TO BE PROVIDED FOR APPROVAL PRIOR TO CONSTRUCTION OR MANUFACTURE.
INCONSISTENCIES ARE TO BE REPORTED TO fitzpatrick + partners.

AMENDMENTS
REV. DATE
01 03/11/20

DESCRIPTION
SSDA AMENDMENT


CHK
RP

PROJECT
LIVERPOOL HEALTH & ACADEMIC PRECINCT
ELIZABETH STREET LIVERPOOL NSW


PROJECT NORTH
SCALE
@A3
25mm ON ORIGINAL

DRAWING
SHADOW DIAGRAMS WINTER
PRINT DATE
3/11/2020

PROJECT NO. 21807
DRAWING NO. A-SSDA-MW-48
ISSUE 01
STATUS
SSDA AMENDMENT

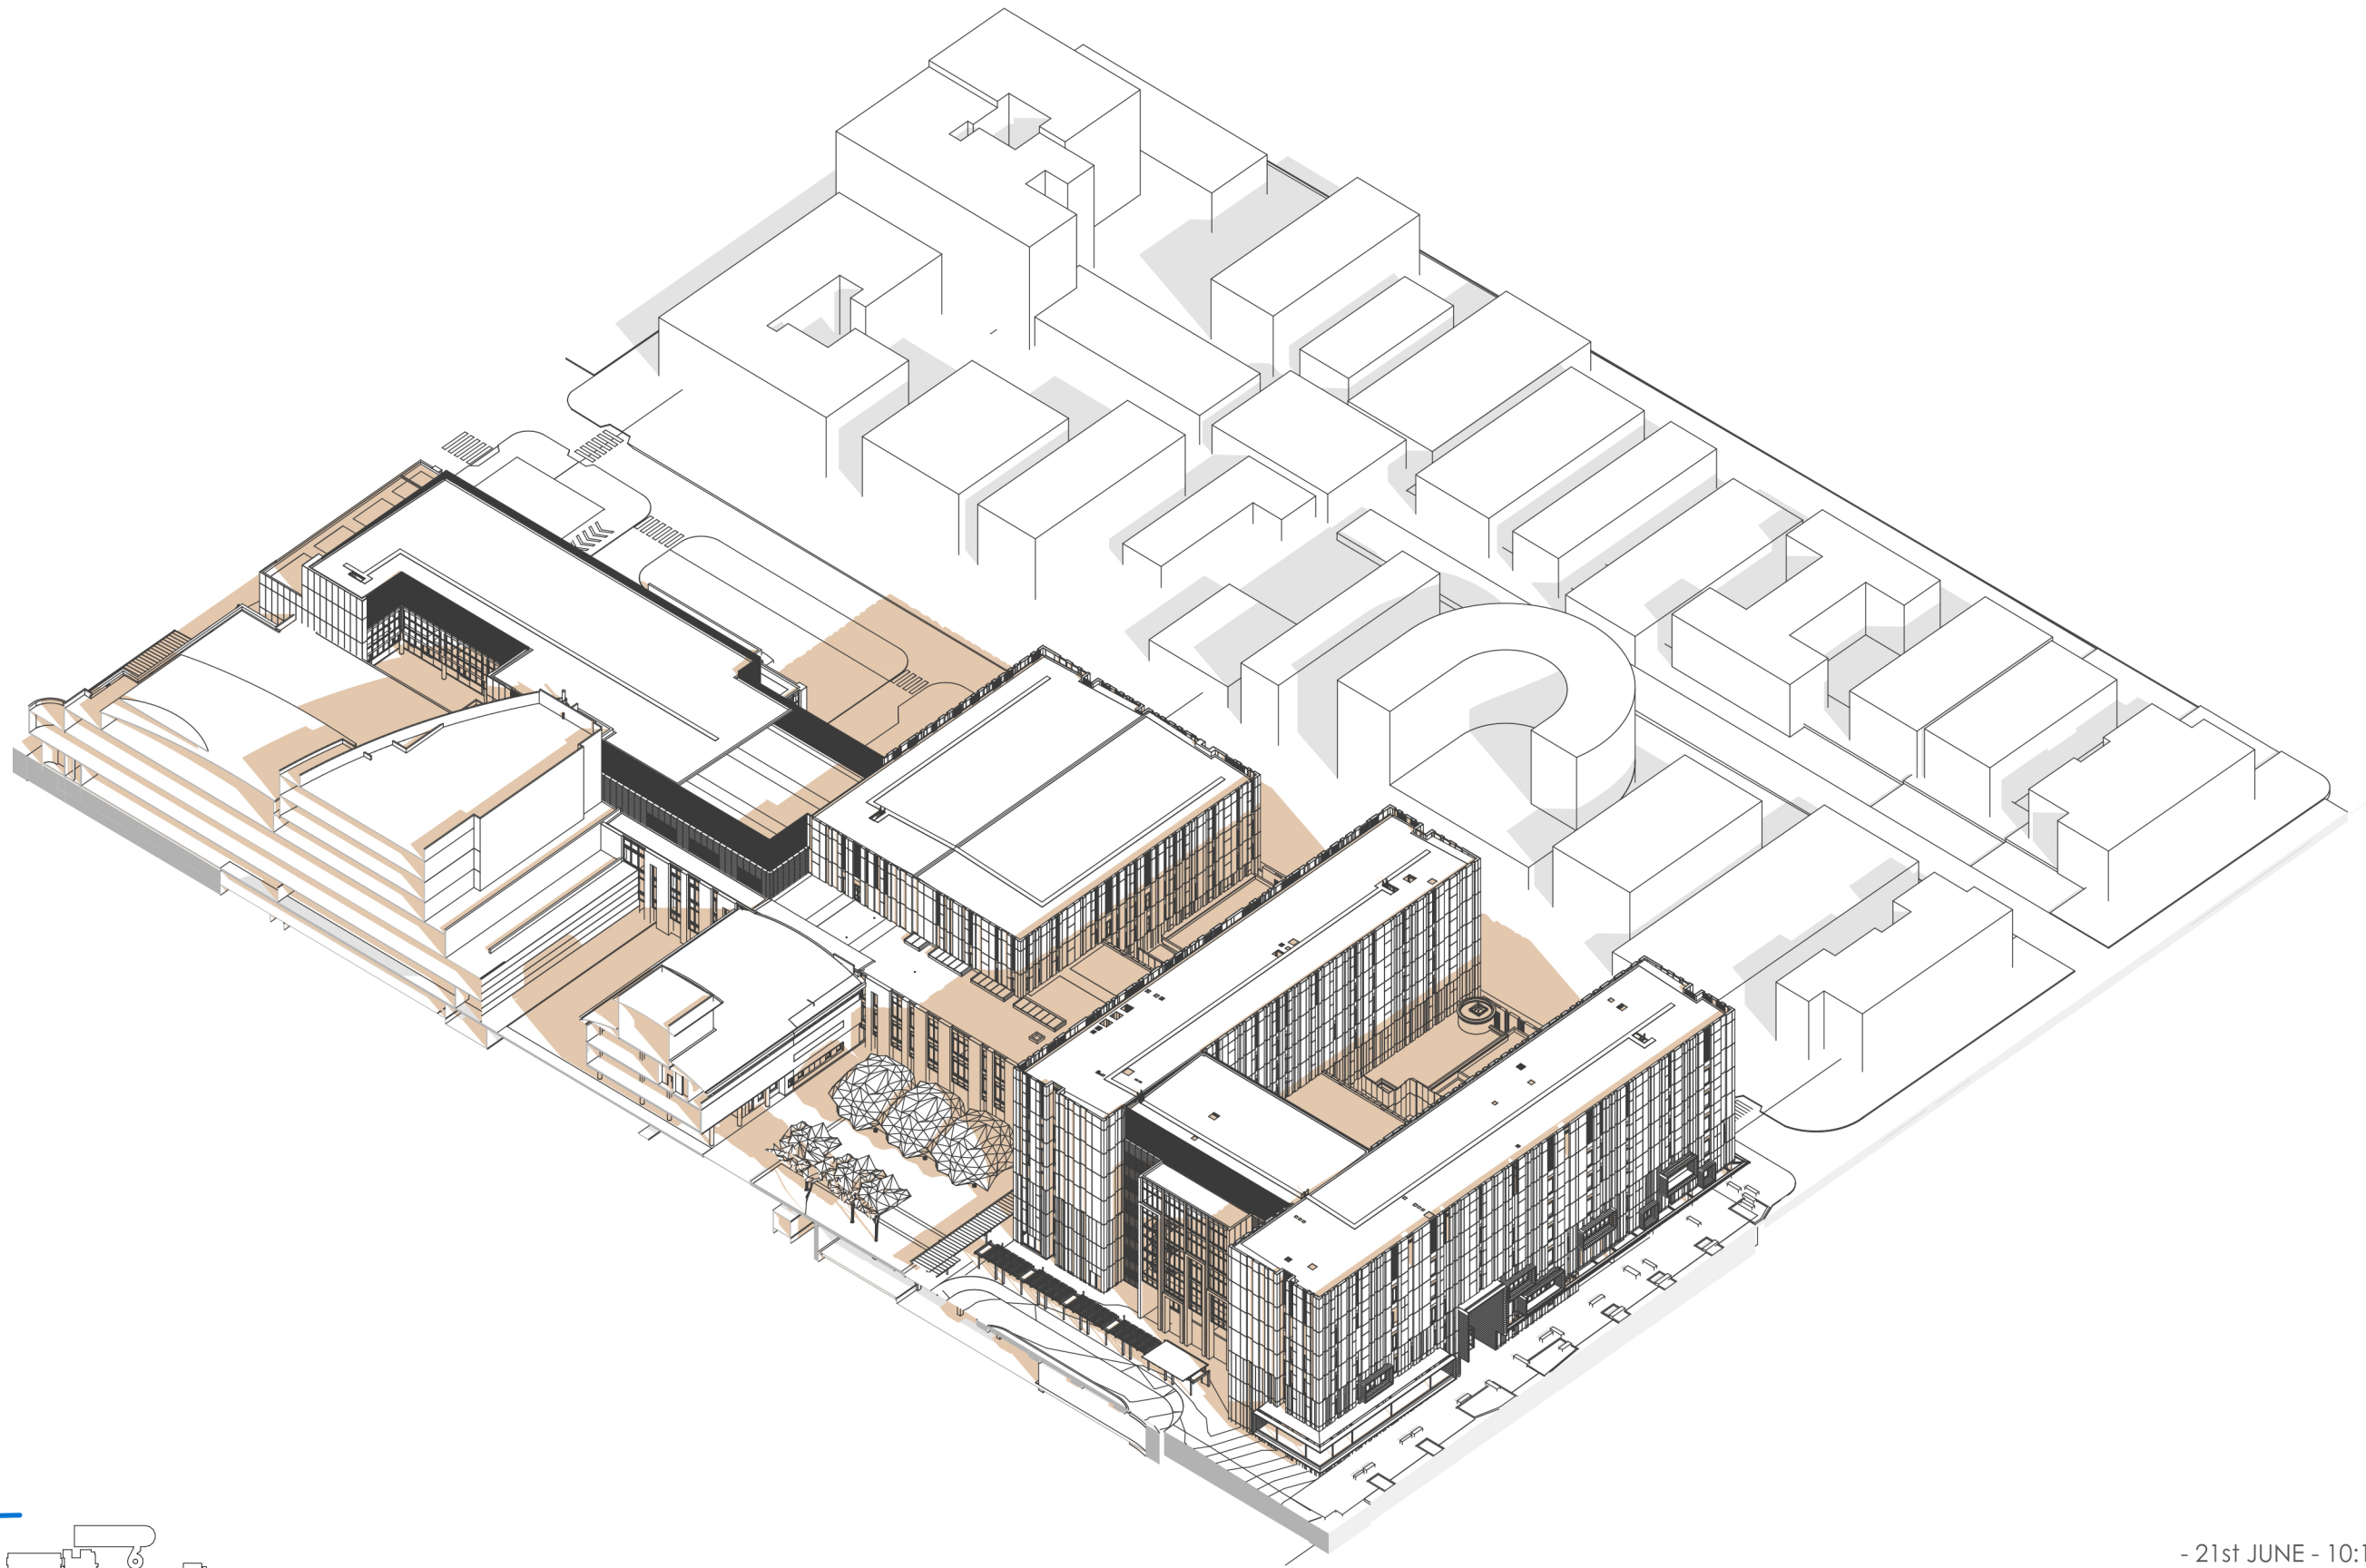

- 21st JUNE - 10:15 AM

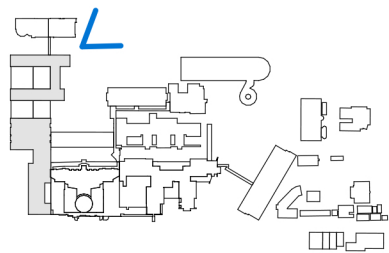

THIS DRAWING IS ISSUED UPON THE CONDITION IT IS NOT COPIED, REPRODUCED, RETAINED OR DISCLOSED TO ANY UNAUTHORISED PERSON EITHER WHOLLY OR IN PART WITHOUT PRIOR CONSENT IN WRITING OF fitzpatrick+partners.
DO NOT SCALE DRAWINGS. CHECK DIMENSIONS BEFORE COMMENCING WORK.
DRAWINGS SHOW DESIGN INTENT ONLY. SHOP DRAWINGS ARE TO BE PROVIDED FOR APPROVAL PRIOR TO CONSTRUCTION OR MANUFACTURE. INCONSISTENCIES ARE TO BE REPORTED TO fitzpatrick + partners.

AMENDMENTS
REV. DATE
01 03/11/20

DESCRIPTION
SSDA AMENDMENT


CHK
RP

PROJECT
LIVERPOOL HEALTH & ACADEMIC PRECINCT
ELIZABETH STREET LIVERPOOL NSW


PROJECT NORTH
SCALE
@A3
25mm ON ORIGINAL

DRAWING
SHADOW DIAGRAMS WINTER
PRINT DATE
3/11/2020

PROJECT NO.
21807
STATUS
SSDA AMENDMENT
DRAWING NO.
A-SSDA-MW-49
ISSUE
01

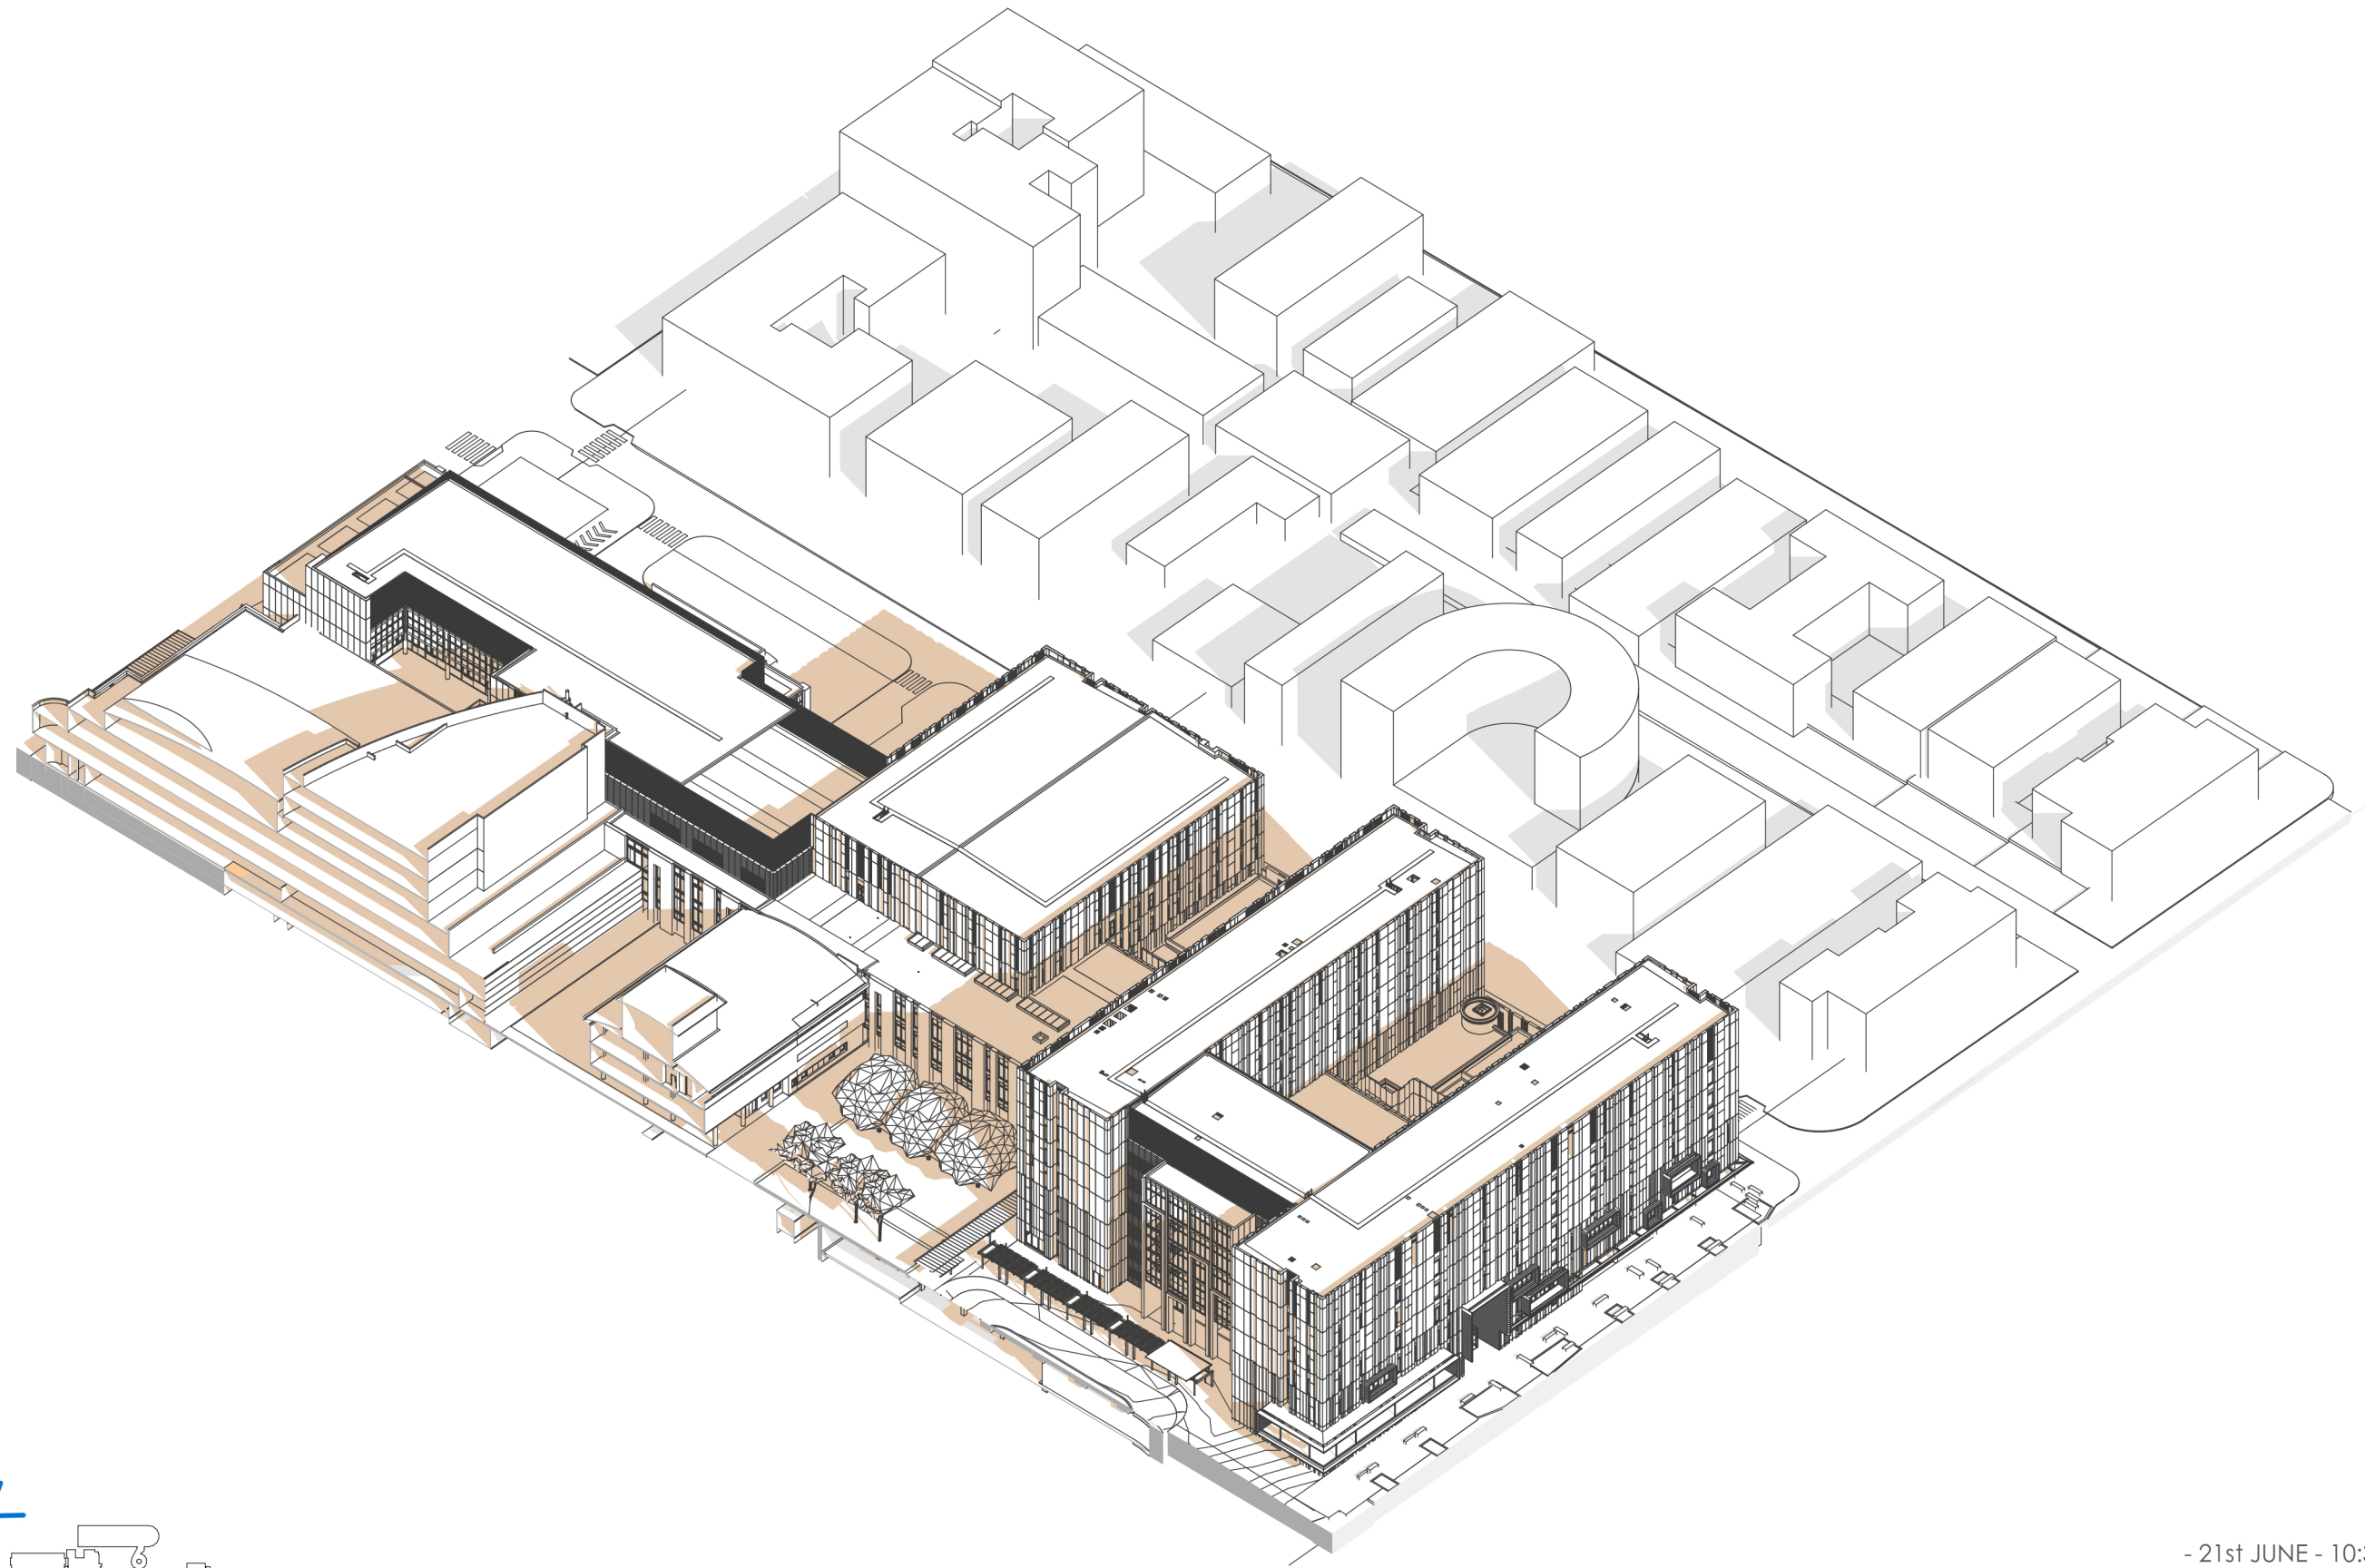

- 21st JUNE - 10:30 AM

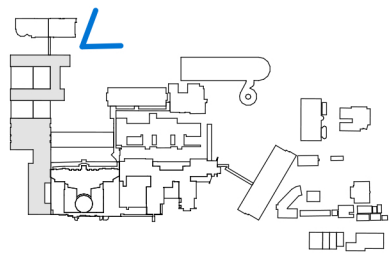

THIS DRAWING IS ISSUED UPON THE CONDITION IT IS NOT COPIED, REPRODUCED, RETAINED OR DISCLOSED TO ANY UNAUTHORISED PERSON EITHER WHOLLY OR IN PART WITHOUT PRIOR CONSENT IN WRITING OF fitzpatrick+partners.
DO NOT SCALE DRAWINGS. CHECK DIMENSIONS BEFORE COMMENCING WORK.
DRAWINGS SHOW DESIGN INTENT ONLY. SHOP DRAWINGS ARE TO BE PROVIDED FOR APPROVAL PRIOR TO CONSTRUCTION OR MANUFACTURE.
INCONSISTENCIES ARE TO BE REPORTED TO fitzpatrick + partners.

AMENDMENTS	REV.	DATE
	01	03/11/20

DESCRIPTION
SSDA AMENDMENT


CHK
RP

PROJECT
LIVERPOOL HEALTH & ACADEMIC PRECINCT ELIZABETH STREET LIVERPOOL NSW


PROJECT NORTH	SCALE
	@A3
25mm ON ORIGINAL	

DRAWING
SHADOW DIAGRAMS WINTER
PRINT DATE 3/11/2020

PROJECT NO.	DRAWING NO.	ISSUE
21807	A-SSDA-MW-50	01
STATUS SSDA AMENDMENT		

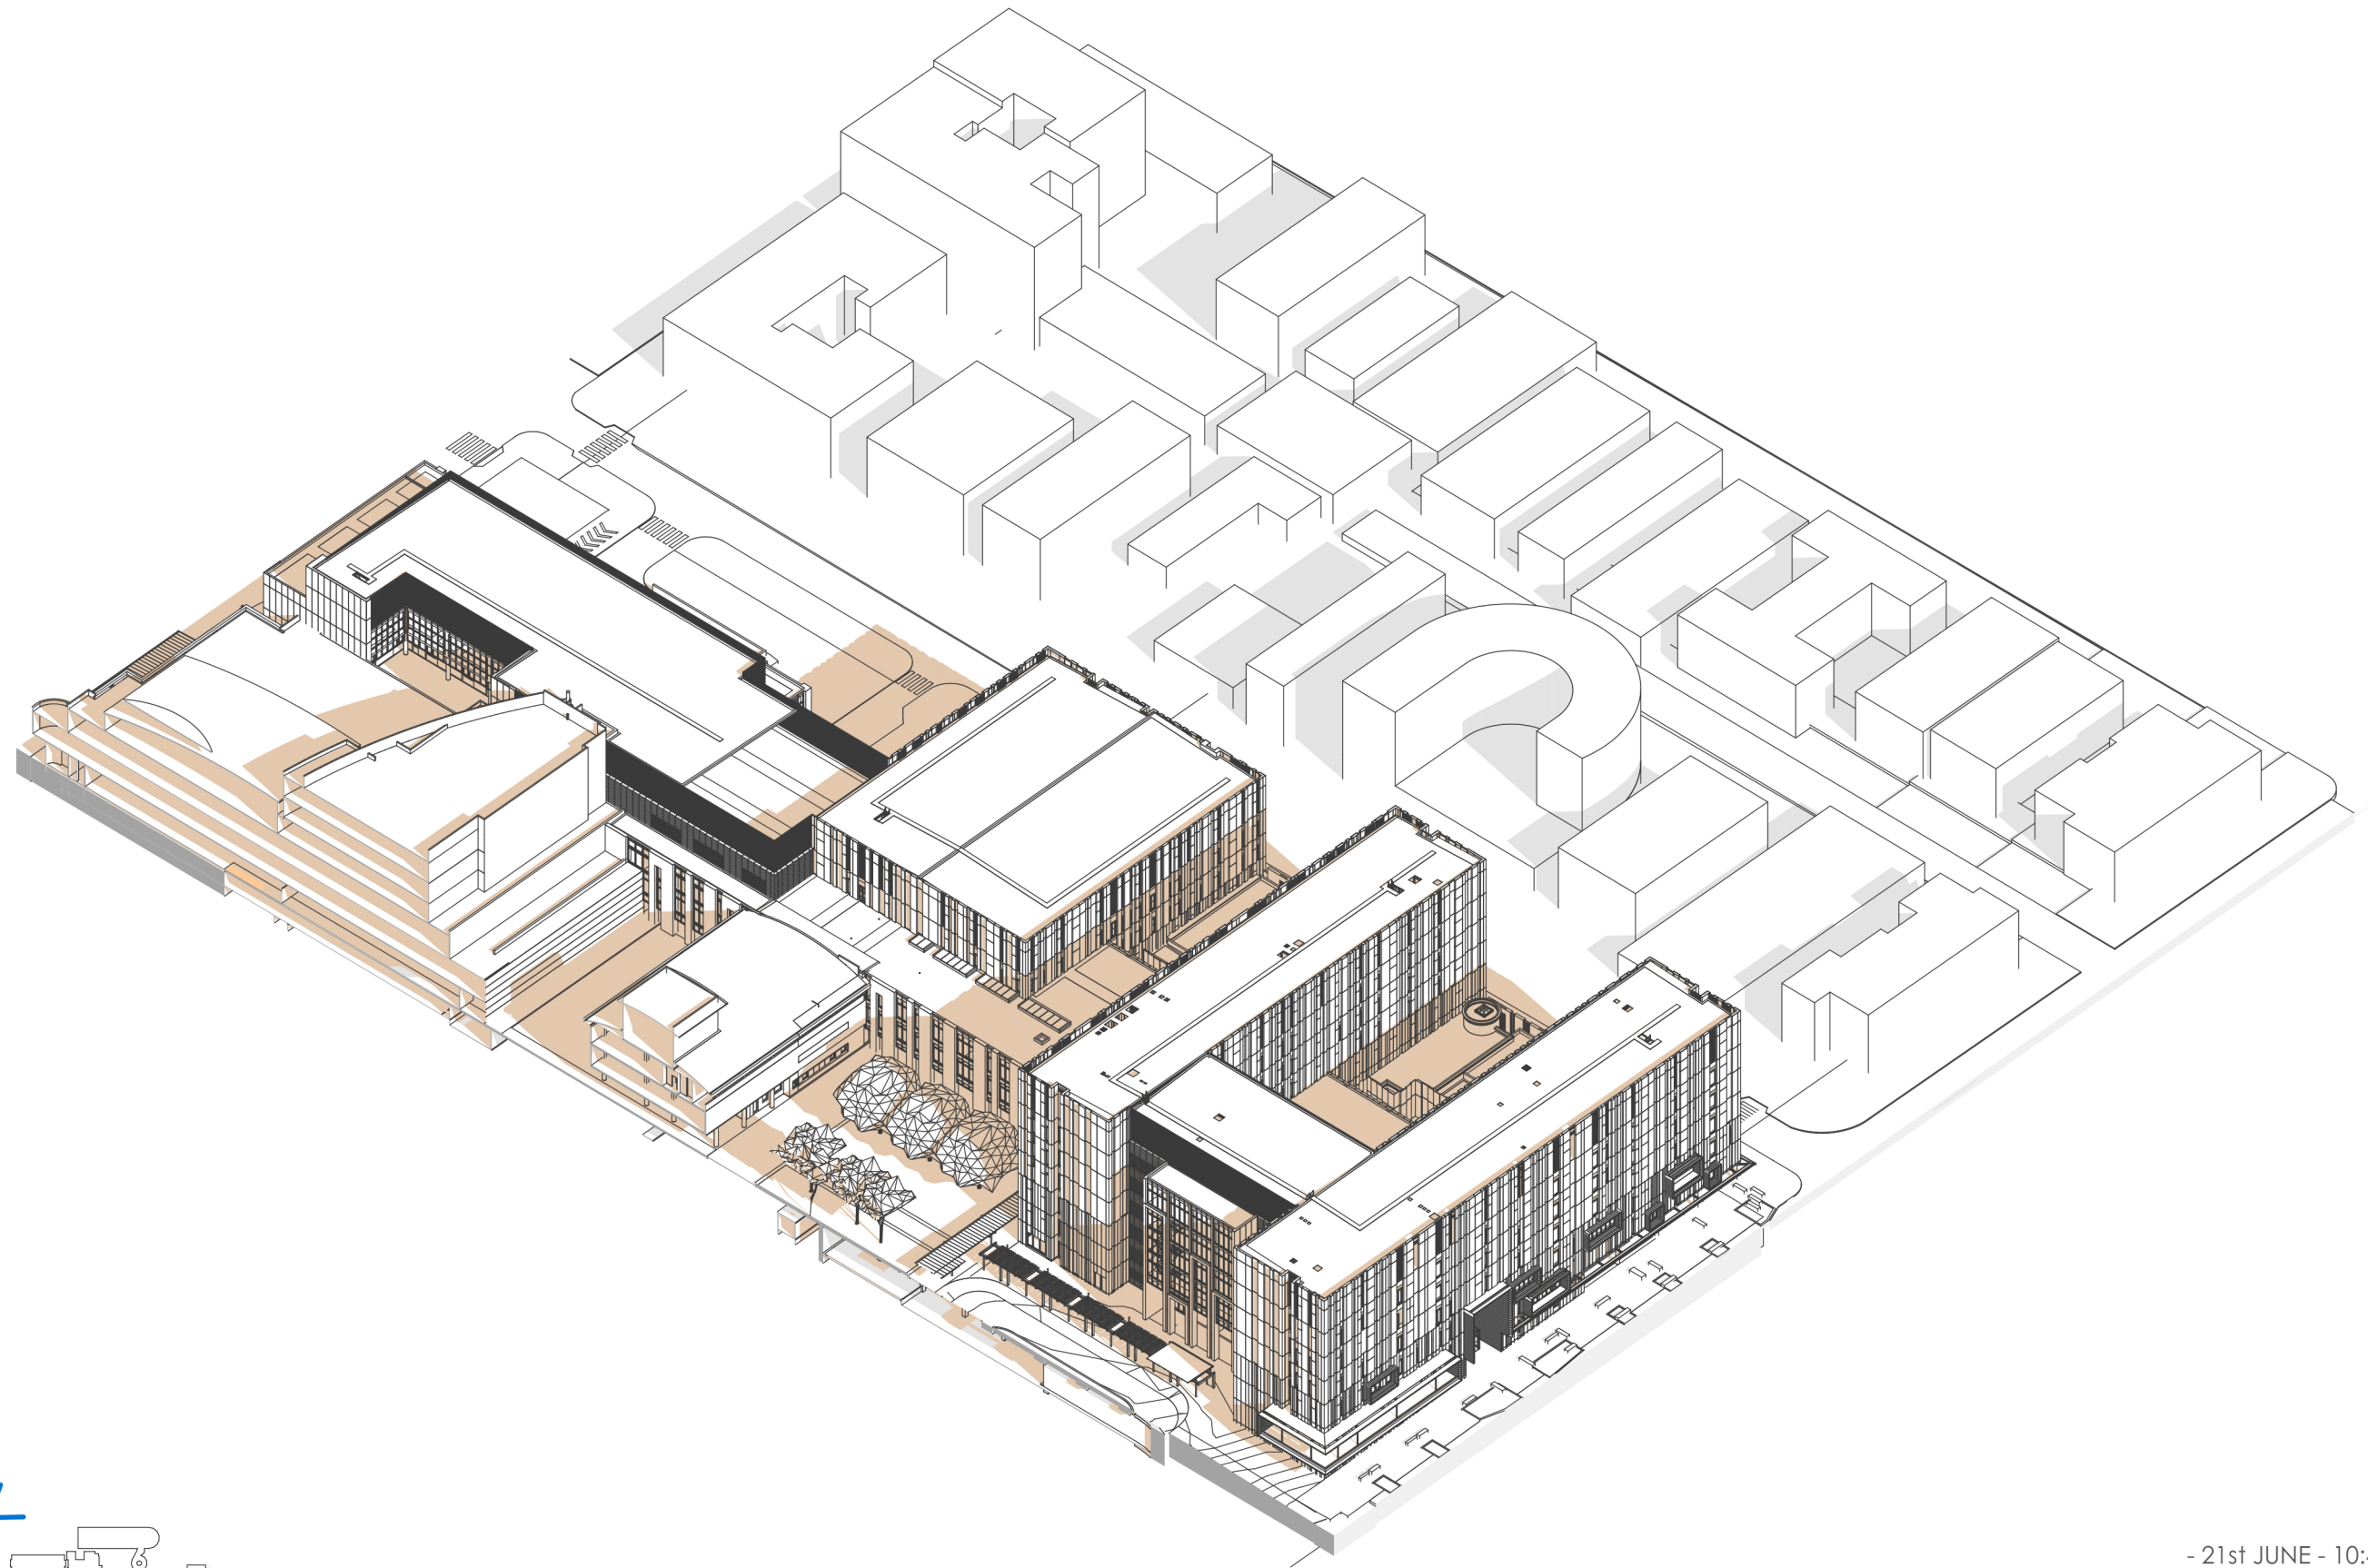

- 21st JUNE - 10:45 AM

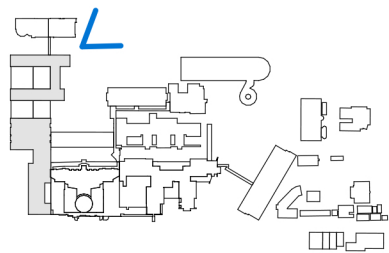

THIS DRAWING IS ISSUED UPON THE CONDITION IT IS NOT COPIED, REPRODUCED, RETAINED OR DISCLOSED TO ANY UNAUTHORISED PERSON EITHER WHOLLY OR IN PART WITHOUT PRIOR CONSENT IN WRITING OF fitzpatrick+partners.
DO NOT SCALE DRAWINGS. CHECK DIMENSIONS BEFORE COMMENCING WORK.
DRAWINGS SHOW DESIGN INTENT ONLY. SHOP DRAWINGS ARE TO BE PROVIDED FOR APPROVAL PRIOR TO CONSTRUCTION OR MANUFACTURE.
INCONSISTENCIES ARE TO BE REPORTED TO fitzpatrick + partners.

AMENDMENTS
REV. DATE
01 03/11/20

DESCRIPTION
SSDA AMENDMENT


CHK
RP

PROJECT
LIVERPOOL HEALTH & ACADEMIC PRECINCT
ELIZABETH STREET LIVERPOOL NSW


PROJECT NORTH
SCALE
@A3
25mm ON ORIGINAL

DRAWING
SHADOW DIAGRAMS WINTER
PRINT DATE
3/11/2020

PROJECT NO. 21807
DRAWING NO. A-SSDA-MW-51
ISSUE 01
STATUS
SSDA AMENDMENT

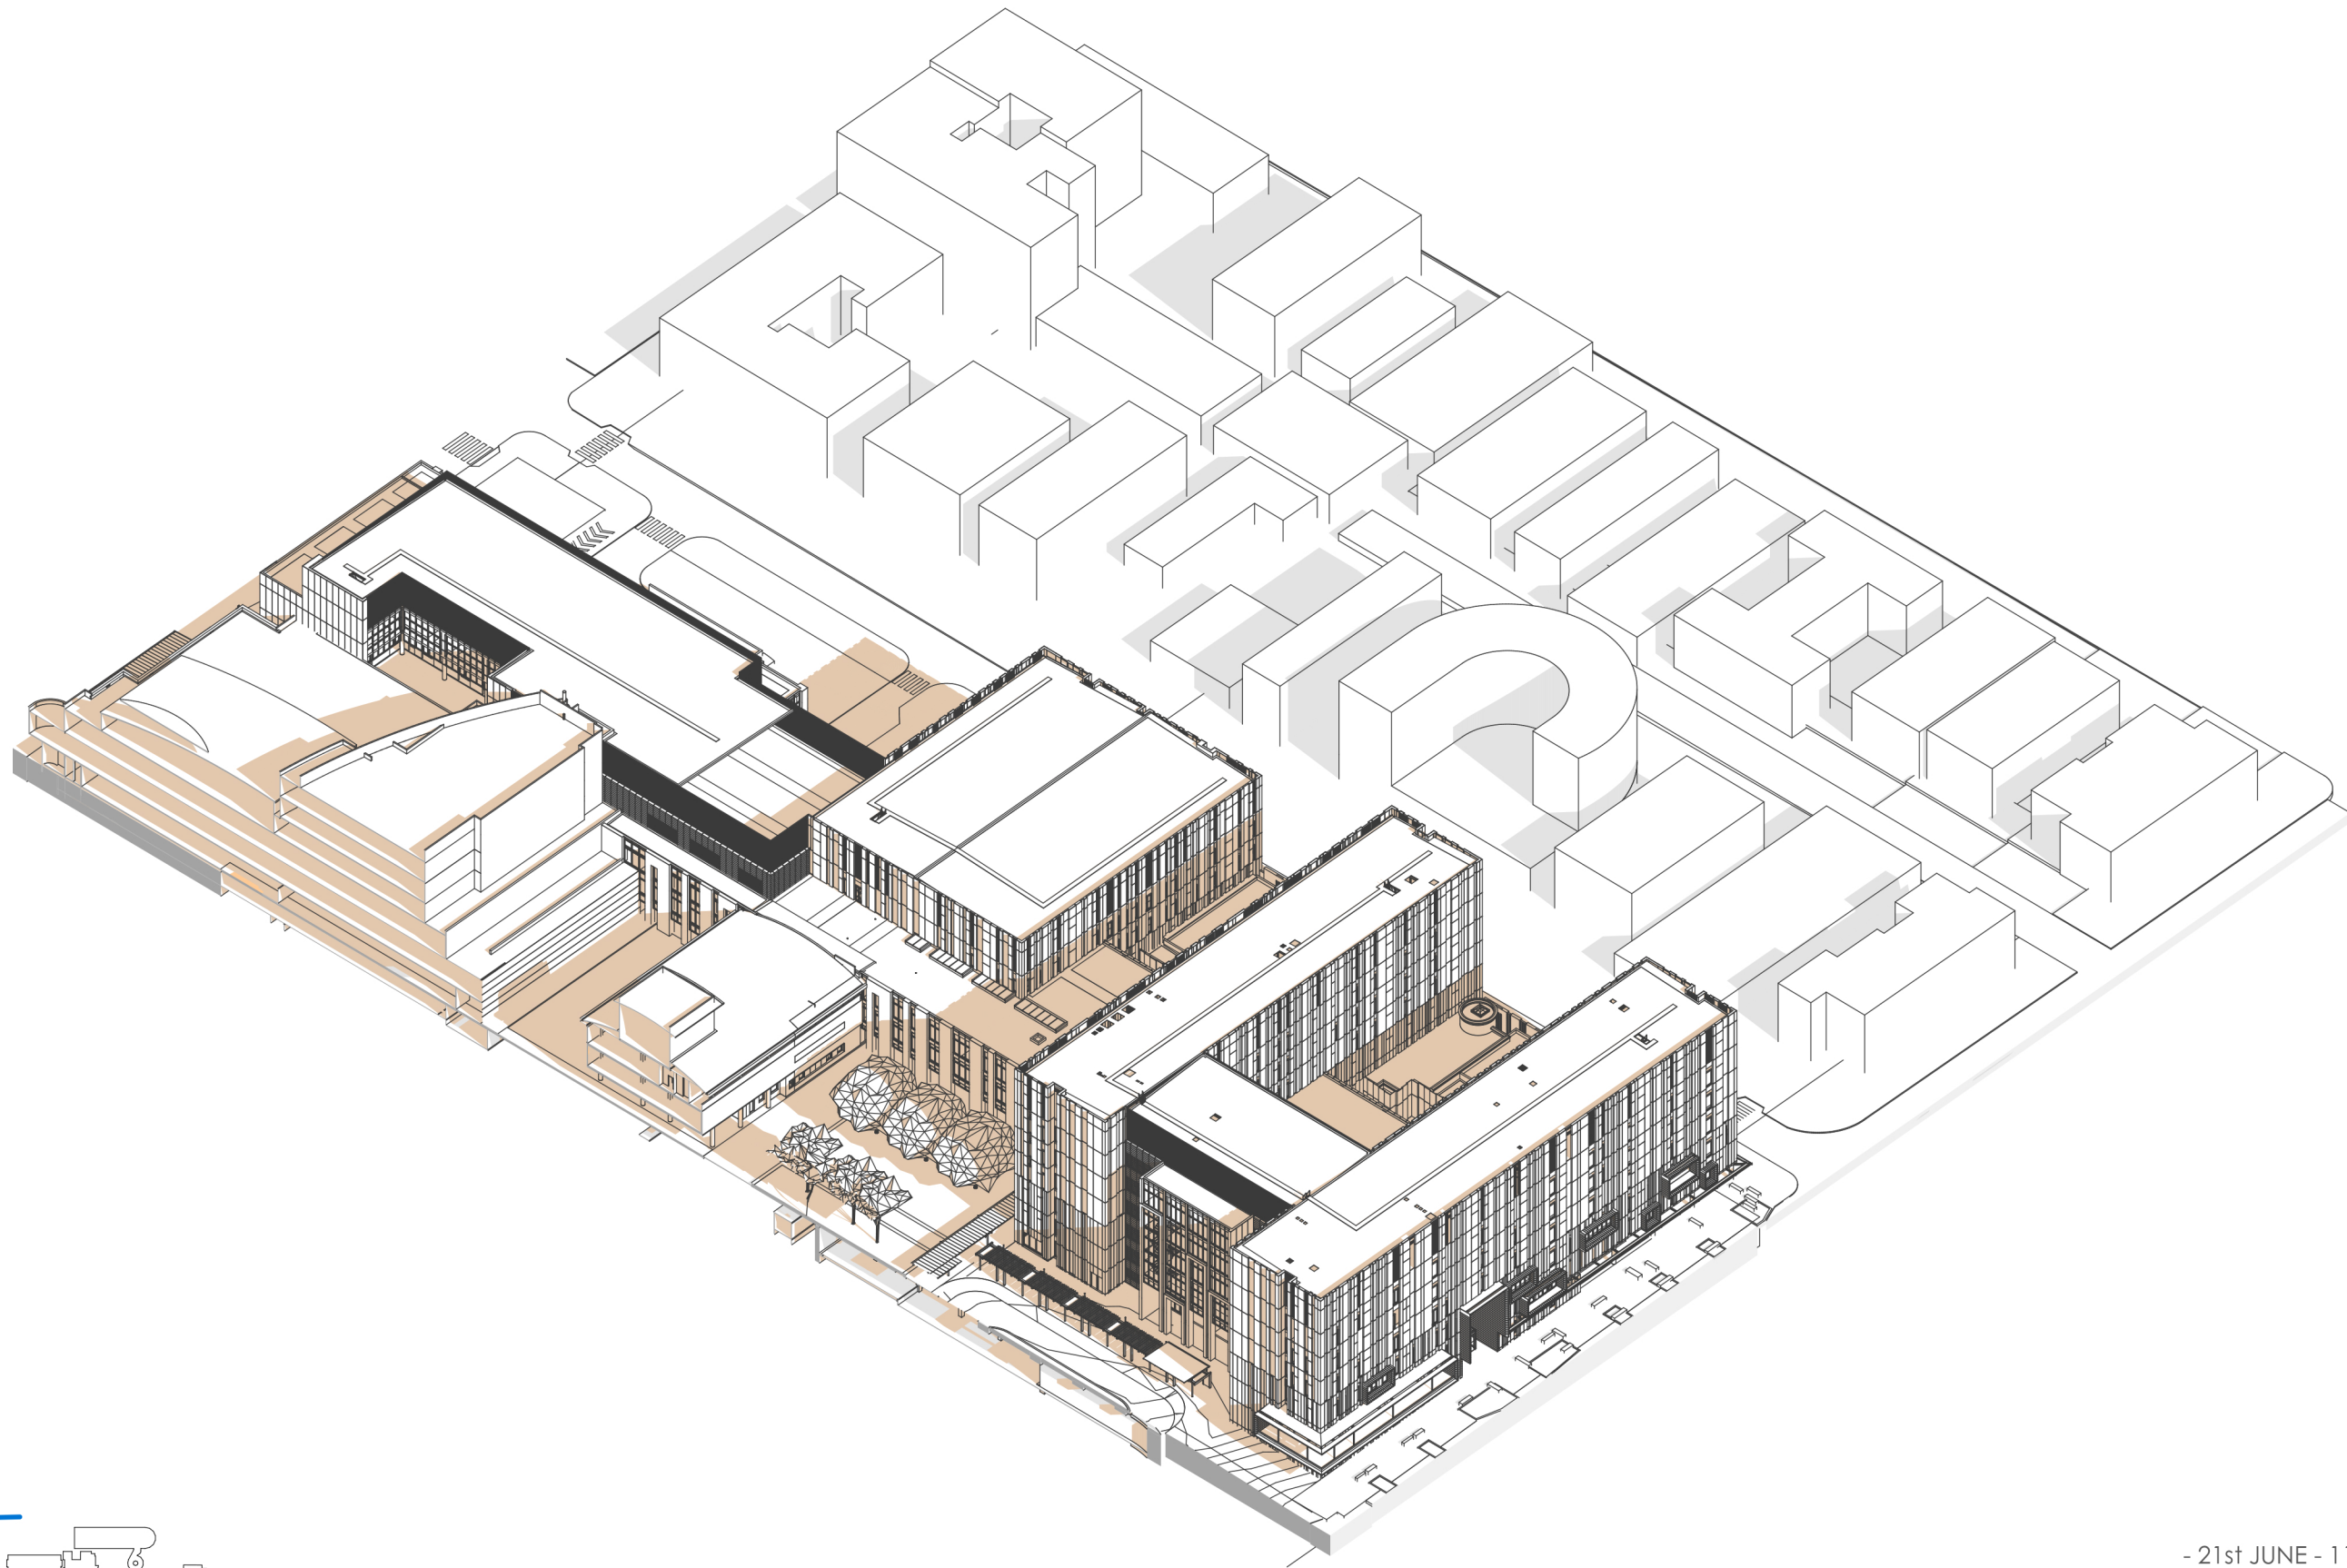

- 21st JUNE - 11:00 AM

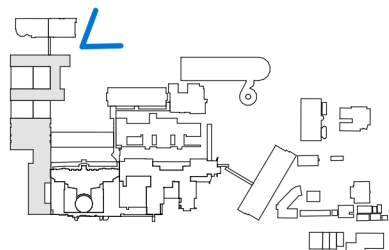

THIS DRAWING IS ISSUED UPON THE CONDITION IT IS NOT COPIED, REPRODUCED, RETAINED OR DISCLOSED TO ANY UNAUTHORISED PERSON EITHER WHOLLY OR IN PART WITHOUT PRIOR CONSENT IN WRITING OF fitzpatrick+partners.
DO NOT SCALE DRAWINGS. CHECK DIMENSIONS BEFORE COMMENCING WORK.
DRAWINGS SHOW DESIGN INTENT ONLY. SHOP DRAWINGS ARE TO BE PROVIDED FOR APPROVAL PRIOR TO CONSTRUCTION OR MANUFACTURE.
INCONSISTENCIES ARE TO BE REPORTED TO fitzpatrick + partners.

AMENDMENTS
REV. DATE
01 03/11/20

DESCRIPTION
SSDA AMENDMENT


CHK
RP

PROJECT
LIVERPOOL HEALTH & ACADEMIC PRECINCT
ELIZABETH STREET LIVERPOOL NSW


PROJECT NORTH
SCALE
@A3
25mm ON ORIGINAL

DRAWING
SHADOW DIAGRAMS WINTER
PRINT DATE
3/11/2020

PROJECT NO.
21807
STATUS
SSDA AMENDMENT
DRAWING NO.
A-SSDA-MW-52
ISSUE
01

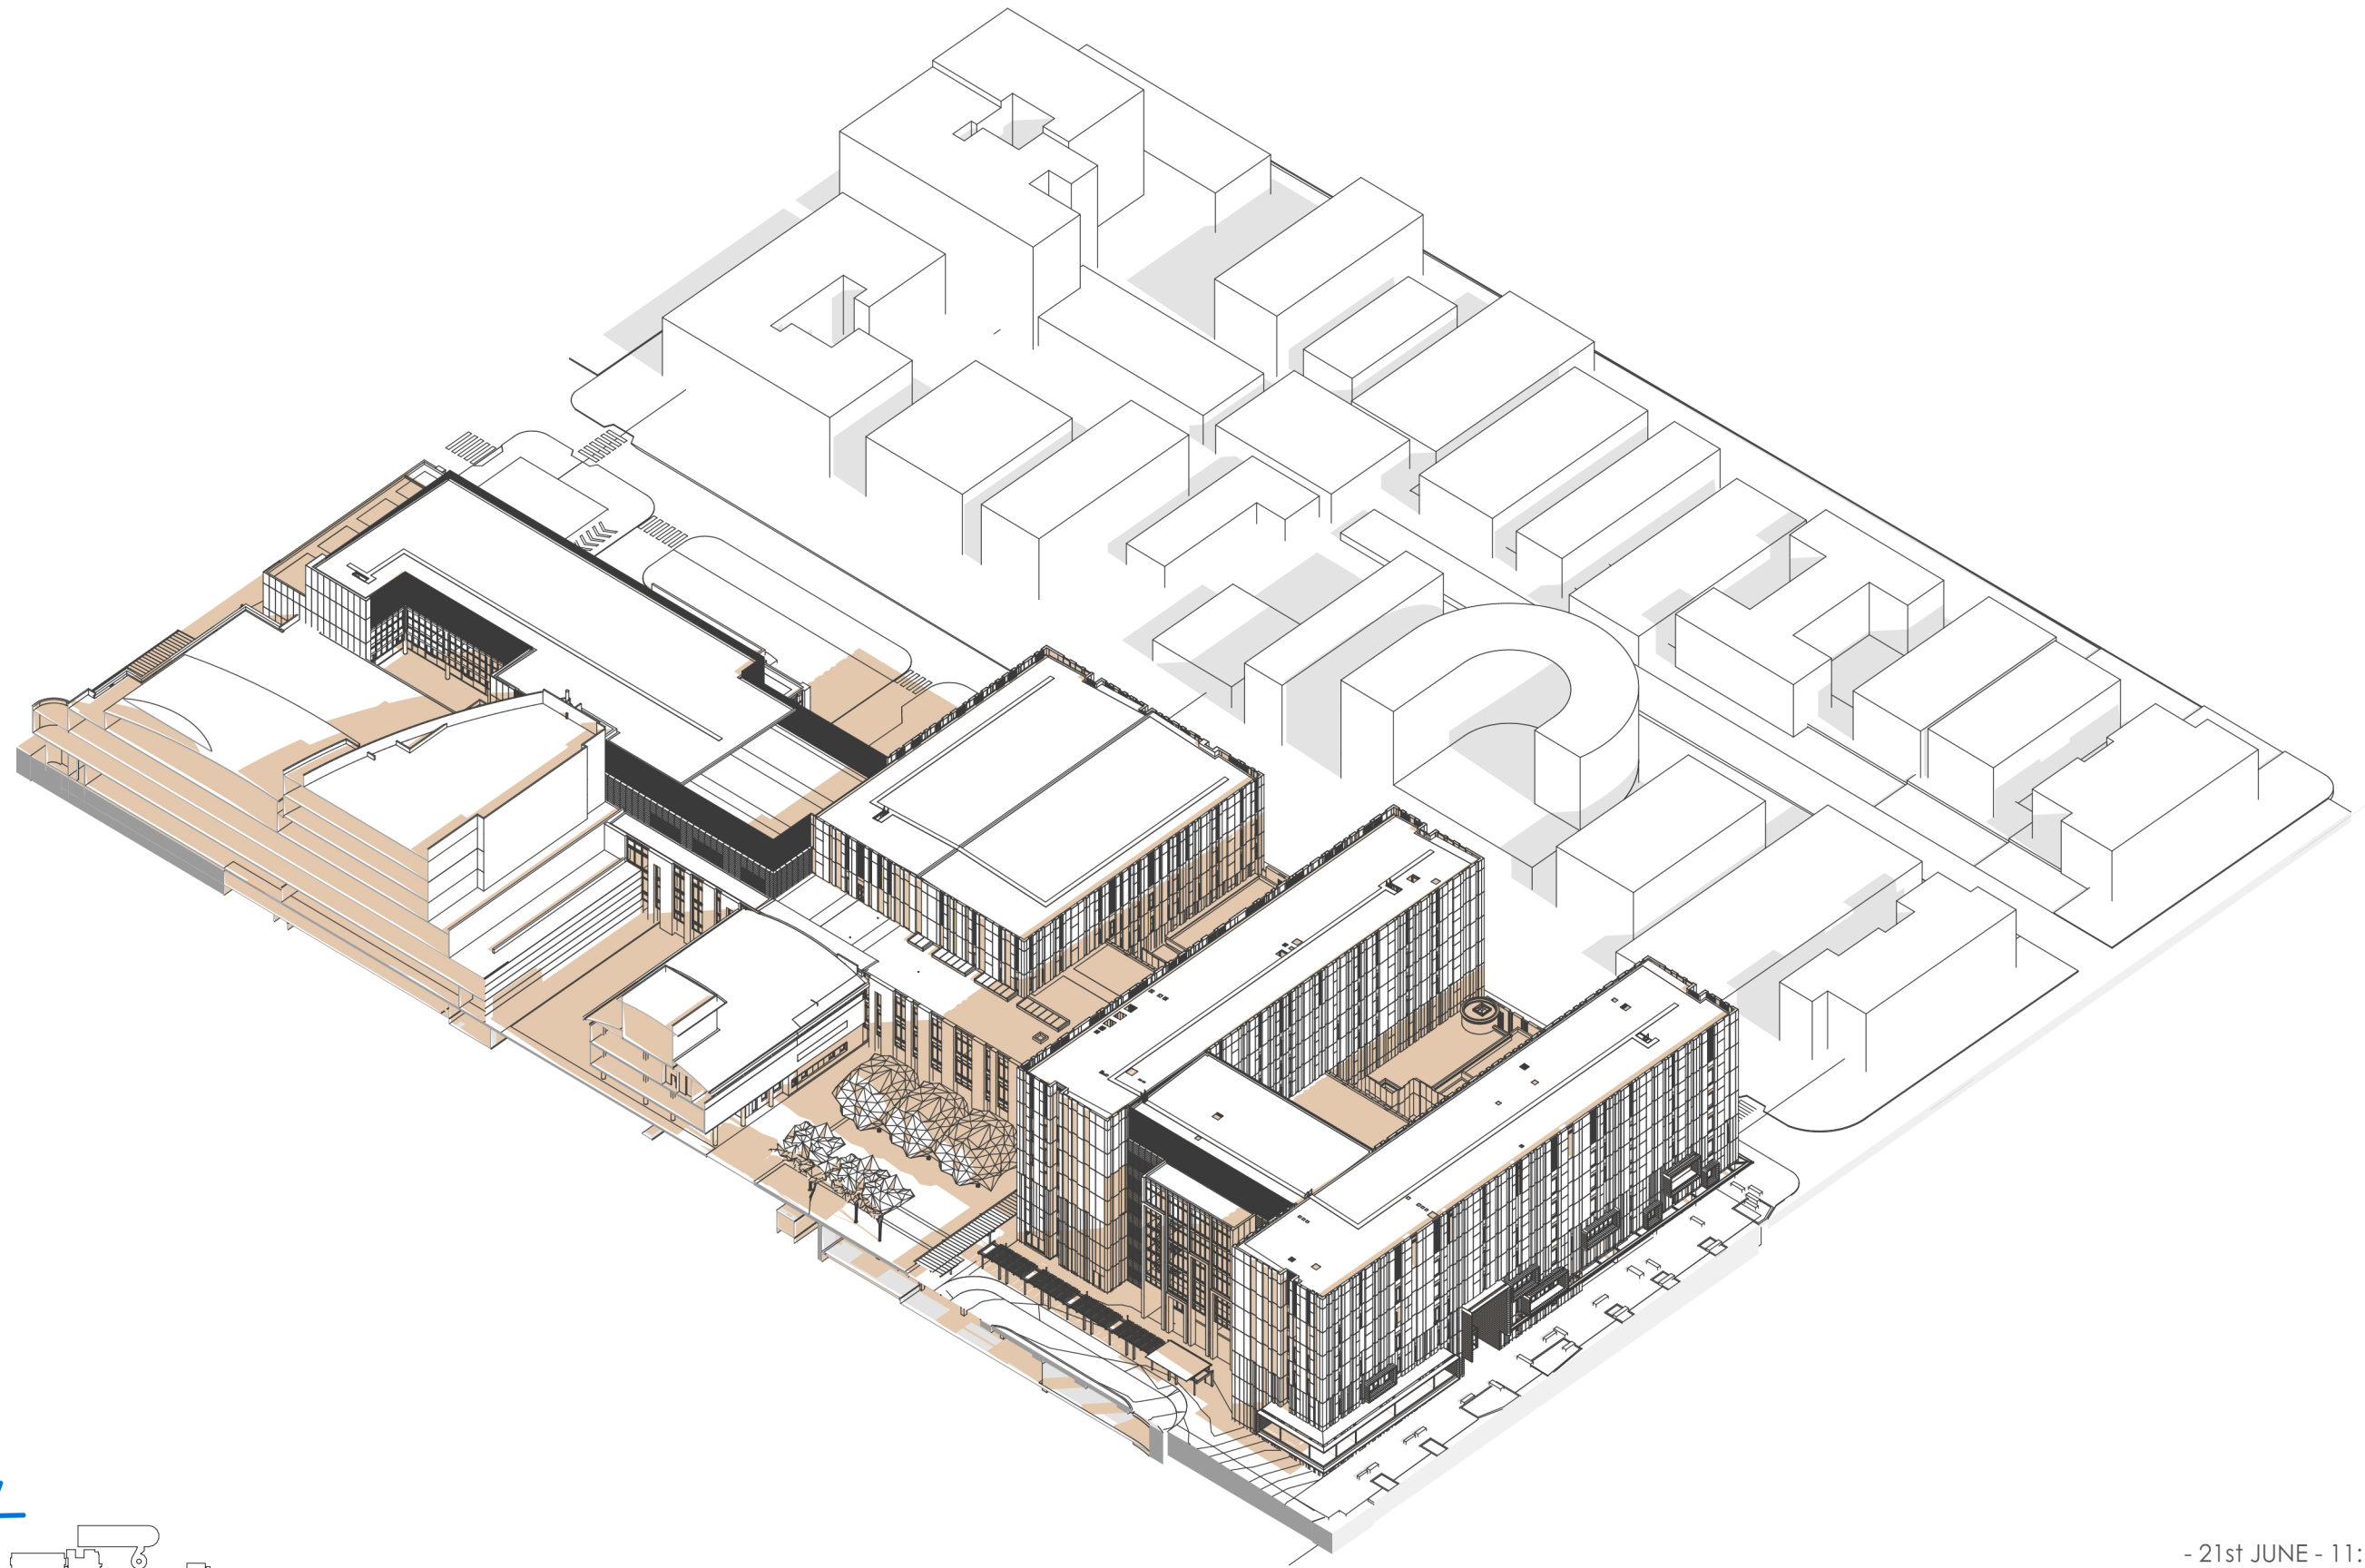

- 21st JUNE - 11:15 AM

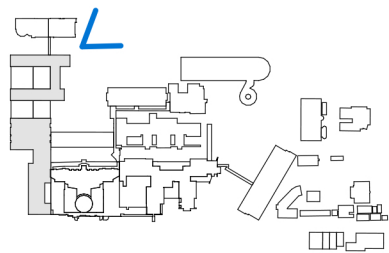

THIS DRAWING IS ISSUED UPON THE CONDITION IT IS NOT COPIED, REPRODUCED, RETAINED OR DISCLOSED TO ANY UNAUTHORISED PERSON EITHER WHOLLY OR IN PART WITHOUT PRIOR CONSENT IN WRITING OF fitzpatrick+partners.
DO NOT SCALE DRAWINGS. CHECK DIMENSIONS BEFORE COMMENCING WORK.
DRAWINGS SHOW DESIGN INTENT ONLY. SHOP DRAWINGS ARE TO BE PROVIDED FOR APPROVAL PRIOR TO CONSTRUCTION OR MANUFACTURE.
INCONSISTENCIES ARE TO BE REPORTED TO fitzpatrick + partners.

AMENDMENTS
REV. DATE
01 03/11/20

DESCRIPTION
SSDA AMENDMENT


CHK
RP

PROJECT
LIVERPOOL HEALTH & ACADEMIC PRECINCT
ELIZABETH STREET LIVERPOOL NSW


PROJECT NORTH
SCALE
@A3
25mm ON ORIGINAL

DRAWING
SHADOW DIAGRAMS WINTER
PRINT DATE
3/11/2020

PROJECT NO.
21807
DRAWING NO.
A-SSDA-MW-53
ISSUE
01
STATUS
SSDA AMENDMENT

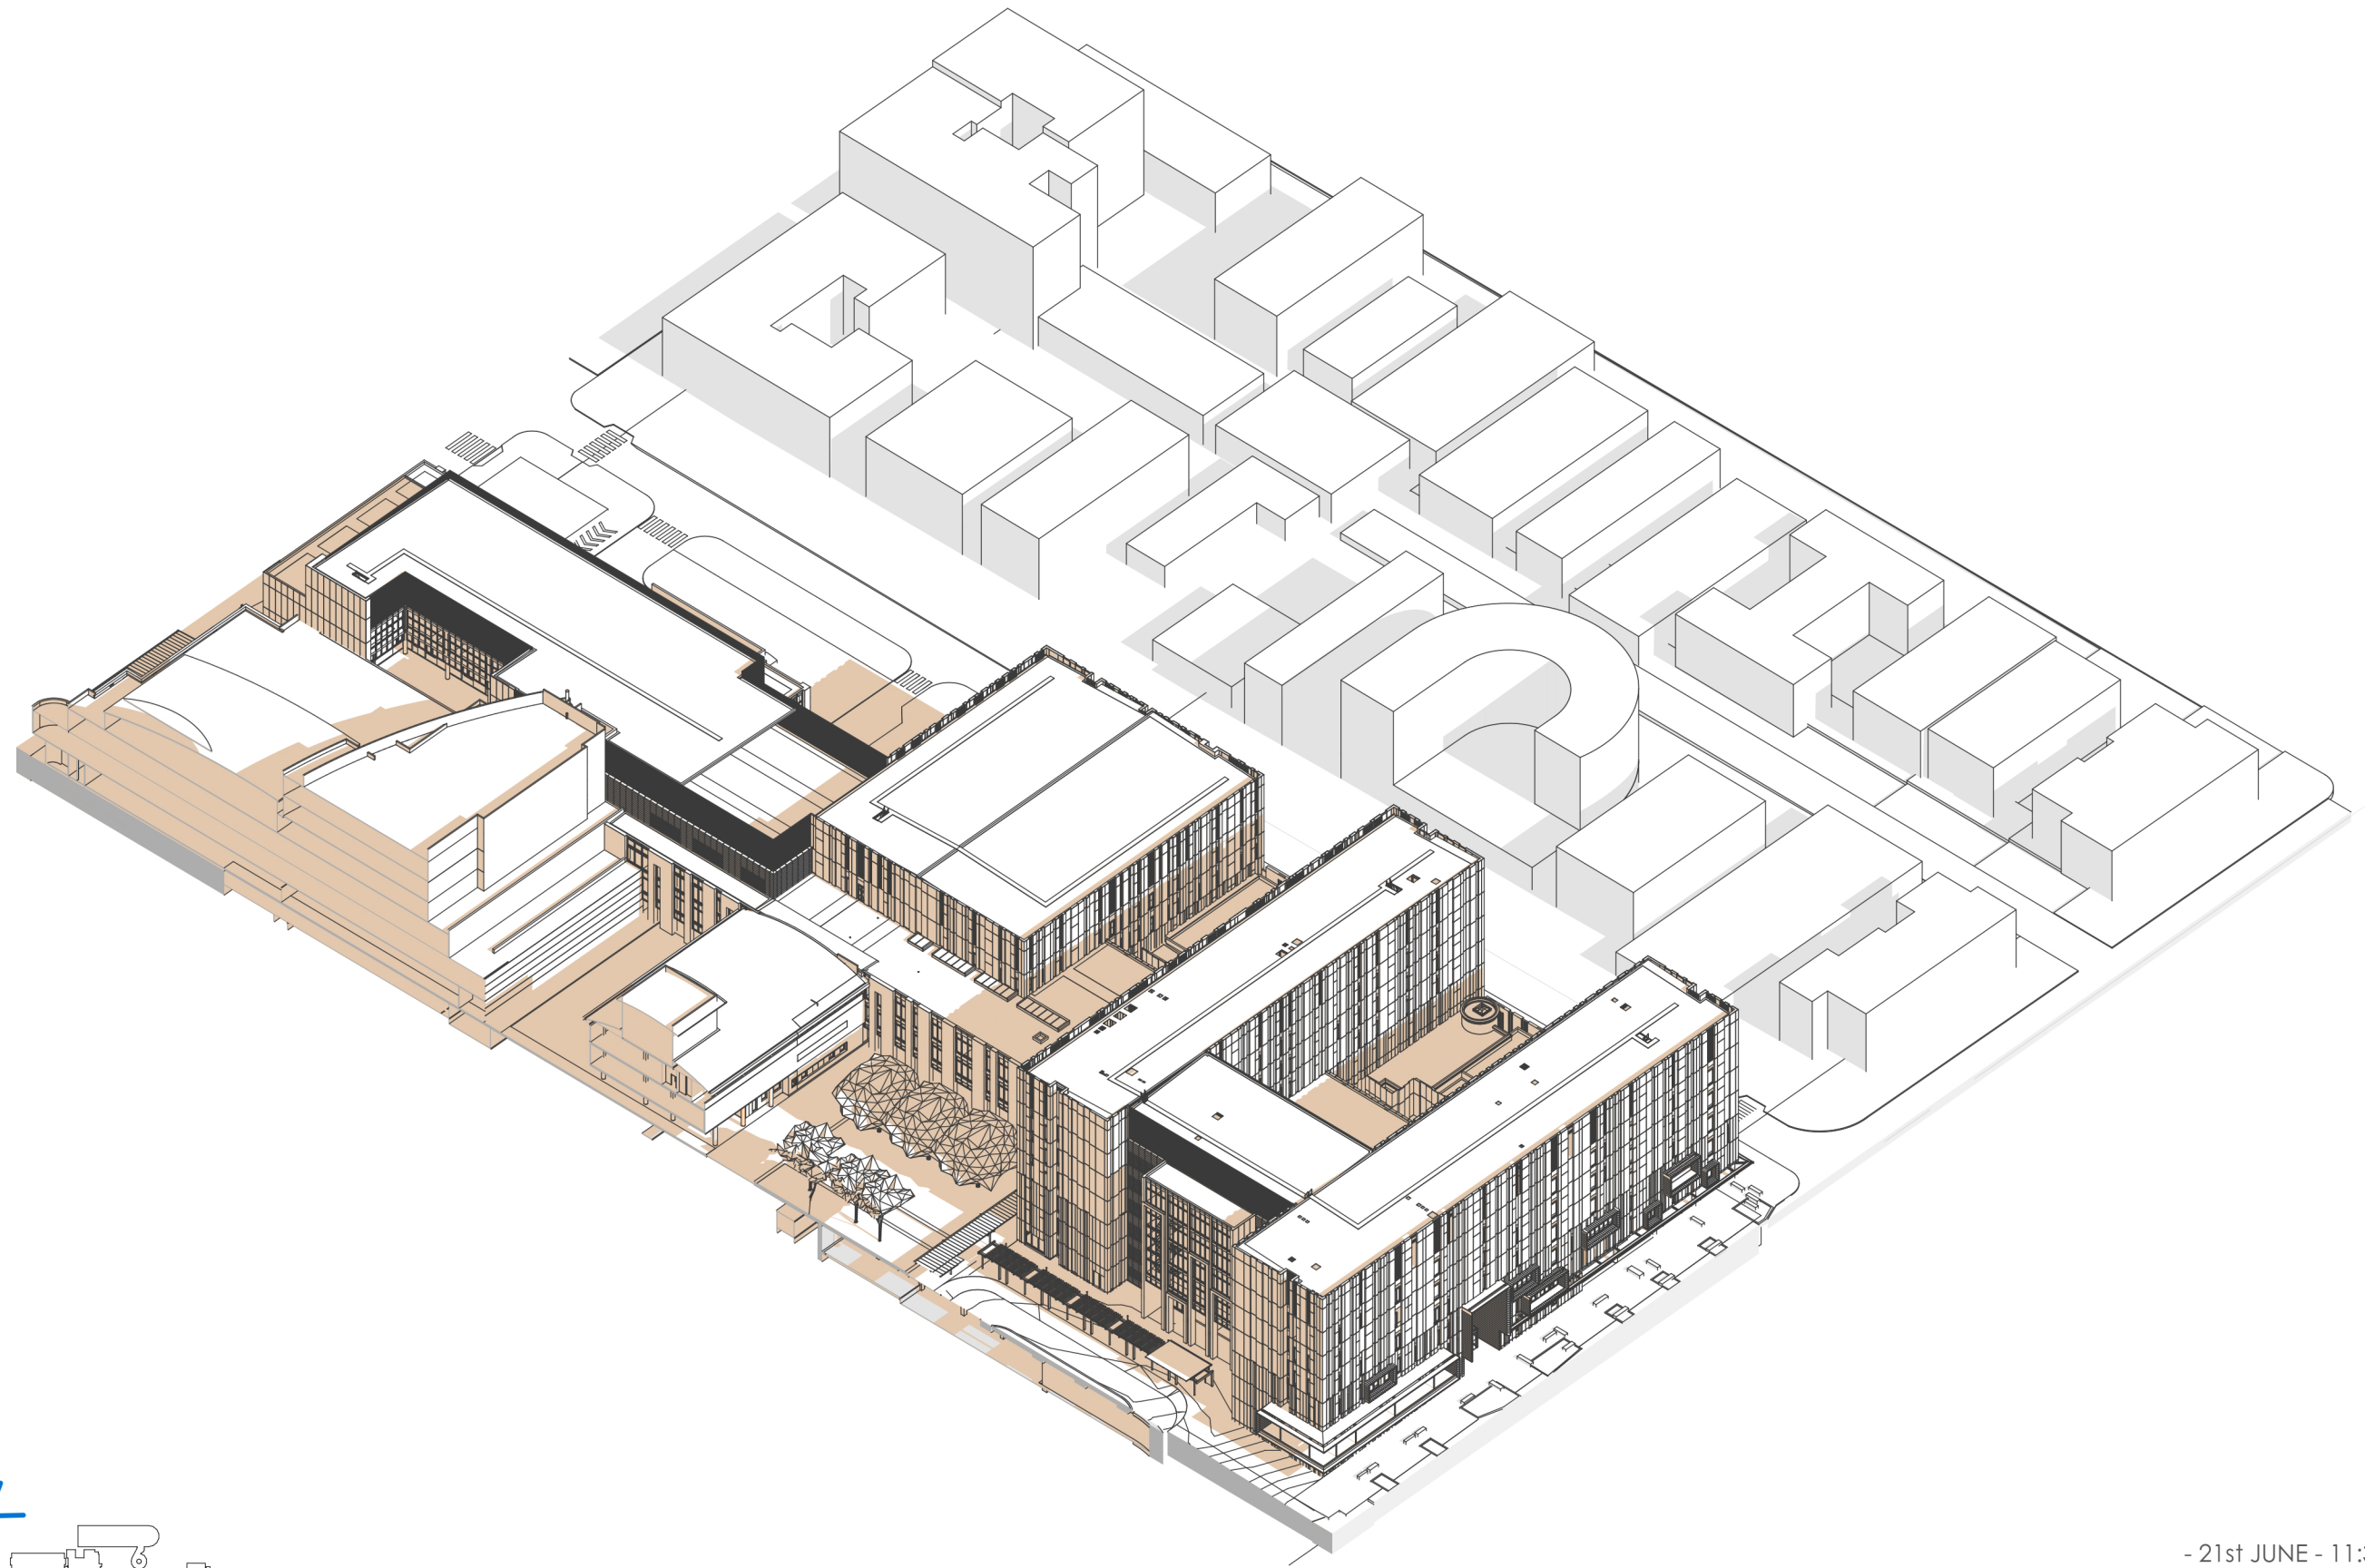

- 21st JUNE - 11:30 AM

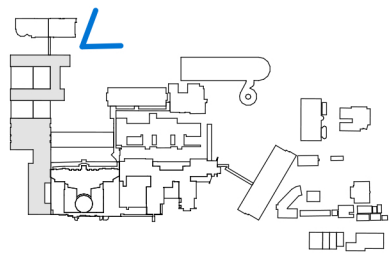

THIS DRAWING IS ISSUED UPON THE CONDITION IT IS NOT COPIED, REPRODUCED, RETAINED OR DISCLOSED TO ANY UNAUTHORISED PERSON EITHER WHOLLY OR IN PART WITHOUT PRIOR CONSENT IN WRITING OF fitzpatrick+partners.
DO NOT SCALE DRAWINGS. CHECK DIMENSIONS BEFORE COMMENCING WORK.
DRAWINGS SHOW DESIGN INTENT ONLY. SHOP DRAWINGS ARE TO BE PROVIDED FOR APPROVAL PRIOR TO CONSTRUCTION OR MANUFACTURE.
INCONSISTENCIES ARE TO BE REPORTED TO fitzpatrick + partners.

AMENDMENTS
REV. DATE
01 03/11/20

DESCRIPTION
SSDA AMENDMENT

CHK
RP

PROJECT
LIVERPOOL HEALTH & ACADEMIC PRECINCT
ELIZABETH STREET LIVERPOOL NSW

PROJECT NORTH
SCALE
@A3
25mm ON ORIGINAL

DRAWING
SHADOW DIAGRAMS WINTER
PRINT DATE
3/11/2020

PROJECT NO.
21807
STATUS
SSDA AMENDMENT
DRAWING NO.
A-SSDA-MW-54
ISSUE
01