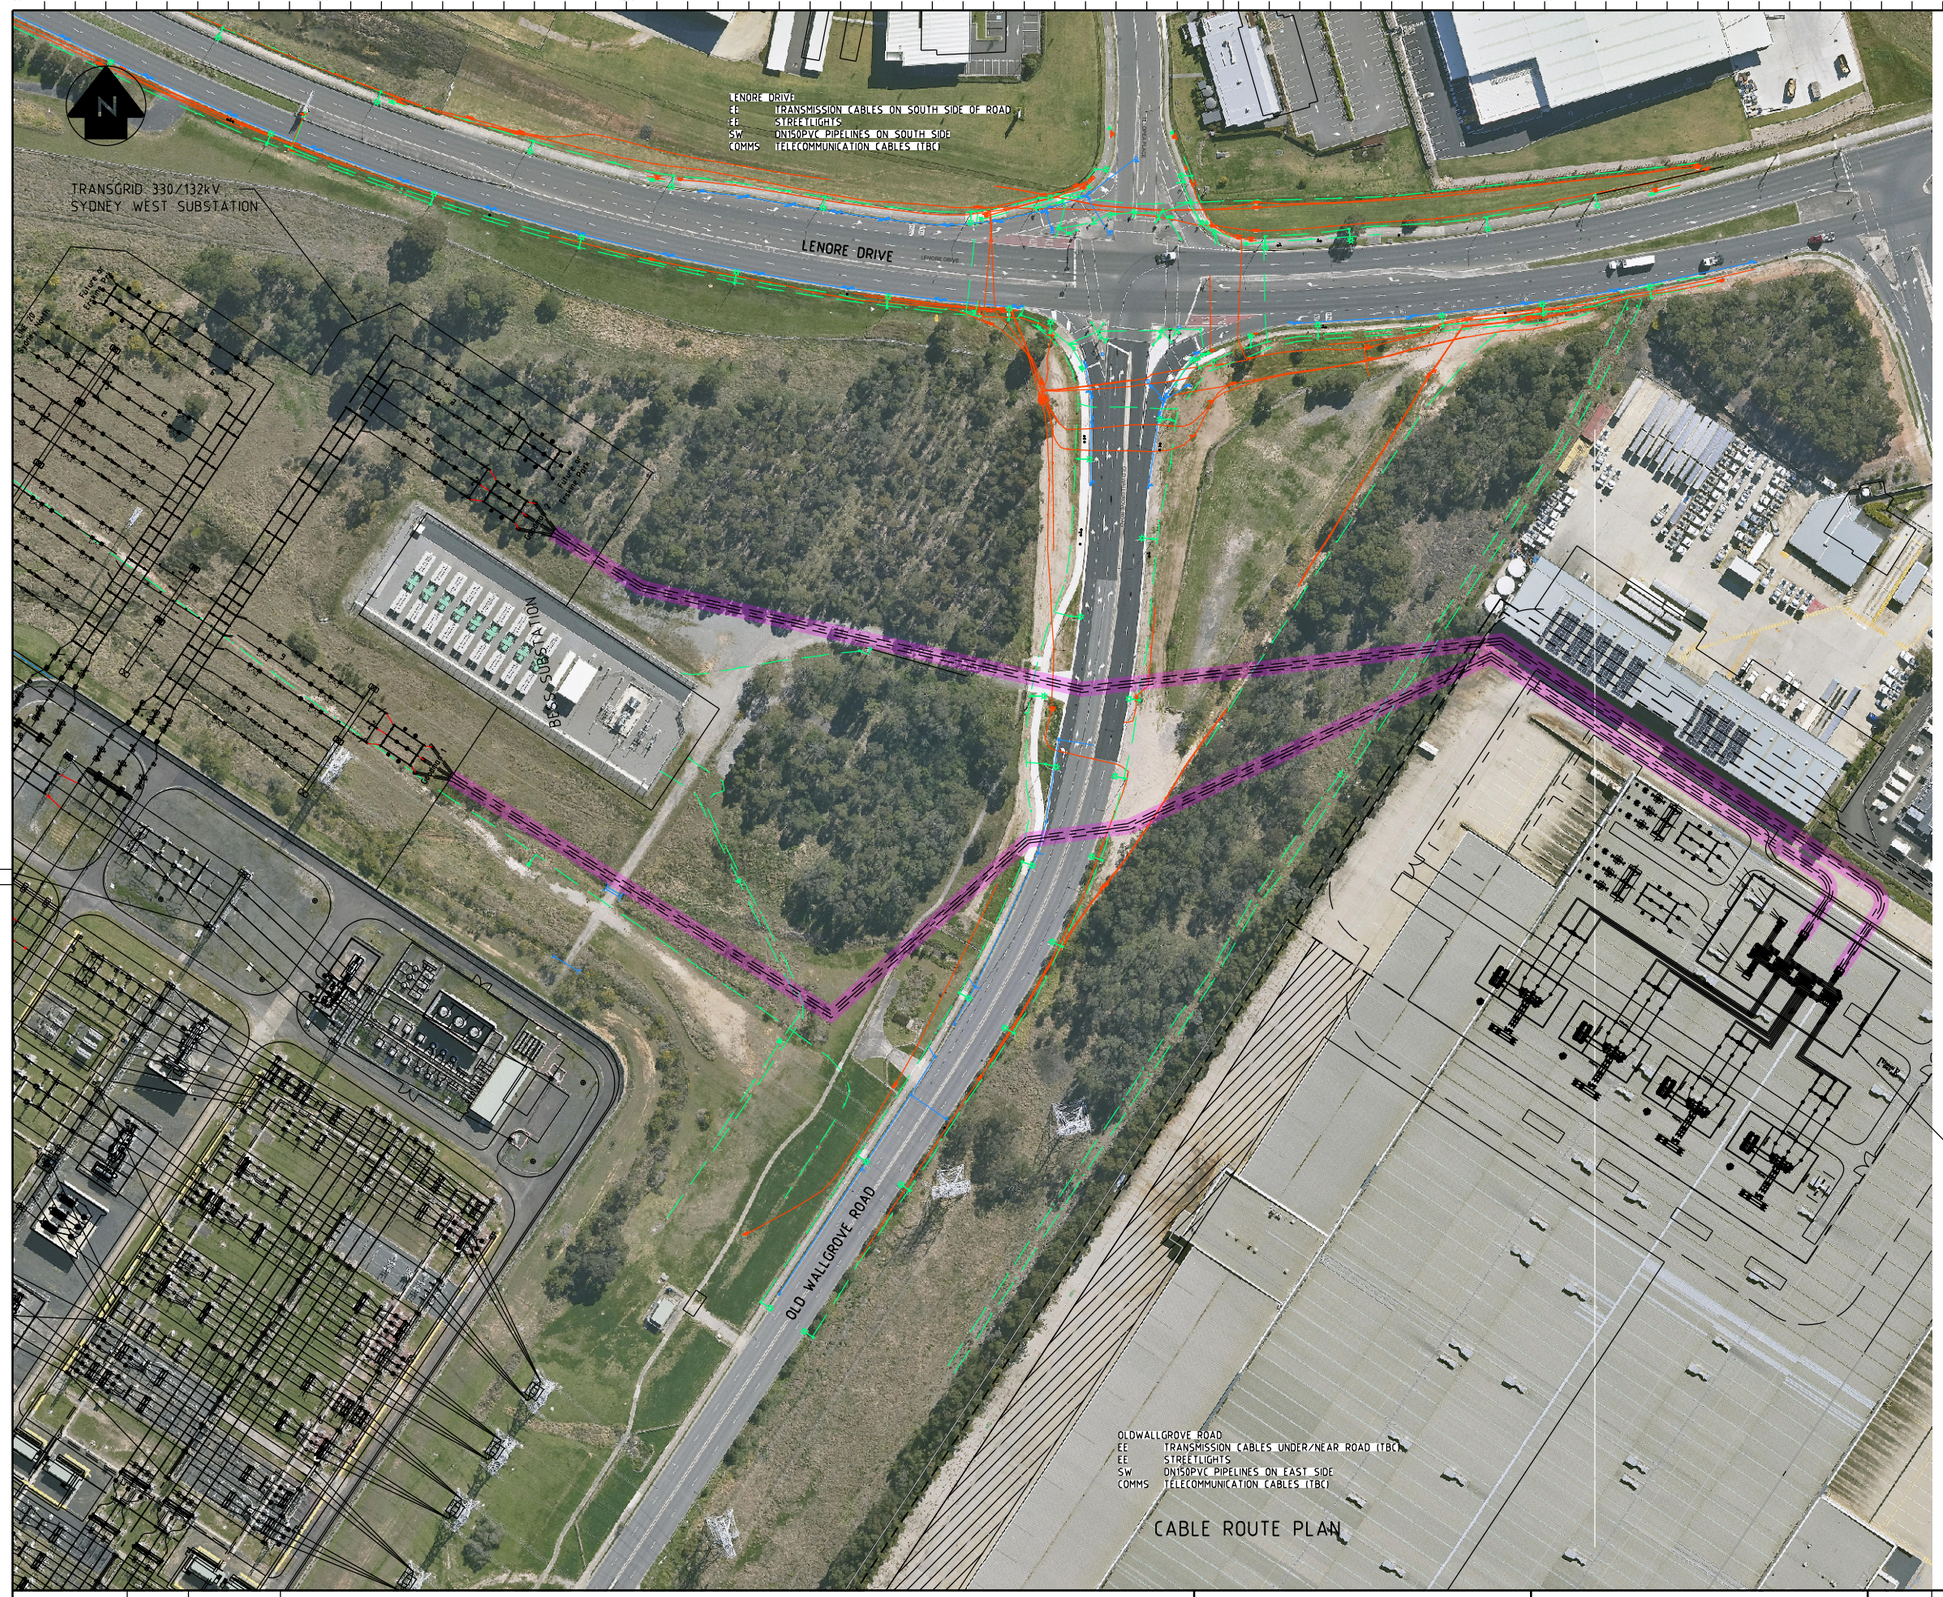

LEGEND

- STORMWATER LINE
- COMMUNICATION LINE
- ELECTRICITY LINE UNDERGROUND
- WATER LINE UNDERGROUND
- SEWER GRAVITY LINE UNDERGROUND

This drawing is copyright and is the property of TransGrid. No part of this work may be copied, reproduced, altered or amended, stored in a retrieval system, or transmitted in any form or by any means without the prior permission in writing of TransGrid.

AMENDMENT:

Transgrid

GDM-PYD-SKT-GA-00 GOODMAN SUBSTATION GA

REFERENCE DRAWINGS

DRAWN	GDT	06-03-26
REVIEWED		
VERIFIED		
APPROVED		

FOR INFORMATION

APPROVAL STATUS

SCALE

© Transgrid

TRANSMISSION LINES
GOODMAN DATA CENTRE
330kV CABLE
CABLE ROUTE - TRENCH
PLAN & SECTIONS - OPTION 1

A1 CAB-GDM DC-SKT 1 A

PREFIX NUMBER SHEET AMDT

566x801mm

PLOT ISSUE DATE 09/03/2026 8:15:41 AM

COPIED FROM SUPERSEDES SUPERSEDED BY INDEX CLASS'N

SOURCE DESIGN FILE: N:\Build HV Network\ENG SS CIVIL STRUCTURAL DESIGN\Substation Projects\Goodman DC\16. Goodman DC Cable Route Silvano Documents\DGN\CAB-GDM DC-SKT 1 06-03-26.DGN