© FRANCIS-JONES MOREHEN THORP PTY LTD 2019 ABN 28 101 197 219 NOMINATED ARCHITECT: RICHARD FRANCIS-JONES (REG NO 5301)

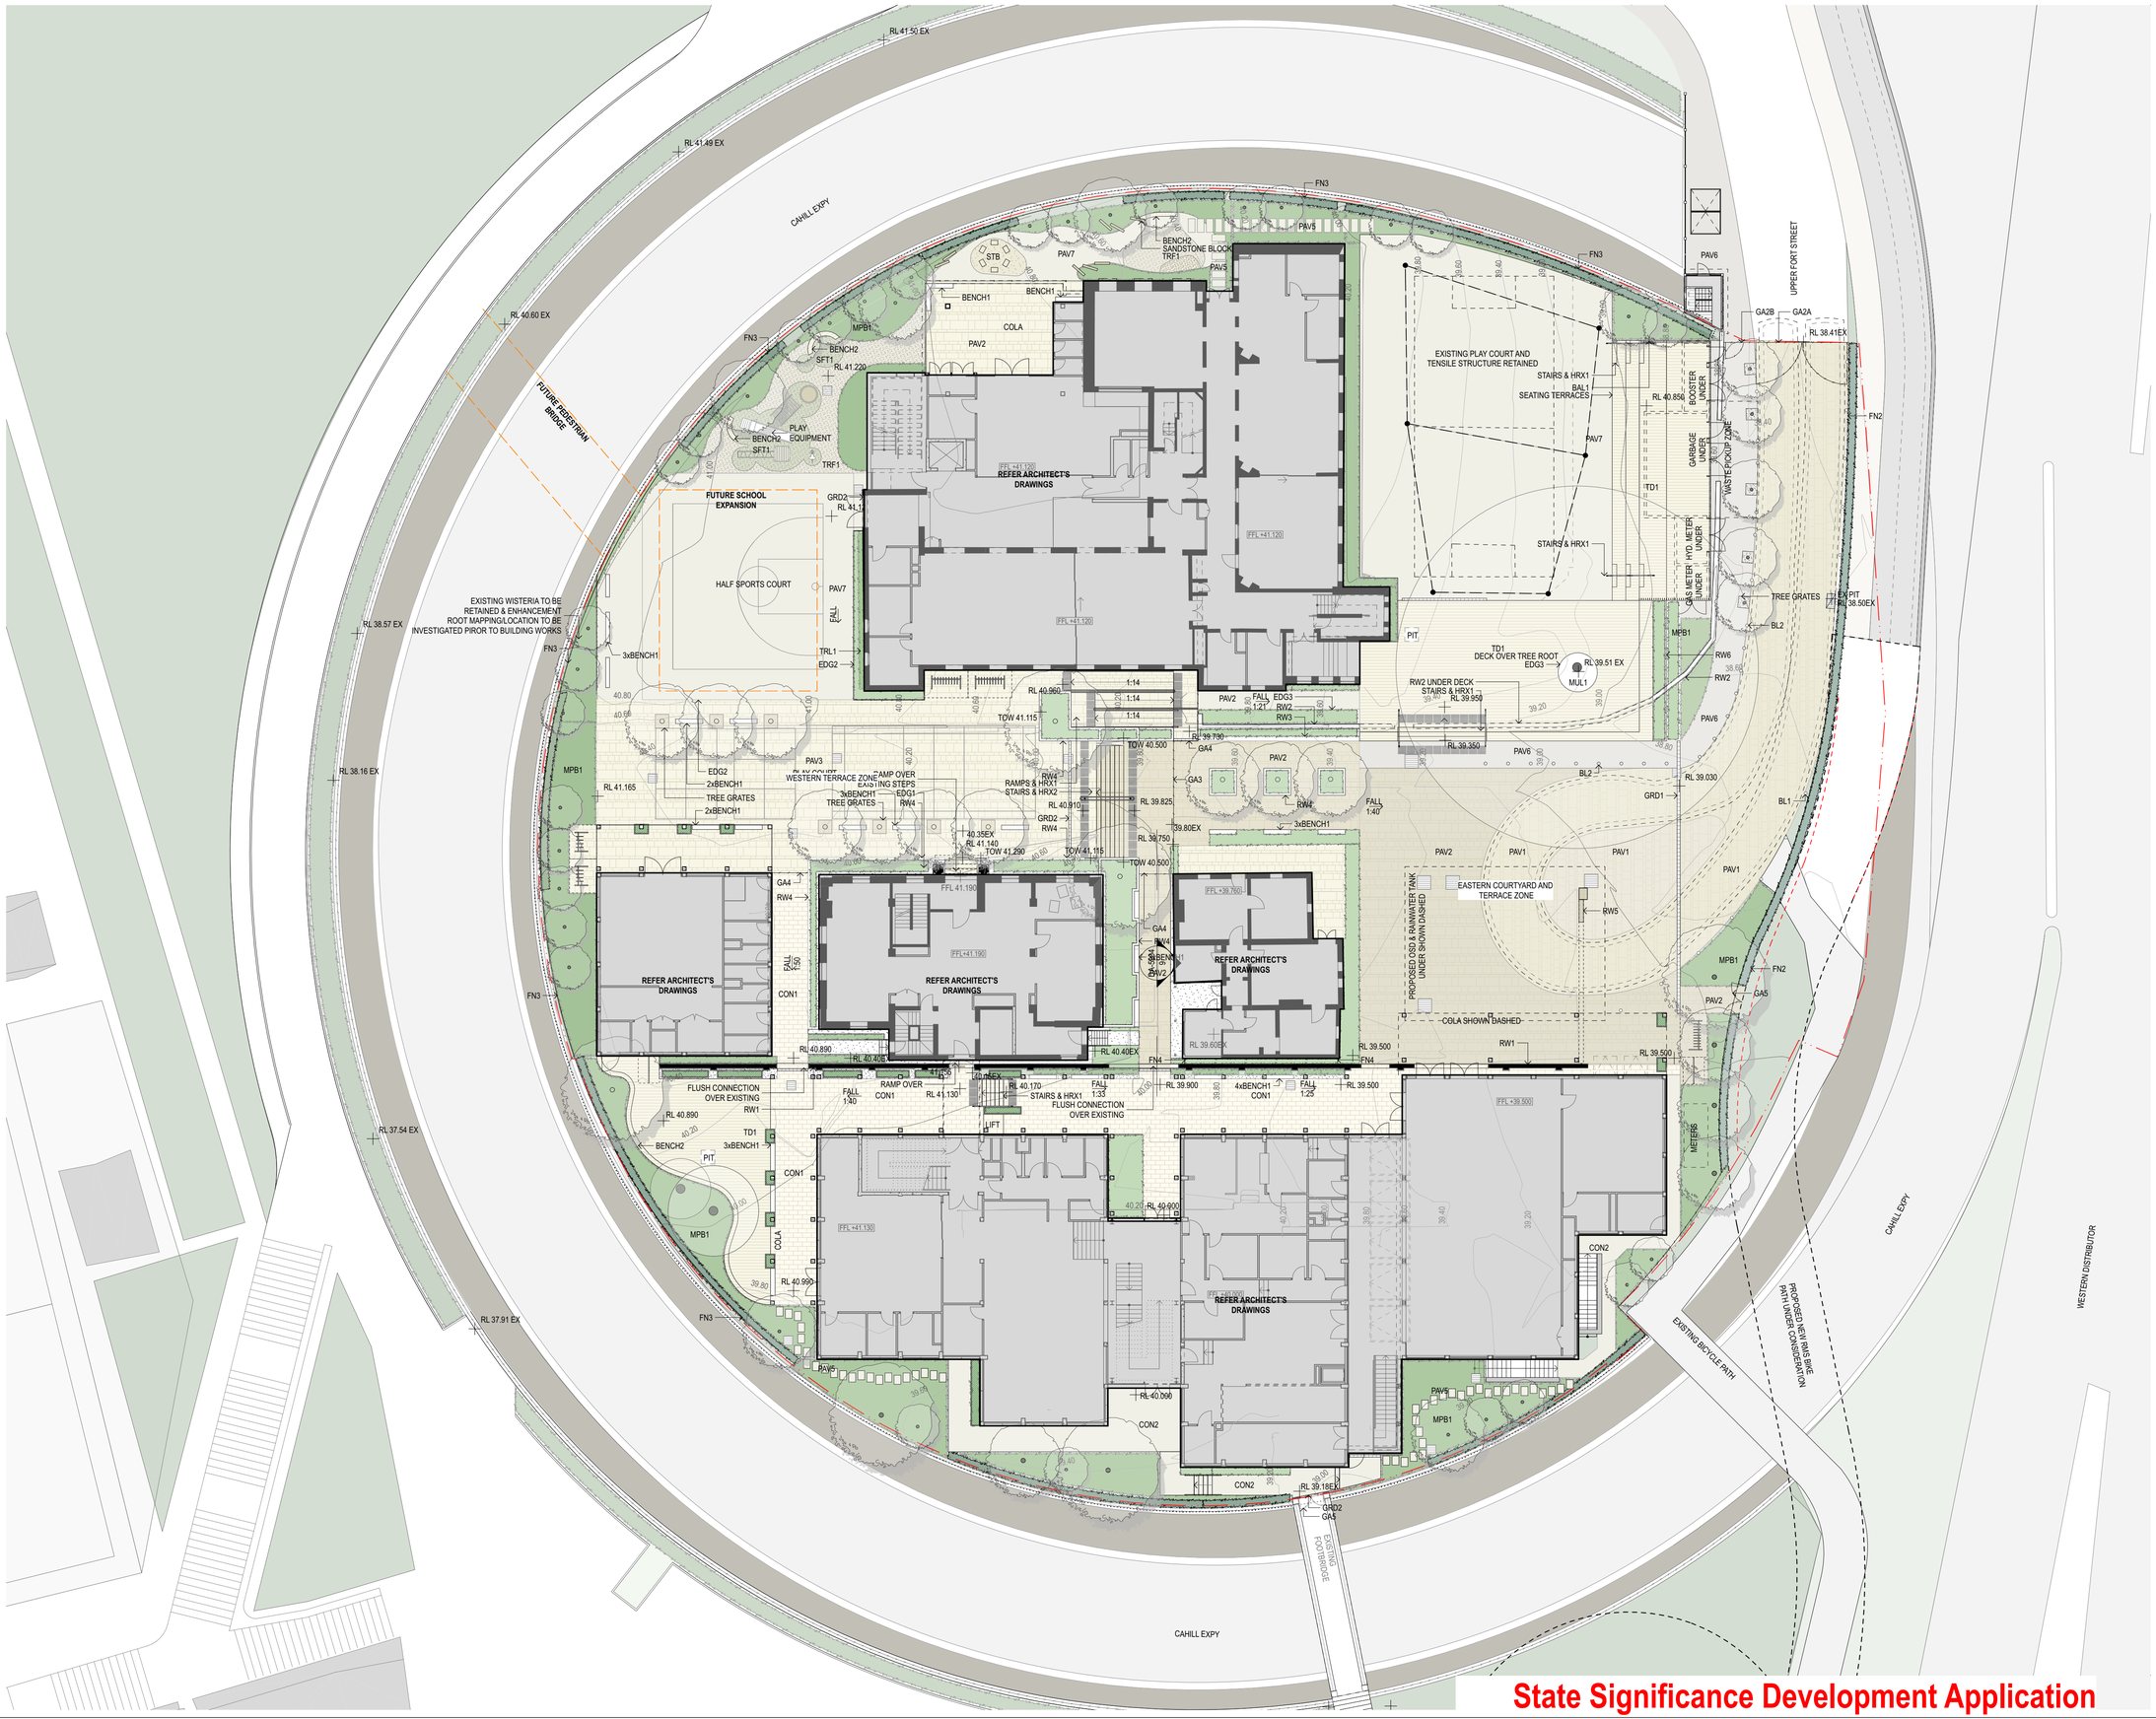

State Significance Development Application

0 2 5 10m

GENERAL NOTES

- ALL DIMENSIONS AND EXISTING CONDITIONS SHALL BE CHECKED AND VERIFIED BY THE CONTRACTOR BEFORE PROCEEDING WITH THE WORK.
- ALL LEVELS RELATIVE TO 'AUSTRALIAN HEIGHT DATUM'.
- DO NOT SCALE DRAWINGS. USE FIGURED DIMENSIONS ONLY.

legend

	SITE BOUNDARY
40.00	EXISTING CONTOURS
+40.00EX	EXISTING SPOT LEVELS
+40.000	PROPOSED SPOT LEVELS
TOW	TOP OF WALL
TOF	TOP OF FENCE
	EXISTING SERVICES/ UTILITIES
EP	EXISTING POWER POLE
	PROPOSED TREES
	EXISTING TREES TO BE RETAINED
	PAVING
TD1/2	TIMBER DECKING
SFT	SOFTFALL
	MPB1 - AMENITY PLANTING Mass Planting Bed type1
	MPB2 - PERIMETER SCREENING Mass Planting Bed type2
	MPB3 - PLANTING ON ROOFGARDEN Mass Planting Bed type 3
	MPB4 - SHALLOW PLANTING ON ROOFGARDEN Mass Planting Bed type 4
	PLB1 - Raised Planter Box type1
	PLB2 - Raised Planter Box type2
	GRAVEL
	MAKE GOOD EXISTING FENCES
FN3	BALL COURT FENCE NOM 3M HIGH
GRD	GRD1 Grated Drain - Vehicular GRD2 Grated Drain - Pedestrian
	PIT (Refer Civil Engineers' drawings)
	BIKE RACKS STAFF BIKE RACKS(WITH CAGES) Total: 10 Staff bikes
	STUDENTS BIKE RACKS Total: 30 Students bikes
	SCOOTER RACKS Total: 30 Scooters

BAL1	BALUSTRADE
BL1	BOLLARD WITH LIGHT
BL2	BOLLARD
BENCH1-3	BENCH TYPE 1-3
CON1/2	CONCRETE PAVEMENT TYPE1/2
EDGE1/2	STEEL EDGE TYPE1/2
EDGE3	KERB RAIL
FN1	SITE FENCE - PHASE 1
FN2	SITE FENCE - PHASE 2
FN3	BALL COURT FENCE
FN4	PALISADE FENCE
GA1A	SCHOOL SLIDING ENTRY GATE(VEHICULAR) - PHASE 1
GA1B	SCHOOL ENTRY GATE(PEDESTRIAN) - PHASE 1
GA2A	SCHOOL ENTRY GATE(VEHICULAR) - PHASE 2
GA2B	SCHOOL ENTRY GATE(PEDESTRIAN) - PHASE 2
GA3	SLIDING GATE
GA4	PEDESTRIAN GATE
GA5	EGRESS GATE
GPOX	EXTERNAL GENERAL POWER OUTLET
HRX1	SINGLE HANDRAIL
HRX2	DOUBLE HANDRAIL
MUL1	MULCH
MPB1-3	MASS PLANTING BED TYPE1-3
PAV1-7	PAVING TYPE 1-7
PIT	PIT UNDER DECK
RW1	EXISTING HERITAGE WALL TO BE RETAINED & MODIFIED
RW2	EXISTING WALL TO BE RETAINED & PROTECTED
RW3	WALL WITH INTEGRATED SEAT
RW4	RETAINING WALL
RW5	EXISTING PIER & KERB TO BE RETAINED & MODIFIED
RW6	RETAINING WALL
STB	SANDSTONE BLOCKS/ YARNING CIRCLE
TAP	HOSE TAP
TGSI	TACTILE INDICATORS
TRL1	TRELLIS
TRF1	ASTRO TURF

FUTURE SCOPE

rev	date	name	by	chk
SSD A01	18/12/19	State Significance Development Application	CTK	RT

fjmt studio architecture interiors landscape urban community
sydney melbourne uk
Level 5, 70 King Street t +61 2 9251 7077 w fjmtstudio.com

project
Fort Street Public School
Observatory Hill
Sydney NSW 2000

title
Landscape
Landscape Ground Floor

scale	first issued	
1:200 @ A1	23/9/19	

project code	sheet no.	revision
FSS	DA-8002	SSDA01