© FRANCIS-JONES MOREHEN THORP PTY LTD 2021 ABN 28 101 197 219 NOMINATED ARCHITECT: RICHARD FRANCIS-JONES (REG NO 5301)

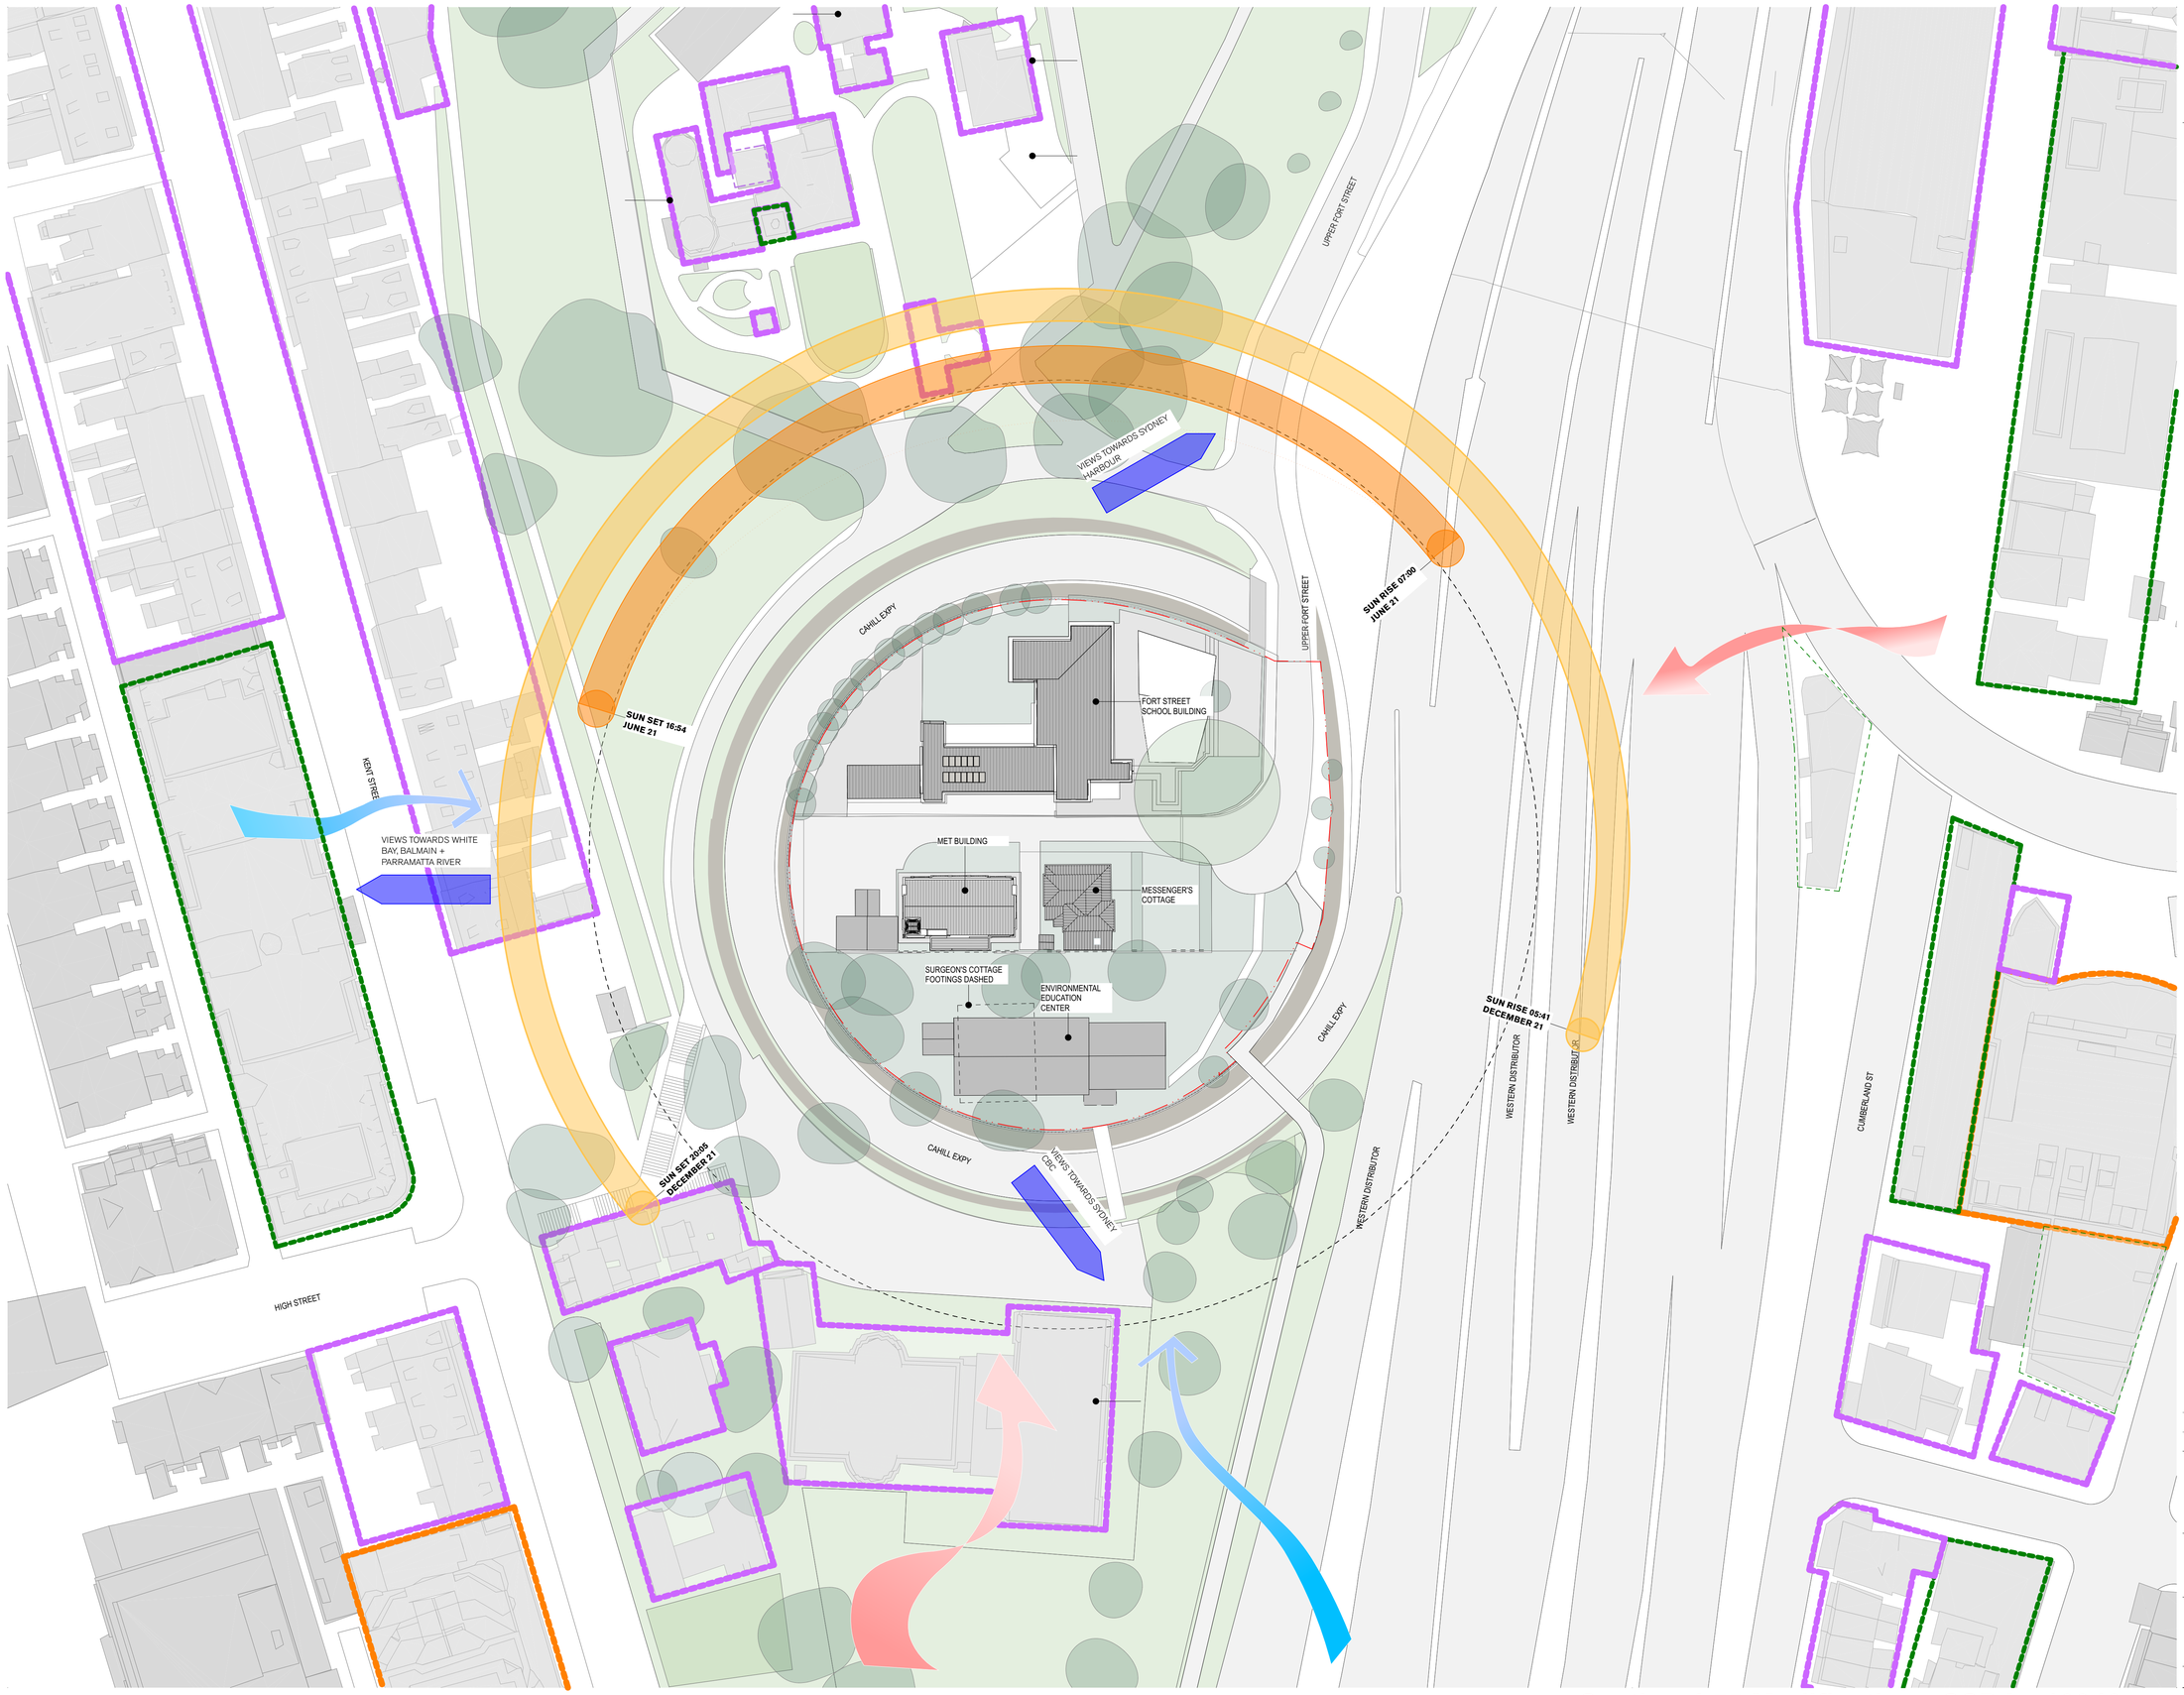

0 5 10 20m

GENERAL NOTES

- ALL DIMENSIONS AND EXISTING CONDITIONS SHALL BE CHECKED AND VERIFIED BY THE CONTRACTOR BEFORE PROCEEDING WITH THE WORK.
- ALL LEVELS RELATIVE TO 'AUSTRALIAN HEIGHT DATUM'.
- DO NOT SCALE DRAWINGS. USE FIGURED DIMENSIONS ONLY.

legend

- PREDOMINANT WARM WINDS
- PREDOMINANT COLD WINDS
- SUMMER SOLSTICE SUN PATH
- WINTER SOLSTICE SUN PATH
- SITE BOUNDARY
- PEDESTRIAN ENTRY
- VEHICULAR ACCESS
- LOW HEIGHT BUILDINGS 0-2 LEVELS
- MEDIUM HEIGHT BUILDINGS 3-5 LEVELS
- HIGH HEIGHT BUILDINGS +5 LEVELS

rev	date	name	by	chk
SSDA02	28/1/21	S4.55 Modification	AWY	
SSDA01	18/10/19	State Significance Development Application	CTK	

fjmt studio architecture interiors landscape urban community
sydney melbourne uk
Level 5, 70 King Street t +61 2 9251 7077 w fjmtstudio.com

project
Fort Street Public School
Observatory Hill
Sydney NSW 2000

title
Site
Site Analysis

scale 1:500 @ A1 | first issued 11/10/19

project code **FSS** | sheet no. **DA-1202** | revision **SSDA02**

Section 4.55 Modification - SSDA - 10340