PLANTING SCHEDULE

CODE	BOTANIC NAME	COMMON NAME	DENSITY	SIZE	QTY
	TREES				
Ac	*Angophora costata*	Sydney red gum	As Shown	150L	3
Bi	*Banksia integrifolia*	Coast Banksia	As Shown	100L	3
Bm	*Banksia marginata*	Silver Banksia	As Shown	100L	3
Tl	*Tristanioposis laurina*	Water Gum	As Shown	150 L	7
				Total	16
	SHRUBS				
An	*Anigozanthos 'Gold Velvet'*	Gold Velvet	5/m^2	200mm pots	421
Ba	*Brachyscome angustifolia*	Rock Daisy	5/m^2	200mm pots	149
Ca	*Chrysocephalum apiculatum*	Yellow Buttons	5/m^2	140mm pots	819
De	*Doryanthes excelsa*	Gymea Lily	1/m^2	200mm pots	142
Gr	*Grevillea 'Honey Gem'*	Honey Gem Grevillea	1/m^2	200mm pots	25
Gs	*Grevillea sericea*	Silky Grevillea	1/m^2	200mm pots	71
Hs	*Hibbertia scandens*	Guinea Flower	3/m^2	140mm pots	130
Hv	*Hardenbergia violacea*	Native Sarsaparilla	3/m^2	200mm pots	181
Kc	*Kunzea capitata*	White Kunzea	2/m^2	200mm pots	45
Ll	*Lomandra longifolia*	Spiny-headed Mat-rush	5/m^2	200mm pots	891
Lp	*Leptospermum polygalifolium*	Tantoon	1/m^2	200mm pots	227
Pp	*Poa poiformis*	Tussock Grass	3/m^2	200mm pots	142
Vh	*Viola hederacea*	Native Violet	5/m^2	140mm pots	47
Wf	*Westringia fruticosa*	Native Rosemary	3/m^2	200mm pots	53
				Total	**3343**

01 UPDATED TREE NUMBERS

PLANTING PLAN LEGEND

SITE BOUNDARY

EXISTING TREE TO BE RETAINED AND PROTECTED
REFER TO ARBORIST REPORT FOR TREE DETAILS

ANGOPHORA COSTATA - SYDNEY RED GUM

TRISTANIOPSIS LAURINA - WATER GUM

BANKSIA INTEGRIFOLIA - COASTAL BANKSIA

BANKSIA MARGINATA - SILVER BANKSIA

5 / 9000

GARDEN BED (REFER TO PLANT SCHEDULE)
75mm MULCH OVER
300mm IMPORTED TOPSOIL OVER
200mm CULTIVATED SUBGRADE
PLANTING RATE 3/m2 TYPICAL
ALLOW 100mm SUBSOIL DRAINAGE TO ALL GARDEN BED AREAS AND ADJACENT RETAINING WALLS AND SEATING WALLS ADJACENT TURF

4 / 9000

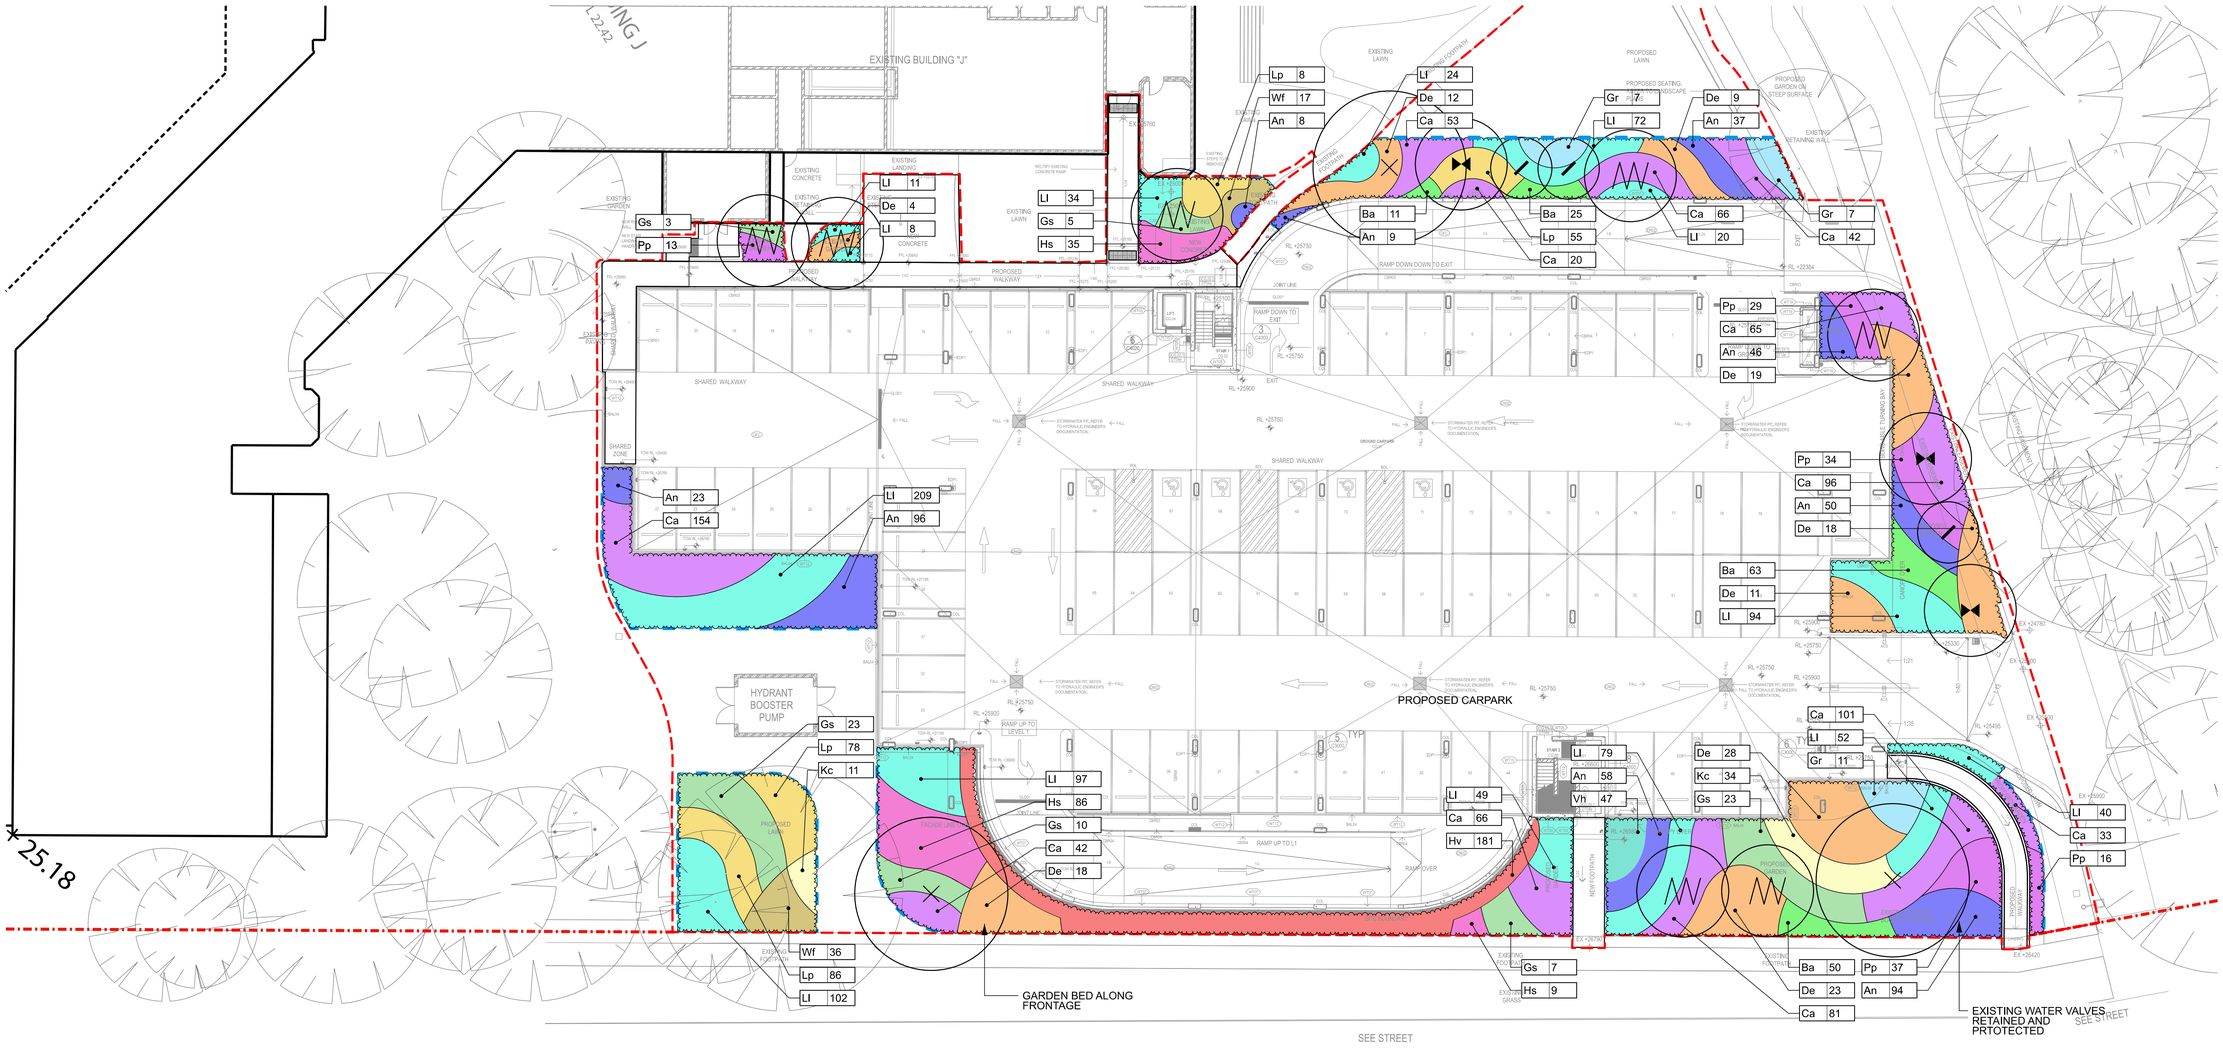

GENERAL NOTES

1. DO NOT SCALE DRAWINGS. FIGURED DIMENSIONS HAVE PREFERENCE OVER SCALED DIMENSIONS.
2. ANY DISCREPANCIES MUST BE REPORTED IMMEDIATELY TO THE SUPERINTENDENT.
3. THESE DRAWINGS ARE TO BE READ IN CONJUNCTION WITH THE DETAILS, SPECIFICATIONS AND ENGINEERING DOCUMENTS.
4. LOCATE AND PROTECT ALL UNDERGROUND SERVICES PRIOR TO ANY EXCAVATION. MAKE GOOD ALL DAMAGE TO EXISTING WORKS CAUSED BY THE ACTIVITY OF THESE WORKS.
5. THESE DRAWINGS ARE TO BE PRINTED IN COLOUR

These designs, plans and specifications and the copyright therein are the property of TRACT CONSULTANTS PTY. LTD. and must not be used, reproduced or copied, wholly or in part, without the written permission of TRACT CONSULTANTS PTY. LTD.

FOR CONSTRUCTION

REV	DESCRIPTION	DATE	DRN	CHKD
D	ISSUED FOR MAIN WORKS OFFER	15.09.2020	MH	NN
0	ISSUED FOR CONSTRUCTION	24.02.2021	MH	LH
1	REISSUE FOR CONSTRUCTION	10.05.2021	MH	LH

Tract
Landscape Architects
Urban Designers
Town Planners

Melbourne P: 03 9429 6133
Brisbane P: 07 3002 6400
Sydney P: 02 9954 3733
Geelong P: 03 5221 0105
Adelaide P: 08 8223 1324
www.tract.com.au

PROJECT
TAFE NSW - MEADOWBANK
ON GRADE CARPARK

CLIENT
TAFE NSW HANSEN YUNCKEN

DRAWING TITLE
PLANTING PLAN

DRAWING NUMBER	REVISION
TR-LA-DWG-C0200	1

DRAWN	CHECKED	APPROVED	DATE
MH	LH	LH	10.05.2021

SCALE 1:200 @ A1
0 2 4 A1 10m