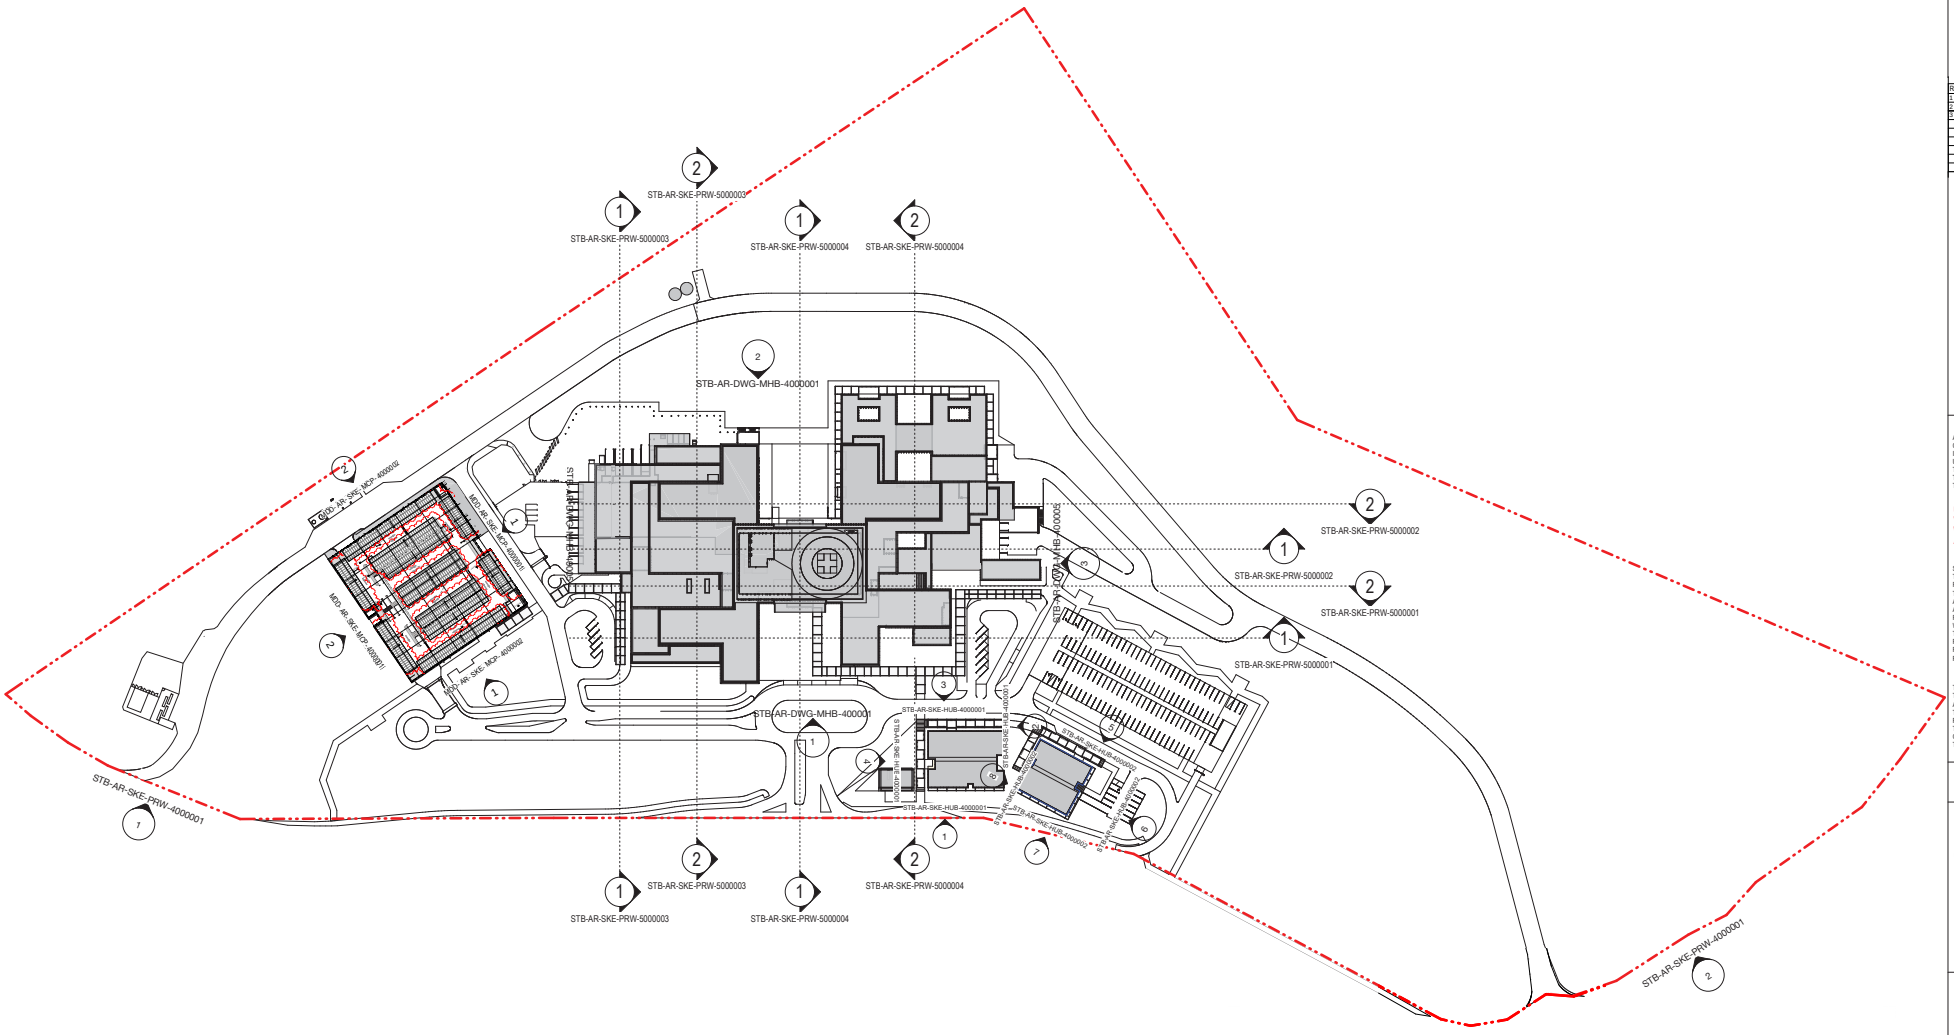

0 50 100 m

KEY PLAN

REV	DESCRIPTION	DRN	DATE
1	ISSUED FOR SSD2	BM	06/09/19
2	ISSUED FOR SSD2 MOD 1	KM	05/03/21
3	ISSUED FOR SSD2 MOD 3	KM	15/02/22

COPYRIGHT

ALL RIGHTS RESERVED. THIS WORK IS COPYRIGHT AND CANNOT BE REPRODUCED OR COPIED IN ANY FORM OR BY ANY MEANS (GRAPHIC, ELECTRONIC OR MECHANICAL, INCLUDING PHOTOCOPYING) WITHOUT THE WRITTEN PERMISSION OF THE PRINCIPAL UNDER THE TERMS OF THE CONTRACT. ANY LICENCE, EXPRESS OR IMPLIED, TO USE THE DOCUMENT FOR ANY PURPOSE WHATSOEVER IS RESTRICTED TO THE TERMS OF THE AGREEMENT OR IMPLIED AGREEMENT WITH THE PRINCIPAL UNDER THE TERMS OF THE CONTRACT.

DIMENSIONS

USE FIGURED DIMENSIONS, DO NOT SCALE. CONTRACTORS MUST VERIFY ALL DIMENSIONS ON THE SITE BEFORE COMMENCING ANY WORK OR MAKING ANY SHOP DRAWING WHICH MUST BE SUBMITTED AND REVIEWED BEFORE MANUFACTURE.

FIXTURES, FITTINGS & EQUIPMENT SPECIFICATIONS

SUBSTITUTE FF&E EQUIPMENT SPECIFICATIONS
THE FIT-OUT DESIGN AND DOCUMENTATION HAS BEEN COMPLETED ON THE BASIS OF FF&E AND EQUIPMENT ADVISED TO THIS OFFICE AT THE TIME OF BRIEFING THE DESIGN. THE DESIGN PROVISIONS FOR FF&E AND EQUIPMENT INCORPORATES SPATIAL ALLOCATIONS, SERVICING, LOADING AND ACCESS CLEARANCES AND WHERE APPROPRIATE SERVICES REQUIREMENTS, HAVING DUE REGARD FOR SURROUNDING FIXTURES AND FITTINGS. IT SHOULD BE NOTED THAT SUBSTITUTE FF&E OR EQUIPMENT WITH ALTERNATE SPECIFICATIONS SHOULD NOT BE PROCURED PRIOR TO VALIDATING THOSE SPECIFICATIONS AGAINST THE ITEM CONTROL SCHEDULE AND DESIGN PROVISIONS IN THE MODEL. THIS OFFICE ACCEPTS NO RESPONSIBILITY FOR THE PROCUREMENT OF SUBSTITUTE FF&E AND EQUIPMENT WHICH HAS NOT BEEN REVIEWED AND VALIDATED AGAINST THE ORIGINAL DESIGN PROVISIONS.

SERVICE POINTS DISCLAIMER

THE SERVICE POINTS IDENTIFIED ON THESE DRAWINGS HAVE BEEN OVERLAYED FROM THE BUILDING SERVICES ENGINEERING MODEL, AND ARE PROVIDED FOR INFORMATION AND SET-OUT PURPOSES ONLY. WE HAVE BEEN ADVISED BY THE SERVICES ENGINEERS THAT THE POINTS REPRESENTED ON THESE DRAWINGS ARE CORRECT AT THE TIME OF PUBLICATION. THIS OFFICE DOES NOT WARRANT THE ACCURACY OF THIS DATA. REFER TO THE BUILDING SERVICES ENGINEERING DOCUMENTATION FOR THE INSTALLATION OF THE SERVICES POINTS, AND THE INTERFACE BETWEEN THE SERVICES POINTS AND THE RESPECTIVE ENGINEERING SYSTEMS.

ISSUED FOR INFORMATION

ARCHITECTS

STH BATESSMART

ABN: 21 134 476 065
LEVEL 4, 89 YORK STREET
SYDNEY NSW 2000, AUSTRALIA
PH: (02) 8299 4600 FAX: (03) 9885 2455

M12147
43 BRISBANE STREET,
SURRY HILLS, NSW 2010
ABN: 68 094 740 986 PH: (02) 8354 5100
E: syd@batessmart.com.au

THIS ARCHITECTURAL DESIGN IS THE COPYRIGHT OF SILVER THOMAS HANLEY AND BATES SMART AND SHALL NOT BE REPRODUCED WITHOUT THEIR WRITTEN PERMISSION

PROJECT MANAGER

TSA MANAGEMENT

CLIENT

NSW GOVERNMENT Health Infrastructure | Health Northern NSW Local Health District

PROJECT

TWEED VALLEY HOSPITAL

DRAWING TITLE

KEY PLAN ELEVATIONS & SECTIONS

SCALE	DATE	DRAWN BY	CHECKED
1 : 1250@ A1 1 : 2500@A3	06/09/19	BM	BS

PROJECT No	DRAWING No	REVISION
10363	STB-AR-SKE-MHB-4000000	3

BIM 360://Tweed Valley Hospital/TVH_BS_SITE_R2019.rvt

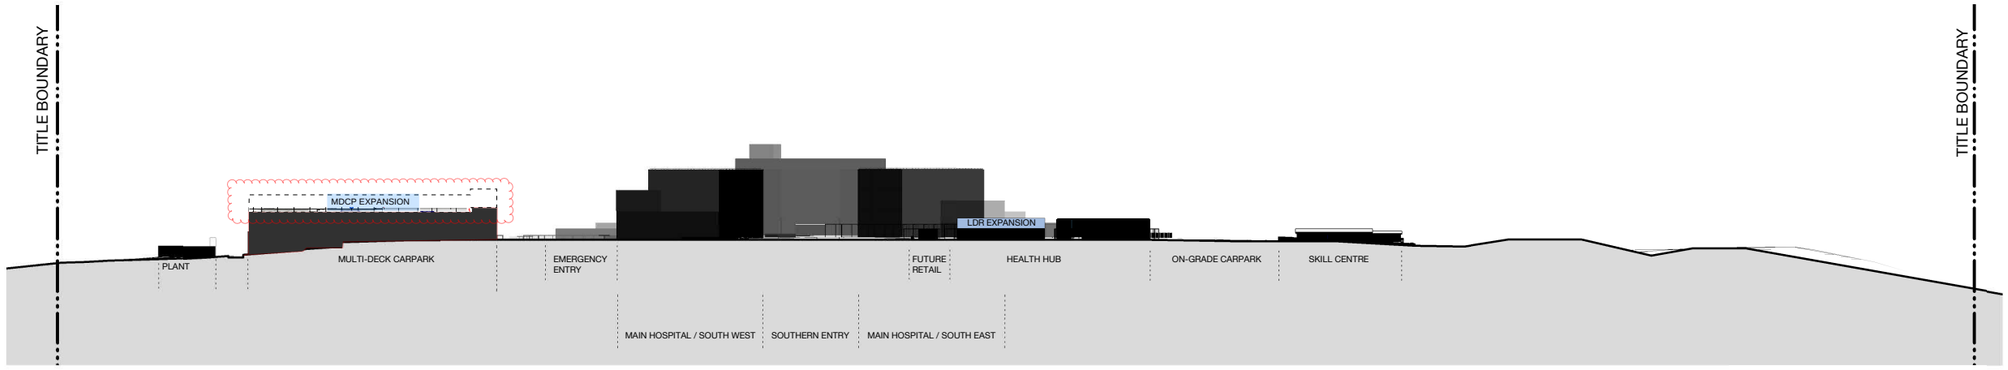

3 - CUDGEN ROAD ELEVATION
Elevation 1 : 1250

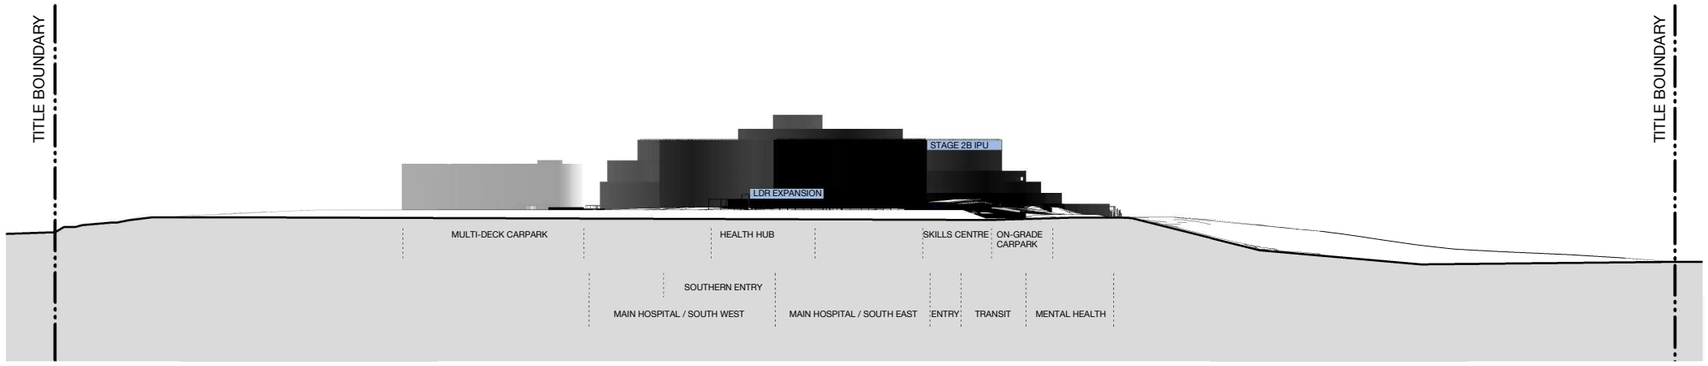

2 - TURNOCK STREET ELEVATION
Elevation 1 : 1250

KEY PLAN

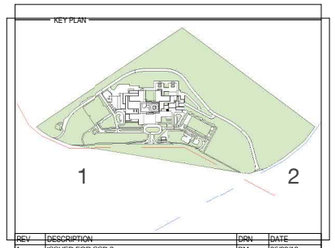

REV	DESCRIPTION	DRN	DATE
1	ISSUED FOR SSD 2	BM	06/09/19
2	ISSUED FOR SSD2 MOD 3	KM	16/02/22

COPYRIGHT

ALL RIGHTS RESERVED. THIS WORK IS COPYRIGHT AND CANNOT BE REPRODUCED OR COPIED IN ANY FORM OR BY ANY MEANS (GRAPHIC, ELECTRONIC OR MECHANICAL, INCLUDING PHOTOCOPYING) WITHOUT THE WRITTEN PERMISSION OF THE PRINCIPAL UNDER THE TERMS OF THE CONTRACT. ANY LICENCE, EXPRESS OR IMPLIED, TO USE THE DOCUMENT FOR ANY PURPOSE WHATSOEVER IS RESTRICTED TO THE TERMS OF THE AGREEMENT OR IMPLIED AGREEMENT WITH THE PRINCIPAL UNDER THE TERMS OF THE CONTRACT.

DIMENSIONS

USE FIGURED DIMENSIONS, DO NOT SCALE. CONTRACTORS MUST VERIFY ALL DIMENSIONS ON THE SITE BEFORE COMMENCING ANY WORK OR MAKING ANY SHOP DRAWING WHICH MUST BE SUBMITTED AND REVIEWED BEFORE MANUFACTURE.

FIXTURES, FITTINGS & EQUIPMENT SPECIFICATIONS

SUBSTITUTE FF&E EQUIPMENT SPECIFICATIONS
THE FIT-OUT DESIGN AND DOCUMENTATION HAS BEEN COMPLETED ON THE BASIS OF FF&E AND EQUIPMENT ADVISED TO THIS OFFICE AT THE TIME OF BRIEFING THE DESIGN. THE DESIGN PROVISIONS FOR FF&E AND EQUIPMENT INCORPORATES SPATIAL ALLOCATIONS, SERVICING, LOADING AND ACCESS CLEARANCES AND WHERE APPROPRIATE SERVICES REQUIREMENTS, HAVING DUE REGARD FOR SURROUNDING FIXTURES AND FITTINGS. IT SHOULD BE NOTED THAT SUBSTITUTE FF&E OR EQUIPMENT WITH ALTERNATE SPECIFICATIONS SHOULD NOT BE PROCURED PRIOR TO VALIDATING THOSE SPECIFICATIONS AGAINST THE ITEM CONTROL SCHEDULE AND DESIGN PROVISIONS IN THE MODEL. THIS OFFICE ACCEPTS NO RESPONSIBILITY FOR THE PROCUREMENT OF SUBSTITUTE FF&E AND EQUIPMENT WHICH HAS NOT BEEN REVIEWED AND VALIDATED AGAINST THE ORIGINAL DESIGN PROVISIONS.

SERVICE POINTS DISCLAIMER

THE SERVICE POINTS IDENTIFIED ON THESE DRAWINGS HAVE BEEN OVERLAYED FROM THE BUILDING SERVICES ENGINEERING MODEL, AND ARE PROVIDED FOR INFORMATION AND SET-OUT PURPOSES ONLY. WE HAVE BEEN ADVISED BY THE SERVICES ENGINEERS THAT THE POINTS REPRESENTED ON THESE DRAWINGS ARE CORRECT AT THE TIME OF PUBLICATION. THIS OFFICE DOES NOT WARRANT THE ACCURACY OF THIS DATA. REFER TO THE BUILDING SERVICES ENGINEERING DOCUMENTATION FOR THE INSTALLATION OF THE SERVICES POINTS, AND THE INTERFACE BETWEEN THE SERVICES POINTS AND THE RESPECTIVE ENGINEERING SYSTEMS.

ISSUED FOR INFORMATION

ARCHITECTS

STH BATESSMART™

ABN: 21 134 476 065
LEVEL 4, 89 YORK STREET
SYDNEY NSW 2000, AUSTRALIA
PH: (02) 8299 4600 FAX: (03) 9885 2455

M12147
43 BRISBANE STREET,
SURRY HILLS, NSW 2010
ABN: 68 094 740 986 PH: (02) 8354 5100
E: syd@batessmart.com.au

THIS ARCHITECTURAL DESIGN IS THE COPYRIGHT OF SILVER THOMAS HANLEY AND BATES SMART AND SHALL NOT BE REPRODUCED WITHOUT THEIR WRITTEN PERMISSION

PROJECT MANAGER

TSA MANAGEMENT

CLIENT

NSW GOVERNMENT | Health Infrastructure | Health Northern NSW Local Health District

PROJECT

TWEED VALLEY HOSPITAL

DRAWING TITLE

CONTIGUOUS ELEVATIONS
CUDGEN ROAD &
TURNOCK STREET

SCALE	DATE	DRAWN BY	CHECKED
1 : 1250@A1 1 : 2500@A3	06/09/19	MC	BS

PROJECT No	DRAWING No	REVISION
10363	STB-AR-SKE-PRW-4000001	2

RIM 360://Tweed Valley Hospital/TVH_BS_FACADE_R2019.rvt

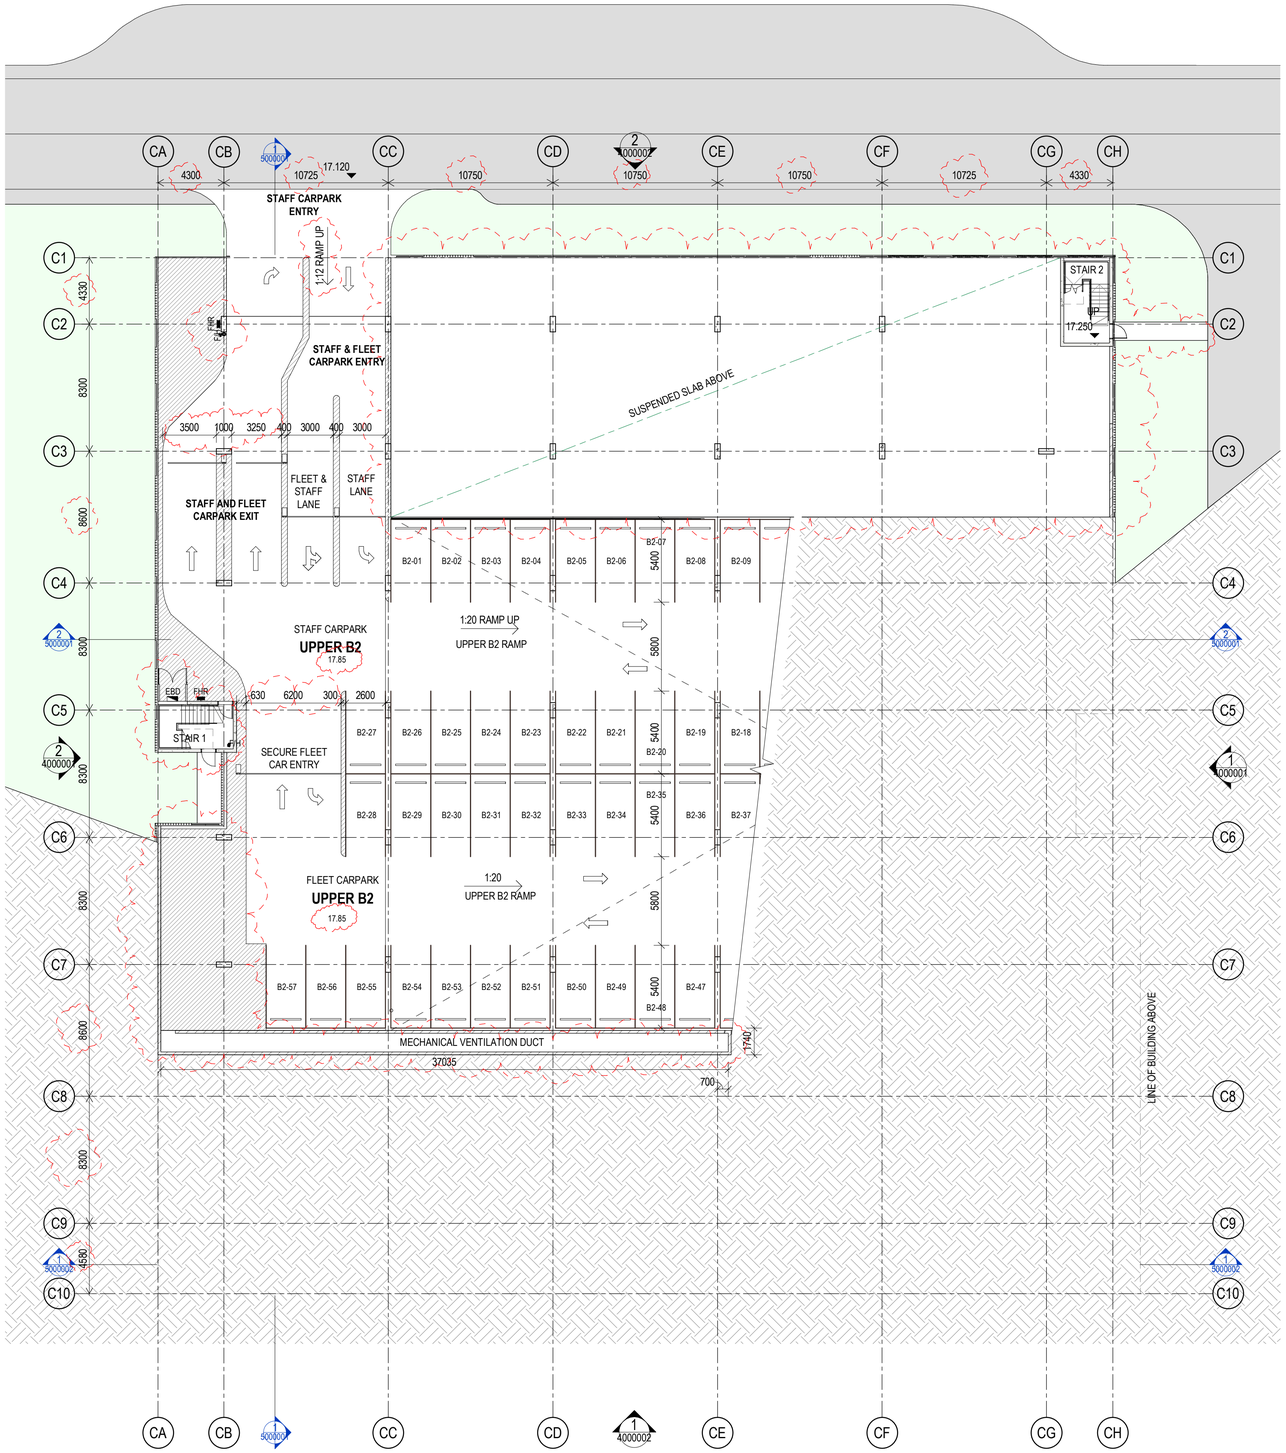

- These designs and plans are the copyright of MODE DESIGN Corp. Pty Ltd and cannot be reproduced without written permission.
- Verify all dimensions on site prior to commencement of work.
- DO NOT scale off these drawings.
- Report any discrepancies to the architect before carrying out any work.

AMENDMENTS

REV	DESCRIPTION	AUTH	CHK	DATE
1	ISSUED FOR SSD			06/09/19
2	ISSUED FOR SSD2	CN	AB	15/12/21
3	ISSUED FOR SSD2	AB	AB	15/02/22
4	ISSUED FOR SSD2	AB	AB	21/02/22

STATUS
PRELIMINARY

0m 2 4 6 8 10

NORTH

ADCO

mode
SYDNEY
Level 5, 111-117 Devonshire St
Surry Hills NSW 2010
T +61 2 8396 9500
syd@modedesign.com.au
ABN: 65 112 807 931

CONSULTANT

PROJECT MANAGER
TSA

CLIENT
NSW GOVERNMENT Health Infrastructure | Health Northern NSW Local Health District

PROJECT
TWEED VALLEY HOSPITAL

MULTI-DECK CARPARK

DRAWING TITLE
FLOOR PLAN - BASEMENT 2

PROJECT No	DRAWN	CHECKED
21192	Author	Checker
ISSUE 23/02/2022 12:02:59 PM	SCALE @ A1 1 : 200	SCALE @ A3 1 : 200

DRAWING No MDD-AR-SKE-MCP-20B2001

REVISION 4

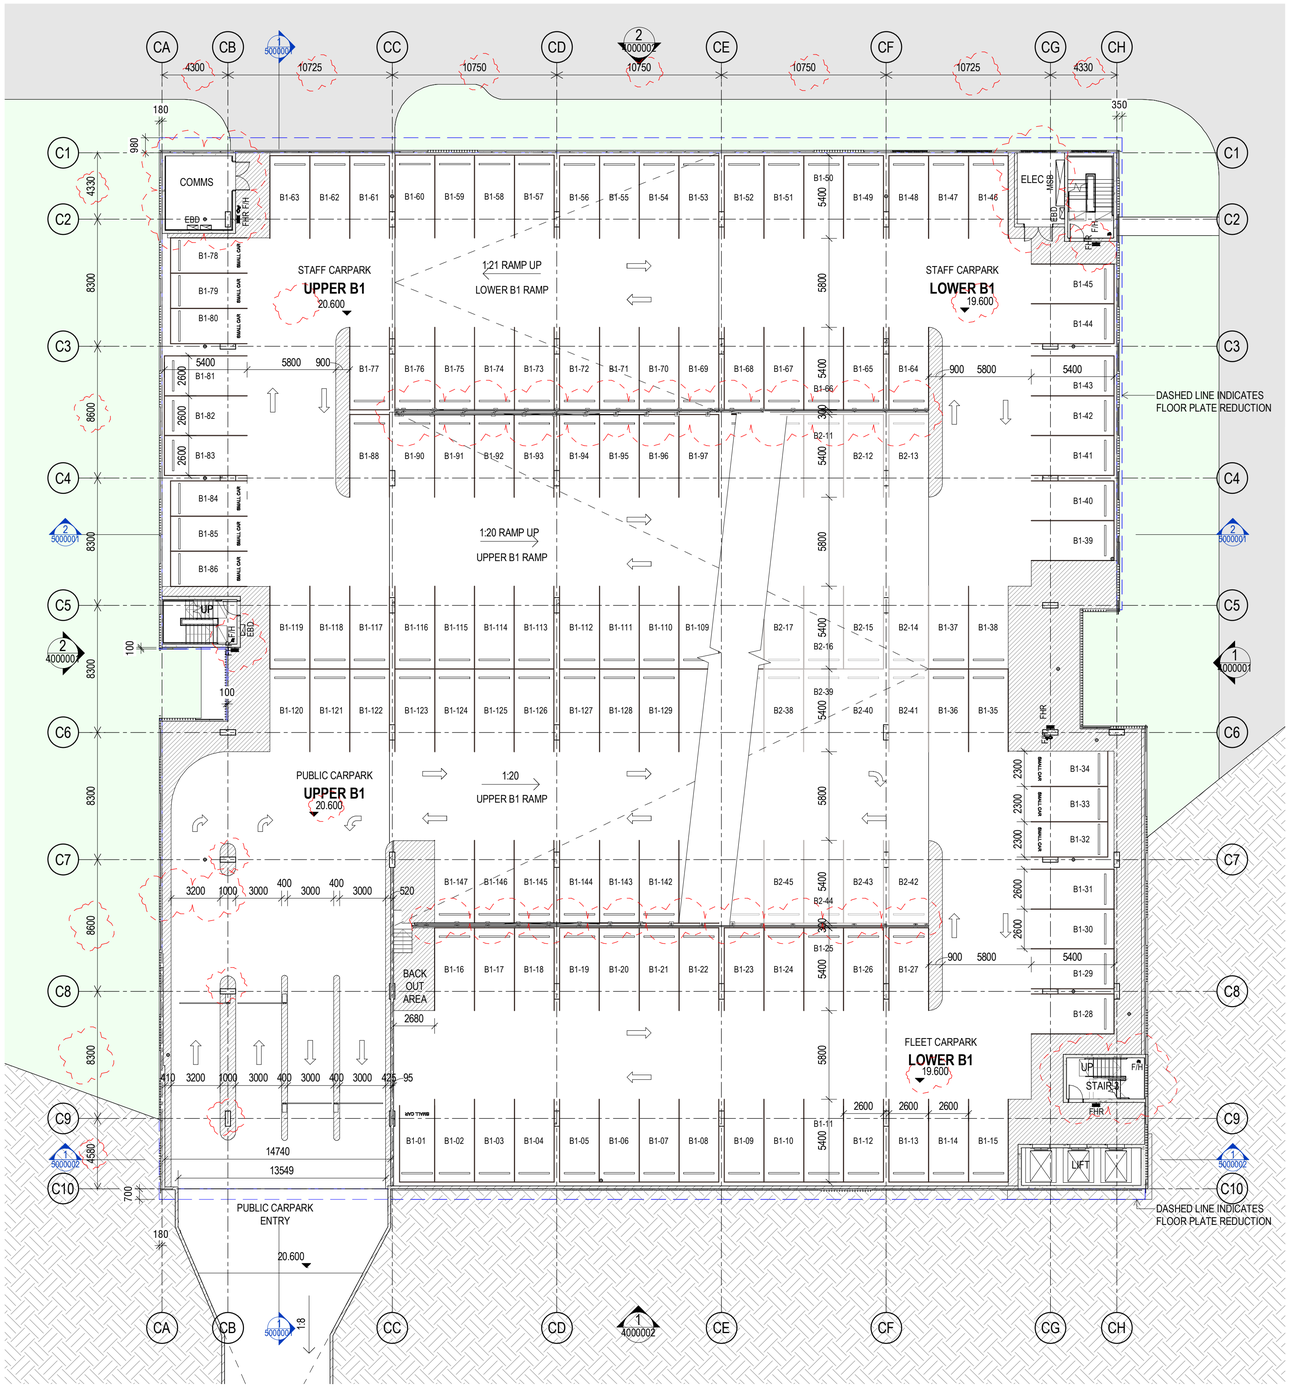

- These designs and plans are the copyright of MODE DESIGN Corp. Pty Ltd and cannot be reproduced without written permission.
- Verify all dimensions on site prior to commencement of work.
- DO NOT scale off these drawings.
- Report any discrepancies to the architect before carrying out any work.

AMENDMENTS

REV	DESCRIPTION	AUTH	CHK	DATE
1	ISSUED FOR SSD			06/09/19
2	ISSUED FOR SSD2	CN	AB	15/12/21
3	ISSUED FOR SSD2	AB	AB	15/02/22
4	ISSUED FOR SSD2	AB	AB	21/02/22

STATUS

0m 1 2 3 4 5

NORTH

ADCO

mode
SYDNEY
Level 5, 111-117 Devonshire St
Surry Hills NSW 2010
T +61 2 8396 9500
syd@modedesign.com.au
ABN: 65 112 807 931

CONSULTANT

PROJECT MANAGER

TSA

CLIENT

NSW GOVERNMENT Health Infrastructure | Health Northern NSW Local Health District

PROJECT

TWEED VALLEY HOSPITAL

MULTI-DECK CARPARK

DRAWING TITLE

FLOOR PLAN - BASEMENT 1

PROJECT No	DRAWN	CHECKED
21192	Author	Checker
ISSUE 23/02/2022 10:44:46 AM	SCALE @ A1 1 : 200	

DRAWING No: MDD-AR-SKE-MCP-20B1001

REVISION: 4

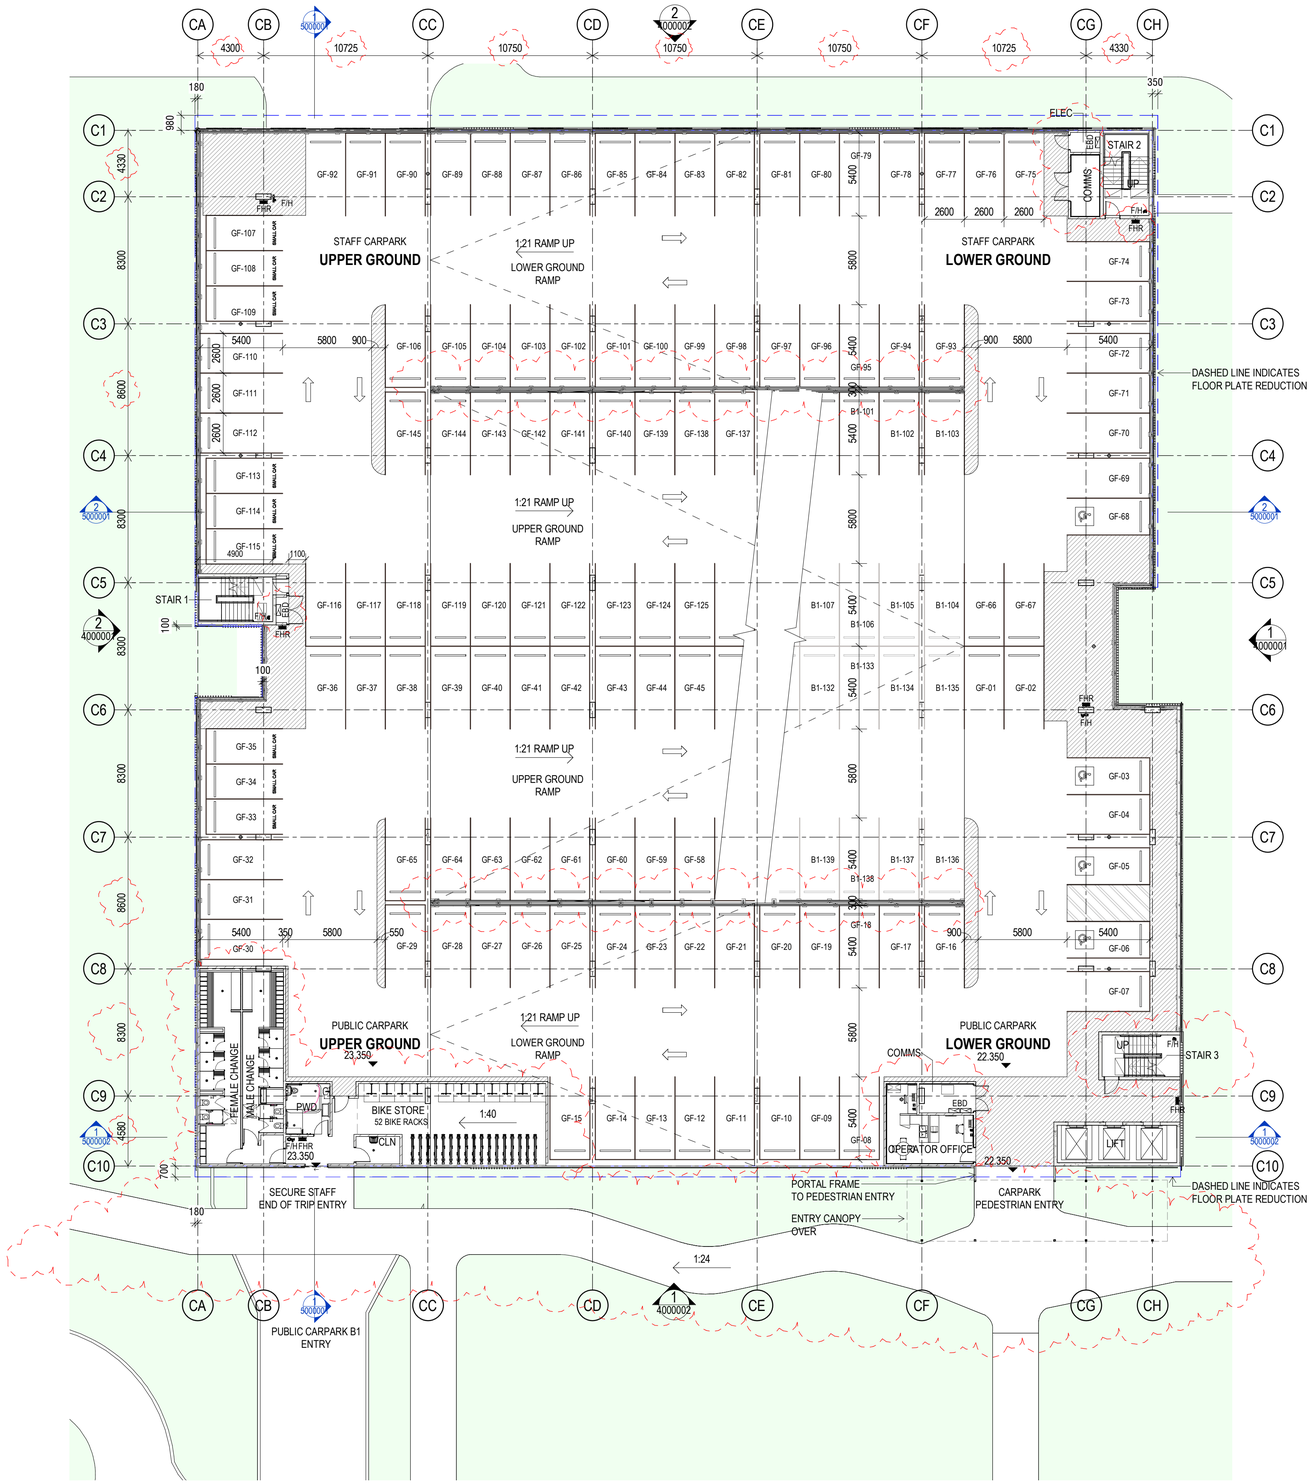

- These designs and plans are the copyright of MODE DESIGN Corp. Pty Ltd and cannot be reproduced without written permission.
- Verify all dimensions on site prior to commencement of work.
- DO NOT scale off these drawings.
- Report any discrepancies to the architect before carrying out any work.

AMENDMENTS

REV	DESCRIPTION	AUTH	CHK	DATE
1	ISSUED FOR SSD			06/09/19
2	ISSUED FOR SSD2	AB	AB	15/02/22
3	ISSUED FOR SSD2	AB	AB	21/02/22

STATUS

0m 1 2 3 4 5

NORTH

ADCO

mode
SYDNEY
Level 5, 111-117 Devonshire St
Surry Hills NSW 2010
T +61 2 8396 9500
syd@modedesign.com.au
ABN: 65 112 807 931

CONSULTANT

PROJECT MANAGER

TSA

CLIENT

NSW GOVERNMENT Health Infrastructure | Health Northern NSW Local Health District

PROJECT

TWEED VALLEY HOSPITAL

MULTI-DECK CARPARK

DRAWING TITLE

FLOOR PLAN - GROUND

PROJECT No	DRAWN	CHECKED
21192	Author	Checker
ISSUE 21/02/2022 7:18:55 PM	SCALE @ A1 1 : 200	SCALE @ A3 1 : 200

DRAWING No MDD-AR-SKE-MCP-2000001

REVISION 3

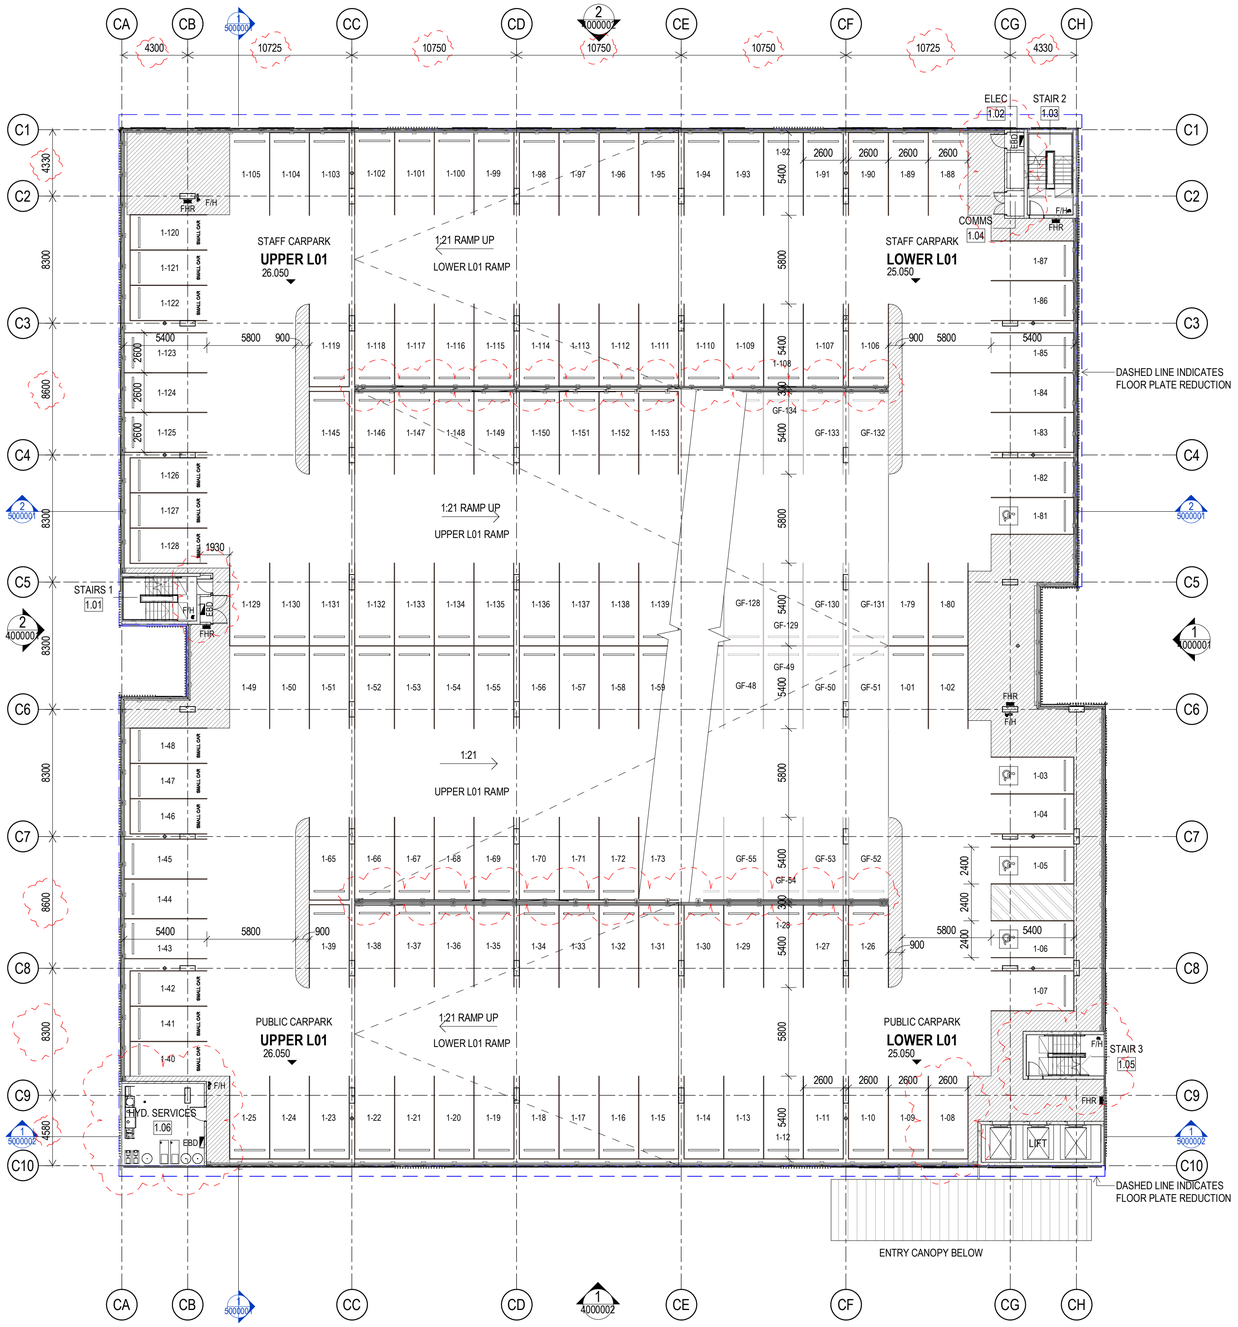

- These designs and plans are the copyright of MODE DESIGN Corp. Pty Ltd and cannot be reproduced without written permission.

- Verify all dimensions on site prior to commencement of work.
- DO NOT scale off these drawings.
- Report any discrepancies to the architect before carrying out any work.

AMENDMENTS

REV	DESCRIPTION	AUTH	CHK	DATE
1	ISSUED FOR SSD			06/09/19
2	ISSUED FOR SSD2	AB	AB	15/02/22
3	ISSUED FOR SSD2	AB	AB	21/02/22

STATUS

0m 1 2 3 4 5

NORTH

ADCO

mode
SYDNEY
Level 5, 111-117 Devonshire St
Surry Hills NSW 2010
T +61 2 8396 9500
syd@modedesign.com.au
ABN: 65 112 807 931

CONSULTANT

PROJECT MANAGER

TSA

CLIENT

NSW GOVERNMENT Health Infrastructure | Health Northern NSW Local Health District

PROJECT

TWEED VALLEY HOSPITAL

MULTI-DECK CARPARK

DRAWING TITLE

FLOOR PLAN - LVL 01

PROJECT No	DRAWN	CHECKED
21192	Author	Checker
ISSUE 21/02/2022 7:19:01 PM	SCALE @ A1 1 : 200	SCALE @ A3 1 : 200

DRAWING No: MDD-AR-SKE-MCP-2001001

REVISION: 3

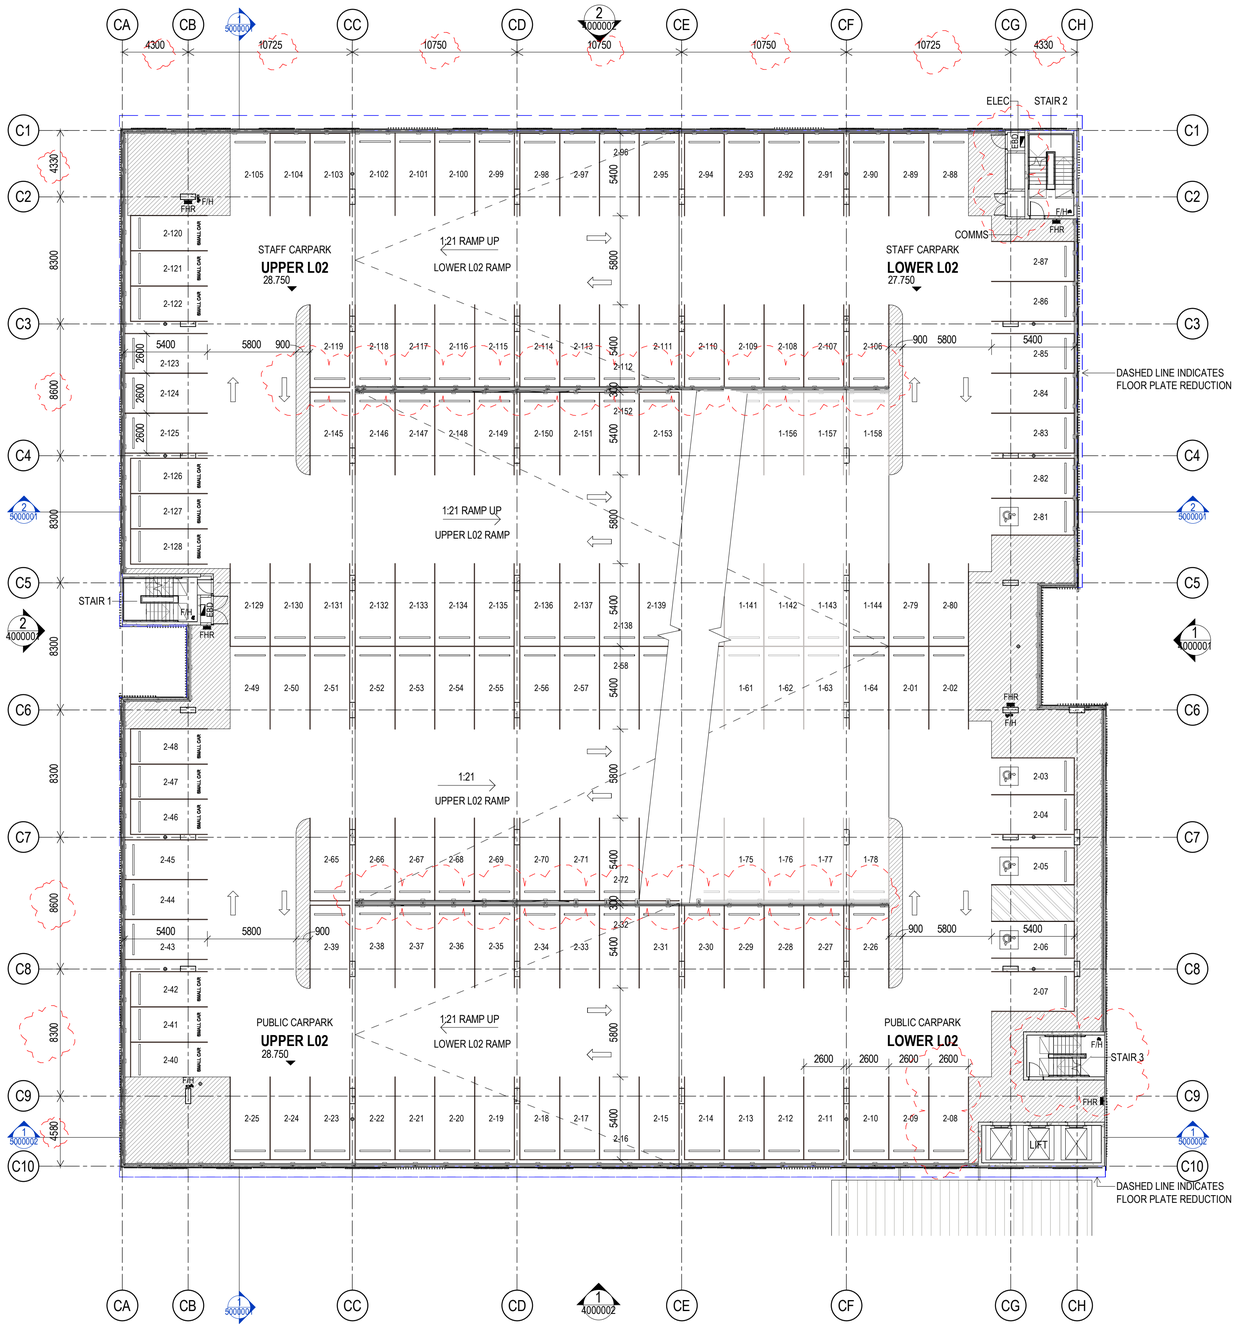

- These designs and plans are the copyright of MODE DESIGN Corp. Pty Ltd and cannot be reproduced without written permission.
- Verify all dimensions on site prior to commencement of work.
- DO NOT scale off these drawings.
- Report any discrepancies to the architect before carrying out any work.

AMENDMENTS

REV	DESCRIPTION	AUTH	CHK	DATE
1	ISSUED FOR SSD			06/09/19
2	ISSUED FOR SSD2	AB	AB	15/02/22
3	ISSUED FOR SSD2	AB	AB	21/02/22

STATUS

0m 1 2 3 4 5

NORTH

ADCO

mode
SYDNEY
Level 5, 111-117 Devonshire St
Surry Hills NSW 2010
T +61 2 8396 9500
syd@modedesign.com.au
ABN: 65 112 807 931

CONSULTANT

PROJECT MANAGER

TSA

CLIENT

NSW GOVERNMENT Health Infrastructure | Health Northern NSW Local Health District

PROJECT

TWEED VALLEY HOSPITAL

MULTI-DECK CARPARK

DRAWING TITLE

FLOOR PLAN - LVL 02

PROJECT No	DRAWN	CHECKED
21192	Author	Checker
ISSUE 21/02/2022 7:19:09 PM	SCALE @ A1 1 : 200	SCALE @ A3 1 : 200

DRAWING No MDD-AR-SKE-MCP-2002001

REVISION 3

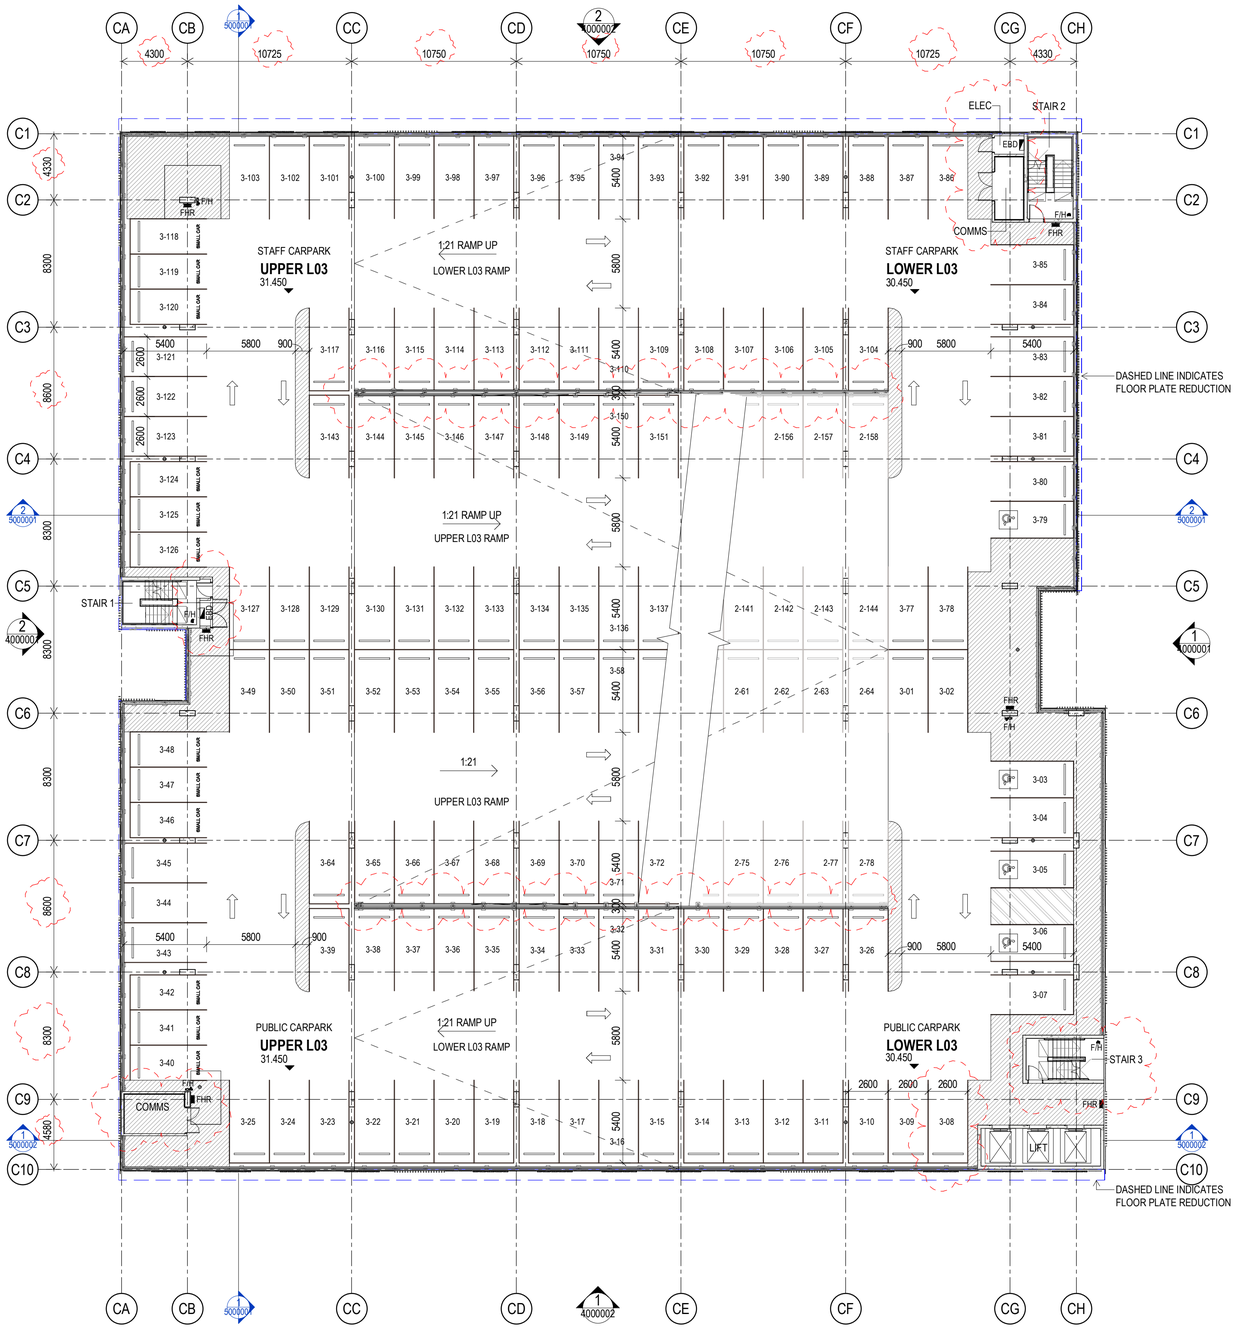

- These designs and plans are the copyright of MODE DESIGN Corp. Pty Ltd and cannot be reproduced without written permission.
- Verify all dimensions on site prior to commencement of work.
- DO NOT scale off these drawings.
- Report any discrepancies to the architect before carrying out any work.

AMENDMENTS

REV	DESCRIPTION	AUTH	CHK	DATE
1	ISSUED FOR SSD			06/09/19
2	ISSUED FOR SSD2	AB	AB	15/02/22
3	ISSUED FOR SSD2	AB	AB	21/02/22

STATUS

0m 1 2 3 4 5

NORTH

ADCO

mode
SYDNEY
Level 5, 111-117 Devonshire St
Surry Hills NSW 2010
T +61 2 8396 9500
syd@modedesign.com.au
ABN: 65 112 807 931

CONSULTANT

PROJECT MANAGER

TSA

CLIENT

NSW GOVERNMENT Health Infrastructure | Health Northern NSW Local Health District

PROJECT

TWEED VALLEY HOSPITAL

MULTI-DECK CARPARK

DRAWING TITLE

FLOOR PLAN - LVL 03

PROJECT No	DRAWN	CHECKED
21192	Author	Checker
ISSUE 21/02/2022 7:19:17 PM	SCALE @ A1 1 : 200	SCALE @ A3 1 : 200

DRAWING No: MDD-AR-SKE-MCP-2003001

REVISION: 3

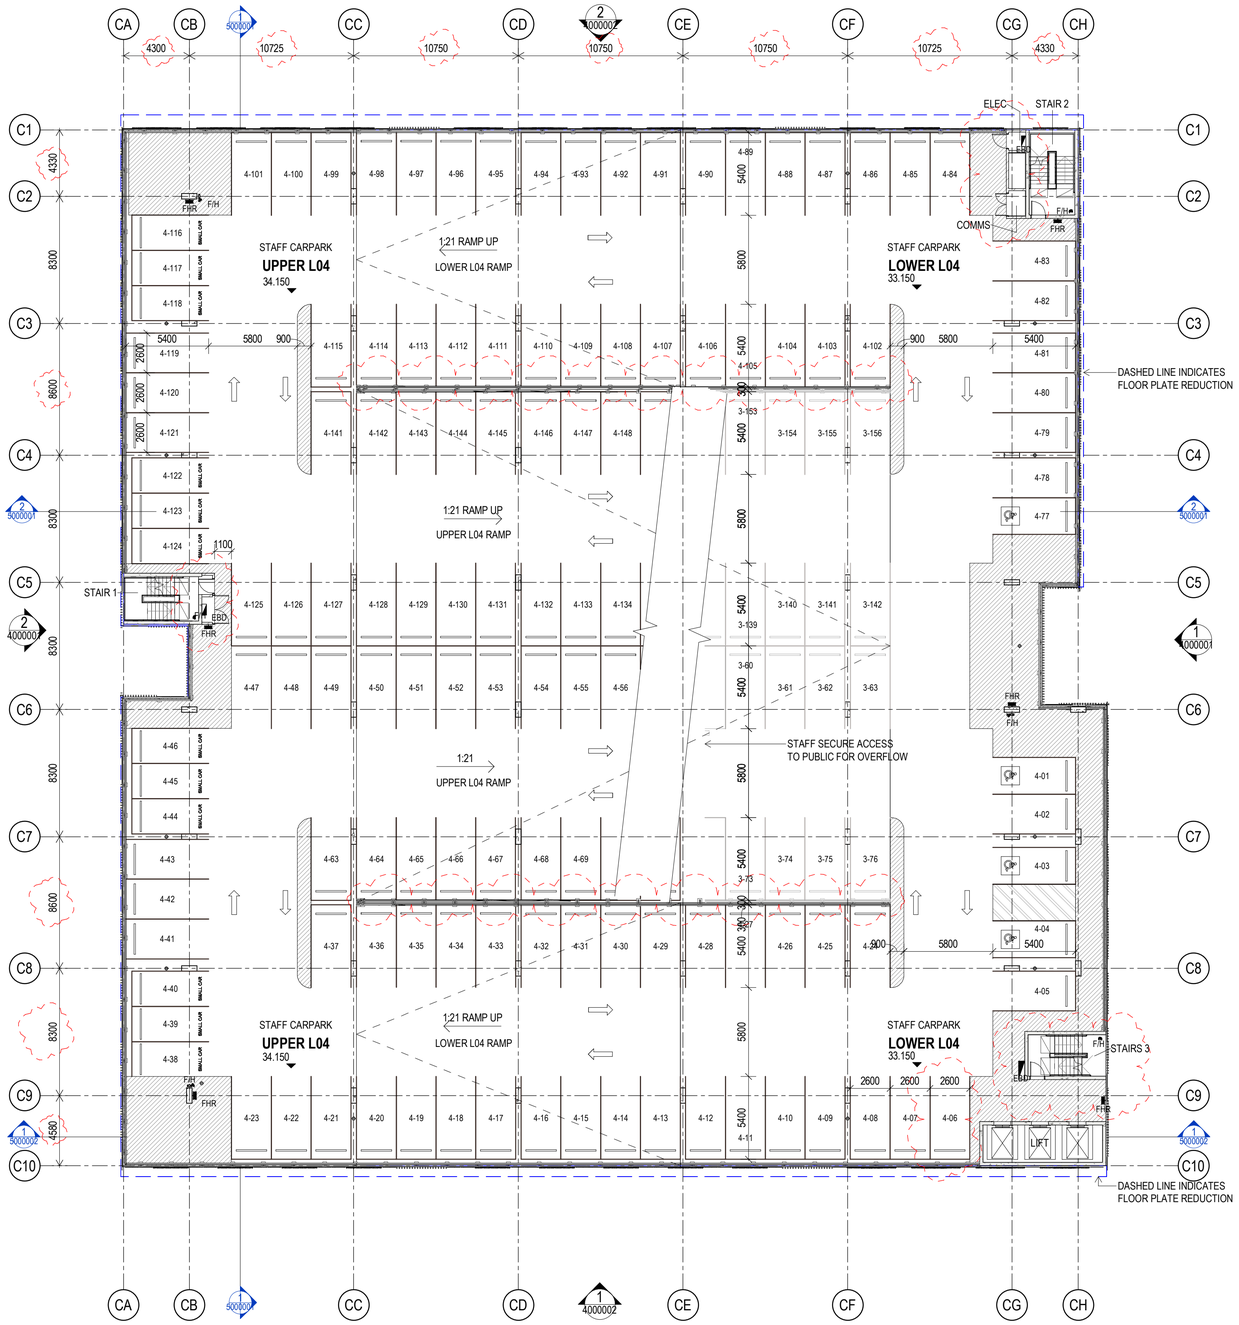

- These designs and plans are the copyright of MODE DESIGN Corp. Pty Ltd and cannot be reproduced without written permission.
- Verify all dimensions on site prior to commencement of work.
- DO NOT scale off these drawings.
- Report any discrepancies to the architect before carrying out any work.

AMENDMENTS

REV	DESCRIPTION	AUTH	CHK	DATE
1	ISSUED FOR SSD			06/09/19
2	ISSUED FOR SSD2	AB	AB	15/02/22
3	ISSUED FOR SSD2	AB	AB	21/02/22

STATUS

0m 2 4 6 8 10

NORTH

ADCO

mode
SYDNEY
Level 5, 111-117 Devonshire St
Surry Hills NSW 2010
T +61 2 8396 9500
syd@modedesign.com.au
ABN: 65 112 807 931

CONSULTANT

PROJECT MANAGER

TSA

CLIENT

NSW GOVERNMENT Health Infrastructure | Health Northern NSW Local Health District

PROJECT

TWEED VALLEY HOSPITAL

MULTI-DECK CARPARK

DRAWING TITLE

FLOOR PLAN - LVL 04

PROJECT No	DRAWN	CHECKED
21192	Author	Checker
ISSUE 21/02/2022 7:19:26 PM	SCALE @ A1 1 : 200	SCALE @ A3 1 : 400

DRAWING No MDD-AR-SKE-MCP-2004001

REVISION 3

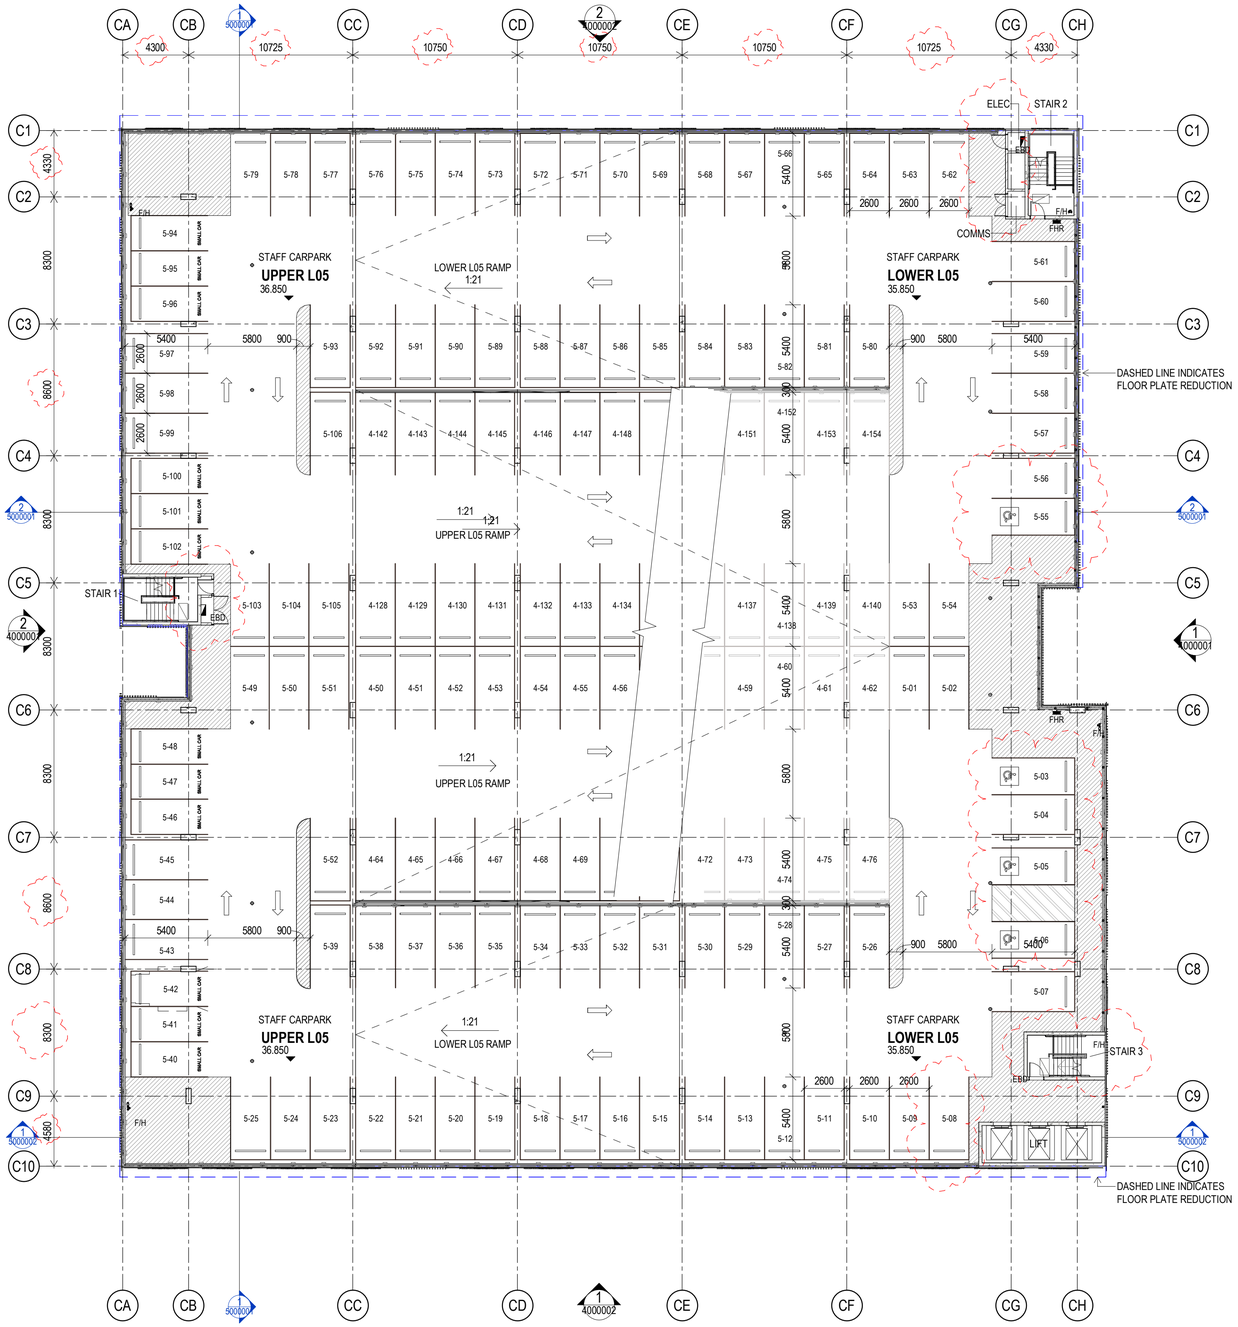

- These designs and plans are the copyright of MODE DESIGN Corp. Pty Ltd and cannot be reproduced without written permission.
- Verify all dimensions on site prior to commencement of work.
- DO NOT scale off these drawings.
- Report any discrepancies to the architect before carrying out any work.

AMENDMENTS

REV	DESCRIPTION	AUTH	CHK	DATE
1	ISSUED FOR SSD			06/09/19
2	ISSUED FOR SSD2	AB	AB	15/02/22
3	ISSUED FOR SSD2	AB	AB	21/02/22

STATUS

0m 2 4 6 8 10

NORTH

ADCO

mode
SYDNEY
Level 5, 111-117 Devonshire St
Surry Hills NSW 2010
T +61 2 8396 9500
syd@modedesign.com.au
ABN: 65 112 807 931

CONSULTANT

PROJECT MANAGER

TSA

CLIENT

NSW GOVERNMENT Health Infrastructure | Health Northern NSW Local Health District

PROJECT

TWEED VALLEY HOSPITAL

MULTI-DECK CARPARK

DRAWING TITLE

FLOOR PLAN - LVL 05

PROJECT No	DRAWN	CHECKED
21192	Author	Checker
ISSUE 21/02/2022 7:19:34 PM	SCALE @ A1 1 : 200	SCALE @ A3 1 : 200

DRAWING No MDD-AR-SKE-MCP-2005001

REVISION 3

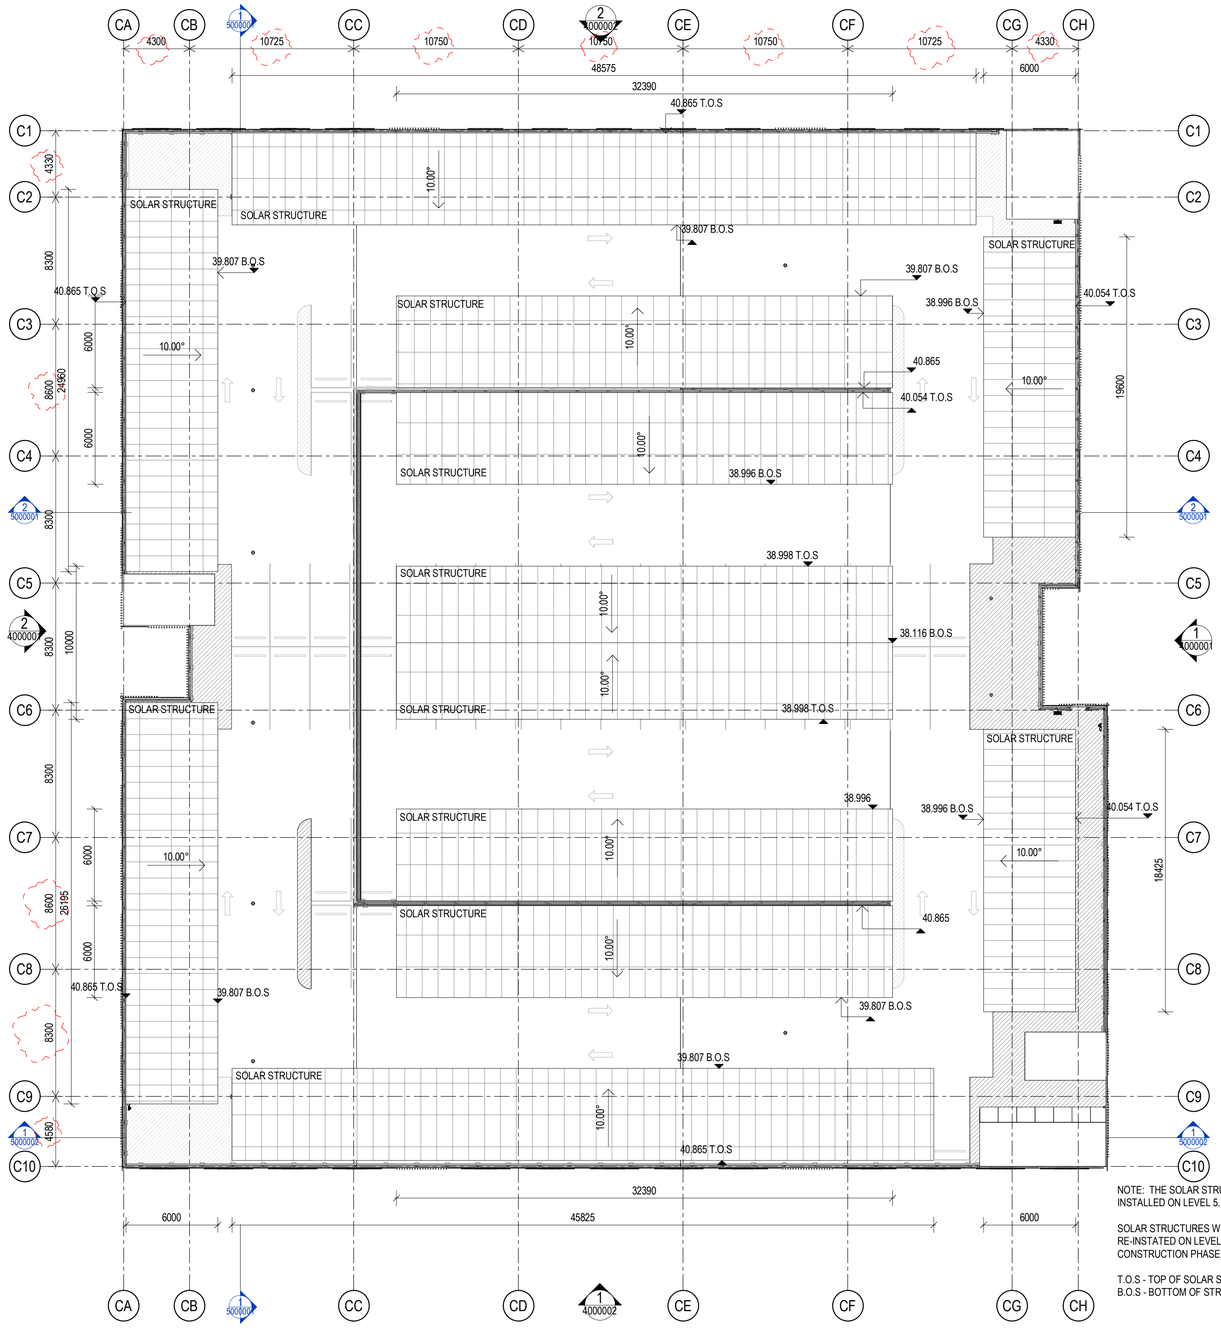

NOTE: THE SOLAR STRUCTURES ARE INTENDED TO BE INSTALLED ON LEVEL 5.

SOLAR STRUCTURES WILL BE REMOVED AND RE-INSTATED ON LEVEL 7 AS A FUTURE CONSTRUCTION PHASE

T.O.S - TOP OF SOLAR STRUCTURE
B.O.S - BOTTOM OF STRUCTURE

- These designs and plans are the copyright of MODE DESIGN Corp. Pty Ltd and cannot be reproduced without written permission.

- Verify all dimensions on site prior to commencement of work.
- DO NOT scale off these drawings.
- Report any discrepancies to the architect before carrying out any work.

AMENDMENTS

REV	DESCRIPTION	AUTH	CHK	DATE
1	ISSUED FOR SSD2	AB	AB	15/02/22
2	ISSUED FOR SSD2	AB	AB	21/02/22

STATUS

0m 2 4 6 8 10

NORTH

ADCO

mode
SYDNEY
Level 5, 111-117 Devonshire St
Surry Hills NSW 2010
T +61 2 8396 9500
syd@modedesign.com.au
ABN: 65 112 807 931

CONSULTANT

PROJECT MANAGER

TSA

CLIENT

NSW GOVERNMENT Health Infrastructure | Health Northern NSW Local Health District

PROJECT

TWEED VALLEY HOSPITAL

MULTI-DECK CARPARK

DRAWING TITLE

LIFT OVER RUN - LVL 5 / ROOF PLAN

(FIRST CONSTRUCTION STAGE)

PROJECT No	DRAWN	CHECKED
21192	Author	Checker

ISSUE	SCALE @ A1	SCALE @ A3
21/02/2022 7:19:39 PM	1 : 200	1 : 400

DRAWING No: MDD-AR-SKE-MCP-2005002

REVISION: 2

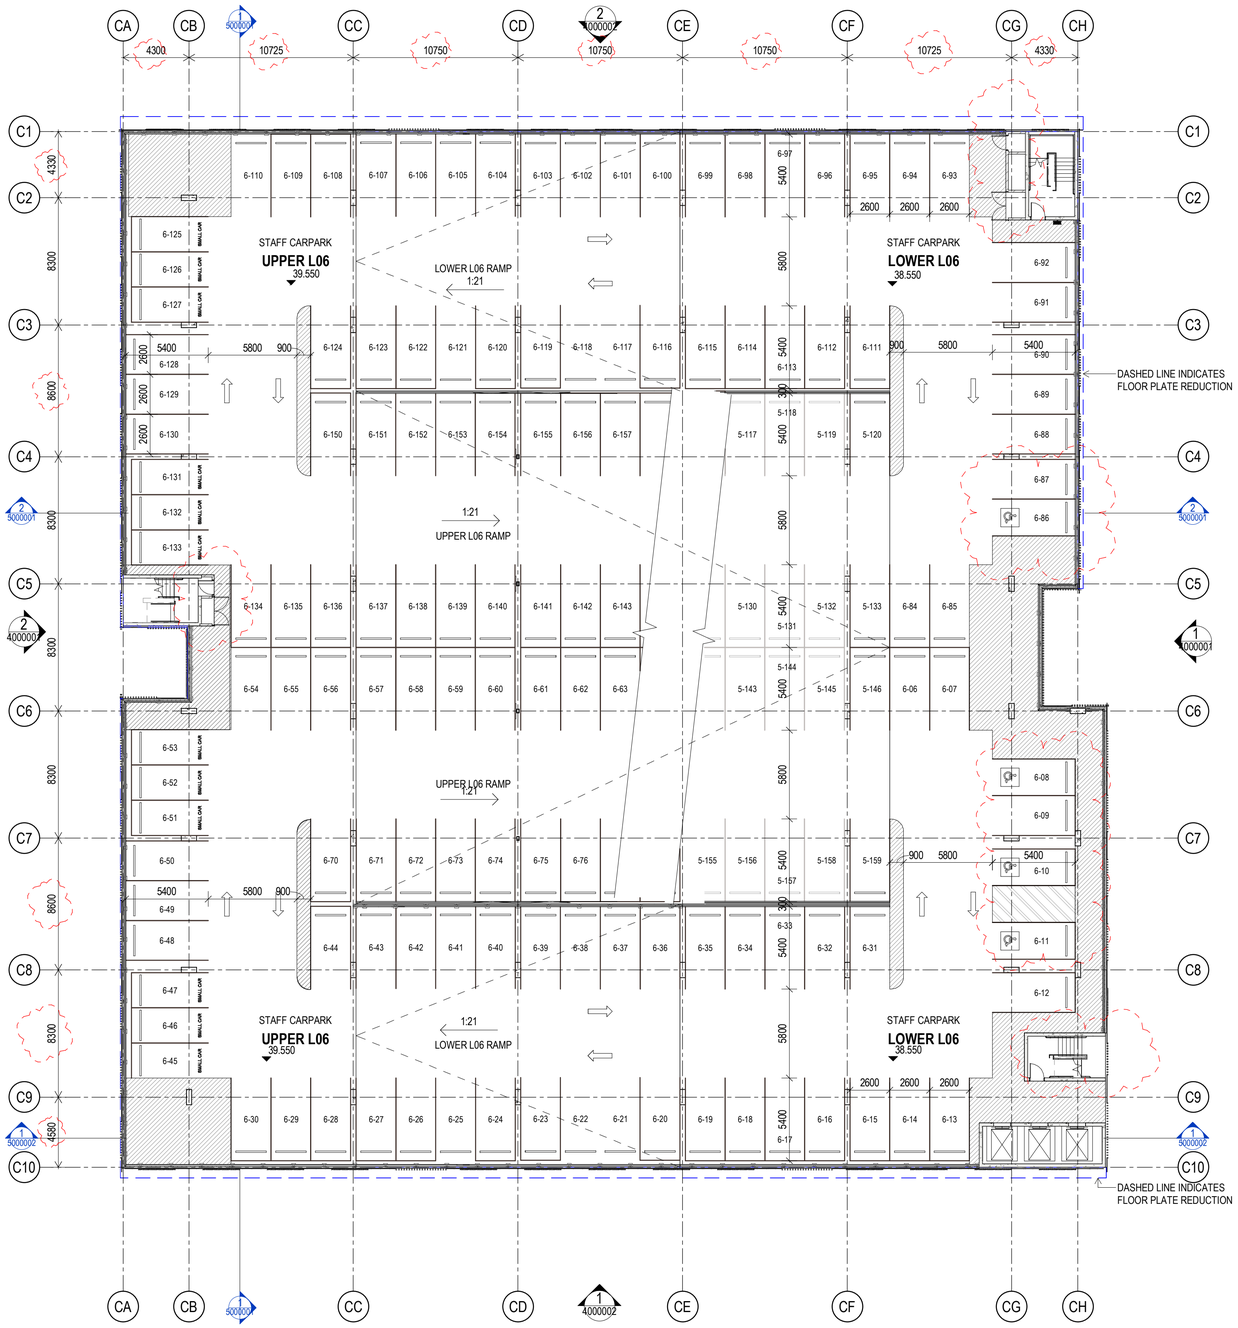

- These designs and plans are the copyright of MODE DESIGN Corp. Pty Ltd and cannot be reproduced without written permission.
- Verify all dimensions on site prior to commencement of work.
- DO NOT scale off these drawings.
- Report any discrepancies to the architect before carrying out any work.

AMENDMENTS

REV	DESCRIPTION	AUTH	CHK	DATE
1	ISSUED FOR SSD			06/09/19
2	ISSUED FOR SSD2	AB	AB	15/02/22
3	ISSUED FOR SSD2	AB	AB	21/02/22

STATUS

0m 2 4 6 8 10

NORTH

ADCO

mode
SYDNEY
Level 5, 111-117 Devonshire St
Surry Hills NSW 2010
T +61 2 8396 9500
syd@modedesign.com.au
ABN: 65 112 807 931

CONSULTANT

PROJECT MANAGER

TSA

CLIENT

NSW GOVERNMENT Health Infrastructure | Health Northern NSW Local Health District

PROJECT

TWEED VALLEY HOSPITAL

MULTI-DECK CARPARK

DRAWING TITLE

FLOOR PLAN - LVL 06

PROJECT No	DRAWN	CHECKED
21192	Author	Checker
ISSUE 21/02/2022 7:19:47 PM	SCALE @ A1 1 : 200	SCALE @ A3 1 : 400

DRAWING No: MDD-AR-SKE-MCP-2006001

REVISION: 3

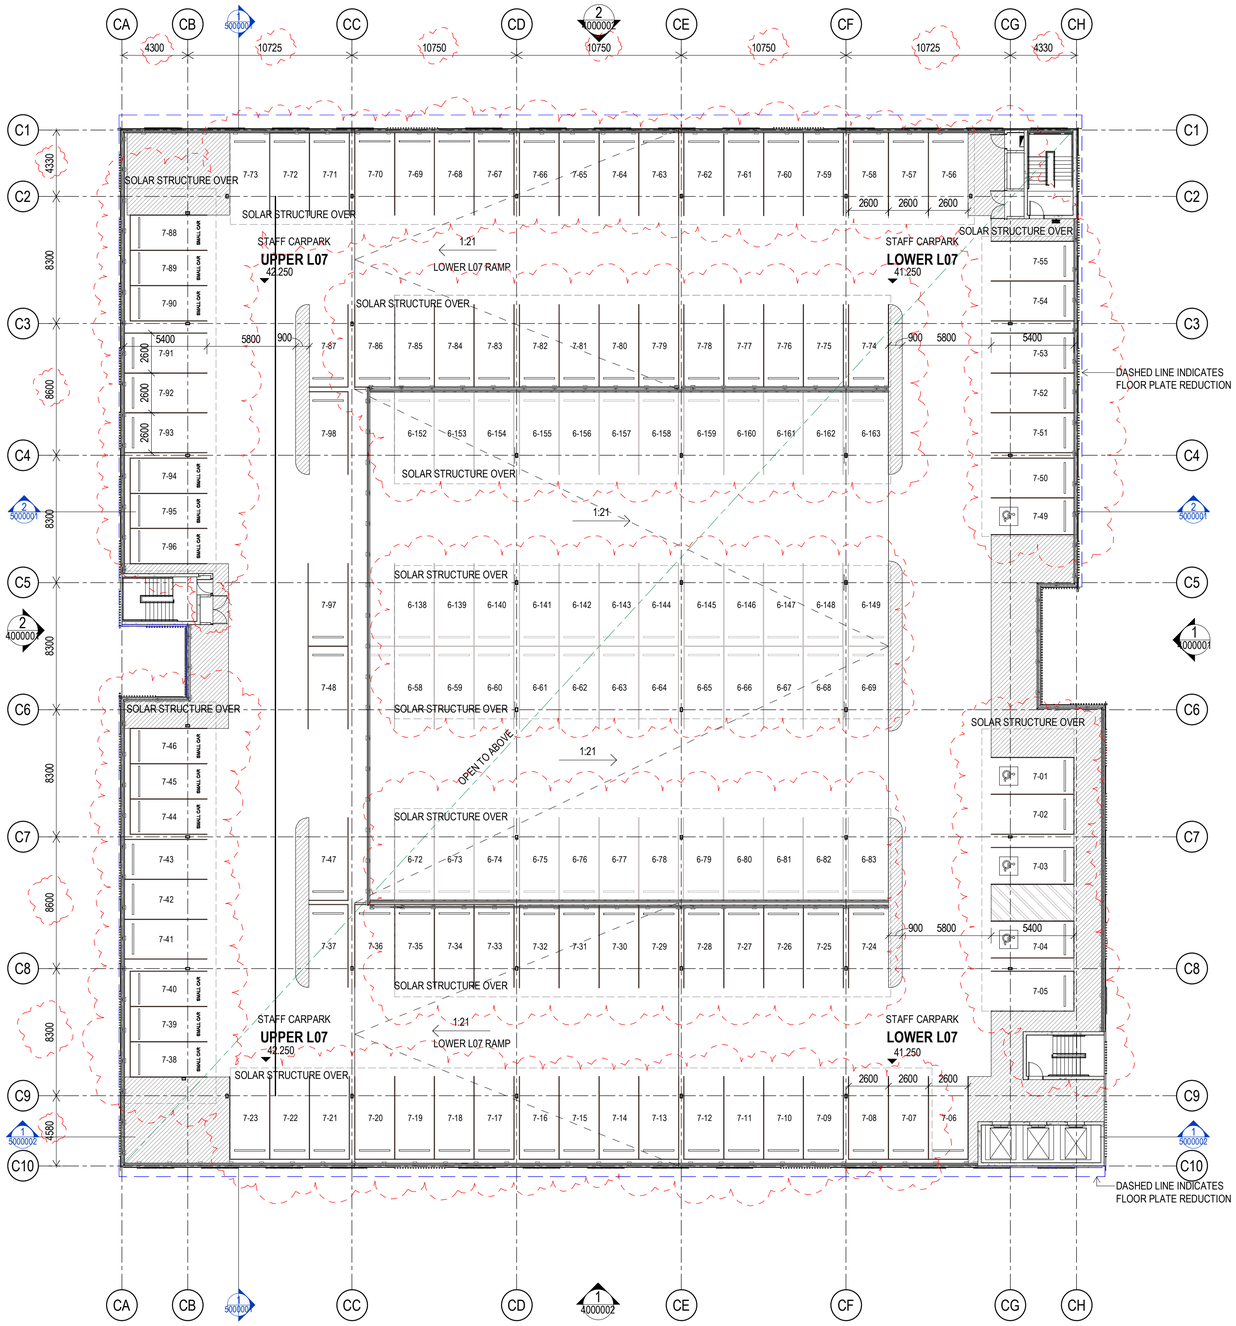

- These designs and plans are the copyright of MODE DESIGN Corp. Pty Ltd and cannot be reproduced without written permission.
- Verify all dimensions on site prior to commencement of work.
- DO NOT scale off these drawings.
- Report any discrepancies to the architect before carrying out any work.

AMENDMENTS

REV	DESCRIPTION	AUTH	CHK	DATE
1	ISSUED FOR SSD			06/09/19
2	ISSUED FOR SSD2	AB	AB	15/02/22
3	ISSUED FOR SSD2	AB	AB	21/02/22

STATUS

0m 2 4 6 8 10

NORTH

ADCO

mode
SYDNEY
Level 5, 111-117 Devonshire St
Surry Hills NSW 2010
T +61 2 8396 9500
syd@modedesign.com.au
ABN: 65 112 807 931

CONSULTANT

PROJECT MANAGER

TSA

CLIENT

NSW GOVERNMENT Health Infrastructure | Health Northern NSW Local Health District

PROJECT

TWEED VALLEY HOSPITAL

MULTI-DECK CARPARK

DRAWING TITLE

FLOOR PLAN - LVL 07

PROJECT No	DRAWN	CHECKED
21192	Author	Checker
ISSUE 21/02/2022 7:19:52 PM	SCALE @ A1 1 : 200	SCALE @ A3 1 : 400

DRAWING No: MDD-AR-SKE-MCP-2007001

REVISION: 3

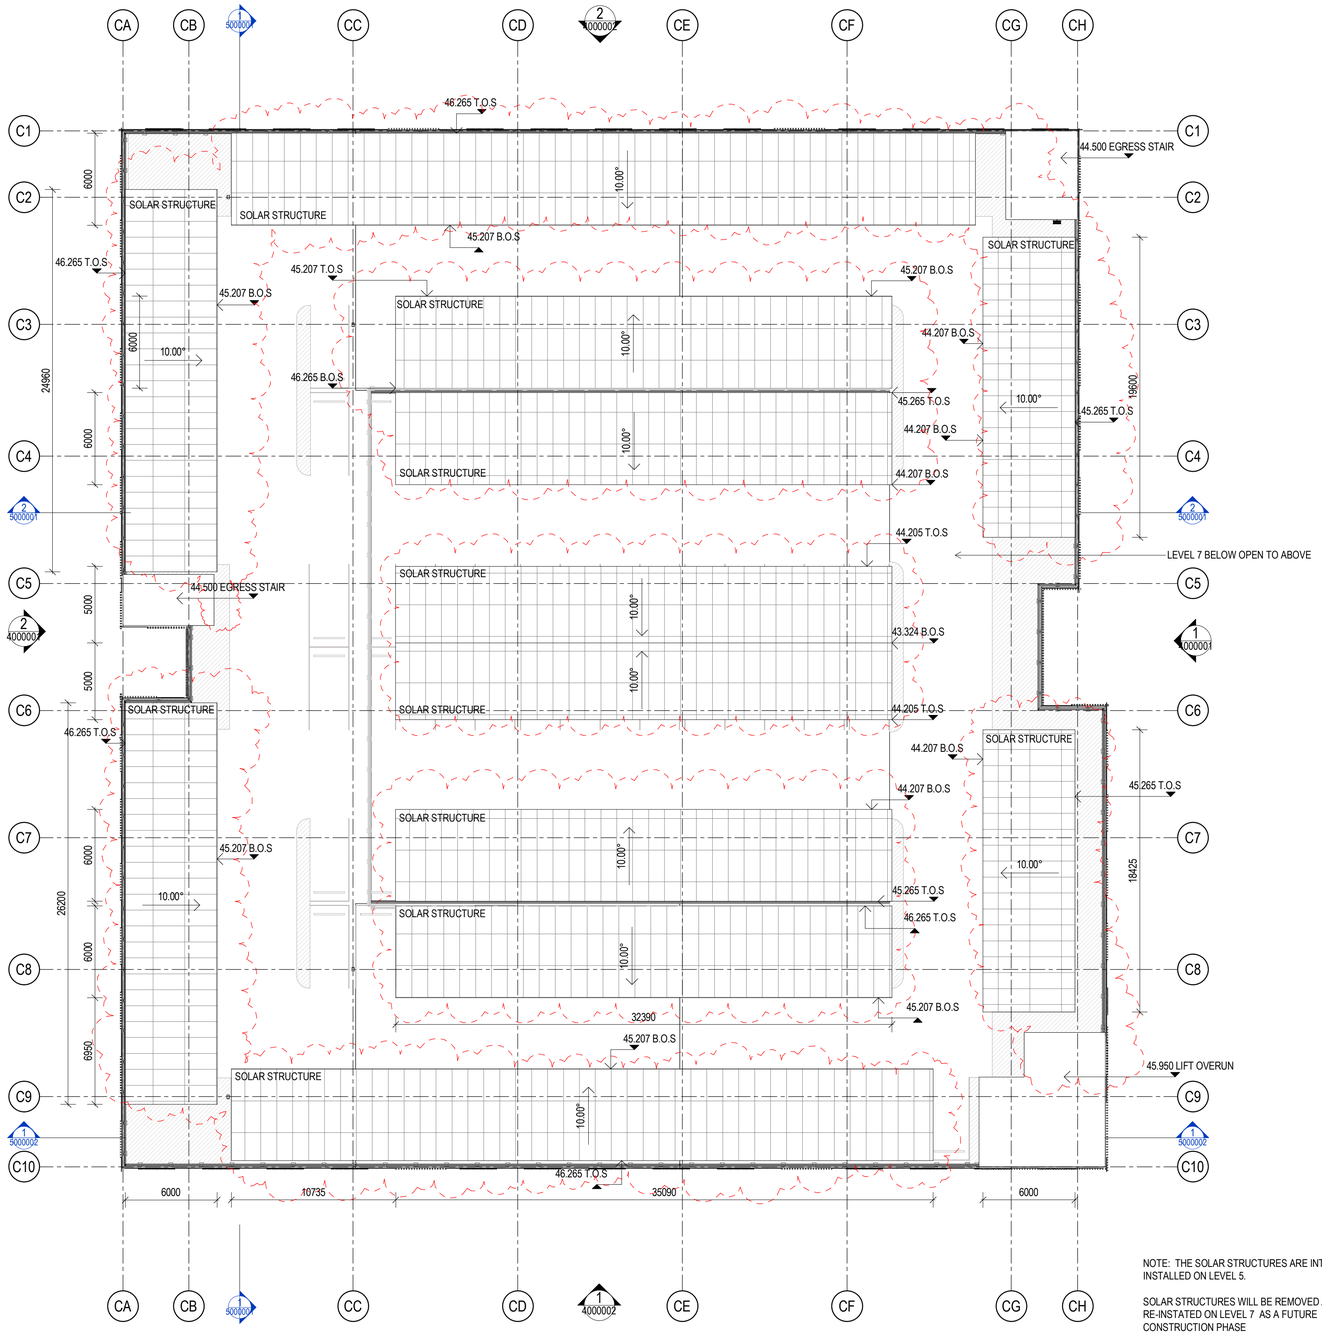

NOTE: THE SOLAR STRUCTURES ARE INTENDED TO BE INSTALLED ON LEVEL 5.

SOLAR STRUCTURES WILL BE REMOVED AND RE-INSTATED ON LEVEL 7 AS A FUTURE CONSTRUCTION PHASE

T.O.S - TOP OF SOLAR STRUCTURE
B.O.S - BOTTOM OF STRUCTURE

- These designs and plans are the copyright of MODE DESIGN Corp. Pty Ltd and cannot be reproduced without written permission.

- Verify all dimensions on site prior to commencement of work.
- DO NOT scale off these drawings.
- Report any discrepancies to the architect before carrying out any work.

AMENDMENTS

REV	DESCRIPTION	AUTH	CHK	DATE
1	ISSUED FOR SSD			06/09/19
2	ISSUED FOR SSD2	CN	AB	15/12/21
3	ISSUED FOR SSD2	AB	AB	15/02/22
4	ISSUED FOR SSD2	AB	AB	21/02/22

STATUS
PRELIMINARY

0m 2 4 6 8 10

ADCO

mode
SYDNEY
Level 5, 111-117 Devonshire St
Surry Hills NSW 2010
T +61 2 8396 9500
syd@modedesign.com.au
ABN: 65 112 807 931

CONSULTANT

PROJECT MANAGER
TSA

CLIENT
NSW GOVERNMENT Health Infrastructure | Health Northern NSW Local Health District

PROJECT
TWEED VALLEY HOSPITAL

MULTI-DECK CARPARK

DRAWING TITLE
LIFT OVERUN - LEVEL 7 / ROOF PLAN
(SECOND CONSTRUCTION STAGE)

PROJECT No 21192	DRAWN CN	CHECKED AB
ISSUE 21/02/2022 5:10:58 PM	SCALE @ A1 1 : 200	SCALE @ A3 1 : 400

DRAWING No MDD-AR-SKE-MCP-2500001
REVISION 4

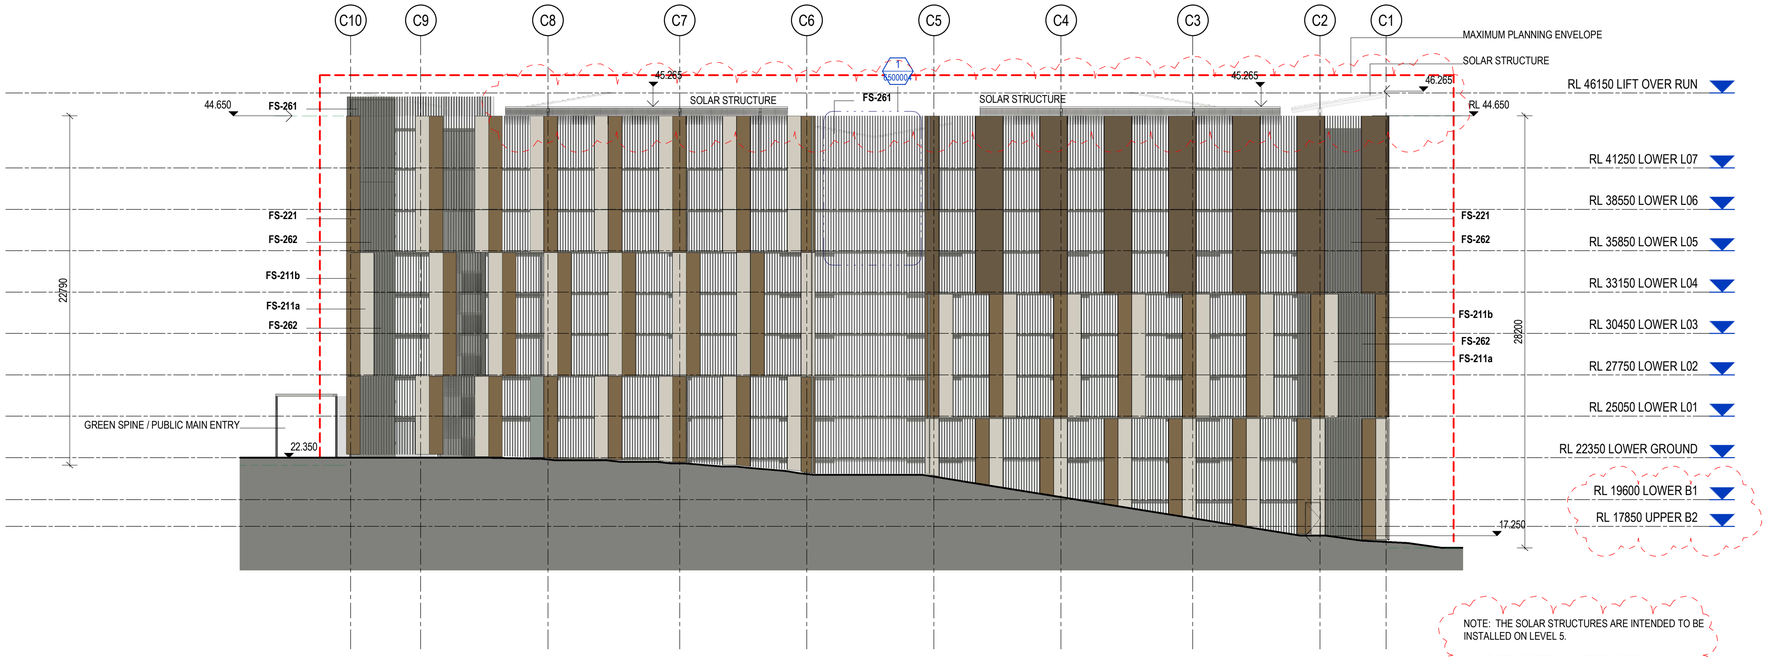

NOTE: THE SOLAR STRUCTURES ARE INTENDED TO BE INSTALLED ON LEVEL 5.

SOLAR STRUCTURES WILL BE REMOVED AND RE-INSTATED ON LEVEL 7 AS A FUTURE CONSTRUCTION PHASE

1 / 20B1001 **ELEVATION** NORTH
Scale: 1 : 200

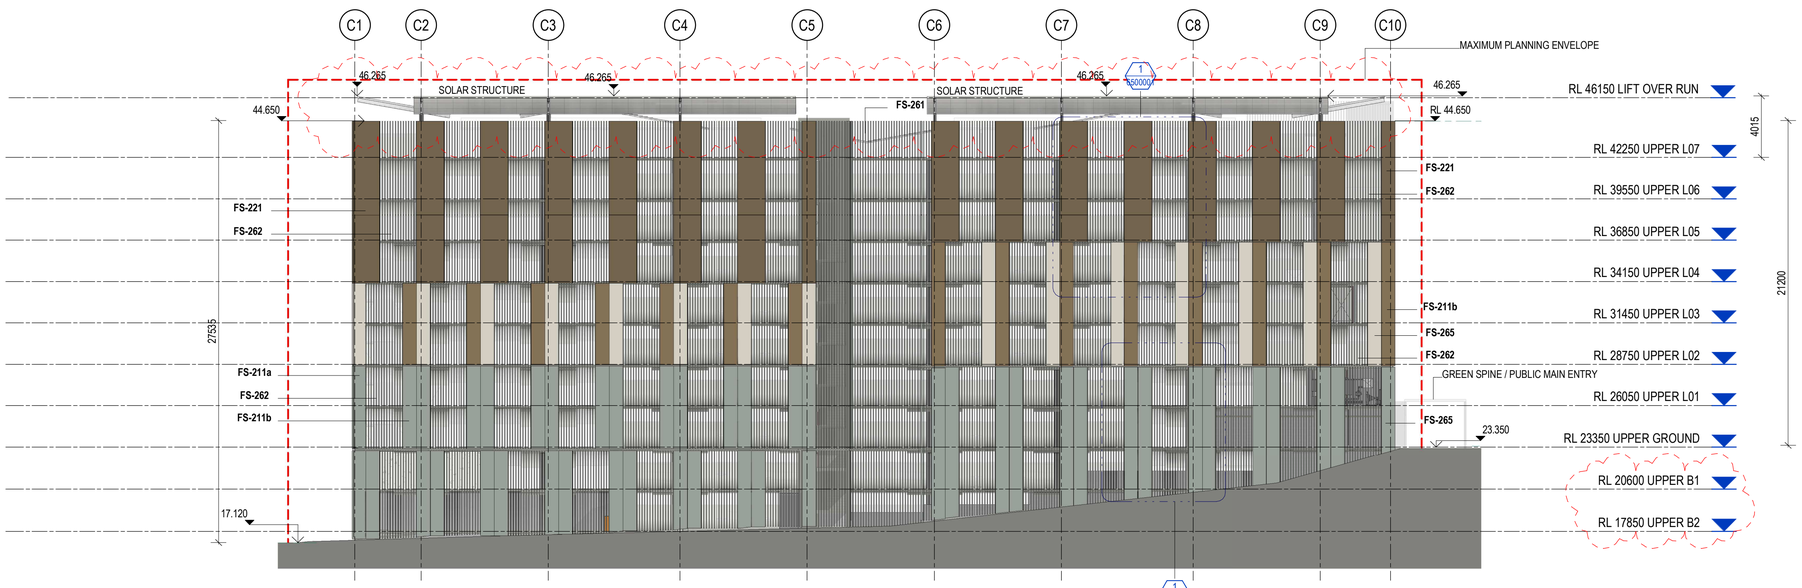

2 / 20B1001 **ELEVATION** SOUTH
Scale: 1 : 200

FACADE TYPE LEGEND

CODE	DESCRIPTION
AB-01	POWDERCOAT FINISH. REFER FINISHES SCHEDULE FOR DETAILS.
AB-02	POWDERCOAT FINISH. REFER FINISHES SCHEDULE FOR DETAILS.
AL-01	POWDERCOAT FINISH. REFER FINISHES SCHEDULE FOR DETAILS.
AL-02	POWDERCOAT FINISH. REFER FINISHES SCHEDULE FOR DETAILS.
AL-05	POWDERCOAT FINISH. REFER FINISHES SCHEDULE FOR DETAILS.
EM-01	POWDERCOAT FINISH. REFER FINISHES SCHEDULE FOR DETAILS.
EM-02	POWDERCOAT FINISH. REFER FINISHES SCHEDULE FOR DETAILS.
FS-211a	PERFORATED SCREEN TYPE 01, FINISHES AS PER FINISHES SCHEDULE
FS-211b	PERFORATED SCREEN TYPE 02, FINISHES AS PER FINISHES SCHEDULE
FS-221	PERFORATED PROFILED SHEET,FINISH AS PER FINISHES SCHEDULE
FS-261	ALUMINIUM BATTEN SCREEN TYPE 01, FINISHES AS PER FINISHES SCHEDULE
FS-262	ALUMINIUM BATTEN SCREEN TYPE 02, FINISHES AS PER FINISHES SCHEDULE
FS-263	SUNSHADING LOUVRE SCREEN. FINISHES AS PER FINISHES SCHEDULE
FS-265	PERFORATED MESH SCREEN, FINISHES AS PER FINISHES SCHEDULE

- These designs and plans are the copyright of MODE DESIGN Corp. Pty Ltd and cannot be reproduced without written permission.

- Verify all dimensions on site prior to commencement of work.
- DO NOT scale off these drawings.
- Report any discrepancies to the architect before carrying out any work.

AMENDMENTS

REV	DESCRIPTION	AUTH	CHK	DATE
1	ISSUED FOR SSD			06/09/19
2	ISSUED FOR SSD2	CN	AB	15/12/21
3	ISSUED FOR SSD2	AB	AB	15/02/22
4	ISSUED FOR SSD2	AB	AB	21.02.22

STATUS
PRELIMINARY

0m 2 4 6 8 10

ADCO

mode
SYDNEY
Level 5, 111-117 Devonshire St
Surry Hills NSW 2010
T +61 2 8396 9500
syd@modedesign.com.au
ABN: 65 112 807 931

CONSULTANT

PROJECT MANAGER
TSA

CLIENT
NSW GOVERNMENT Health Infrastructure | Health Northern NSW Local Health District

PROJECT
TWEED VALLEY HOSPITAL

MULTI-DECK CARPARK

DRAWING TITLE
ELEVATIONS

PROJECT No	DRAWN	CHECKED
21192	CN	AB
ISSUE 21/02/2022 5:31:59 PM	SCALE @ A1 1 : 200	SCALE @ A3 1 : 400

DRAWING No
MDD- AR- SKE- MCP- 4000001

REVISION
4

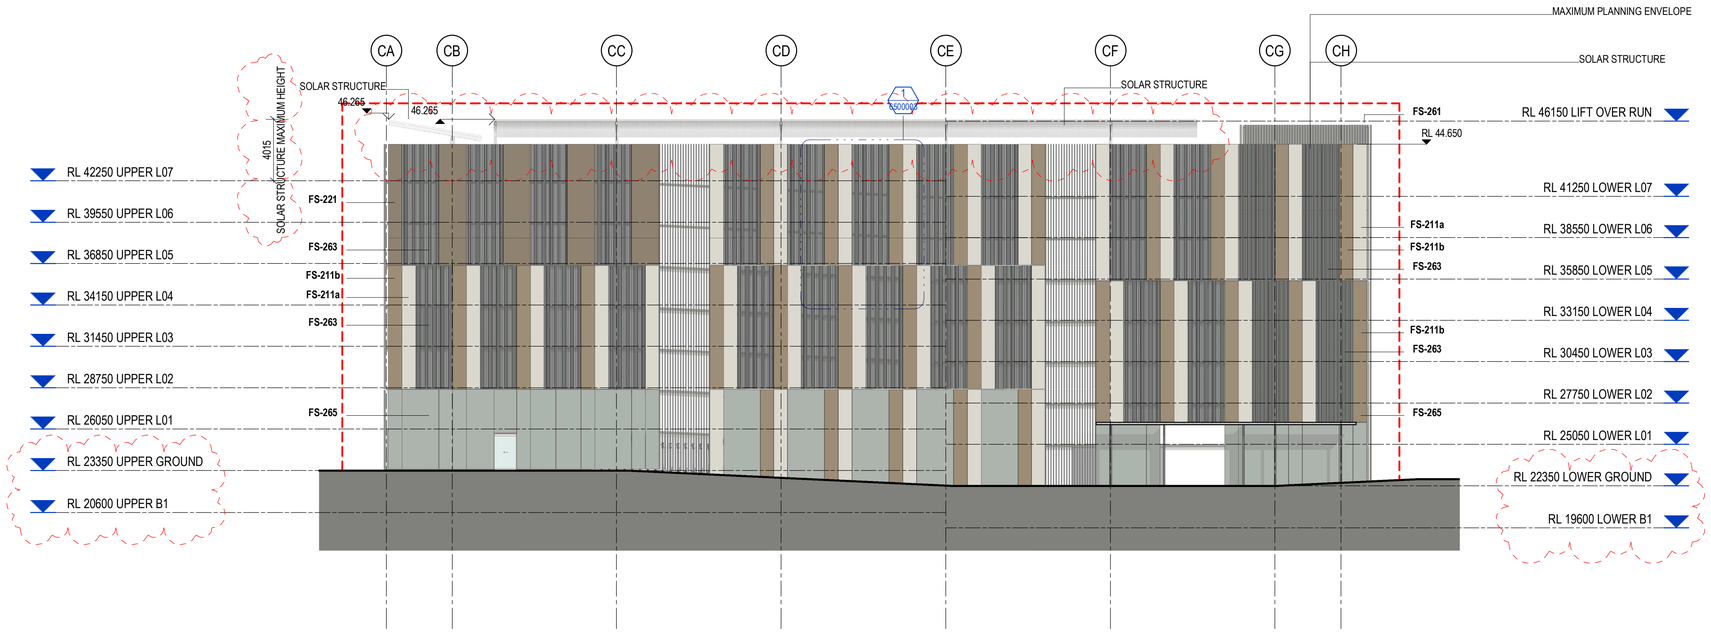

1 20B1001 **ELEVATION** EAST
Scale: 1 : 200

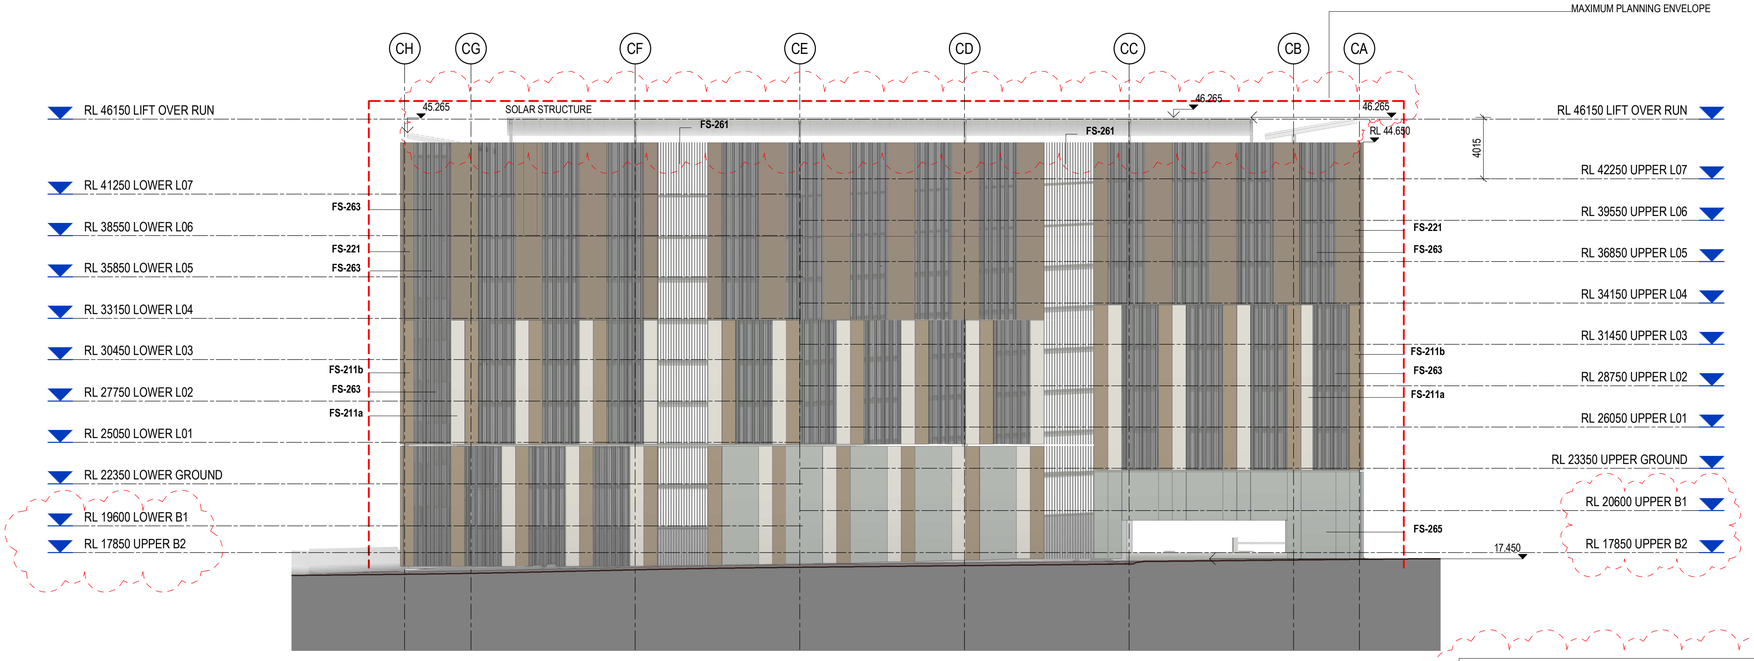

2 20B1001 **ELEVATION** WEST
Scale: 1 : 200

FACADE TYPE LEGEND	
CODE	DESCRIPTION
AB-01	POWDERCOAT FINISH. REFER FINISHES SCHEDULE FOR DETAILS.
AB-02	POWDERCOAT FINISH. REFER FINISHES SCHEDULE FOR DETAILS.
AL-01	POWDERCOAT FINISH. REFER FINISHES SCHEDULE FOR DETAILS.
AL-02	POWDERCOAT FINISH. REFER FINISHES SCHEDULE FOR DETAILS.
AL-05	POWDERCOAT FINISH. REFER FINISHES SCHEDULE FOR DETAILS.
EM-01	POWDERCOAT FINISH. REFER FINISHES SCHEDULE FOR DETAILS.
EM-02	POWDERCOAT FINISH. REFER FINISHES SCHEDULE FOR DETAILS.
FS-211a	PERFORATED SCREEN TYPE 01, FINISHES AS PER FINISHES SCHEDULE
FS-211b	PERFORATED SCREEN TYPE 02, FINISHES AS PER FINISHES SCHEDULE
FS-221	PERFORATED PROFILED SHEET,FINISH AS PER FINISHES SCHEDULE
FS-261	ALUMINIUM BATTEN SCREEN TYPE 01, FINISHES AS PER FINISHES SCHEDULE
FS-262	ALUMINIUM BATTEN SCREEN TYPE 02, FINISHES AS PER FINISHES SCHEDULE
FS-263	SUNSHADING LOUVRE SCREEN. FINISHES AS PER FINISHES SCHEDULE
FS-265	PERFORATED MESH SCREEN. FINISHES AS PER FINISHES SCHEDULE

- These designs and plans are the copyright of MODE DESIGN Corp. Pty Ltd and cannot be reproduced without written permission.
- Verify all dimensions on site prior to commencement of work.
- DO NOT scale off these drawings.
- Report any discrepancies to the architect before carrying out any work.

AMENDMENTS

REV	DESCRIPTION	AUTH	CHK	DATE
1	ISSUED FOR SSD			06/09/19
2	ISSUED FOR SSD2	CN	AB	15/12/21
3	ISSUED FOR SSD2	AB	AB	15/02/22
4	ISSUED FOR SSD2	AB	AB	21.02.22

STATUS
PRELIMINARY

0m 2 4 6 8 10

ADCO

mode
SYDNEY
Level 5, 111-117 Devonshire St
Surry Hills NSW 2010
T +61 2 8396 9500
syd@modedesign.com.au
ABN: 65 112 807 931

CONSULTANT

PROJECT MANAGER
TSA

CLIENT
NSW GOVERNMENT Health Infrastructure | Health Northern NSW Local Health District

PROJECT
TWEED VALLEY HOSPITAL

MULTI-DECK CARPARK

DRAWING TITLE
ELEVATIONS

PROJECT No	DRAWN	CHECKED
21192	CN	AB
ISSUE 21/02/2022 5:32:19 PM	SCALE @ A1 1 : 200	SCALE @ A3 1 : 400

DRAWING No MDD- AR- SKE- MCP- 4000002
REVISION 4

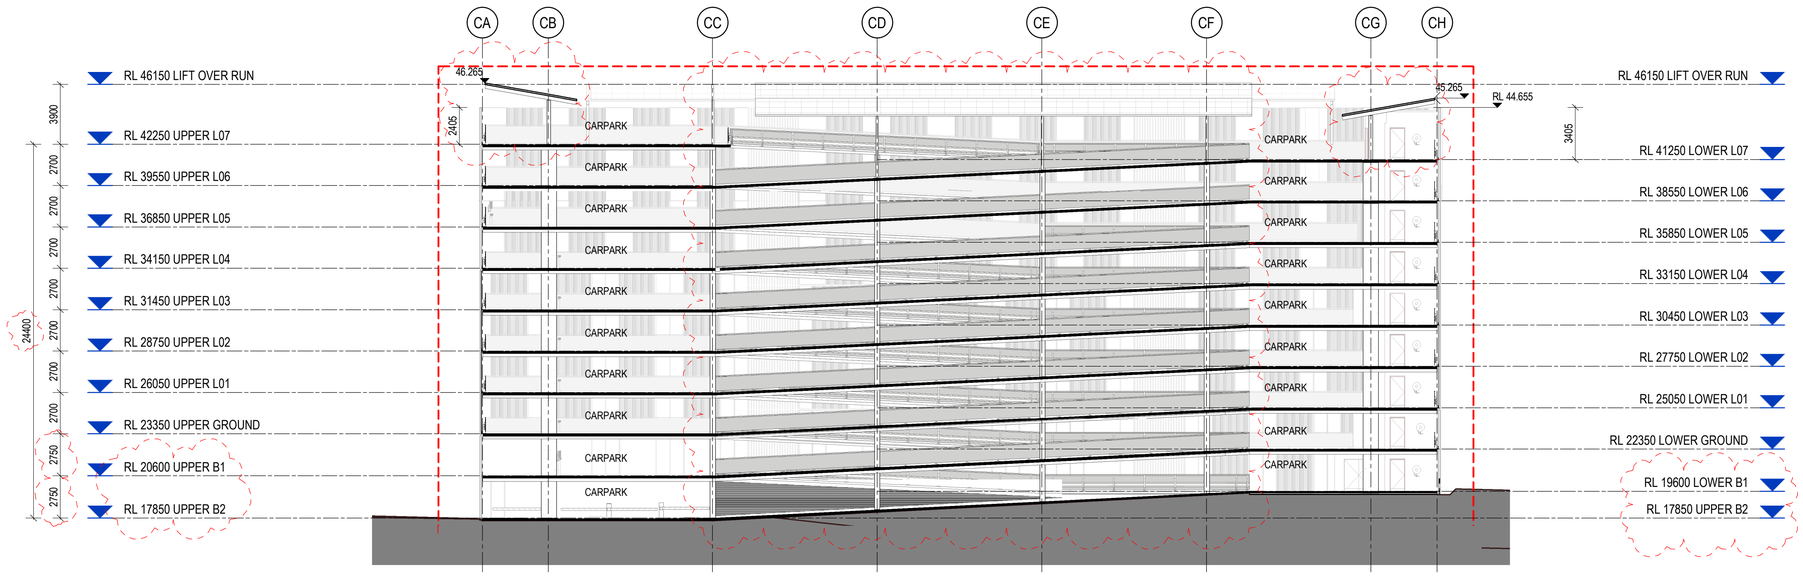

2 SECTION SECTION B
Scale: 1 : 200

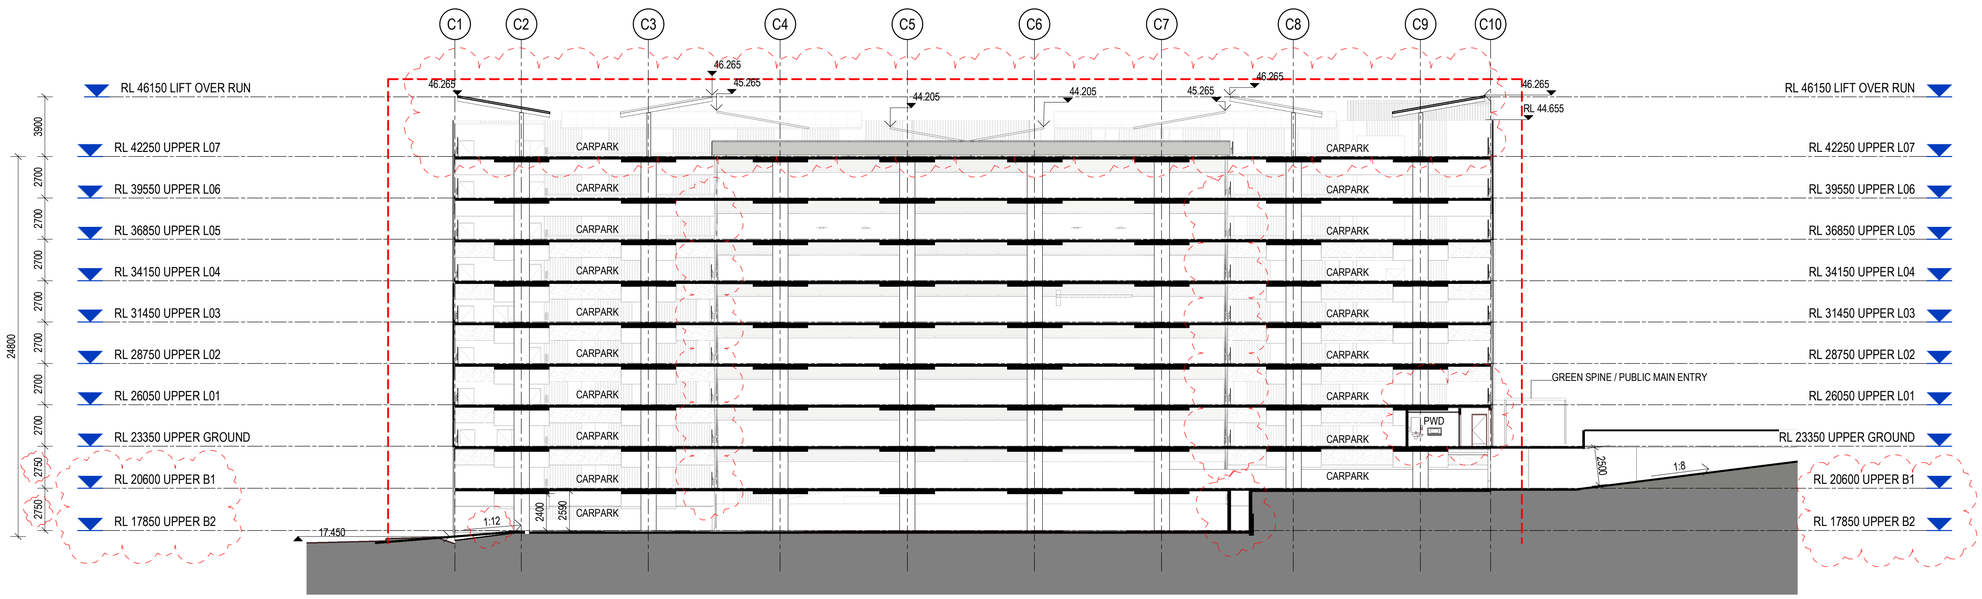

1 SECTION SECTION A
Scale: 1 : 200

- These designs and plans are the copyright of MODE DESIGN Corp. Pty Ltd and cannot be reproduced without written permission.
- Verify all dimensions on site prior to commencement of work.
- DO NOT scale off these drawings.
- Report any discrepancies to the architect before carrying out any work.

AMENDMENTS

REV	DESCRIPTION	AUTH	CHK	DATE
1	ISSUED FOR SSD			06/09/19
2	ISSUED FOR SSD2	CN	AB	15/12/21
3	ISSUED FOR SSD2	AB	AB	15/02/22
4	ISSUED FOR SSD2	AB	AB	21/02/22

STATUS

0m 2 4 6 8 10

NORTH

ADCO

mode
SYDNEY
Level 5, 111-117 Devonshire St
Surry Hills NSW 2010
T +61 2 8396 9500
syd@modedesign.com.au
ABN: 65 112 807 931

CONSULTANT

PROJECT MANAGER

TSA

CLIENT

NSW GOVERNMENT Health Infrastructure | Health Northern NSW Local Health District

PROJECT
TWEED VALLEY HOSPITAL

MULTI-DECK CARPARK

DRAWING TITLE
SECTIONS

PROJECT No	DRAWN	CHECKED
21192	AB	AB
ISSUE 21/02/2022 5:11:09 PM	SCALE @ A1 1 : 200	SCALE @ A3 1 : 400

DRAWING No MDD-AR-SKE-MCP-5000001

REVISION 4

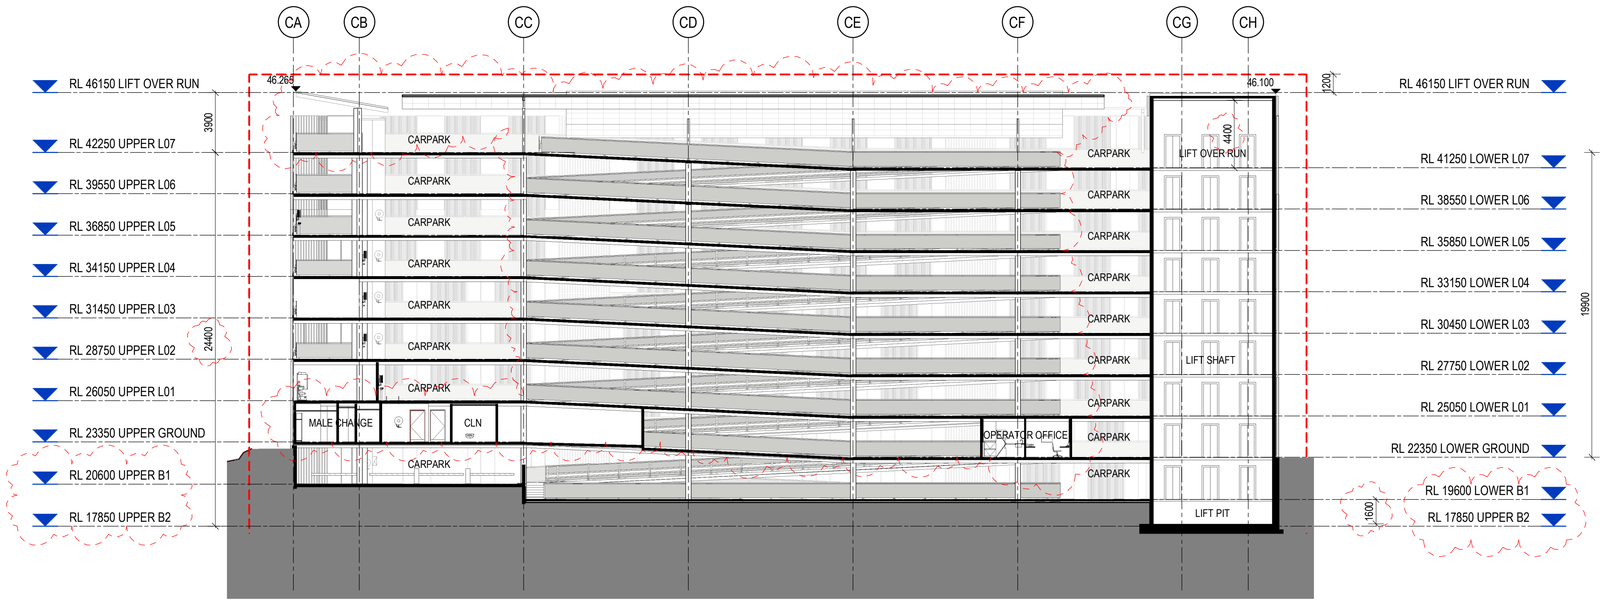

3 **SECTION** SECTION C
Scale: 1 : 200

- These designs and plans are the copyright of MODE DESIGN Corp. Pty Ltd and cannot be reproduced without written permission.
- Verify all dimensions on site prior to commencement of work.
- DO NOT scale off these drawings.
- Report any discrepancies to the architect before carrying out any work.

AMENDMENTS

REV	DESCRIPTION	AUTH	CHK	DATE
1	ISSUED FOR SSD			06/09/19
2	ISSUED FOR SSD2	CN	AB	15/12/21
3	ISSUED FOR SSD2	AB	AB	15/02/22
4	ISSUED FOR SSD2	AB	AB	21/02/22

STATUS

0m 2 4 6 8 10

ADCO

mode
SYDNEY
Level 5, 111-117 Devonshire St
Surry Hills NSW 2010
T +61 2 8396 9500
syd@modedesign.com.au
ABN: 65 112 807 931

CONSULTANT

PROJECT MANAGER

TSA

CLIENT

NSW GOVERNMENT | Health Infrastructure | Health Northern NSW Local Health District

PROJECT
TWEED VALLEY HOSPITAL

MULTI-DECK CARPARK

DRAWING TITLE
SECTIONS

PROJECT No	DRAWN	CHECKED
21192	Author	Checker
ISSUE 21/02/2022 5:11:24 PM	SCALE @ A1 1 : 200	SCALE @ A3 1 : 400

DRAWING No MDD-AR-SKE-MCP-5000002

REVISION 4

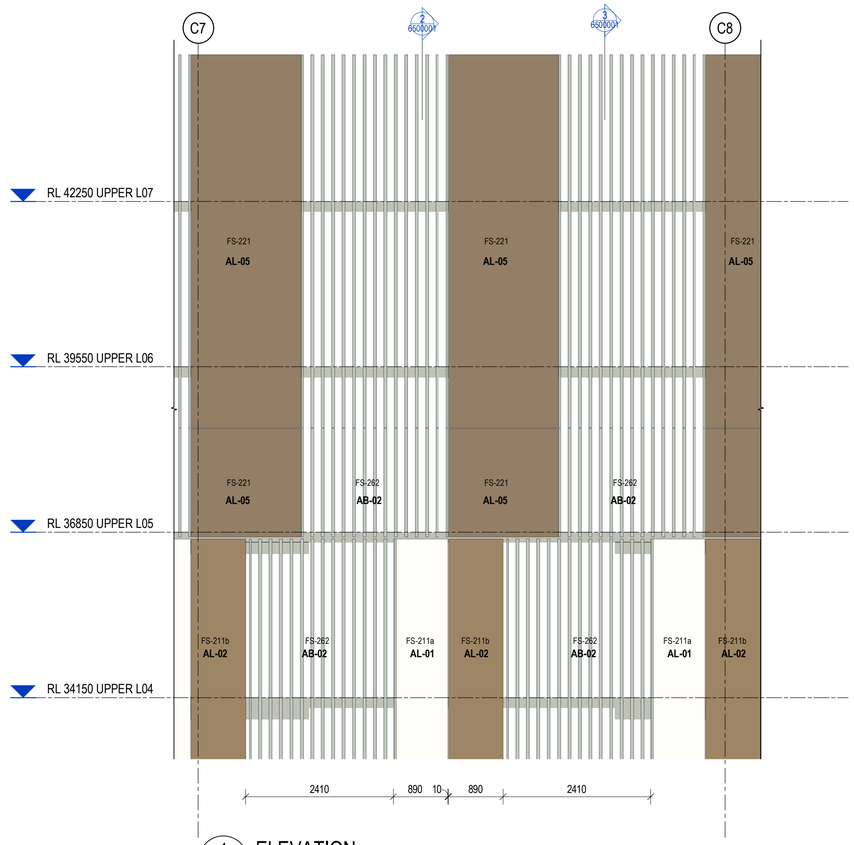

1 4000001 ELEVATION
Scale: 1 : 50

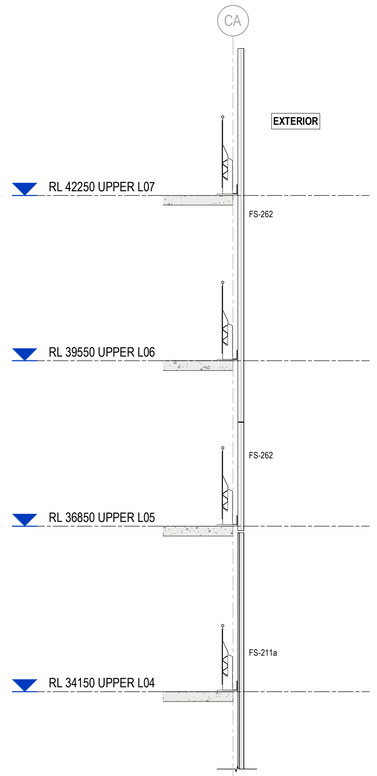

2 6500001 SECTION
Scale: 1 : 50

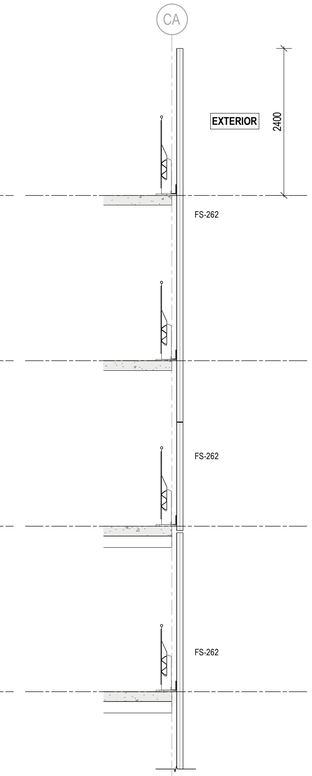

3 6500001 SECTION
Scale: 1 : 50

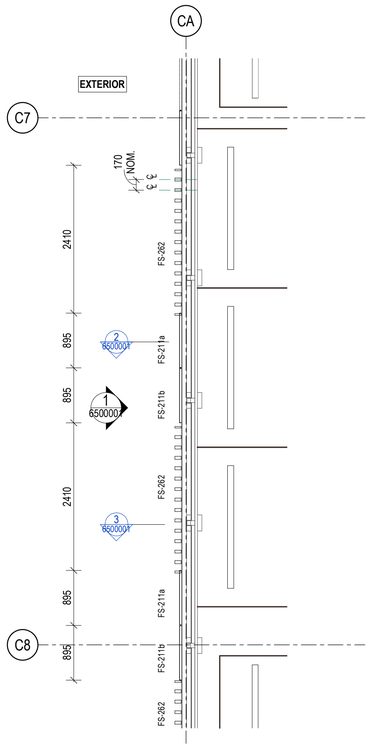

A 2004001 PLAN FS211 / FS262
Scale: 1 : 50

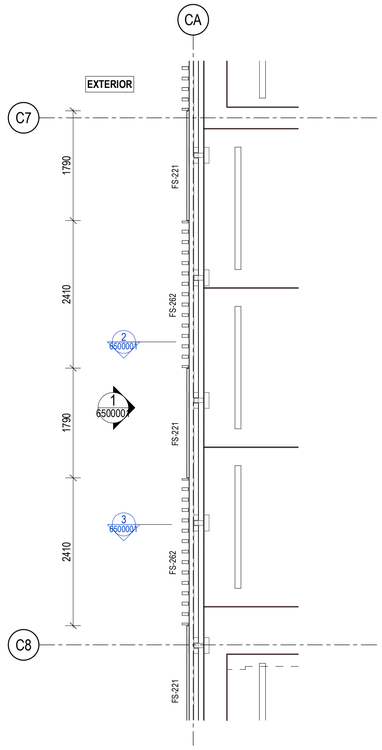

B 2005001 PLAN FS211 / FS262
Scale: 1 : 50

FACADE TYPE LEGEND	
CODE	DESCRIPTION
AB-01	POWDERCOAT FINISH. REFER FINISHES SCHEDULE FOR DETAILS.
AB-02	POWDERCOAT FINISH. REFER FINISHES SCHEDULE FOR DETAILS.
AL-01	POWDERCOAT FINISH. REFER FINISHES SCHEDULE FOR DETAILS.
AL-02	POWDERCOAT FINISH. REFER FINISHES SCHEDULE FOR DETAILS.
AL-05	POWDERCOAT FINISH. REFER FINISHES SCHEDULE FOR DETAILS.
EM-01	POWDERCOAT FINISH. REFER FINISHES SCHEDULE FOR DETAILS.
EM-02	POWDERCOAT FINISH. REFER FINISHES SCHEDULE FOR DETAILS.
FS-211a	PERFORATED SCREEN TYPE 01, FINISHES AS PER FINISHES SCHEDULE
FS-211b	PERFORATED SCREEN TYPE 02, FINISHES AS PER FINISHES SCHEDULE
FS-221	PERFORATED PROFILED SHEET,FINISH AS PER FINISHES SCHEDULE
FS-261	ALUMINIUM BATTEN SCREEN TYPE 01, FINISHES AS PER FINISHES SCHEDULE
FS-262	ALUMINIUM BATTEN SCREEN TYPE 02, FINISHES AS PER FINISHES SCHEDULE
FS-263	SUNSHADING LOUVRE SCREEN. FINISHES AS PER FINISHES SCHEDULE
FS-265	PERFORATED MESH SCREEN, FINISHES AS PER FINISHES SCHEDULE

- These designs and plans are the copyright of MODE DESIGN Corp. Pty Ltd and cannot be reproduced without written permission.
- Verify all dimensions on site prior to commencement of work.
- DO NOT scale off these drawings.
- Report any discrepancies to the architect before carrying out any work.

AMENDMENTS

REV	DESCRIPTION	AUTH	CHK	DATE
1	ISSUED FOR SSD			06/09/19
2	ISSUED FOR SSD2	CN	AB	15/12/21
3	ISSUED FOR SSD2	AB	AB	15/02/22
4	ISSUED FOR SSD2	AB	AB	21.02.22

STATUS
PRELIMINARY

0m 0.5 1 1.5 2 2.5

ADCO

mode
SYDNEY
Level 5, 111-117 Devonshire St
Surry Hills NSW 2010
T +61 2 8396 9500
syd@modedesign.com.au
ABN: 65 112 807 931

CONSULTANT

PROJECT MANAGER
TSA

CLIENT
NSW GOVERNMENT Health Infrastructure | Health Northern NSW Local Health District

PROJECT
TWEED VALLEY HOSPITAL

MULTI-DECK CARPARK

DRAWING TITLE
FACADE TYPES

PROJECT No	DRAWN	CHECKED
21192	CN	AB
ISSUE 23/02/2022 12:20:33 PM	SCALE @ A1 1 : 50	SCALE @ A3 1 : 100

DRAWING No
MDD- AR- SKE- MCP- 6500001

REVISION
4

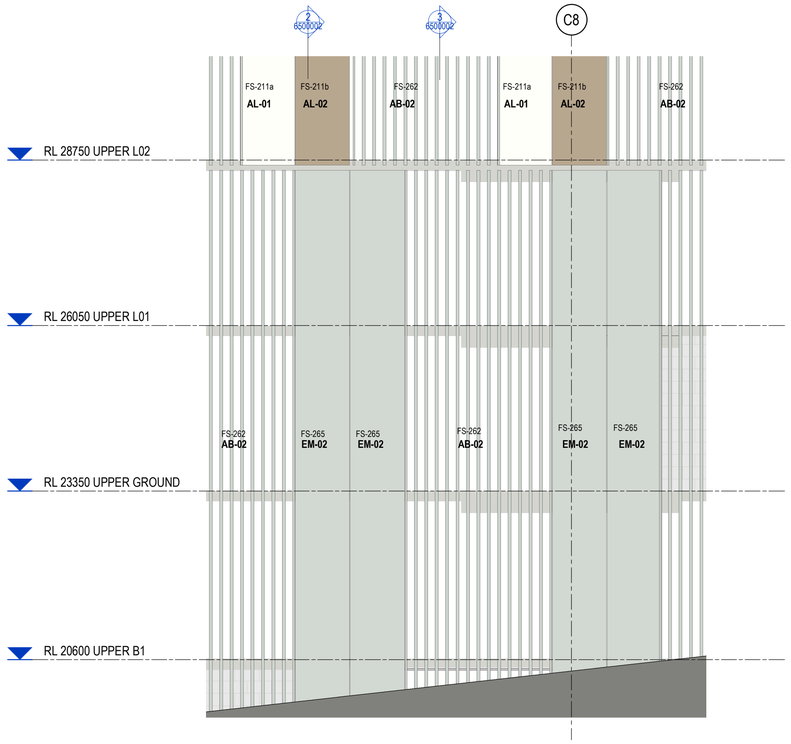

1 4000001 ELEVATION
Scale: 1 : 50

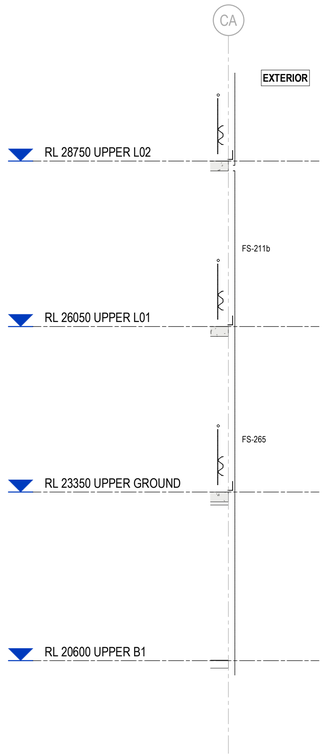

2 6500002 SECTION
Scale: 1 : 50

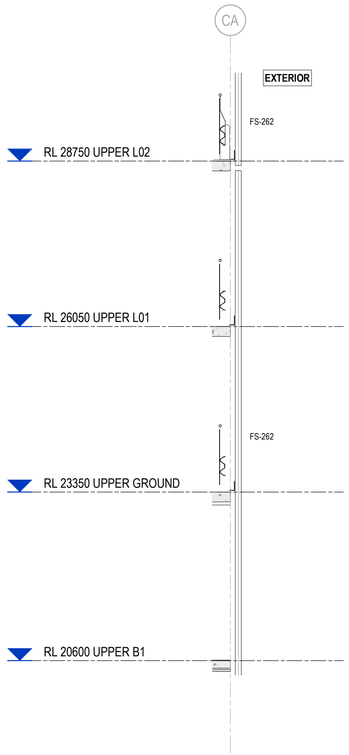

3 6500002 SECTION
Scale: 1 : 50

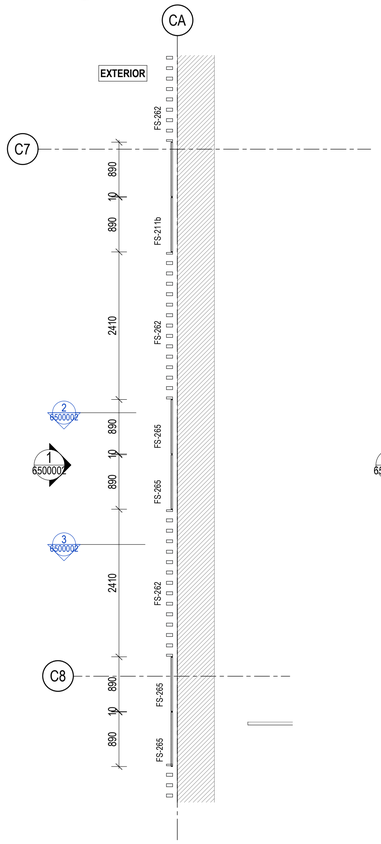

A 20B10001 PLAN FS211 / FS262
Scale: 1 : 50

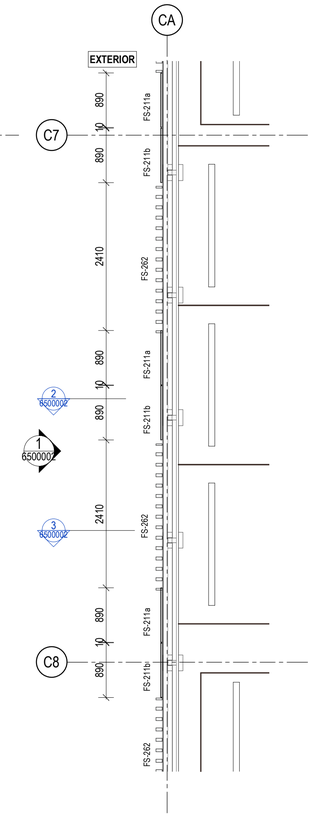

B 2002001 PLAN FS211 / FS262
Scale: 1 : 50

FACADE TYPE LEGEND	
CODE	DESCRIPTION
AB-01	POWDERCOAT FINISH. REFER FINISHES SCHEDULE FOR DETAILS.
AB-02	POWDERCOAT FINISH. REFER FINISHES SCHEDULE FOR DETAILS.
AL-01	POWDERCOAT FINISH. REFER FINISHES SCHEDULE FOR DETAILS.
AL-02	POWDERCOAT FINISH. REFER FINISHES SCHEDULE FOR DETAILS.
AL-05	POWDERCOAT FINISH. REFER FINISHES SCHEDULE FOR DETAILS.
EM-01	POWDERCOAT FINISH. REFER FINISHES SCHEDULE FOR DETAILS.
EM-02	POWDERCOAT FINISH. REFER FINISHES SCHEDULE FOR DETAILS.
FS-211a	PERFORATED SCREEN TYPE 01, FINISHES AS PER FINISHES SCHEDULE
FS-211b	PERFORATED SCREEN TYPE 02, FINISHES AS PER FINISHES SCHEDULE
FS-221	PERFORATED PROFILED SHEET,FINISH AS PER FINISHES SCHEDULE
FS-261	ALUMINIUM BATTEN SCREEN TYPE 01, FINISHES AS PER FINISHES SCHEDULE
FS-262	ALUMINIUM BATTEN SCREEN TYPE 02, FINISHES AS PER FINISHES SCHEDULE
FS-263	SUNSHADING LOUVRE SCREEN. FINISHES AS PER FINISHES SCHEDULE
FS-265	PERFORATED MESH SCREEN, FINISHES AS PER FINISHES SCHEDULE

- These designs and plans are the copyright of MODE DESIGN Corp. Pty Ltd and cannot be reproduced without written permission.
- Verify all dimensions on site prior to commencement of work.
- DO NOT scale off these drawings.
- Report any discrepancies to the architect before carrying out any work.

AMENDMENTS

REV	DESCRIPTION	AUTH	CHK	DATE
1	ISSUED FOR SSD			06/09/19
2	ISSUED FOR SSD2	CN	AB	15/12/21
3	ISSUED FOR SSD2	AB	AB	15/02/22
4	ISSUED FOR SSD2	AB	AB	21.02.22

STATUS
PRELIMINARY

0m 0.5 1 1.5 2 2.5

ADCO

mode
SYDNEY
Level 5, 111-117 Devonshire St
Surry Hills NSW 2010
T +61 2 8396 9500
syd@modedesign.com.au
ABN: 65 112 807 931

CONSULTANT

PROJECT MANAGER
TSA

CLIENT
NSW GOVERNMENT Health Infrastructure | Health Northern NSW Local Health District

PROJECT
TWEED VALLEY HOSPITAL

MULTI-DECK CARPARK

DRAWING TITLE
FACADE TYPES

PROJECT No 21192	DRAWN CN	CHECKED AB
ISSUE 23/02/2022 12:20:45 PM	SCALE @ A1 1 : 50	SCALE @ A3 1 : 100

DRAWING No MDD- AR- SKE- MCP- 6500002
REVISION 4

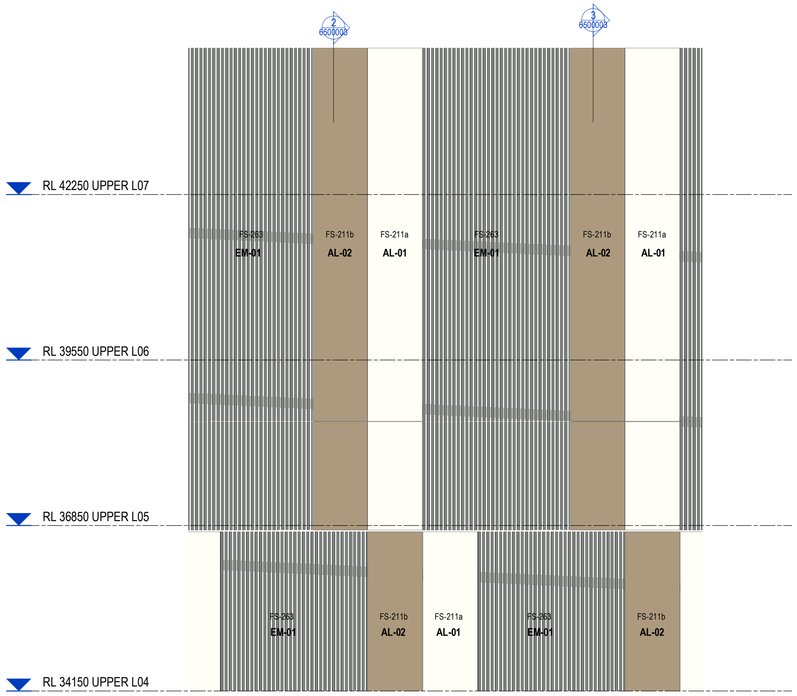

1 ELEVATION
4000002 Scale: 1 : 50

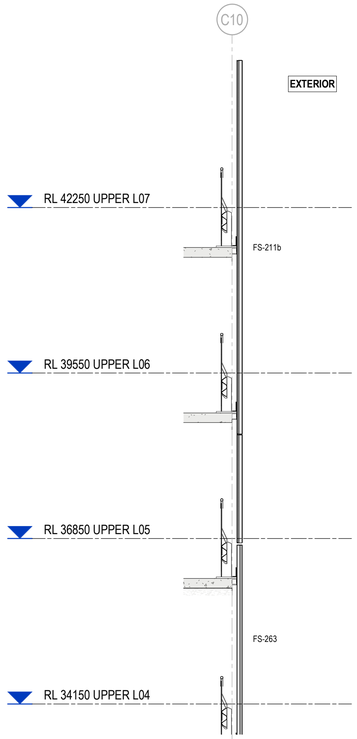

2 SECTION
6500003 Scale: 1 : 50

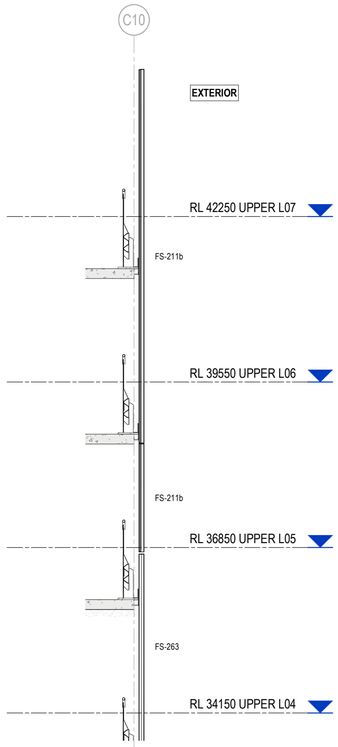

3 SECTION
6500003 Scale: 1 : 50

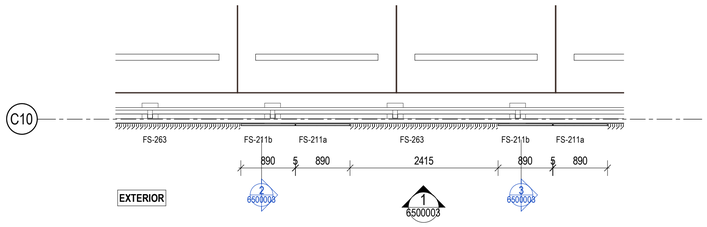

B PLAN FS211 / FS263
2005001 Scale: 1 : 50

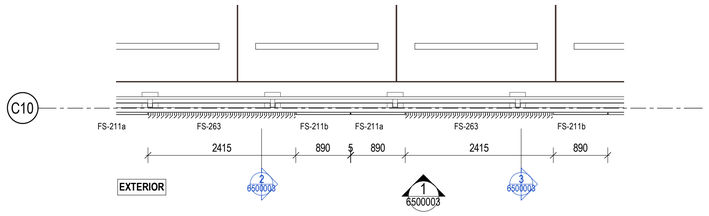

A PLAN FS211 / FS263
2004001 Scale: 1 : 50

- These designs and plans are the copyright of MODE DESIGN Corp. Pty Ltd and cannot be reproduced without written permission.

- Verify all dimensions on site prior to commencement of work.
- DO NOT scale off these drawings.
- Report any discrepancies to the architect before carrying out any work.

AMENDMENTS

REV	DESCRIPTION	AUTH	CHK	DATE
1	ISSUED FOR SSD			06/09/19
2	ISSUED FOR SSD2	CN	AB	15/12/21
3	ISSUED FOR SSD2	AB	AB	15/02/22
4	ISSUED FOR SSD2	AB	AB	21.02.22

STATUS
PRELIMINARY

0m 0.5 1 1.5 2 2.5

ADCO

mode
SYDNEY
Level 5, 111-117 Devonshire St
Surry Hills NSW 2010
T +61 2 8396 9500
syd@modedesign.com.au
ABN: 65 112 807 931

CONSULTANT

PROJECT MANAGER
TSA

CLIENT
NSW GOVERNMENT Health Infrastructure | Health Northern NSW Local Health District

PROJECT
TWEED VALLEY HOSPITAL

MULTI-DECK CARPARK

DRAWING TITLE
FACADE TYPES

PROJECT No	DRAWN	CHECKED
21192	CN	AB
ISSUE 23/02/2022 12:20:57 PM	SCALE @ A1 1 : 50	SCALE @ A3 1 : 100

DRAWING No: MDD- AR- SKE- MCP- 6500003
REVISION: 4

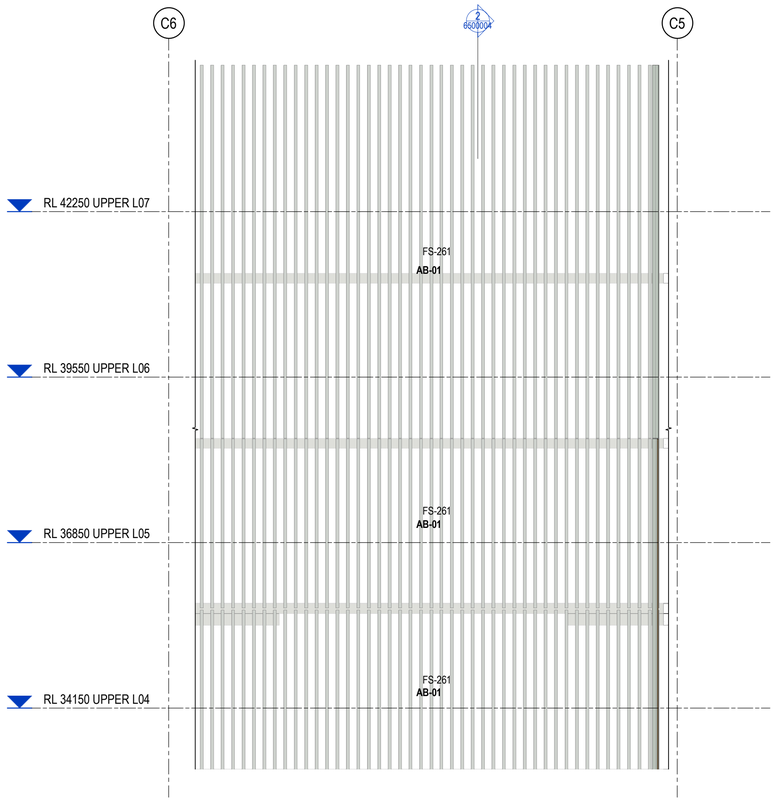

1 4000001 ELEVATION
Scale: 1 : 50

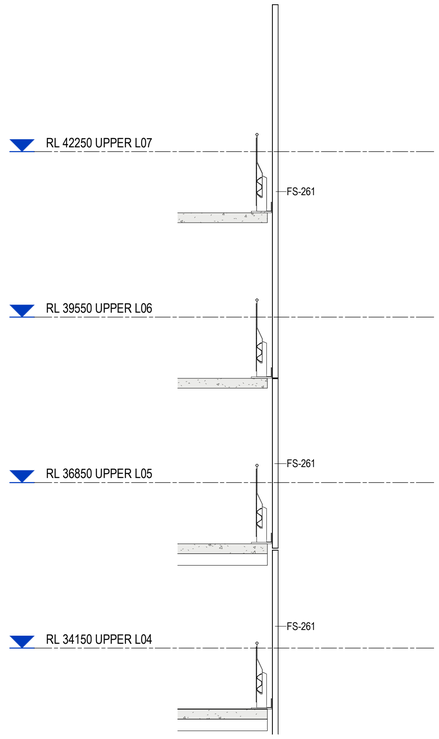

2 6500004 SECTION
Scale: 1 : 50

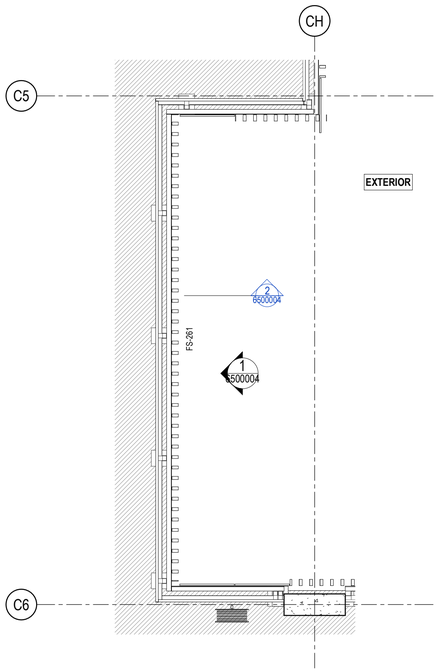

A 2005001 PLAN FS.261
Scale: 1 : 50

- These designs and plans are the copyright of MODE DESIGN Corp. Pty Ltd and cannot be reproduced without written permission.
- Verify all dimensions on site prior to commencement of work.
- DO NOT scale off these drawings.
- Report any discrepancies to the architect before carrying out any work.

AMENDMENTS

REV	DESCRIPTION	AUTH	CHK	DATE
1	ISSUED FOR SSD			06/09/19
2	ISSUED FOR SSD2	CN	AB	15/12/21
3	ISSUED FOR SSD2	AB	AB	15/02/22
4	ISSUED FOR SSD2	AB	AB	21.02.22

STATUS
PRELIMINARY

0m 0.5 1 1.5 2 2.5

ADCO

mode
SYDNEY
Level 5, 111-117 Devonshire St
Surry Hills NSW 2010
T +61 2 8396 9500
syd@modedesign.com.au
ABN: 65 112 807 931

CONSULTANT

PROJECT MANAGER
TSA

CLIENT
NSW GOVERNMENT Health Infrastructure | Health Northern NSW Local Health District

PROJECT
TWEED VALLEY HOSPITAL

MULTI-DECK CARPARK

DRAWING TITLE
FACADE TYPES

PROJECT No	DRAWN	CHECKED
21192	CN	AB
ISSUE 23/02/2022 12:21:08 PM	SCALE @ A1 1 : 50	SCALE @ A3 1 : 100

DRAWING No: MDD- AR- SKE- MCP- 6500004
REVISION: 4

TWEED VALLEY HOSPITAL
Multi Deck Carpark

EXTERIOR FINISHES SCHEDULE
SSD2 SCH_001

Prepared by: MODE
Plaza Level, Mosaic
826 Ann Street Fortitude Valley,
QLD, 4006
T: 07 3253 9900

21192_TWDMDCP

SSD2 SCH_001_Exterior Finishes Schedule

21192_TWDMDCP

REVISION HISTORY

Revision	Prepared by	Description	Date
1	MODE	ISSUED FOR SSD2	16/12/21
2	MODE	ISSUED FOR SSD2	25/02/22
3	MODE	ISSUED FOR SSD2	28/02/22

NOTES

1. Refer to all project drawings, schedules and specifications.
2. Refer to the specification document for all fixtures, fittings, equipment, materials, products and finishes full descriptions and requirements.
3. Supplier contract information is included for reference only. Specified items may be available from alternative sources. Any proposed substitutions to equal function, performance, quality and aesthetic appearance must be submitted for approval with supporting documentation.
4. To be read in conjunction with all consultant documentation.
5. Product images provided are generic and indicative of intent, refer to full specification for actual requirements.

SSD2 SCH_001_Exterior Finishes Schedule

21192_TWDMDCP

REV	CODE	ITEM	COLOUR	IMAGE	NOTES
3	FS-211a	Perforated screen type 1	Powder-coat color: AL-01, Dulux Duratec Zeus Matt Canvas Cloth		Open Area Percentage to comply with the DtS requirements for open deck as defined in the BCA

SSD2 SCH_001_Exterior Finishes Schedule

21192_TWDMDCP

REV	CODE	ITEM	COLOUR	IMAGE	NOTES
3	FS-211b	Perforated screen type 2	Powder-coat color: AL-02, Dulux Electro Sensational Champagne	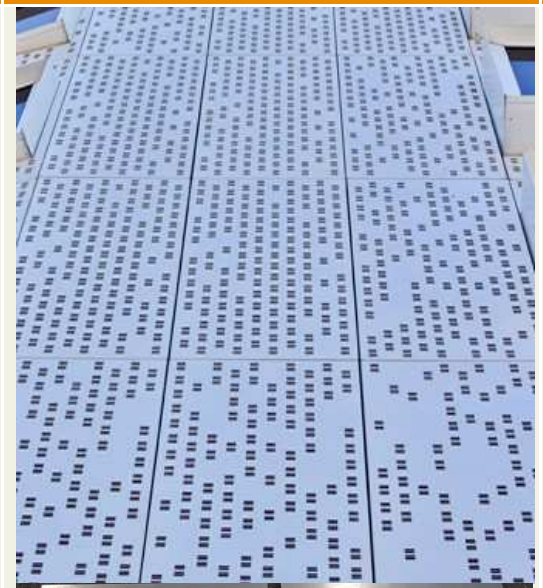	Open Area Percentage to comply with the DtS requirements for open deck as defined in the BCA

SSD2 SCH_001_Exterior Finishes Schedule

21192_TWDMDCP

REV	CODE	ITEM	COLOUR	IMAGE	NOTES
3	FS-221	Perforated profiled sheet	Powder-coat color: AL-05, Dulux Electro Brilliance Flat 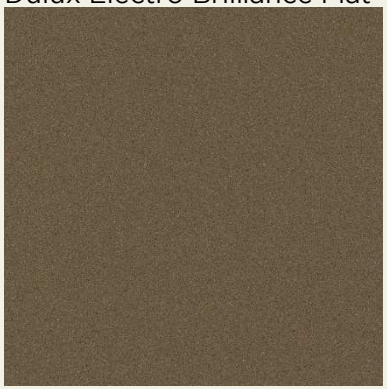		Spandek Profile Open Area Percentage to comply with the DtS requirements for open deck as defined in the BCA

SSD2 SCH_001_Exterior Finishes Schedule

21192_TWDMDCP

REV	CODE	ITEM	COLOUR	IMAGE	NOTES
	FS-261	Aluminium batten screen type 1	Powder-coat color: AB-01, Duratec Eternity Pewter Pearl Satin 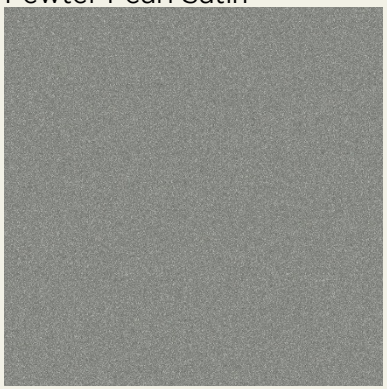	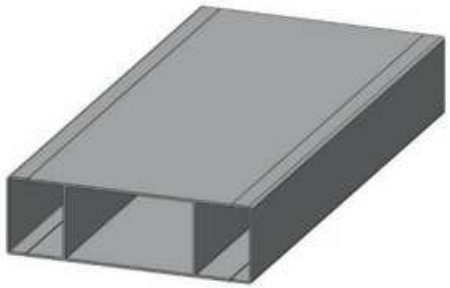	100 x 50 aluminium box section maximum clear spacing 120mm

SSD2 SCH_001_Exterior Finishes Schedule

21192_TWDMDCP

REV	CODE	ITEM	COLOUR	IMAGE	NOTES
	FS-262	Aluminium Batten screen type 2	Powder-coat color: AB-02, Dulux Duratec Eternity, Chain Pearl Matt 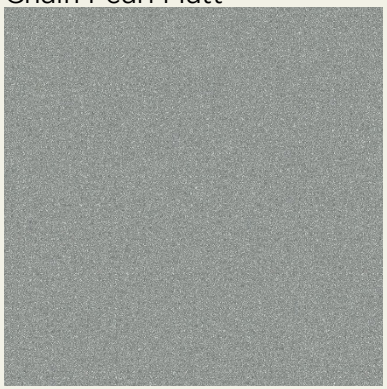	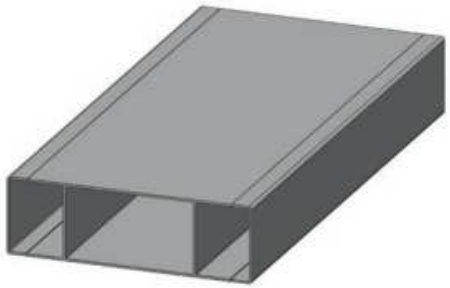	100 x 50 aluminium box section maximum clear spacing 120mm

SSD2 SCH_001_Exterior Finishes Schedule

21192_TWDMDCP

REV	CODE	ITEM	COLOUR	IMAGE	NOTES
	FS-263	Sunshading louvre screen	Powder-coat color: EM-01, Dulux Duratec Eternity, Chain Pearl Matt 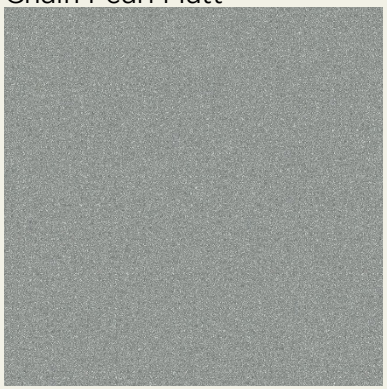	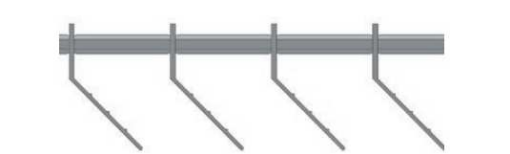 Louvre Profile	80% Open Area

SSD2 SCH_001_Exterior Finishes Schedule

21192_TWDMDCP

REV	CODE	ITEM	COLOUR	IMAGE	NOTES
	FS-265	Perforated mesh screen	Powder-coat color: EM-02 Dulux Duratec Eternity, Chain Pearl Matt 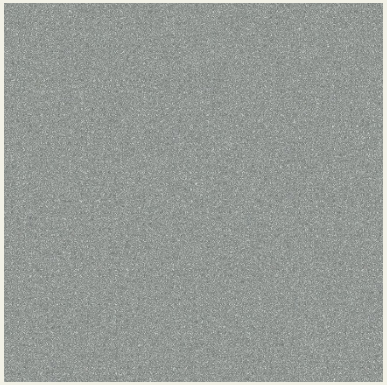		Hexagonal perforation pattern 73% Open Area

Emergency
Visitor Car Park