




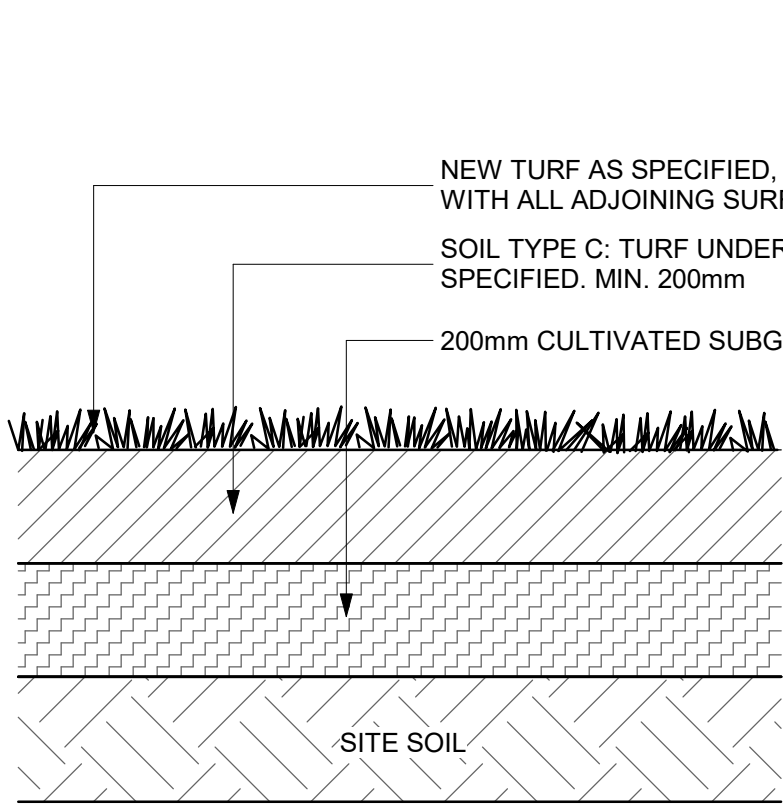


1 **LAWN ON DEEP SOIL**
1 : 10

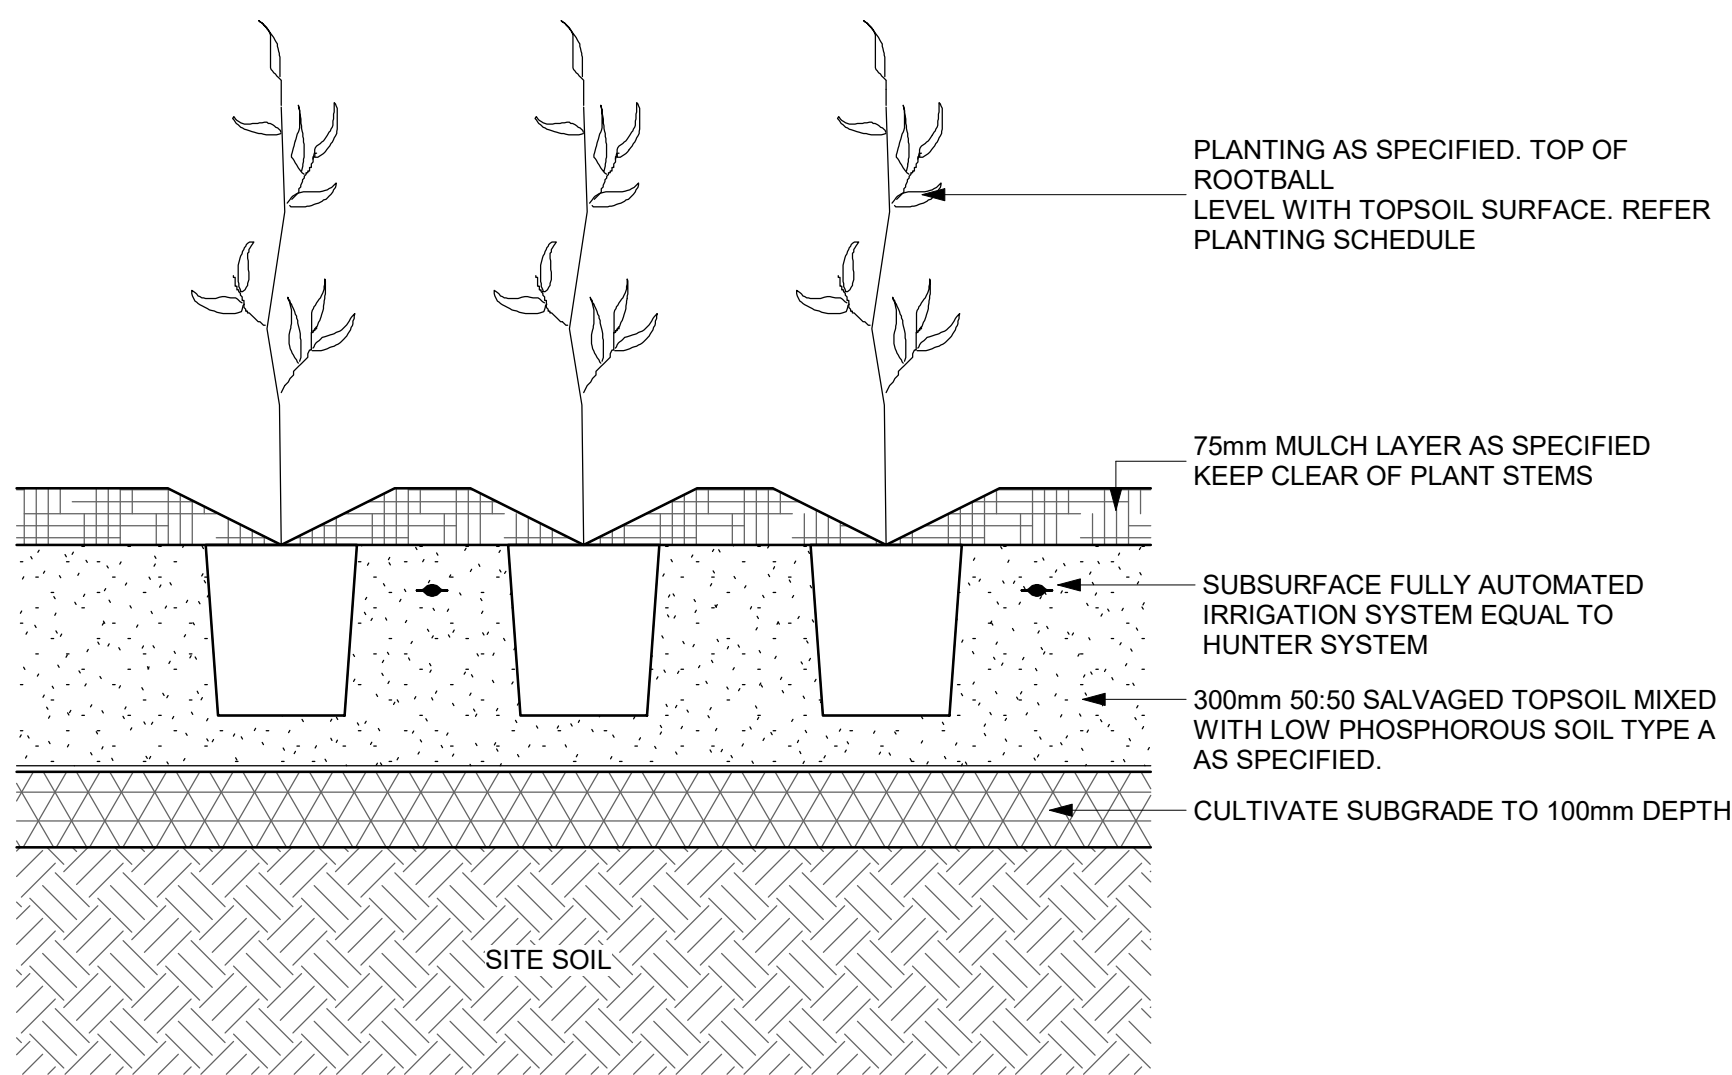


2 **MASS PLANTING IN DEEP SOIL**
1 : 10

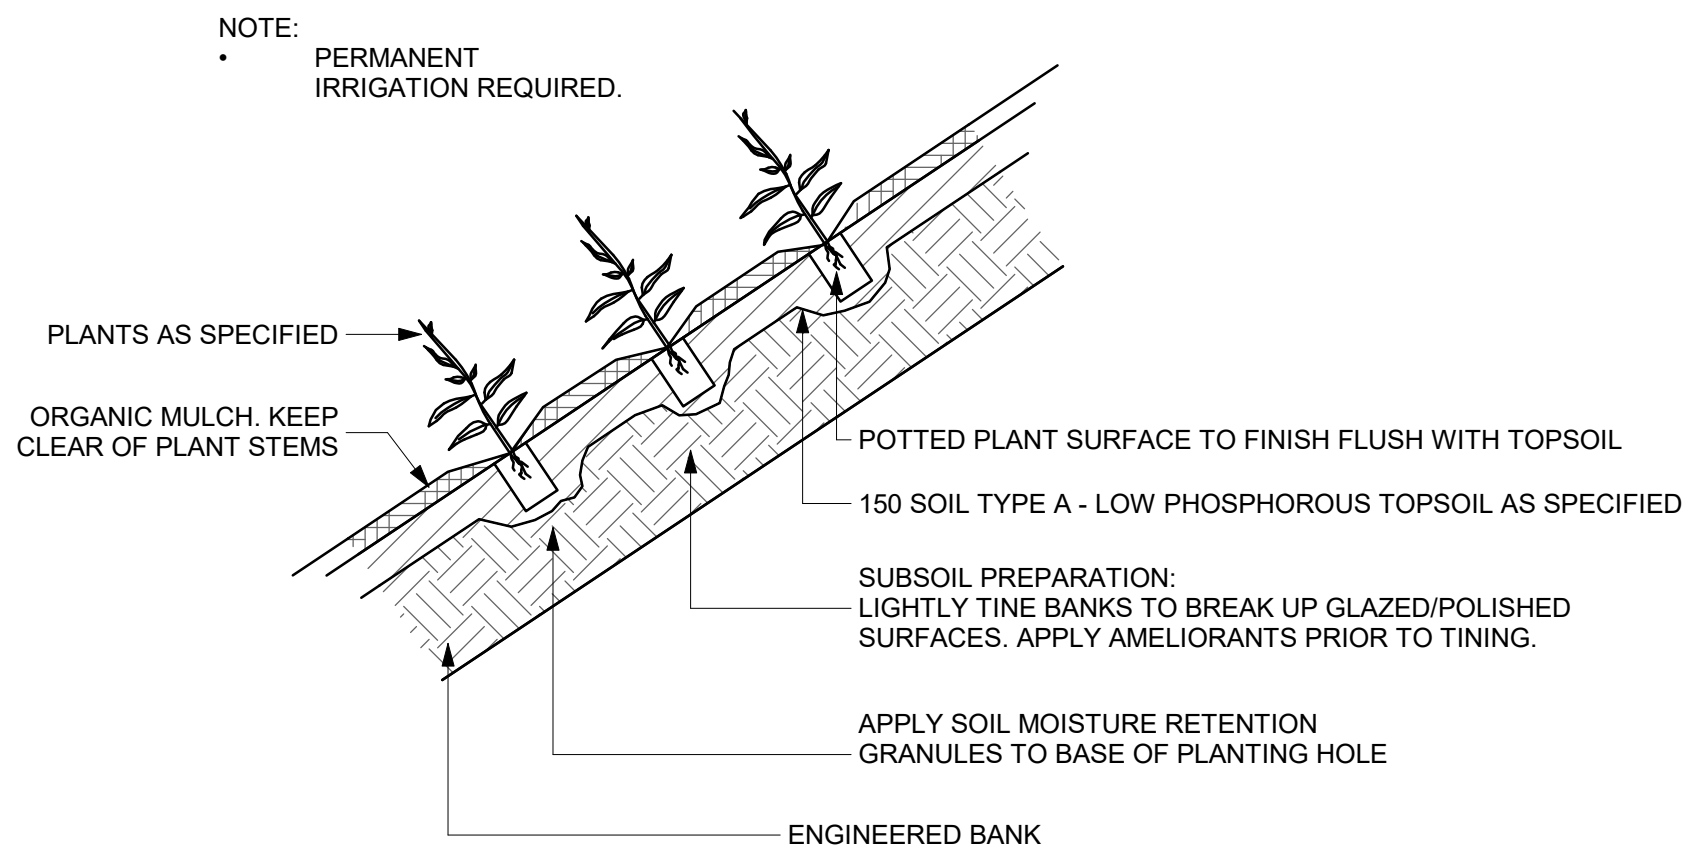

3 **TYPICAL PLANTING ON SLOPE**
1 : 20

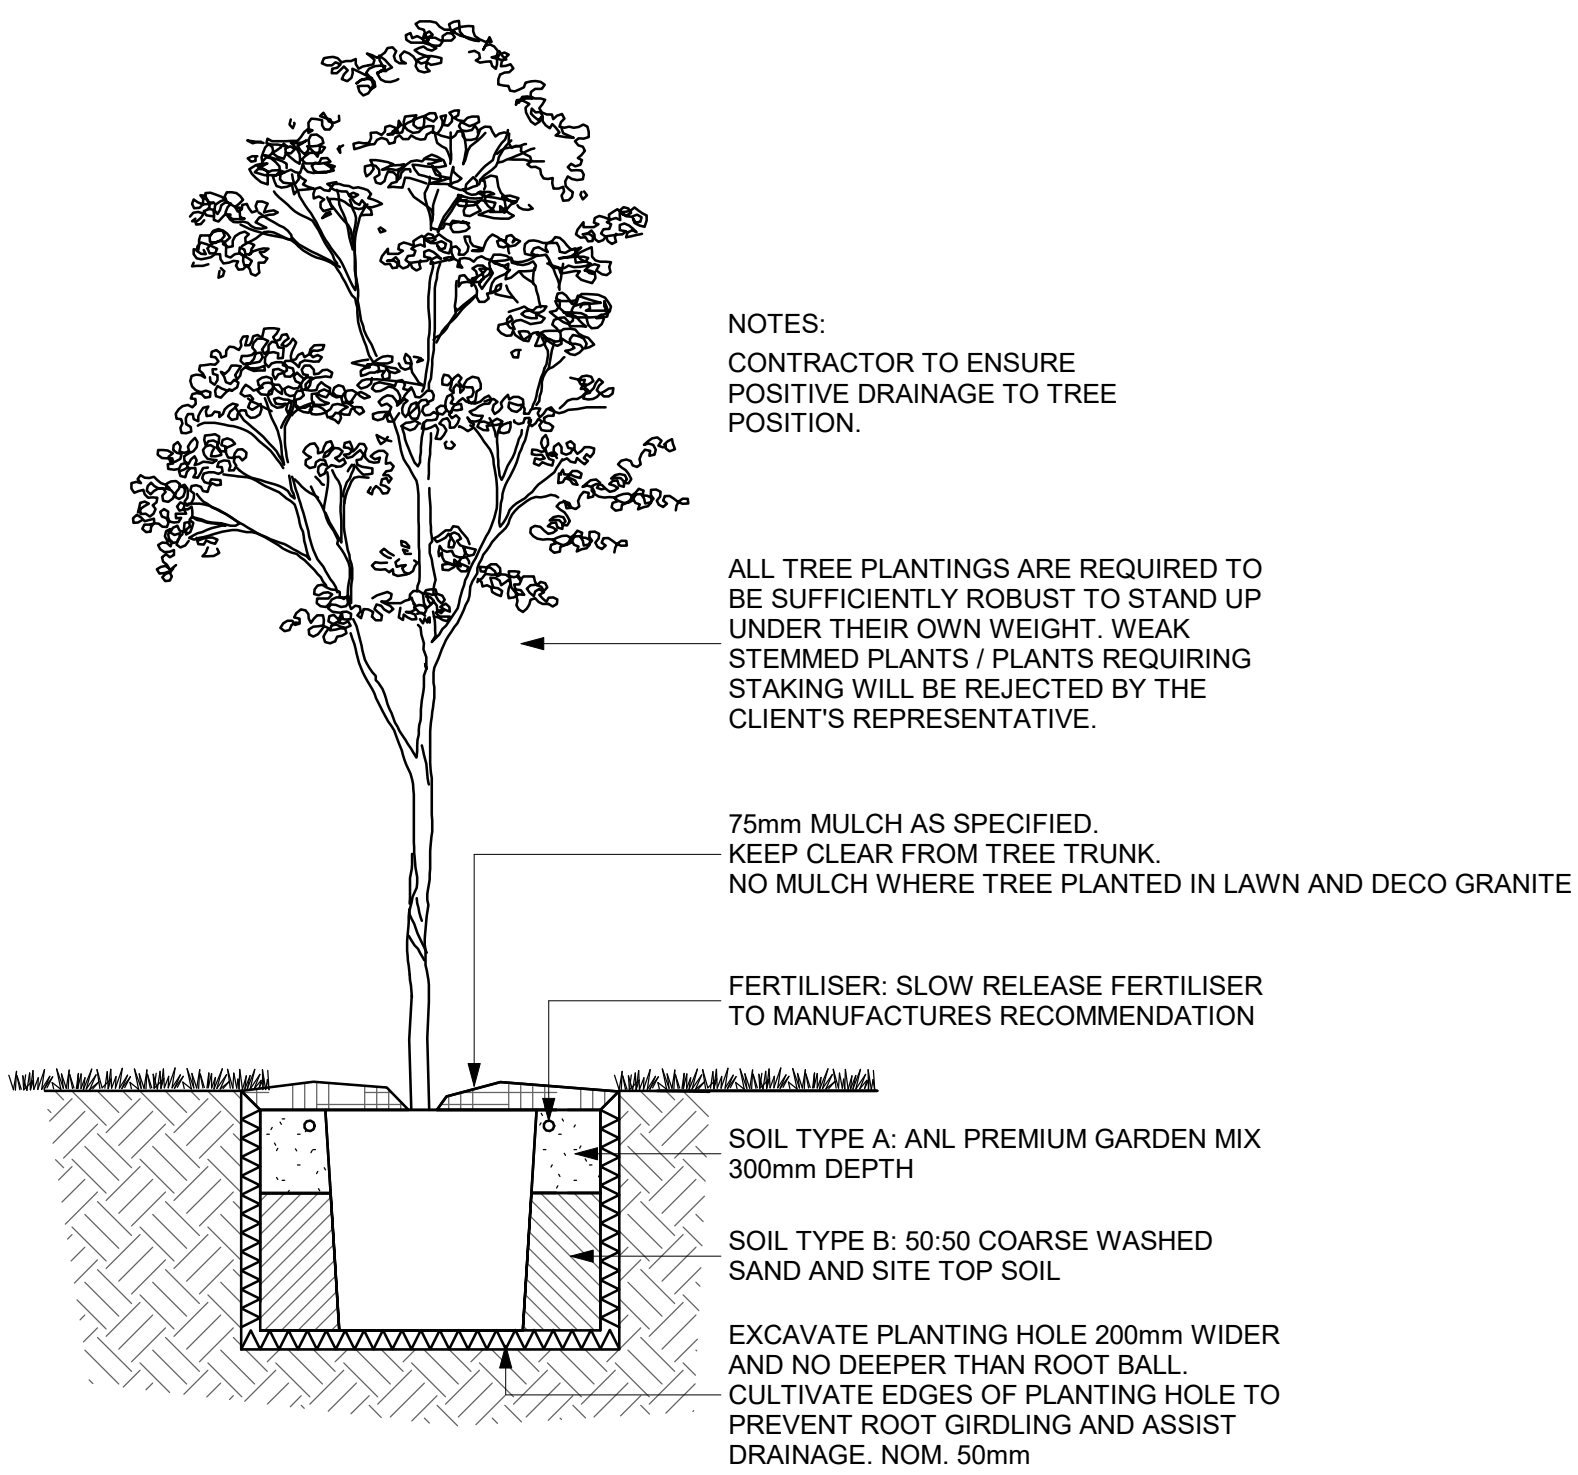

4 **TREE PLANTING IN DEEP SOIL**
1 : 20

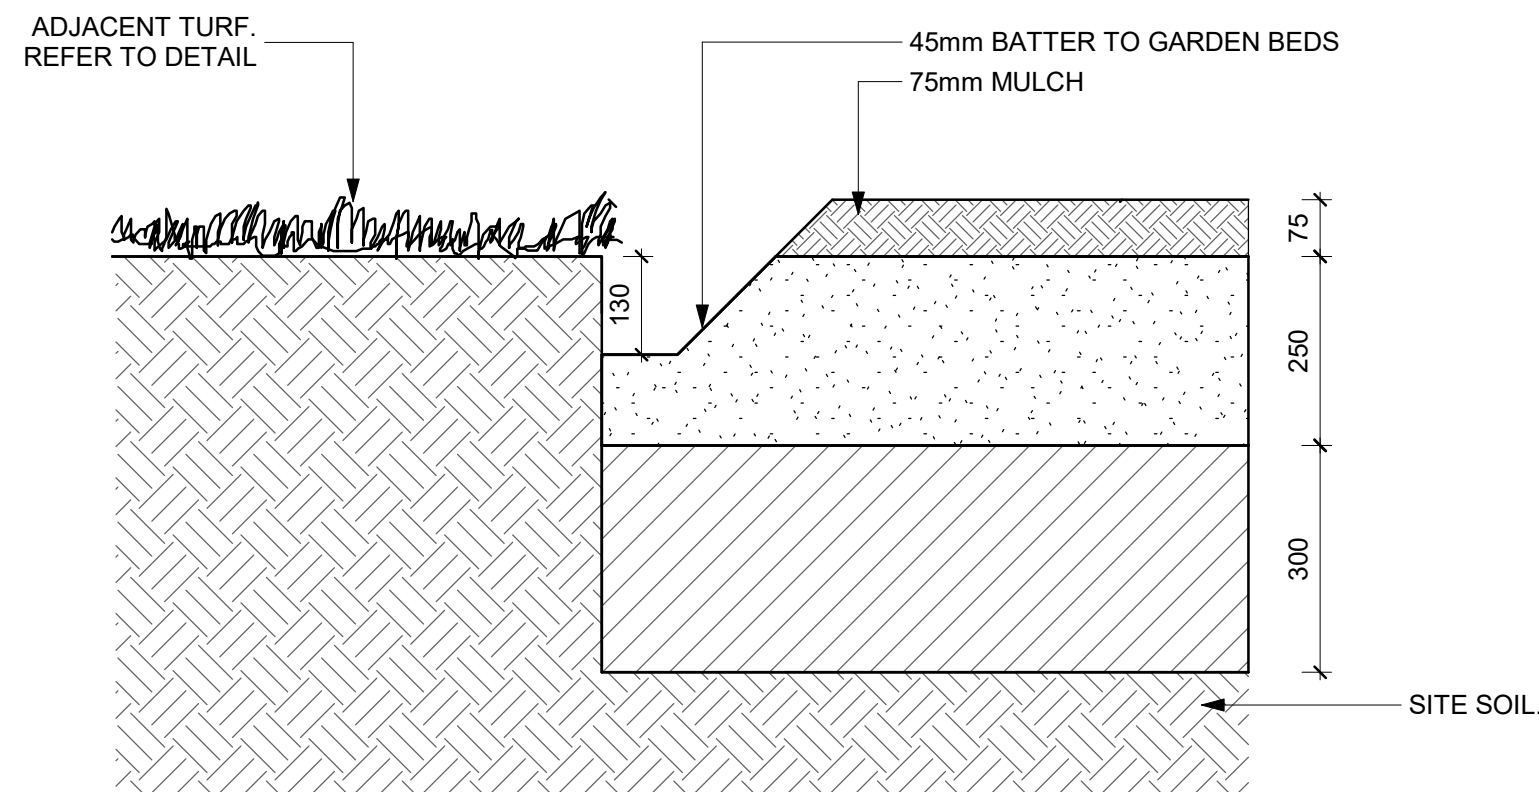

5 **SPADE EDGE - TREE IN LAWN**
1 : 10

GENERAL NOTES

- THIS DRAWING IS COPYRIGHT AND IS THE PROPERTY OF TURF DESIGN STUDIO AND MUST NOT BE USED WITHOUT PERMISSION.
- THIS DRAWING IS AN UNCONTROLLED COPY UNLESS STAMPED WITH STATUS. THE CONTRACTOR MUST VERIFY ALL DIMENSIONS AND LEVELS ON SITE AS THIS IS NOT A SHOP DRAWING.
- THE CONTRACTOR MUST REFER ANY DISCREPANCIES TO THE SUPERINTENDENTS REPRESENTATIVE BEFORE PROCEEDING WITH THE WORK.
- THE CONTRACTOR MUST NOT SCALE FROM THESE DRAWINGS. USE NOMINATED DIMENSIONS AND LEVELS.
- THIS DRAWING MUST BE READ IN CONJUNCTION WITH THE TOTAL CONTRACT PACKAGE INCLUDING DRAWINGS AND SPECIFICATIONS OF ALL CONSULTANTS. IF THE CONTRACTOR INTENDS TO UNDERTAKE ANY EXCAVATION WORK, IT IS THE CONTRACTORS RESPONSIBILITY TO CONTACT 1100 - TUAL BEFORE YOU DO OR WWW.1100.COM.AU
- SITE BOUNDARY AND PHASE 2 HATCHED AREA IS NOT THE LEASE BOUNDARY

SURVEY INFORMATION
9. TURF DESIGN STUDIO DO NOT WARRANT THE ACCURACY OF SURVEY INFORMATION.

Rev	Date	Description	CO	SJ
4	06.04.22	CC4	CO	SJ
3	18.03.22	For CC4	CO	SJ
2	09.07.21	For CC3 Construction Certificate	CO	SJ
1	14.08.20	70% Tender	DB	JN

Drawn Checked

Author

turf

Turf Design Studio - 35 Wellington St, Chippendale NSW 2008
Phone (+61 2) 8394 9990, Fax (+61 2) 9527 2307
Email: sydney@turfdesign.com

Client



Project
Cricket NSW COE

Drawing Title

Details Softworks

Drawing Status

CC4

Scale As indicated
@A1

Project No.
1910

Drawing No.
L-850

Revision
4