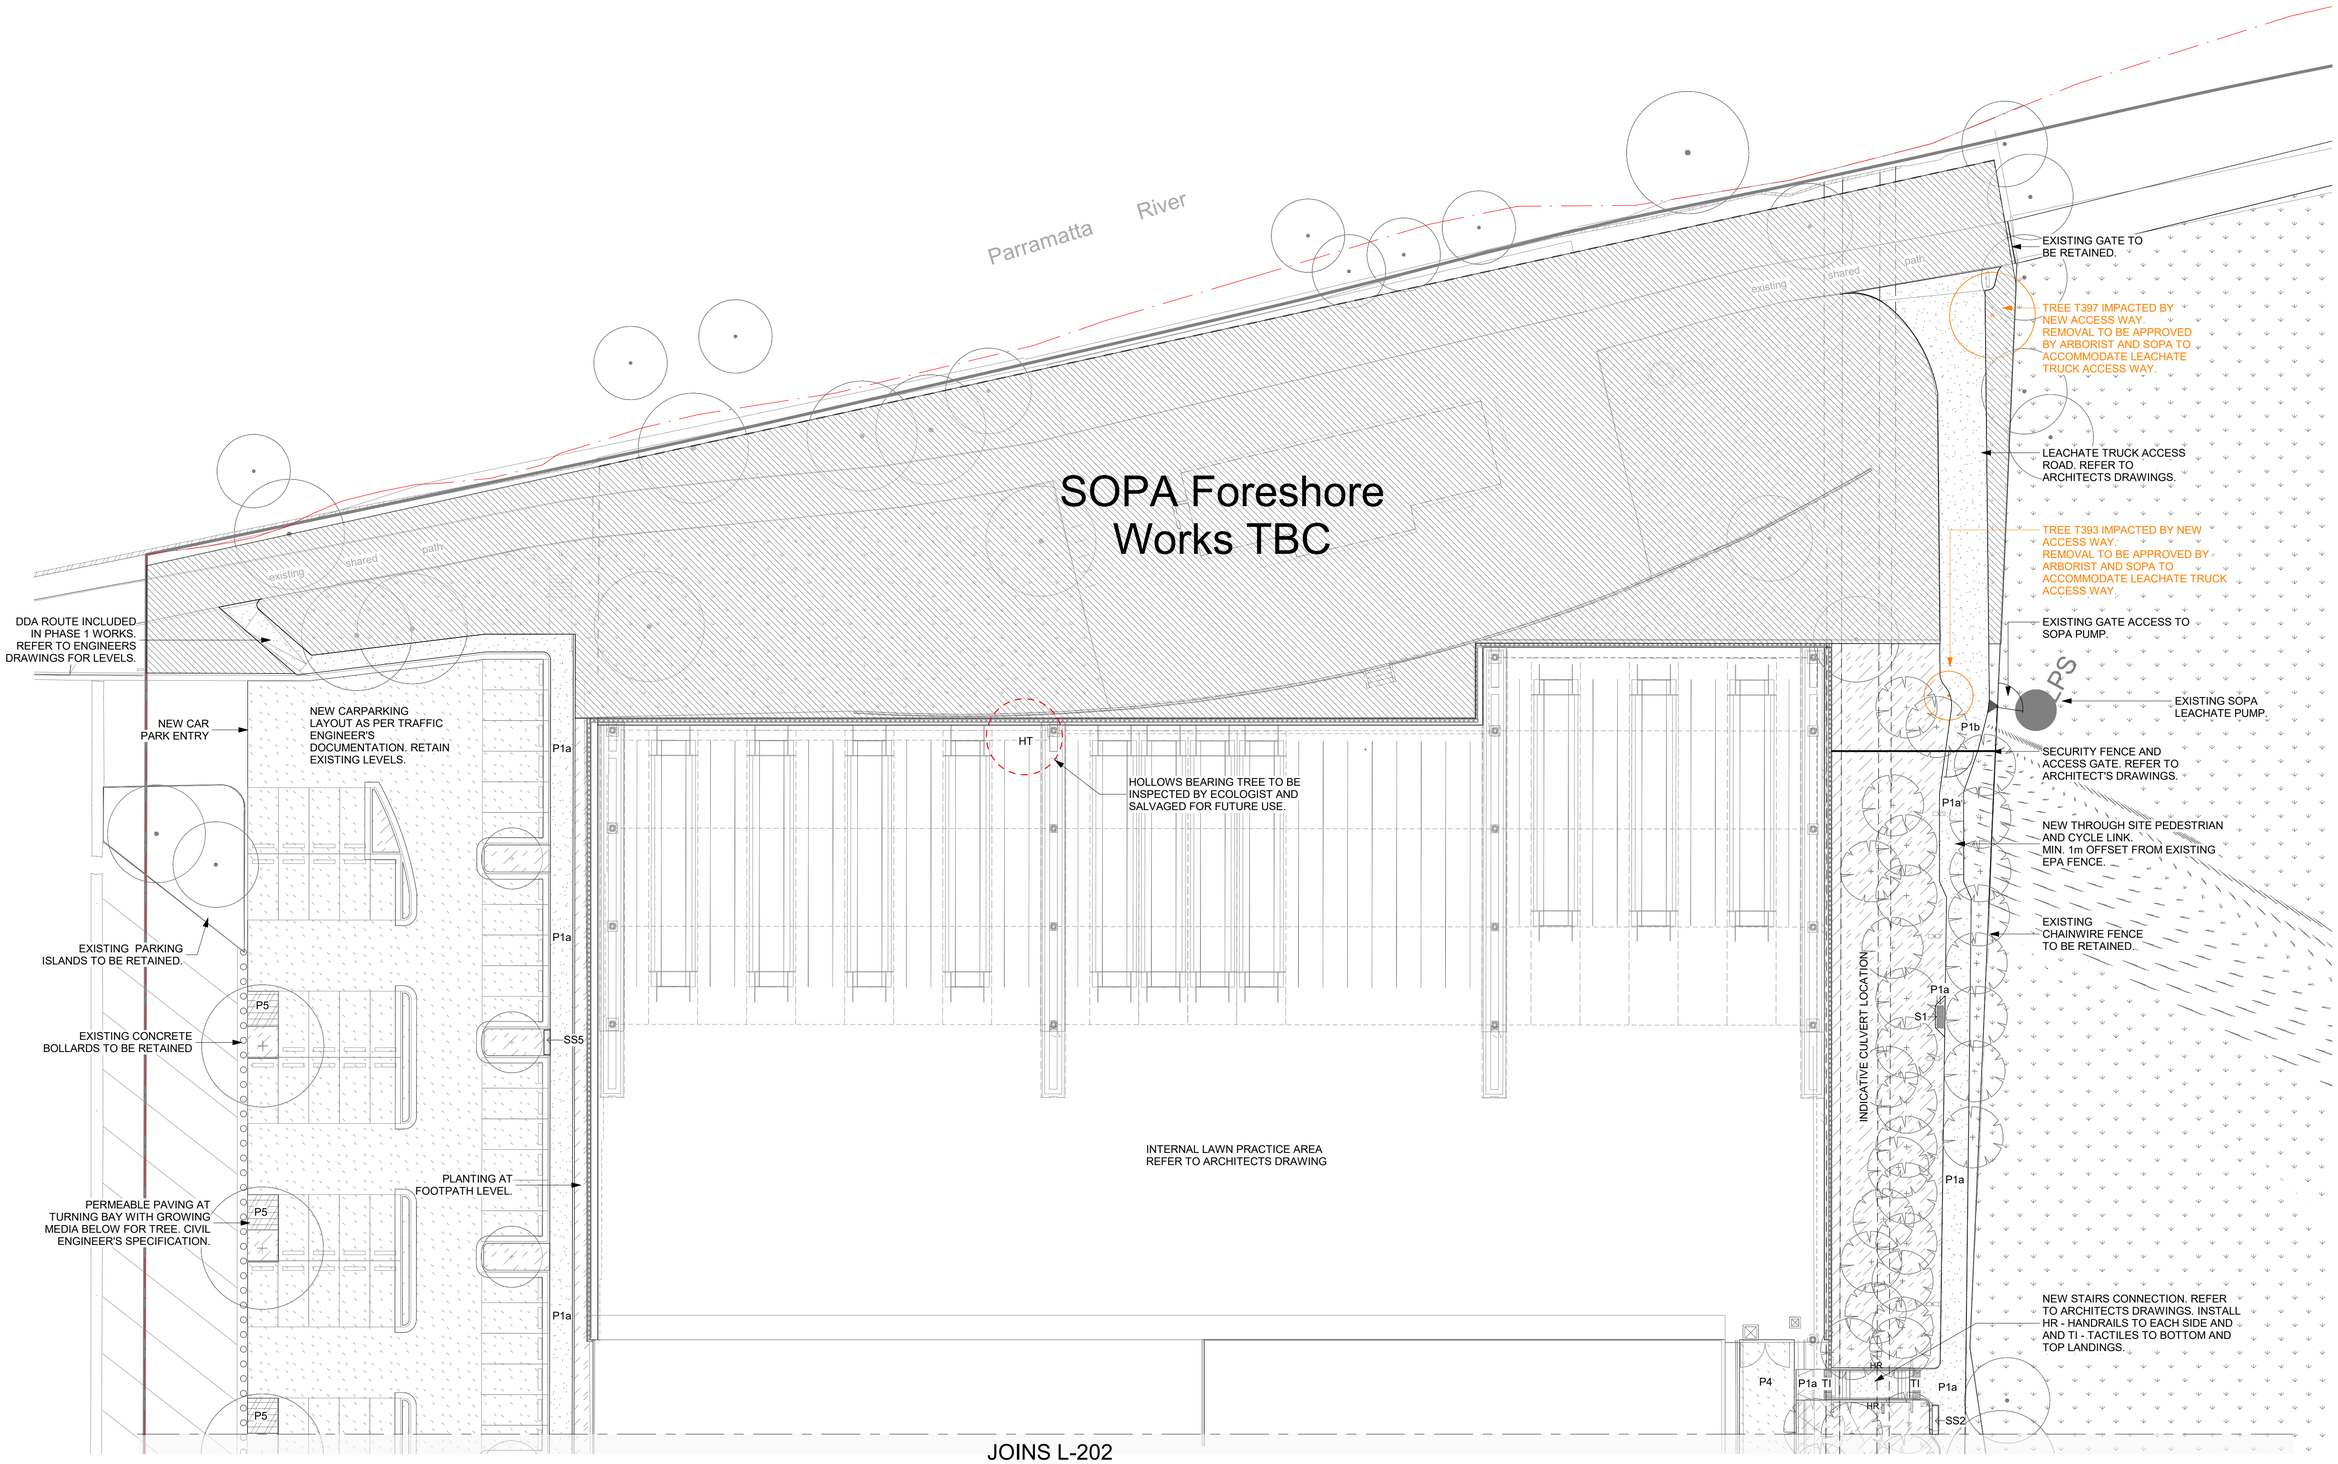


JOINS L-202

GENERAL NOTES

1. THIS DRAWING IS COPYRIGHT AND IS THE PROPERTY OF TURF DESIGN STUDIO AND MUST NOT BE USED WITHOUT PERMISSION.
2. THIS DRAWING IS AN UNCONTROLLED COPY UNLESS STAMPED WITH STATUS
3. THE CONTRACTOR MUST VERIFY ALL DIMENSIONS AND LEVELS ON SITE AS THIS IS NOT A SHOP DRAWING.
4. THE CONTRACTOR MUST REFER ANY DISCREPANCIES TO THE SUPERINTENDENTS REPRESENTATIVE BEFORE PROCEEDING WITH THE WORK.
5. THE CONTRACTOR MUST NOT SCALE FROM THESE DRAWINGS. USE NOMINATED DIMENSIONS AND LEVELS.
6. THIS DRAWING MUST BE READ IN CONJUNCTION WITH THE TOTAL CONTRACT PACKAGE INCLUDING DRAWINGS AND SPECIFICATIONS OF ALL CONSULTANTS. IF THE CONTRACTOR INTENDS TO UNDERTAKE ANY EXCAVATION WORK, IT IS THE CONTRACTORS
7. RESPONSIBILITY TO CONTACT 1100 - DIAL BEFORE YOU DIG OR WWW.1100.COM.AU
8. SITE BOUNDARY AND PHASE 2 HATCHED AREA IS **NOT** THE LEASE BOUNDARY

SURVEY INFORMATION

9. TURF DESIGN STUDIO DO NOT WARRANT THE ACCURACY OF SURVEY INFORMATION.

Rev	Date	Description	Drawn	Checked
10	06.04.22	CC4	CO	SJ
9	18.03.22	For CC4	CO	SJ
8	11.03.22	For Approval	CO	SJ
7	08.03.22	For Approval	CO	SJ
6	09.07.21	For CC3 Construction Certificate	CO	SJ
5	14.08.20	70% Tender	DB	JN
4	30.07.20	For Coordination	DB	JN
3	25.06.20	For Coordination	JN	SI

NOTE:
REFER TO ARCHITECTS AND CIVIL ENGINEERS DRAWINGS FOR ALL LEVELS INFORMATION.

Author

turf

Turf Design Studio 35 Wellington St, Chippendale NSW 2008
Phone (+61 2) 8394 9990, Fax (+61 2) 9527 2307
Email sydney@turfdesign.com

Client

CRICKET NSW

Project

Cricket NSW COE

Drawing Title

General Arrangement sheet 1

Drawing Status

CC4

N

Scale. 1 : 250 @A1

Project No.	Drawing No.	Revision
1910	L-201	10

BIM 360://1910_Cricket NSW/1910_Cricket_NSW_19.rvt