

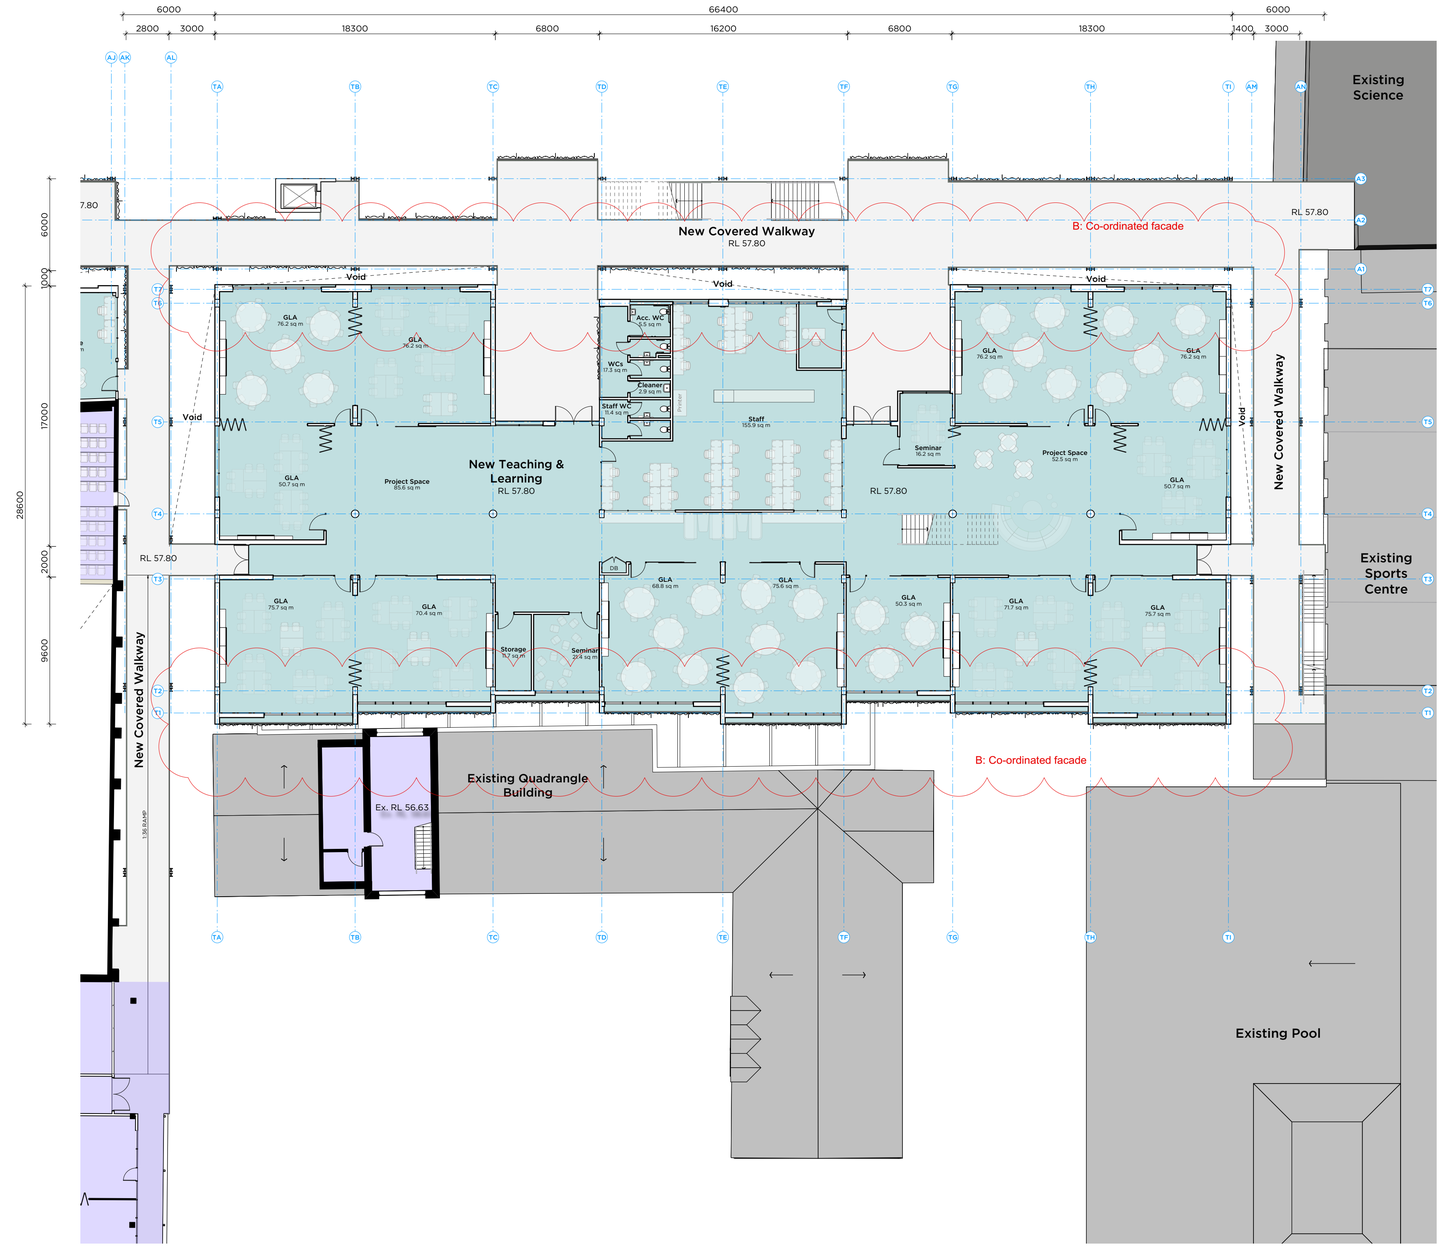


01 PLAN
DA123 Level 2 Proposed
Scale 1 : 200

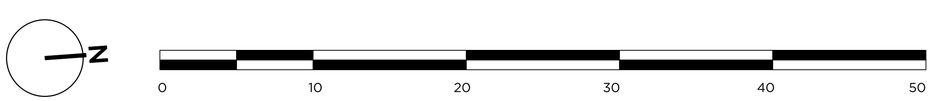

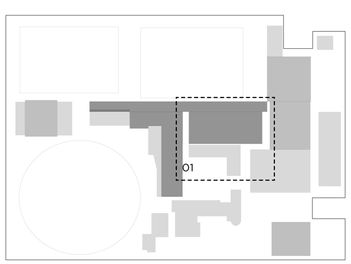

Location Plan - NTS

Legend:

- Site Boundary
- Existing Building - No works
- Proposed New Building Works
- Existing Building to be Refurbished
- Proposed Walls & Structure
- Existing Walls & Structure
- Demolish

PMDL ARCHITECTURE INTERIORS MASTERPLANNING

pmdl.com.au


PMDL ARCHITECTURE + DESIGN HK (LIMITED)
PMDL ARCHITECTURE + DESIGN PTY LTD ABN 56 082 961 317
NSW NOMINATED ARCHITECTS: ANDREW PENDER 5317 DAVID MORRIS 5865 VICKI VAN DIJK 9476

ISSUE	DATE	REVISION
B	24/8/21	Response to IPC
A	3/2/20	SSDA Submission


0mm 50mm 100mm


DO NOT SCALE FROM DRAWING. USE FIGURED DIMENSIONS ONLY.
CHECK ALL DIMENSIONS ON SITE BEFORE MANUFACTURE OR CONSTRUCTION.

PROJECT: TGS Renewal Project	PROJECT # 2808
CLIENT: Trinity Grammar School	DWG # DA123
DWG: Proposed T&L Precinct Plan L2	
CLIENT REF & CONTACT: 119 Prospect Rd, Summer Hill	DATE Feb 2020 · DRAWN SH · SCALE 1:200@A1 · CHKD SC · REVISION B

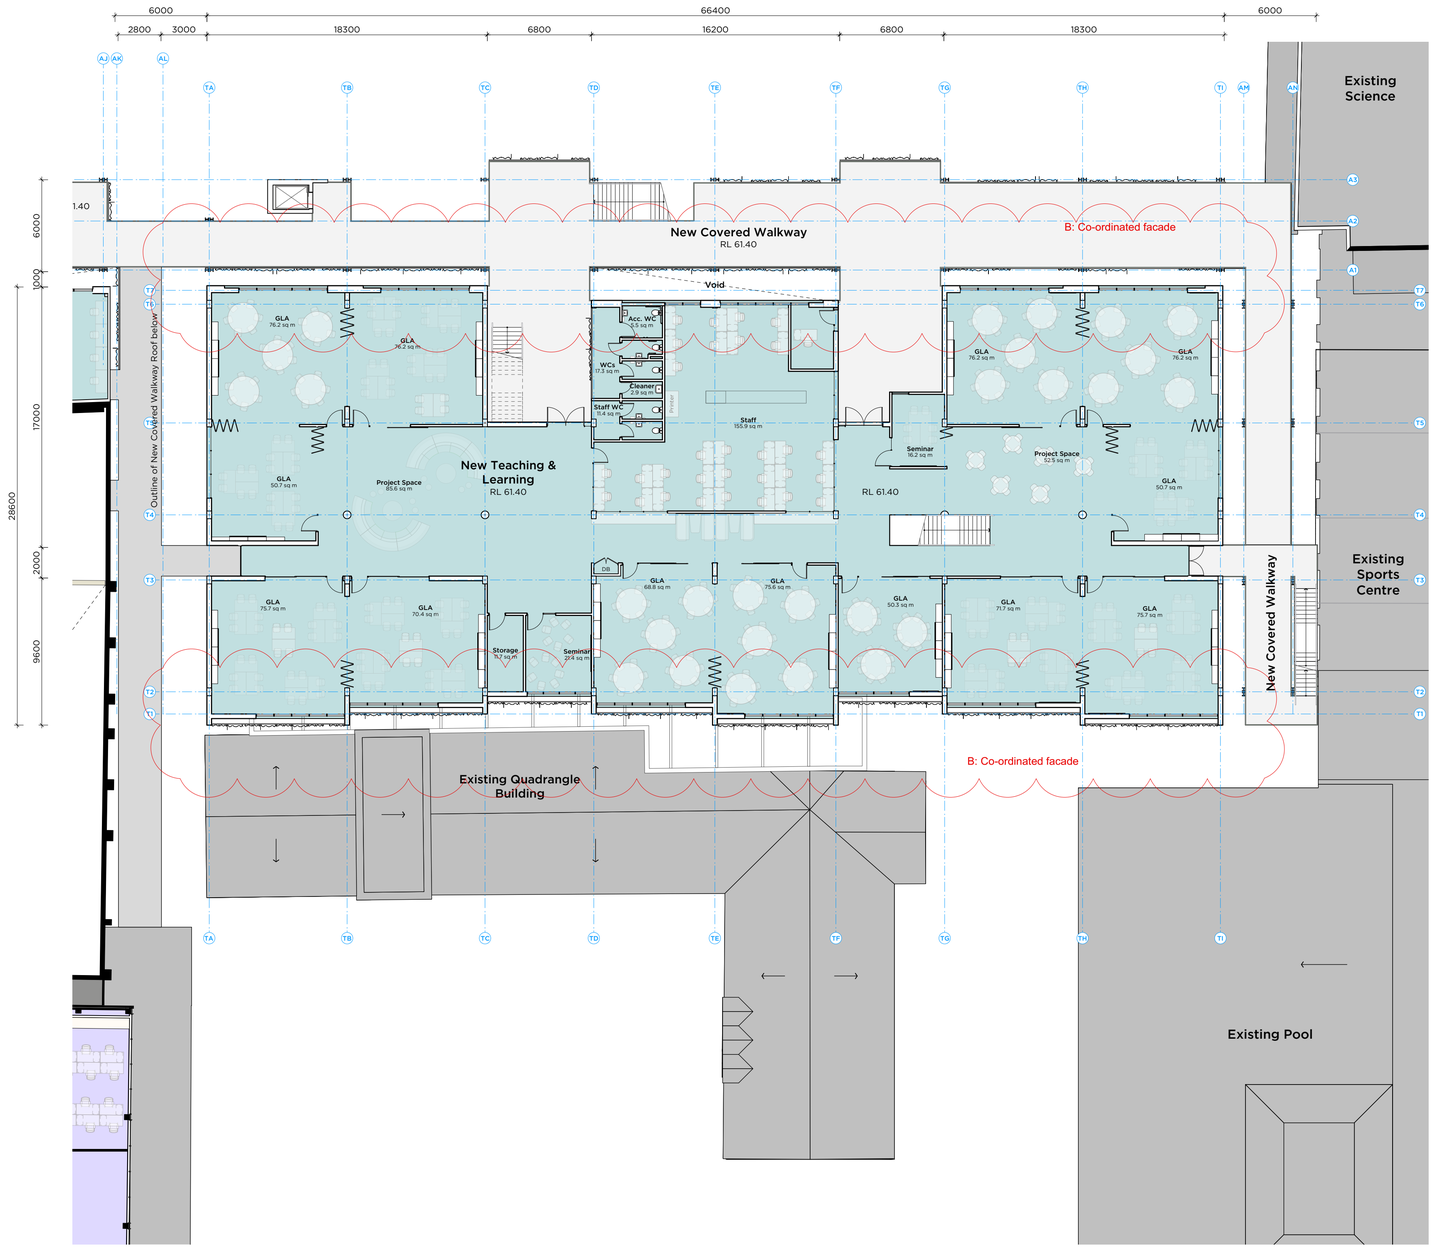

01 DA124 PLAN
Level 3 Proposed
Scale 1 : 200

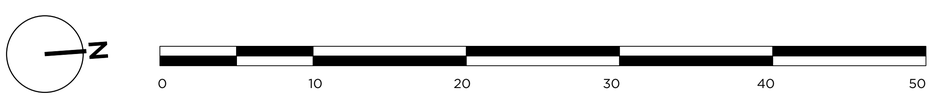

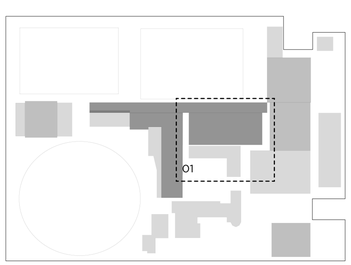

Location Plan - NTS

Legend:

- Site Boundary
- Existing Building - No works
- Proposed New Building Works
- Existing Building to be Refurbished
- Proposed Walls & Structure
- Existing Walls & Structure
- Demolish

PMDL ARCHITECTURE INTERIORS MASTERPLANNING

pmdl.com.au


PMDL ARCHITECTURE • DESIGN HK (LIMITED)
PMDL ARCHITECTURE • DESIGN PTY LTD ABN 56 062 960 317
NSW NOMINATED ARCHITECTS: ANDREW PENDER 5317 DAVID MORRIS 5865 VICKI VAN DIJK 9476

ISSUE	DATE	REVISION
B	24/8/21	Response to IPC
A	3/2/20	SSDA Submission


0mm 50mm 100mm


DO NOT SCALE FROM DRAWING. USE FIGURED DIMENSIONS ONLY.
CHECK ALL DIMENSIONS ON SITE BEFORE MANUFACTURE OR CONSTRUCTION.

PROJECT	TGS Renewal Project	PROJECT #	2808
CLIENT	Trinity Grammar School	DWG #	DA124
DWG	Proposed T&L Precinct Plan L3		
CLIENT REF & CONTACT	119 Prospect Rd, Summer Hill	DATE Feb 2020 / DRAWN SH / SCALE@A1 1:200 / CHKD SC	REVISION B

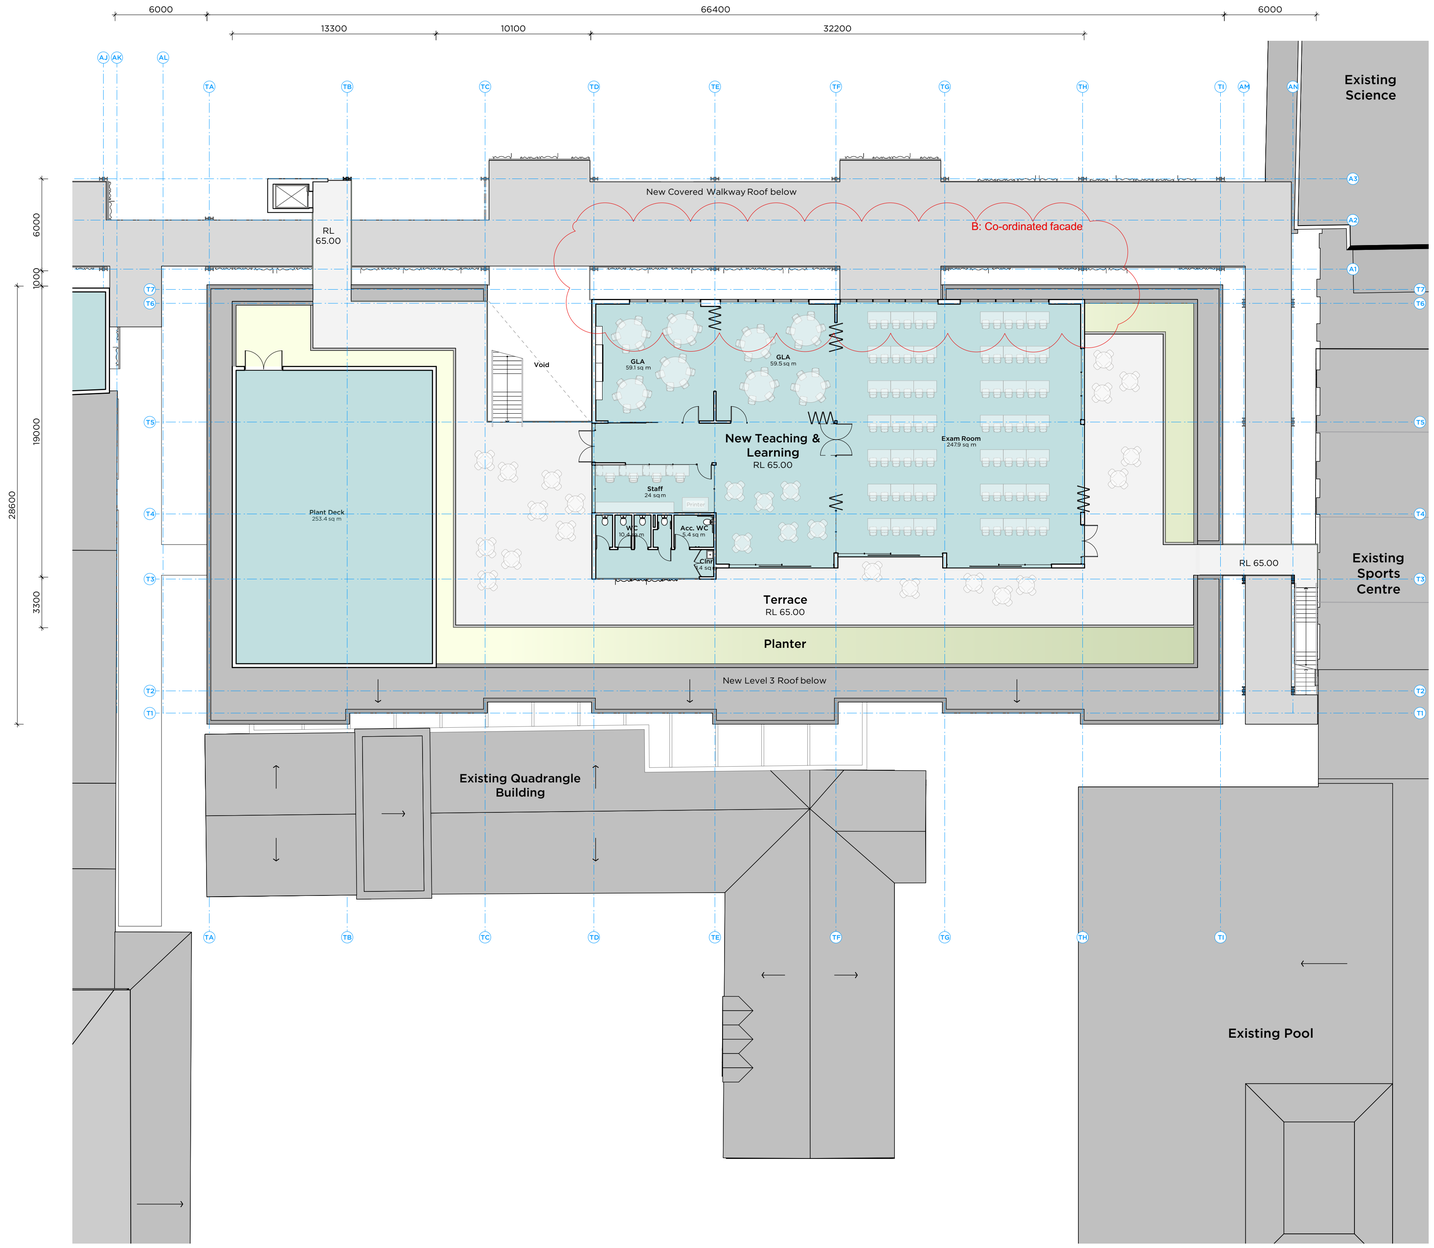

01 DA125 PLAN
Level 4 Proposed
Scale 1 : 200

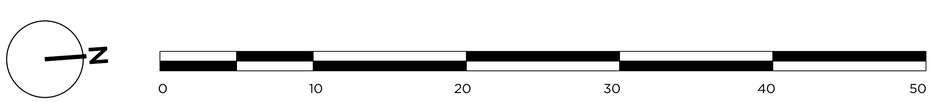

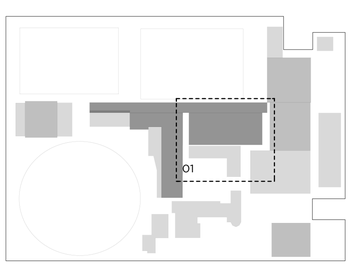

Location Plan - NTS

Legend:

- Site Boundary
- Existing Building - No works
- Proposed New Building Works
- Existing Building to be Refurbished
- Proposed Walls & Structure
- Existing Walls & Structure
- Demolish

PMDL ARCHITECTURE INTERIORS MASTERPLANNING

pmdl.com.au


PMDL ARCHITECTURE + DESIGN HK (LIMITED)
PMDL ARCHITECTURE + DESIGN PTY LTD ABN 56 062 961 317
NSW NOMINATED ARCHITECTS: ANDREW PENDER 5317 DAVID MORRIS 5865 VICKI VAN DIJK 9476

ISSUE	DATE	REVISION
B	24/8/21	Response to IPC
A	3/2/20	SSDA Submission

0mm 50mm 100mm

DO NOT SCALE FROM DRAWING. USE FIGURED DIMENSIONS ONLY.
CHECK ALL DIMENSIONS ON SITE BEFORE MANUFACTURE OR CONSTRUCTION.

PROJECT	TGS Renewal Project	PROJECT #	2808
CLIENT	Trinity Grammar School	DWG #	DA125
DWG	Proposed T&L Precinct Plan L4		
CLIENT REF & CONTACT	119 Prospect Rd, Summer Hill	DATE: Feb 2020 / SCALE: 1:200@A1	DRAWN: SH / CHKD: SC / REVISION: B

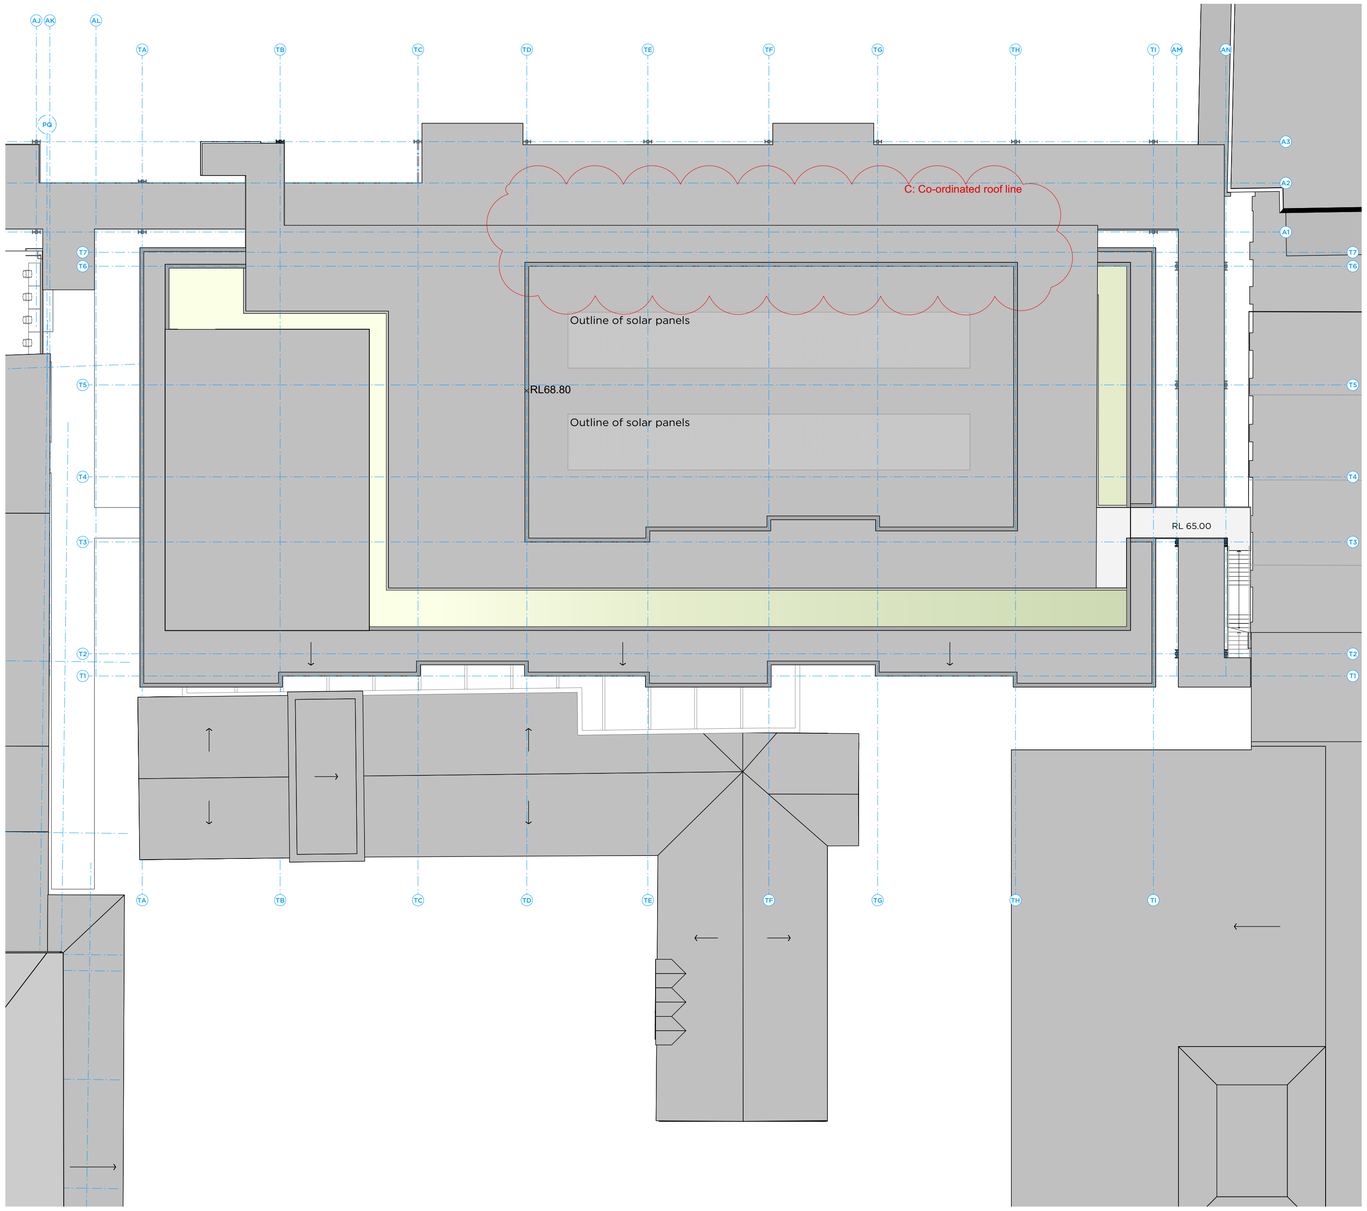

1 Roof Plan - Proposed
Scale: 1:200

Legend:

- Site Boundary
- Existing Building - No works
- Proposed New Building Works
- Existing Building to be Refurbished
- Proposed Walls & Structure
- Existing Walls & Structure
- Demolish

N

0 10 20 30 40 50

ISSUE	DATE	REVISION
C	24/8/21	Response to IPC
B	11/1/21	PV panel notes added

0mm 50mm 100mm

DO NOT SCALE FROM DRAWING. USE FIGURED DIMENSIONS ONLY.
CHECK ALL DIMENSIONS ON SITE BEFORE MANUFACTURE OR CONSTRUCTION.


PMDL ARCHITECTURE
INTERIORS
MASTERPLANNING

pmdl.com.au


PMDL ARCHITECTURE + DESIGN HK (LIMITED)
PMDL ARCHITECTURE + DESIGN PTY LTD ABN 56 062 961 317
NSW NOMINATED ARCHITECTS: ANDREW PENDER 5317 DAVID MORRIS 5865 VICKI VAN DIJK 9476


PROJECT	TGS Renewal Project
PROJECT #	2808
CLIENT	Trinity Grammar School
DWG #	DA126
DWG	Proposed T&L Precinct Roof Plan
CLIENT REF & CONTACT	119 Prospect Rd, Summer Hill
DATE	Feb 2020
DRAWN	SH
REVISION	C
SCALE	1:200@A1
CHKD	SC



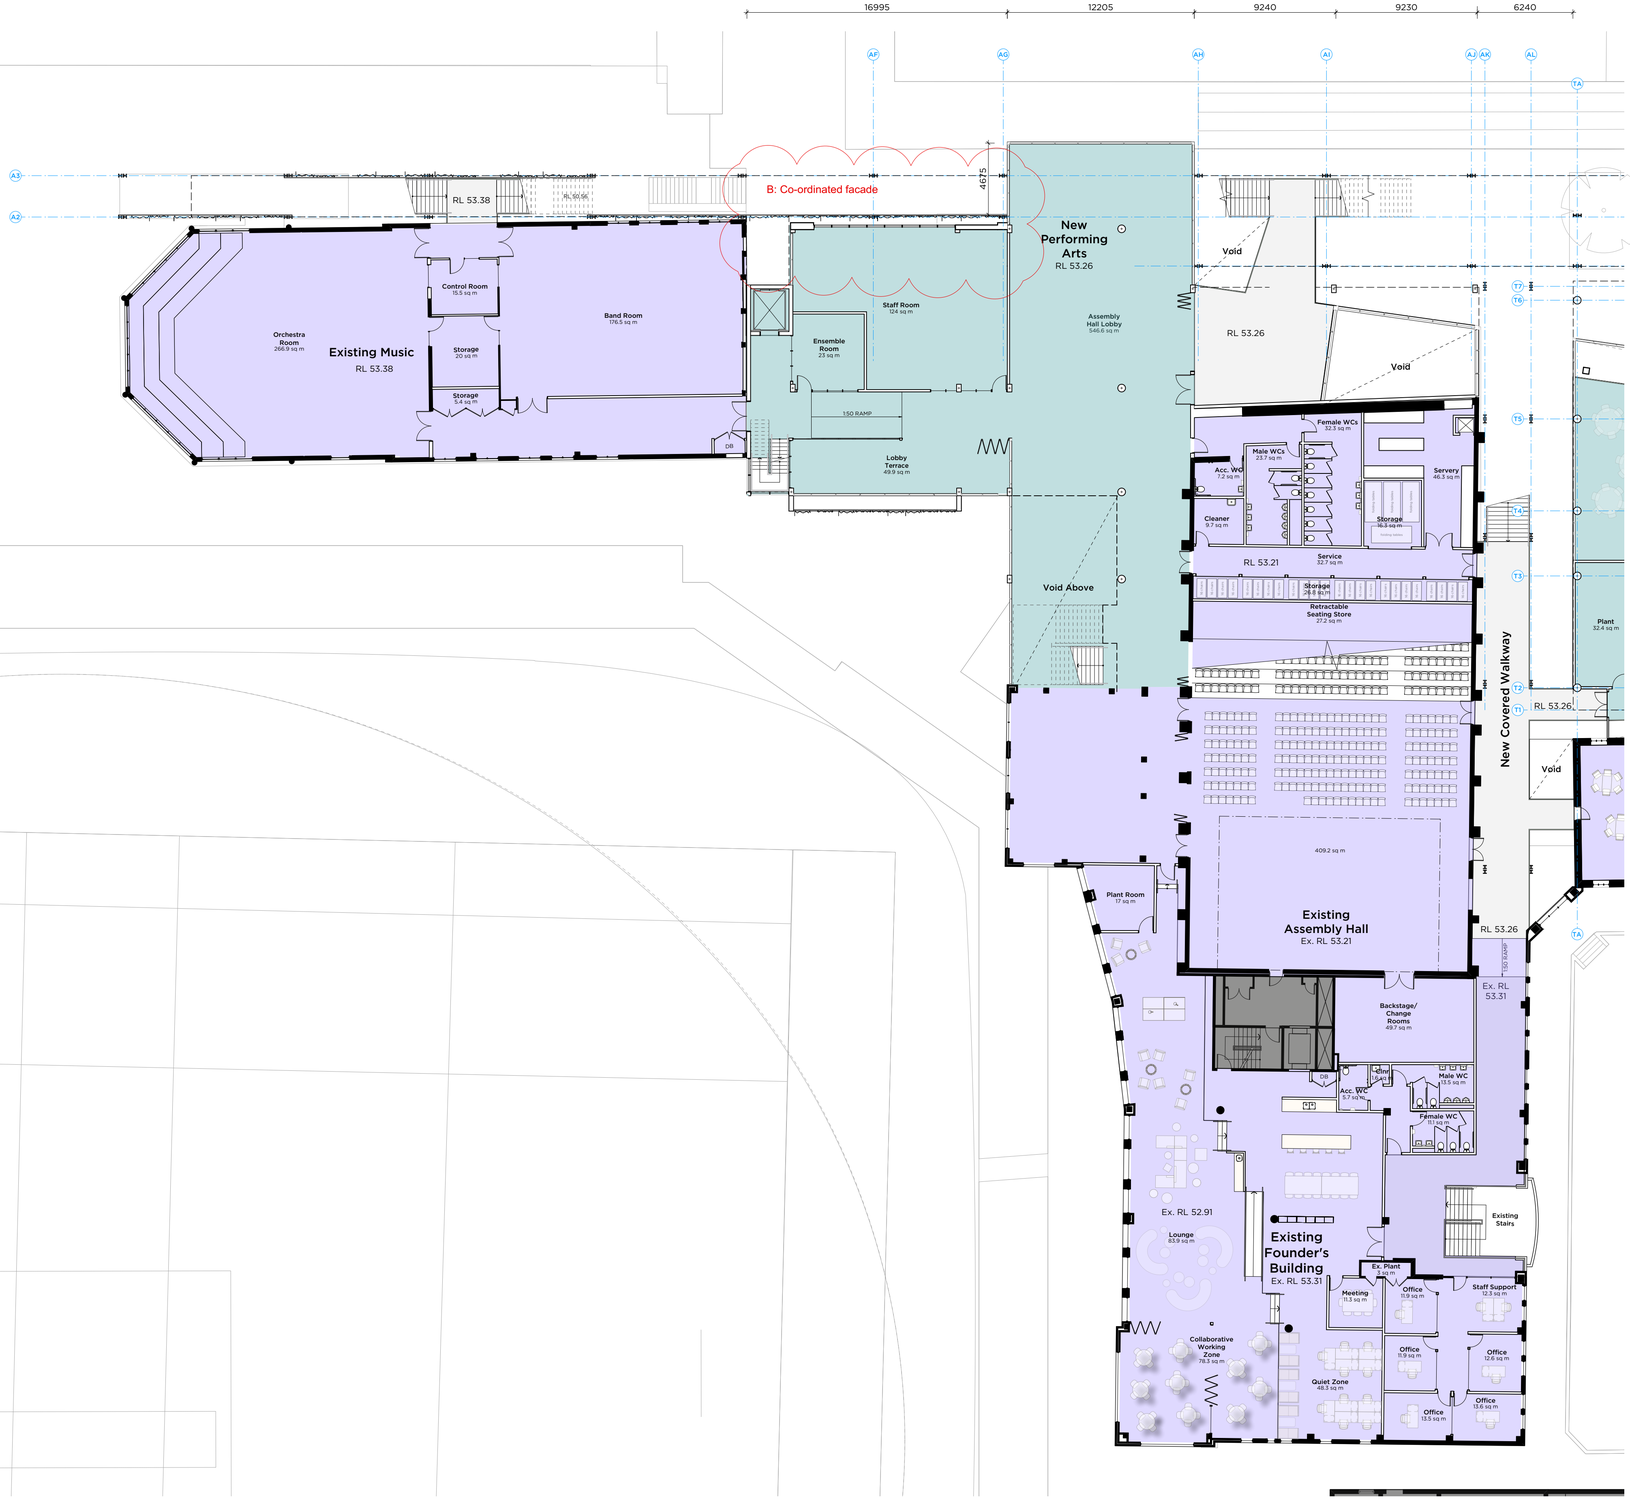

01 DA133 **PLAN**
Level 1 Proposed
Scale 1 : 200

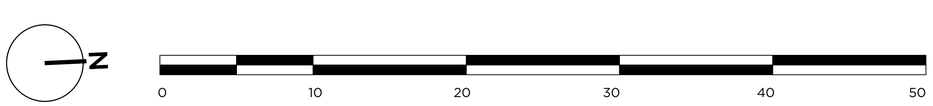

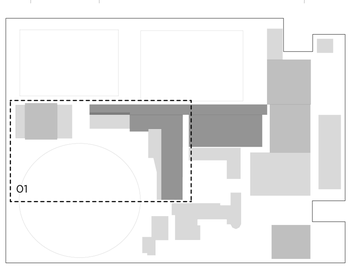

Location Plan - NTS

Legend:

- Site Boundary
- Existing Building - No works
- Proposed New Building Works
- Existing Building to be Refurbished
- Proposed Walls & Structure
- Existing Walls & Structure
- Demolish

PMDL ARCHITECTURE INTERIORS MASTERPLANNING

pmdl.com.au


PMDL ARCHITECTURE + DESIGN HK (LIMITED)
PMDL ARCHITECTURE + DESIGN PTY LTD ABN 56 062 960 317
NSW NOMINATED ARCHITECTS: ANDREW PENDER 5317 DAVID MORRIS 5865 VICKI VAN DIJK 9476


ISSUE	DATE	REVISION
B	24/8/21	Response to IPC
A	3/2/20	SSDA Submission

0mm 50mm 100mm

DO NOT SCALE FROM DRAWING. USE FIGURED DIMENSIONS ONLY.
CHECK ALL DIMENSIONS ON SITE BEFORE MANUFACTURE OR CONSTRUCTION.

PROJECT	TGS Renewal Project	PROJECT #	2808
CLIENT	Trinity Grammar School	DWG #	DA133
DWG	Proposed Performing Arts Precinct & Multipurpose Hall Plan L1		
CLIENT REF & CONTACT	119 Prospect Rd, Summer Hill	DATE Feb 2020 / SCALE @A1	DRAWN SH / CHKD SC
			REVISION B

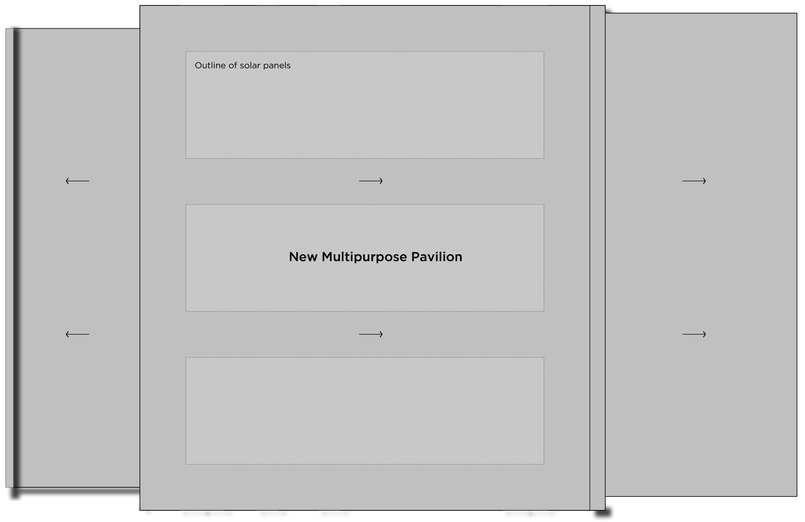


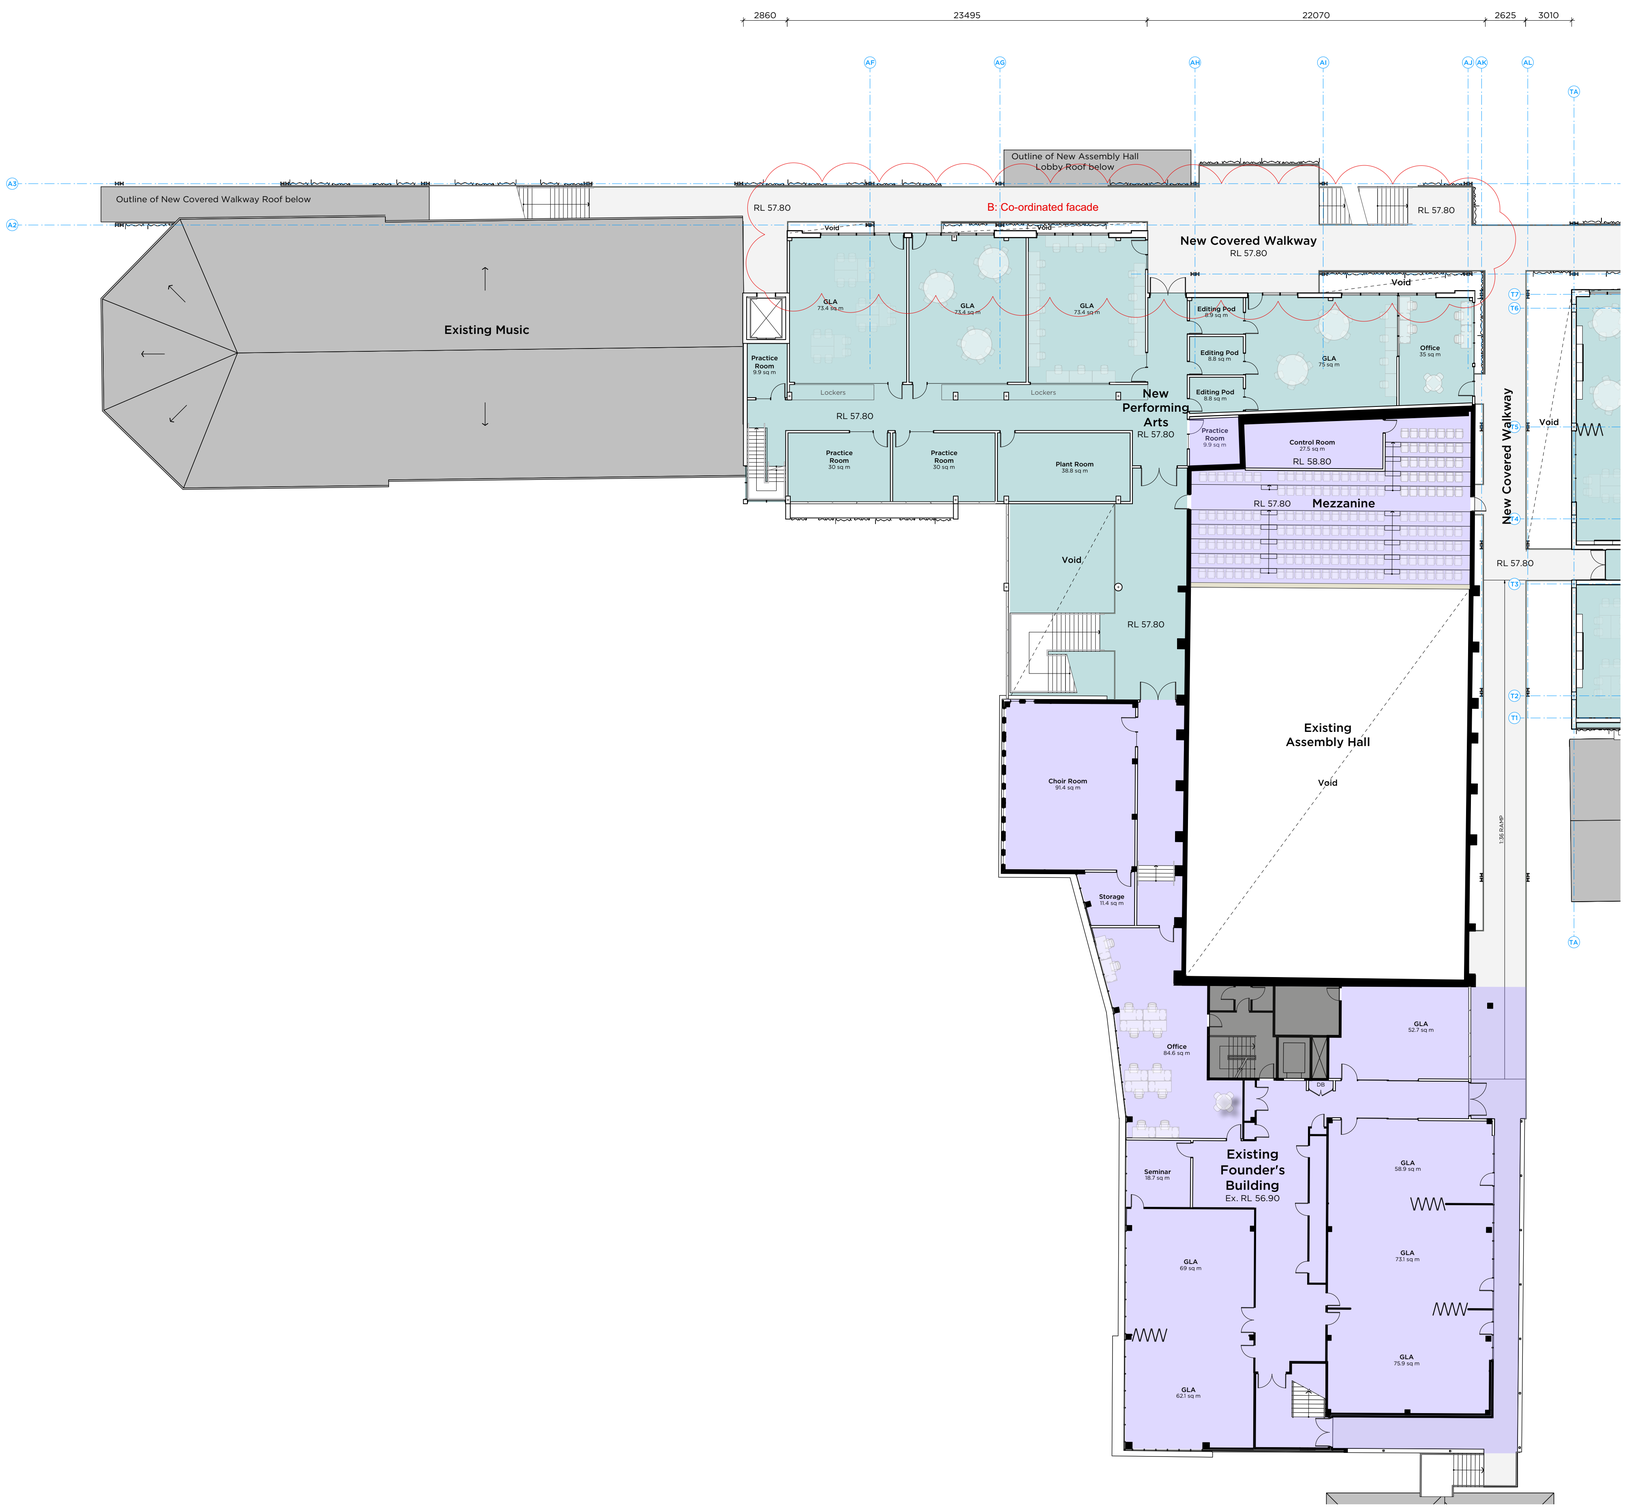

01 PLAN
DA134 Level 2 Proposed
Scale 1 : 200

N

0 10 20 30 40 50

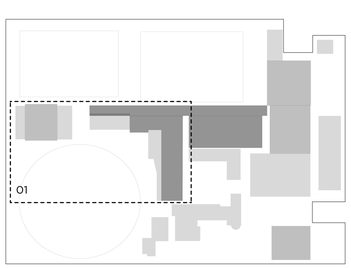

Location Plan - NTS

Legend:

- Site Boundary
- Existing Building - No works
- Proposed New Building Works
- Existing Building to be Refurbished
- Proposed Walls & Structure
- Existing Walls & Structure
- Demolish

ISSUE	DATE	REVISION
B	24/8/21	Response to IPC
A	3/2/20	SSDA Submission

0mm 50mm 100mm


DO NOT SCALE FROM DRAWING. USE FIGURED DIMENSIONS ONLY.
CHECK ALL DIMENSIONS ON SITE BEFORE MANUFACTURE OR CONSTRUCTION.


PMDL ARCHITECTURE
INTERIORS
MASTERPLANNING

pmdl.com.au

PMDL ARCHITECTURE + DESIGN HK (LIMITED)
PMDL ARCHITECTURE + DESIGN PTY LTD ABN 56 062 961 317
NSW NOMINATED ARCHITECTS: ANDREW PENDER 5317 DAVID MORRIS 5865 VICKI VAN DIJK 9476

PROJECT	TGS Renewal Project	PROJECT #	2808
CLIENT	Trinity Grammar School	DWG #	DA134
DWG	Proposed Performing Arts Precinct & Multipurpose Hall Plan L2		
CLIENT REF & CONTACT	119 Prospect Rd, Summer Hill	DATE: Feb 2020 / SCALE: 1:200@A1	DRAWN: SH / CHKD: SC	REVISION: B

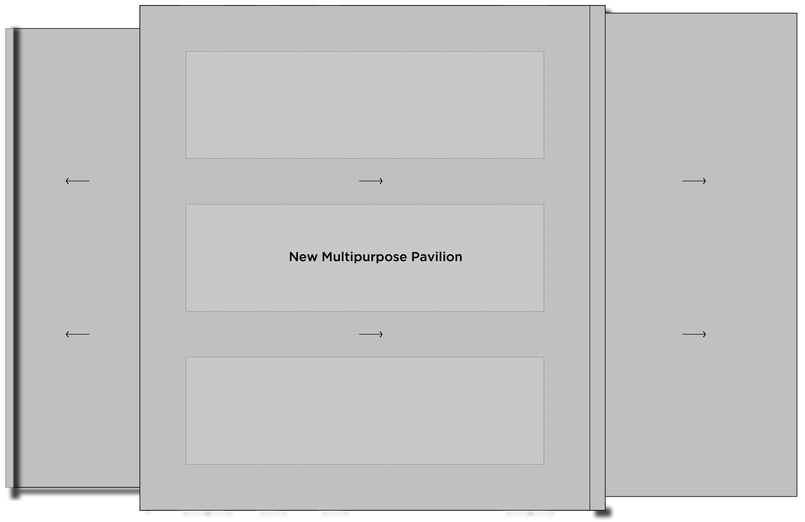


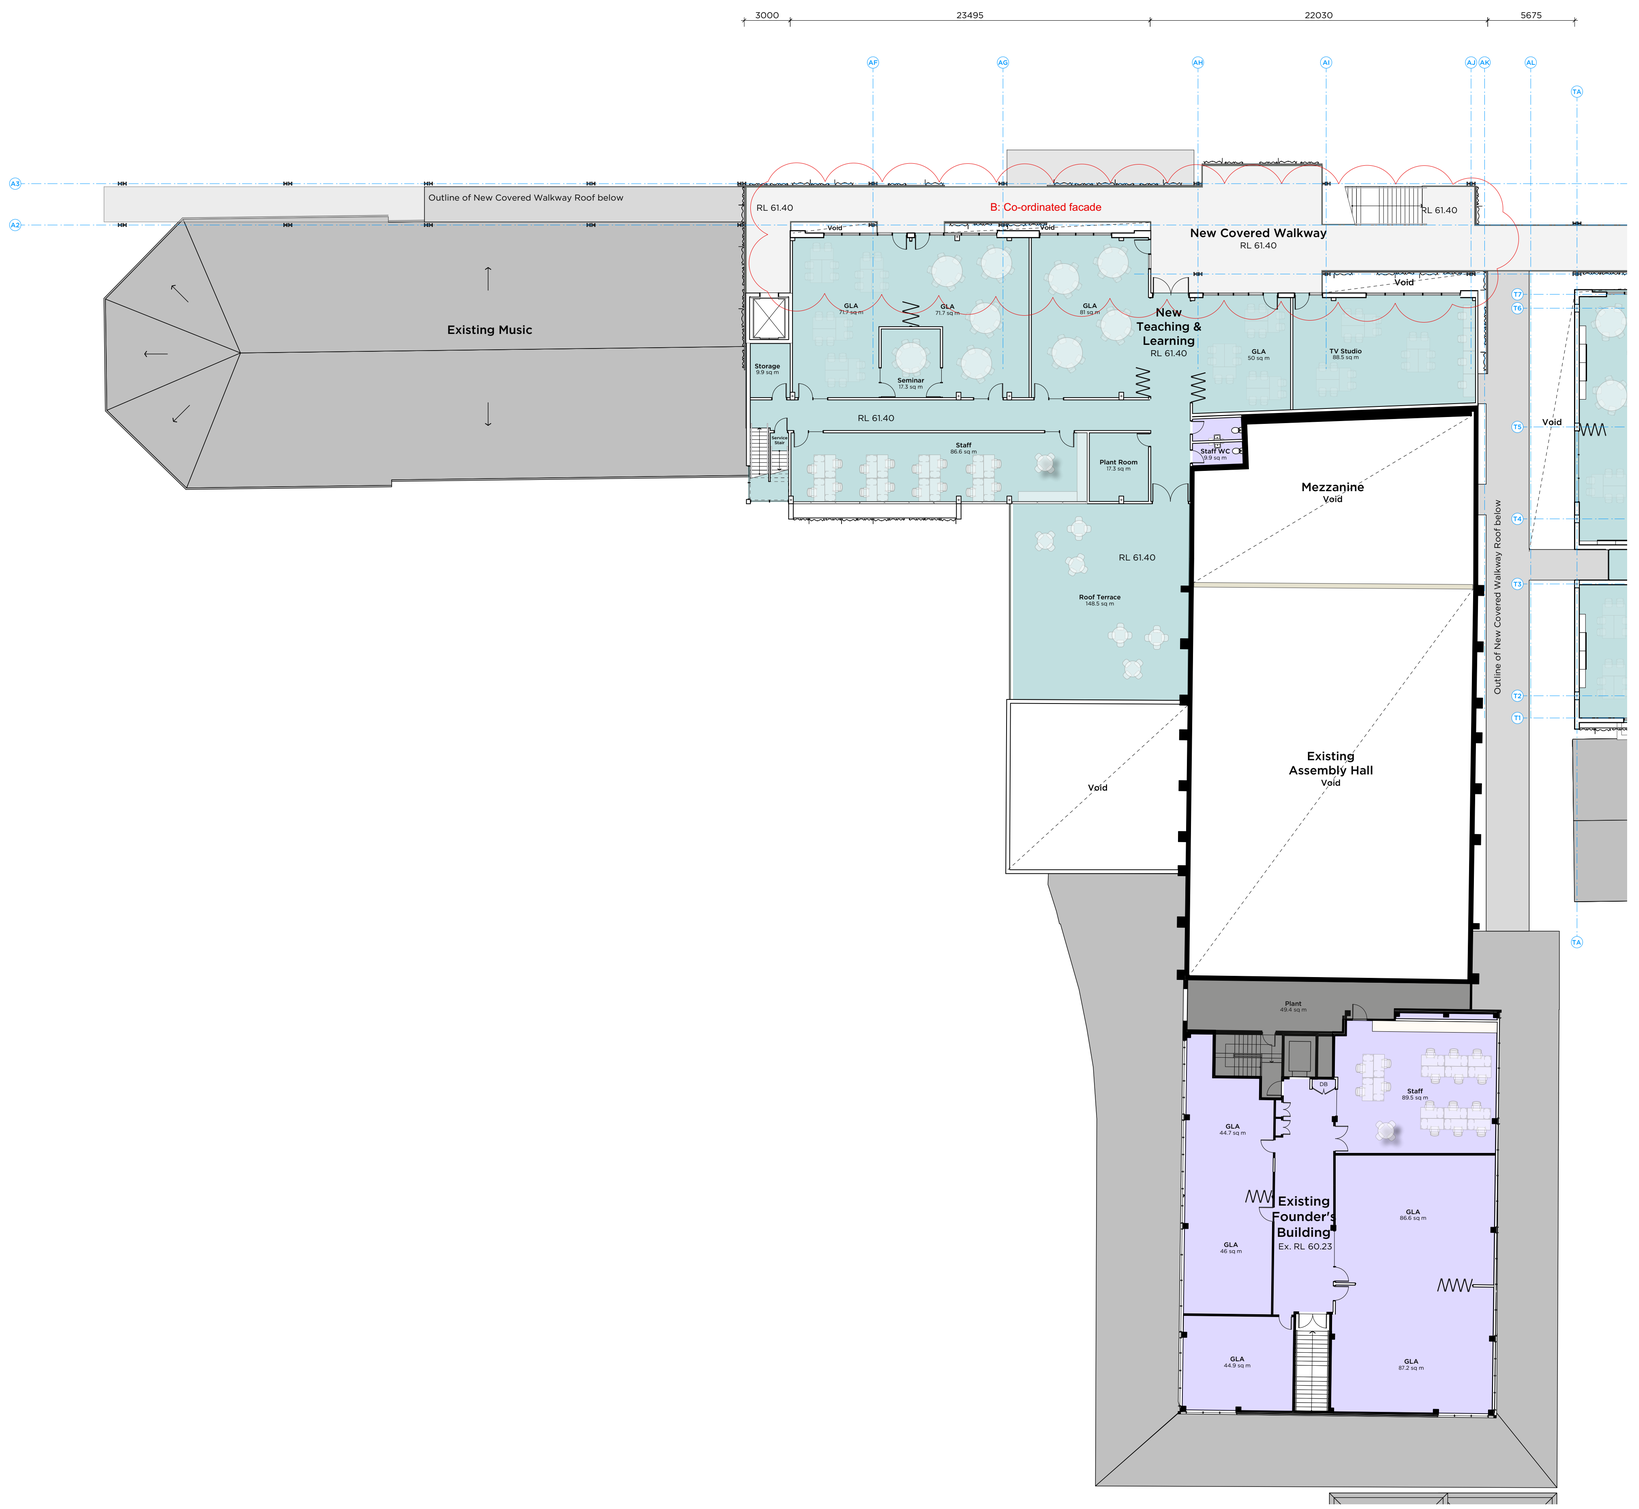

01 PLAN
DA135 Level 3 Proposed
Scale 1 : 200

N

0 10 20 30 40 50

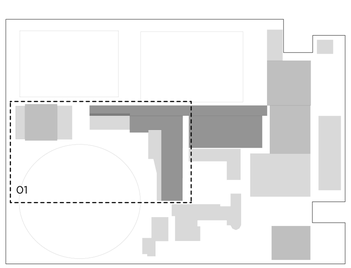

Location Plan - NTS

Legend:

- Site Boundary
- Existing Building - No works
- Proposed New Building Works
- Existing Building to be Refurbished
- Proposed Walls & Structure
- Existing Walls & Structure
- Demolish

ISSUE	DATE	REVISION
B	24/8/21	Response to IPC
A	3/2/20	SSDA Submission

0mm 50mm 100mm


DO NOT SCALE FROM DRAWING. USE FIGURED DIMENSIONS ONLY.
CHECK ALL DIMENSIONS ON SITE BEFORE MANUFACTURE OR CONSTRUCTION.


PMDL ARCHITECTURE
INTERIORS
MASTERPLANNING

pmdl.com.au

PMDL ARCHITECTURE + DESIGN HK (LIMITED)
PMDL ARCHITECTURE + DESIGN PTY LTD ABN 56 062 961 317
NSW NOMINATED ARCHITECTS: ANDREW PENDER 5317 DAVID MORRIS 5865 VICKI VAN DIJK 9476

PROJECT	TGS Renewal Project	PROJECT #	2808
CLIENT	Trinity Grammar School	DWG #	DA135
DWG	Proposed Peforming Arts Precinct & Multipurpose Hall Plan L3		
CLIENT REF & CONTACT	119 Prospect Rd, Summer Hill	DATE: Feb 2020	DRAWN: SH
		SCALE: 1:200@A1	CHKD: SC
			REVISION: B

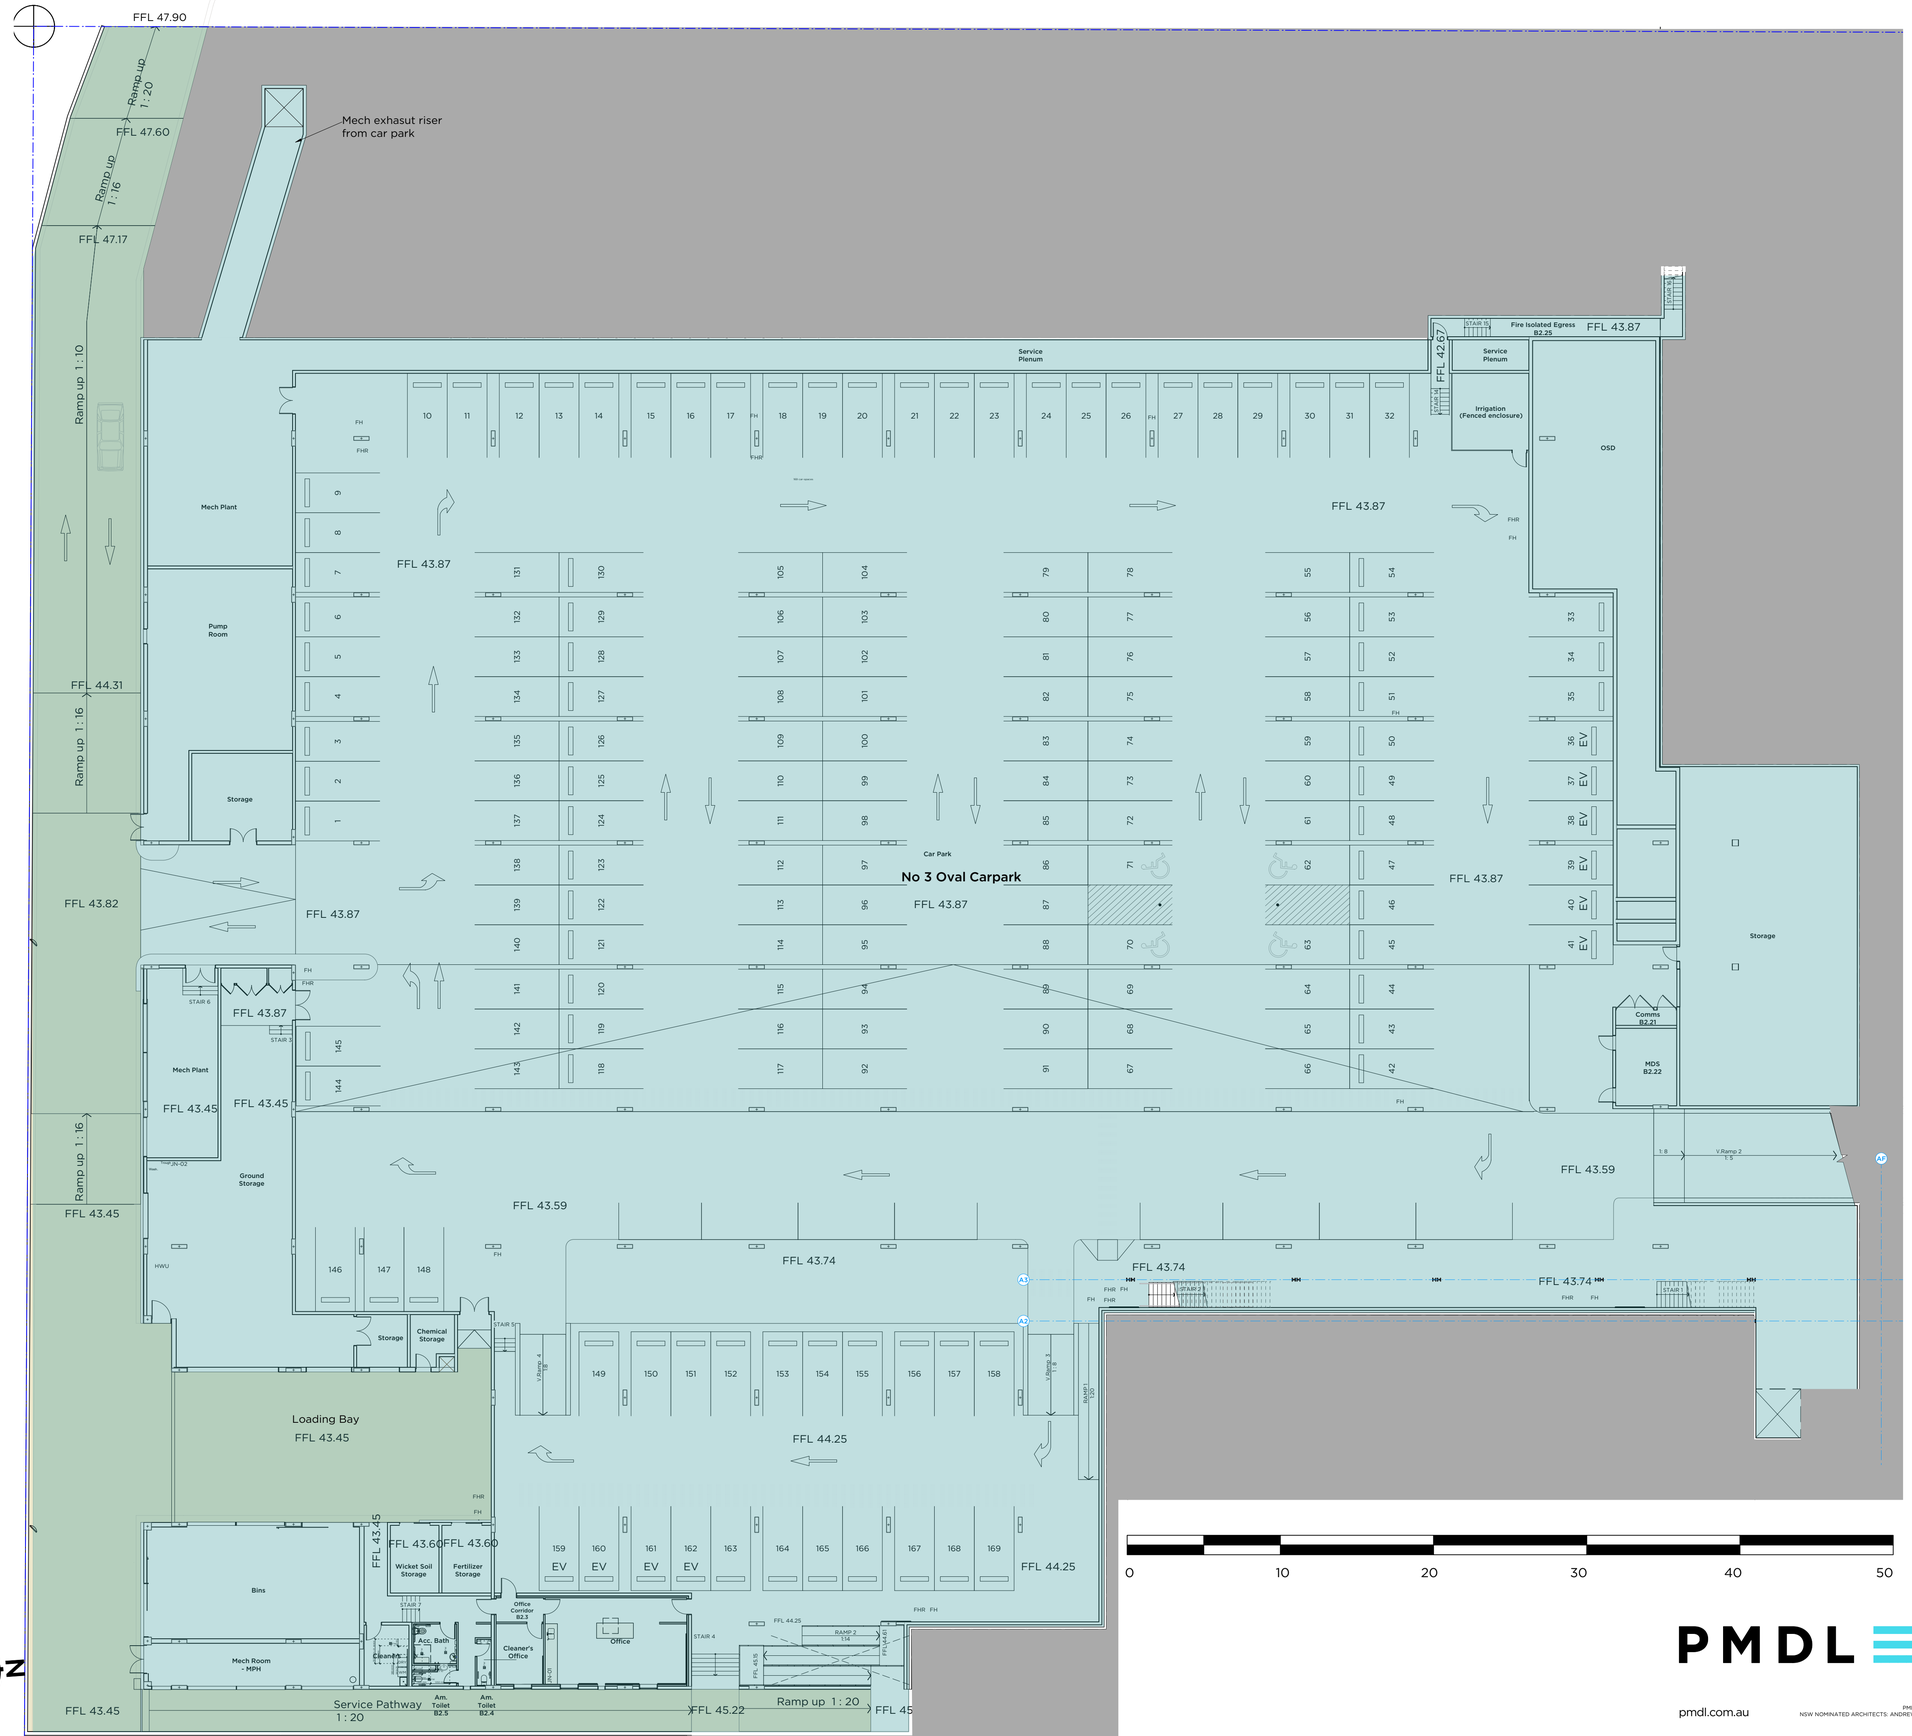

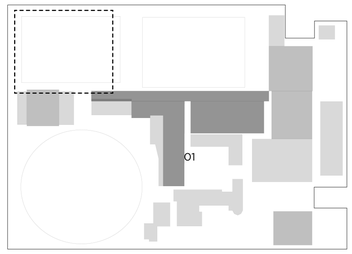

Location Plan - NTS

Legend:

- Site Boundary
- Existing Building - No works
- Proposed New Building Works
- Existing Building to be Refurbished
- Proposed Walls & Structure
- Existing Walls & Structure
- Demolish

0 10 20 30 40 50

01 PLAN
Oval 3 Car Park Level B2 Proposed
Scale 1 : 200

PMDL ARCHITECTURE INTERIORS MASTERPLANNING

pmdl.com.au

PMDL ARCHITECTURE + DESIGN HK (LIMITED)
PMDL ARCHITECTURE + DESIGN PTY LTD ABN 56 062 961 317
NSW NOMINATED ARCHITECTS: ANDREW PENDER 5317 DAVID MORRIS 5865 VICKI VAN DIJK 9476

ISSUE	DATE	REVISION
A	24/8/21	Response for IPC

0mm 50mm 100mm

DO NOT SCALE FROM DRAWING. USE FIGURED DIMENSIONS ONLY.
CHECK ALL DIMENSIONS ON SITE BEFORE MANUFACTURE OR CONSTRUCTION.

PROJECT	TGS Renewal Project	PROJECT #	2808
CLIENT	Trinity Grammar School	DWG #	DA150
DWG	Proposed Oval 3 Car Park B2		
CLIENT REF & CONTACT	119 Prospect Rd, Summer Hill	DATE Aug 2021 / DRAWN KC / SCALE 1:200@A1 / CHKD SC	REVISION A

SUB-STATION

New fire hydrant assembly

FFL 47.90

Ramp up 1 : 20

FFL 47.60

Ramp up 1 : 16

FFL 47.17

Ramp up 1 : 10

New ball catch net and balustrade

FFL 44.31

Ramp up 1 : 16

FFL 43.82

Ramp up 1 : 16

FFL 43.45

Mech exhasut riser from car park 2.4m above Oval 3 level
Open to sky

New retaining wall

FFL 47.50

Egress stair from car park below

Oval 3

FFL 47.81

Ex.FFL

v.Ramp 1
1 : 8

FFL 47.43

FFL 47.18

Store

Mech Plant

v. Ramp 2
1 : 8

Storage 31.4 sq m

Change Rooms 33.7 sq m

Female WC 7.1 sq m

Acc. WC & Shower 6.8 sq m

Storage 5.5 sq m

Storage 31.4 sq m

Male WC 7.5 sq m

Change Rooms 35.6 sq m

RL 48.50

Championship Court 936.8 sq m

Servery 43.1 sq m

FFL 48.50

FFL 47.35

FFL 47.50

balustrade around stair void

balustrade around stair void

To Oval 2 car park

A3

A2

FFL 47.50

FFL 47.50

Office 13.8 sq m

Change Rooms 67.6 sq m

Change Rooms 67.6 sq m

Storage 40.1 sq m

Male WC 23.6 sq m

Office 35 sq m

Acc. WC & Shower 11.3 sq m

Storage 88.9 sq m

FFL 47.57


Change Rooms

Change Rooms

RL

0 10 20 30 40 50

N

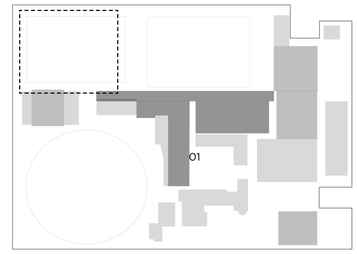

Location Plan - NTS

Legend:

- Site Boundary
- Existing Building - No works
- Proposed New Building Works
- Existing Building to be Refurbished
- Proposed Walls & Structure
- Existing Walls & Structure
- Demolish

01 PLAN
Oval 3 Car Park Level B2 Proposed
Scale 1 : 200

ISSUE	DATE	REVISION
A	24/8/21	Response for IPC

0mm 50mm 100mm


DO NOT SCALE FROM DRAWING. USE FIGURED DIMENSIONS ONLY.
CHECK ALL DIMENSIONS ON SITE BEFORE MANUFACTURE OR CONSTRUCTION.

PMDL ARCHITECTURE INTERIORS MASTERPLANNING

pmdl.com.au


PMDL ARCHITECTURE + DESIGN HK (LIMITED)
PMDL ARCHITECTURE + DESIGN PTY LTD ABN 56 062 961 317
NSW NOMINATED ARCHITECTS: ANDREW PENDER 5317 DAVID MORRIS 5865 VICKI VAN DIJK 9476

PROJECT	TGS Renewal Project	PROJECT #	2808
CLIENT	Trinity Grammar School	DWG #	DA151
DWG	Proposed Oval 3 Car Park B1		
CLIENT REF & CONTACT	119 Prospect Rd, Summer Hill	DATE Aug 2021 / DRAWN KC	REVISION A
		SCALE 1:200@A1 / CHKD SC	

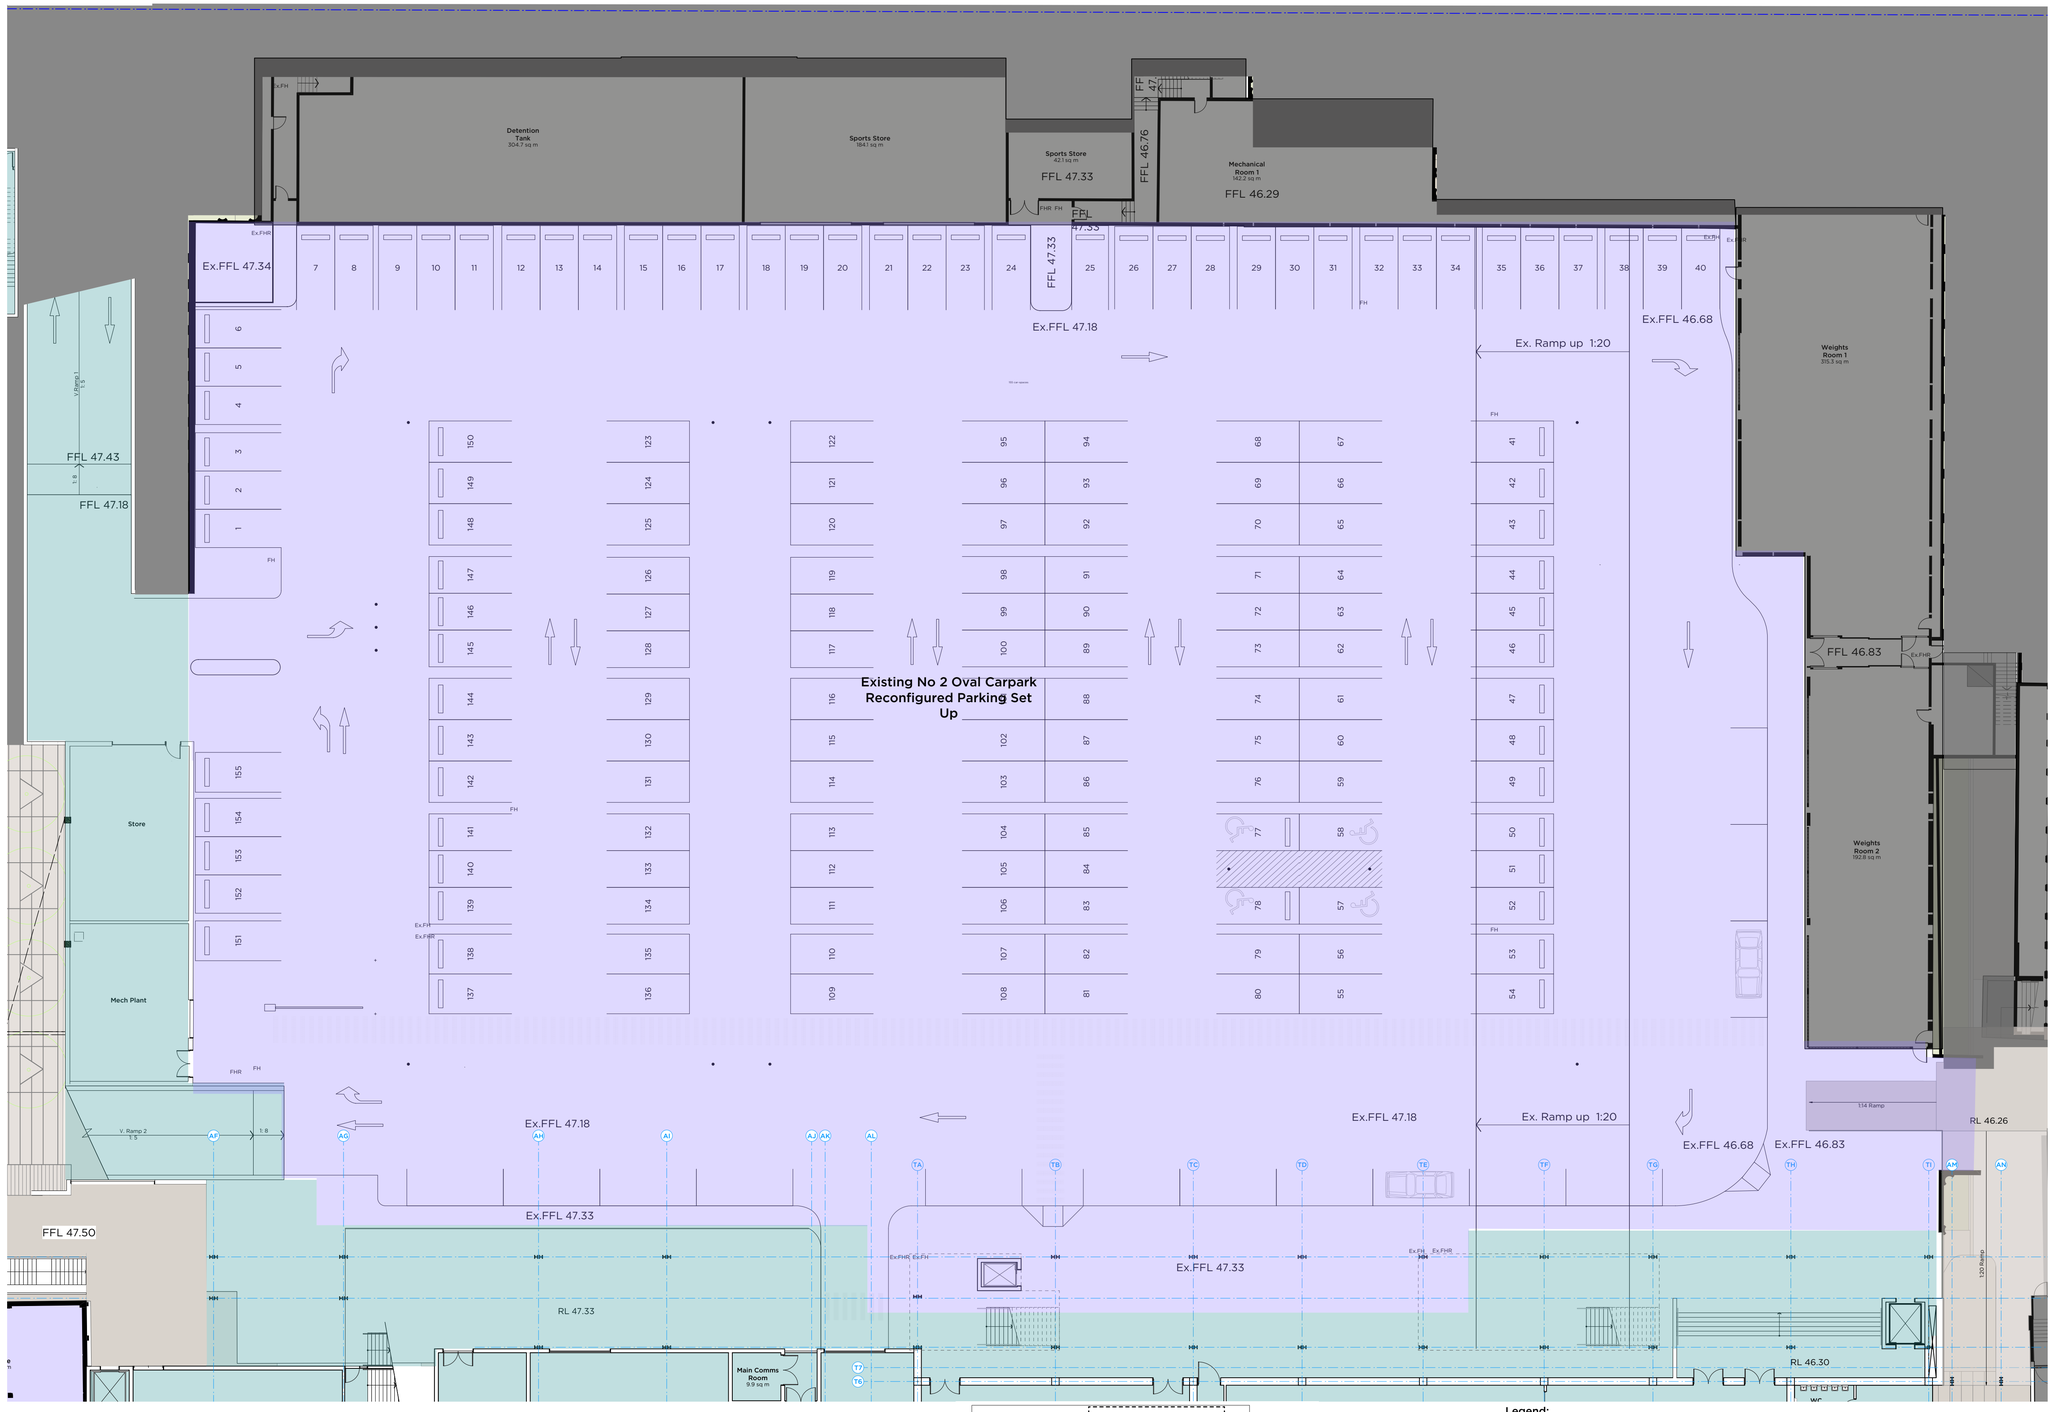

01 PLAN
Oval 2 Car Park Level B1 Proposed
Scale 1 : 200

0 10 20 30 40 50

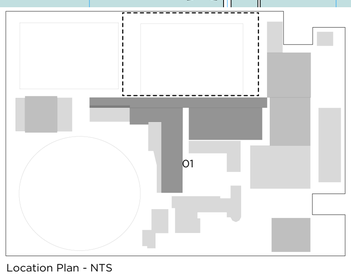

Location Plan - NTS

Legend:

- Site Boundary
- Existing Building - No works
- Proposed New Building Works
- Existing Building to be Refurbished
- Proposed Walls & Structure
- Existing Walls & Structure
- Demolish

PMDL ARCHITECTURE INTERIORS MASTERPLANNING

pmdl.com.au


PMDL ARCHITECTURE + DESIGN HK (LIMITED)
PMDL ARCHITECTURE + DESIGN PTY LTD ABN 56 062 961 317
NSW NOMINATED ARCHITECTS: ANDREW PENDER 5317 DAVID MORRIS 5865 VICKI VAN DIJK 9476

ISSUE	DATE	REVISION
A	24/8/21	Response for IPC

0mm 50mm 100mm


DO NOT SCALE FROM DRAWING. USE FIGURED DIMENSIONS ONLY.
CHECK ALL DIMENSIONS ON SITE BEFORE MANUFACTURE OR CONSTRUCTION.

PROJECT	TGS Renewal Project		PROJECT # 2808
CLIENT	Trinity Grammar School		DWG # DA152
DWG	Proposed Oval 2 Car Park B1		
CLIENT REF & CONTACT	119 Prospect Rd, Summer Hill	DATE Aug 2021 / SCALE 1:200@A1	DRAWN KC / CHKD SC
			REVISION A

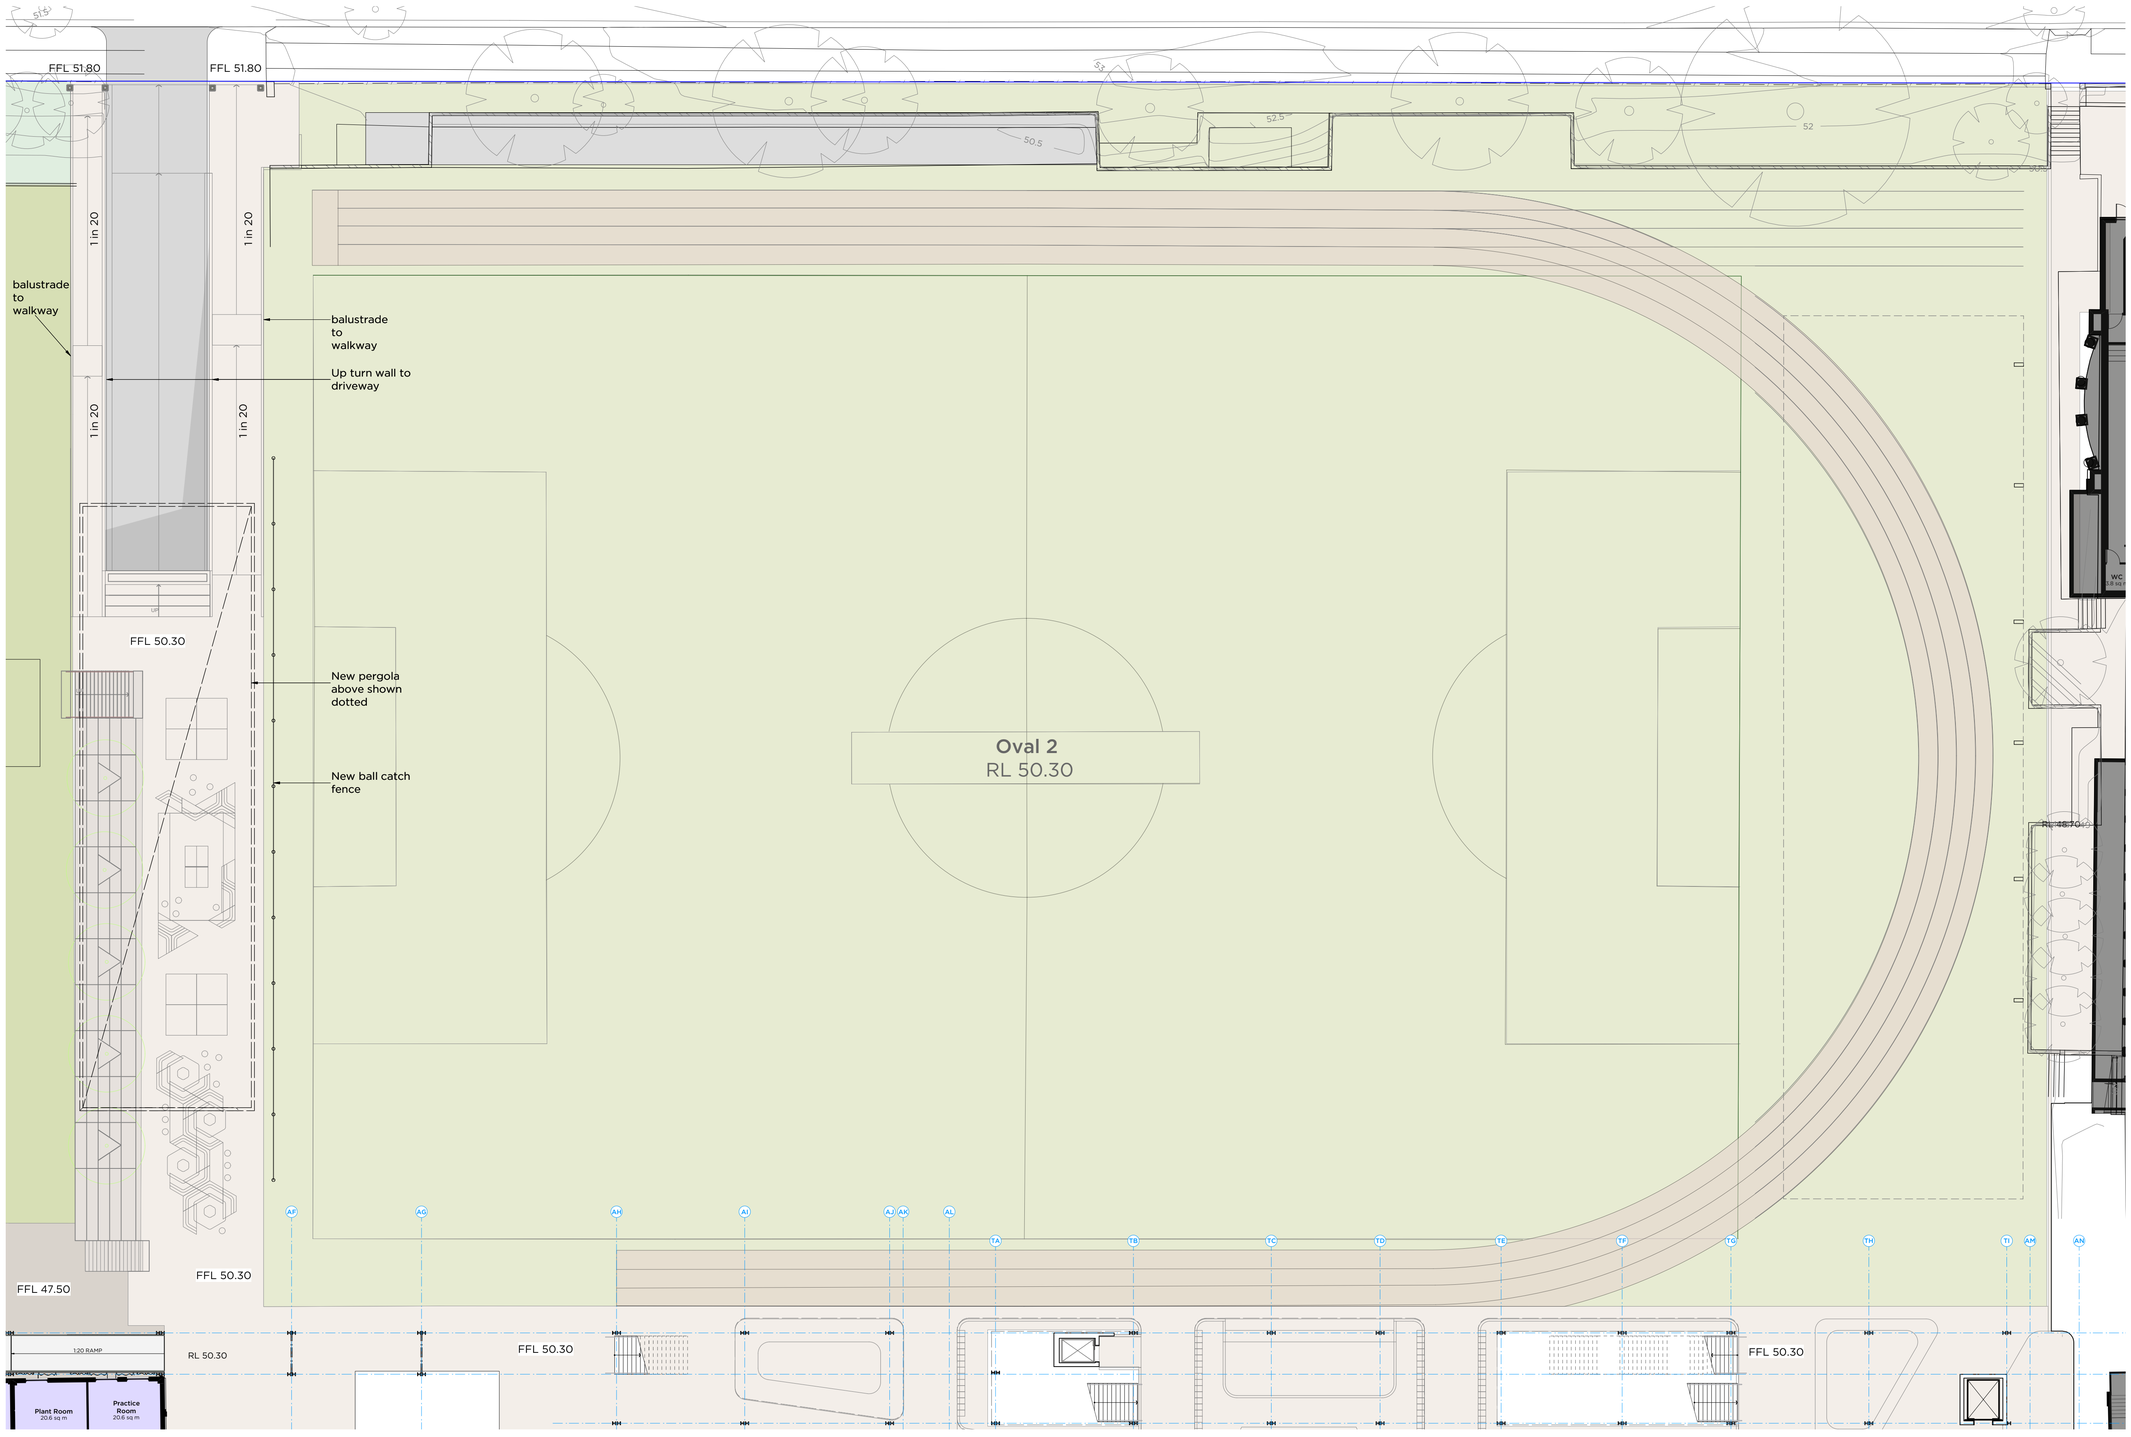

01 **PLAN**
Oval 2 Car Park Level B1 Proposed
Scale 1 : 200

0 10 20 30 40 50

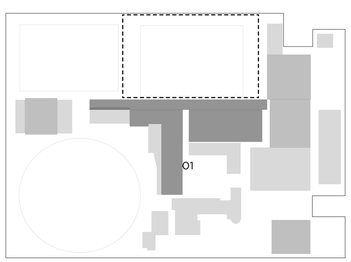

Location Plan - NTS

Legend:

- Site Boundary
- Existing Building - No works
- Proposed New Building Works
- Existing Building to be Refurbished
- Proposed Walls & Structure
- Existing Walls & Structure
- Demolish

PMDL ARCHITECTURE INTERIORS MASTERPLANNING

pmdl.com.au

PMDL ARCHITECTURE + DESIGN HK (LIMITED)
PMDL ARCHITECTURE + DESIGN PTY LTD ABN 56 062 961 317
NSW NOMINATED ARCHITECTS: ANDREW PENDER 5317 DAVID MORRIS 5865 VICKI VAN DIJK 9476

ISSUE	DATE	REVISION
A	24/8/21	Response for IPC

0mm 50mm 100mm

DO NOT SCALE FROM DRAWING. USE FIGURED DIMENSIONS ONLY.
CHECK ALL DIMENSIONS ON SITE BEFORE MANUFACTURE OR CONSTRUCTION.

PROJECT: TGS Renewal Project	PROJECT #: 2808
CLIENT: Trinity Grammar School	DWG #: DA153
DWG: Proposed Oval 2 L0	
CLIENT REF & CONTACT: 119 Prospect Rd, Summer Hill	DATE: Aug 2021 · DRAWN: KC · SCALE: 1:200@A1 · CHKD: SC · REVISION: A

VICTORIA STREET

ENTRY TO UNDERGROUND PARKING

PEDESTRIAN ENTRY

PEDESTRIAN ENTRY

PEDESTRIAN ENTRY

EXISTING DELMAR GALLERY

NEW MAINTENANCE BUILDING

EXISTING DESIGN CENTRE

EXISTING SCIENCE

EXISTING SPORTS CENTRE

EXISTING JUNIOR SCHOOL

NEW MULTI-PURPOSE PAVILION

REFURB EXISTING MUSIC

NEW PERFORMING ARTS

NEW CAFETERIA

NEW LIBRARY

NEW AGORA

REFURB EXISTING QUADRANGLE BUILDING

EXISTING POOL

EXISTING HALL

REFURB EXISTING FOUNDERS BUILDING

EXISTING QUADRANGLE

EXISTING DINING HALL

EXISTING CHAPEL

EXISTING HEADMASTER RESIDENCE

EXISTING ENROLMENT CENTRE

EXISTING RESIDENCE'S GARDEN

EXISTING CHAPEL DRIVE

EXISTING CENTENARY CENTRE

VICTORIA SQUARE

SEAVIEW STREET

YEO PARK

Oval 3

FFL 50.30

RL 50.30

4x Student Bicycle rack + single racks under Arrow building (40 bike park)
scale: 1:200

Student End-of-Trip Facility in refurbished Building

Existing Male and Female Staff End-of-Trip Facility in existing Building

Student End-of-Trip Facility in existing Building

5x Student Bicycle rack under existing awning (45 bike park)
scale: 1:200

8x Staff Bicycle single rack under Founders colonnade (16 bike park)
scale: 1:200

New Static Signage

Existing water ma

New Substation and MSB

PEDESTRIAN ENTRY

ENTRY TO HM RESIDENCE + PARKING

PEDESTRIAN ENTRY

PROSPECT ROAD

OLD CANTERBURY ROA

0 10 20 30 40 50

ISSUE	DATE	REVISION
A	28/8/20	Response to IPC

0mm 50mm 100mm


DO NOT SCALE FROM DRAWING. USE FIGURED DIMENSIONS ONLY.
CHECK ALL DIMENSIONS ON SITE BEFORE MANUFACTURE OR CONSTRUCTION.

PMDL ARCHITECTURE INTERIORS MASTERPLANNING

pmdl.com.au

PMDL ARCHITECTURE + DESIGN HK (LIMITED)
PMDL ARCHITECTURE + DESIGN PTY LTD ABN 56 062 961 317
NSW NOMINATED ARCHITECTS: ANDREW PENDER 5317 DAVID MORRIS 5865 VICKI VAN DIJK 9476


PROJECT	TGS Renewal Project	PROJECT #	2808
CLIENT	Trinity Grammar School	DWG #	DA160
DWG	Schematic Bicycle Parking Plan		
CLIENT REF & CONTACT	119 Prospect Rd, Summer Hill	DATE Aug 2021 DRAWN NZ	REVISION A
		SCALE 1:500 CHKD SC	

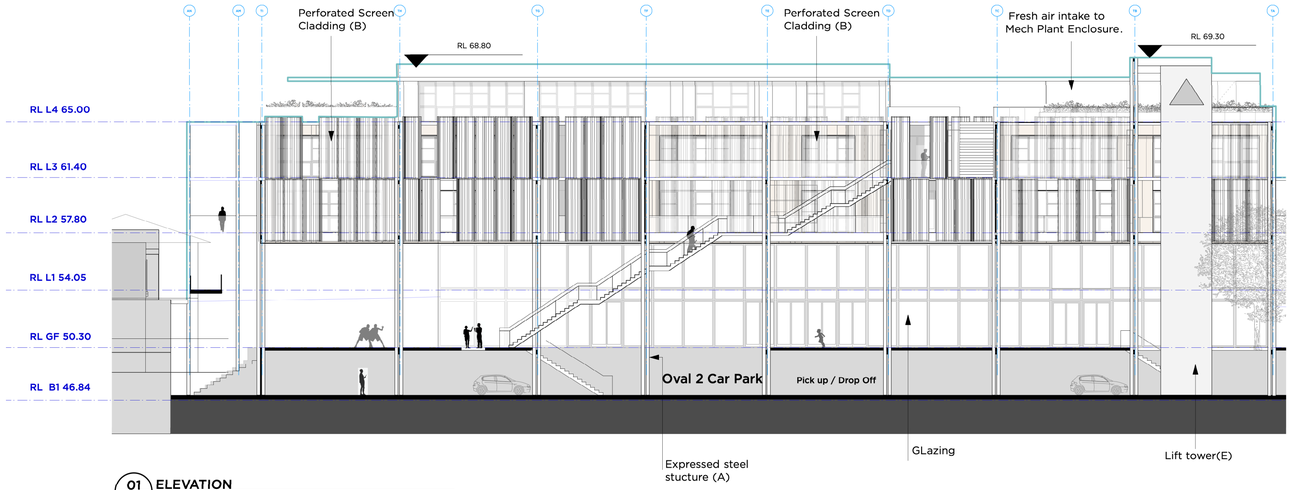


01 ELEVATION
Western Teaching and Learning Elevation(Screen)
Scale 1 : 200




03 ELEVATION
Eastern Teaching and Learning Elevation
Scale 1 : 200

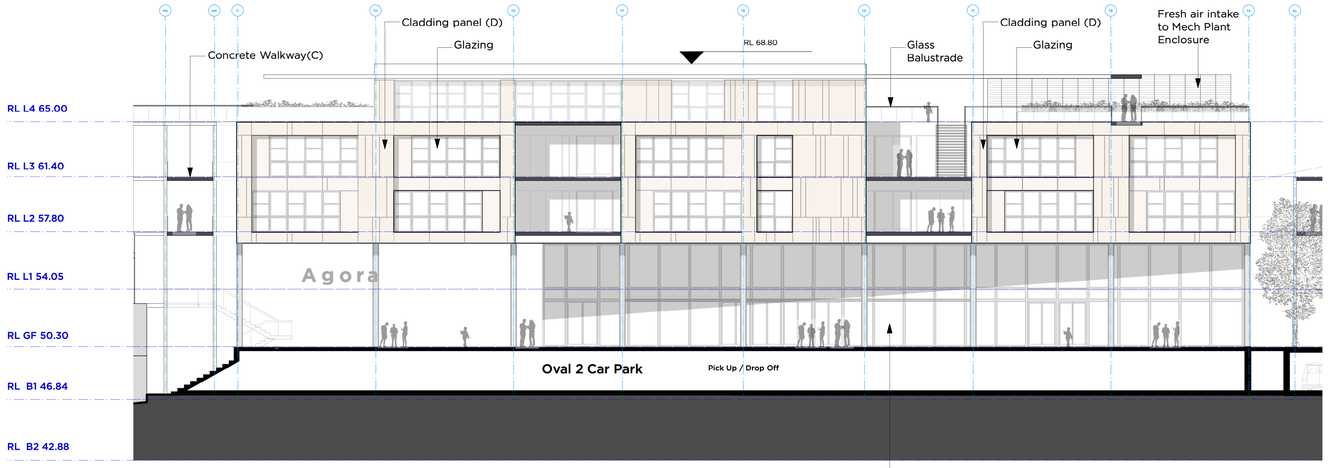

02 ELEVATION
Western Teaching and Learning Elevation(Building facade)
Scale 1 : 200

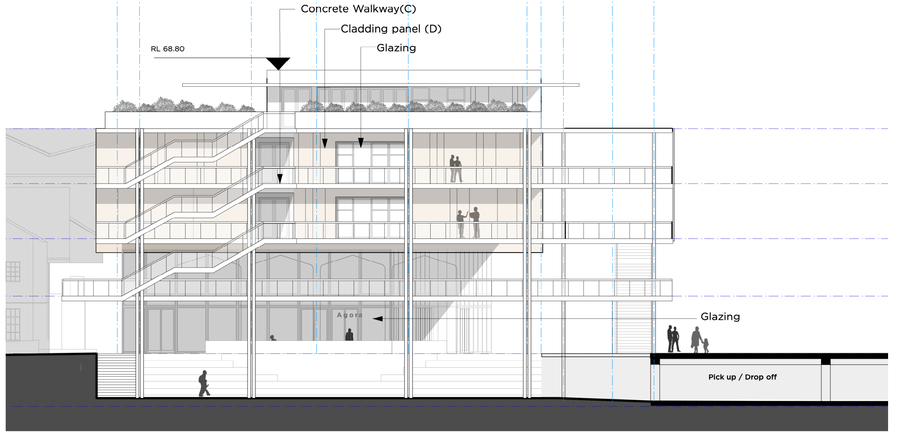

04 ELEVATION
Northern Teaching and Learning Elevation
Scale 1 : 200

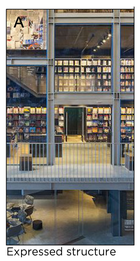A

Expressed structure

B

Perforated metal screeen
Pale Champagne finish

Feature
Coloured fins
in screened
facade

C


Concrete walkway

D

Panelised Facade

E

Brick
Brownish Red

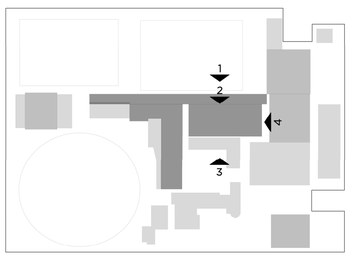

0 10 20

Location Diagram NTS

PMDL ARCHITECTURE INTERIORS MASTERPLANNING

pmdl.com.au


PMDL ARCHITECTURE + DESIGN HK (LIMITED)
PMDL ARCHITECTURE + DESIGN PTY LTD ABN 56 062 961 317
NSW NOMINATED ARCHITECTS: ANDREW PENDER 5317 DAVID MORRIS 5865 VICKI VAN DIJK 9476

ISSUE	DATE	REVISION
A	28/8/20	Response to IPC


0mm 50mm 100mm

DO NOT SCALE FROM DRAWING. USE FIGURED DIMENSIONS ONLY.
CHECK ALL DIMENSIONS ON SITE BEFORE MANUFACTURE OR CONSTRUCTION.


PROJECT: TGS Renewal Project — PROJECT #: 2808
CLIENT: Trinity Grammar School — DWG #: DA320
DWG: Building Elevations
CLIENT REF & CONTACT: 119 Prospect Rd, Summer Hill
DATE: Aug 2021 — DRAWN: NZ
SCALE: 1:200 — CHKD: SC
REVISION: A

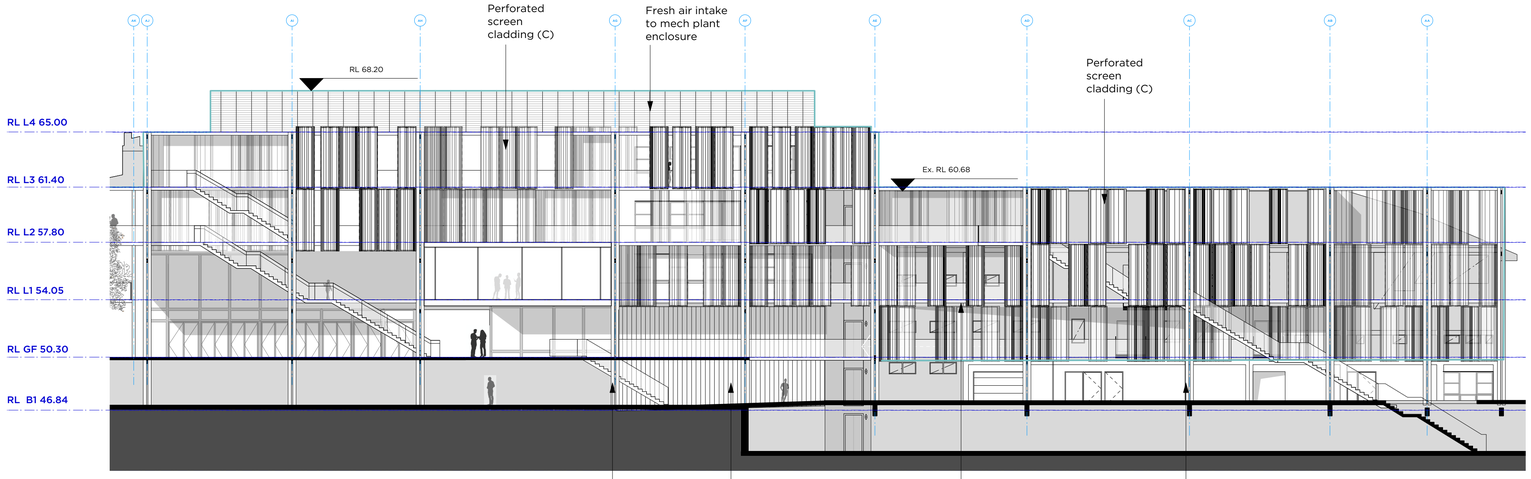


01 **ELEVATION**
Western Performing Arts Elevation
Scale 1 : 200

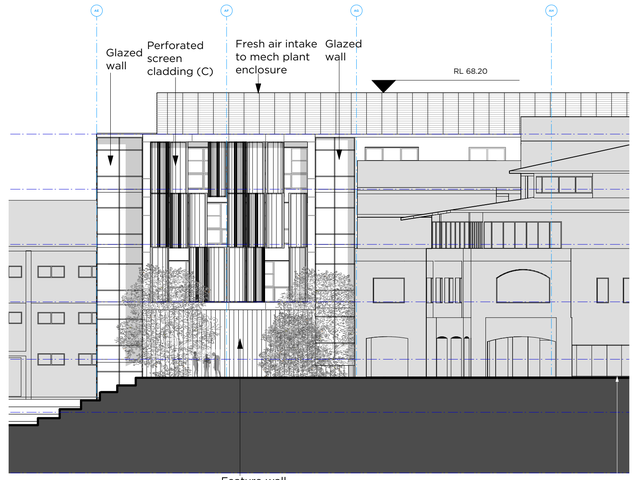

03 **ELEVATION**
Eastern Performing Arts Elevation
Scale 1 : 200

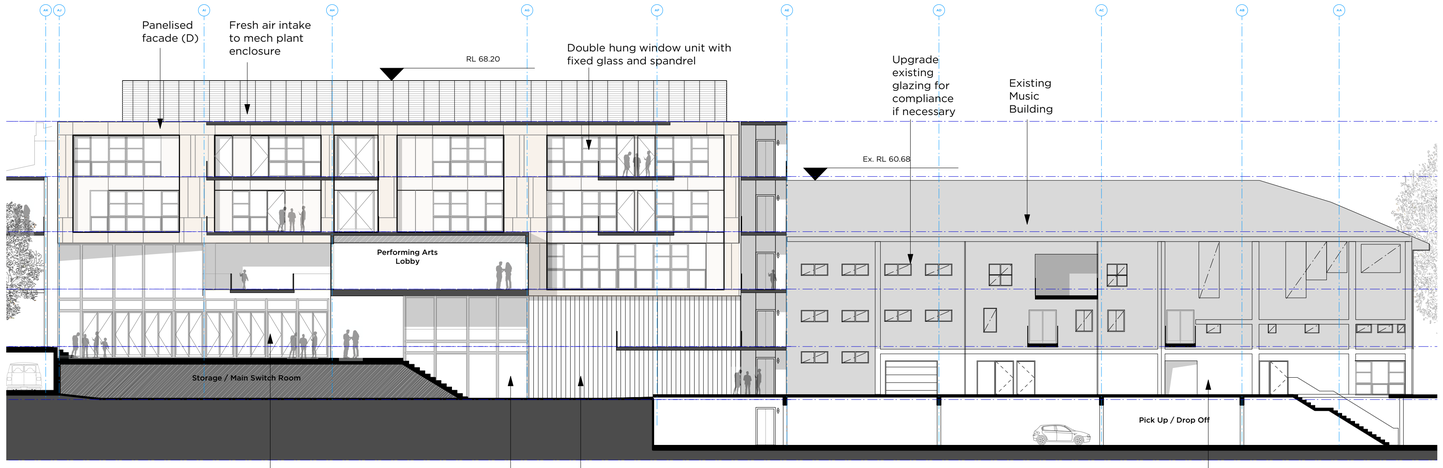


02 **ELEVATION**
Western Performing Arts Elevation
Scale 1 : 200

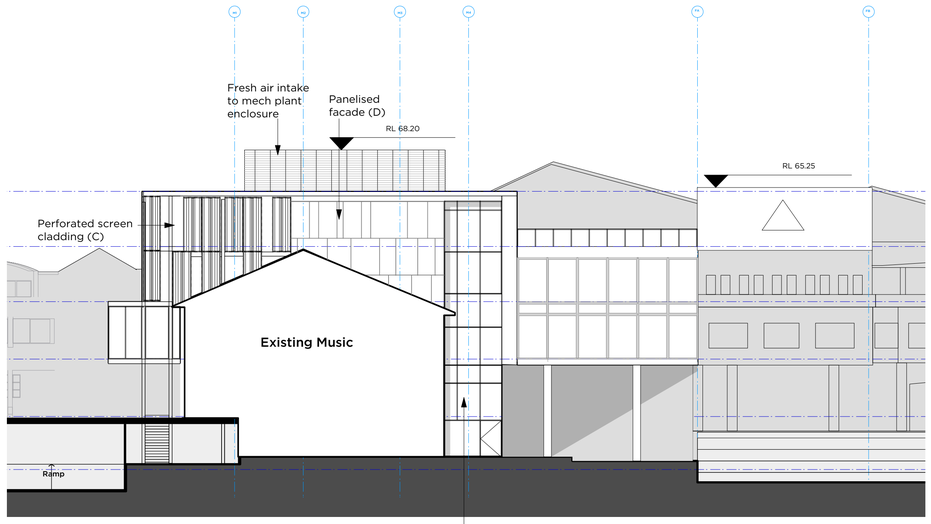

04 **ELEVATION**
Southern Performing Arts Elevations
Scale 1 : 200



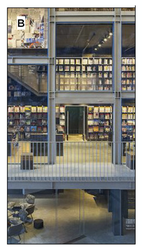








A. Feature wall panel
B. Expressed structure
C. Perforated metal screen
D. Panelised Facade
E. Concrete walkway

0 10 20

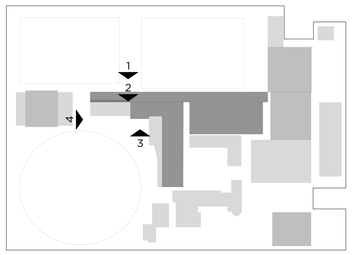

Location Diagram NTS

PMDL ARCHITECTURE INTERIORS MASTERPLANNING

pmdl.com.au


PMDL ARCHITECTURE + DESIGN HK (LIMITED)
PMDL ARCHITECTURE + DESIGN PTY LTD ABN 56 062 961 317
NSW NOMINATED ARCHITECTS: ANDREW RENDER 5317 DAVID MORRIS 5865 VICKI VAN DIJK 9476

ISSUE	DATE	REVISION
A	24/8/21	Response to IPC


0mm 50mm 100mm

DO NOT SCALE FROM DRAWING. USE FIGURED DIMENSIONS ONLY.
CHECK ALL DIMENSIONS ON SITE BEFORE MANUFACTURE OR CONSTRUCTION.


PROJECT: TGS Renewal Project — PROJECT # 2808
CLIENT: Trinity Grammar School — DWG # DA321
DWG: Building Elevations
CLIENT REF & CONTACT: 119 Prospect Rd, Summer Hill
DATE 14/11/19 | DRAWN KC | REVISION A
SCALE 1:200 | CHKD SC

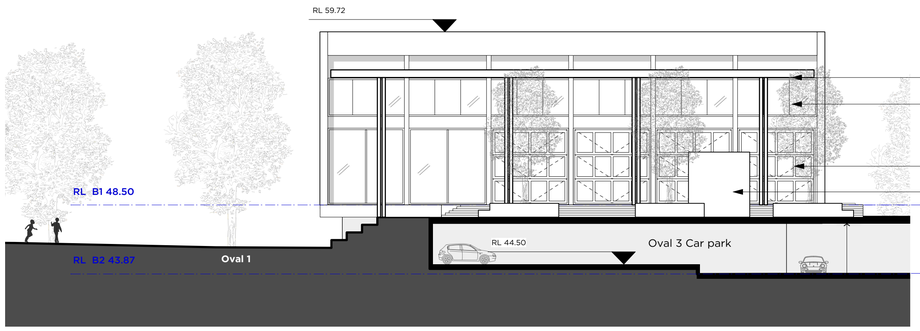


01 ELEVATION
Multipurpose Pavilion North Elevation
Scale 1 : 200

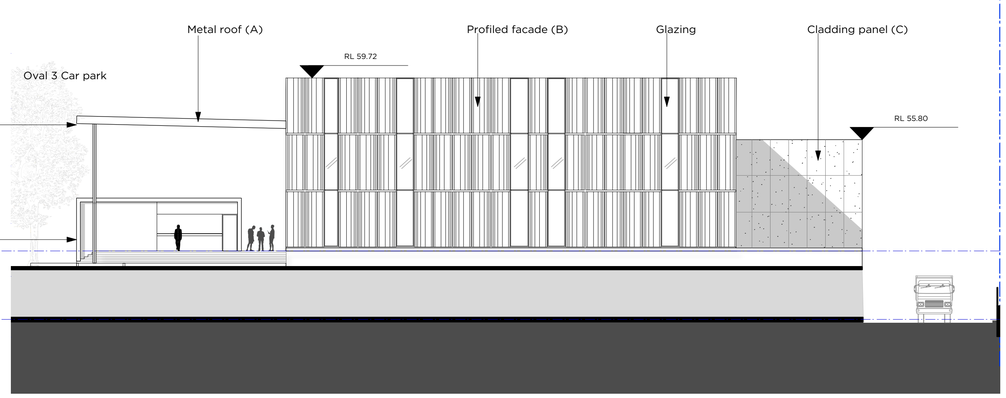


03 ELEVATION
Multipurpose Pavilion West Elevation
Scale 1 : 200

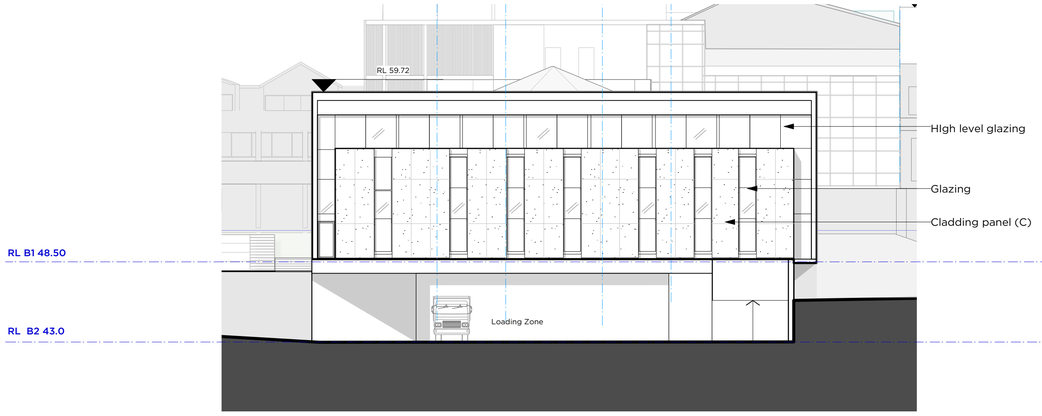


02 ELEVATION
Multipurpose Pavilion South Elevation
Scale 1 : 200

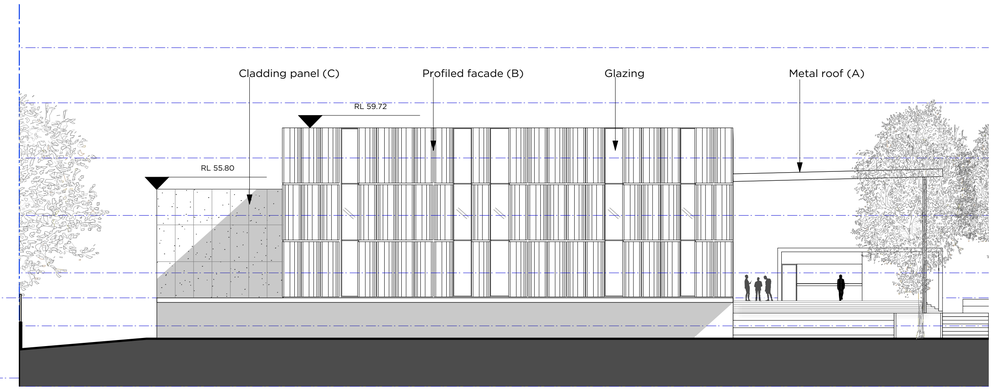

04 ELEVATION
Multipurpose Pavilion East Elevation
Scale 1 : 200

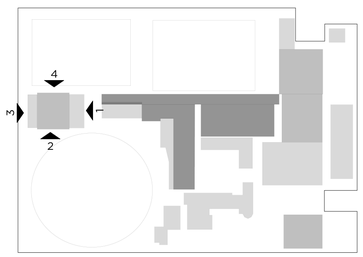


Location Diagram NTS

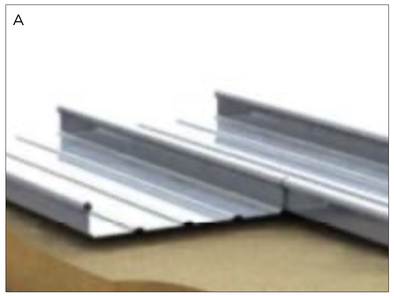

A. Metal roofing



B. Profiled facade

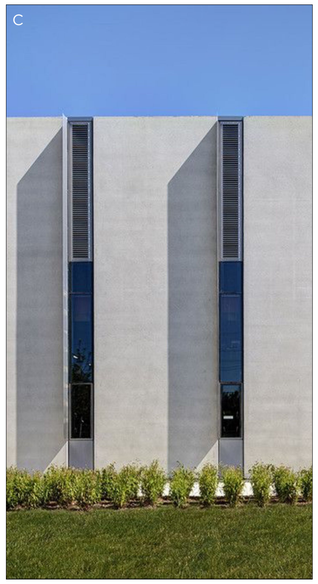

C. Natural look cladding, light cream colour

PMDL ARCHITECTURE INTERIORS MASTERPLANNING

pmdl.com.au

PMDL ARCHITECTURE + DESIGN NK (LIMITED)
PMDL ARCHITECTURE + DESIGN PTY LTD ABN 56 062 961 377
NSW NOMINATED ARCHITECTS: ANDREW PENDER 5317 DAVID MORRIS 5865 VICKI VAN DIJK 9476

ISSUE	DATE	REVISION
A	24/8/21	Response to IPCmission

0mm 50mm 100mm

DO NOT SCALE FROM DRAWING. USE FIGURED DIMENSIONS ONLY.
CHECK ALL DIMENSIONS ON SITE BEFORE MANUFACTURE OR CONSTRUCTION.

PROJECT	TGS Renewal Project		PROJECT # 2808
CLIENT	Trinity Grammar School		DWG # DA322
DWG	Building Elevations		
CLIENT REF & CONTACT	119 Prospect Rd, Summer Hill	DATE 14/11/19 SCALE 1:500	DRAWN NZ CHKD SC REVISION A

EXISTING SCIENCE BUILDING


NEW TEACHING AND LEARNING PRECINCT

66340


NEW PERFORMING ARTS PRECINCT

48085

REFURBISH EXISTING MUSIC BUILDING

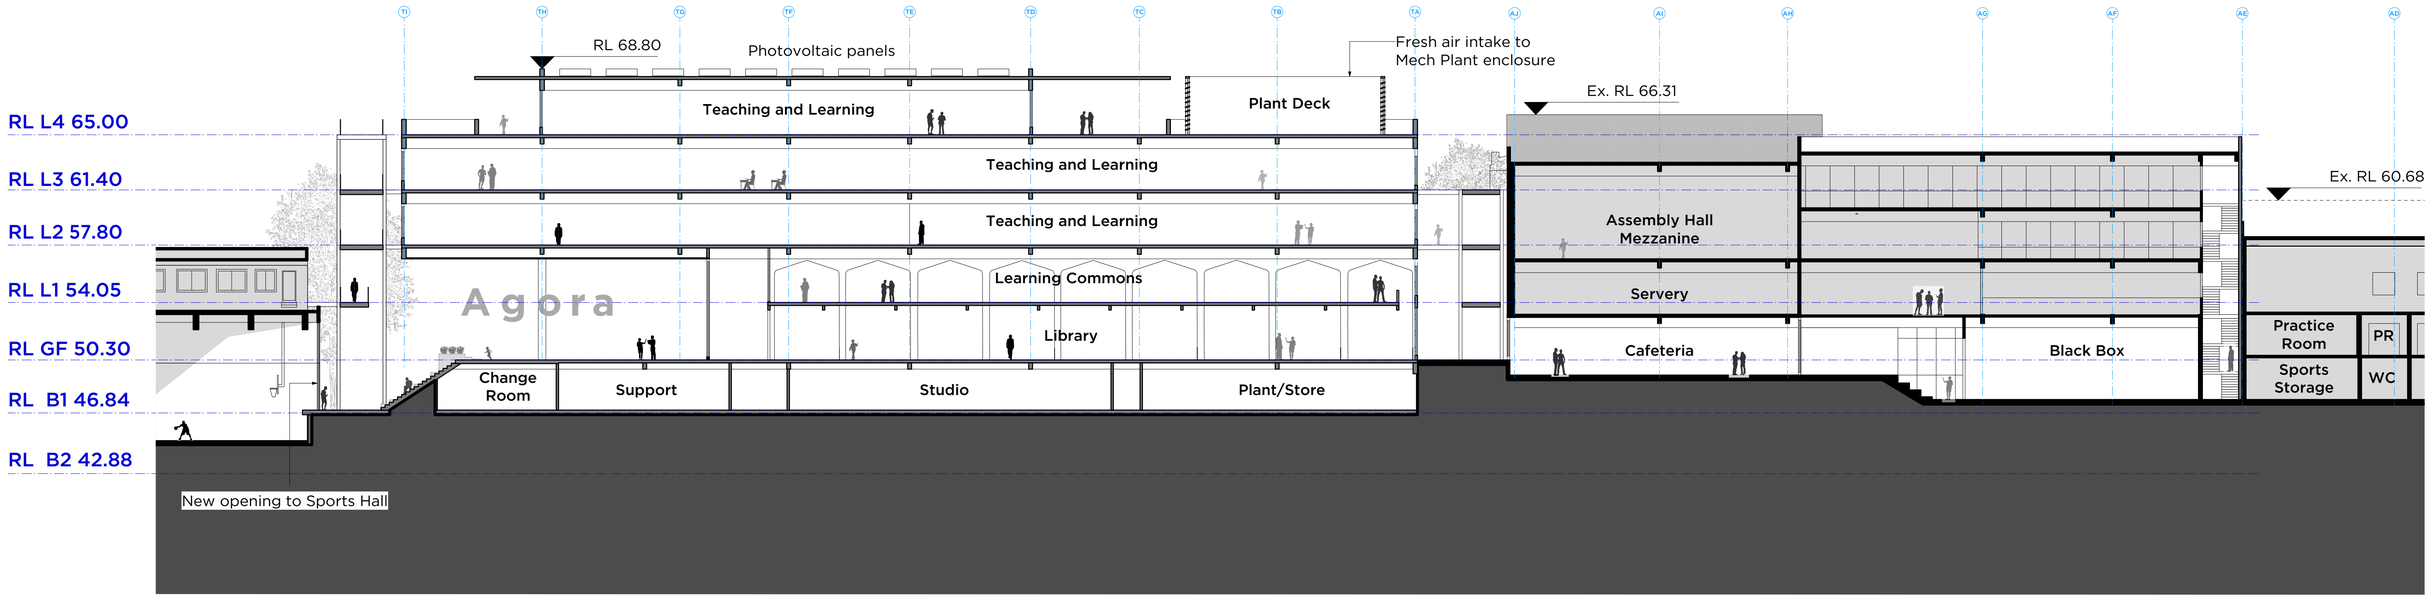

01 SECTION
Section AA
Scale 1 : 200

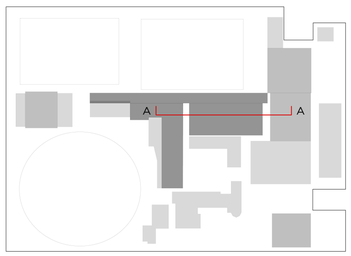

Location Diagram NTS

0 10 20 30 40 50

Legend

Site Boundary

Existing Building

ISSUE	DATE	REVISION
A	24/8/21	Response to IPC

0mm 50mm 100mm


DO NOT SCALE FROM DRAWING. USE FIGURED DIMENSIONS ONLY.
CHECK ALL DIMENSIONS ON SITE BEFORE MANUFACTURE OR CONSTRUCTION.

PMDL ARCHITECTURE INTERIORS MASTERPLANNING


pmdl.com.au

PMDL ARCHITECTURE + DESIGN HK (LIMITED)
PMDL ARCHITECTURE + DESIGN PTY LTD ABN 56 062 961 317
NSW NOMINATED ARCHITECTS: ANDREW PENDER 5317 DAVID MORRIS 5865 VICKI VAN DIJK 9476

PROJECT	TGS Renewal Project	PROJECT #	2808
CLIENT	Trinity Grammar School	DWG #	DA330
DWG	Site Sections AA		
CLIENT REF & CONTACT	119 Prospect Rd, Summer Hill	DATE Feb 2020 / DRAWN NZ / SCALE 1:200 / CHKD SC	REVISION A

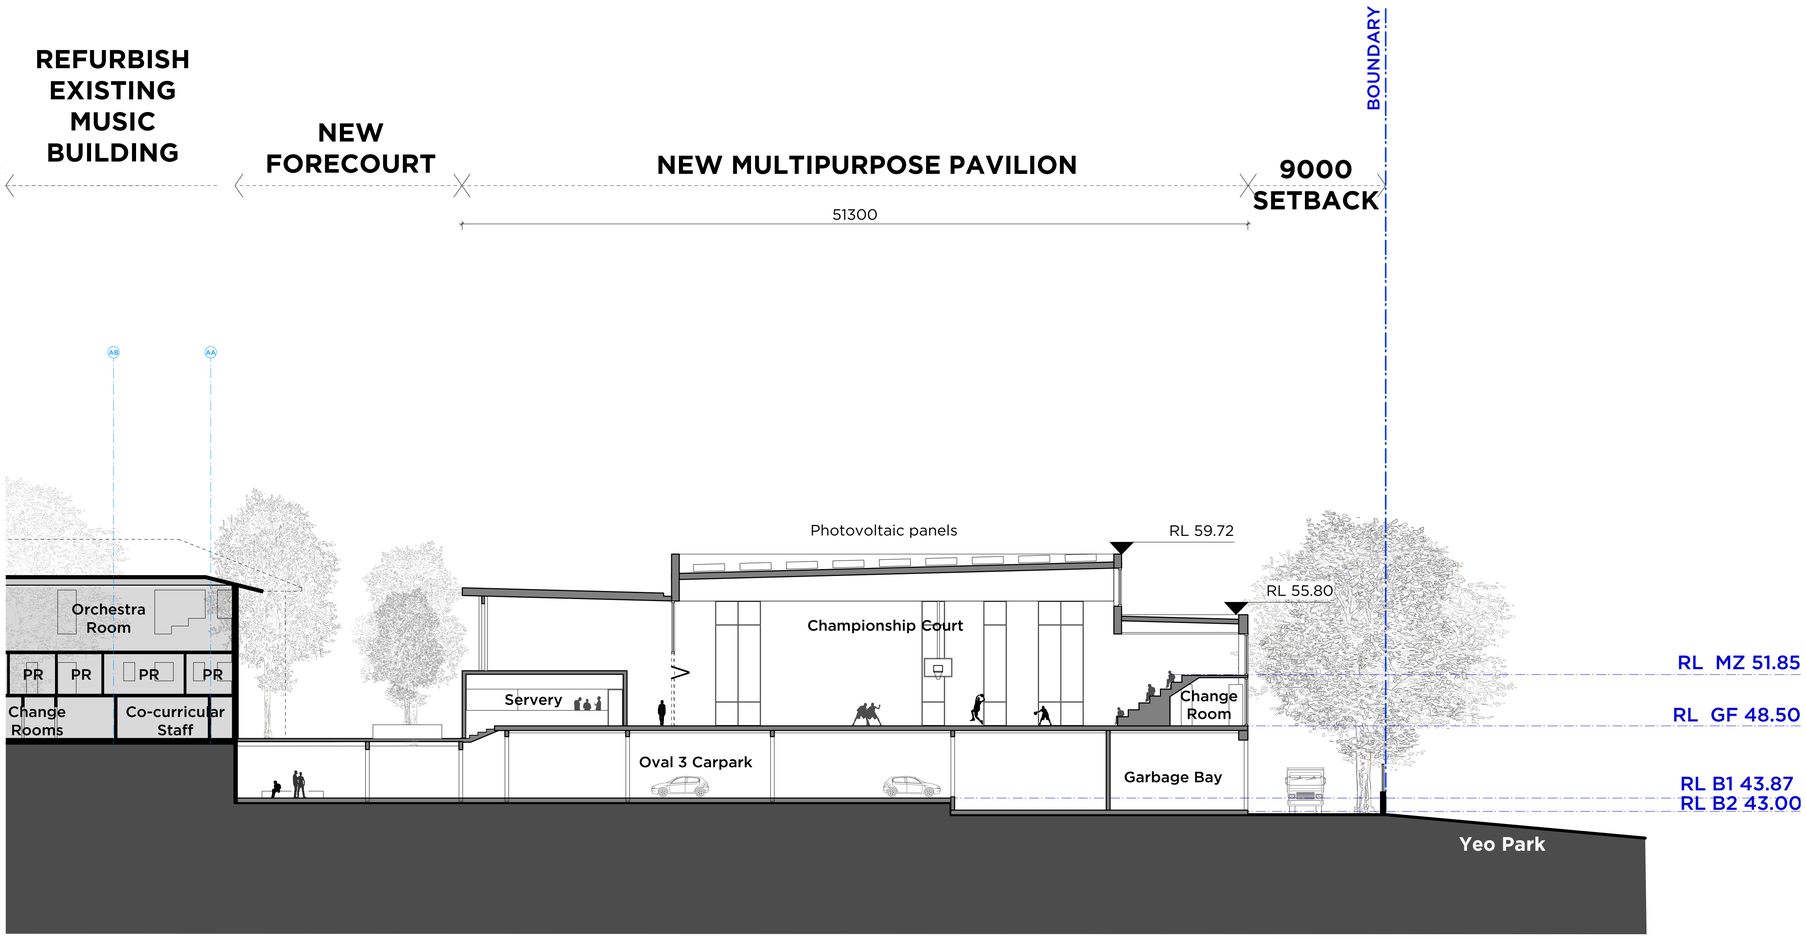

01 SECTION
Section BB
Scale 1:200

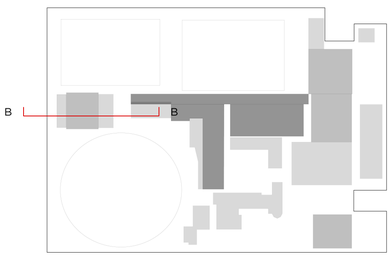

Location Diagram NTS

0 10 20 30 40 50

Legend

Site Boundary

Existing Building

ISSUE	DATE	REVISION
A	24/8/21	Response to IPC

0mm 50mm 100mm

DO NOT SCALE FROM DRAWING. USE FIGURED DIMENSIONS ONLY.
CHECK ALL DIMENSIONS ON SITE BEFORE MANUFACTURE OR CONSTRUCTION.

PMDL ARCHITECTURE INTERIORS MASTERPLANNING

pmdl.com.au

PMDL ARCHITECTURE + DESIGN HK (LIMITED)
PMDL ARCHITECTURE + DESIGN PTY LTD ABN 56 062 960 317
NSW NOMINATED ARCHITECTS: ANDREW PENDER 5317 DAVID MORRIS 5865 VICKI VAN DIJK 9476

PROJECT	TGS Renewal Project	PROJECT #	2808
CLIENT	Trinity Grammar School	DWG #	DA331
DWG	Site Sections BB		
CLIENT REF & CONTACT	119 Prospect Rd, Summer Hill	DATE Feb 2020 / DRAWN NZ / SCALE 1:200 / CHKD SC	REVISION A

EXISTING SCHOOL OF SCIENCE BEYOND

PERFORMING ARTS PRECINCT

NEW BUILD


REFURBISH ASSEMBLY HALL & CAFETERIA

REFURBISH FOUNDER'S BUILDING


EXISTING CHAPEL NO WORKS

EXISTING ENROLMENTS CENTRE NO WORKS

16345 | 36790 | 32110

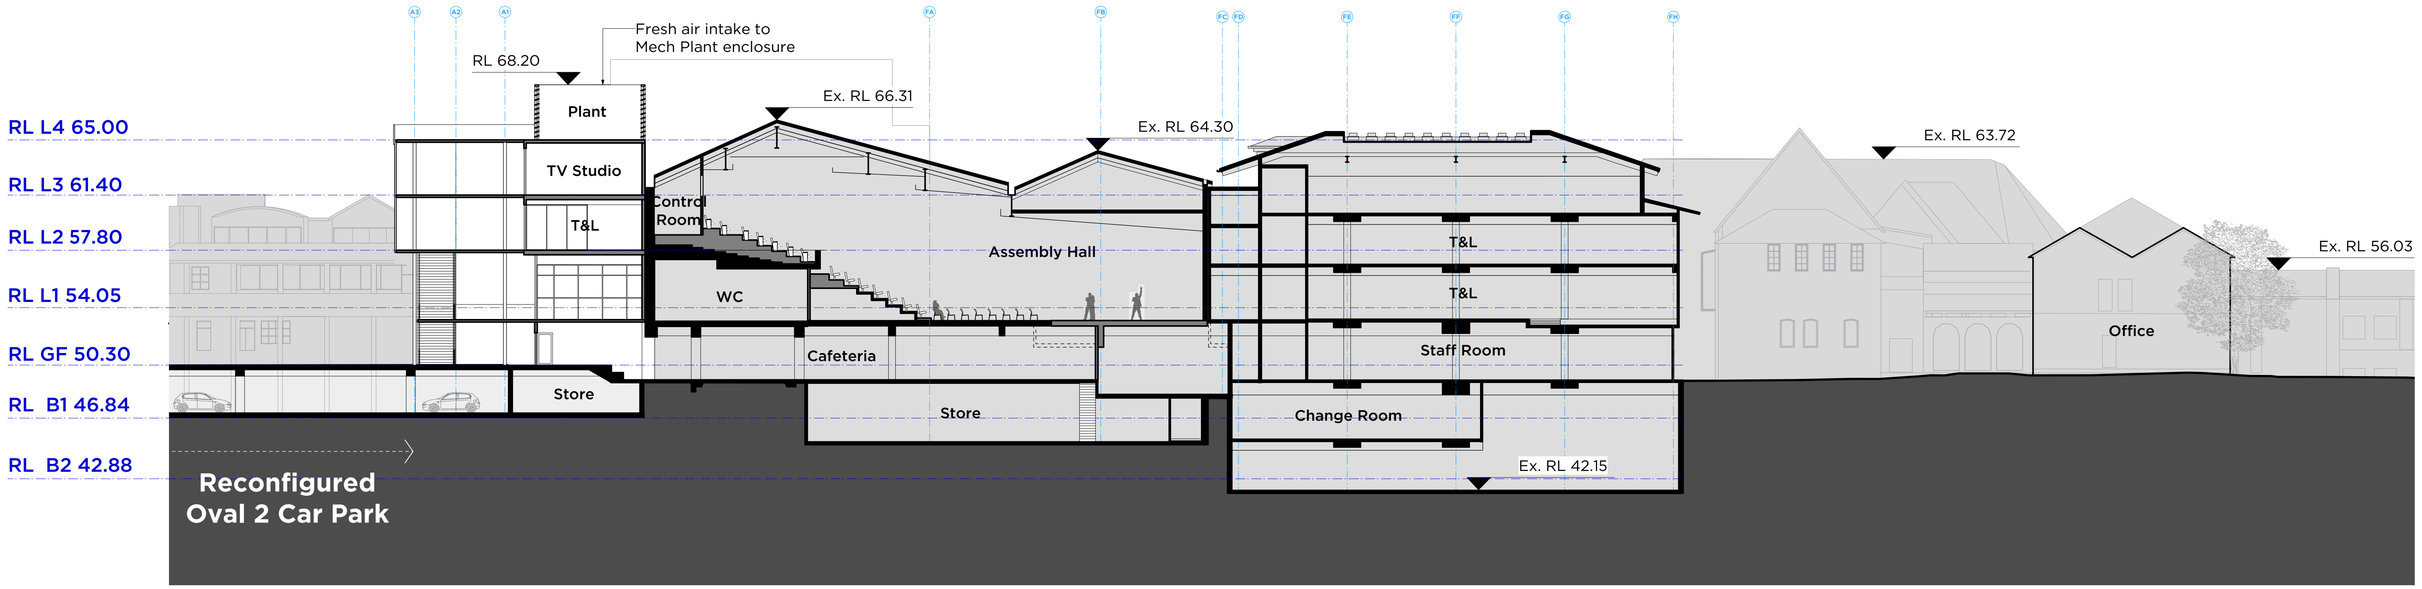

01 SECTION
Section CC
Scale 1 : 200

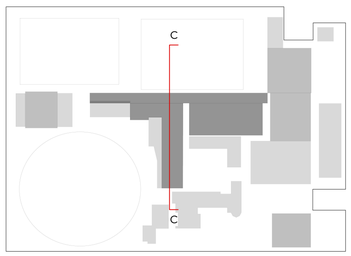

Location Diagram NTS

0 10 20 30 40 50

Legend

Site Boundary

Existing Building

PMDL ARCHITECTURE INTERIORS MASTERPLANNING

pmdl.com.au


PMDL ARCHITECTURE + DESIGN HK (LIMITED)
PMDL ARCHITECTURE + DESIGN PTY LTD ABN 56 062 961 317
NSW NOMINATED ARCHITECTS: ANDREW RENDER 5317 DAVID MORRIS 5865 VICKI VAN DIJK 9476

ISSUE	DATE	REVISION
A	24/8/21	Response to IPC


0mm 50mm 100mm

DO NOT SCALE FROM DRAWING. USE FIGURED DIMENSIONS ONLY.
CHECK ALL DIMENSIONS ON SITE BEFORE MANUFACTURE OR CONSTRUCTION.

PROJECT	TGS Renewal Project		PROJECT # 2808
CLIENT	Trinity Grammar School		DWG # DA332
DWG	Site Sections CC		
CLIENT REF & CONTACT	119 Prospect Rd, Summer Hill	DATE Feb 2020 / SCALE 1:200	DRAWN NZ / CHKD SC / REVISION A

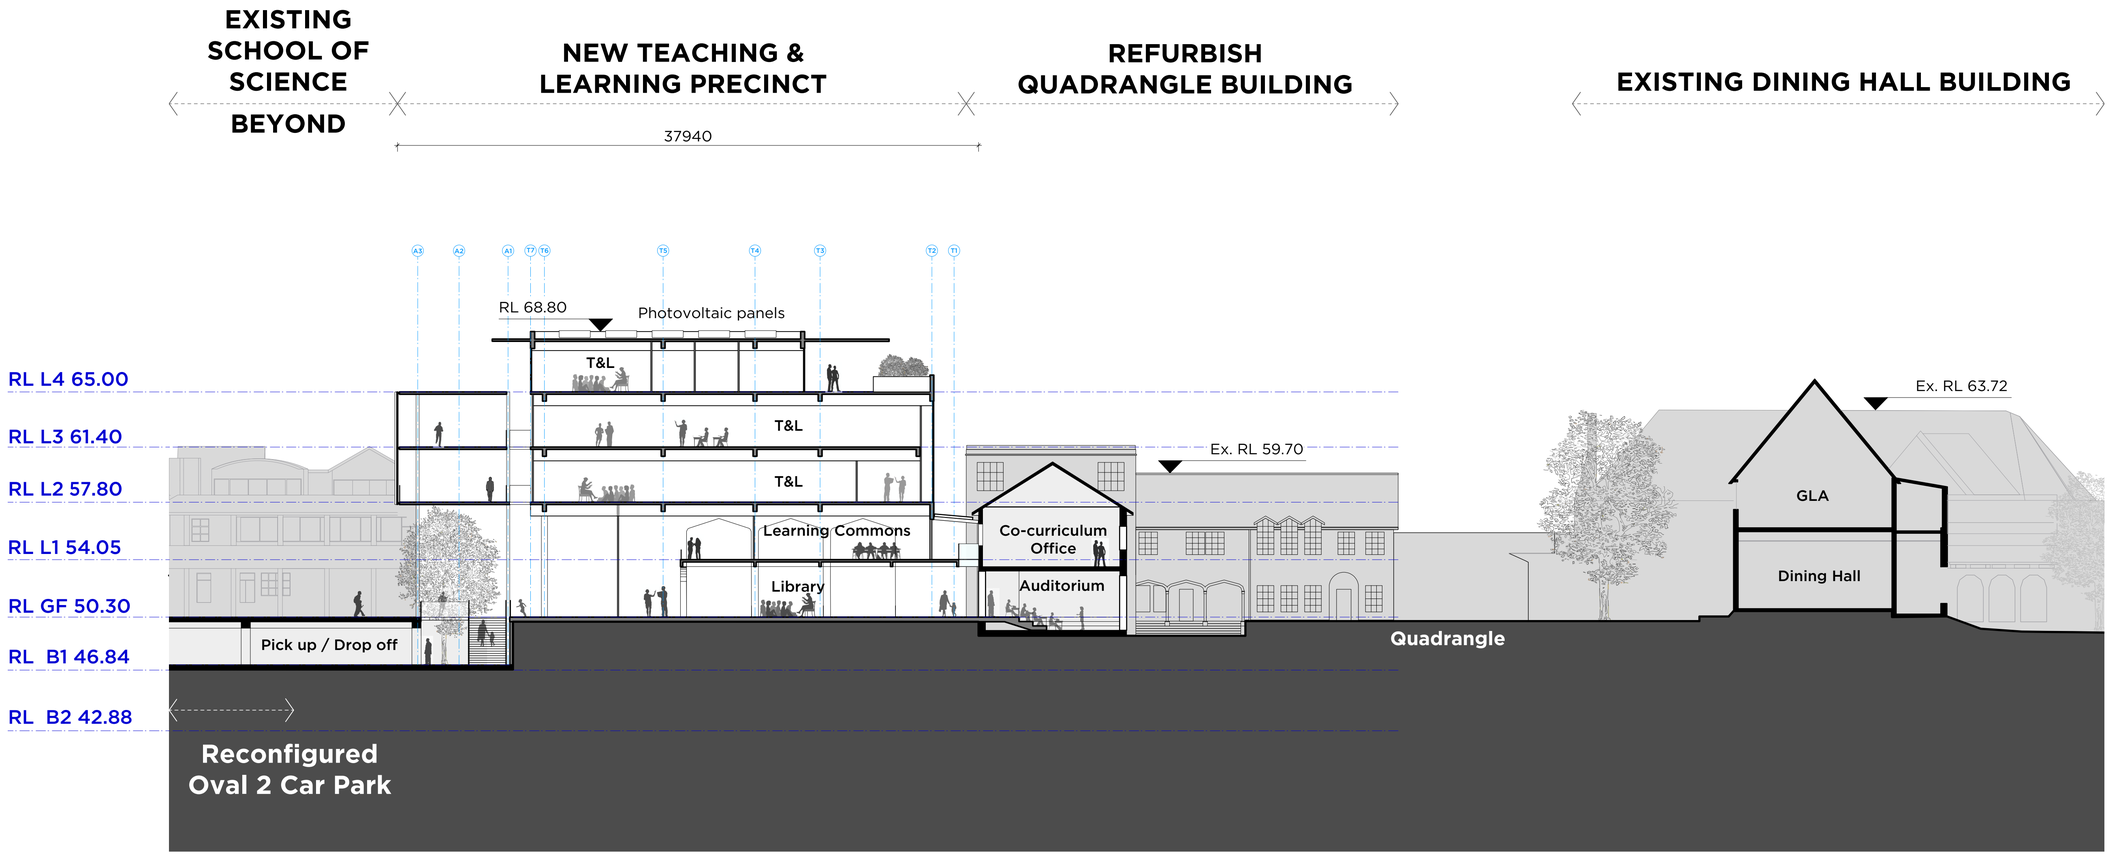

01 SECTION
Section DD
Scale 1 : 200

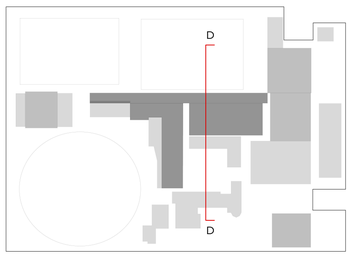

Location Diagram NTS

0 10 20 30 40 50

Legend

Site Boundary

Existing Building

ISSUE	DATE	REVISION
A	24/8/21	Response to IPC

0mm 50mm 100mm


DO NOT SCALE FROM DRAWING. USE FIGURED DIMENSIONS ONLY.
CHECK ALL DIMENSIONS ON SITE BEFORE MANUFACTURE OR CONSTRUCTION.

PMDL ARCHITECTURE INTERIORS MASTERPLANNING


pmdl.com.au

PMDL ARCHITECTURE + DESIGN HK (LIMITED)
PMDL ARCHITECTURE + DESIGN PTY LTD ABN 56 062 960 377
NSW NOMINATED ARCHITECTS: ANDREW PENDER 5377 DAVID MORRIS 5865 VICKI VAN DIJK 9476

PROJECT	TGS Renewal Project			PROJECT #	2808
CLIENT	Trinity Grammar School			DWG #	DA333
DWG	Site Sections DD				
CLIENT REF & CONTACT	119 Prospect Rd, Summer Hill	DATE Feb 2020	DRAWN NZ	REVISION	A
		SCALE 1:200	CHKD SC		

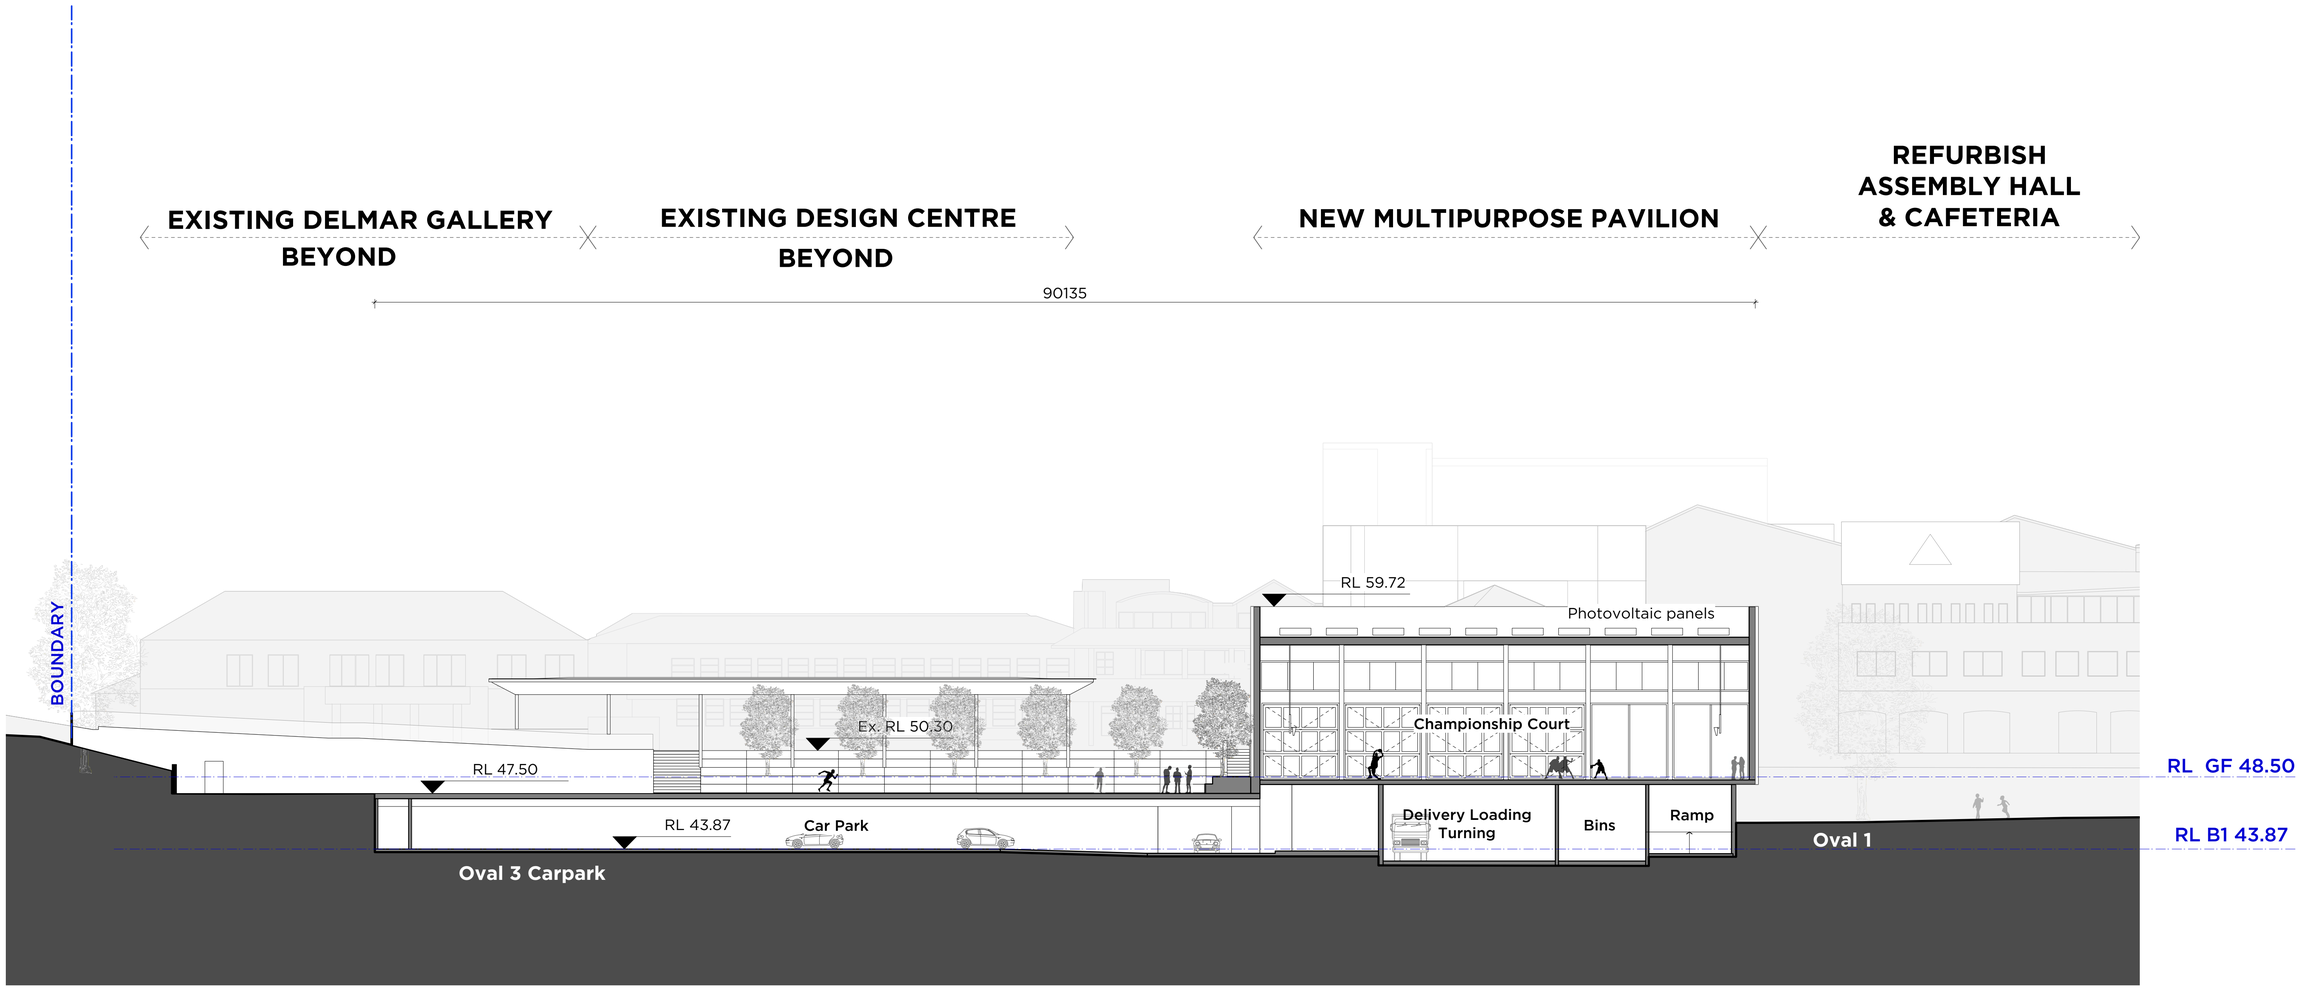

01 SECTION
Section EE
Scale 1 : 200

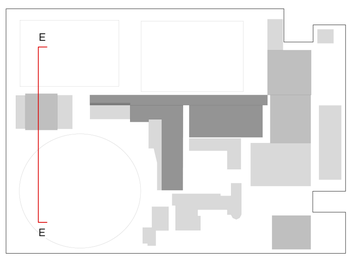

Location Diagram NTS

0 10 20 30 40 50

Legend

Site Boundary

Existing Building

A 24/8/21 Response to IPC
ISSUE DATE REVISION

0mm 50mm 100mm


DO NOT SCALE FROM DRAWING. USE FIGURED DIMENSIONS ONLY.
CHECK ALL DIMENSIONS ON SITE BEFORE MANUFACTURE OR CONSTRUCTION.

PMDL ARCHITECTURE
INTERIORS
MASTERPLANNING


pmdl.com.au

PMDL ARCHITECTURE + DESIGN HK (LIMITED)
PMDL ARCHITECTURE + DESIGN PTY LTD ABN 56 062 961 317
NSW NOMINATED ARCHITECTS: ANDREW PENDER 5317 DAVID MORRIS 5865 VICKI VAN DIJK 9476

PROJECT TGS Renewal Project — PROJECT # 2808
CLIENT Trinity Grammar School — DWG # DA334
DWG Site Sections EE
CLIENT REF & CONTACT 119 Prospect Rd, Summer Hill
DATE Feb 2020 — DRAWN NZ — REVISION A
SCALE 1:200 — CHKD SC

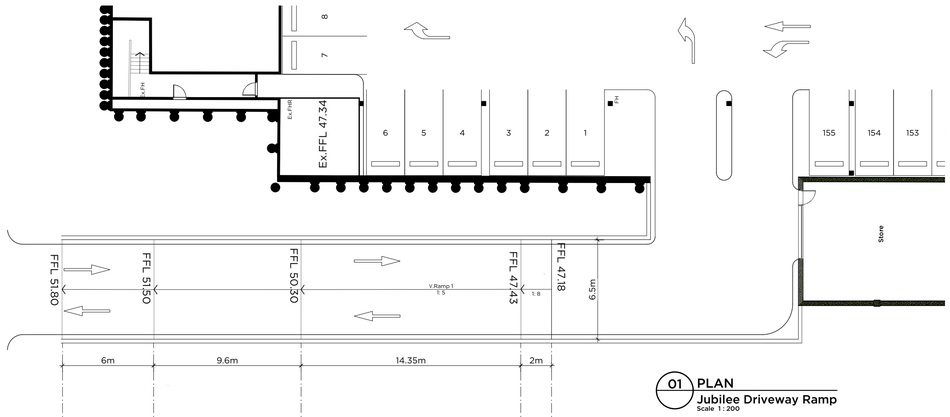


01 **PLAN**
Jubilee Driveway Ramp
Scale 1 : 200

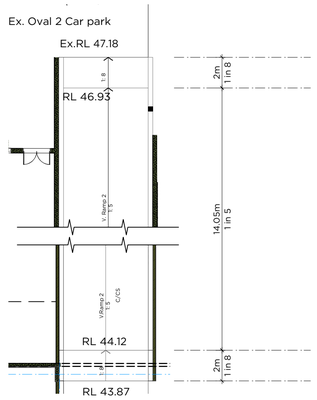


Oval 3 Car park


04 **PLAN**
Internal Driveway Ramp between Oval 2 car park and Oval 3 car park
Scale 1 : 200

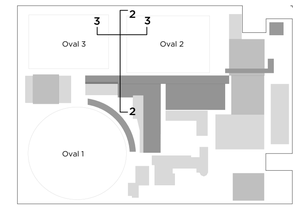

Key Plan

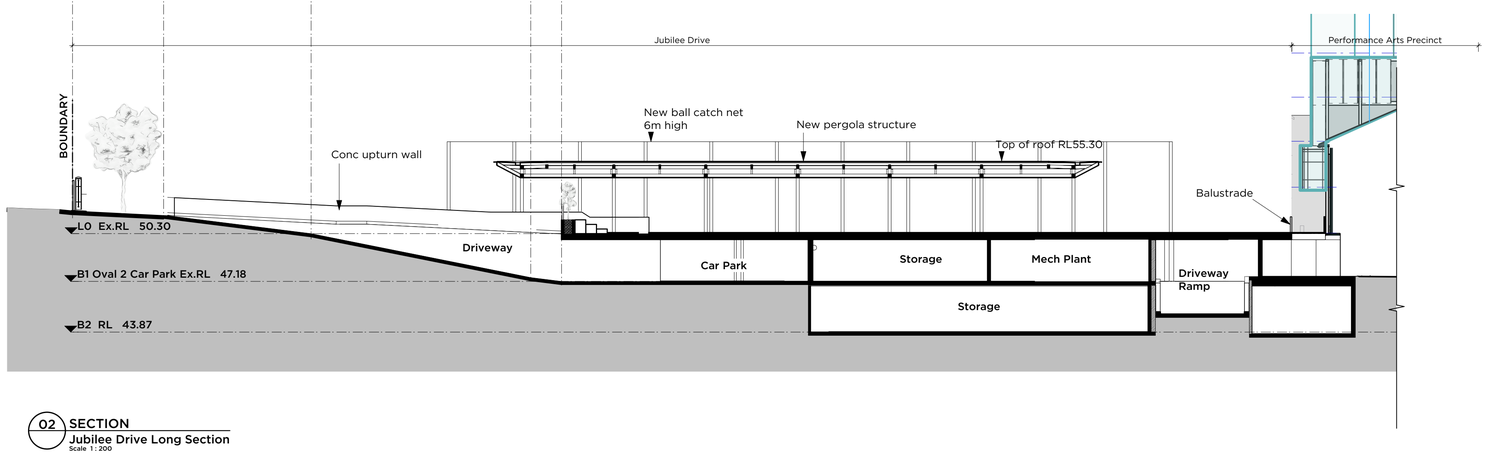

02 **SECTION**
Jubilee Drive Long Section
Scale 1 : 200

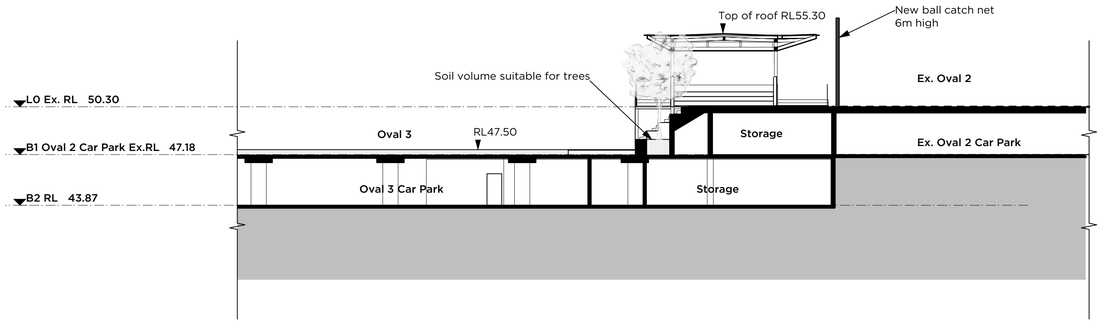

03 **SECTION**
Jubilee Drive Cross Section
Scale 1 : 200

N

ISSUE	DATE	REVISION
A	24/8/21	Response to IPC

0mm 50mm 100mm


DO NOT SCALE FROM DRAWING. USE FIGURED DIMENSIONS ONLY.
CHECK ALL DIMENSIONS ON SITE BEFORE MANUFACTURE OR CONSTRUCTION.

PMDL ARCHITECTURE
INTERIORS
MASTERPLANNING


pmdl.com.au

PMDL ARCHITECTURE + DESIGN HK (LIMITED)
PMDL ARCHITECTURE + DESIGN PTY LTD ABN 56 062 961 317
NSW NOMINATED ARCHITECTS: ANDREW PENDER 5317 DAVID MORRIS 5869 VICKI VAN DIJK 9476


PROJECT	TGS Renewal Project	PROJECT #	2808
CLIENT	Trinity Grammar School	DWG #	DA340
DWG	Jubilee Sections		
CLIENT REF & CONTACT	119 Prospect Rd, Summer Hill	DATE Aug 2021 / SCALE 1:200@A1	DRAWN KC / CHKD SC
		REVISION	A

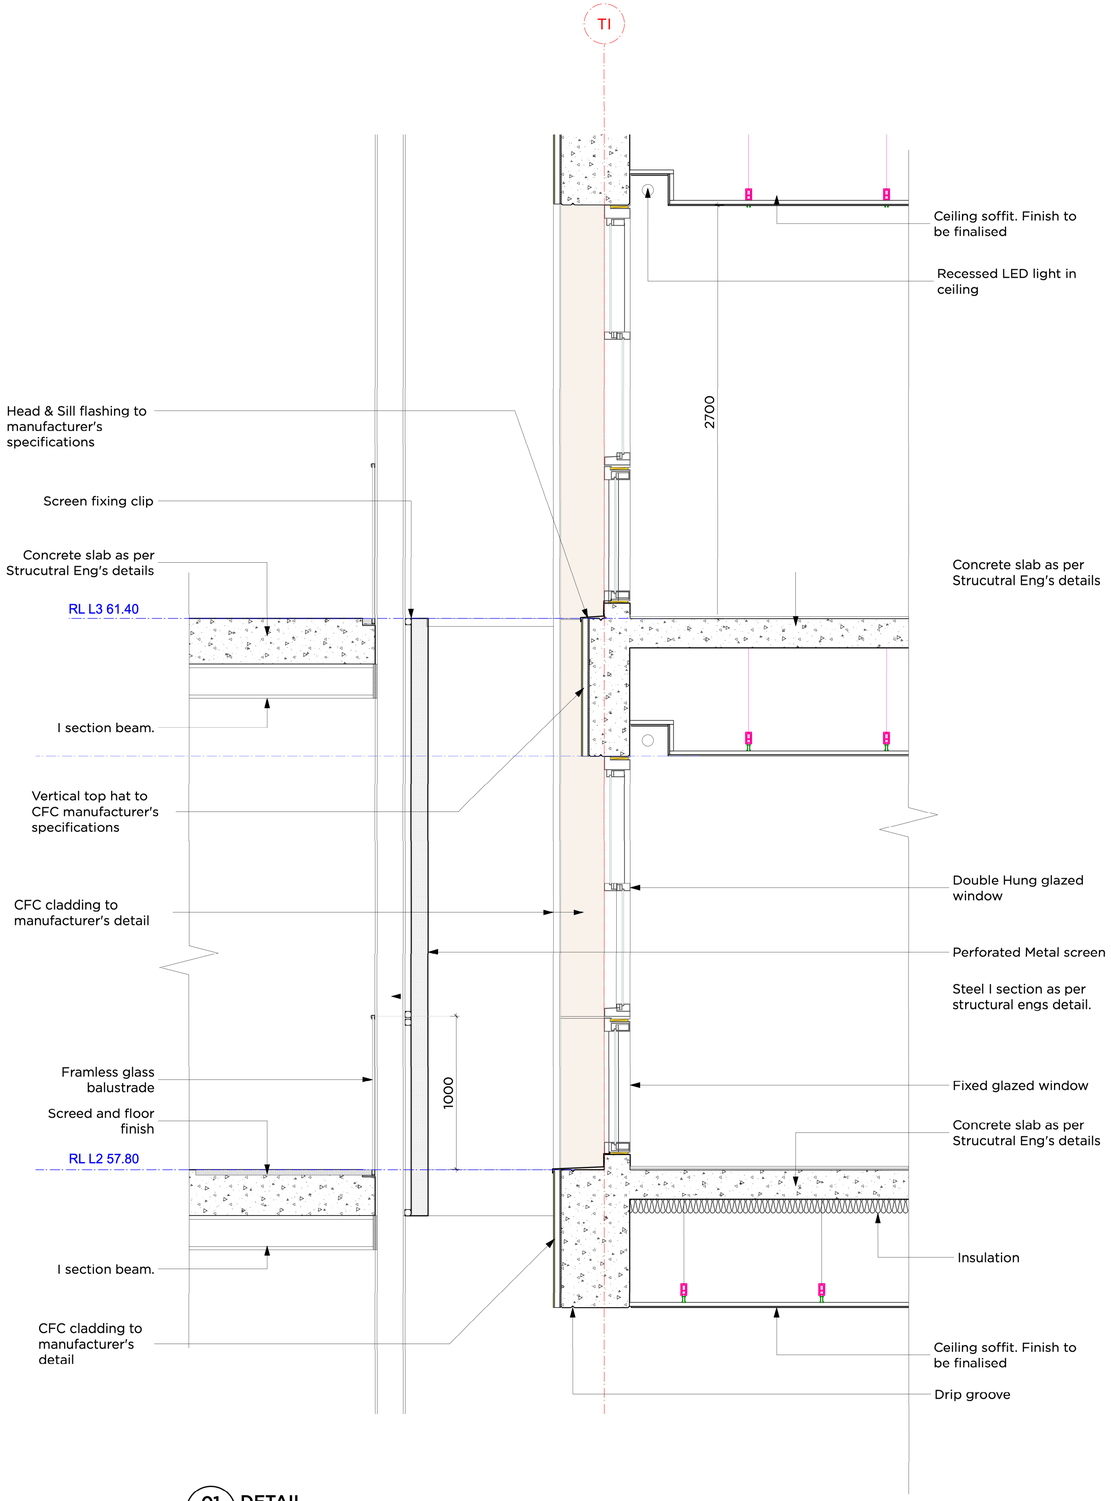

01 **DETAIL**
Indicative Wall Section
Scale 1 : 20

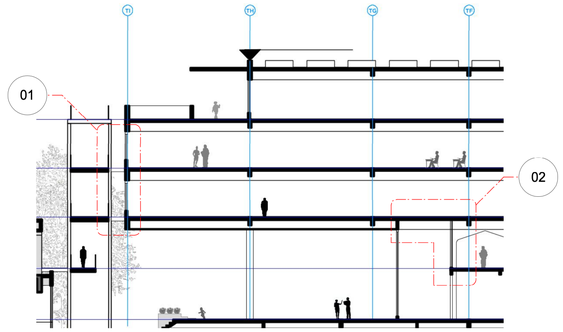

Key Section

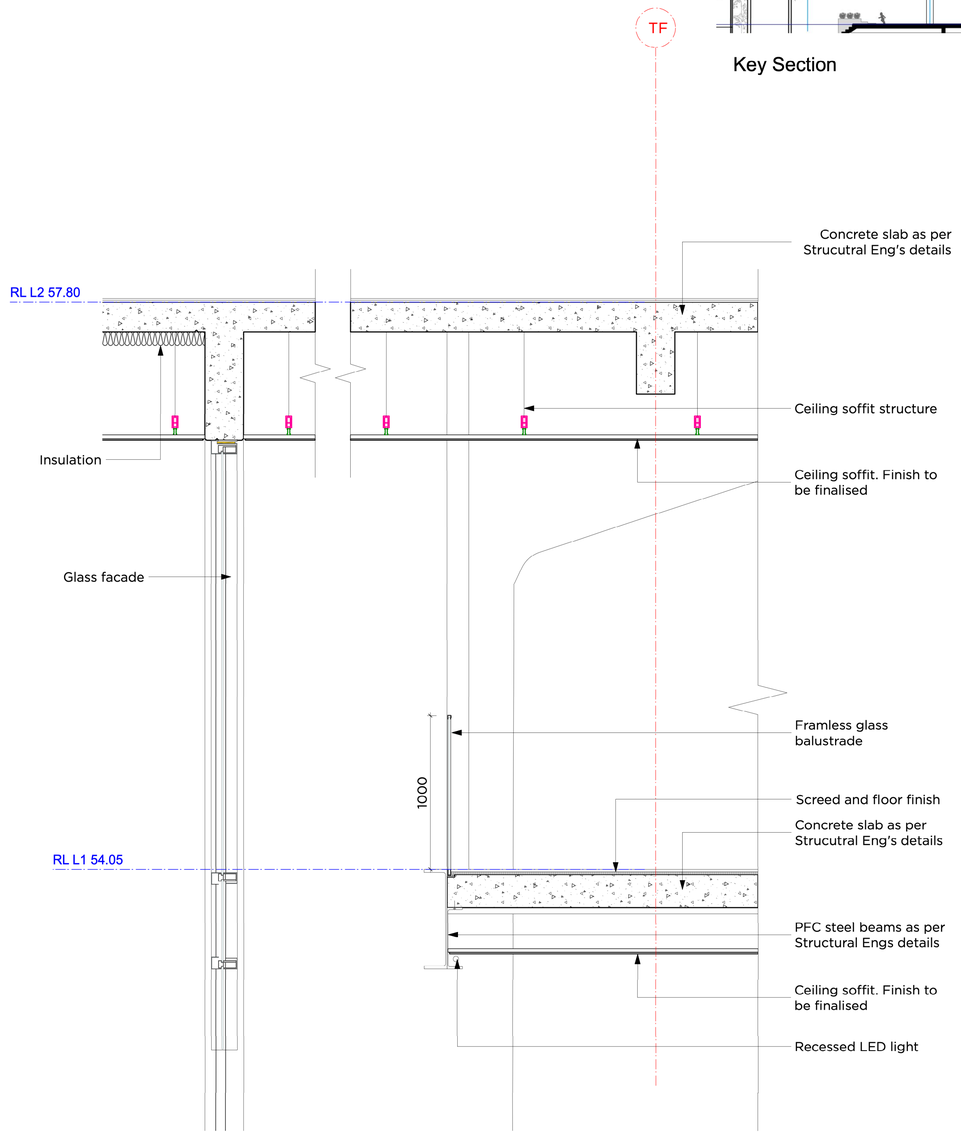

02 **DETAIL**
Indicative Wall Section
Scale 1 : 20

ISSUE	DATE	REVISION
A	24/8/21	Response to IPC

0mm 50mm 100mm


DO NOT SCALE FROM DRAWING. USE FIGURED DIMENSIONS ONLY.
CHECK ALL DIMENSIONS ON SITE BEFORE MANUFACTURE OR CONSTRUCTION.

PMDL ARCHITECTURE
INTERIORS
MASTERPLANNING


pmdl.com.au

PMDL ARCHITECTURE • DESIGN HK (LIMITED)
PMDL ARCHITECTURE • DESIGN PTY LTD ABN 56 062 965 317
NSW NOMINATED ARCHITECTS: ANDREW PENDER 5317 DAVID MORRIS 5865 VICKI VAN DUK 9476

PROJECT	TGS Renewal Project
PROJECT #	2808
CLIENT	Trinity Grammar School
DWG #	DA400
DWG	Indicative Detail - 1
CLIENT REF & CONTACT	119 Prospect Rd. Summer Hill
DATE	Aug 2021
DRAWN	NZ
SCALE	1:20
CHKD	SC
REVISION	A

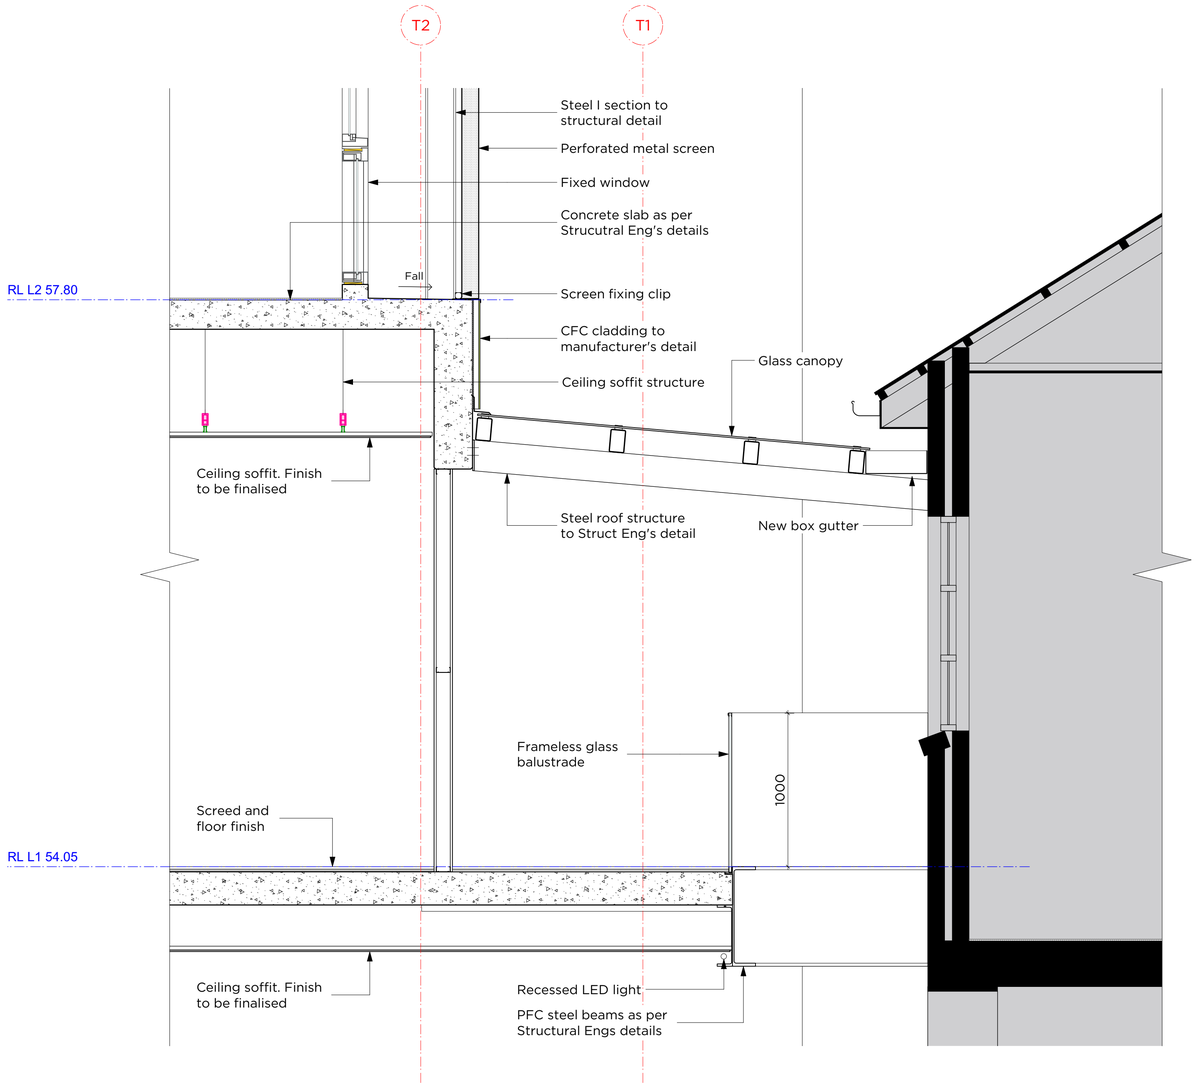

01 **DETAIL**
Indicative Wall Section
Scale 1 : 20

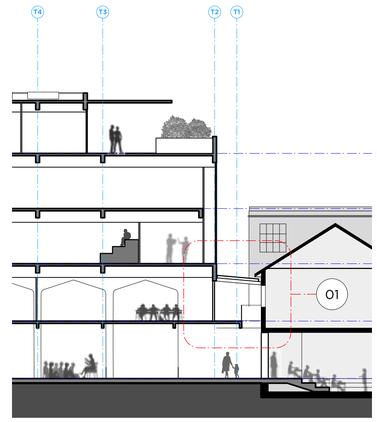

Key Section

PMDL ARCHITECTURE INTERIORS MASTERPLANNING

pmdl.com.au

PMDL ARCHITECTURE + DESIGN HK (LIMITED)
PMDL ARCHITECTURE + DESIGN PTY LTD ABN 56 062 961 317
NSW NOMINATED ARCHITECTS: ANDREW PENDER 5317 DAVID MORRIS 5865 VICKI VAN DIJK 9476

ISSUE	DATE	REVISION
A	24/8/21	Response to IPC

0mm 50mm 100mm

DO NOT SCALE FROM DRAWING. USE FIGURED DIMENSIONS ONLY.
CHECK ALL DIMENSIONS ON SITE BEFORE MANUFACTURE OR CONSTRUCTION.

PROJECT	TGS Renewal Project	PROJECT #	2808
CLIENT	Trinity Grammar School	DWG #	DA401
DWG	Indicative Detail Section		
CLIENT REF & CONTACT	119 Prospect Rd, Summer Hill	DATE Aug 2021 / SCALE 1:20	DRAWN NZ / CHKD SC
		REVISION	A