0 2000 4000 6000 8000 10 000 20 000
scale: 1:200 @A1

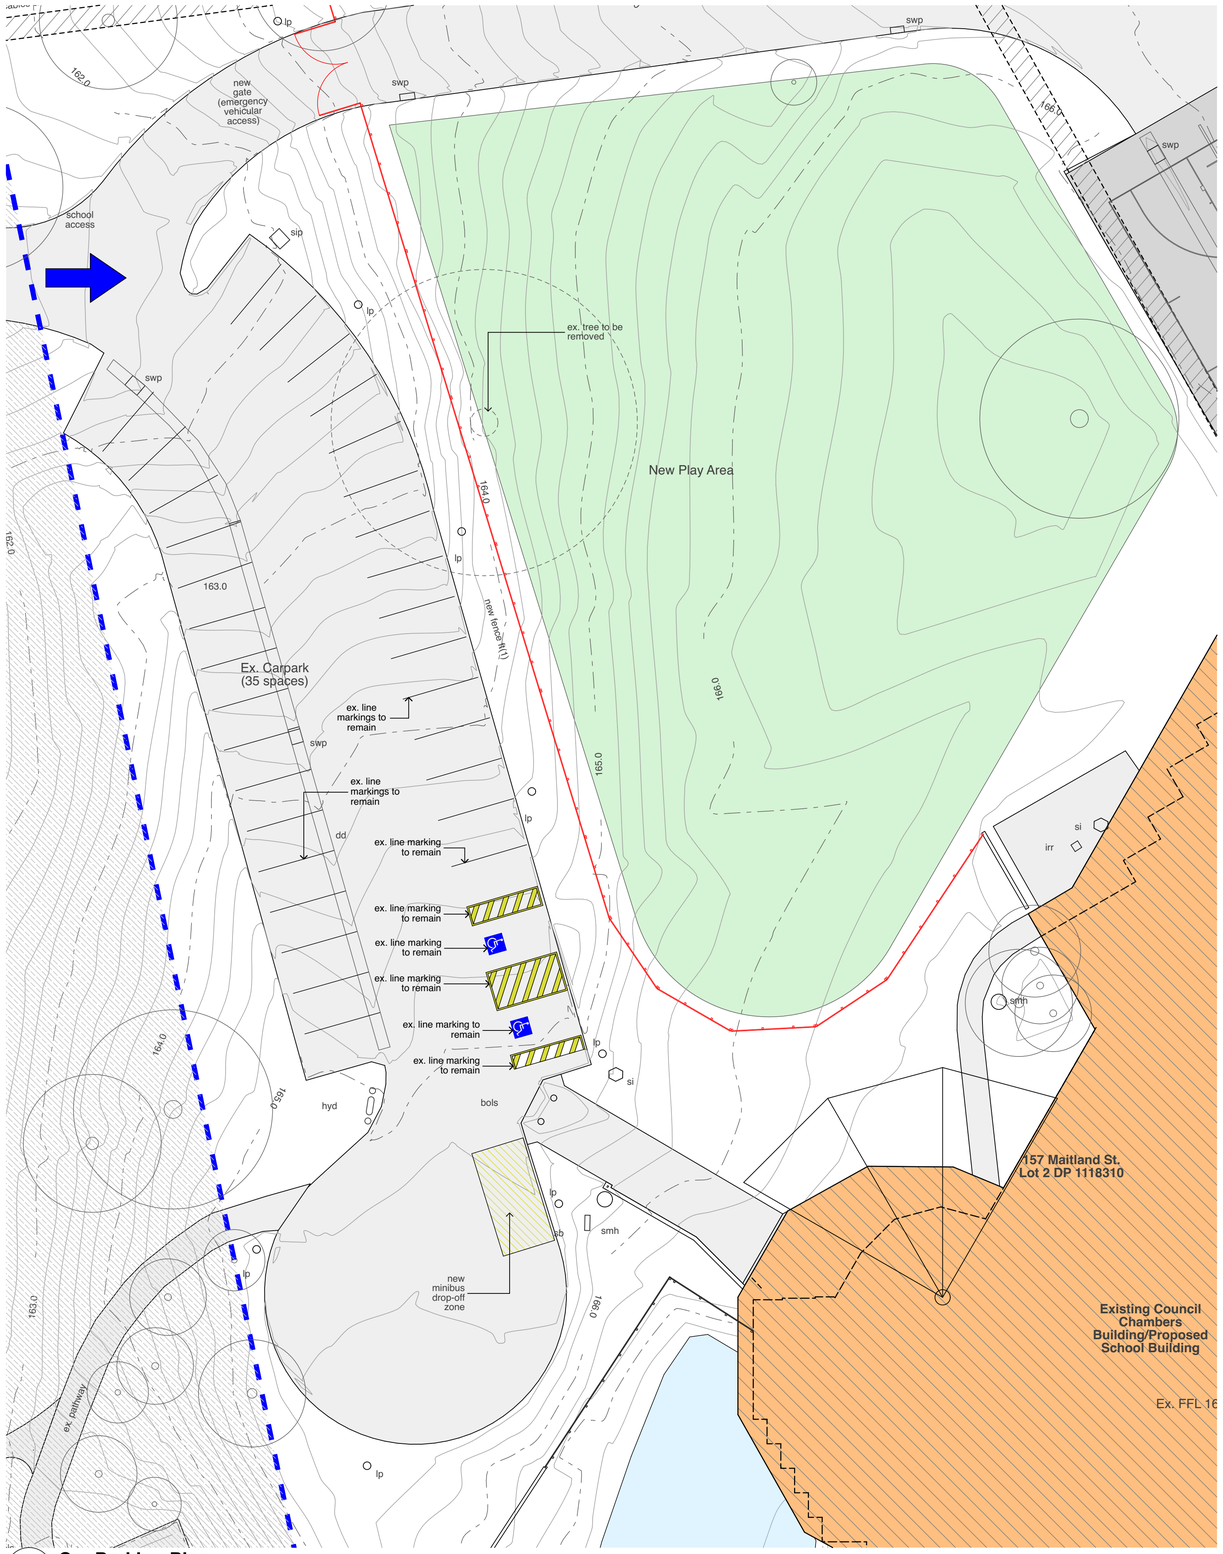

01 **Car Parking Plan**

02 **Existing Accessible Parking**
NTS

03 **Existing Accessible Parking**
NTS

04 **Existing Accessible Parking**
NTS

Stanton Dahl & Associates Pty Limited. ABN 32 002 261 396
Nominated Architects : D.P Stanton 3642, S.M Evans 7686
© Copyright 2020 Stanton Dahl

Stanton Dahl Architects
PO Box 833, Epping, NSW 1710, Australia
Tel +61 2 8876 5300
www.stantondahl.com.au

All dimensions to be verified on site and any discrepancies referred to architect for determination. figured dimensions to take precedence over scaled dimensions.

This design including its associated drawings, images, etc. is the intellectual property of stanton dahl & associates pty limited and must not be referenced copied or used without written permission of stanton dahl & associates pty limited.

Rev	Issue	Date
A	DA Issue	22/12/20

Amendments

Stanton Dahl Architects

RICHARD GILL SCHOOL

Richard Gill School Music Academy Pty

Richard Gill School

157 Maitland St,
Muswellbrook, NSW

Drawn; PR
Checked; TA
Plot date; 22/12/20

Scale; as noted @ AI

Project No;
2412.19

Drawing No; DA09
Revision#; A

Car Parking Plan