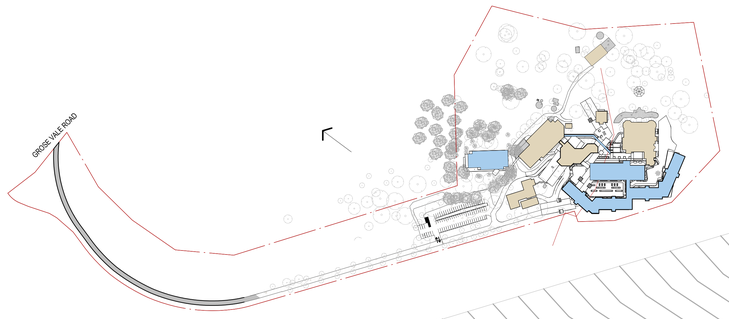


01 **SITE CONTEXT**
SCALE: 1 : 2500

2 **SITE CONTEXT**
SCALE: 1 : 500

Department of Planning and Environment

Issued under the Environmental Planning and Assessment Act 1979

Application No: SSD-10394 Signed: IB

Granted on: 24 March 2022 Sheet no: 1 of 28

SILVER THOMAS HANLEY

JOHNSTAFF

ST JOHN OF GOD Health Care

DATE: 15/02/2022 12:00:39 PM

PROPOSED SITE PLAN

ST JOHN OF GOD RICHMOND HOSPITAL REDEVELOPMENT

Project Number **10444** Scale @ A0 Sheet Size **As indicated** Date **27.11.2020** Revision: **P5** Drawing Number: **SSK03**

GRAPHIC SCALE 1:500

Department of Planning and Environment

Issued under the Environmental Planning and Assessment Act 1979

Application No: SSD-10394 Signed: IB

Granted on: 24 March 2022 Sheet no: 2 of 28

TENNIS COURT

EXISTING ROAD

GROUND FLOOR XAVIER BUILDING

ENTRY

ST PAULS ANNEX

ST PAUL'S UNIT GROUND FLOOR

DEMOLISH COVERED RAMP

ADMINISTRATION BUILDING

CONSULTING ROOMS

DEMOLISH COVERED RAMP

EXISTING GRAVEL

CTC UNIT

BELMONT HOUSE

DEMOLISH EXISTING GREASE TRAP

FOOD SERVICES UNIT

CTC UNIT

DEMOLISH FOOTPATH AND PAVING TO CHAPEL

MEDICAL CENTRE

EDUCATION CENTRE

DEMOLISH EXISTING ROOF

RETAIN THE ORIGINAL HERITAGE WALLS

DEMOLISH EXISTING TARMAC

CHAPEL

EXISTING ROAD

SQUASH COURT

THE LODGE

THE STABLES

DEMOLISH EXISTING ROAD

ARCHIVES

ST.AUGUSTINES

MONASTERY

DEMOLISH WATER TOWER

POOL

PROPERTY BOUNDARY LINE

PROPERTY BOUNDARY LINE

LEGEND

FOR DEMOLITION

REFER TO TREE REMOVAL PLAN IN LANDSCAPE DRAWINGS FOR TREES TO BE REMOVED

SILVER THOMAS HANLEY

JOHNSTAFF

ST JOHN OF GOD Health Care


DATE: 10/12/2021 3:05:03 PM

DEMOLITION PLAN

ST JOHN OF GOD RICHMOND HOSPITAL REDEVELOPMENT

Project Number **10444** Scale @ A0 Sheet Size **1 : 250** Date **27.11.2020** Revision: **P5** Drawing Number: **SSK05**

GRAPHIC SCALE 1:500

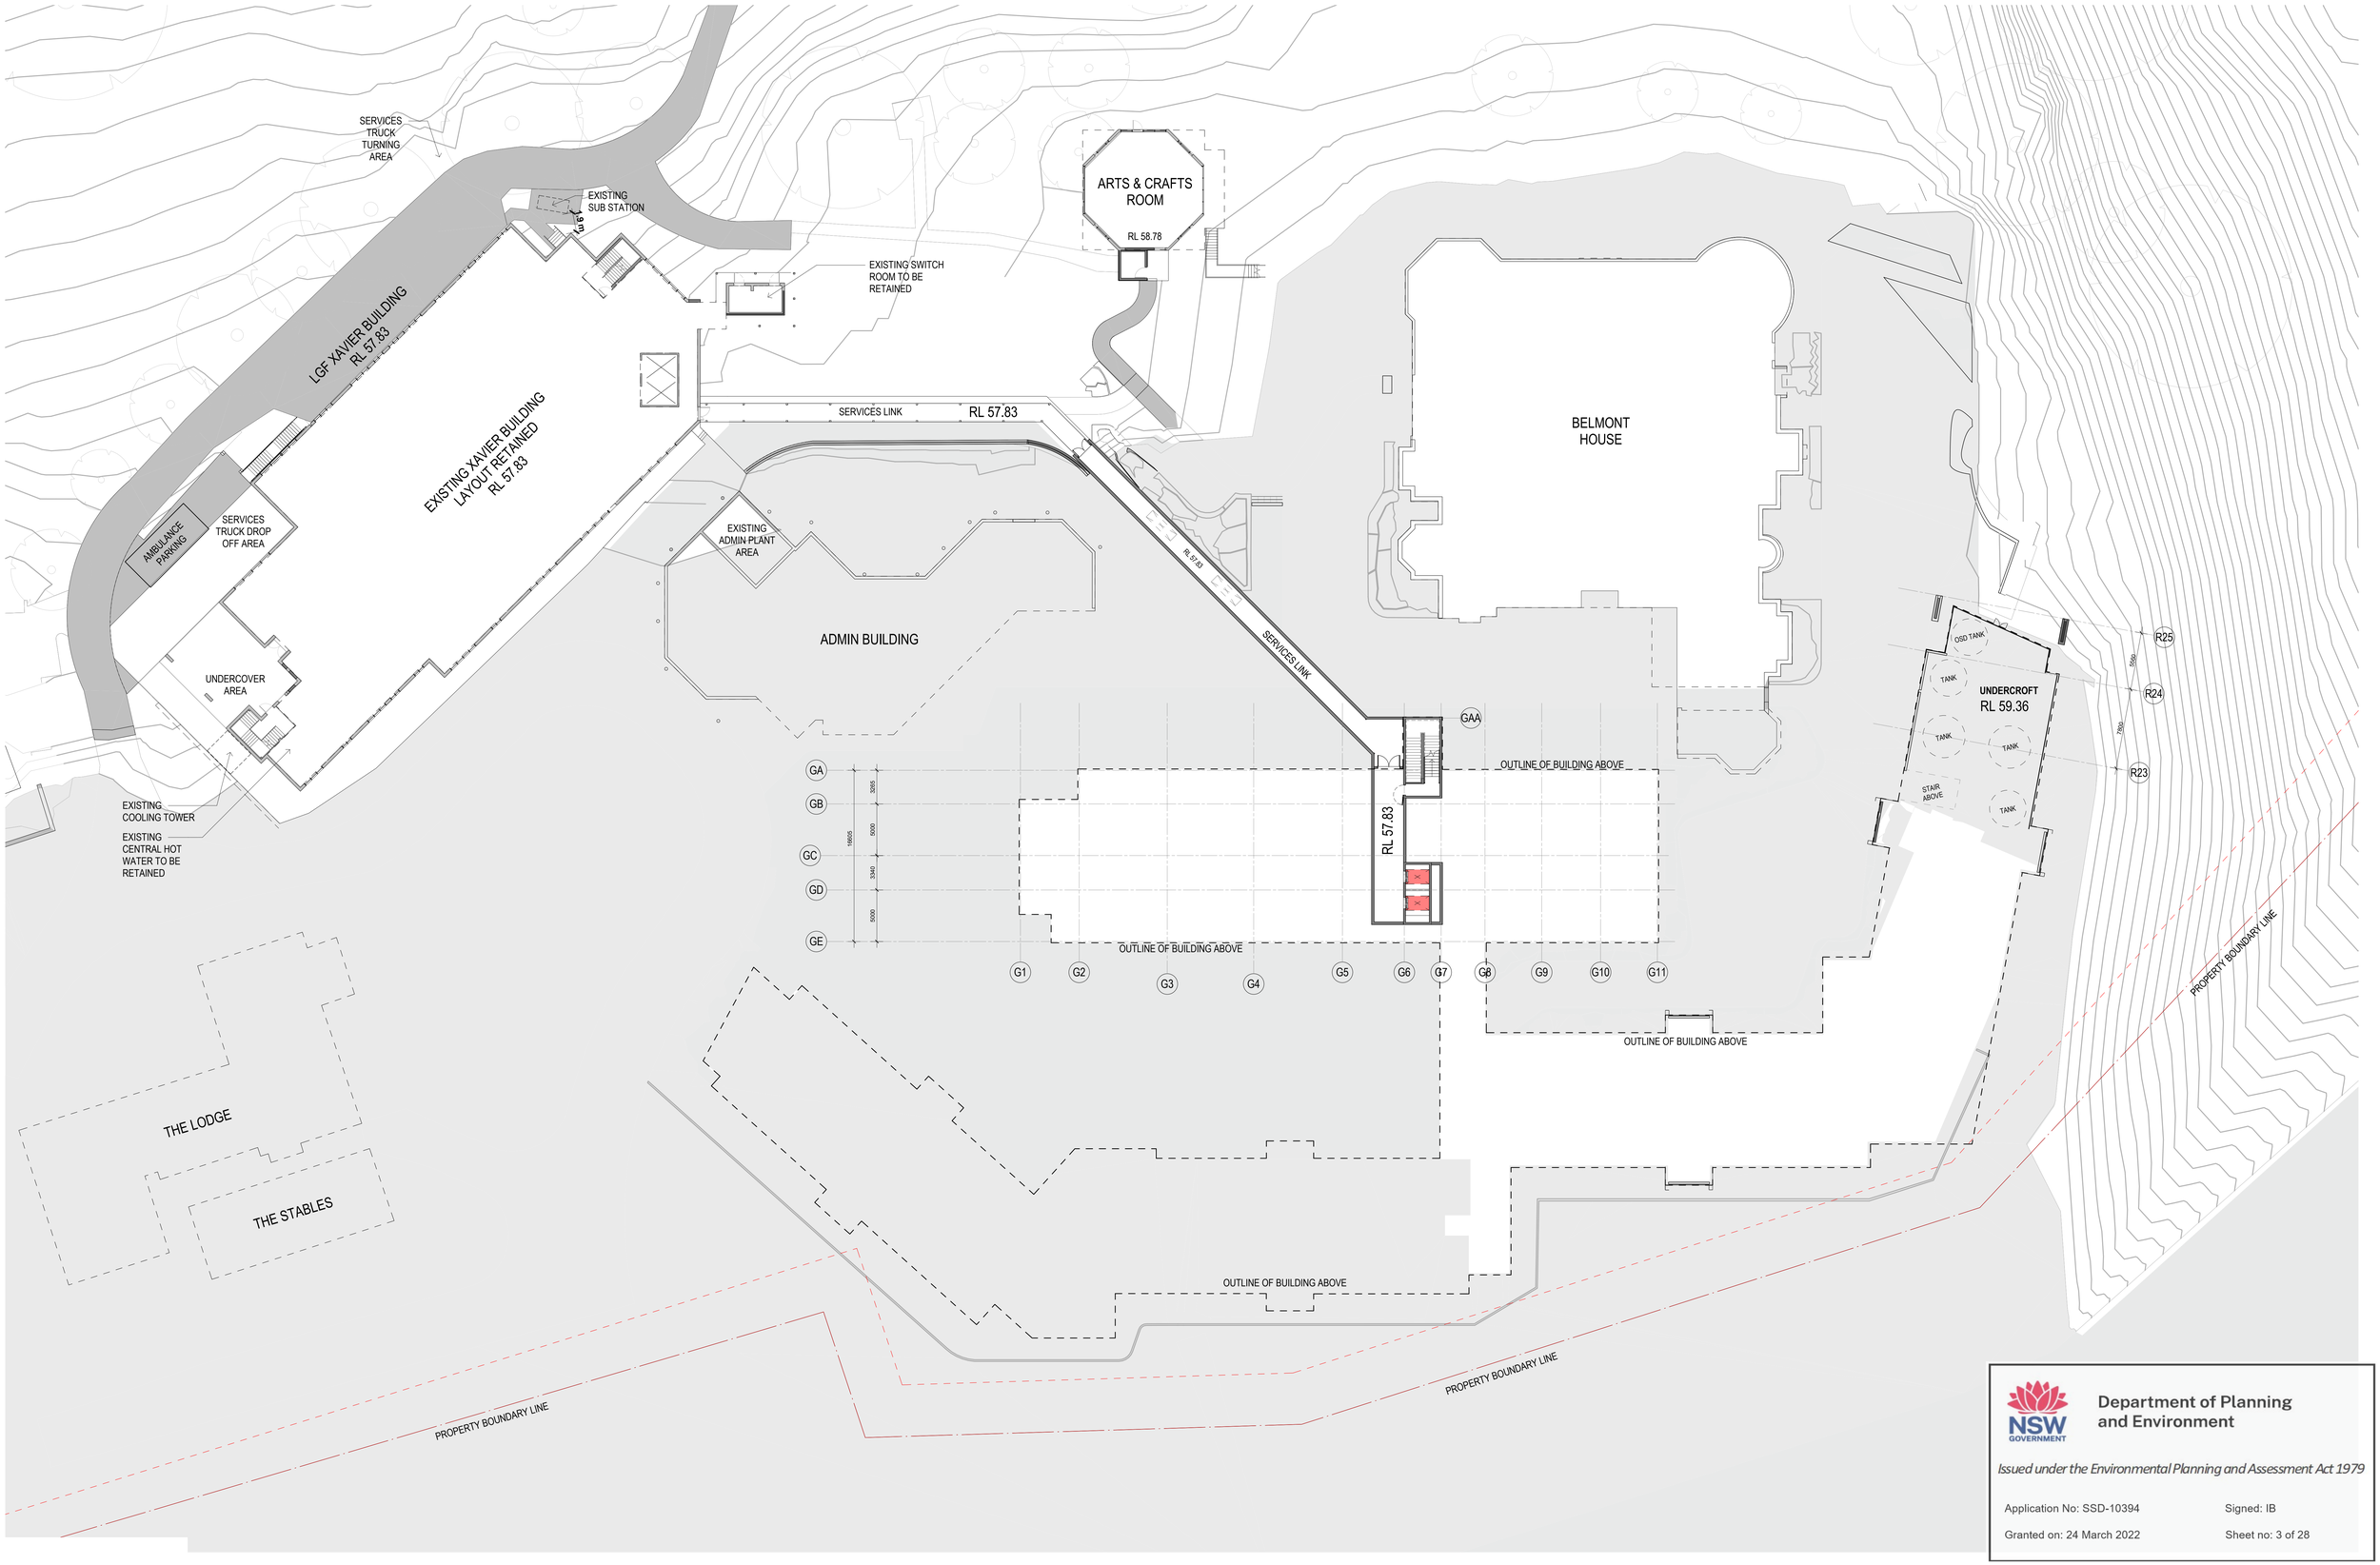

Department of Planning and Environment

Issued under the Environmental Planning and Assessment Act 1979

Application No: SSD-10394 Signed: IB

Granted on: 24 March 2022 Sheet no: 3 of 28

SILVER THOMAS HANLEY

JOHNSTAFF

ST JOHN OF GOD Health Care


DATE: 15/02/2022 12:04:51 PM

PROPOSED BASEMENT FLOOR PLAN

ST JOHN OF GOD RICHMOND HOSPITAL REDEVELOPMENT

Project Number **10444** Scale @ A0 Sheet Size **1 : 200** Date **27.11.2020** Revision: **P4** Drawing Number: **SSK08**

GRAPHIC SCALE 1:200

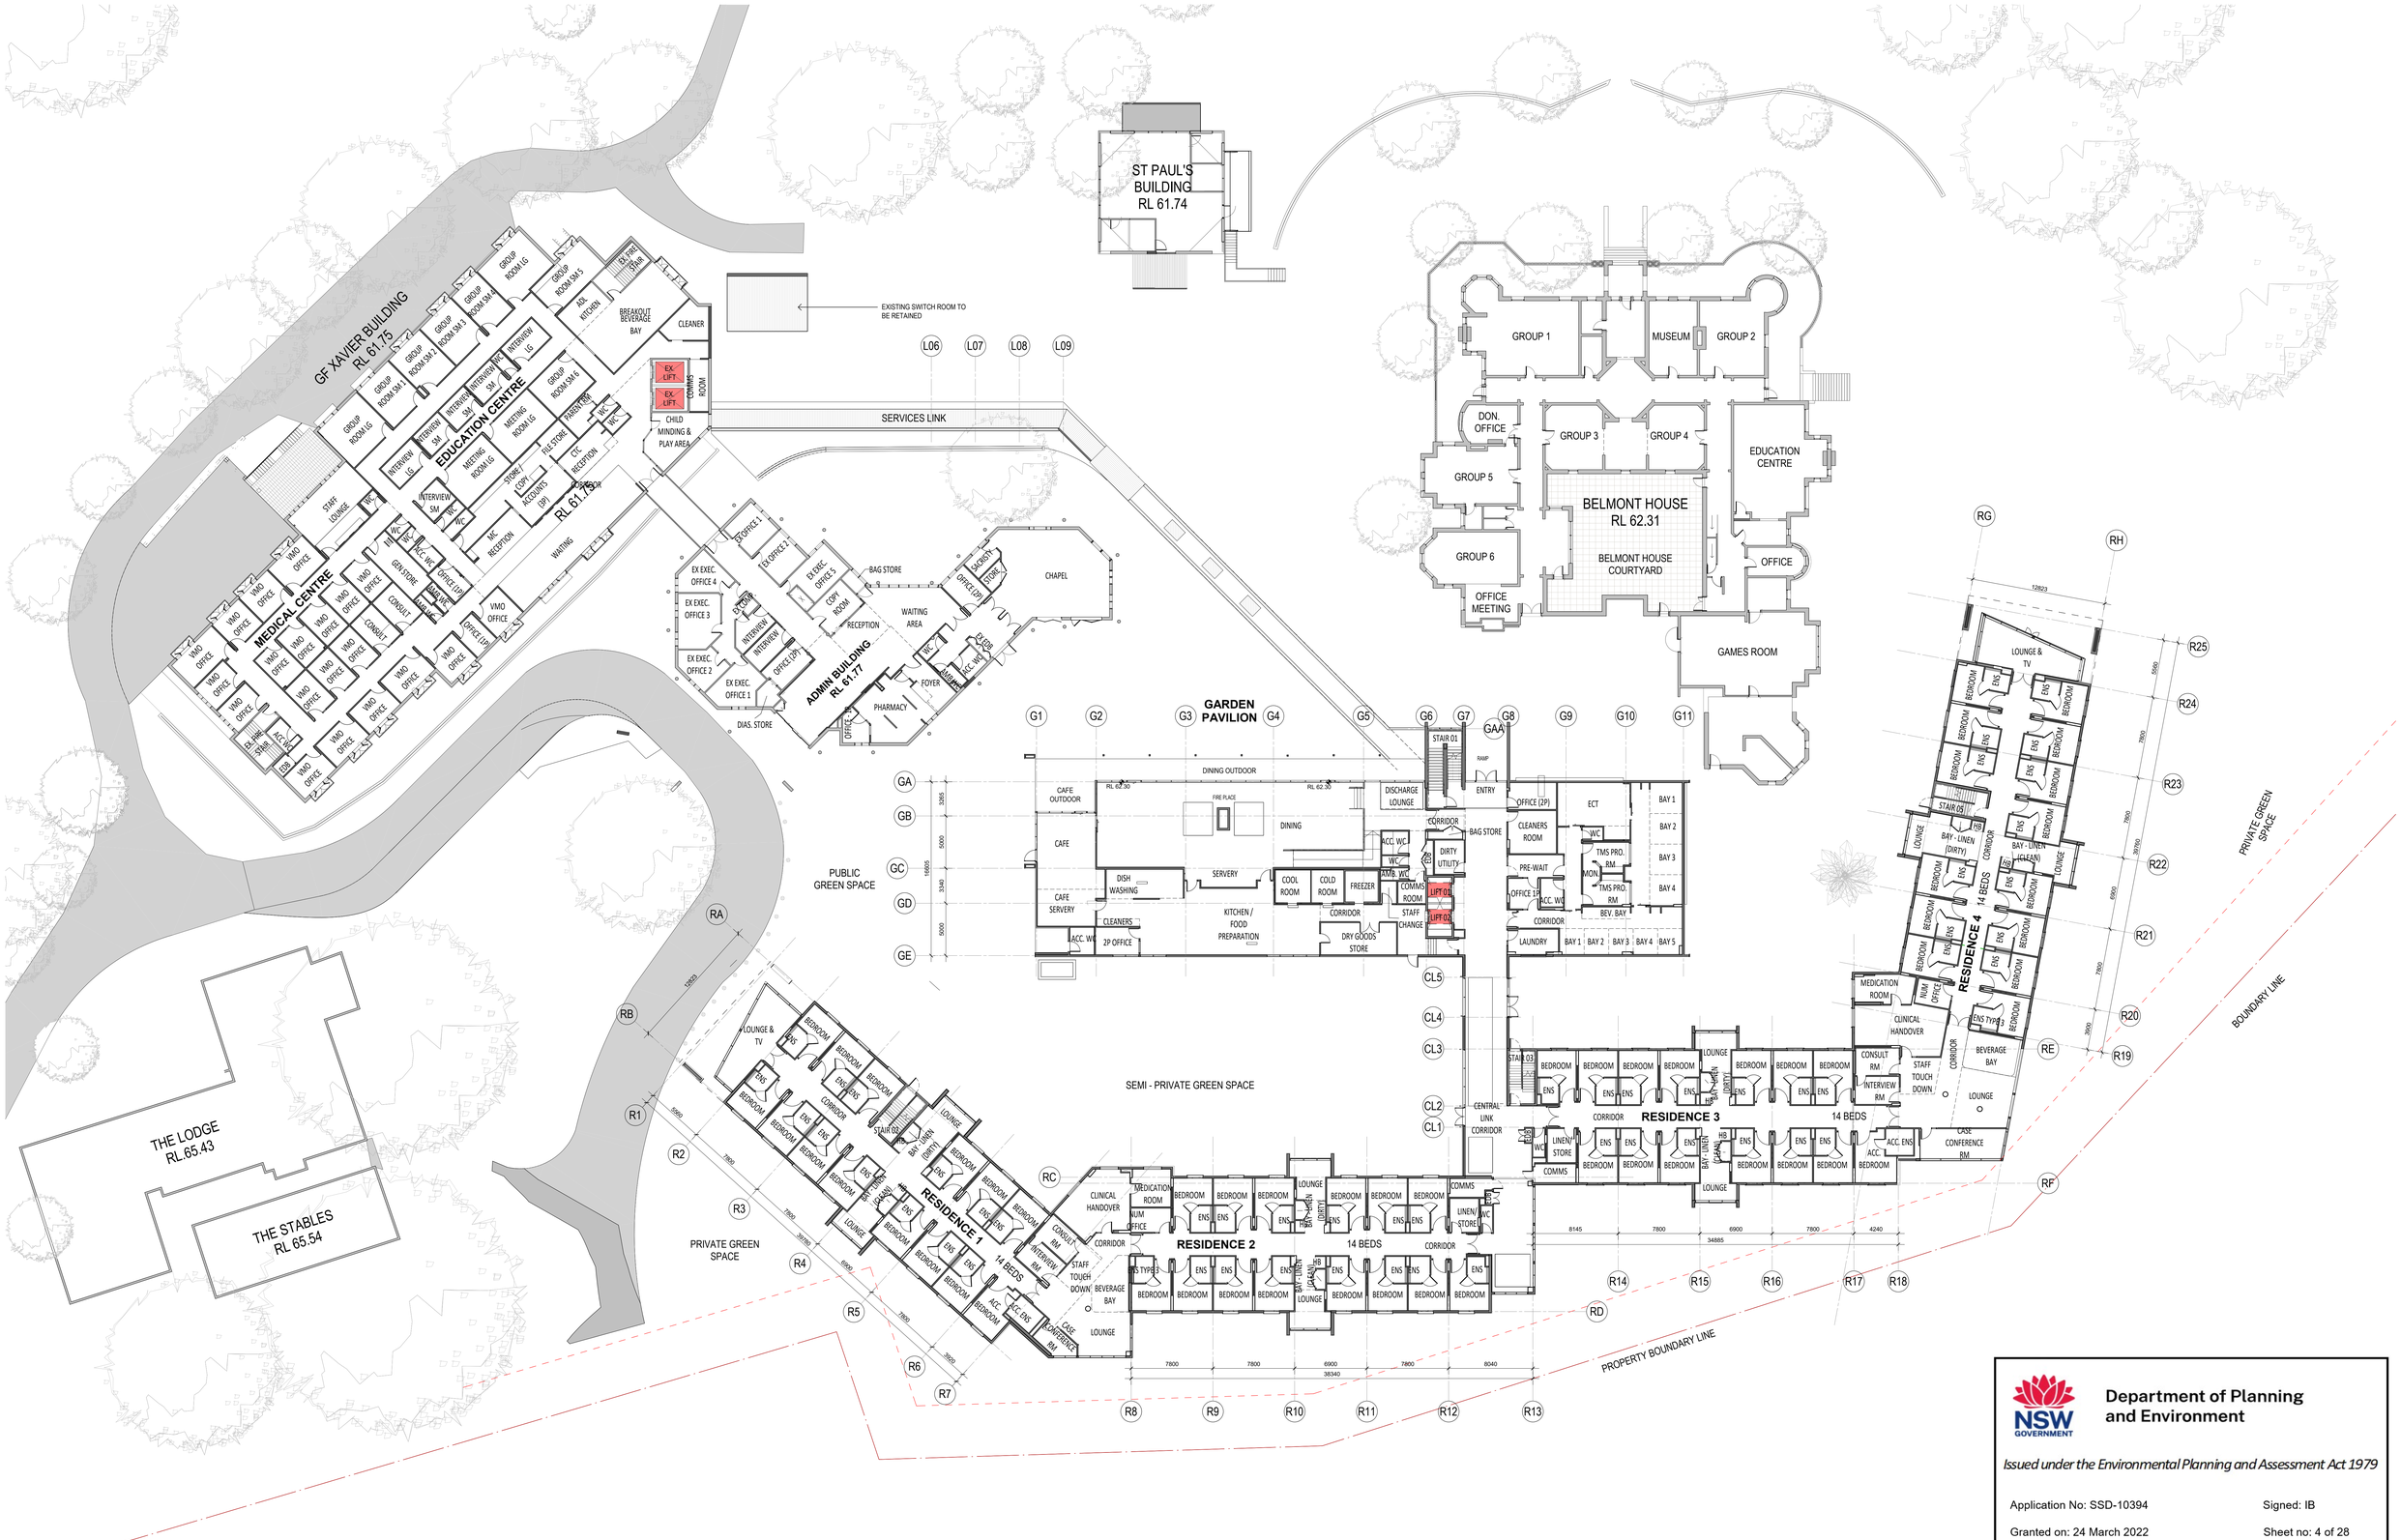

NSW GOVERNMENT
Department of Planning and Environment

Issued under the Environmental Planning and Assessment Act 1979

Application No: SSD-10394 Signed: IB

Granted on: 24 March 2022 Sheet no: 4 of 28

STH SILVER THOMAS HANLEY

JOHNSTAFF

ST JOHN OF GOD Health Care


DATE: 15/02/2022 12:18:33 PM

PROPOSED GROUND FLOOR PLAN

ST JOHN OF GOD RICHMOND HOSPITAL REDEVELOPMENT

Project Number **10444** Scale @ A0 Sheet Size **1 : 200** Date **27.11.2020** Revision: **P4** Drawing Number: **SSK09**

GRAPHIC SCALE: 1:200

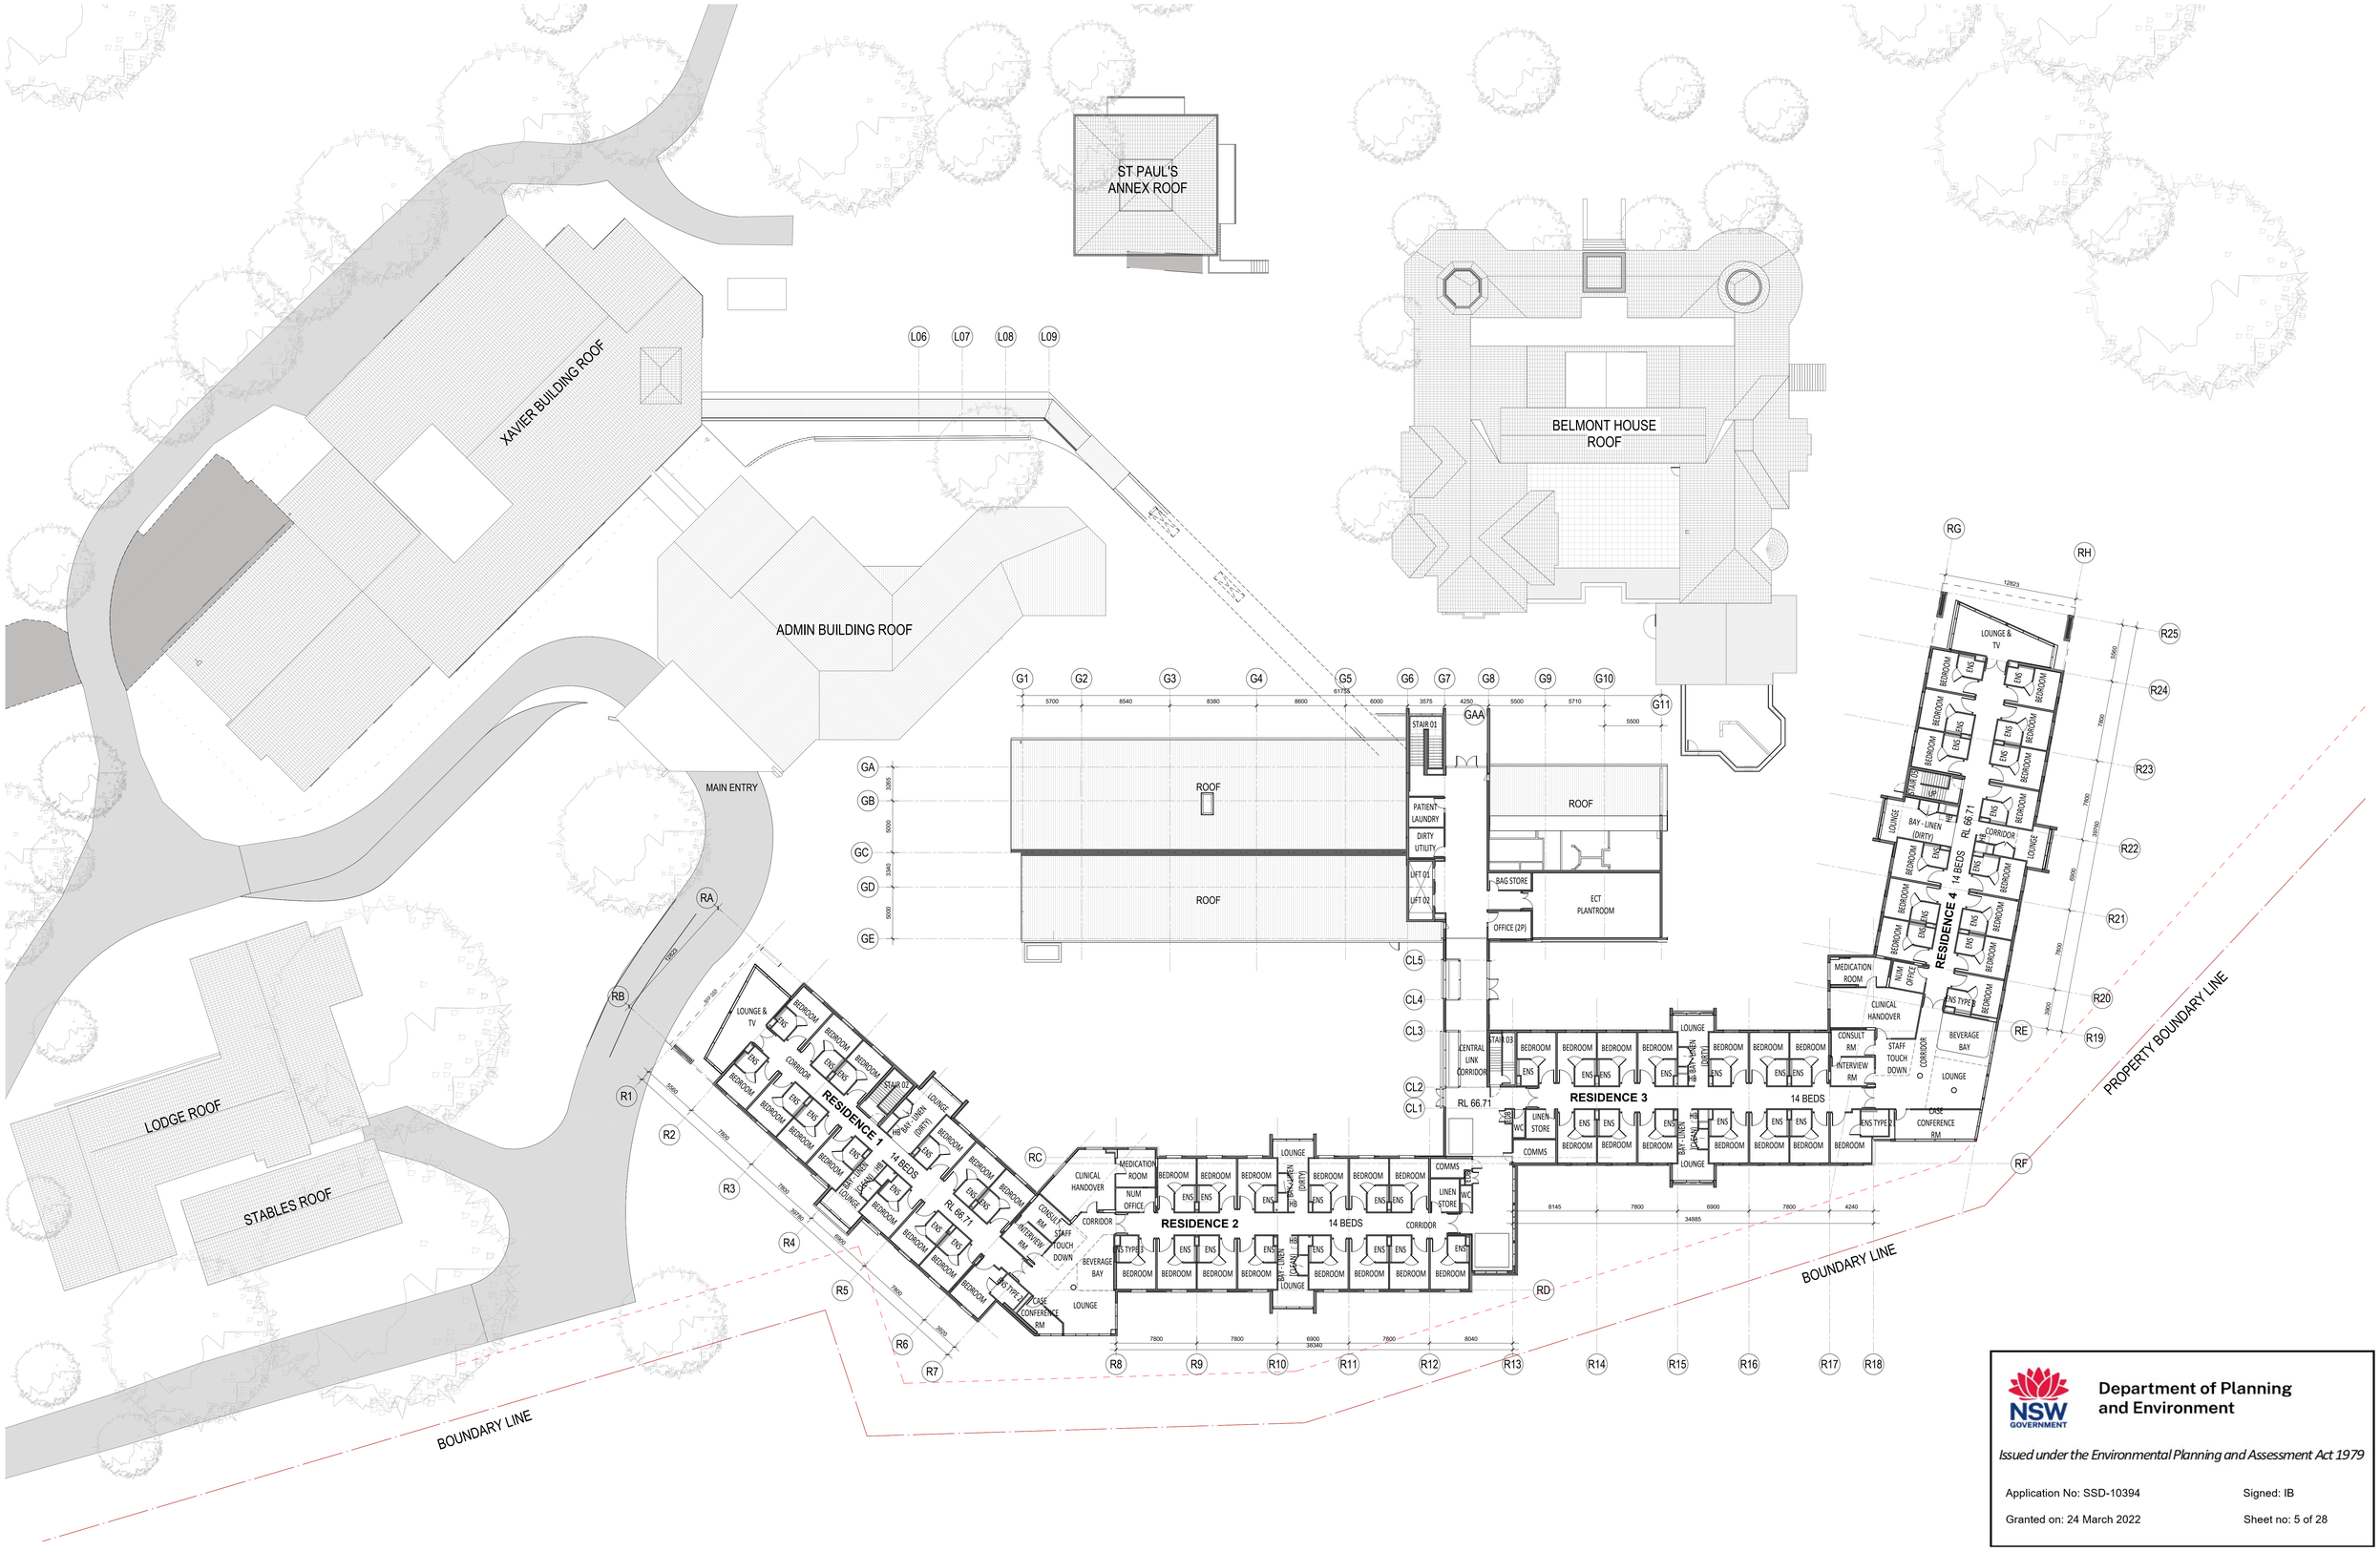

NSW GOVERNMENT

Department of Planning and Environment

Issued under the Environmental Planning and Assessment Act 1979

Application No: SSD-10394 Signed: IB

Granted on: 24 March 2022 Sheet no: 5 of 28

SILVER THOMAS HANLEY

JOHNSTAFF

ST JOHN OF GOD Health Care


DATE: 15/02/2022 12:20:33 PM

PROPOSED FIRST FLOOR PLAN

ST JOHN OF GOD RICHMOND HOSPITAL REDEVELOPMENT

Project Number **10444** Scale @ A0 Sheet Size **1 : 200** Date **27.11.2020** Revision: **P4** Drawing Number: **SSK10**

GRAPHIC SCALE: 1:200

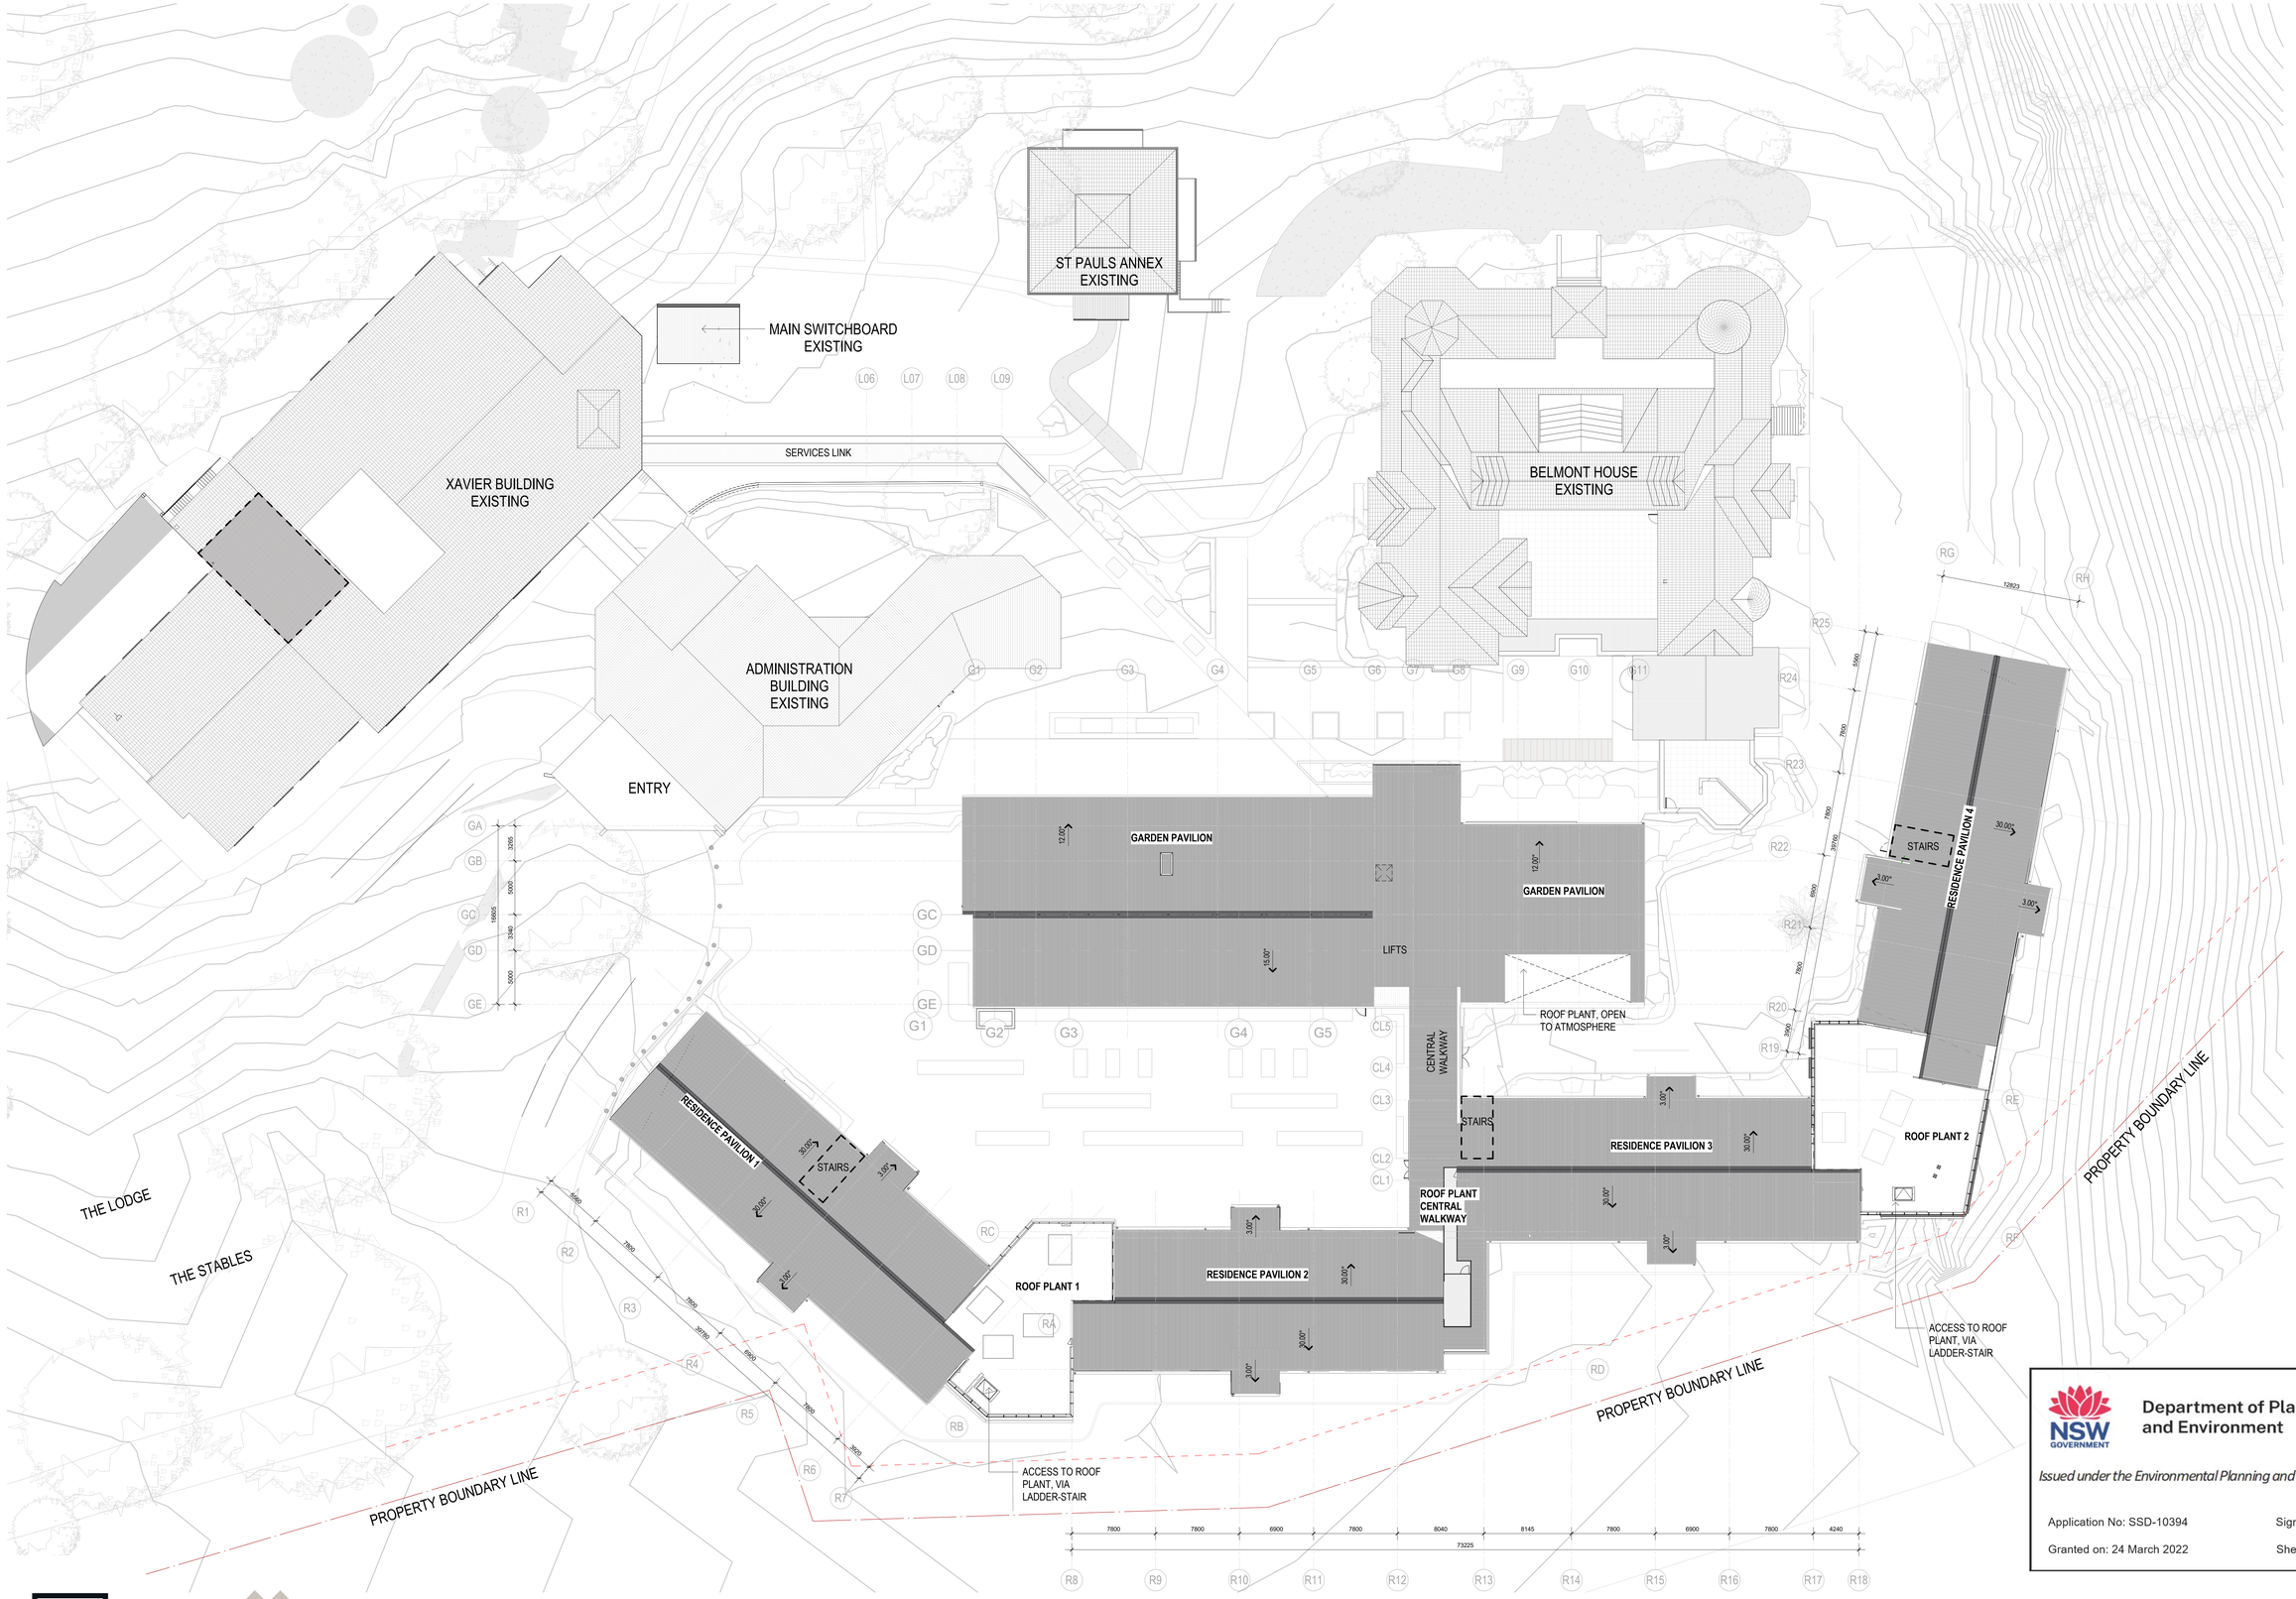

Department of Planning and Environment

Issued under the Environmental Planning and Assessment Act 1979

Application No: SSD-10394 Signed: IB

Granted on: 24 March 2022 Sheet no: 6 of 28

ROOF PLAN

ST JOHN OF GOD RICHMOND HOSPITAL REDEVELOPMENT

Project Number **10444** Scale @ A0 Sheet Size **1 : 200** Date **27.11.2020** Revision: **P5** Drawing Number: **SSK11**


GRAPHIC SCALE 1:200

SILVER THOMAS HANLEY


JOHNSTAFF

ST JOHN OF GOD Health Care


DATE: 15/02/2022 11:49:24 AM

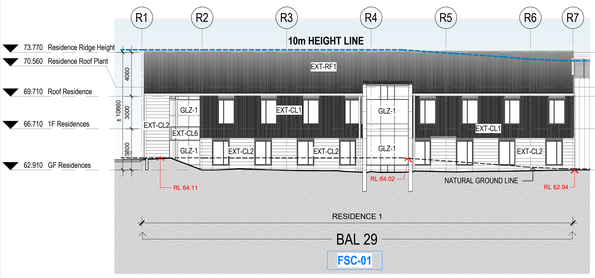

1 **RESIDENCE 1 - SOUTH ELEVATION**
SCALE: 1 : 200

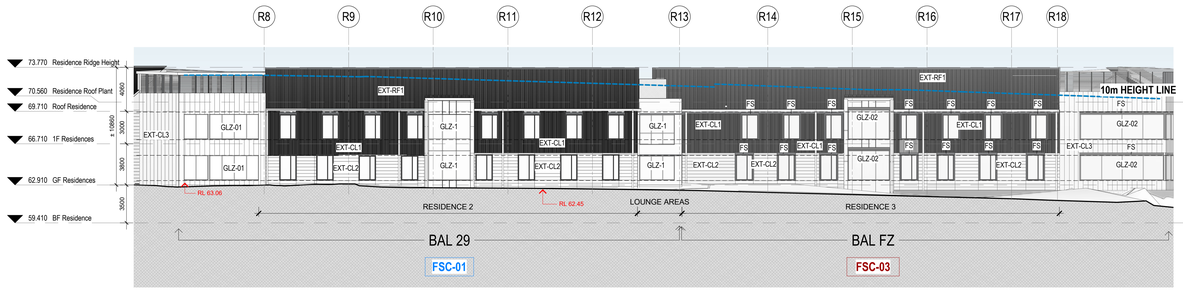


2 **RESIDENCES 2 & 3 - SOUTH ELEVATION**
SCALE: 1 : 200

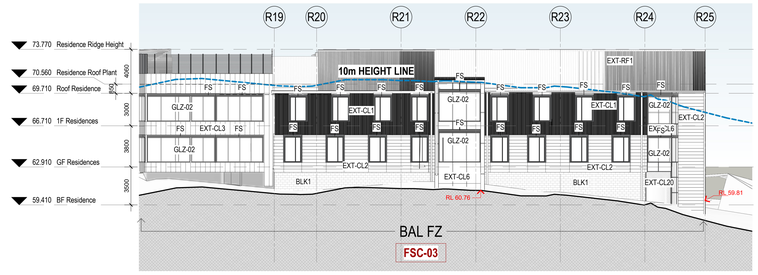


3 **RESIDENCE 4 - SOUTH ELEVATION**
SCALE: 1 : 200


RESIDENCES - ELEVATIONS

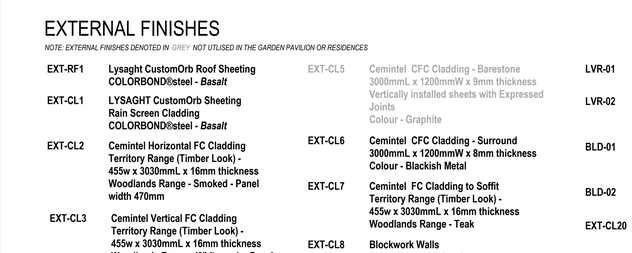

4 **RESIDENCE 1 - NORTH ELEVATION**
SCALE: 1 : 200

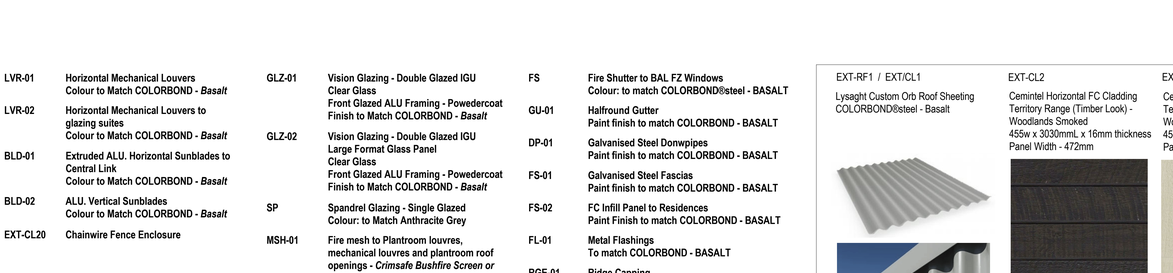

5 **RESIDENCES 2 & 3 - NORTH ELEVATION**
SCALE: 1 : 200

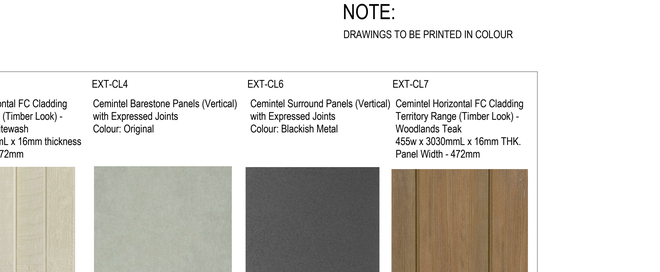


6 **RESIDENCE 4 - NORTH ELEVATION**
SCALE: 1 : 200

7 **RESIDENCE 1 - WEST ELEVATION**
SCALE: 1 : 200


8 **RESIDENCE 4 - EAST ELEVATION**
SCALE: 1 : 200

9 **GARDEN PAVILION - EAST ELEVATION**
SCALE: 1 : 200


GARDEN PAVILION - ELEVATIONS

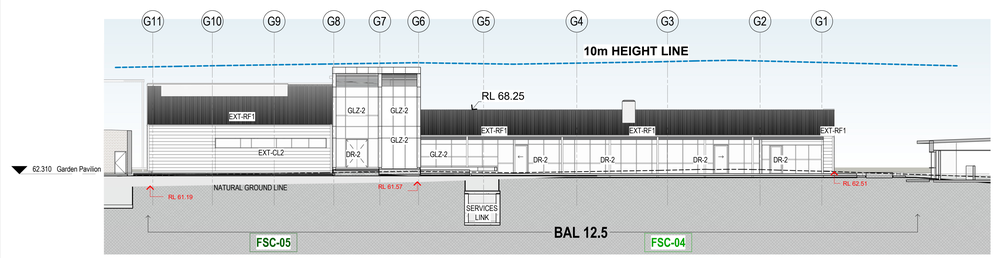

10 **GARDEN PAVILLION - NORTH ELEVATION**
SCALE: 1 : 200

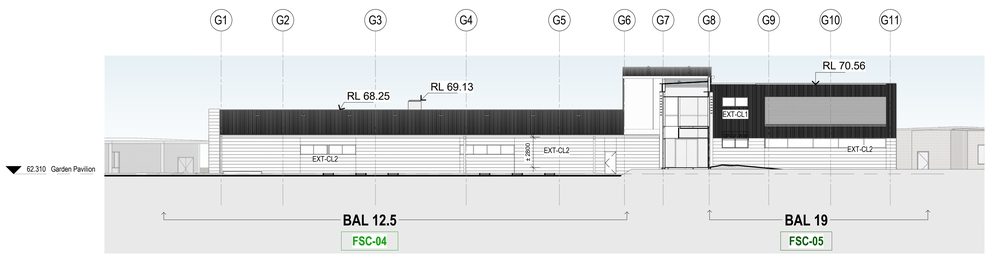

11 **GARDEN PAVILION - SOUTH ELEVATION**
SCALE: 1 : 200

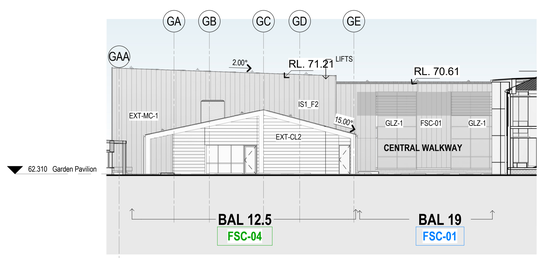

12 **GARDEN PAVILION WEST ELEVATION**
SCALE: 1 : 200

NOTE:
DRAWINGS TO BE PRINTED IN COLOUR

EXTERNAL FINISHES

NOTE: EXTERNAL FINISHES DENOTED IN GREY NOT UTILISED IN THE GARDEN PAVILION OR RESIDENCES

EXT-RF1 Lysaght CustomOrb Roof Sheeting COLORBOND®steel - *Basalt*

EXT-CL1 LYSAGHT CustomOrb Sheeting Rain Screen Cladding COLORBOND®steel - *Basalt*

EXT-CL2 Cemintel Horizontal FC Cladding Territory Range (Timber Look) - 455w x 3030mmL x 16mm thickness Woodlands Range - Smoked - Panel width 470mm

EXT-CL3 Cemintel Vertical FC Cladding Territory Range (Timber Look) - 455w x 3030mmL x 16mm thickness Woodlands Range - Whitewash - Panel width 470mm

EXT-CL4 Cemintel CFC Cladding - Barestone 3000mmL x 1200mmW x 9mm thickness Vertically installed sheets with Expressed Joints Colour - Original

EXT-CL5 Cemintel CFC Cladding - Barestone 3000mmL x 1200mmW x 9mm thickness Vertically installed sheets with Expressed Joints Colour - Graphite

EXT-CL6 Cemintel CFC Cladding - Surround 3000mmL x 1200mmW x 8mm thickness Colour - Blackish Metal

EXT-CL7 Cemintel FC Cladding to Soffit Territory Range (Timber Look) - 455w x 3030mmL x 16mm thickness Woodlands Range - Teak

EXT-CL8 Blockwork Walls Austral Masonry Splitface Block Installed in Horizontal Stackbond Colour: Black / Pewter with grout to match

EXT-CL11 Feature Glazed Brick Vertical Stackbond Installation Colour: Procelain or to match Morada, Blanco

LVR-01 Horizontal Mechanical Louvers Colour to Match COLORBOND - *Basalt*

LVR-02 Horizontal Mechanical Louvers to glazing suites Colour to Match COLORBOND - *Basalt*

BLD-01 Extruded ALU. Horizontal Sunblades to Central Link Colour to Match COLORBOND - *Basalt*

BLD-02 ALU. Vertical Sunblades Colour to Match COLORBOND - *Basalt*

EXT-CL20 Chainwire Fence Enclosure

GLZ-01 Vision Glazing - Double Glazed IGU Clear Glass Front Glazed ALU Framing - Powdercoat Finish to Match COLORBOND - *Basalt*

GLZ-02 Vision Glazing - Double Glazed IGU Large Format Glass Panel Clear Glass Front Glazed ALU Framing - Powdercoat Finish to Match COLORBOND - *Basalt*

SP Spandrel Glazing - Single Glazed Colour: to Match Anthracite Grey

MSH-01 Fire mesh to Plantroom louvres, mechanical louvres and plantroom roof openings - *Crimsafe Bushfire Screen or equiv.*

FS Fire Shutter to BAL FZ Windows Colour: to match COLORBOND®steel - BASALT

GU-01 Halfround Gutter Paint finish to match COLORBOND - BASALT

DP-01 Galvanised Steel Donwpipes Paint finish to match COLORBOND - BASALT

FS-01 Galvanised Steel Fascias Paint finish to match COLORBOND - BASALT

FS-02 FC Infill Panel to Residences Paint Finish to match COLORBOND - BASALT

FL-01 Metal Flashings To match COLORBOND - BASALT

RGE-01 Ridge Capping To match COLORBOND - BASALT

ARH-01 Roof Anchor To match COLORBOND - BASALT

EXT-RF1 / EXT/CL1
Lysaght Custom Orb Roof Sheeting COLORBOND®steel - Basalt

EXT-CL2
Cemintel Horizontal FC Cladding Territory Range (Timber Look) - Woodlands Smoked 455w x 3030mmL x 16mm thickness Panel Width - 472mm

EXT-CL3
Cemintel Horizontal FC Cladding Territory Range (Timber Look) - Woodlands Whitewash 455w x 3030mmL x 16mm thickness Panel Width - 472mm



EXT-CL4
Cemintel Barestone Panels (Vertical) with Expressed Joints Colour: Original

EXT-CL6
Cemintel Surround Panels (Vertical) with Expressed Joints Colour: Blackish Metal

EXT-CL7
Cemintel Horizontal FC Cladding Territory Range (Timber Look) - Woodlands Teak 455w x 3030mmL x 16mm THK. Panel Width - 472mm

NSW GOVERNMENT
Department of Planning and Environment
Issued under the Environmental Planning and Assessment Act 1979
Application No: SSD-10394 Signed: IB
Granted on: 24 March 2022 Sheet no: 7 of 28

SILVER THOMAS HANLEY
JOHNSTAFF
ST JOHN OF GOD Health Care

DATE: 15/02/2022 11:14:49 AM


ELEVATIONS - RESIDENCES & GARDEN PAVILLION

ST JOHN OF GOD RICHMOND HOSPITAL REDEVELOPMENT


Project Number **10444** Scale @ A0 Sheet Size **As indicated** Date **05/10/21** Revision: **P6** Drawing Number: **SSK12**




1 **R - SECTION - CENTRAL LINK**
SCALE: 1 : 100

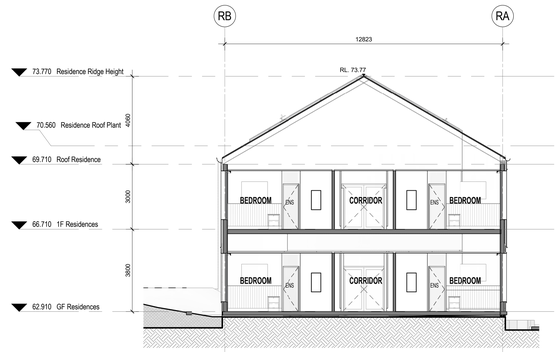


2 **R - SECTION - TYPICAL RESIDENCE PAVILION - BEDROOM**
SCALE: 1 : 100

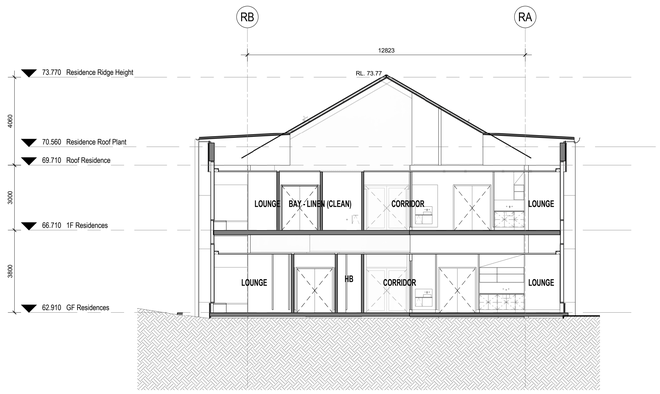


3 **R - SECTION - TYPICAL RESIDENCE PAVILION - LOUNGE**
SCALE: 1 : 100

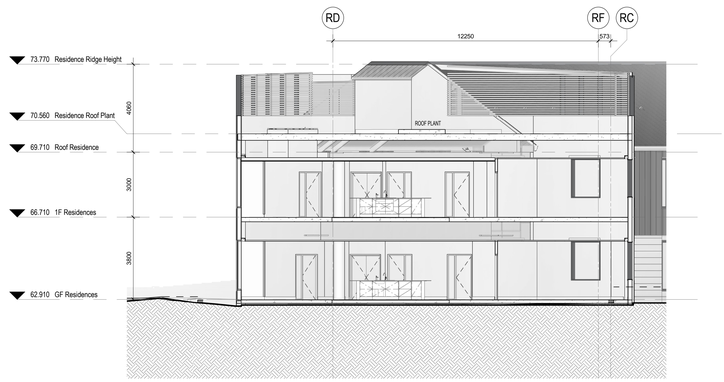


4 **R - SECTION - RESIDENCE PAVILION - LOUNGE & KITCHEN**
SCALE: 1 : 100

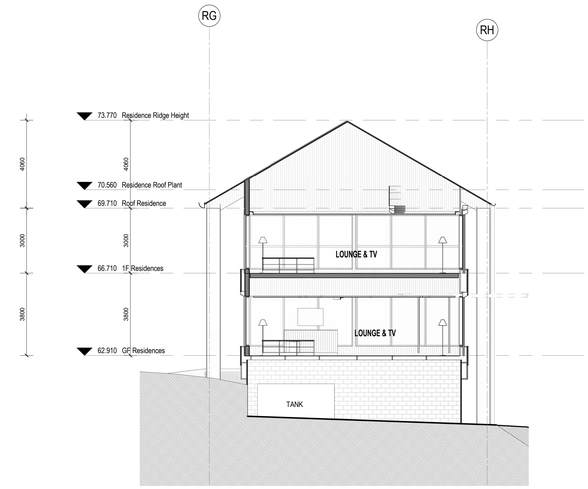

5 **R - SECTION - LOUNGE & TV SSDA**
SCALE: 1 : 100

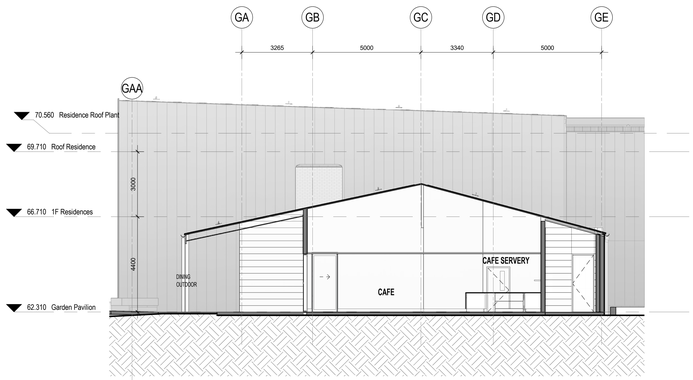

6 **G - SECTION - CAFE**
SCALE: 1 : 100

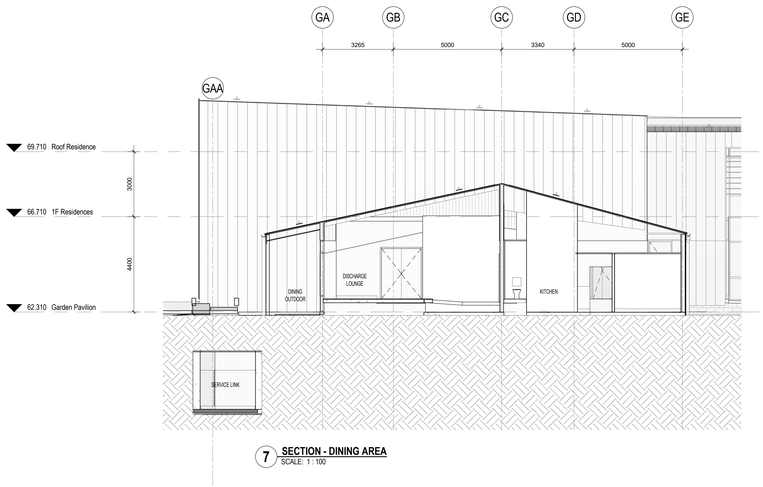

7 **SECTION - DINING AREA**
SCALE: 1 : 100

Department of Planning and Environment

Issued under the Environmental Planning and Assessment Act 1979

Application No: SSD-10394 Signed: IB

Granted on: 24 March 2022 Sheet no: 8 of 28

SILVER THOMAS HANLEY

JOHNSTAFF


ST JOHN OF GOD Health Care

DATE: 15/02/2022 11:38:51 AM

SECTIONS

ST JOHN OF GOD RICHMOND HOSPITAL REDEVELOPMENT

Project Number **10444** Scale @ A0 Sheet Size **1 : 100** Date **05/10/21** Revision: **P5** Drawing Number: **SSK13**

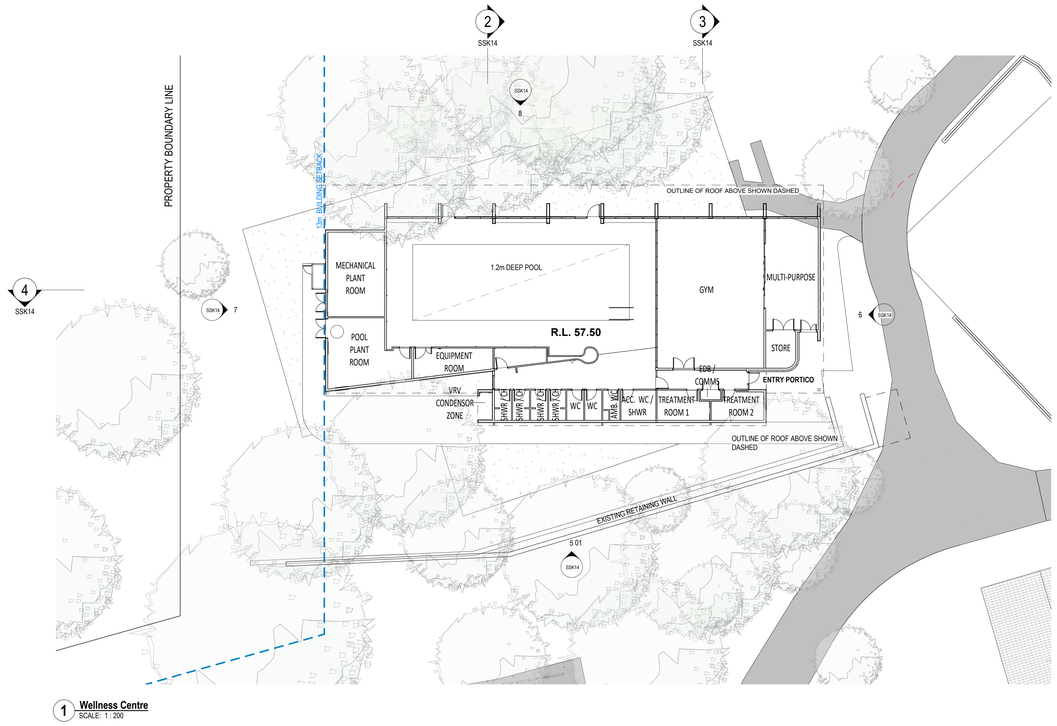


1 **Wellness Centre**
SCALE: 1 : 200

NSW GOVERNMENT
Department of Planning and Environment


Issued under the Environmental Planning and Assessment Act 1979

Application No: SSD-10394 Signed: IB


Granted on: 24 March 2022 Sheet no: 9 of 28

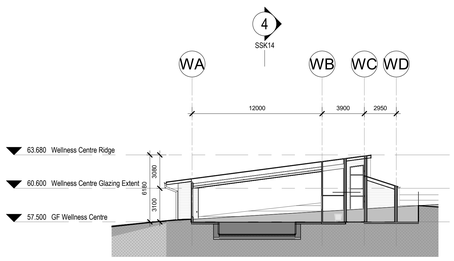


2 **WELLNESS CENTRE SECTION - POOL**
SCALE: 1 : 200

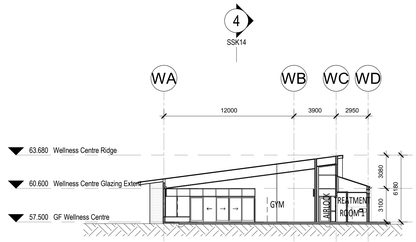

3 **WELLNESS CENTRE SECTION - GYM**
SCALE: 1 : 200

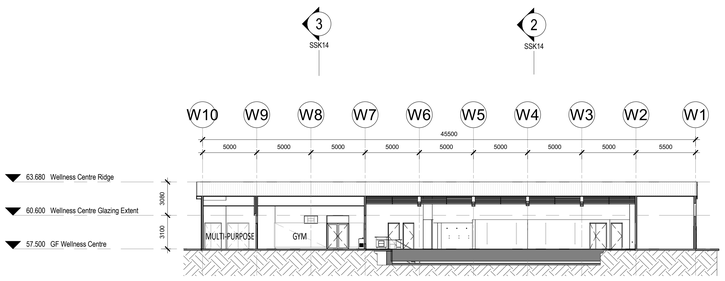


4 **WELLNESS CENTRE SECTION - LONGITUDINAL**
SCALE: 1 : 200

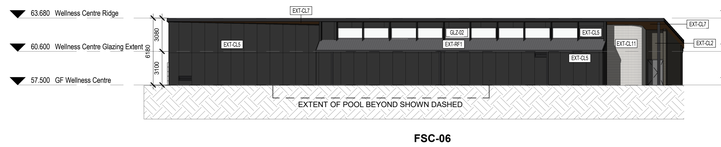


FSC-06

5 **WELLNESS CENTRE SOUTH ELELVATION**
SCALE: 1 : 200

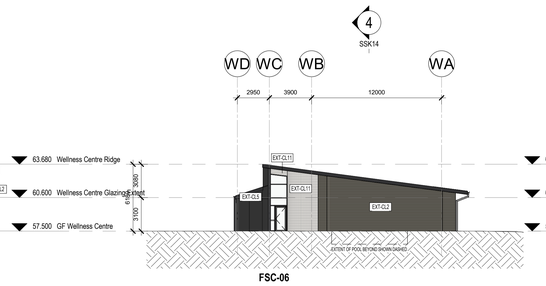


FSC-06

6 **WELLNESS CENTRE EAST ELEVATION**
SCALE: 1 : 200

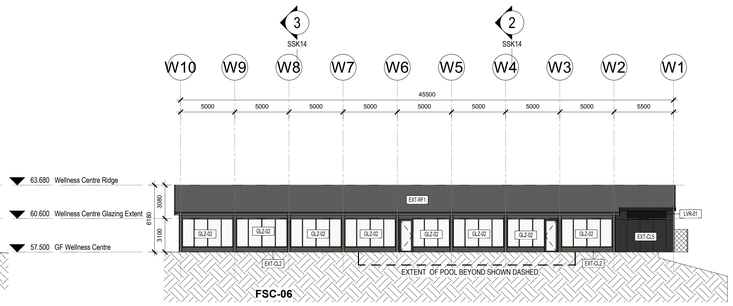

FSC-06

8 **WELLNESS CENTRE NORTH ELEVATION**
SCALE: 1 : 200

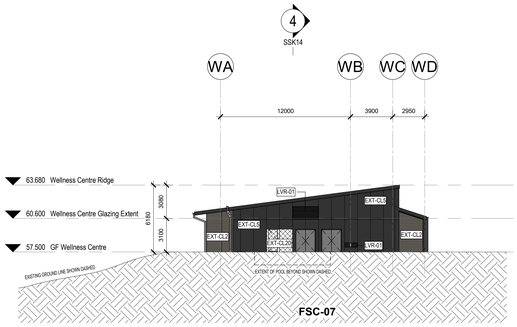

FSC-07

7 **WELLNESS CENTRE WEST ELEVATION**
SCALE: 1 : 200

STH
SILVER THOMAS HANLEY

JOHNSTAFF

ST JOHN OF GOD Health Care

DATE: 3/11/2021 2:23:22 PM

WELLNESS CENTRE - FLOOR PLANS, SECTIONS & ELEVATIONS

ST JOHN OF GOD RICHMOND HOSPITAL REDEVELOPMENT


Project Number **10444** Scale @ A0 Sheet Size **1 : 200** Date **05/10/21** Revision: **P3** Drawing Number: **SSK14**




1 **XAVIER BUILDING NORTH ELEVATION**
SCALE: 1 : 200




2 **XAVIER BUILDING SOUTH ELEVATION**
SCALE: 1 : 200

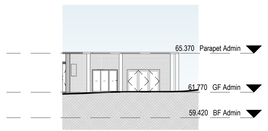


9 **ADMIN BUILDING SOUTH ELEVATION**
SCALE: 1 : 200

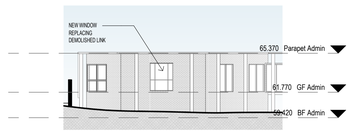


10 **ADMIN BUILDING NORTH ELEVATION**
SCALE: 1 : 200

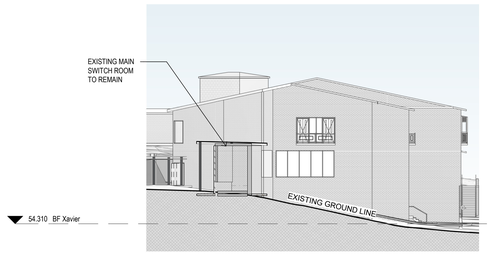

3 **XAVIER BUILDING EAST ELEVATION**
SCALE: 1 : 200

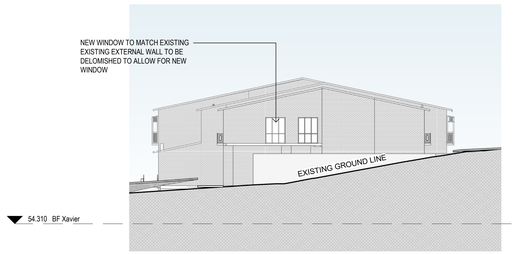

4 **XAVIER BUILDING WEST ELEVATION**
SCALE: 1 : 200

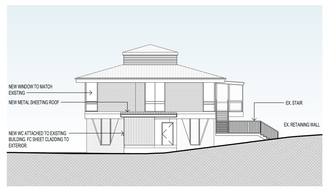

5 **ST PAULS BUILDING WEST ELEVATION SSDA**
SCALE: 1 : 200



6 **ST PAULS BUILDING NORTH ELEVATION SSDA**
SCALE: 1 : 200



7 **ST PAULS BUILDING EAST ELEVATION SSDA**
SCALE: 1 : 200



8 **ST PAULS BUILDING SOUTH ELEVATION SSDA**
SCALE: 1 : 200

Department of Planning and Environment

Issued under the Environmental Planning and Assessment Act 1979

Application No: SSD-10394 Signed: IB

Granted on: 24 March 2022 Sheet no: 10 of 28

SILVER THOMAS HANLEY

JOHNSTAFF


ST JOHN OF GOD Health Care

DATE: 13/12/2021 2:58:32 PM

ELEVATIONS - XAVIER AND ST PAULS ANNEX

ST JOHN OF GOD RICHMOND HOSPITAL REDEVELOPMENT

Project Number **10444** Scale @ A0 Sheet Size **1 : 200** Date **05/10/21** Revision: **P4** Drawing Number: **SSK15**

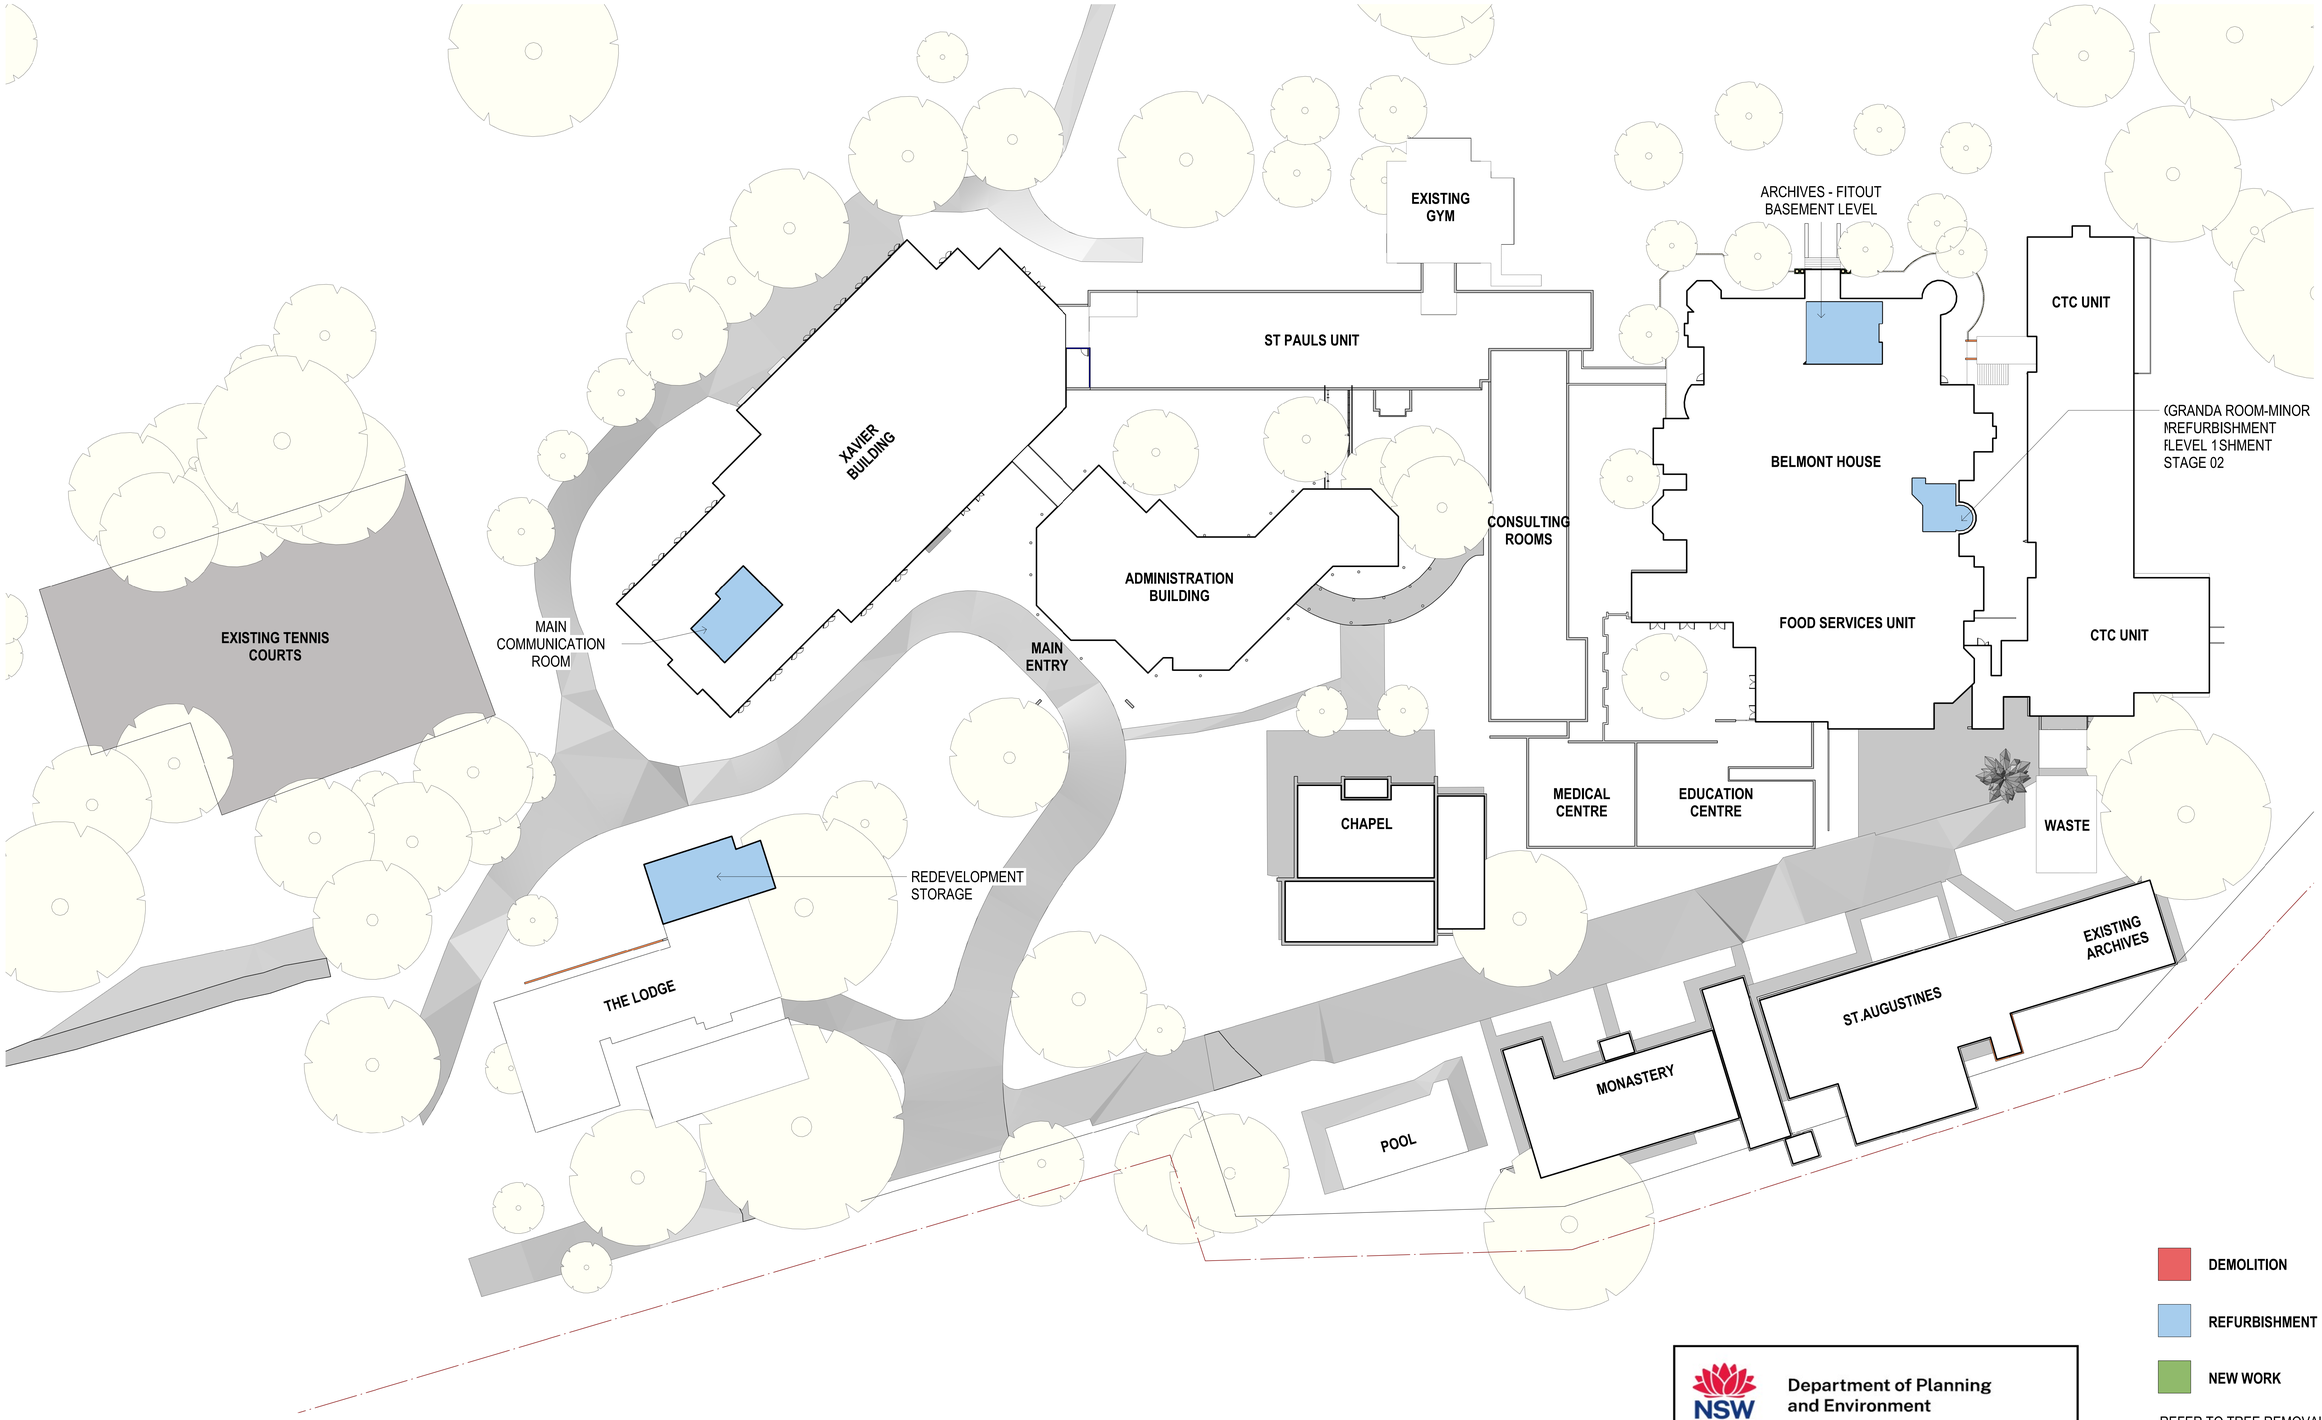

DEMOLITION

REFURBISHMENT

NEW WORK

REFER TO TREE REMOVAL PLAN IN LANDSCAPE DRAWINGS FOR TREES TO BE REMOVED

NSW GOVERNMENT
Department of Planning and Environment

Issued under the Environmental Planning and Assessment Act 1979

Application No: SSD-10394 Signed: IB

Granted on: 24 March 2022 Sheet no: 11 of 28

SILVER THOMAS HANLEY

JOHNSTAFF


ST JOHN OF GOD Health Care

DATE: 1/12/2021 12:44:19 PM

STAGING PLAN - STAGE 01

ST JOHN OF GOD RICHMOND HOSPITAL REDEVELOPMENT

Project Number **10444** Scale @ A0 Sheet Size **As indicated** Date **11/04/21** Revision: **P4** Drawing Number: **SSK31**

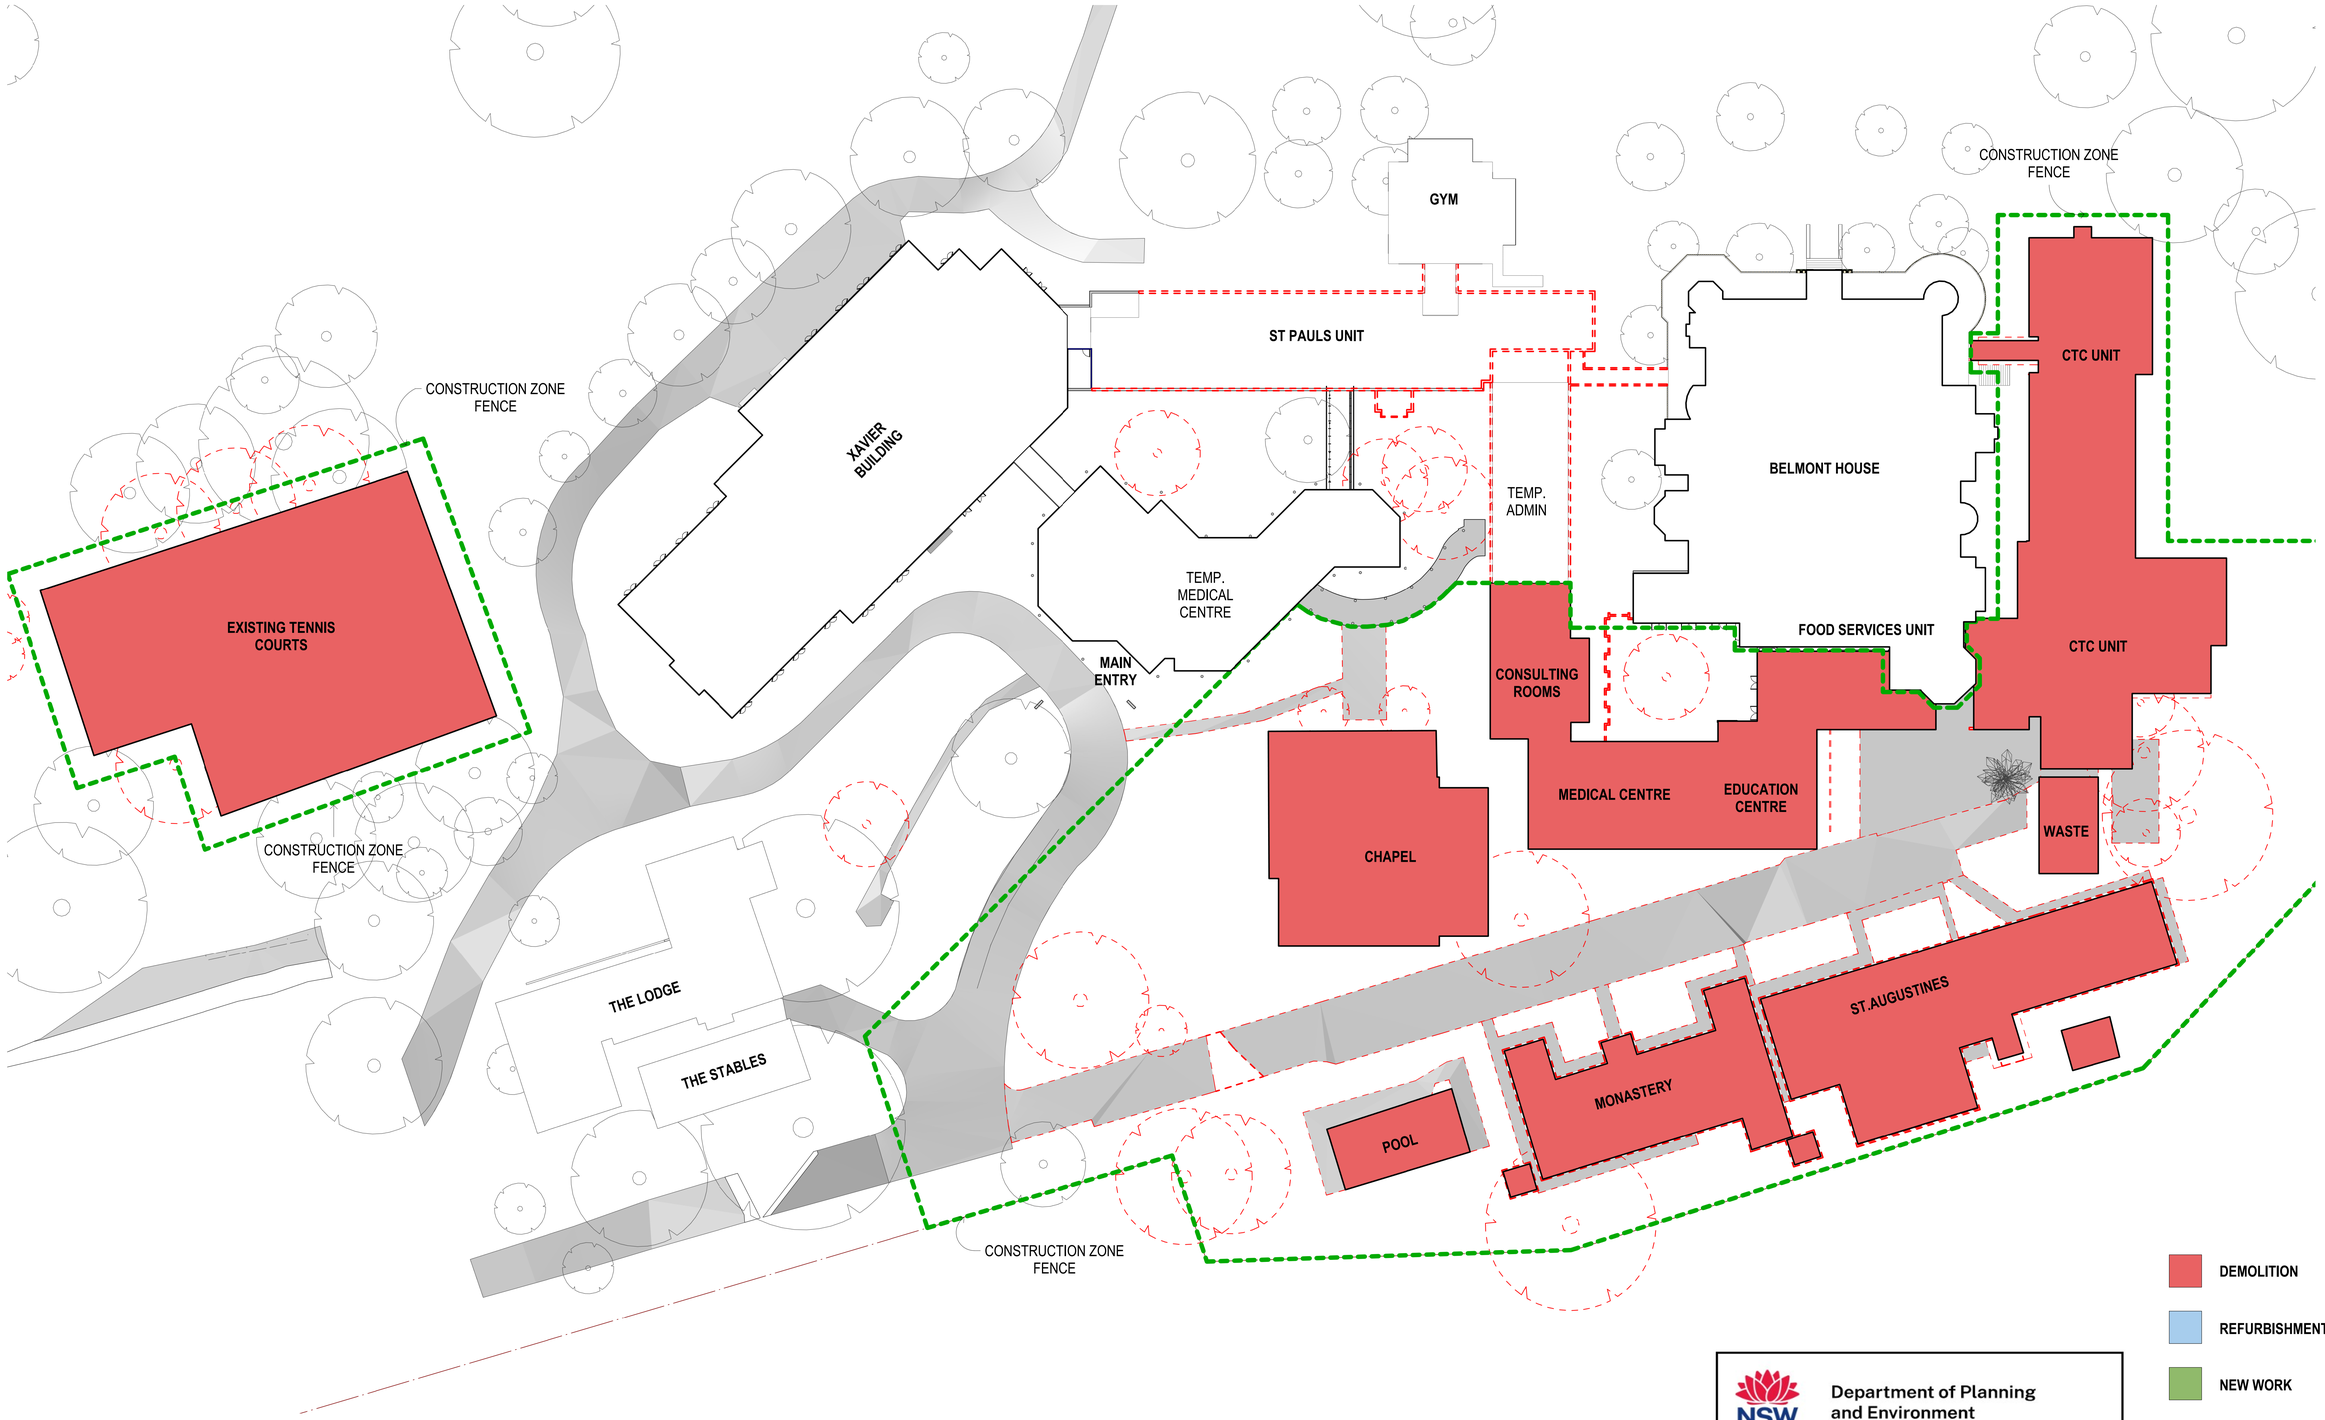

DEMOLITION

REFURBISHMENT

NEW WORK

REFER TO TREE REMOVAL PLAN IN LANDSCAPE DRAWINGS FOR TREES TO BE REMOVED

NSW GOVERNMENT
Department of Planning and Environment

Issued under the Environmental Planning and Assessment Act 1979

Application No: SSD-10394 Signed: IB

Granted on: 24 March 2022 Sheet no: 12 of 28

STH SILVER THOMAS HANLEY

JOHNSTAFF


ST JOHN OF GOD Health Care

DATE: 1/12/2021 12:21:06 PM

STAGING PLAN - STAGE 02

ST JOHN OF GOD RICHMOND HOSPITAL REDEVELOPMENT

Project Number **10444** Scale @ A0 Sheet Size **As indicated** Date **11/04/21** Revision: **P4** Drawing Number: **SSK32**

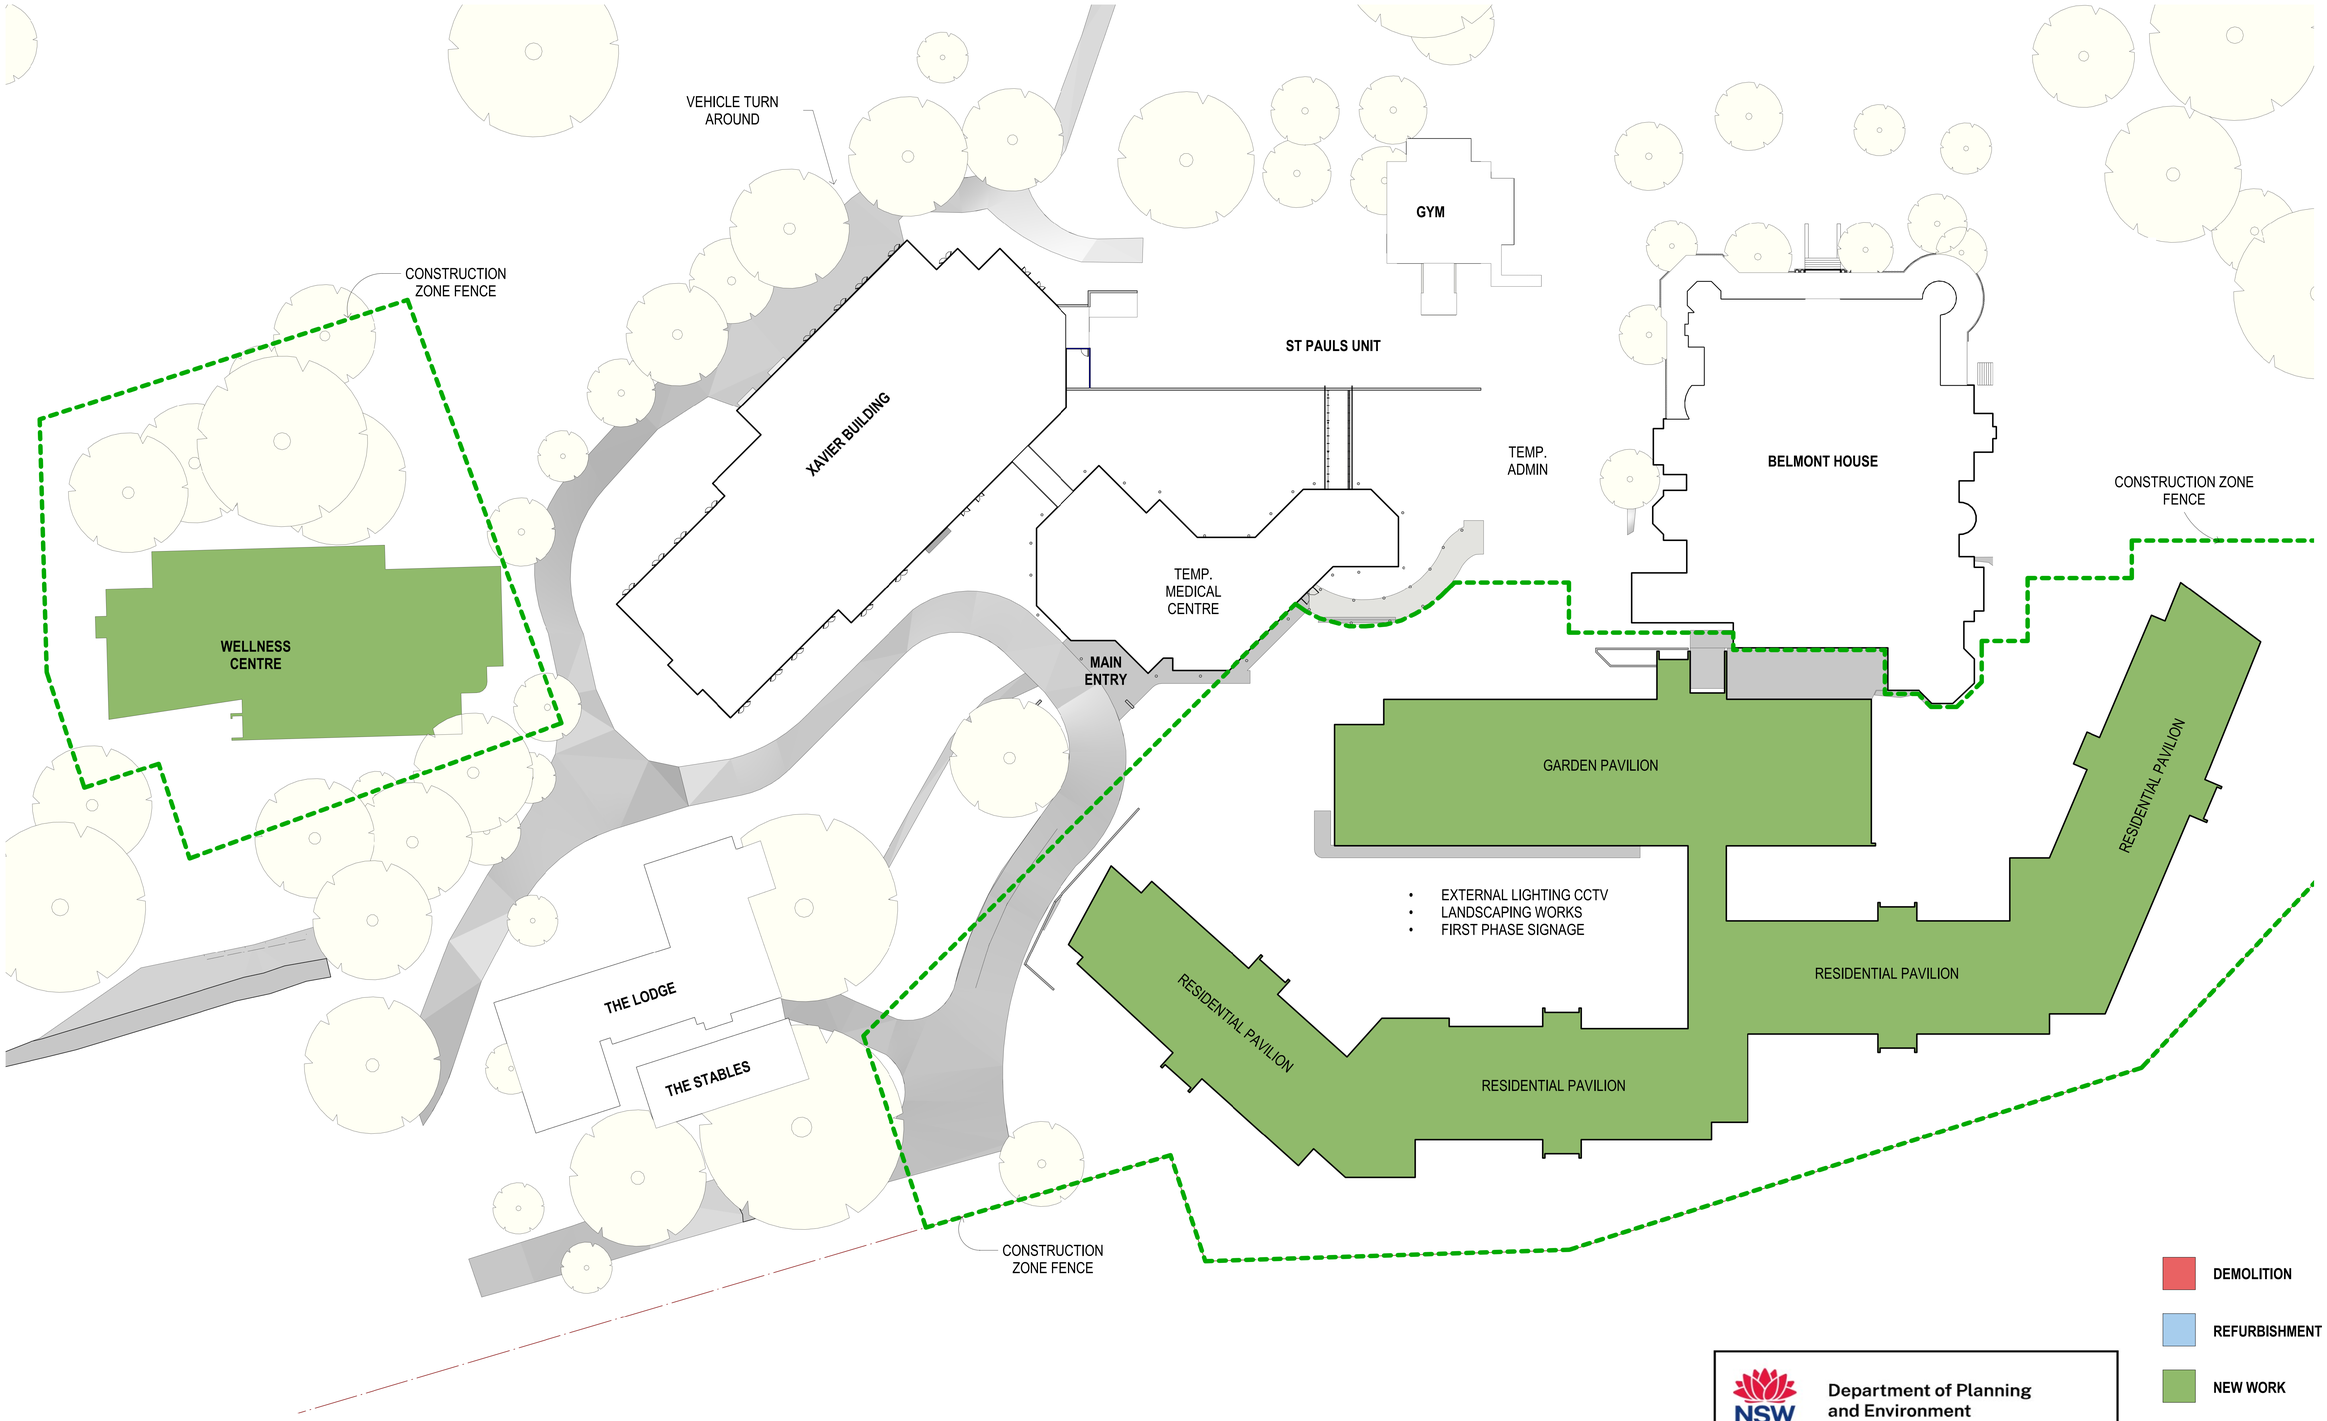

DEMOLITION

REFURBISHMENT

NEW WORK

REFER TO TREE REMOVAL PLAN IN LANDSCAPE DRAWINGS FOR TREES TO BE REMOVED

NSW GOVERNMENT
Department of Planning and Environment

Issued under the Environmental Planning and Assessment Act 1979

Application No: SSD-10394 Signed: IB

Granted on: 24 March 2022 Sheet no: 13 of 28

STH SILVER THOMAS HANLEY

JOHNSTAFF


ST JOHN OF GOD Health Care

DATE: 1/12/2021 12:18:58 PM

STAGING PLAN - STAGE 03

ST JOHN OF GOD RICHMOND HOSPITAL REDEVELOPMENT

Project Number **10444** Scale @ A0 Sheet Size **As indicated** Date **11/04/21** Revision: **P4** Drawing Number: **SSK33**

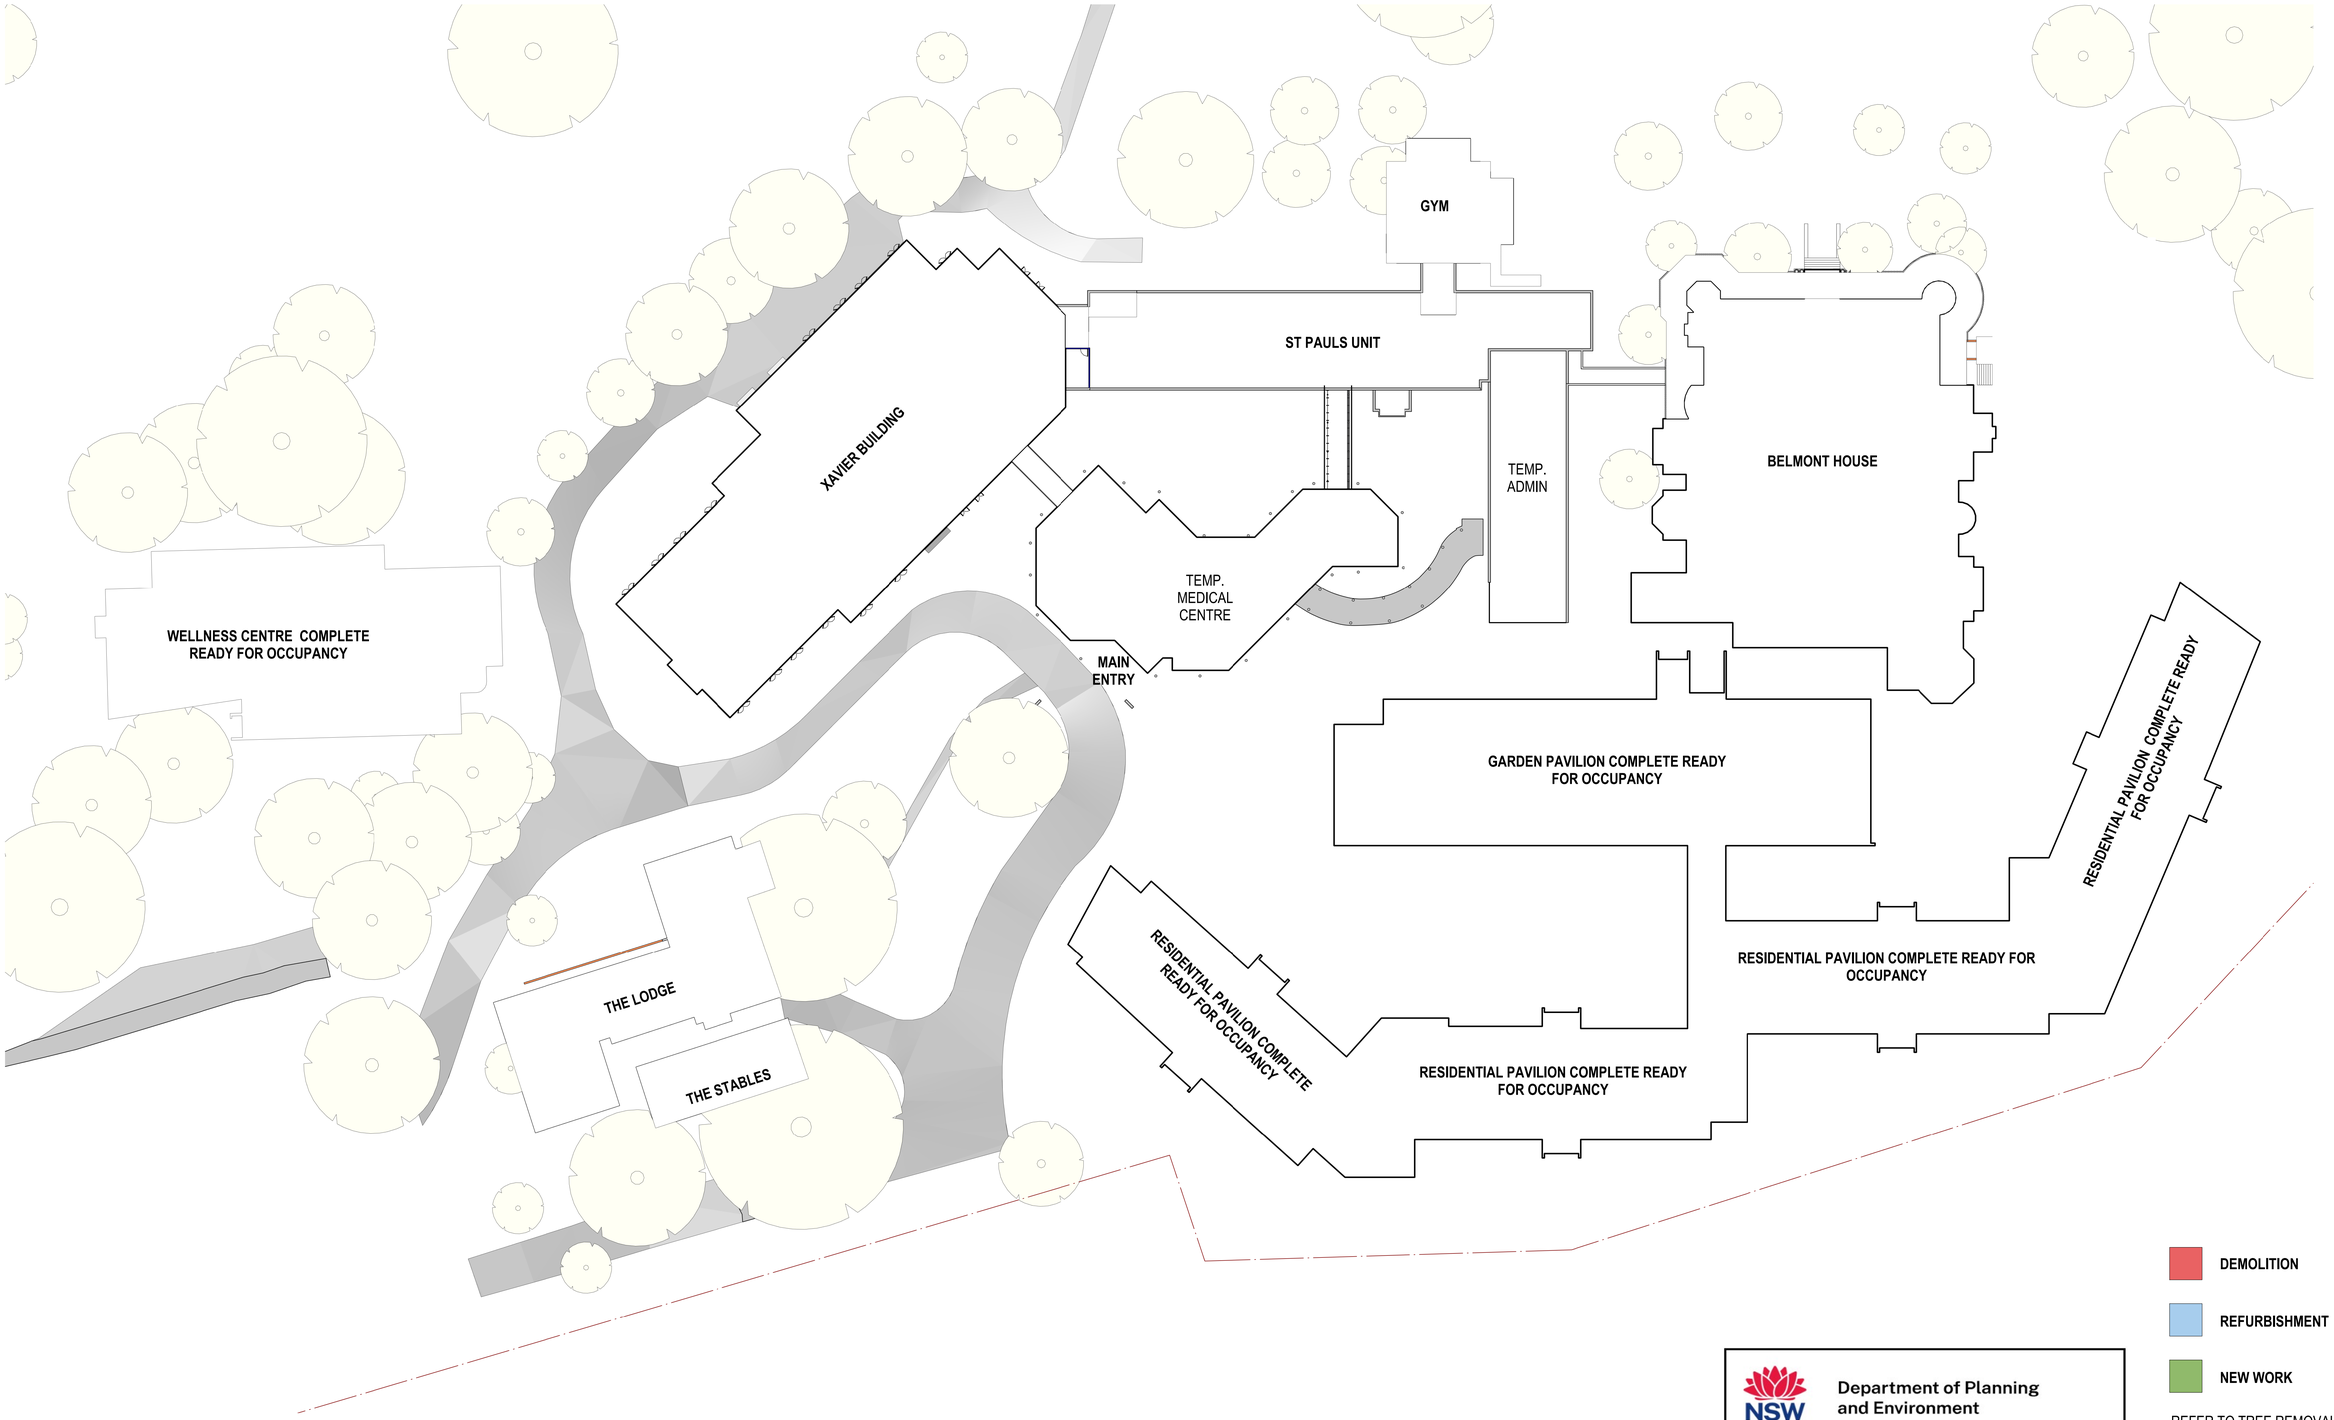

1 SSDA STAGE 04
SCALE: 1 : 250

DEMOLITION

REFURBISHMENT

NEW WORK

REFER TO TREE REMOVAL PLAN IN LANDSCAPE DRAWINGS FOR TREES TO BE REMOVED

Department of Planning and Environment

Issued under the Environmental Planning and Assessment Act 1979

Application No: SSD-10394 Signed: IB

Granted on: 24 March 2022 Sheet no: 14 of 28

STH SILVER THOMAS HANLEY

JOHNSTAFF


ST JOHN OF GOD Health Care

DATE: 1/12/2021 12:23:05 PM

STAGING PLAN - STAGE 04

ST JOHN OF GOD RICHMOND HOSPITAL REDEVELOPMENT

Project Number **10444** Scale @ A0 Sheet Size **As indicated** Date **11/04/21** Revision: **P4** Drawing Number: **SSK34**

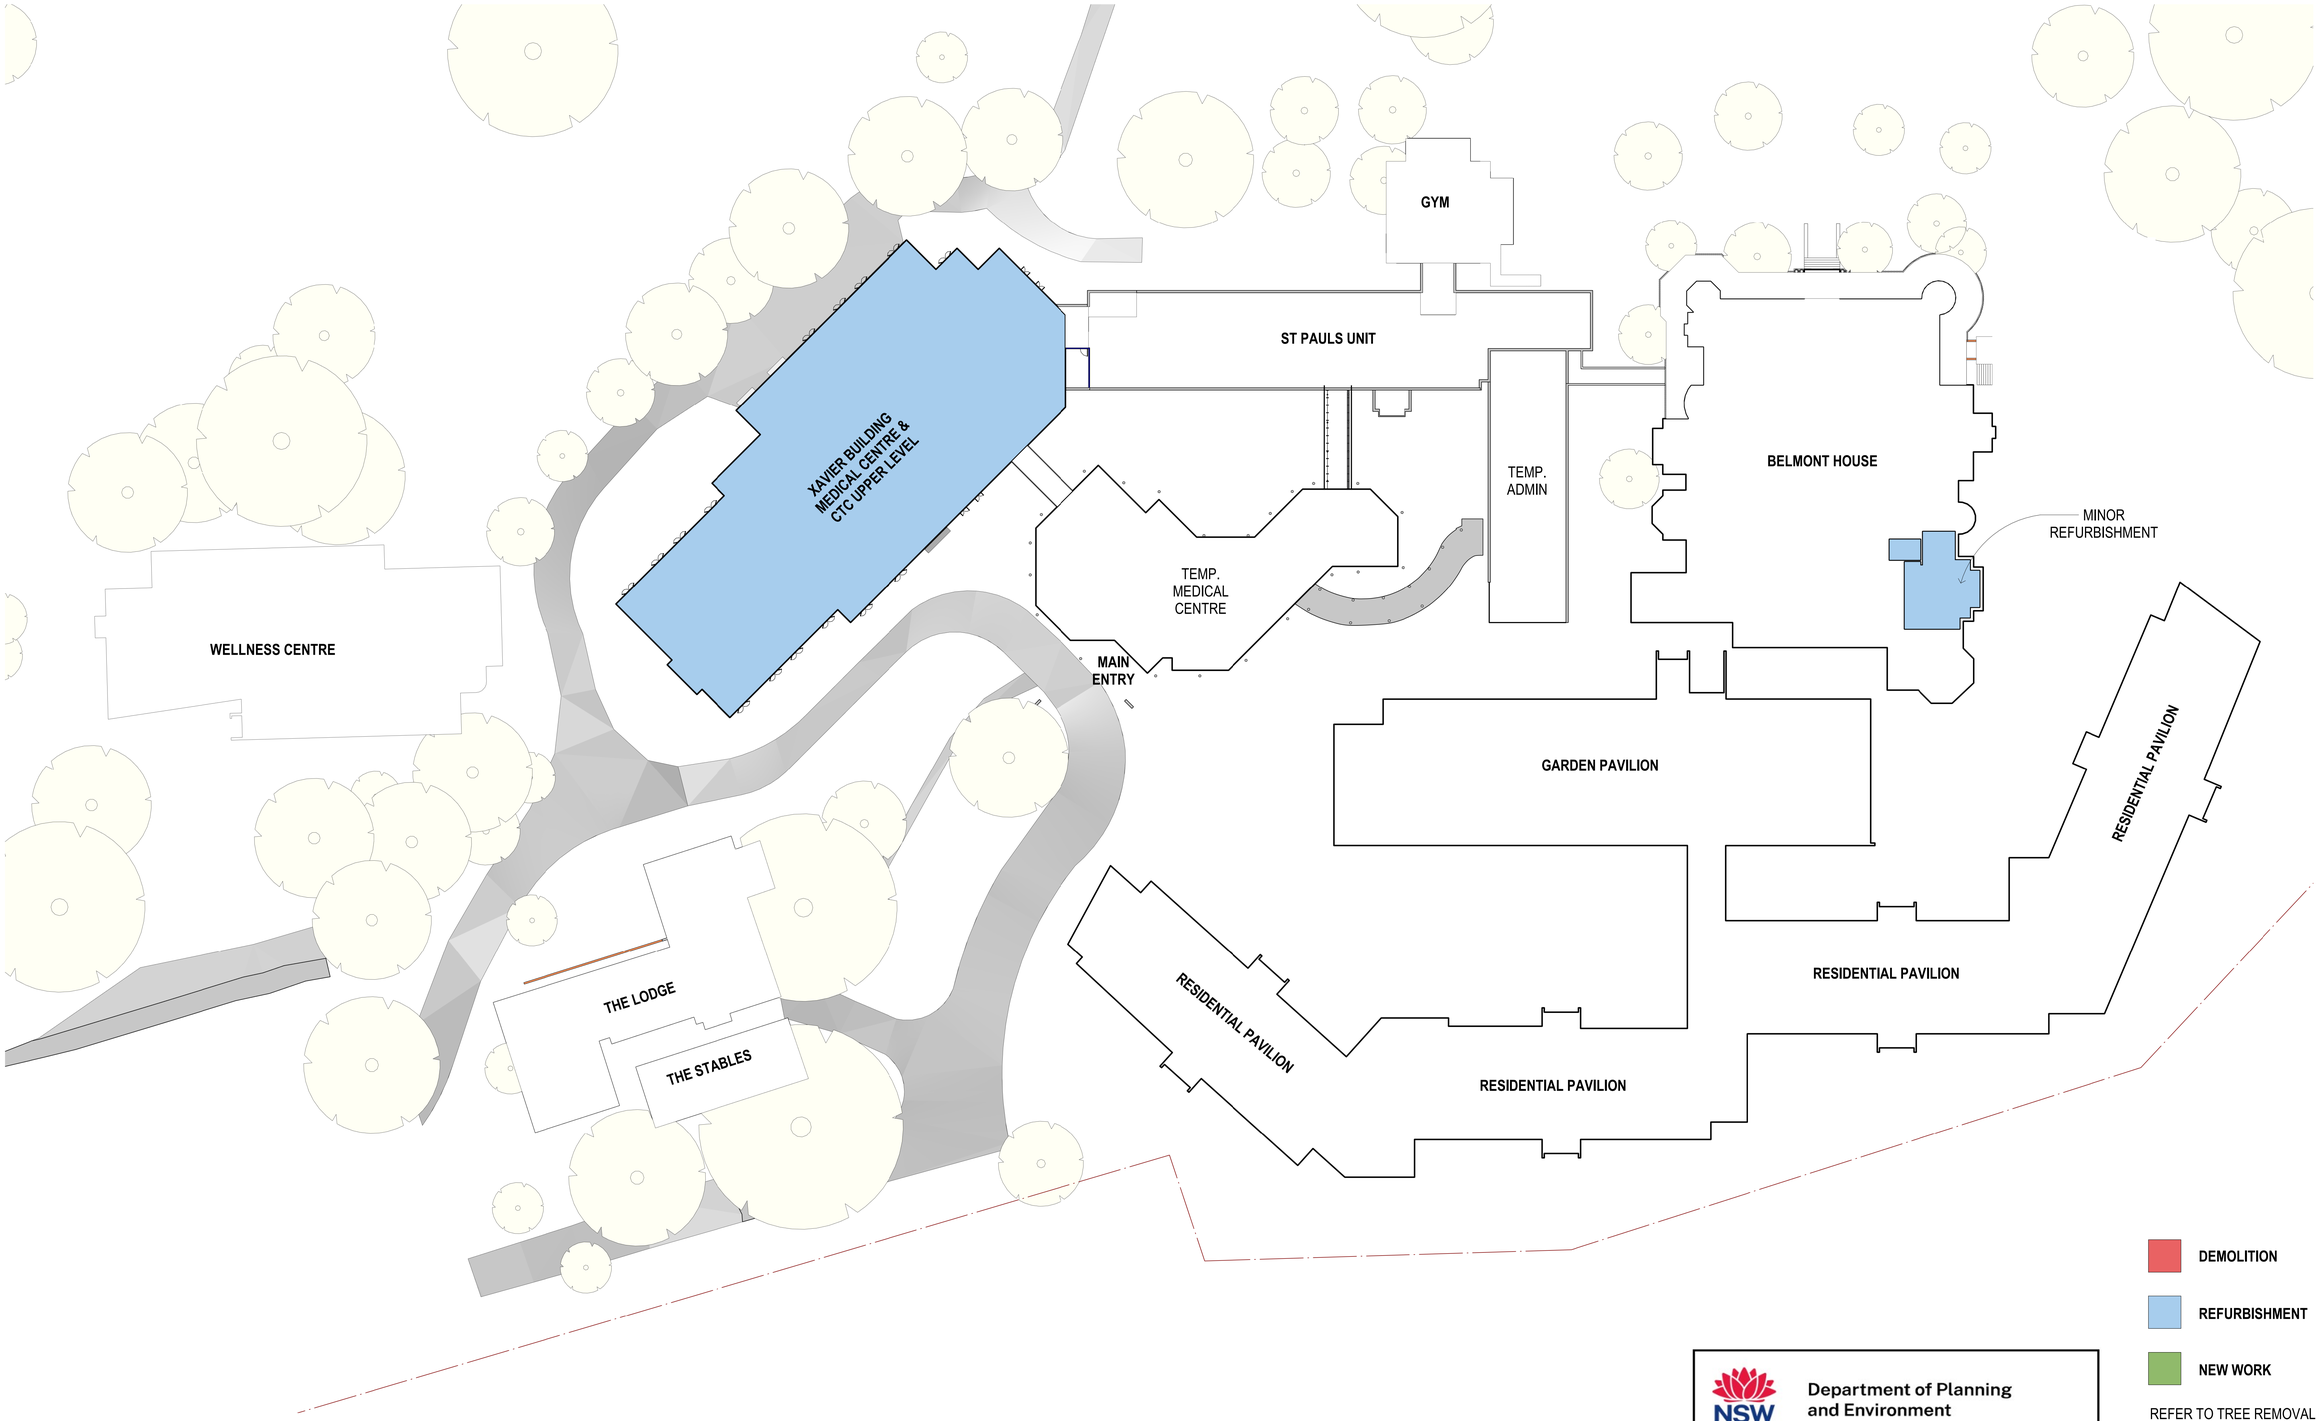

DEMOLITION

REFURBISHMENT

NEW WORK

REFER TO TREE REMOVAL PLAN IN LANDSCAPE DRAWINGS FOR TREES TO BE REMOVED

NSW GOVERNMENT
Department of Planning and Environment

Issued under the Environmental Planning and Assessment Act 1979

Application No: SSD-10394 Signed: IB

Granted on: 24 March 2022 Sheet no: 15 of 28

STH SILVER THOMAS HANLEY

JOHNSTAFF


ST JOHN OF GOD Health Care

DATE: 1/12/2021 12:17:45 PM

STAGING PLAN - STAGE 05

ST JOHN OF GOD RICHMOND HOSPITAL REDEVELOPMENT

Project Number **10444** Scale @ A0 Sheet Size **As indicated** Date **11/04/21** Revision: **P4** Drawing Number: **SSK35**

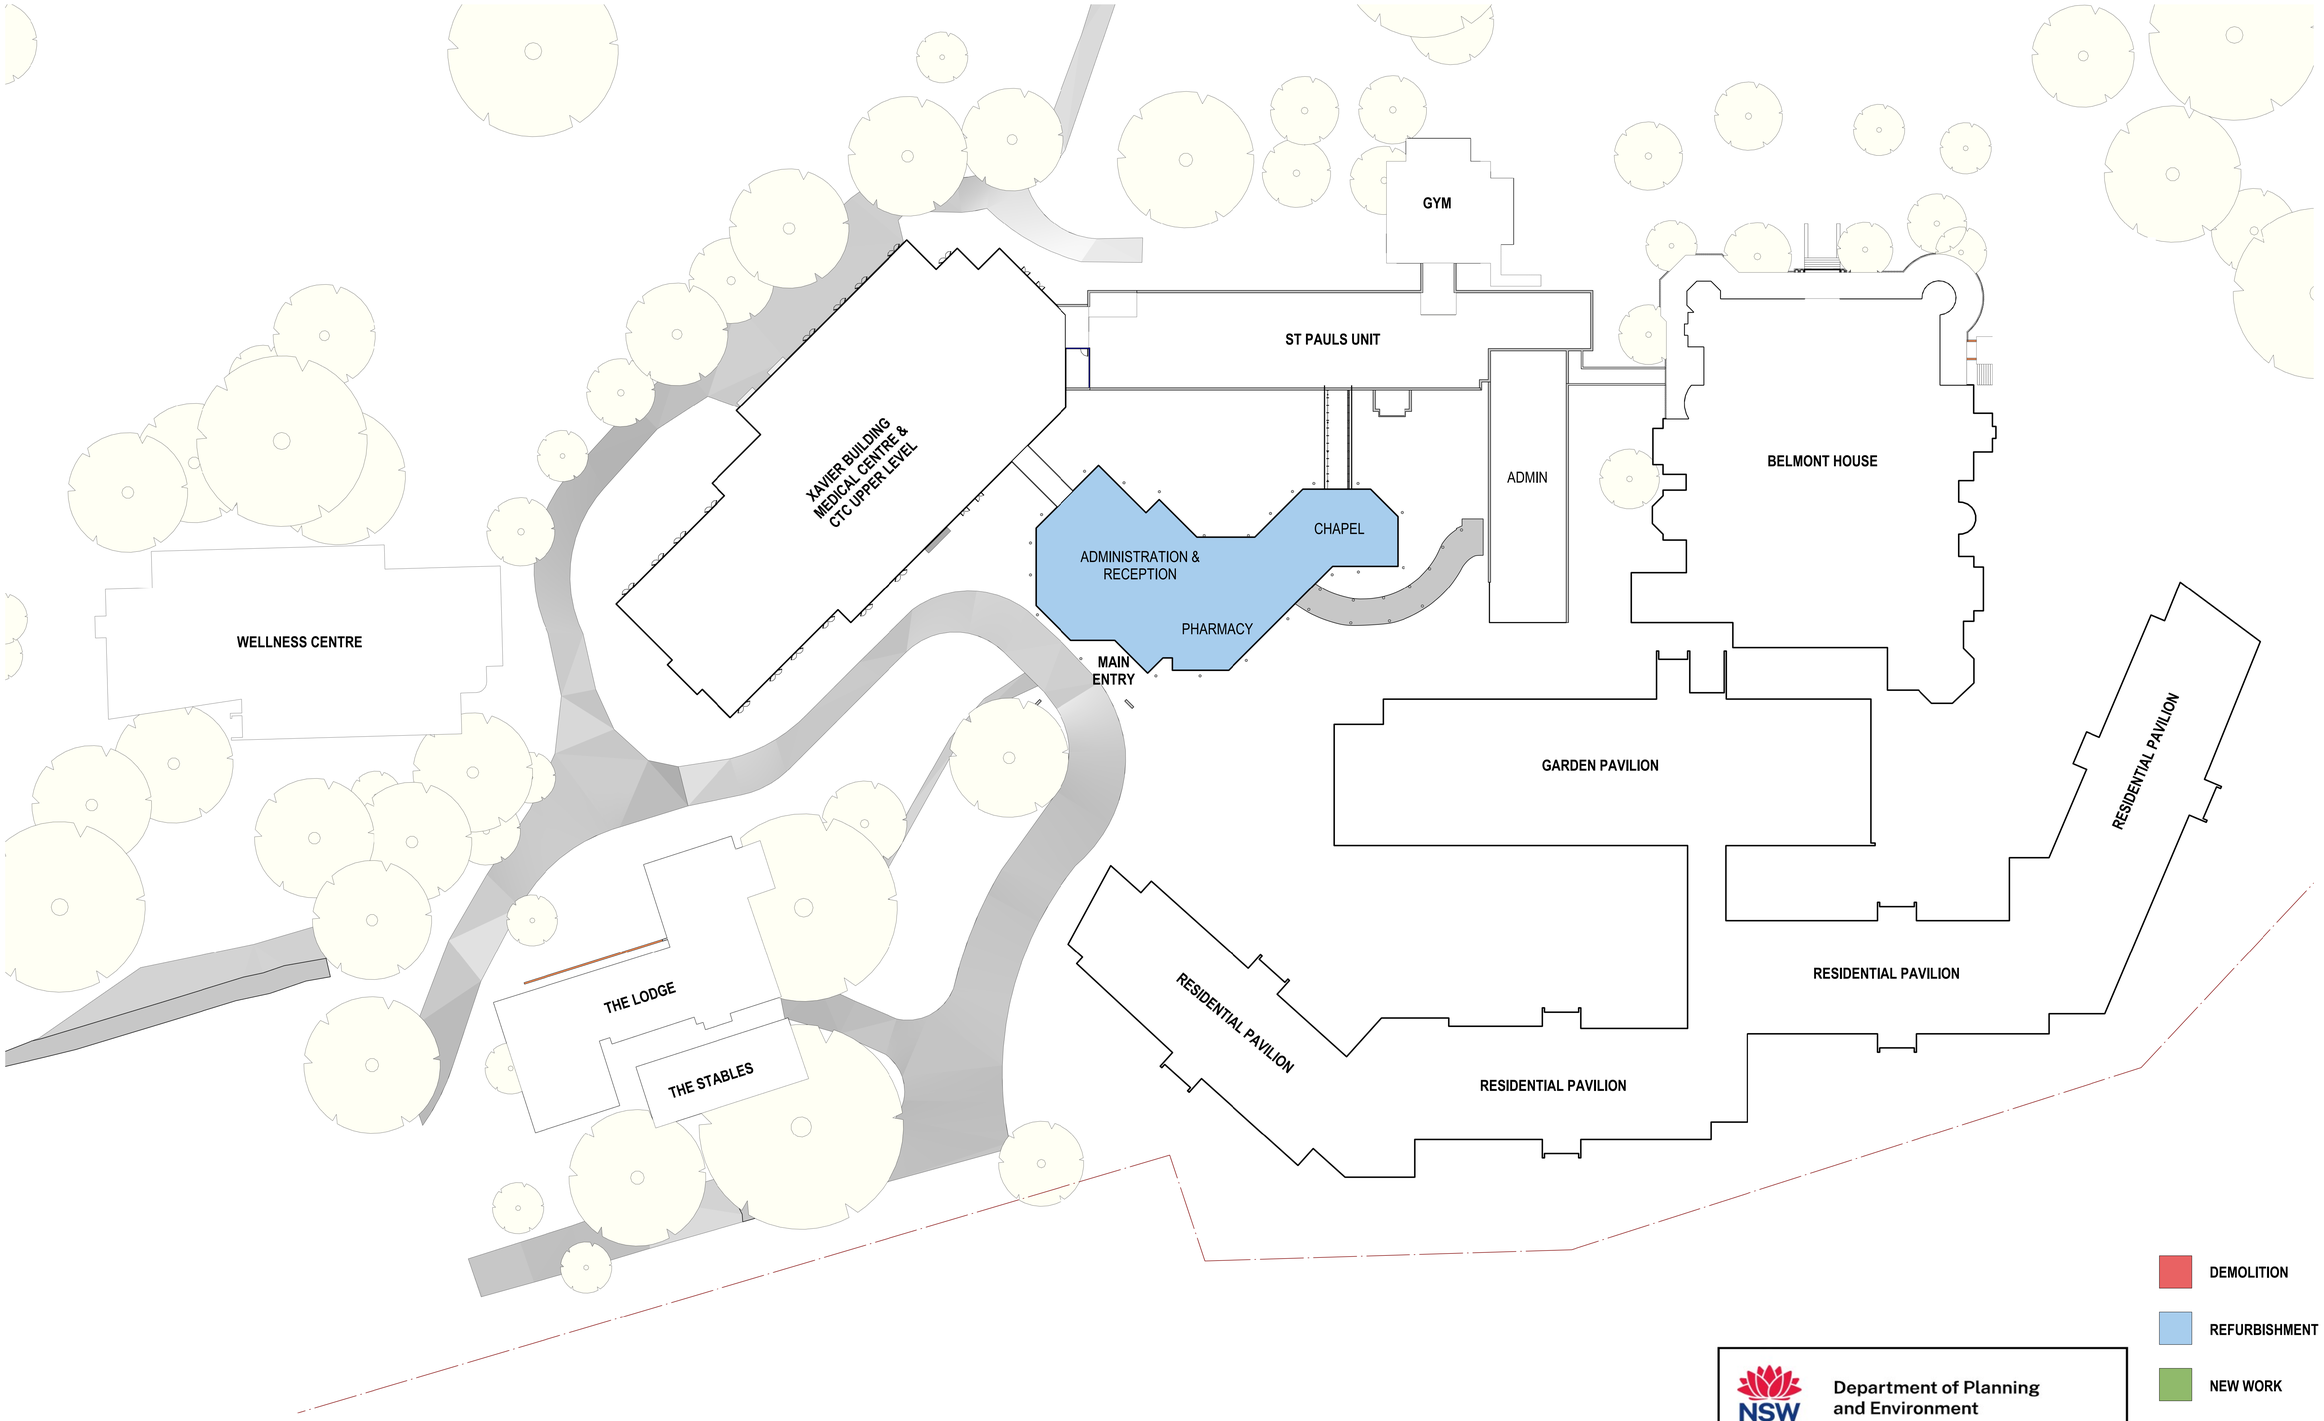

DEMOLITION

REFURBISHMENT

NEW WORK

REFER TO TREE REMOVAL PLAN IN LANDSCAPE DRAWINGS FOR TREES TO BE REMOVED

NSW GOVERNMENT
Department of Planning and Environment

Issued under the Environmental Planning and Assessment Act 1979

Application No: SSD-10394 Signed: IB

Granted on: 24 March 2022 Sheet no: 16 of 28

SILVER THOMAS HANLEY

JOHNSTAFF


ST JOHN OF GOD Health Care

DATE: 1/12/2021 12:26:56 PM

STAGING PLAN - STAGE 06

ST JOHN OF GOD RICHMOND HOSPITAL REDEVELOPMENT

Project Number **10444** Scale @ A0 Sheet Size **As indicated** Date **11/04/21** Revision: **P4** Drawing Number: **SSK36**

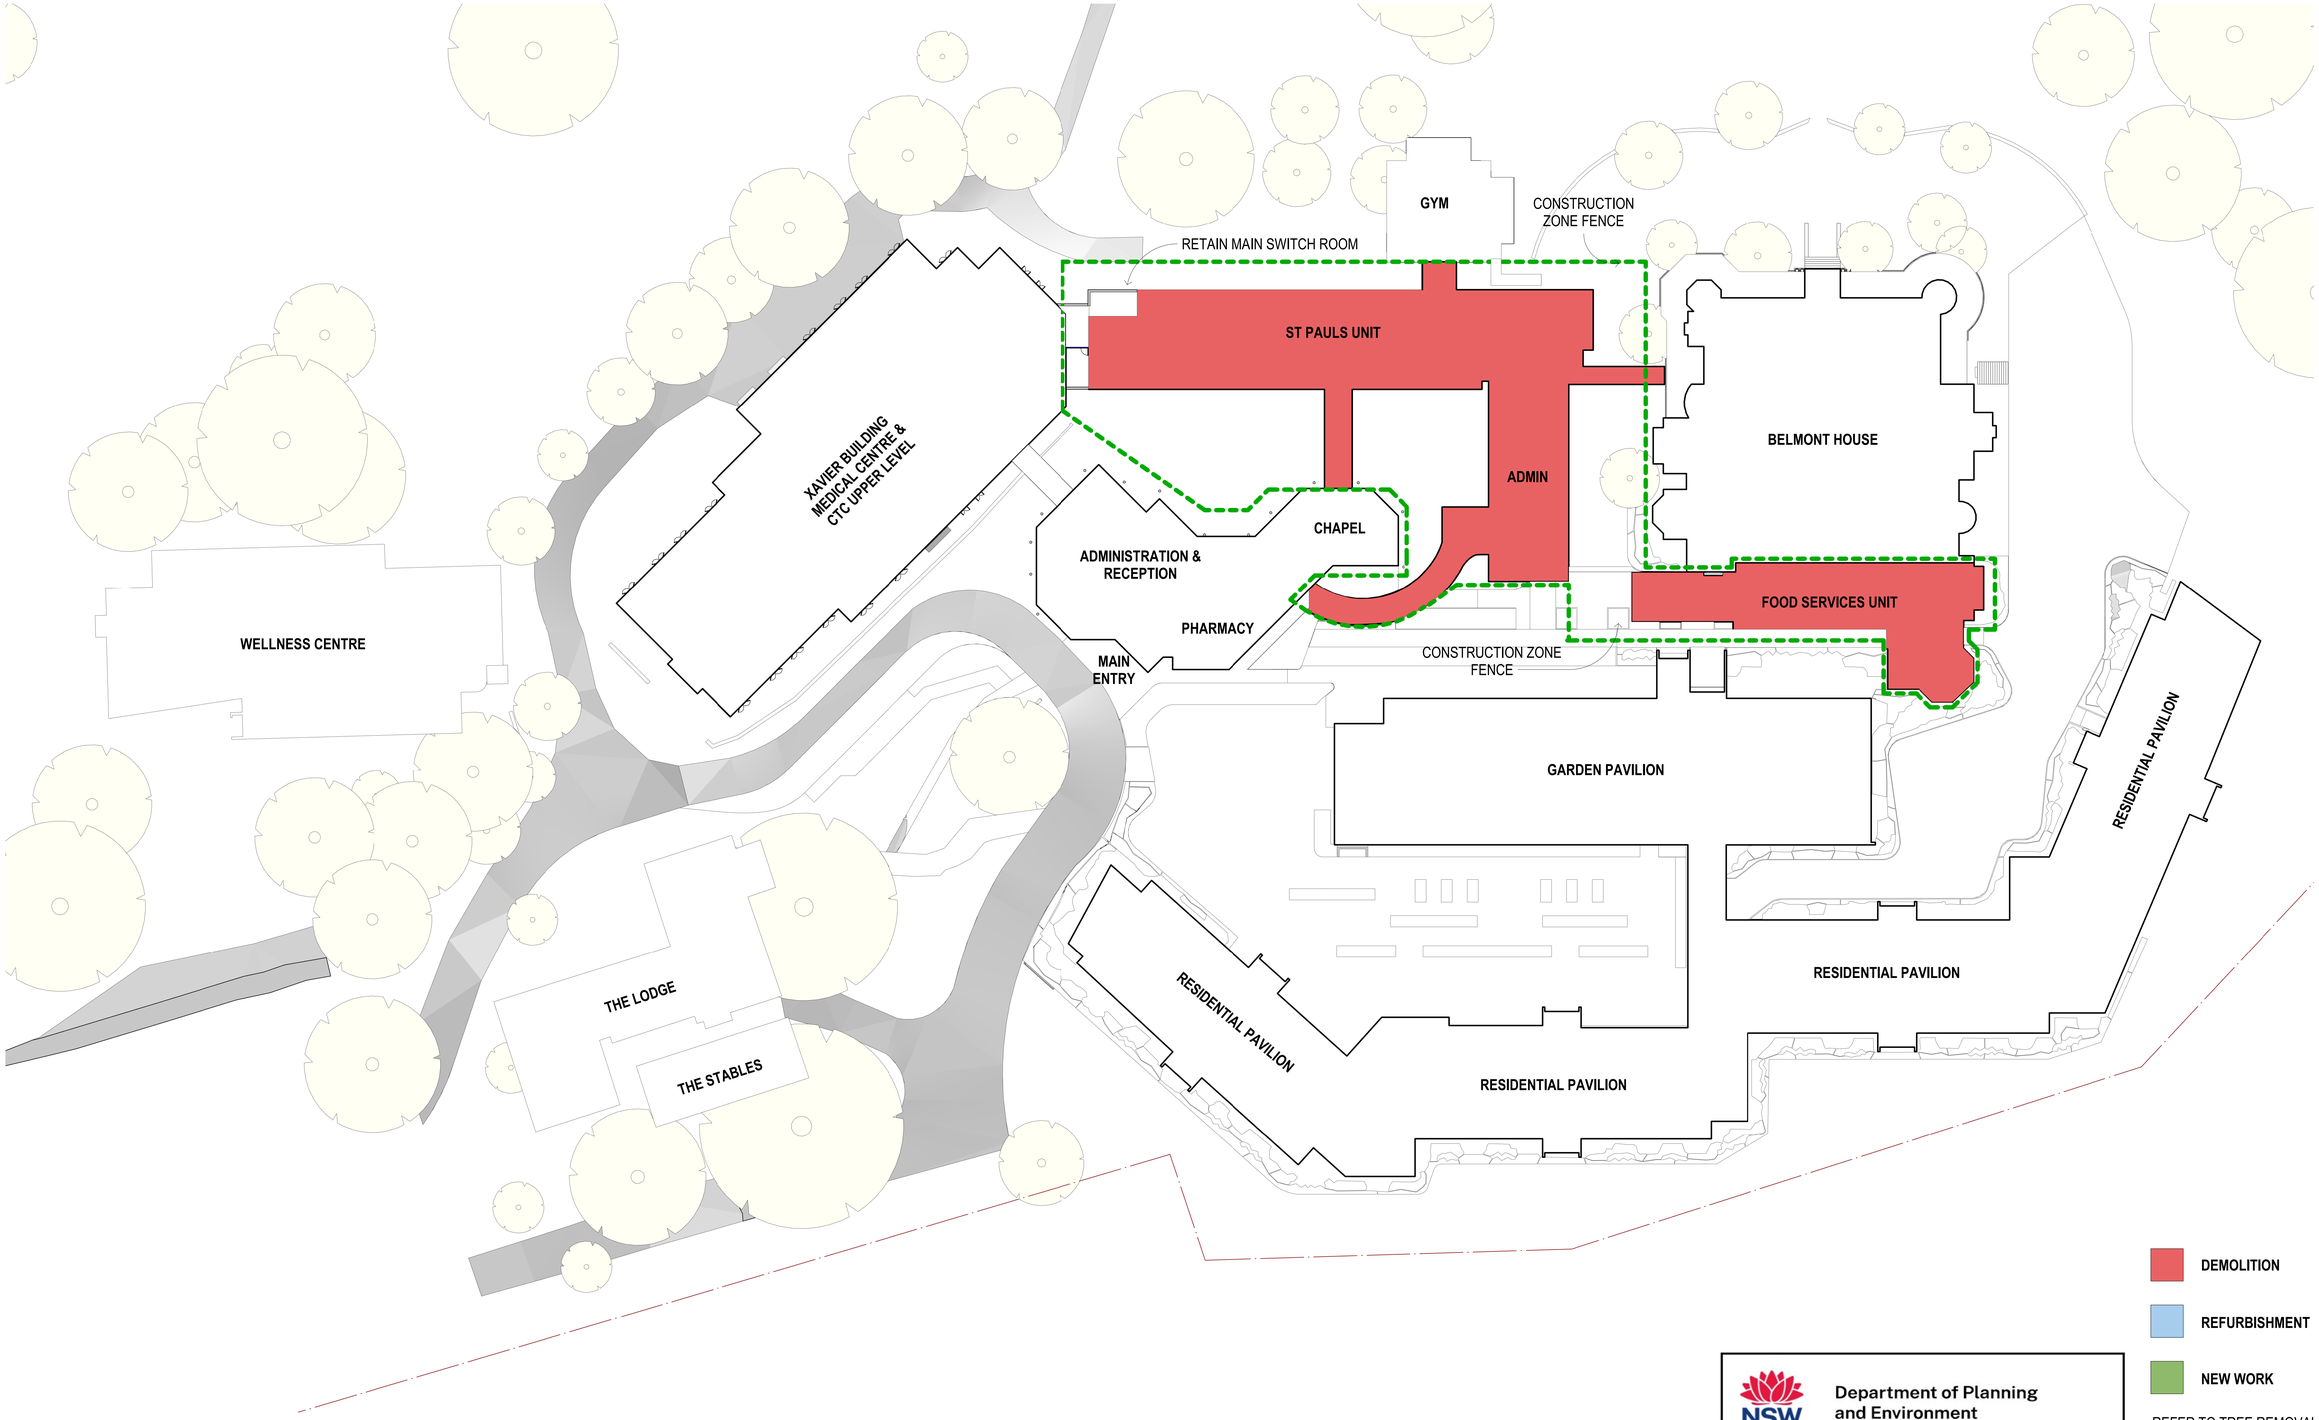

DEMOLITION

REFURBISHMENT

NEW WORK

REFER TO TREE REMOVAL PLAN IN LANDSCAPE DRAWINGS FOR TREES TO BE REMOVED

Department of Planning and Environment

Issued under the Environmental Planning and Assessment Act 1979

Application No: SSD-10394 Signed: IB

Granted on: 24 March 2022 Sheet no: 17 of 28

SILVER THOMAS HANLEY

JOHNSTAFF


ST JOHN OF GOD Health Care

DATE: 1/12/2021 12:28:39 PM

STAGING PLAN - STAGE 07

ST JOHN OF GOD RICHMOND HOSPITAL REDEVELOPMENT

Project Number **10444** Scale @ A0 Sheet Size **As indicated** Date **11/04/21** Revision: **P4** Drawing Number: **SSK37**

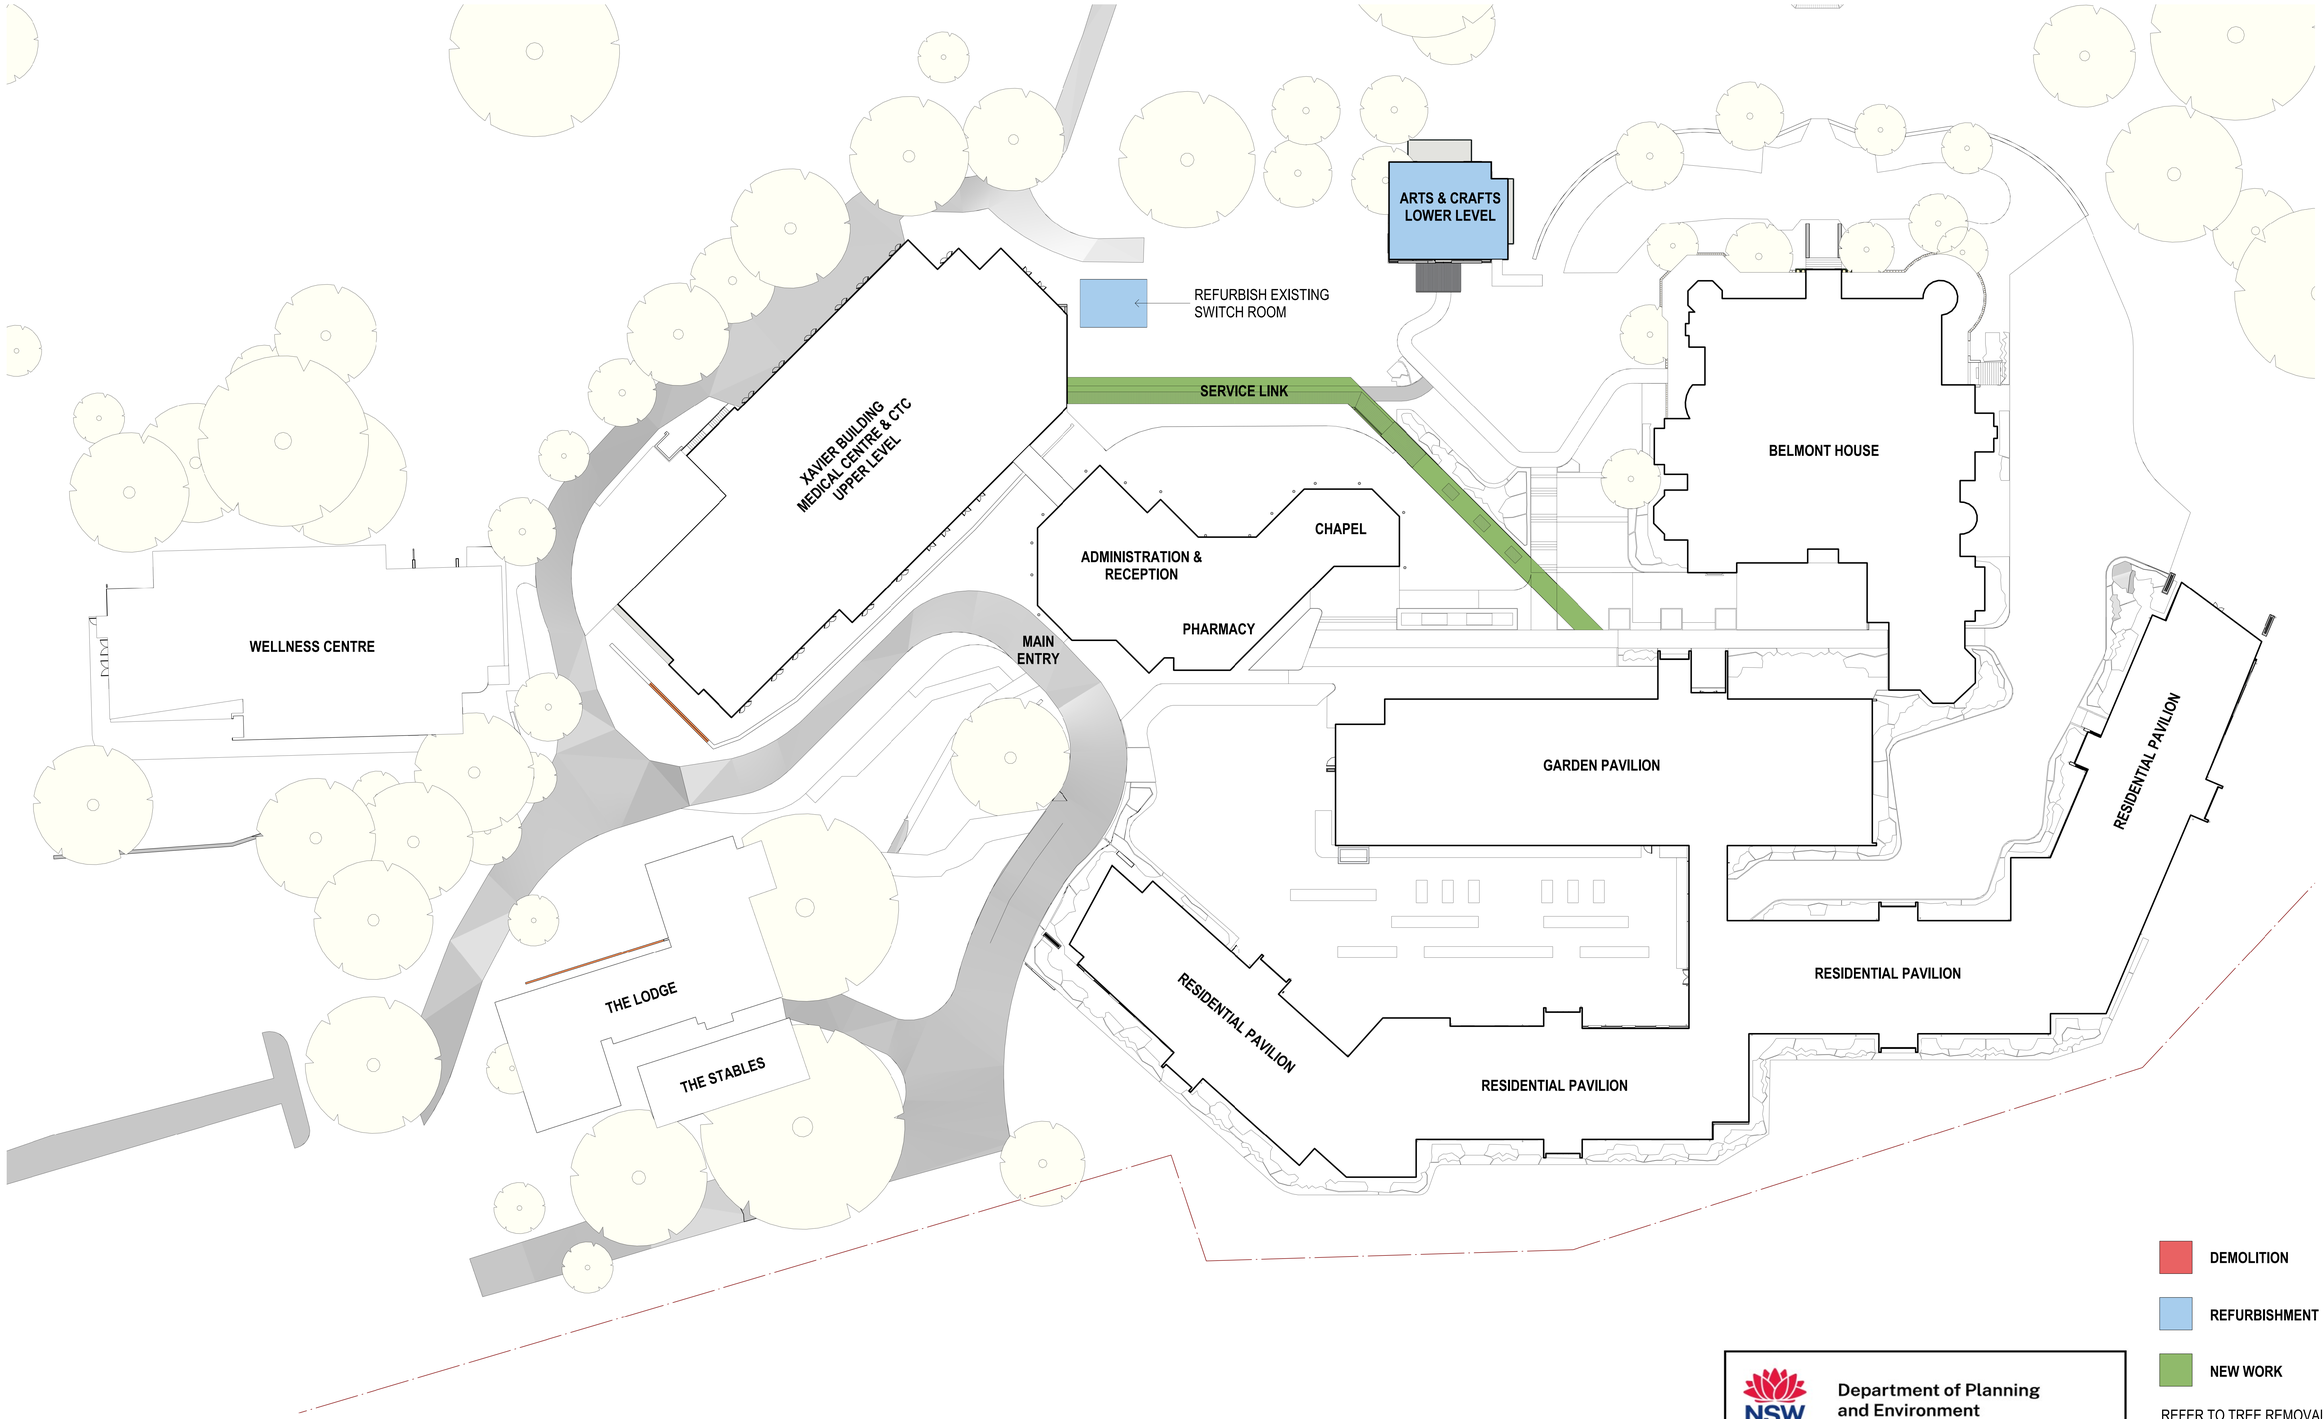

DEMOLITION

REFURBISHMENT

NEW WORK

REFER TO TREE REMOVAL PLAN
IN LANDSCAPE DRAWINGS FOR
TREES TO BE REMOVED

NSW GOVERNMENT
Department of Planning and Environment

Issued under the Environmental Planning and Assessment Act 1979

Application No: SSD-10394 Signed: IB

Granted on: 24 March 2022 Sheet no: 18 of 28

STH SILVER THOMAS HANLEY

JOHNSTAFF

ST JOHN OF GOD Health Care

DATE: 1/12/2021 12:33:24 PM

STAGING PLAN - STAGE 08

ST JOHN OF GOD RICHMOND HOSPITAL REDEVELOPMENT

Project Number **10444** Scale @ A0 Sheet Size **As indicated** Date **11/04/21** Revision: **P4** Drawing Number: **SSK38**

NOT FOR CONSTRUCTION

Department of Planning and Environment

Issued under the Environmental Planning and Assessment Act 1979

Application No: SSD-10394 Signed: IB

Granted on: 24 March 2022 Sheet no: 19 of 28

© 2021 Site Image (NSW) Pty Ltd ABN 44 801 262 380 as agent for Site Image NSW Partnership. All rights reserved. This drawing is copyright and shall not be reproduced or copied in any form or by any means (graphic, electronic or mechanical including photocopy) without the written permission of Site Image (NSW) Pty Ltd Any license, expressed or implied, to use this document for any purpose what so ever is restricted to the terms of the written agreement between Site Image (NSW) Pty Ltd and the instructing party.

The contractor shall check and verify all work on site (including work by others) before commencing the landscape installation. Any discrepancies are to be reported to the Project Manager or Landscape Architect prior to commencing work. Do not scale this drawing. Any required dimensions not shown shall be referred to the Landscape Architect for confirmation.

Issue	Revision Description	Drawn	Check	Date
B2	Architectural Coordination	MW	JW	17.02.2022
B1	Amendments to Trees	MW	JW	08.02.2022
B	Architectural Coordination	MW	JW	17.01.2022
A	SSDA Response	MW	JW	30.07.2021

LEGEND

- Property Boundary
- Existing Tree to be Retained
- Existing Tree to be Removed
- Proposed Tree
- Proposed Shrub and Accent
- Proposed Massed Grasses and Groundcovers
- Proposed Concrete Edge
- Proposed Concrete
- Proposed Concrete
- Turf

Key Plan:

SITE IMAGE

Landscape Architects

Level 1, 3-5 Baptist Street
Redfern NSW 2016
Australia

Tel: (61 2) 8332 5600
Fax: (61 2) 9698 2877
www.siteimage.com.au

Client:
St John of God Healthcare

Project:
St John of God Richmond Hospital

Drawing Name:
Landscape Masterplan

SSDA LANDSCAPE RESPONSE

Scale: 1:100 @ A1

0 1 2 3 4 5m

Job Number: SS19-4205

Drawing Number: 101

Issue: B2

A1



© 2021 Site Image (NSW) Pty Ltd ABN 44 801 262 380 as agent for Site Image NSW Partnership. All rights reserved. This drawing is copyright and shall not be reproduced or copied in any form or by any means (graphic, electronic or mechanical including photocopy) without the written permission of Site Image (NSW) Pty Ltd Any license, expressed or implied, to use this document for any purpose what so ever is restricted to the terms of the written agreement between Site Image (NSW) Pty Ltd and the instructing party.

The contractor shall check and verify all work on site (including work by others) before commencing the landscape installation. Any discrepancies are to be reported to the Project Manager or Landscape Architect prior to commencing work. Do not scale this drawing. Any required dimensions not shown shall be referred to the Landscape Architect for confirmation.

Issue	Revision Description	Drawn	Check	Date
D2	Architectural Coordination	MW	JW	17.02.2022
D1	Architectural Coordination	MW	JW	17.01.2022
D	Amendments to Trees	SK	JW	20.05.2021
C	Architectural Coordination	SK	JW	11.05.2021
B	Architectural Coordination	SK	JW	05.05.2021
A	SSDA Response	JR	JW	04.05.2021

LEGEND

- Property Boundary
- Existing Tree to be Retained
- Existing Tree to be Removed
- Proposed Tree
- Proposed Shrub and Accent
- Proposed Massed Grasses and Groundcovers
- Proposed Concrete Edge
- Proposed Concrete
- Proposed Concrete
- Turf

NSW GOVERNMENT

Department of Planning and Environment

Issued under the Environmental Planning and Assessment Act 1979

Application No: SSD-10394 Signed: IB

Granted on: 24 March 2022 Sheet no: 20 of 28

Key Plan:

SITE IMAGE

Landscape Architects

Level 1, 3-5 Baptist Street
Redfern NSW 2016
Australia

Tel: (61 2) 8332 5600
Fax: (61 2) 9698 2877
www.siteimage.com.au

Client:
St John of God Healthcare

Project:
St John of God Richmond Hospital

Drawing Name:
Landscape Plan


SSDA LANDSCAPE RESPONSE

Scale: 1:100 @ A1 0 1 2 3 4 5m

Job Number: SS19-4205

Drawing Number: 101 Issue: D2

A1

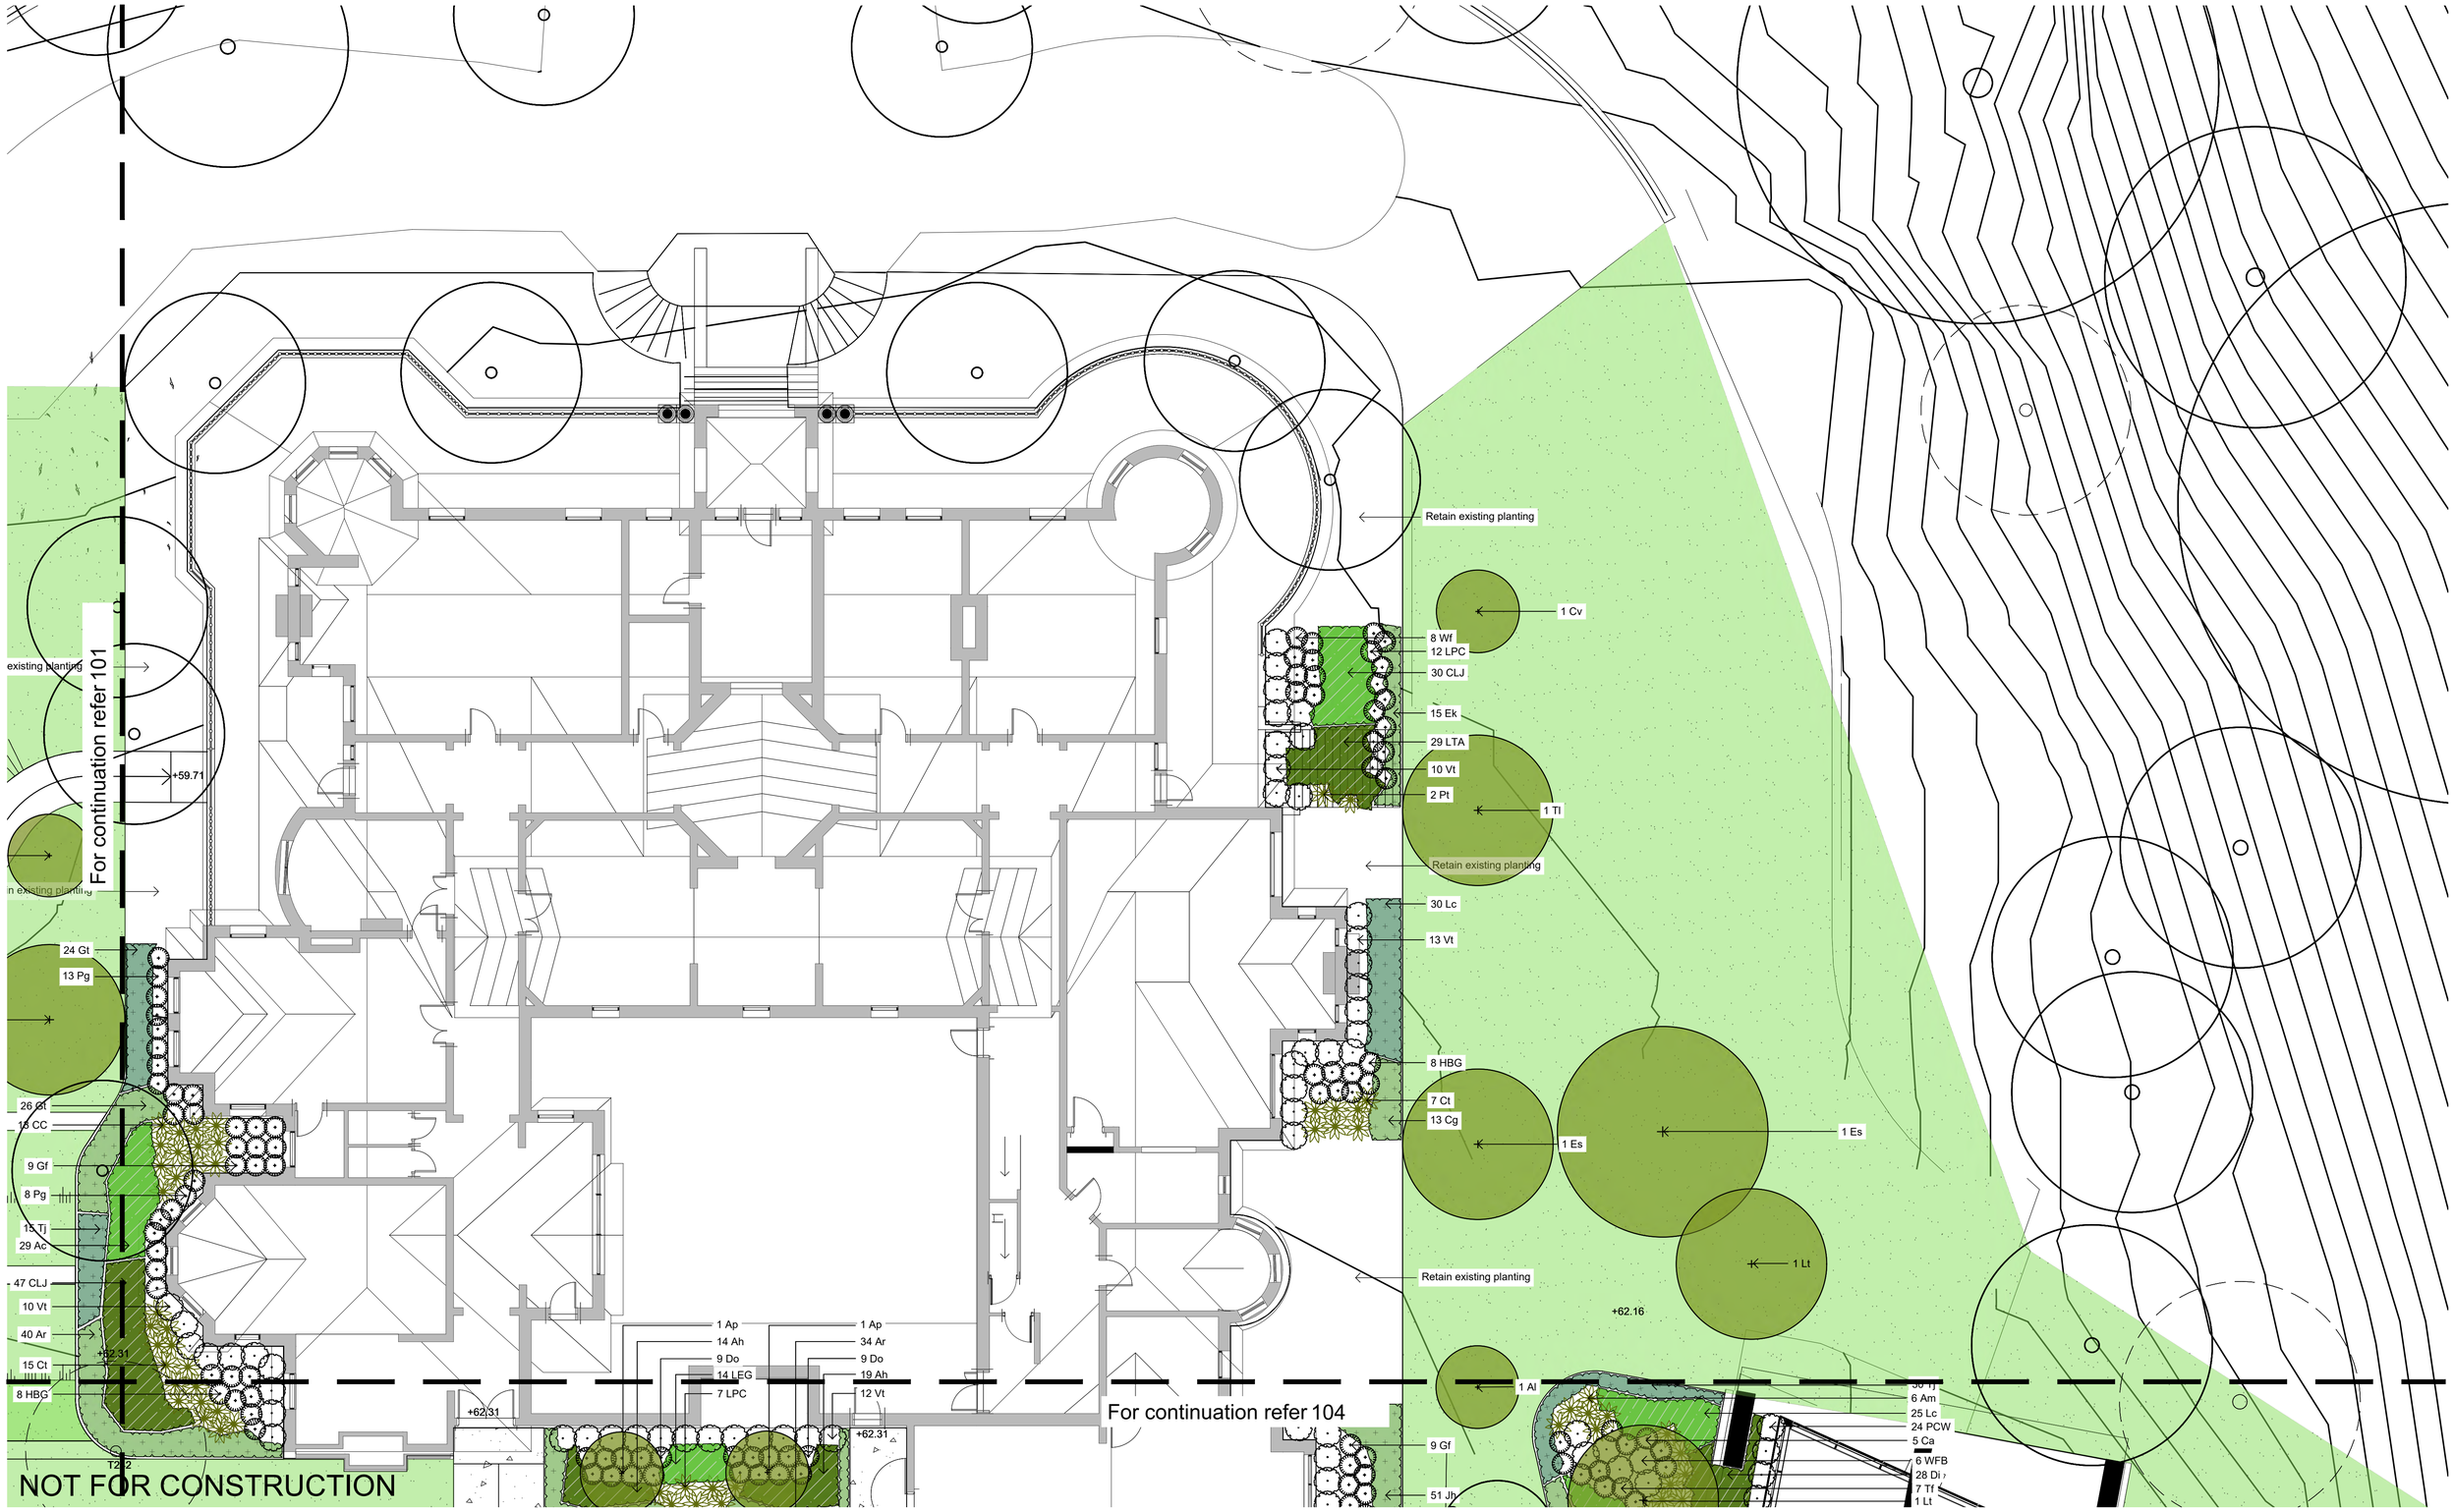

© 2021 Site Image (NSW) Pty Ltd ABN 44 801 262 380 as agent for Site Image NSW Partnership. All rights reserved. This drawing is copyright and shall not be reproduced or copied in any form or by any means (graphic, electronic or mechanical including photocopy) without the written permission of Site Image (NSW) Pty Ltd Any license, expressed or implied, to use this document for any purpose what so ever is restricted to the terms of the written agreement between Site Image (NSW) Pty Ltd and the instructing party.

The contractor shall check and verify all work on site (including work by others) before commencing the landscape installation. Any discrepancies are to be reported to the Project Manager or Landscape Architect prior to commencing work. Do not scale this drawing. Any required dimensions not shown shall be referred to the Landscape Architect for confirmation.

Issue	Revision Description	Drawn	Check	Date
D3	Architectural Coordination	MW	JW	17.02.2022
D2	Amendments to Trees	MW	JW	02.02.2022
D1	Architectural Coordination	MW	JW	17.01.2022
D	Amendments to Trees	SK	JW	20.05.2021
C	Architectural Coordination	SK	JW	11.05.2021
B	Architectural Coordination	SK	JW	05.05.2021
A	SSDA Response	JR	JW	04.05.2021

LEGEND

- Property Boundary
- Existing Tree to be Retained
- Existing Tree to be Removed
- Proposed Tree
- Proposed Shrub and Accent
- Proposed Massed Grasses and Groundcovers
- Proposed Concrete Edge
- Proposed Concrete
- Proposed Concrete
- Turf

Key Plan:

NSW GOVERNMENT
Department of Planning and Environment

Issued under the Environmental Planning and Assessment Act 1979

Application No: SSD-10394 Signed: IB

Granted on: 24 March 2022 Sheet no: 21 of 28

SITE IMAGE
Landscape Architects
Level 1, 3-5 Baptist Street
Redfern NSW 2016
Australia
Tel: (61 2) 8332 5600
Fax: (61 2) 9698 2877
www.siteimage.com.au

Client:
St John of God Healthcare

Project:
St John of God Richmond Hospital

Drawing Name:
Landscape Plan

SSDA LANDSCAPE RESPONSE


Scale: 1:100 @ A1
0 1 2 3 4 5m

Job Number: SS19-4205

Drawing Number: 102

Issue: D3

A1

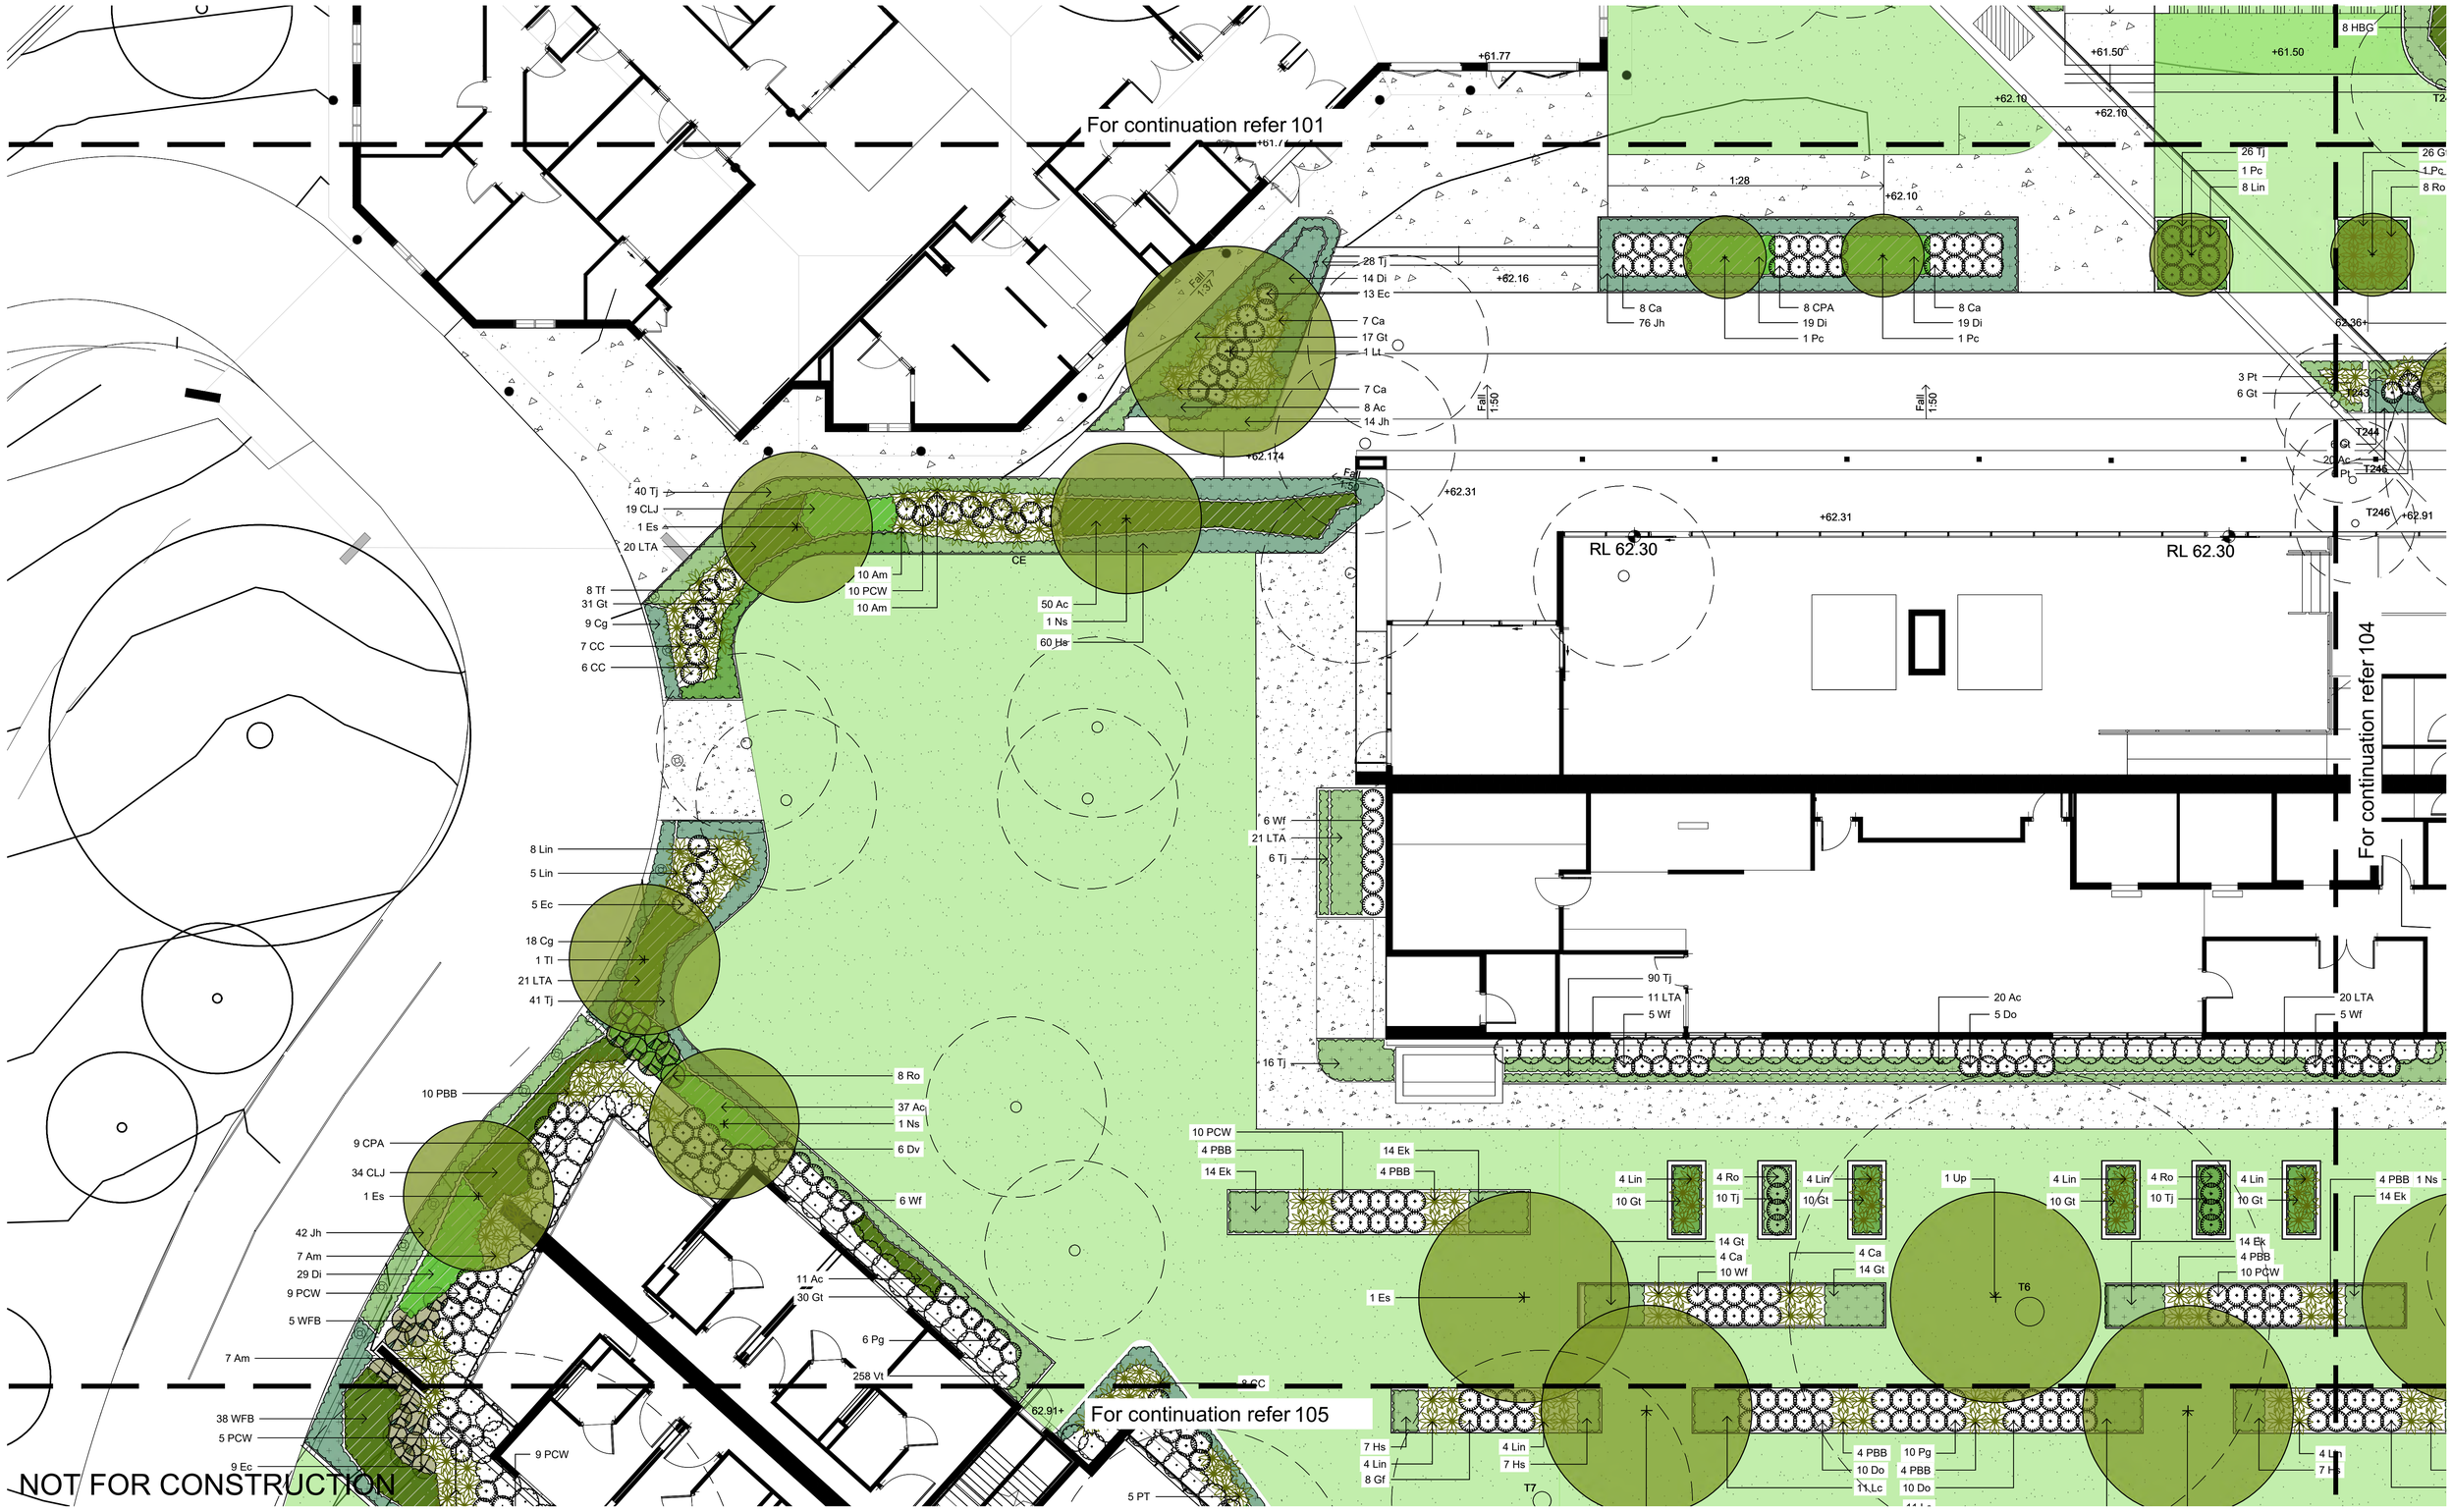

© 2021 Site Image (NSW) Pty Ltd ABN 44 801 262 380 as agent for Site Image NSW Partnership. All rights reserved. This drawing is copyright and shall not be reproduced or copied in any form or by any means (graphic, electronic or mechanical including photocopy) without the written permission of Site Image (NSW) Pty Ltd Any license, expressed or implied, to use this document for any purpose what so ever is restricted to the terms of the written agreement between Site Image (NSW) Pty Ltd and the instructing party.

The contractor shall check and verify all work on site (including work by others) before commencing the landscape installation. Any discrepancies are to be reported to the Project Manager or Landscape Architect prior to commencing work. Do not scale this drawing. Any required dimensions not shown shall be referred to the Landscape Architect for confirmation.

A1

Issue	Revision Description	Drawn	Check	Date
D2	Architectural Coordination	MW	JW	17.02.2022
D1	Architectural Coordination	MW	JW	17.01.2022
D	Amendments to Trees	SK	JW	20.05.2021
C	Architectural Coordination	SK	JW	11.05.2021
B	Architectural Coordination	SK	JW	05.05.2021
A	SSDA Response	JR	JW	04.05.2021

LEGEND

- Property Boundary
- Existing Tree to be Retained
- Existing Tree to be Removed
- Proposed Tree
- Proposed Shrub and Accent
- Proposed Massed Grasses and Groundcovers
- Proposed Concrete Edge
- Proposed Concrete
- Proposed Concrete
- Turf

NSW GOVERNMENT

Department of Planning and Environment

Issued under the Environmental Planning and Assessment Act 1979

Application No: SSD-10394 Signed: IB

Granted on: 24 March 2022 Sheet no: 22 of 28

Key Plan:

SITE IMAGE

Landscape Architects

Level 1, 3-5 Baptist Street
Redfern NSW 2016
Australia

Tel: (61 2) 8332 5600
Fax: (61 2) 9698 2877
www.siteimage.com.au

Client:
St John of God Healthcare

Project:
St John of God Richmond Hospital

Drawing Name:
Landscape Plan

SSDA LANDSCAPE RESPONSE

Scale: 1:100 @ A1

0 1 2 3 4 5m

Job Number: SS19-4205

Drawing Number: 103

Issue: D2



NOT FOR CONSTRUCTION

© 2021 Site Image (NSW) Pty Ltd ABN 44 801 262 380 as agent for Site Image NSW Partnership. All rights reserved. This drawing is copyright and shall not be reproduced or copied in any form or by any means (graphic, electronic or mechanical including photocopy) without the written permission of Site Image (NSW) Pty Ltd Any license, expressed or implied, to use this document for any purpose what so ever is restricted to the terms of the written agreement between Site Image (NSW) Pty Ltd and the instructing party.

The contractor shall check and verify all work on site (including work by others) before commencing the landscape installation. Any discrepancies are to be reported to the Project Manager or Landscape Architect prior to commencing work. Do not scale this drawing. Any required dimensions not shown shall be referred to the Landscape Architect for confirmation.

Issue	Revision Description	Drawn	Check	Date
D3	Architectural Coordination	MW	JW	17.02.2022
D2	Amendments to Trees	MW	JW	02.02.2022
D1	Architectural Coordination	MW	JW	17.01.2022
D	Amendments to Trees	SK	JW	20.05.2021
C	Architectural Coordination	SK	JW	11.05.2021
B	Architectural Coordination	SK	JW	05.05.2021
A	SSDA Response	JR	JW	04.05.2021

LEGEND

- Property Boundary
- Existing Tree to be Retained
- Existing Tree to be Removed
- Proposed Tree
- Proposed Shrub and Accent
- Proposed Massed Grasses and Groundcovers
- Proposed Concrete Edge
- Proposed Concrete
- Proposed Concrete
- Turf

Key Plan:

NSW GOVERNMENT
Department of Planning and Environment

Issued under the Environmental Planning and Assessment Act 1979

Application No: SSD-10394 Signed: IB

Granted on: 24 March 2022 Sheet no: 23 of 28

SITE IMAGE
Landscape Architects
Level 1, 3-5 Baptist Street
Redfern NSW 2016
Australia
Tel: (61 2) 8332 5600
Fax: (61 2) 9698 2877
www.siteimage.com.au

Client:
St John of God Healthcare

Project:
St John of God Richmond Hospital

Drawing Name:
Landscape Plan

SSDA LANDSCAPE RESPONSE

Scale: 1:100 @ A1 (0 1 2 3 4 5m)

Job Number: SS19-4205

Drawing Number: 104

Issue: D3

A1



NOT FOR CONSTRUCTION

© 2021 Site Image (NSW) Pty Ltd ABN 44 801 262 380 as agent for Site Image NSW Partnership. All rights reserved. This drawing is copyright and shall not be reproduced or copied in any form or by any means (graphic, electronic or mechanical including photocopy) without the written permission of Site Image (NSW) Pty Ltd Any license, expressed or implied, to use this document for any purpose what so ever is restricted to the terms of the written agreement between Site Image (NSW) Pty Ltd and the instructing party.

The contractor shall check and verify all work on site (including work by others) before commencing the landscape installation. Any discrepancies are to be reported to the Project Manager or Landscape Architect prior to commencing work. Do not scale this drawing. Any required dimensions not shown shall be referred to the Landscape Architect for confirmation.

Issue	Revision Description	Drawn	Check	Date
D3	Architectural Coordination	MW	JW	17.02.2022
D2	Amendments to Trees	MW	JW	08.02.2022
D1	Architectural Coordination	MW	JW	17.01.2022
D	Amendments to Trees	SK	JW	20.05.2021
C	Architectural Coordination	SK	JW	11.05.2021
B	Architectural Coordination	SK	JW	05.05.2021
A	SSDA Response	JR	JW	04.05.2021

LEGEND

- Property Boundary
- Existing Tree to be Retained
- Existing Tree to be Removed
- Proposed Tree
- Proposed Shrub and Accent
- Proposed Massed Grasses and Groundcovers
- Proposed Concrete Edge
- Proposed Concrete
- Proposed Concrete
- Turf

NSW GOVERNMENT
Department of Planning and Environment

Issued under the Environmental Planning and Assessment Act 1979

Application No: SSD-10394 Signed: IB

Granted on: 24 March 2022 Sheet no: 24 of 28

Key Plan:

SITE IMAGE
Landscape Architects
Level 1, 3-5 Baptist Street
Redfern NSW 2016
Australia
Tel: (61 2) 8332 5600
Fax: (61 2) 9698 2877
www.siteimage.com.au

Client:
St John of God Healthcare

Project:
St John of God Richmond Hospital

Drawing Name:
Landscape Plan

SSDA LANDSCAPE RESPONSE


Scale: 1:100 @ A1 (0 1 2 3 4 5m)

Job Number: SS19-4205

Drawing Number: 105

Issue: D3

A1

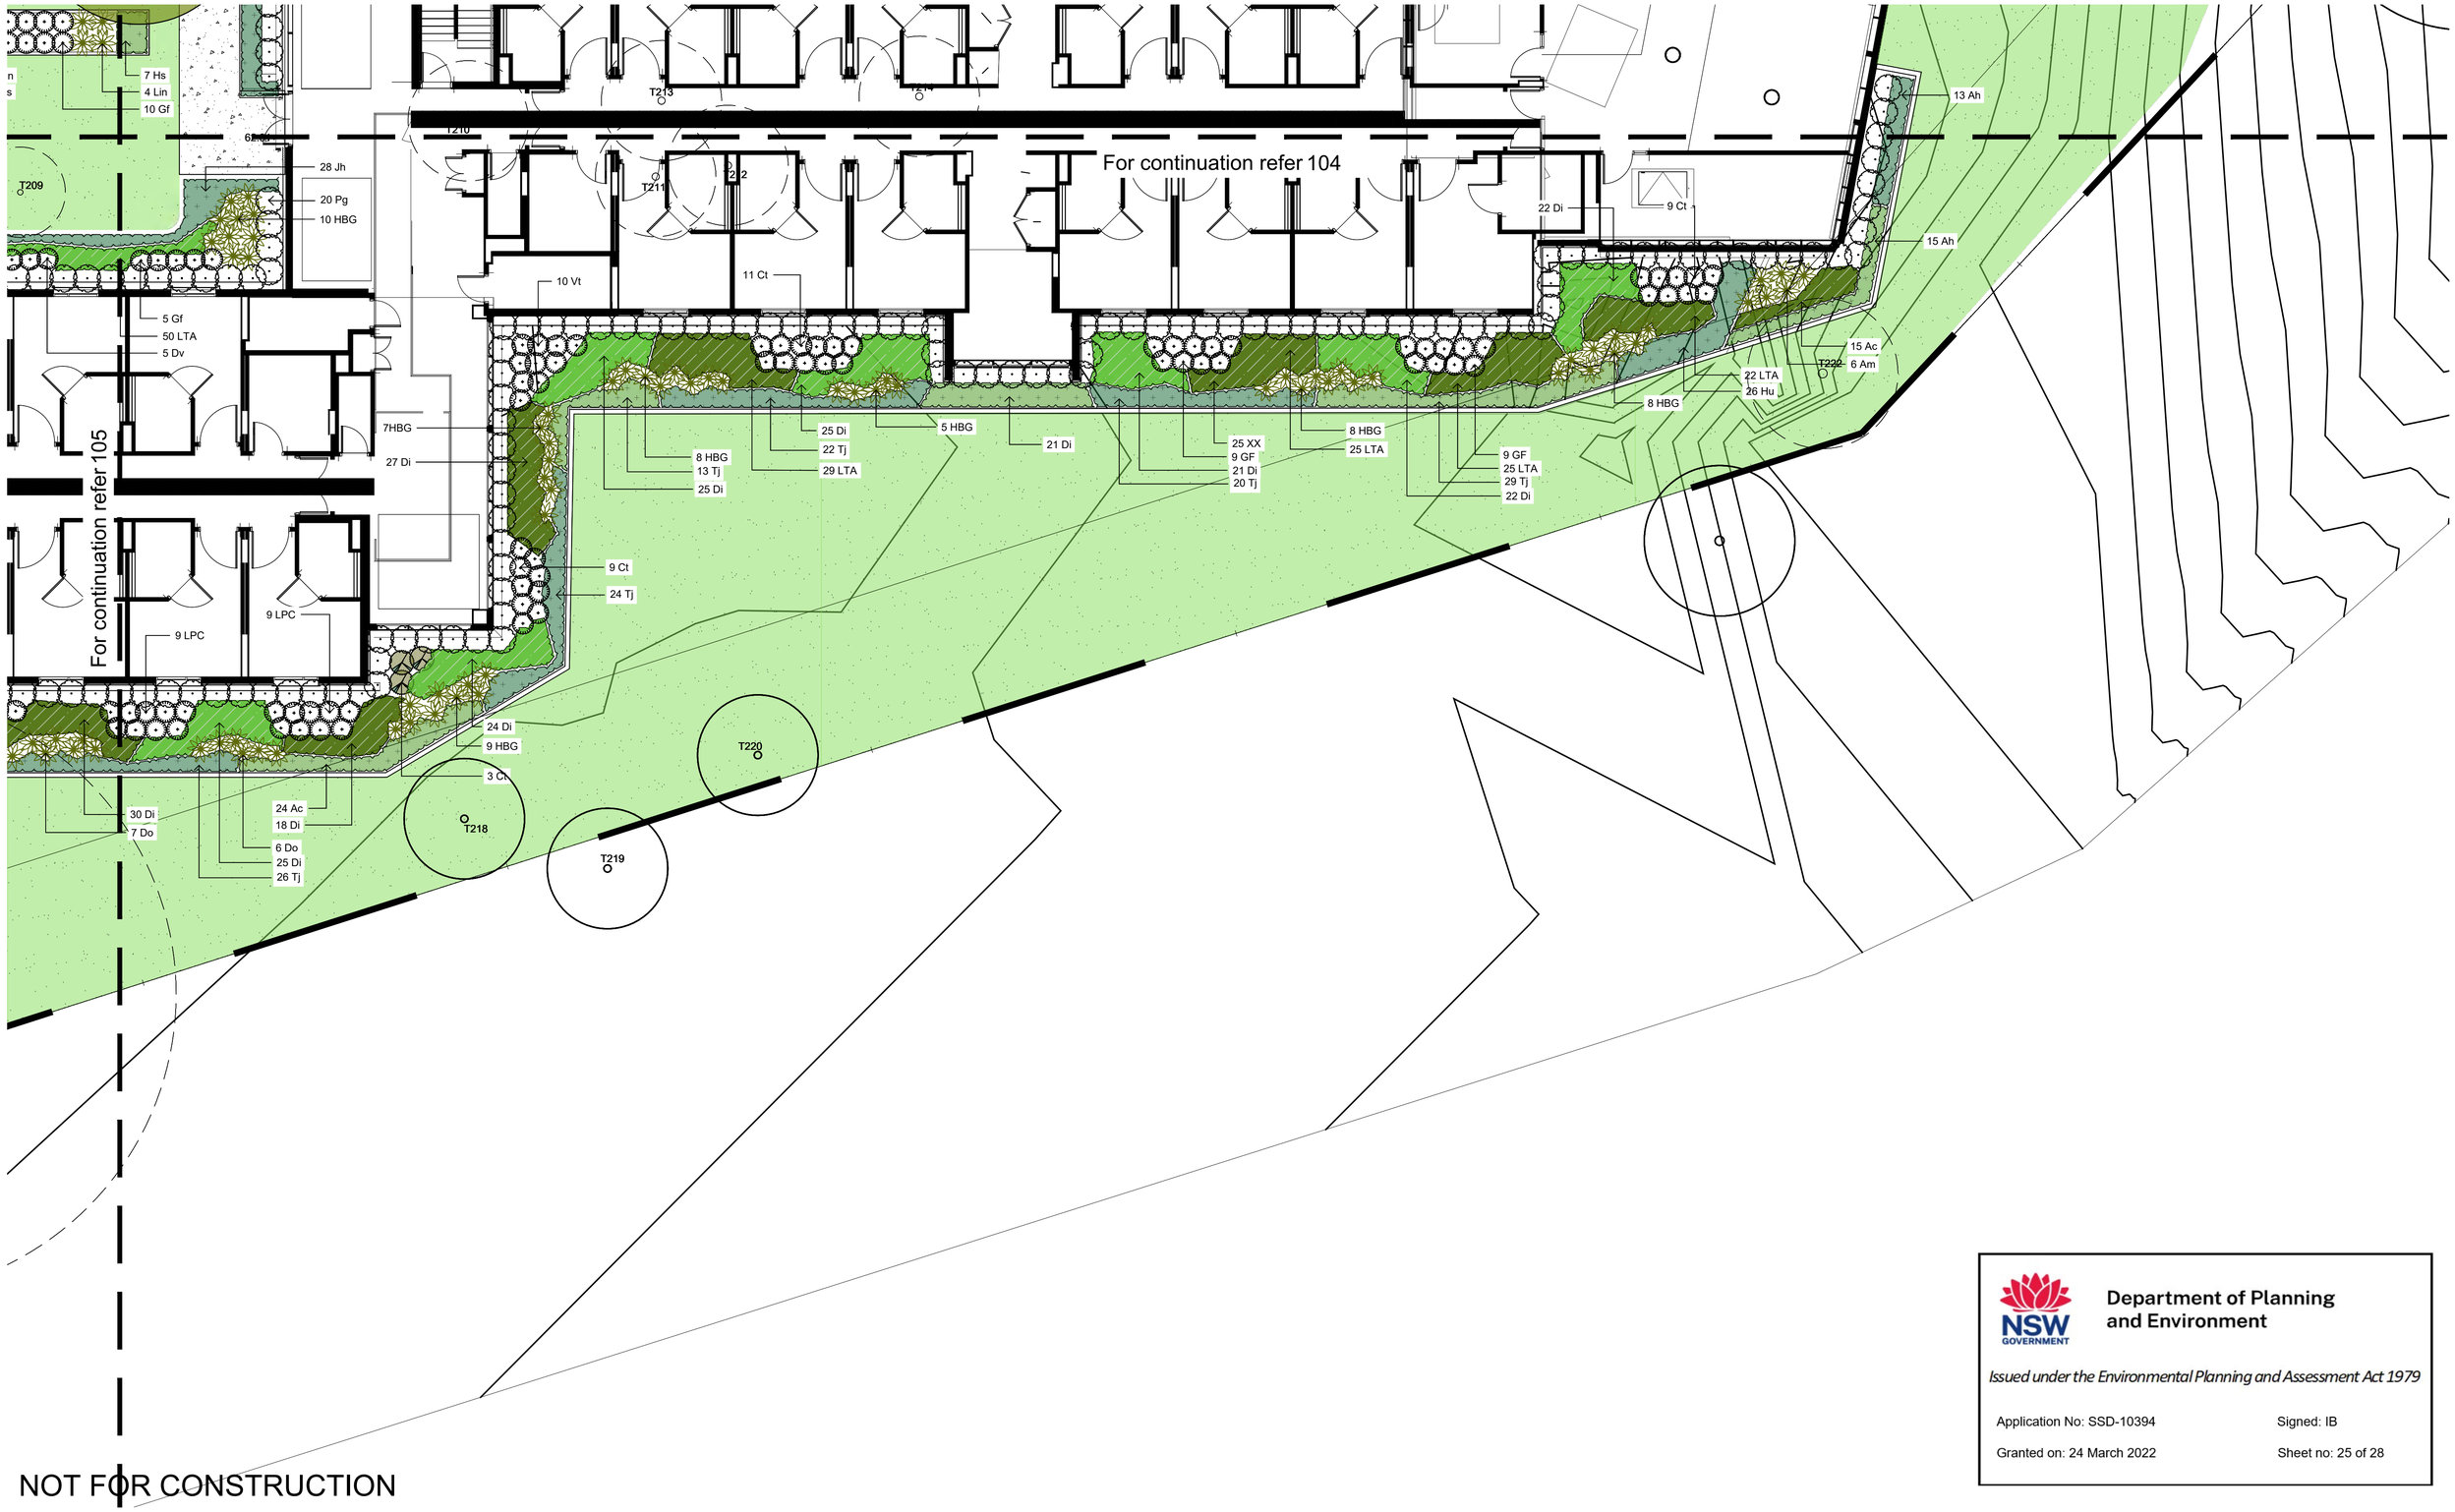

© 2021 Site Image (NSW) Pty Ltd ABN 44 801 262 380 as agent for Site Image NSW Partnership. All rights reserved. This drawing is copyright and shall not be reproduced or copied in any form or by any means (graphic, electronic or mechanical including photocopy) without the written permission of Site Image (NSW) Pty Ltd Any license, expressed or implied, to use this document for any purpose what so ever is restricted to the terms of the written agreement between Site Image (NSW) Pty Ltd and the instructing party.

The contractor shall check and verify all work on site (including work by others) before commencing the landscape installation. Any discrepancies are to be reported to the Project Manager or Landscape Architect prior to commencing work. Do not scale this drawing. Any required dimensions not shown shall be referred to the Landscape Architect for confirmation.

Issue	Revision Description	Drawn	Check	Date
D2	Architectural Coordination	MW	JW	17.02.2022
D1	Architectural Coordination	MW	JW	17.01.2022
D	Amendments to Trees	SK	JW	20.05.2021
C	Architectural Coordination	SK	JW	11.05.2021
B	Architectural Coordination	SK	JW	05.05.2021
A	SSDA Response	JR	JW	04.05.2021

LEGEND

- Property Boundary
- Existing Tree to be Retained
- Existing Tree to be Removed
- Proposed Tree
- Proposed Shrub and Accent
- Proposed Massed Grasses and Groundcovers
- Proposed Concrete Edge
- Proposed Concrete
- Proposed Concrete
- Turf

Key Plan:

SITE IMAGE
Landscape Architects
Level 1, 3-5 Baptist Street
Redfern NSW 2016
Australia
Tel: (61 2) 8332 5600
Fax: (61 2) 9698 2877
www.siteimage.com.au

Department of Planning and Environment

Issued under the Environmental Planning and Assessment Act 1979

Application No: SSD-10394 Signed: IB

Granted on: 24 March 2022 Sheet no: 25 of 28

Client:
St John of God Healthcare

Project:
St John of God Richmond Hospital

Drawing Name:
Landscape Plan

SSDA LANDSCAPE RESPONSE


Scale: 1:100 @ A1 0 1 2 3 4 5m

Job Number: SS19-4205

Drawing Number: 106

Issue: D2

A1

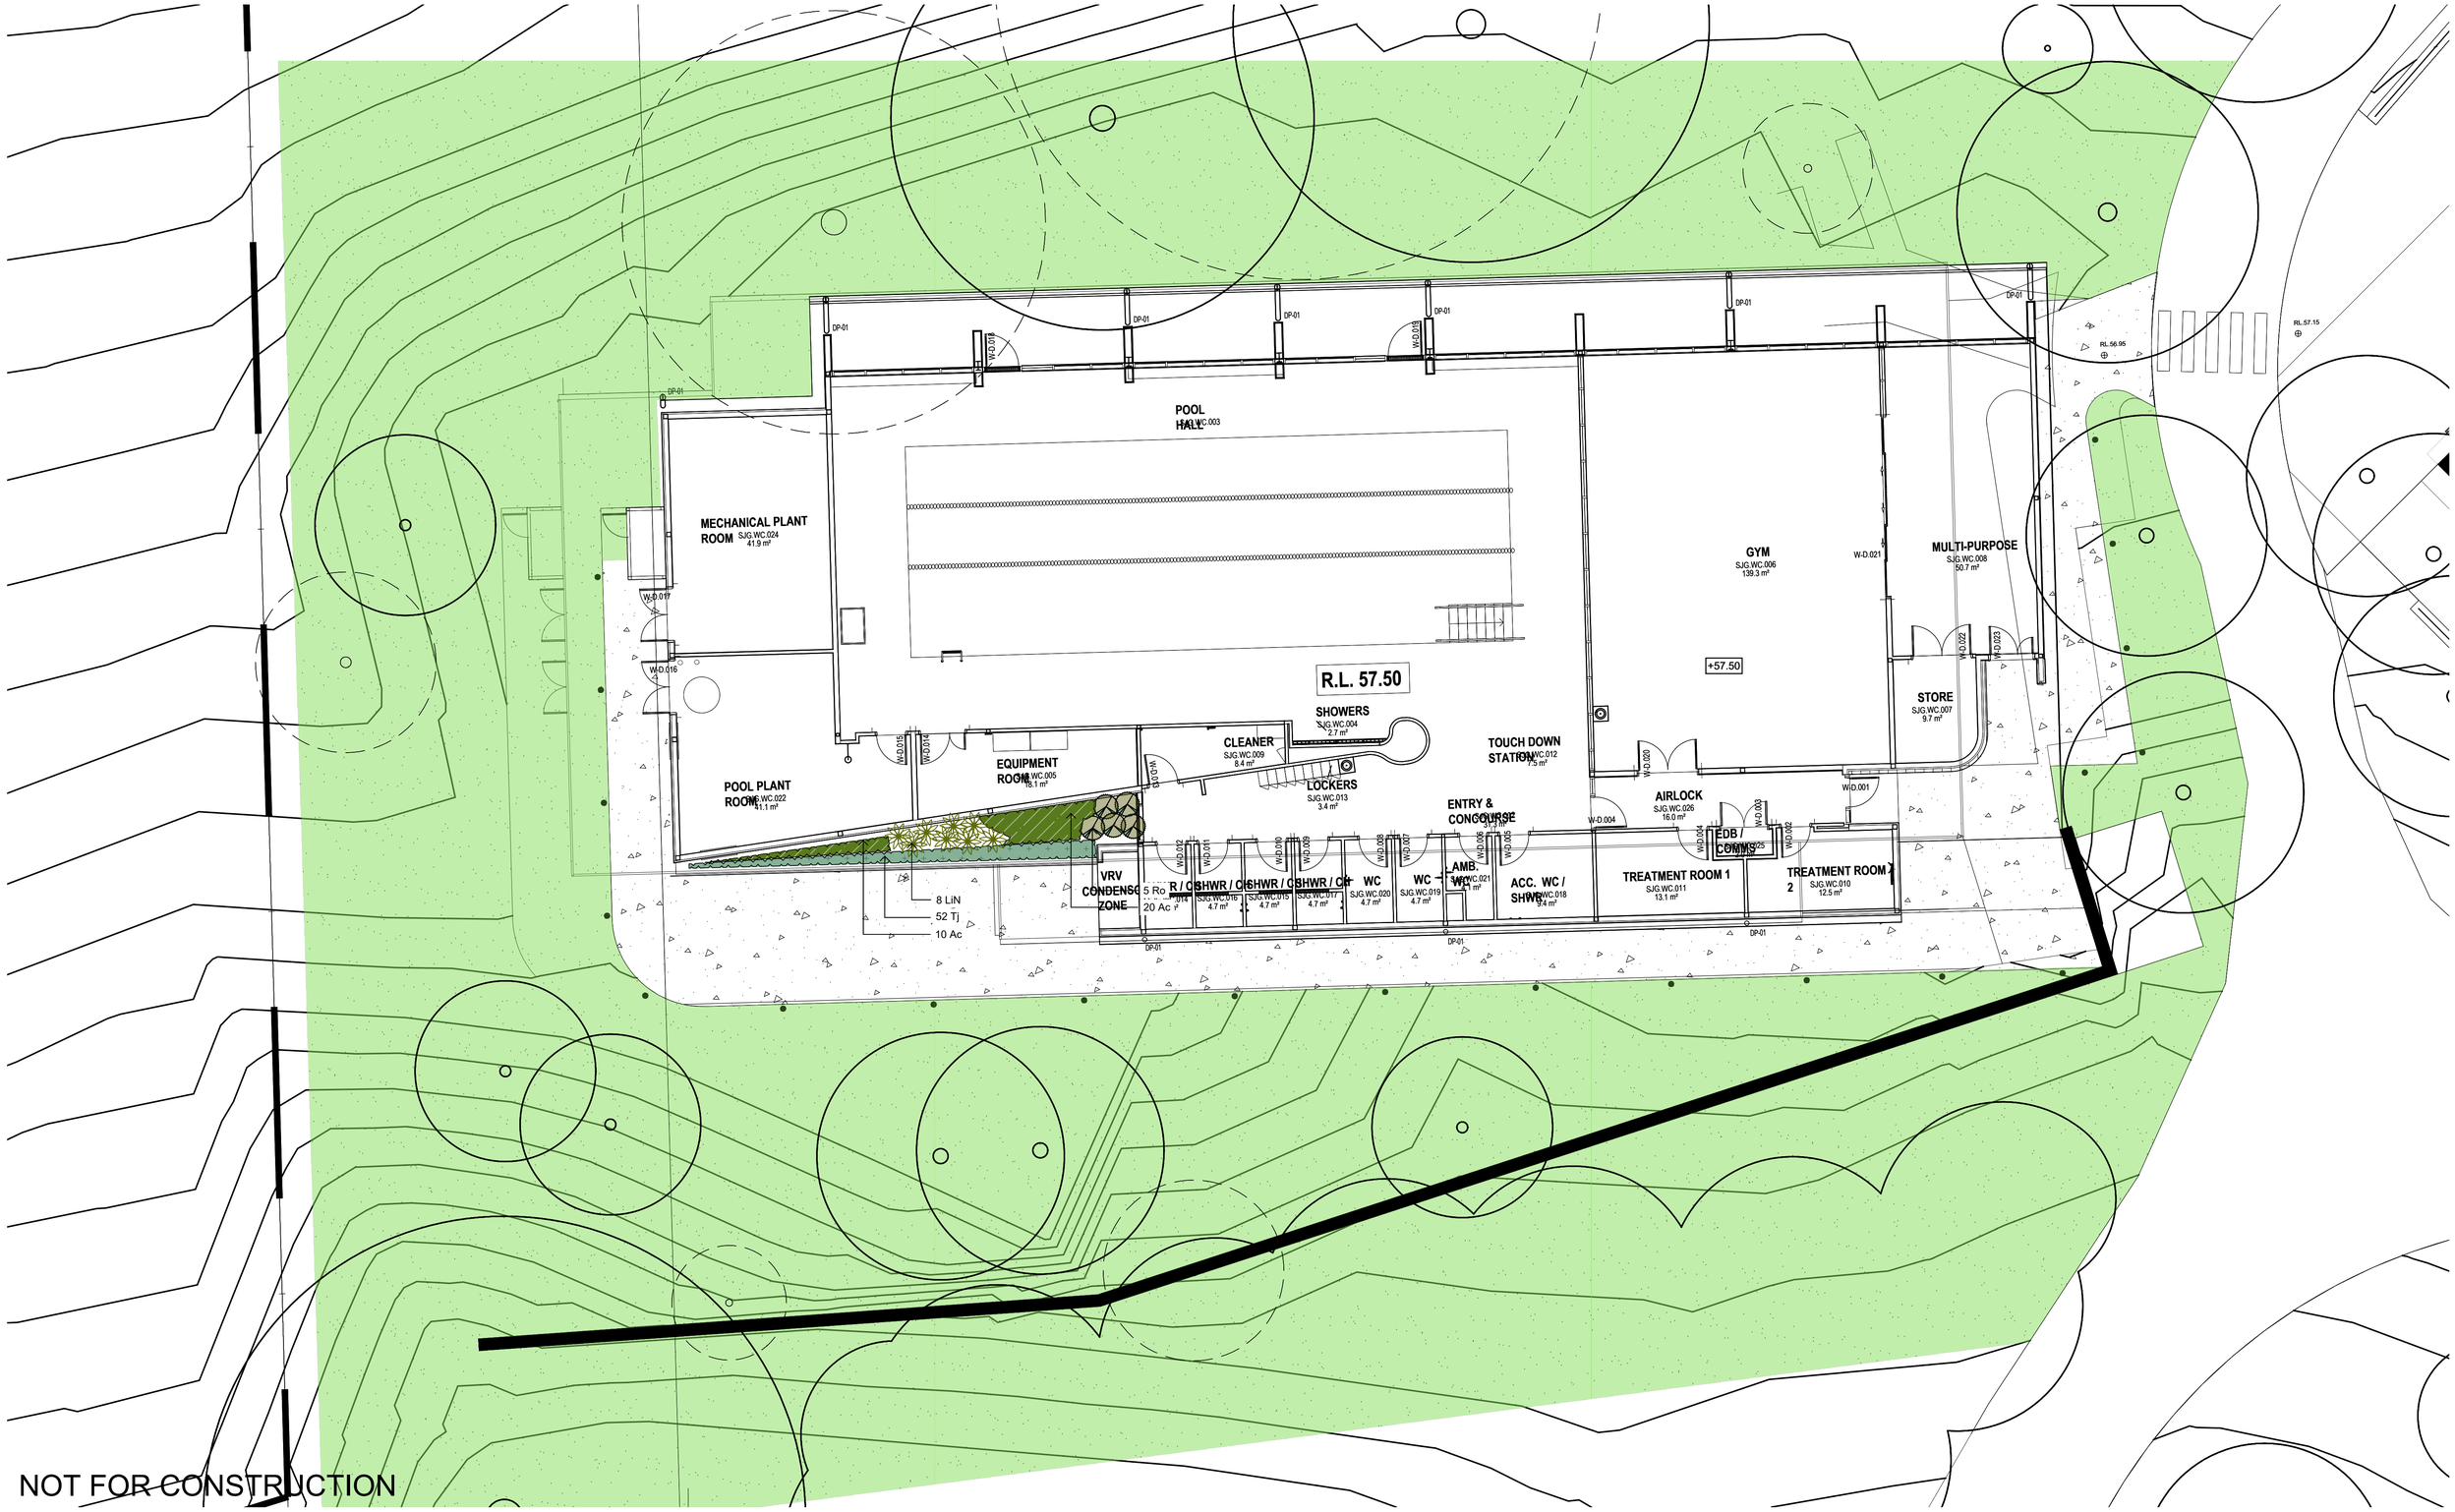

NOT FOR CONSTRUCTION

© 2021 Site Image (NSW) Pty Ltd ABN 44 801 262 380 as agent for Site Image NSW Partnership. All rights reserved. This drawing is copyright and shall not be reproduced or copied in any form or by any means (graphic, electronic or mechanical including photocopy) without the written permission of Site Image (NSW) Pty Ltd Any license, expressed or implied, to use this document for any purpose what so ever is restricted to the terms of the written agreement between Site Image (NSW) Pty Ltd and the instructing party.

The contractor shall check and verify all work on site (including work by others) before commencing the landscape installation. Any discrepancies are to be reported to the Project Manager or Landscape Architect prior to commencing work. Do not scale this drawing. Any required dimensions not shown shall be referred to the Landscape Architect for confirmation.

Issue	Revision Description	Drawn	Check	Date
E3	Architectural Coordination	MW	JW	17.02.2022
E2	Amendments to Trees	MW	JW	08.02.2022
E1	Architectural Coordination	MW	JW	17.01.2022
E	Updated Issue	MW	JW	30.07.2021
D	Amendments to Trees	SK	JW	20.05.2021
C	Architectural Coordination	SK	JW	11.05.2021
B	Architectural Coordination	SK	JW	05.05.2021
A	SSDA Response	JR	JW	04.05.2021

LEGEND

- Property Boundary
- Existing Tree to be Retained
- Existing Tree to be Removed
- Proposed Tree
- Proposed Shrub and Accent
- Proposed Massed Grasses and Groundcovers
- Proposed Concrete Edge
- Proposed Concrete
- Proposed Concrete
- Turf

NSW GOVERNMENT

Department of Planning and Environment

Issued under the Environmental Planning and Assessment Act 1979

Application No: SSD-10394 Signed: IB

Granted on: 24 March 2022 Sheet no: 26 of 28

Key Plan:



SITE IMAGE
Landscape Architects
Level 1, 3-5 Baptist Street
Redfern NSW 2016
Australia
Tel: (61 2) 8332 5600
Fax: (61 2) 9698 2877
www.siteimage.com.au

Client:
St John of God Healthcare

Project:
St John of God Richmond Hospital

Drawing Name:
Landscape Plan

SSDA LANDSCAPE RESPONSE

Scale: 1:100 @ A1 (0 1 2 3 4 5m)

Job Number: SS19-4205

Drawing Number: 107

Issue: E3

A1

NOT FOR CONSTRUCTION

© 2021 Site Image (NSW) Pty Ltd ABN 44 801 262 380 as agent for Site Image NSW Partnership. All rights reserved. This drawing is copyright and shall not be reproduced or copied in any form or by any means (graphic, electronic or mechanical including photocopy) without the written permission of Site Image (NSW) Pty Ltd Any license, expressed or implied, to use this document for any purpose what so ever is restricted to the terms of the written agreement between Site Image (NSW) Pty Ltd and the instructing party.

The contractor shall check and verify all work on site (including work by others) before commencing the landscape installation. Any discrepancies are to be reported to the Project Manager or Landscape Architect prior to commencing work. Do not scale this drawing. Any required dimensions not shown shall be referred to the Landscape Architect for confirmation.

Issue	Revision Description	Drawn	Check	Date
A4	Architectural Coordination	MW	JW	17.02.2022
A3	Amendments to Trees	MW	JW	08.02.2022
A2	Amendments to Trees	MW	JW	02.02.2022
A1	Architectural Coordination	MW	JW	17.01.2022
A	SSDA Response	MW	JW	30.07.2021

LEGEND

- Property Boundary
- Existing Tree to be Retained
- Existing Tree to be Removed

Key Plan:

Department of Planning and Environment

Issued under the Environmental Planning and Assessment Act 1979

Application No: SSD-10394 Signed: IB

Granted on: 24 March 2022 Sheet no: 27 of 28

SITE IMAGE

Landscape Architects

Level 1, 3-5 Baptist Street
Redfern NSW 2016
Australia

Tel: (61 2) 8332 5600
Fax: (61 2) 9698 2877
www.siteimage.com.au

Client:
St John of God Healthcare

Project:
St John of God Richmond Hospital

Drawing Name:
Tree Removal Plan

SSDA LANDSCAPE RESPONSE

Scale: 1:500 @ A1


0 2 5 10 15 25m

Job Number: SS19-4205

Drawing Number: 200


Issue: A4

A1

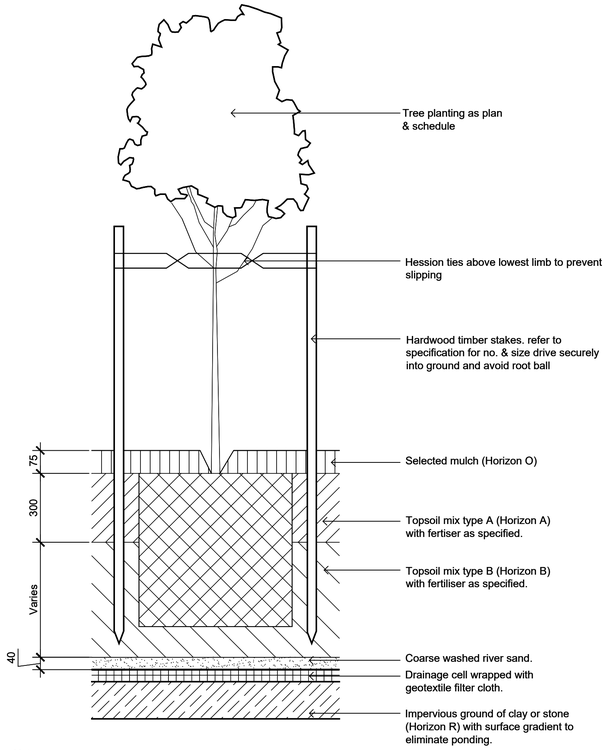


Note:
Install root barrier as required to protect adjacent paths, slabs and paving from root growth damage. Refer plans & specification.


Detail 75-200L Tree Planting on Grade Details
1:10

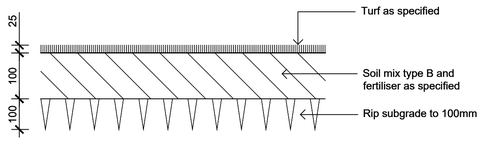

Detail Turf on Even Grade
1:10

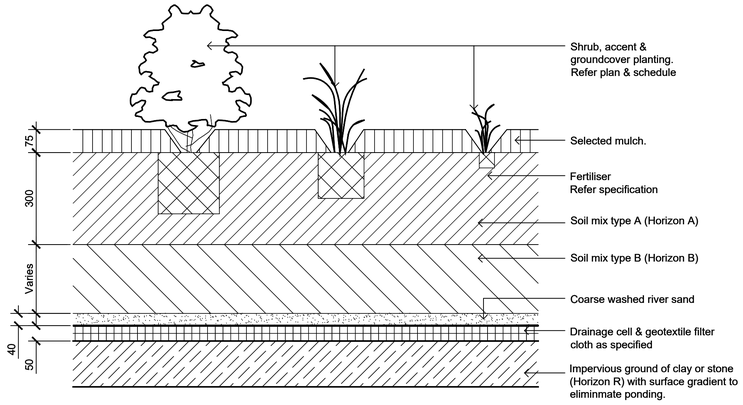

Detail Shrub, Accent & Groundcover Planting on Grade Details
1:10

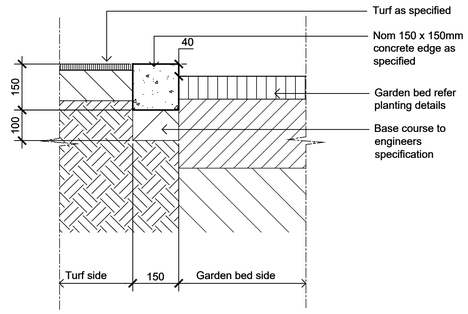

Typical Concrete Edge
1:10

Symbol	PLANT SCHEDULE Botanical Name	Common Name	Size m (hxw)	Spacings	Pot Size	Quantity
	Trees					
Ap	Acer palmatum	Japanese Maple	4x4	As Shown	100lt	5
Pc	Pyrus 'Capital'	Capital Pear	11x3	As Shown	100Lt	9
Al	Albizia julibrissin	Silk Tree	5x4	As Shown	100lt	3
Cv	Callistemon viminalis	Bottlebrush	5x4	As Shown	45Lt	2
Es	Eucalyptus sideroxylon 'Pink"	Pink Flowered Iron Bark	15 x 10	As Shown	45Lt	10
Lt	Liriodendron tulipiferua	Tulip Tree	20x8	As Shown	100lt	11
Mf	Malus floribunda	Japanese Crab Apple	5 x 5	As Shown	45lt	1
Ns	Nyssa sylvatica	Tupelo	11 x 6	As Shown	100Lt	8
UP	Ulmus Parvifolia	Chinese Elm	12 x 7	As Shown	45lt	2
Tl	Tristaniopsis laurina	Water Gum	10 x 8	As Shown	45lt	16
	Shrubs					
Am	Acanthus mollis	Oyster plant	1.5 x 1.5	As Shown	200mm	136
WFB	Westringia brevifolia 'Lilac and Lace'	Varigated Coastal Rosemary	1 x 1	As Shown	200mm	86
Vt	Viburnum tinus	Laurustinus	3 x 2	As Shown	200mm	470
Tf	Teucrium fruticans	Bush Germander	1 x 1	As Shown	200mm	40
Ct	Choisya ternata	Mexican Orange Blossom	1 x 2	As Shown	200mm	126
Ca	Correa alba	Native Fuchsia	1 x 1	As Shown	200mm	70
CC	Coleonema compactum	Diosma Dwarf Pink	1 x 1	As Shown	200mm	63
CPA	Coleonema pulchellum 'Aurea'	Golden Diosma	1 x 1	As Shown	200mm	35
Do	Daphne odora	Daphne	1 x 1.5	As Shown	200mm	74
Dv	Dodonaea viscosa 'Purpurea'	Purple Hop Bush	1 x 3	As Shown	200mm	29
Ec	Echium candicans	Pride of Madeira	1.5 x 2.5	As Shown	200mm	79
HBG	Hebe 'Blue Gem'	Blue Gem Hebe	1 x 1	As Shown	200mm	100
LPC	Leptospermum 'Pink Cascade'	Pink Tea Tree	.5 x 1	As Shown	200mm	86
Lin	Lavendula x intermedia	Lavender	.6 x .6	As Shown	200mm	123
PCW	Plumbago 'Cape White'	Plumbago	3 x 2	As Shown	200mm	82
Pg	Photinia glabra 'Rubens'	Dwarf Photinia	2 x 2	As Shown	200mm	71
Pt	Phormium tenax	New Zealand Flax	1.5 x 1.5	As Shown	200mm	42
PBB	Phormium 'Bronze Baby'	Bronze Flax	1 x 1	As Shown	200mm	83
Ro	Rosmarinus officianalis	Rosemary	1 x 1	As Shown	200mm	60
GF	Gardenia augusta 'Florida'	Gardenia	1.5 x 1.5	As Shown	200mm	116
Wf	Westringia fruticosa	Coastal Rosemary	1.5 x 1.5	As Shown	200mm	176
	Groundcovers					
Hu	Hosta undulata	Wavy Plantain Lily	0.4 x 3	6/m2	150mm	53
LEG	Liriope 'Evergreen Giant'	Liriope	.6 x .4	6/m2	150mm	108
LTA	Lomandra longifolia 'Tanika'	Matt Rush	.6 x .65	5/m2	150mm	475
Tj	Trachelospernum jasminoides	Star Jasmine	.2 x 1	3/m2	150mm	736
Vh	Viola hederacea	Native Violet	.15 x .4	4/m2	150mm	114
Lc	Lampanthus cvs.	Trailing Ice Plant	.4 x .8	5/m2	150mm	94
Ac	Anigozanthus cultivars	Kangaroo Paw	.4 x .6	2/m2	150mm	367
Ah	Anemone x hybrida	Japanese Wind Flower	.4 x .4	2/m2	150mm	61
Ar	Ajuga reptans 'Catlins Giant'	Bugle Weed	.2 x 1	5/m2	150mm	101
CLJ	Callistemon 'Little John'	Dwarf Bottlebrush	.5 x .5	2/m2	150mm	275
Cg	Carpobrotus glaucescens	Pigface	.1 x 1	3/m2	150mm	40
Ek	Erigeron karvinskianus	Seaside	.3 x .3	4/m2	150mm	71
Di	Dietes iridoides	Wild Iris	.6 x .5	4/m2	150mm	819
Gt	Gazania tomentosa	Silver Gazania	.2 x 1	5/m2	150mm	458
Jh	Juniperus horizontalis 'Douglasii'	Juniper Groundcover	.1 x 1	5/m2	150mm	563
	Climbers					
Hs	Hibbertia scandens	Climbing Guinea Flower	.1 x 2	As Shown	150mm	201
Pp	Pandorea pandorana	Wonga Wonga Vine	.1 x 2	As Shown	150mm	55

Department of Planning and Environment

Issued under the Environmental Planning and Assessment Act 1979

Application No: SSD-10394 Signed: IB

Granted on: 24 March 2022 Sheet no: 28 of 28

NOT FOR CONSTRUCTION

© 2021 Site Image (NSW) Pty Ltd ABN 44 801 262 380 as agent for Site Image NSW Partnership. All rights reserved. This drawing is copyright and shall not be reproduced or copied in any form or by any means (graphic, electronic or mechanical including photocopy) without the written permission of Site Image (NSW) Pty Ltd Any license, expressed or implied, to use this document for any purpose what so ever is restricted to the terms of the written agreement between Site Image (NSW) Pty Ltd and the instructing party.

The contractor shall check and verify all work on site (including work by others) before commencing the landscape installation. Any discrepancies are to be reported to the Project Manager or Landscape Architect prior to commencing work. Do not scale this drawing. Any required dimensions not shown shall be referred to the Landscape Architect for confirmation.

LEGEND

Issue	Revision Description	Drawn	Check	Date
E3	Architectural Coordination	MW	JW	17.02.2022
E2	Architectural Coordination	MW	JW	17.01.2022
E1	Amendments to Plant Schedule	MW	JW	18.11.2021
D	Amendments to Trees	SK	JW	20.05.2021
C	Architectural Coordination	SK	JW	11.05.2021
B	Architectural Coordination	SK	JW	05.05.2021
A	SSDA Response	JR	JW	04.05.2021

Key Plan:

SITE IMAGE
Landscape Architects
Level 1, 3-5 Baptist Street
Redfern NSW 2016
Australia
Tel: (61 2) 8332 5600
Fax: (61 2) 9698 2877
www.siteimage.com.au

Client:
St John of God Healthcare

Project:
St John of God Richmond Hospital

Drawing Name:
Landscape Details

SSDA LANDSCAPE RESPONSE

Scale:

Job Number: SS19-4205

Drawing Number: 501

Issue: E3

A1