Aliro

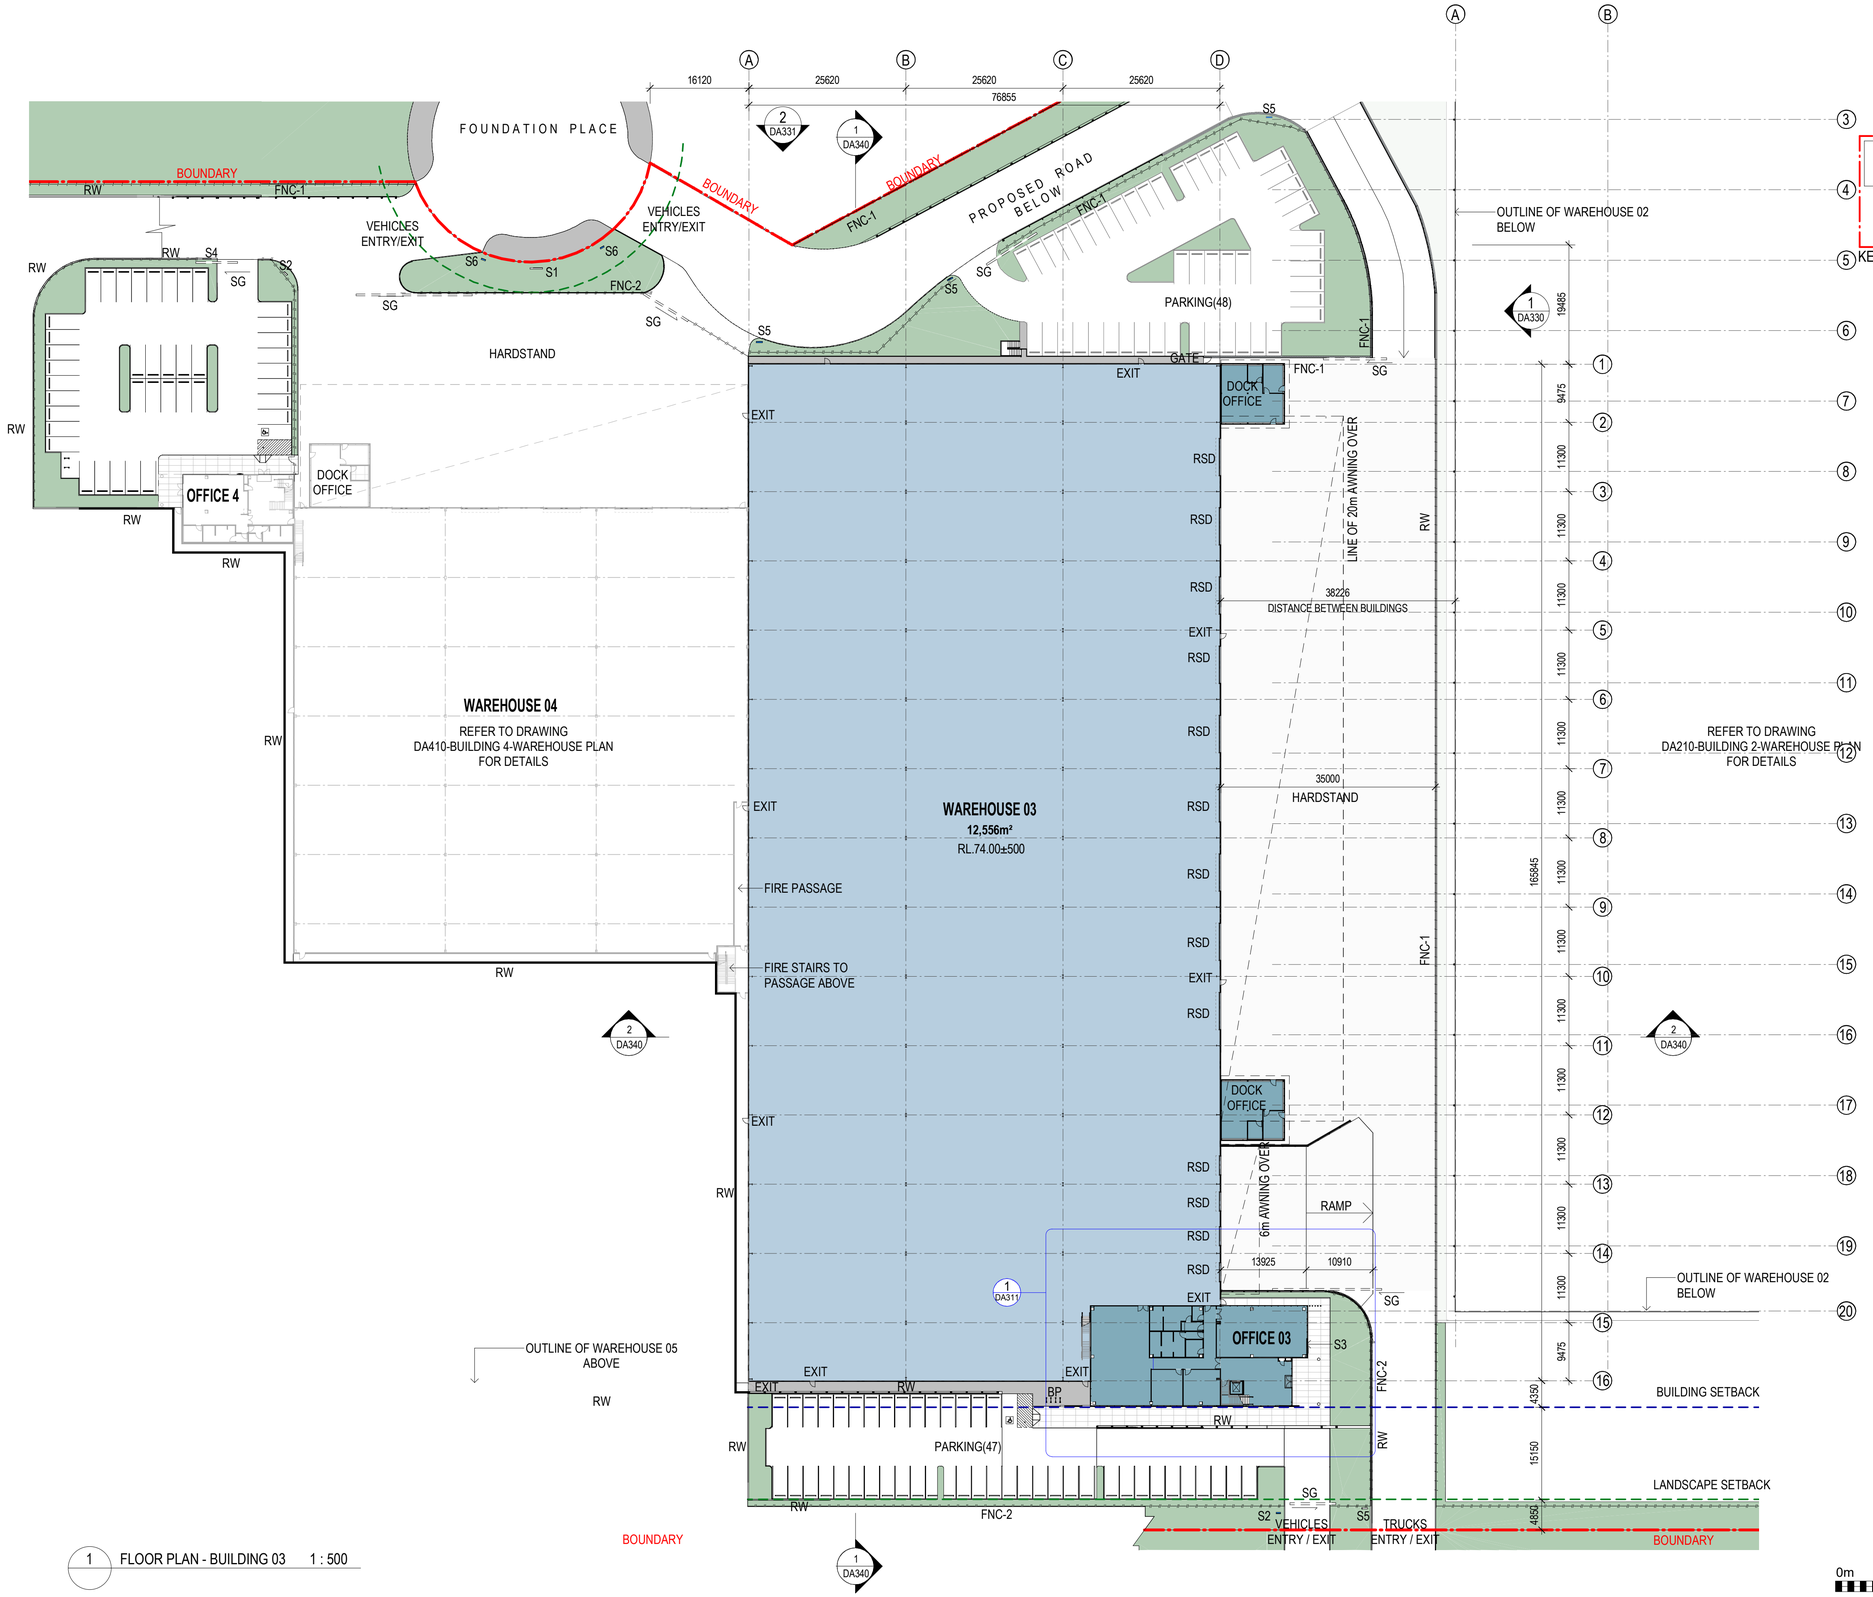


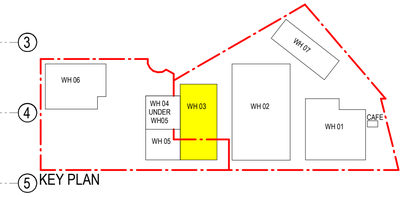


1 FLOOR PLAN - BUILDING 03 1 : 500

## SITE LEGEND

| | |
|---|---|
| | FNC-1, CHAINMESH FENCING |
| | FNC-2, PALISADE FENCING |
| RW | RETAINING WALL - INDICATIVE |
| SG | SLIDING GATE |
| | GATE |
| | PEDESTRIAN GATE |
| | SITE BOUNDARY |
| | BUILDING SETBACK |
| | LANDSCAPE SETBACK |
| | SEWER |
| S1 | TENANT PYLON SIGNAGE |
| S2 | ESTATE SIGNAGE |
| WT | WATER TANK ABOVE GROUND |
| WT | WATER TANK UNDER GROUND |
| BP | BIKE PARKING |
| S1 | SITE IDENTIFICATION 8m (MUILTI TENANT) |
| S2 | SITE IDENTIFICATION 2.5m |
| S3 | SITE IDENTIFICATION 2m |
| S4 | SECONDARY DIRECTIONAL 2m |
| S5 | SECONDARY DIRECTIONAL 2m |
| S6 | SECONDARY DIRECTIONAL 1.3m |
| S7 | TENANCY SIGNAGE 12m X 4m REFER TO ELEVATIONS FOR LOCATION |

0m 10m 20m 30m 40m 50m

VISUAL SCALE 1:500 @ A1

SBA ARCHITECTS
Commercial Industrial Residential Retail Interior Design
Phone: 02 9929 9988 Web: www.sbaarch.com.au

| # | DESCRIPTION | DATE |
|---|---|---|
| E | UPDATED WH FLOOR PLAN | 16.12.20 |
| D | ISSUED FOR DA | 04.06.20 |
| C | ISSUED FOR DA | 29.05.20 |
| B | ISSUED FOR DA | 21.05.20 |
| A | PRELIMINARY ISSUED | 01.04.20 |

CLIENT
Aliro ISPT SUPER PROPERTY

# ELEVATION @ GREYSTANES

LOTS 107, 63 & 10 CLUNIES ROSS STREET, GREYSTANES

NORTH

THESE DESIGNS, PLANS & SPECIFICATIONS AND THE COPYRIGHT THEREIN ARE THE PROPERTY OF THE ARCHITECTAND MUST NOT BE USED, REPRODUCED OR COPIED WHOLLY OR IN PART WITHOUT THE WRITTEN PERMISSION OF THIS OFFICE.

FIGURED DIMENSIONS TO BE USED IN PREFERENCE TO SCALING. ALL DIMENSIONS TO BE CHECKED ONSITE.

THIS DOCUMENT NOT TO BE USED FOR CONSTRUCTION UNLESS SIGNED & ISSUED FOR CONSTRUCTION.

TITLE
BUILDING 3 - WAREHOUSE PLAN

| DATE | SCALE | PROJECT NO. | DWG NO. | REVISION |
|---|---|---|---|---|
| 16.12.20 | 1 : 500 @ A1 | 19280 | DA310 | E |