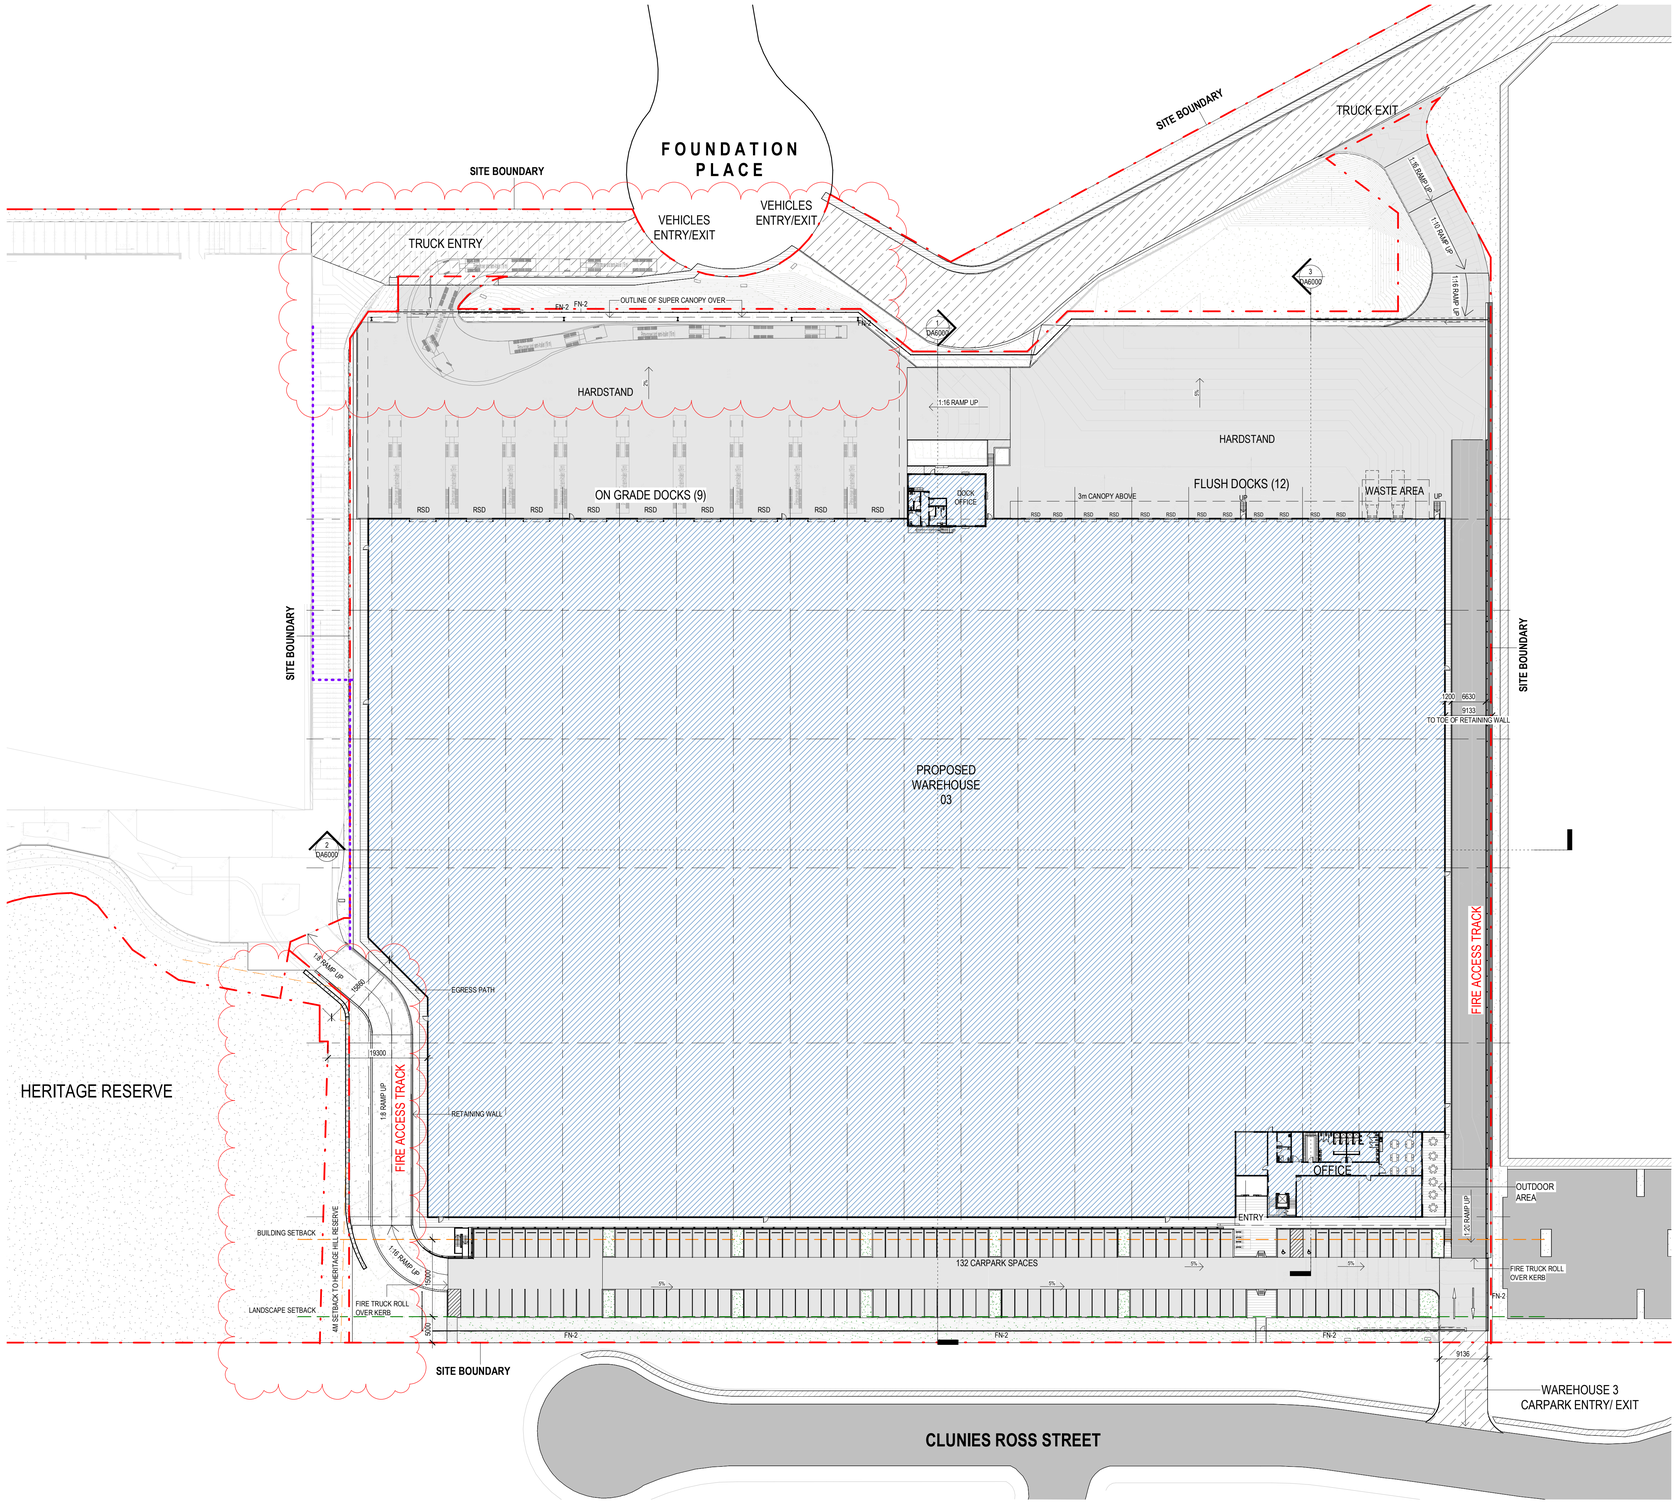

1 DA5001 MASTER SITE PLAN
SCALE: 1 : 500

LEGEND

- SITE BOUNDARY
- BUILDING SETBACK
- LANDSCAPE SETBACK
- INDICATES EXTENT OF PROPOSED BUILDING STRUCTURE ON SITE
- INDICATES EXTENT OF PROPOSED HARDSTAND AND HEAVY DUTY DRIVEWAY/RAMP TO CIVIL ENGINEERS DETAILS
- CONCRETE PAVING WITH EXPOSED AGGREGATE FINISH OR SIMILAR
- CRUSHED ROCK TO FIRE TRUCK ACCESS TRACK
- AREA OF GRASS / LANDSCAPING
- FN1 — 2100mm HIGH BLACK COATED CHAINWIRE SECURITY FENCE WITH 3 ROWS OF BARBED WIRE
- FN2 — 2100mm HIGH BLACK POWDERCOATED PALISADE FENCE

NOTES

ALL NEW CROSSOVERS IN ACCORDANCE WITH LOCAL COUNCIL REQUIREMENTS

ALL PARKING SPACES TO COMPLY WITH AS2890.1

ALL DISABLED PARKING SPACES IN ACCORDANCE WITH AUSTRALIAN STANDARD AS2890
(5.4m x 2.4m)

SITE STORMWATER DRAINAGE IN ACCORDANCE WITH LOCAL AUTHORITY & COUNCIL REQUIREMENTS

ALL RELATIVE LEVELS ARE SHOWN TO A.H.D.
(Australian Height Datum)

LEVELS, RETAINING WALLS, PAVEMENTS AS PER COSTIN ROE CIVIL DRAWING CO13251.16-C50-A RECEIVED 12-07-2022

NO:	DATE:	REVISION:	BY:	CHK:
B	03.08.2022	REISSUED FOR APPROVAL	IF	JC
C	22.08.2022	TRUCK QUEUING SHOWN	IF	JC

Watson Young Architects Pty Ltd 8 Grattan Street Prahran Victoria 3181 Australia
ACN: 111398700 T 03 9516 8555 info@watsonyoung.com.au www.watsonyoung.com.au
© Watson Young Architects. This drawing is protected by copyright.

PROJECT:
GREYSTANES INDUSTRIAL PARK
CLUNIES ROSS ST, PEMULWUY NSW

TRUE NORTH PROJECT NORTH

TITLE:
SITE PLAN

CLIENT: Aliro

DATE: JUNE, 2022
DRAWN BY: IF
SCALE: As indicated
SCALE:

JOB NO: 22043
DRAWING NO: DA1002
REVISION: C

watson young