



Planning,
Industry &
Environment

Issued under the Environmental Planning and Assessment Act 1979

Approved Application No: SSD 10425

Granted on: 20 July 2021

Signed: AW Sheet No: 32 of 288



BUILDING
B
LEVEL 8

NOTES
THIS DRAWING IS COPYRIGHT © OF TURNER. NO REPRODUCTION WITHOUT PERMISSION. UNLESS NOTED OTHERWISE THIS DRAWING IS NOT FOR CONSTRUCTION. ALL DIMENSIONS AND LEVELS ARE TO BE CHECKED ON SITE PRIOR TO THE COMMENCEMENT OF WORK. IN THE EVENT OF ANY DISCREPANCIES FOR CLARIFICATION BEFORE PROCEEDING WITH WORK. DRAWINGS ARE NOT TO BE SCALED. USE ONLY FIGURED DIMENSIONS. REFER TO CONSULTANT DOCUMENTATION FOR FURTHER INFORMATION. IFC AND BIM FILES ARE UNCONTROLLED DOCUMENTS AND ARE ISSUED FOR INFORMATION ONLY.

DL22 Quality Endorsed Company ISO 9001:2015, Registration Number 28475
Notified Architect: Nicholas Turner, 8665, ABA 86 664 084 911

KEY PLAN

LEGEND

Rev	Date	Approved by	Issue Name
A	20/3/20	YO	For Coordination
B	22/3/20	YO	For Coordination
C	30/3/20	YO	For Coordination
D	31/3/20	YO	For Coordination
E	8/4/20	YO	For Coordination
01	15/4/20	YO	Draft Development Application
02	20/4/20	YO	Draft Development Application
03	6/5/20	YO	For Development Application
04	24/11/20	YO	RF11 for BCC
05	09/12/20	YO	RF11 for DPHE
06	10/04/21	YO	MKT Updates

CLIENT
Deicorp
Level 4, 161 Redfern Street Redfern NSW 2016 Australia
8665 4100
@deicorp.com.au

Project Title
Tallawong Station Precinct South
1-15 & 2-12 Conforta Avenue Rouse Hill NSW 2155

Drawing Title

GA Plans Site 1A
Level 08

Scale 1:200 @A1, 50%@A3	Project No. 18095	Drawn by TURNER	North ↑
Status MKT Updates	Dwg No. DA-111-080	Rev 06	

TURNER

Level 7 ONE Oxford Street
Darlinghurst NSW 2010
AUSTRALIA
T +61 2 8668 0200
F +61 2 8668 0268
turnerstudio.com.au




Issued under the Environmental Planning and Assessment Act 1979

Approved Application No: SSD 10425

Granted on: 20 July 2021

Signed: AW Sheet No: 33 of 288

BUILDING
A
ROOF

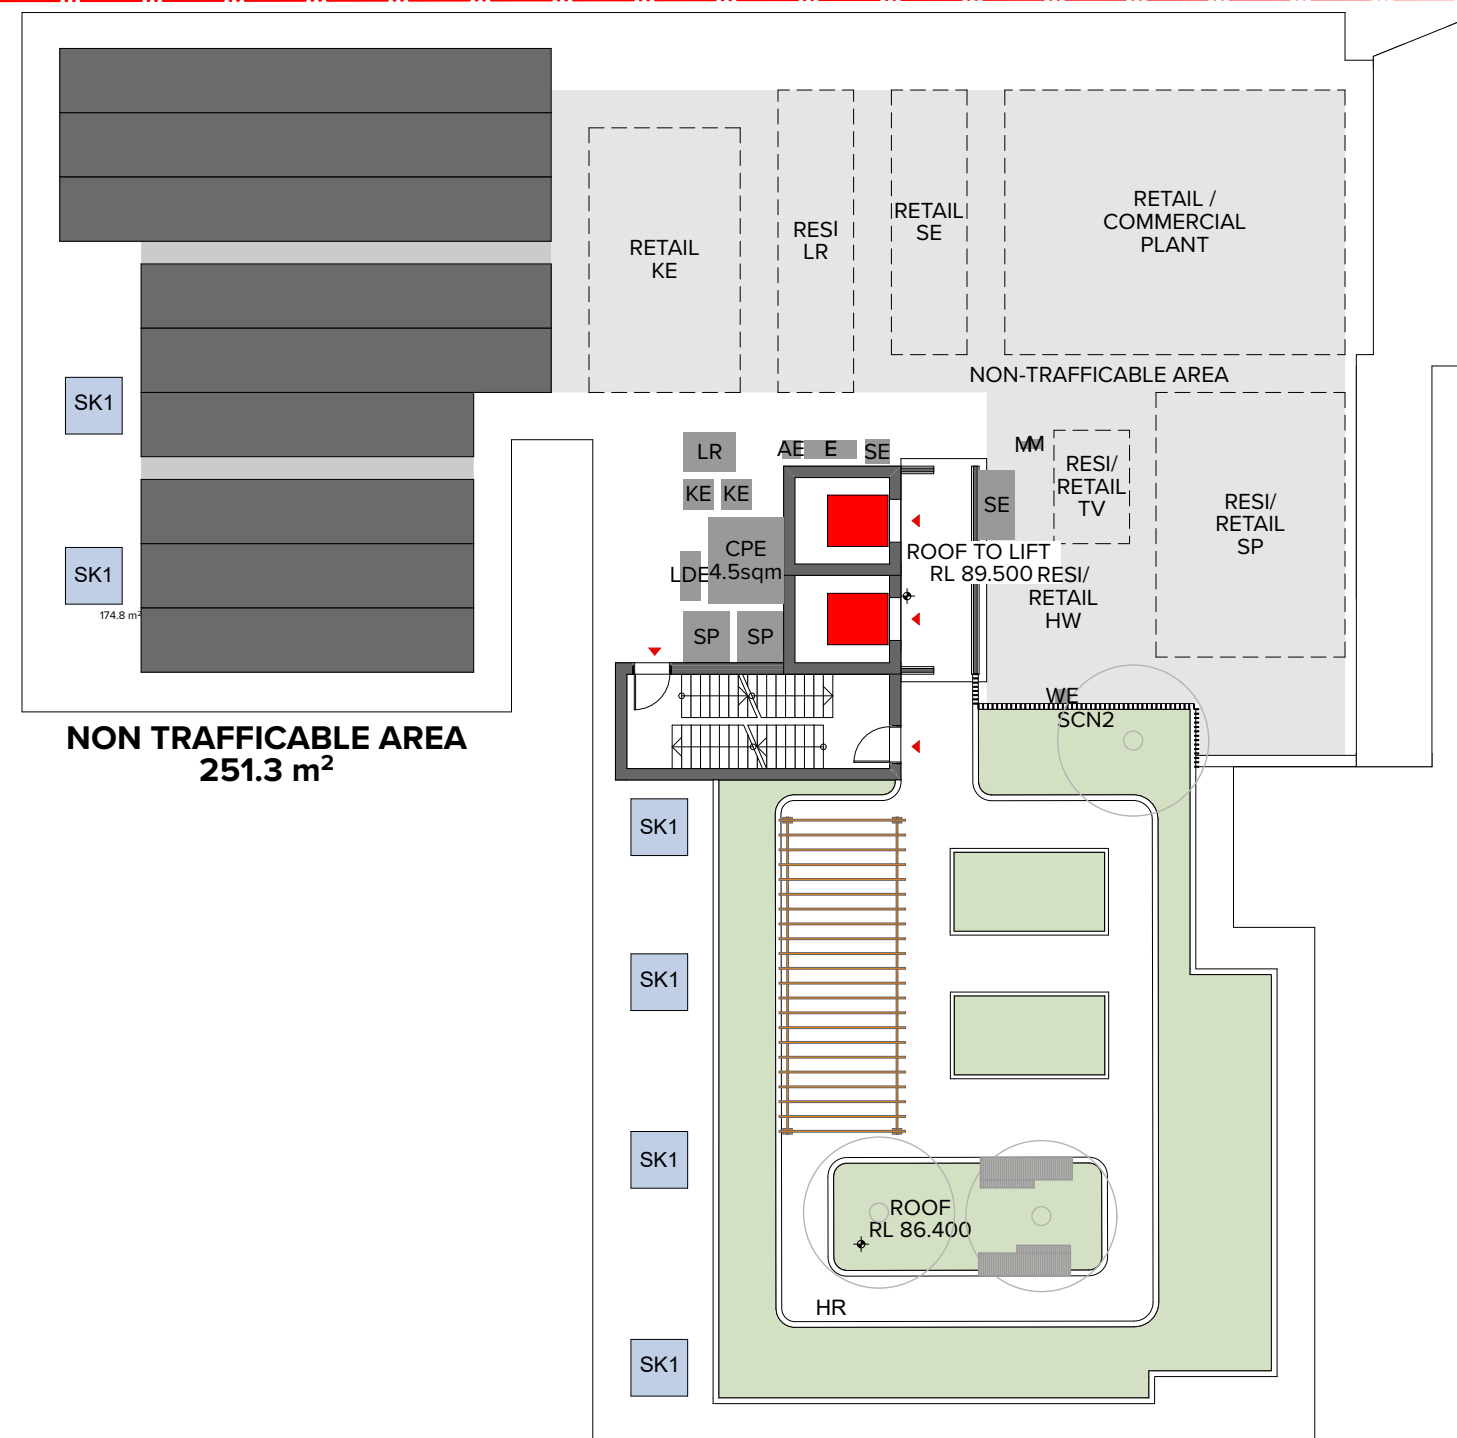

BUILDING
B
ROOF



NOTES
THIS DRAWING IS COPYRIGHT © OF TURNER. NO REPRODUCTION WITHOUT PERMISSION. UNLESS NOTED OTHERWISE THIS DRAWING IS NOT FOR CONSTRUCTION. ALL DIMENSIONS AND LEVELS ARE TO BE CHECKED ON SITE PRIOR TO THE COMMENCEMENT OF WORK. IN THE EVENT OF ANY DISCREPANCIES FOR CLARIFICATION BEFORE PROCEEDING WITH WORK. DRAWINGS ARE NOT TO BE SCALED. USE ONLY FIGURED DIMENSIONS. REFER TO CONSULTANT DOCUMENTATION FOR FURTHER INFORMATION. IFC AND BAK FILES ARE UNCONTROLLED DOCUMENTS AND ARE ISSUED FOR INFORMATION ONLY.

DL22 Quality Endorsed Company ISO 9001:2015, Registration Number 28475
Notified Architect: Nicholas Turner 8655, ABN 86 064 084 911

KEY PLAN

LEGEND

Rev	Date	Approved by	Issue Name
A	20/3/20	YO	For Coordination
B	22/3/20	YO	For Coordination
C	30/3/20	YO	For Coordination
D	31/3/20	YO	For Coordination
E	8/4/20	YO	For Coordination
01	15/4/20	YO	Draft Development Application
02	20/4/20	YO	Draft Development Application
03	6/5/20	YO	For Development Application
04	24/11/20	YO	RF11 for BCC
05	09/12/20	YO	RF11 for DPIE
06	10/04/21	YO	MKT Updates

CLIENT
Deicorp
Level 4, 161 Redfern Street Redfern NSW 2016 Australia
8665 4100
@deicorp.com.au

Project Title
Tallawong Station Precinct South
1-15 & 2-12 Conforta Avenue Rouse Hill NSW 2155

Drawing Title

GA Plans Site 1A

Roof

Scale 1:200 @A1, 50% @A3	Project No. 18095	Drawn by TURNER	North ↑
Status MKT Updates	Dwg No. DA-111-090	Rev 06	

TURNER

Level 7 ONE Oxford Street
Sydney NSW 2010
AUSTRALIA
T +61 2 8668 0000
F +61 2 8668 0088
turner@tdo.com.au

NOTES
THIS DRAWING IS COPYRIGHT © OF TURNER. NO REPRODUCTION WITHOUT PERMISSION. UNLESS NOTED OTHERWISE THIS DRAWING IS NOT FOR CONSTRUCTION. ALL DIMENSIONS AND LEVELS ARE TO BE CHECKED ON SITE PRIOR TO THE COMMENCEMENT OF WORK. IN THE EVENT OF ANY DISCREPANCIES FOR CLARIFICATION BEFORE PROCEEDING WITH WORK. DRAWINGS ARE NOT TO BE SCALED. USE ONLY FIGURED DIMENSIONS. REFER TO CONSULTANT DOCUMENTATION FOR FURTHER INFORMATION. IFC AND BAK FILES ARE UNCONTROLLED DOCUMENTS AND ARE ISSUED FOR INFORMATION ONLY.

DL22 Quality Endorsed Company ISO 9001:2015, Registration Number 28475
Notified Architect: Nicholas Turner, 8695, ABA 86 064 084 911

KEY PLAN

LEGEND

- PLENUM - EXHAUST AIR
- PLENUM - SOURCE AIR
- EV1 ELECTRIC VEHICLE CHARGING STATION



Planning,
Industry &
Environment

Issued under the Environmental Planning and Assessment Act 1979

Approved Application No: SSD 10425

Granted on: 20 July 2021

Signed: AW

Sheet No: 34 of 288

Rev	Date	Approved by	Issue Name
A	20/02/20	YO	For Coordination
B	22/02/20	YO	For Coordination
C	30/03/20	YO	For Coordination
D	31/03/20	YO	For Coordination
E	03/04/20	YO	For Coordination
F	04/02/20	YO	For Coordination
G	15/04/20	YO	Draft Development Application
H	20/04/20	YO	Draft Development Application
I	05/05/20	YO	For Development Application
J	24/11/20	YO	RF11 for BCC
K	09/12/20	YO	RF11 for DPIE
L	03/03/21	YO	For BCC Conditions
M	07/04/21	YO	Retail Updates
N	08/04/21	YO	Retail Updates
O	22/04/21	YO	Basement Parking
P	17/05/21	YO	Car Parking Update
Q	20/05/21	YO	Visitor Parking Update

CLIENT
Delcorp
Level 4, 151 Redfern Street Redfern NSW 2016 Australia
8665 4100
@delcorp.com.au

Project Title
Tallawong Station Precinct South
1-15 & 2-12 Conforta Avenue Rouse Hill NSW 2155

Drawing Title

GA Plans Site 1B
Basement 03

Scale

1:200 @A1, 50% @A3

Project No.

18095

Drawn by

AH

Rev

11

Visitor Parking Update

Dwg No.

DA-112-006

TURNER

Level 7 ONE Oxford Street
Sydney NSW 2010
AUSTRALIA

T +61 2 8558 0000
F +61 2 8558 0088
turner@turner.com.au



NOTES
THIS DRAWING IS COPYRIGHT © OF TURNER. NO REPRODUCTION WITHOUT PERMISSION. UNLESS NOTED OTHERWISE THIS DRAWING IS NOT FOR CONSTRUCTION. ALL DIMENSIONS AND LEVELS ARE TO BE CHECKED ON SITE PRIOR TO THE COMMENCEMENT OF WORK. IN THE EVENT OF ANY DISCREPANCIES FOR CLARIFICATION BEFORE PROCEEDING WITH WORK. DRAWINGS ARE NOT TO BE SCALED. USE ONLY FIGURED DIMENSIONS. REFER TO CONSULTANT DOCUMENTATION FOR FURTHER INFORMATION. IFC AND BIM FILES ARE UNCONTROLLED DOCUMENTS AND ARE ISSUED FOR INFORMATION ONLY.

DL22 Quality Endorsed Company ISO 9001:2015, Registration Number 28475
Notified Architect: Nicholas Turner 8655, ABA 86 664 084 911

KEY PLAN

LEGEND

- PLENUM - EXHAUST AIR
- PLENUM - SOURCE AIR



Planning,
Industry &
Environment

Issued under the Environmental Planning and Assessment Act 1979

Approved Application No: SSD 10425

Granted on: 20 July 2021

Signed: AW Sheet No: 35 of 288

Rev	Date	Approved by	Issue Name
A	20/02/20	YO	For Coordination
B	22/02/20	YO	For Coordination
C	30/03/20	YO	For Coordination
D	31/03/20	YO	For Coordination
E	03/04/20	YO	For Coordination
F	04/02/20	YO	For Coordination
G	15/04/20	YO	Draft Development Application
H	20/04/20	YO	Draft Development Application
I	05/02/20	YO	For Development Application
J	24/11/20	YO	RF11 for BCC
K	09/12/20	YO	RF11 for DPIE
L	03/03/21	YO	For BCC Conditions
M	07/04/21	YO	Retail Updates
N	08/04/21	YO	Retail Updates
O	22/04/21	YO	Basement Parking Amenities
P	17/05/21	YO	Car Parking Update
Q	20/05/21	YO	Visitor Parking Update

CLIENT
Deicorp
Level 4, 161 Redfern Street Redfern NSW 2016 Australia
8665 4100
@deicorp.com.au

Project Title
Tallawong Station Precinct South
1-15 & 2-12 Conforta Avenue Rouse Hill NSW 2155

Drawing Title
GA Plans Site 1B
Basement 02

Scale
1:200 @A1, 50% @A3
Status
Visitor Parking Update
Project No.
18095
Drawn by
AH
Rev
11
Dwg No.
DA-112-007

TURNER

Level 7 ONE Oxford Street
Sydney NSW 2010
AUSTRALIA
T +61 2 8558 0000
F +61 2 8558 0088
turner@turner.com.au



NOTES
THIS DRAWING IS COPYRIGHT © OF TURNER. NO REPRODUCTION WITHOUT PERMISSION. UNLESS NOTED OTHERWISE THIS DRAWING IS NOT FOR CONSTRUCTION. ALL DIMENSIONS AND LEVELS ARE TO BE CHECKED ON SITE PRIOR TO THE COMMENCEMENT OF WORK. IN THE EVENT OF ANY DISCREPANCIES FOR CLARIFICATION BEFORE PROCEEDING WITH WORK. DRAWINGS ARE NOT TO BE SCALED. USE ONLY FIGURED DIMENSIONS. REFER TO CONSULTANT DOCUMENTATION FOR FURTHER INFORMATION. IFC AND BIM FILES ARE UNCONTROLLED DOCUMENTS AND ARE ISSUED FOR INFORMATION ONLY.

DL225 Quality Endorsed Company ISO 9001:2015, Registration Number 28475
Notified Architect: Nicholas Turner, 8655, ABA 86 064 084 911

KEY PLAN

LEGEND

■ **PLENUM - EXHAUST AIR**

■ **PLENUM - SOURCE AIR**



**Planning,
Industry &
Environment**

Issued under the Environmental Planning and Assessment Act 1979

Approved Application No: SSD 10425

Granted on: 20 July 2021

Signed: AW

Sheet No: 36 of 288

Rev	Date	Approved by	Issue Name
A	20/02/20	YO	For Coordination
B	22/02/20	YO	For Coordination
C	30/03/20	YO	For Coordination
D	31/03/20	YO	For Coordination
E	03/04/20	YO	For Coordination
F	04/02/20	YO	For Coordination
01	15/04/20	YO	Draft Development Application
02	20/04/20	YO	Draft Development Application
03	05/05/20	YO	For Development Application
04	24/11/20	YO	RF11 for BCC
05	09/12/20	YO	RF11 for DPPE
06	03/03/21	YO	For BCC Conditions
07	07/04/21	YO	Retail Updates
08	08/04/21	YO	Retail Updates
09	22/04/21	YO	Basement Parking Amenities
10	17/05/21	YO	Car Parking Update

CLIENT
Deicorp
Level 4, 101 Redfern Street Redfern NSW 2016 Australia
8665 4100
@deicorp.com.au

Project Title
Tallawong Station Precinct South
1-15 & 2-12 Conforta Avenue Rouse Hill NSW 2155

Drawing Title
GA Plans Site 1B
Basement 01

Scale
1:200 @A1, 50% @A3
Project No. 18095
Drawn by AH
Status Dwg No. DA-112-008
Rev 10

TURNER

Level 7 ONE Oxford Street
Darlinghurst NSW 2010
ALP@TURNER.COM.AU
T +61 2 8558 0000
F +61 2 8558 0088
turner.com.au

NOTES
THIS DRAWING IS COPYRIGHT © OF TURNER. NO REPRODUCTION WITHOUT PERMISSION. UNLESS NOTED OTHERWISE THIS DRAWING IS NOT FOR CONSTRUCTION. ALL DIMENSIONS AND LEVELS ARE TO BE CHECKED ON SITE PRIOR TO THE COMMENCEMENT OF WORK. IN THE EVENT OF ANY DISCREPANCIES FOR CLARIFICATION BEFORE PROCEEDING WITH WORK. DRAWINGS ARE NOT TO BE SCALED. USE ONLY FIGURED DIMENSIONS. REFER TO CONSULTANT OCCUPATION FOR FURTHER INFORMATION. IFC AND BIM FILES ARE UNCONTROLLED DOCUMENTS AND ARE ISSUED FOR INFORMATION ONLY.

DL22 Quality Endorsed Company ISO 9001:2015, Registration Number 28475
Notified Architect: Nicholas Turner, 8655, ABA 86 064 084 911

KEY PLAN

LEGEND

- PLENUM - EXHAUST AIR
- PLENUM - SOURCE AIR

Rev	Date	Approved by	Issue Name
A	20/3/20	YO	For Coordination
B	22/3/20	YO	For Coordination
C	30/3/20	YO	For Coordination
D	31/3/20	YO	For Coordination
E	03/04/20	YO	For Coordination
F	04/02	YO	For Coordination
01	15/04/20	YO	Draft Development Application
02	20/04/20	YO	Draft Development Application
03	05/02	YO	For Development Application
04	24/11/20	YO	RF11 for BCC
05	09/12/20	YO	RF11 for DPIE
06	07/04/21	YO	Retail Updates
07	09/04/21	YO	Retail Updates
08	22.04.21	YO	Basement Parking Amendments
09	17/05/21	YO	Car Parking Update

CLIENT
Delcorp
Level 4, 101 Redfern Street Redfern NSW 2016 Australia
8665 4100
@delcorp.com.au

Project Title
Tallawong Station Precinct South
1-15 & 2-12 Conforta Avenue Rouse Hill NSW 2155

Drawing Title

GA Plans Site 1B
Basement 01 Upper

Scale
1:200 @A1, 50% @A3

Project No. **18095** Drawn by **AH**

Status **Car Parking Update** Dwg No. **DA-112-009** Rev **09**

TURNER

Level 7 ONE Oxford Street
Sydney NSW 2010
AUSTRALIA
T +61 2 8658 0000
F +61 2 8658 0088
turner@turner.com.au



**Planning,
Industry &
Environment**

Issued under the Environmental Planning and Assessment Act 1979

Approved Application No: SSD 10425


Granted on: 20 July 2021

Signed: AW

Sheet No: 37 of 288

REFER TO DRAWING DA-111-009



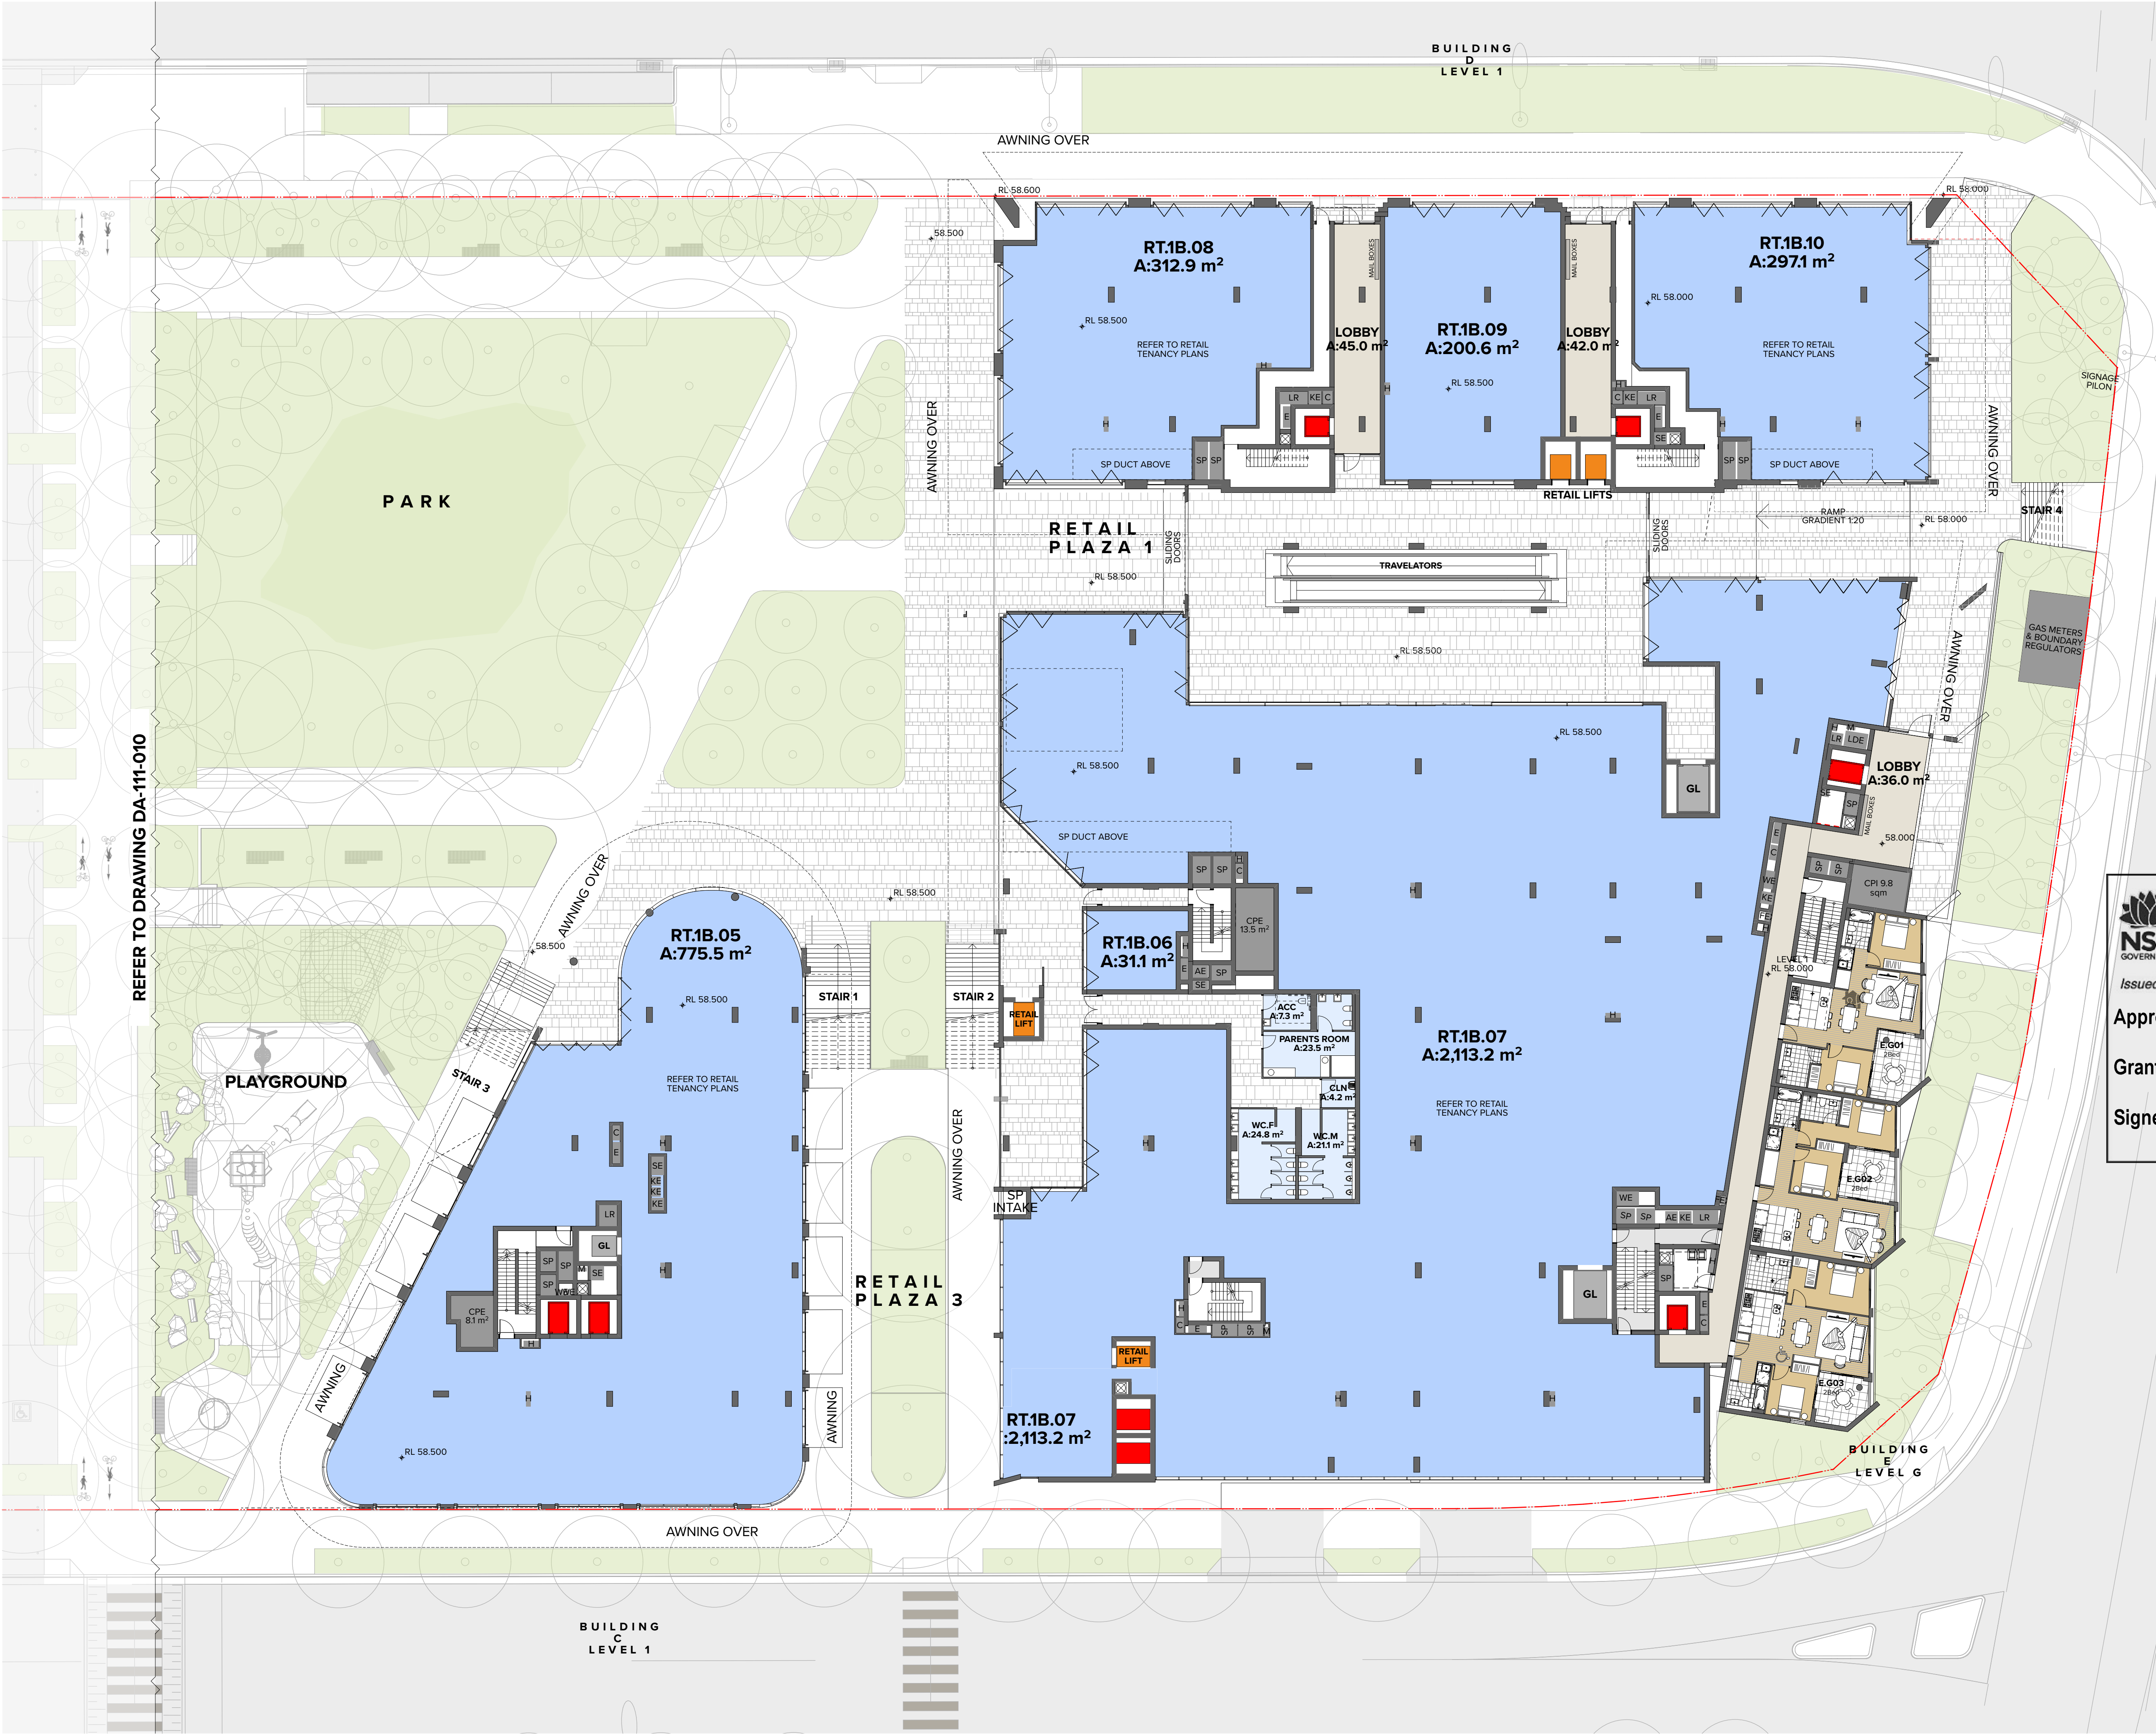

NOTES
THIS DRAWING IS COPYRIGHT © OF TURNER. NO REPRODUCTION WITHOUT PERMISSION. UNLESS NOTED OTHERWISE THIS DRAWING IS NOT FOR CONSTRUCTION. ALL DIMENSIONS AND LEVELS ARE TO BE CHECKED ON SITE PRIOR TO THE COMMENCEMENT OF WORK. IN THE EVENT OF ANY DISCREPANCIES FOR CLARIFICATION BEFORE PROCEEDING WITH WORK. DRAWINGS ARE NOT TO BE SCALED. USE ONLY DIMENSIONS. REFER TO CONSULTANT DOCUMENTATION FOR FURTHER INFORMATION. IFC AND BMX FILES ARE UNCONTROLLED DOCUMENTS AND ARE ISSUED FOR INFORMATION ONLY.

DL22 Quality Endorsed Company ISO 9001:2015, Registration Number 28475
Notified Architect: Nicholas Turner, 8655, AEN 86 064 084 911

KEY PLAN

LEGEND



Planning,
Industry &
Environment

Issued under the Environmental Planning and Assessment Act 1979

Approved Application No: SSD 10425

Granted on: 20 July 2021

Signed: AW

Sheet No: 38 of 288

Rev	Date	Approved by	Issue Name
A	20/02/20	YO	For Coordination
B	22/02/20	YO	For Coordination
C	30/03/20	YO	For Coordination
D	31/03/20	YO	For Coordination
E	03/04/20	YO	For Coordination
F	04/02/20	YO	For Coordination
01	15/04/20	YO	Draft Development Application
02	20/04/20	YO	Draft Development Application
03	05/05/20	YO	For Development Application
04	24/11/20	YO	RF11 for BCC
05	09/12/20	YO	RF11 for DPIE
06	07/04/21	YO	Retail Updates
07	09/04/21	YO	Retail Updates
08	23/04/21	YO	BLD E Updates
09	28/04/21	YO	BLD E Updates
10	29/04/21	YO	Retail Updates

CLIENT
Delcorp
Level 4, 101 Redfern Street Redfern NSW 2016 Australia
8665 4100
@delcorp.com.au

Project Title
Tallawong Station Precinct South
1-15 & 2-12 Conforta Avenue Rouse Hill NSW 2155

Drawing Title
GA Plans Site 1B
Level 01

Scale
1:200 @A1, 50% @A3
Project No. 18095
Dwg No. DA-112-010
Drawn by TURNER
Rev 10
North

TURNER

Level 7 ONE Oxford Street
Sydney NSW 2010
AUSTRALIA
T +61 2 8658 0000
F +61 2 8658 0008
turner@turner.com.au




Planning,
Industry &
Environment

Issued under the Environmental Planning and Assessment Act 1979

Approved Application No: SSD 10425

Granted on: 20 July 2021

Signed: AW Sheet No: 39 of 288

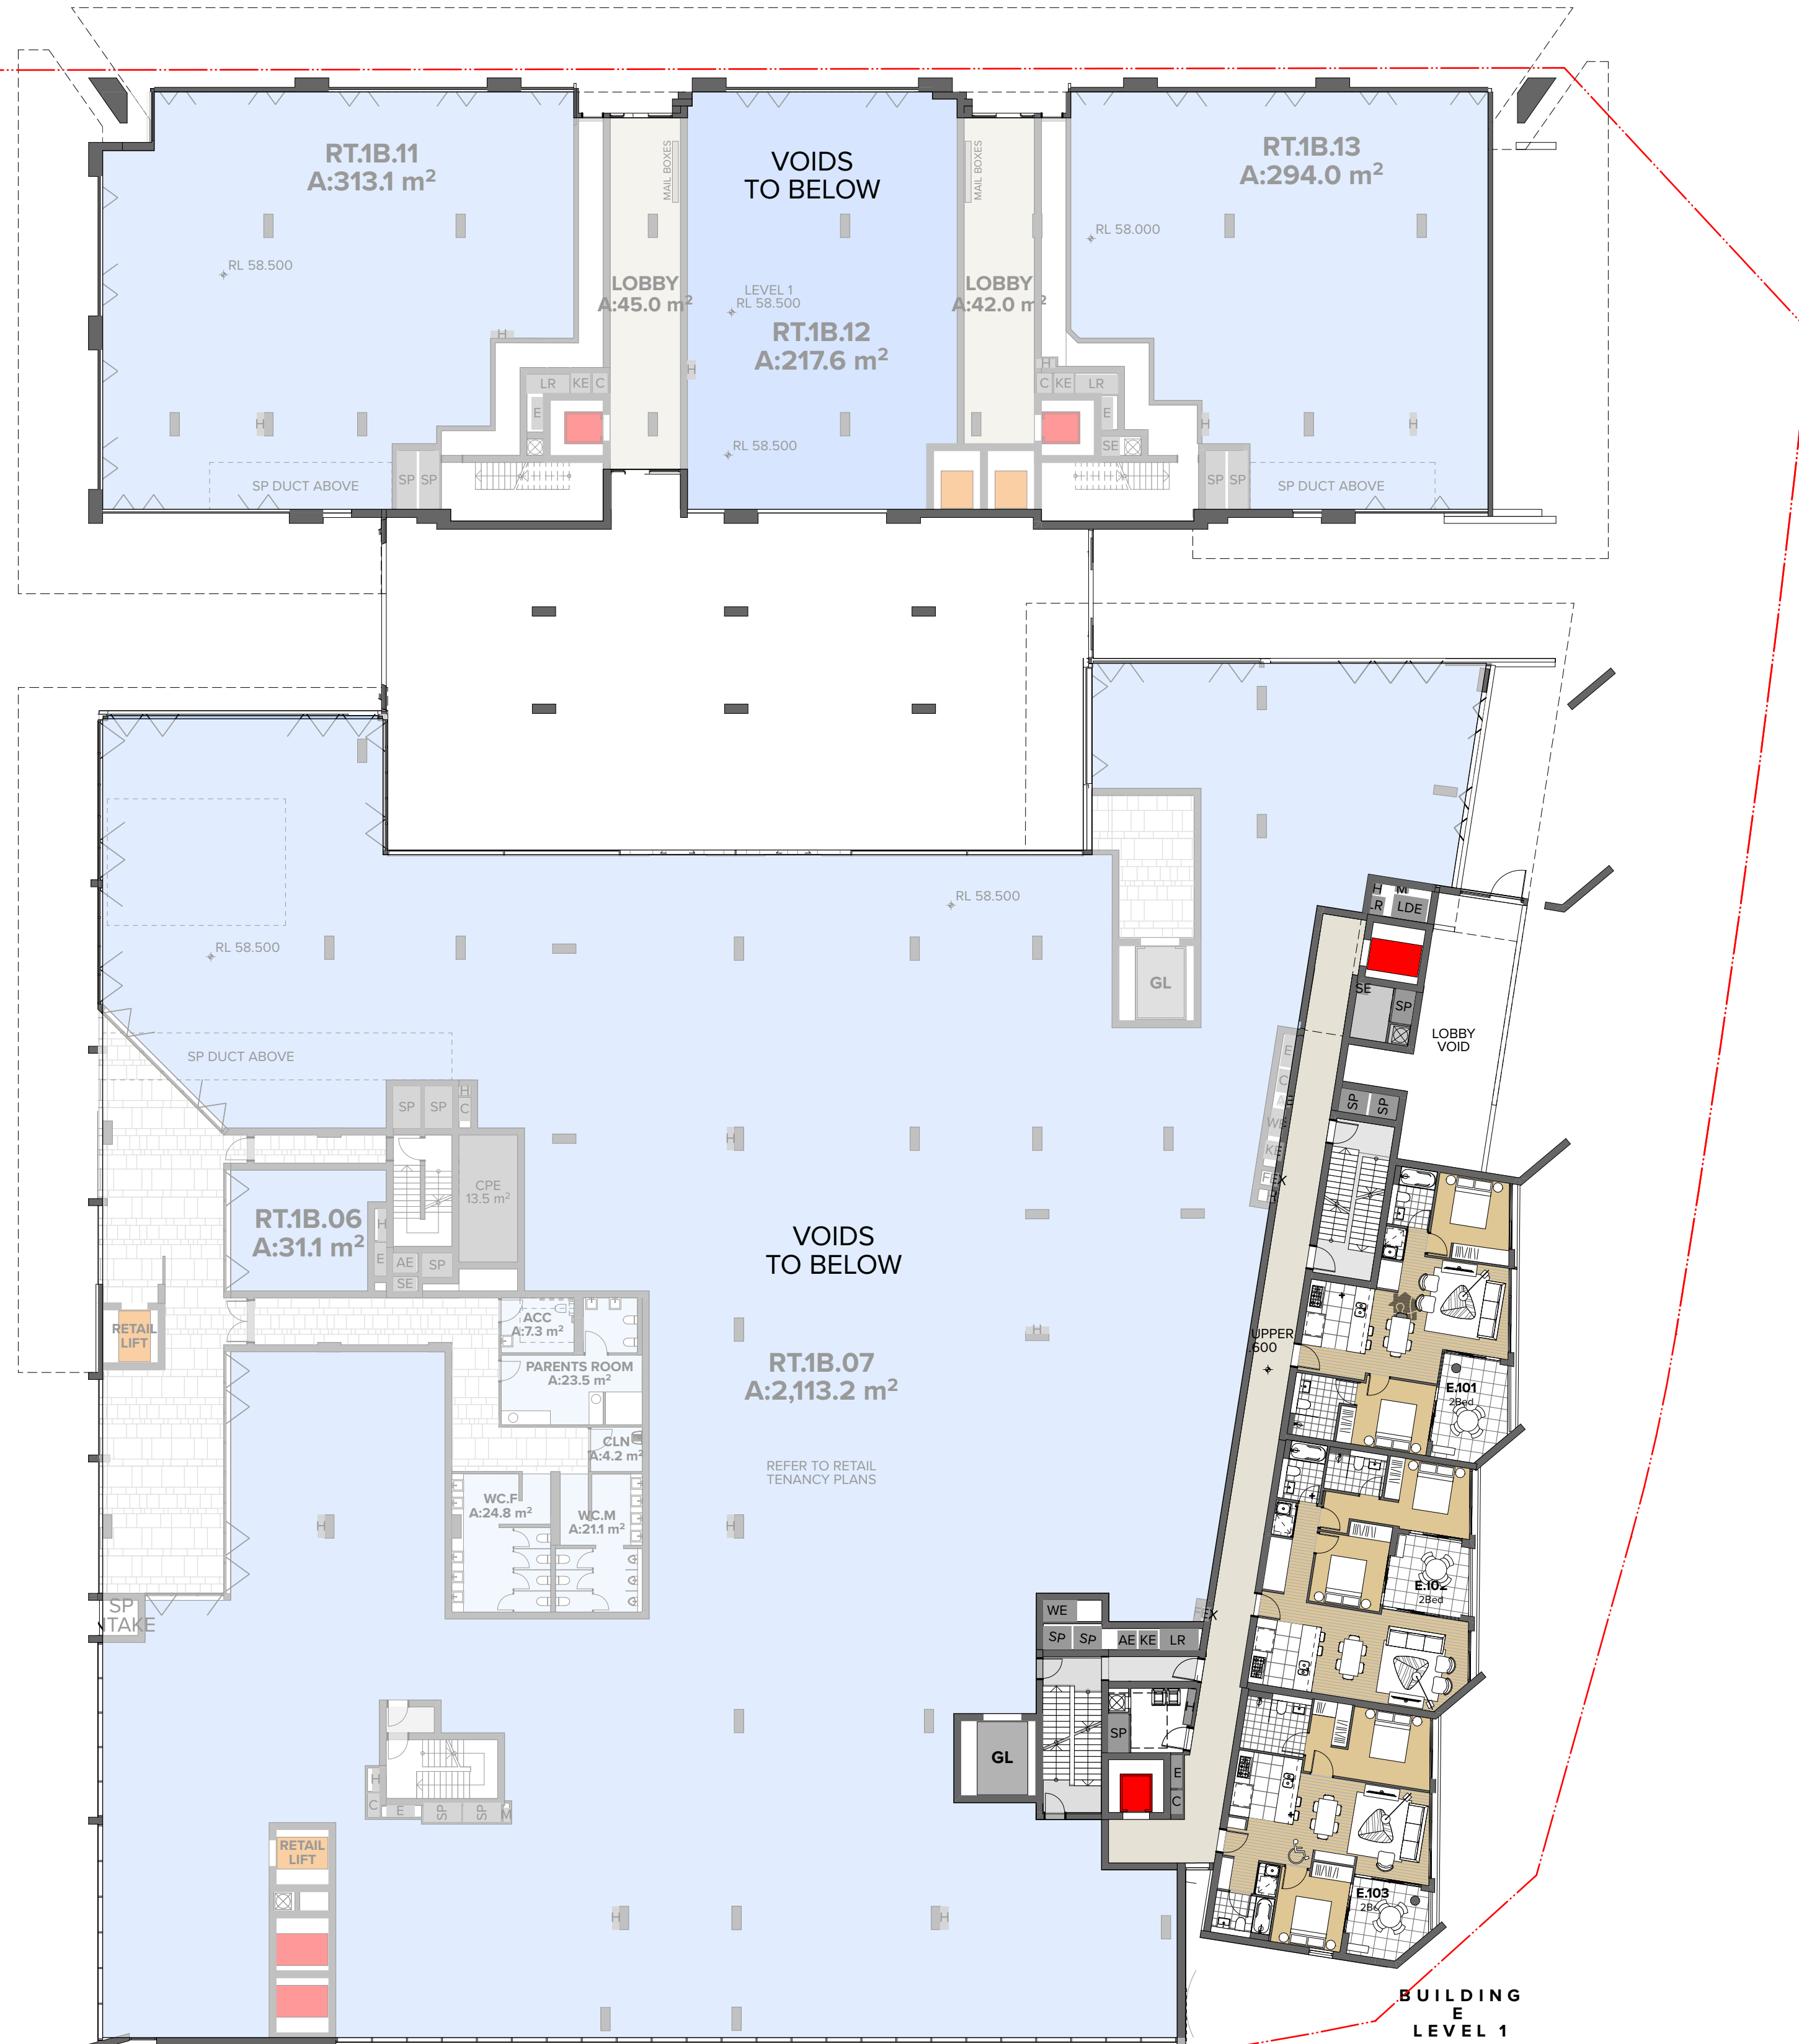

NOTES
THIS DRAWING IS COPYRIGHT © OF TURNER. NO REPRODUCTION WITHOUT PERMISSION. UNLESS NOTED OTHERWISE THIS DRAWING IS NOT FOR CONSTRUCTION. ALL DIMENSIONS AND LEVELS ARE TO BE CHECKED ON SITE PRIOR TO THE COMMENCEMENT OF WORK. IN THE EVENT OF ANY DISCREPANCIES FOR CLARIFICATION BEFORE PROCEEDING WITH WORK, DRAWINGS ARE NOT TO BE SCALED. USE ONLY FIGURED DIMENSIONS. REFER TO CONSULTANT DOCUMENTATION FOR FURTHER INFORMATION. IFC AND BAK FILES ARE UNCONTROLLED DOCUMENTS AND ARE ISSUED FOR INFORMATION ONLY.

DL22 Quality Endorsed Company ISO 9001:2015, Registration Number 28475
Notified Architect: Nicholas Turner, 8665, ABN 86 064 084 911

KEY PLAN

LEGEND

Rev	Date	Approved by	Issue Name
A	20/3/20	YO	For Coordination
B	22/3/20	YO	For Coordination
C	30/3/20	YO	For Coordination
D	31/3/20	YO	For Coordination
E	03/04/20	YO	For Coordination
F	04/02	YO	For Coordination
01	15/04/20	YO	Draft Development Application
02	20/04/20	YO	Draft Development Application
03	05/02	YO	For Development Application
04	24/11/20	YO	RF11 for BCC
05	09/12/20	YO	RF11 for DPIE
06	09/04/21	YO	Retail Updates
07	23/04/21	YO	BLD E Updates
08	28/04/21	YO	BLD E Updates
09	29/04/21	YO	Retail Updates

CLIENT
Deicorp
Level 4, 101 Redfern Street Redfern NSW 2016 Australia
8665 4100
@deicorp.com.au

Project Title
Tallawong Station Precinct South
1-15 & 2-12 Conforta Avenue Rouse Hill NSW 2155

Drawing Title
GA Plans Site 1B
Level 01 Upper

Scale
1:200 @A1, 50% @A3
Project No. 18095
Dwg No. DA-112-015
Status
Retail Updates
Drawn by TURNER
Rev 09
North

TURNER

Level 7 ONE Oxford Street
Darlinghurst NSW 2010
AUSTRALIA
T +61 2 8668 0000
F +61 2 8668 0066
turner@tdo.com.au




Planning,
Industry &
Environment

Issued under the Environmental Planning and Assessment Act 1979


Approved Application No: SSD 10425

Granted on: 20 July 2021

Signed: AW Sheet No: 40 of 288

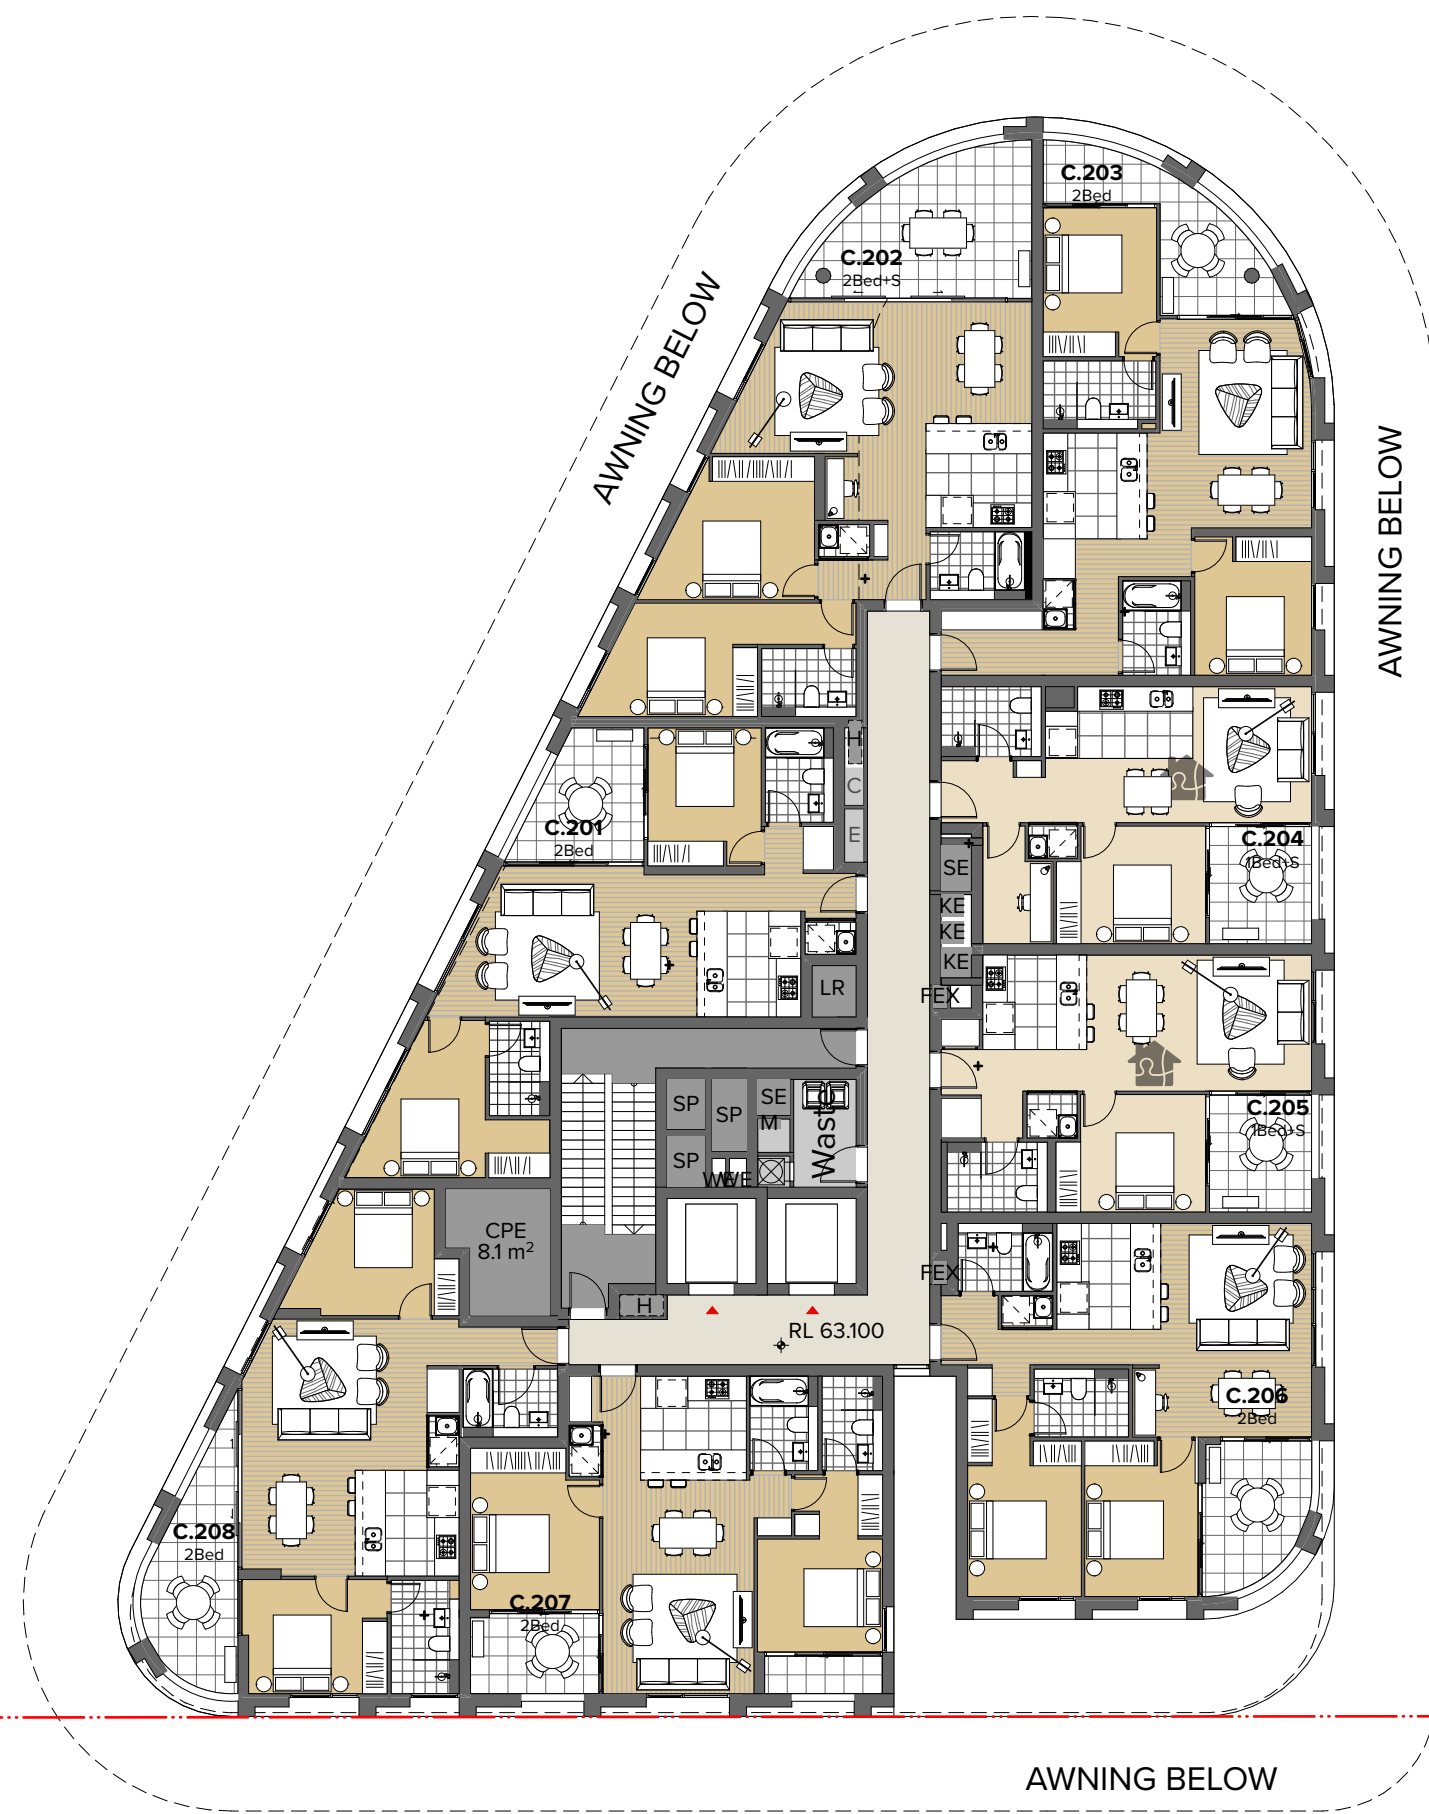

BUILDING
C
LEVEL 2

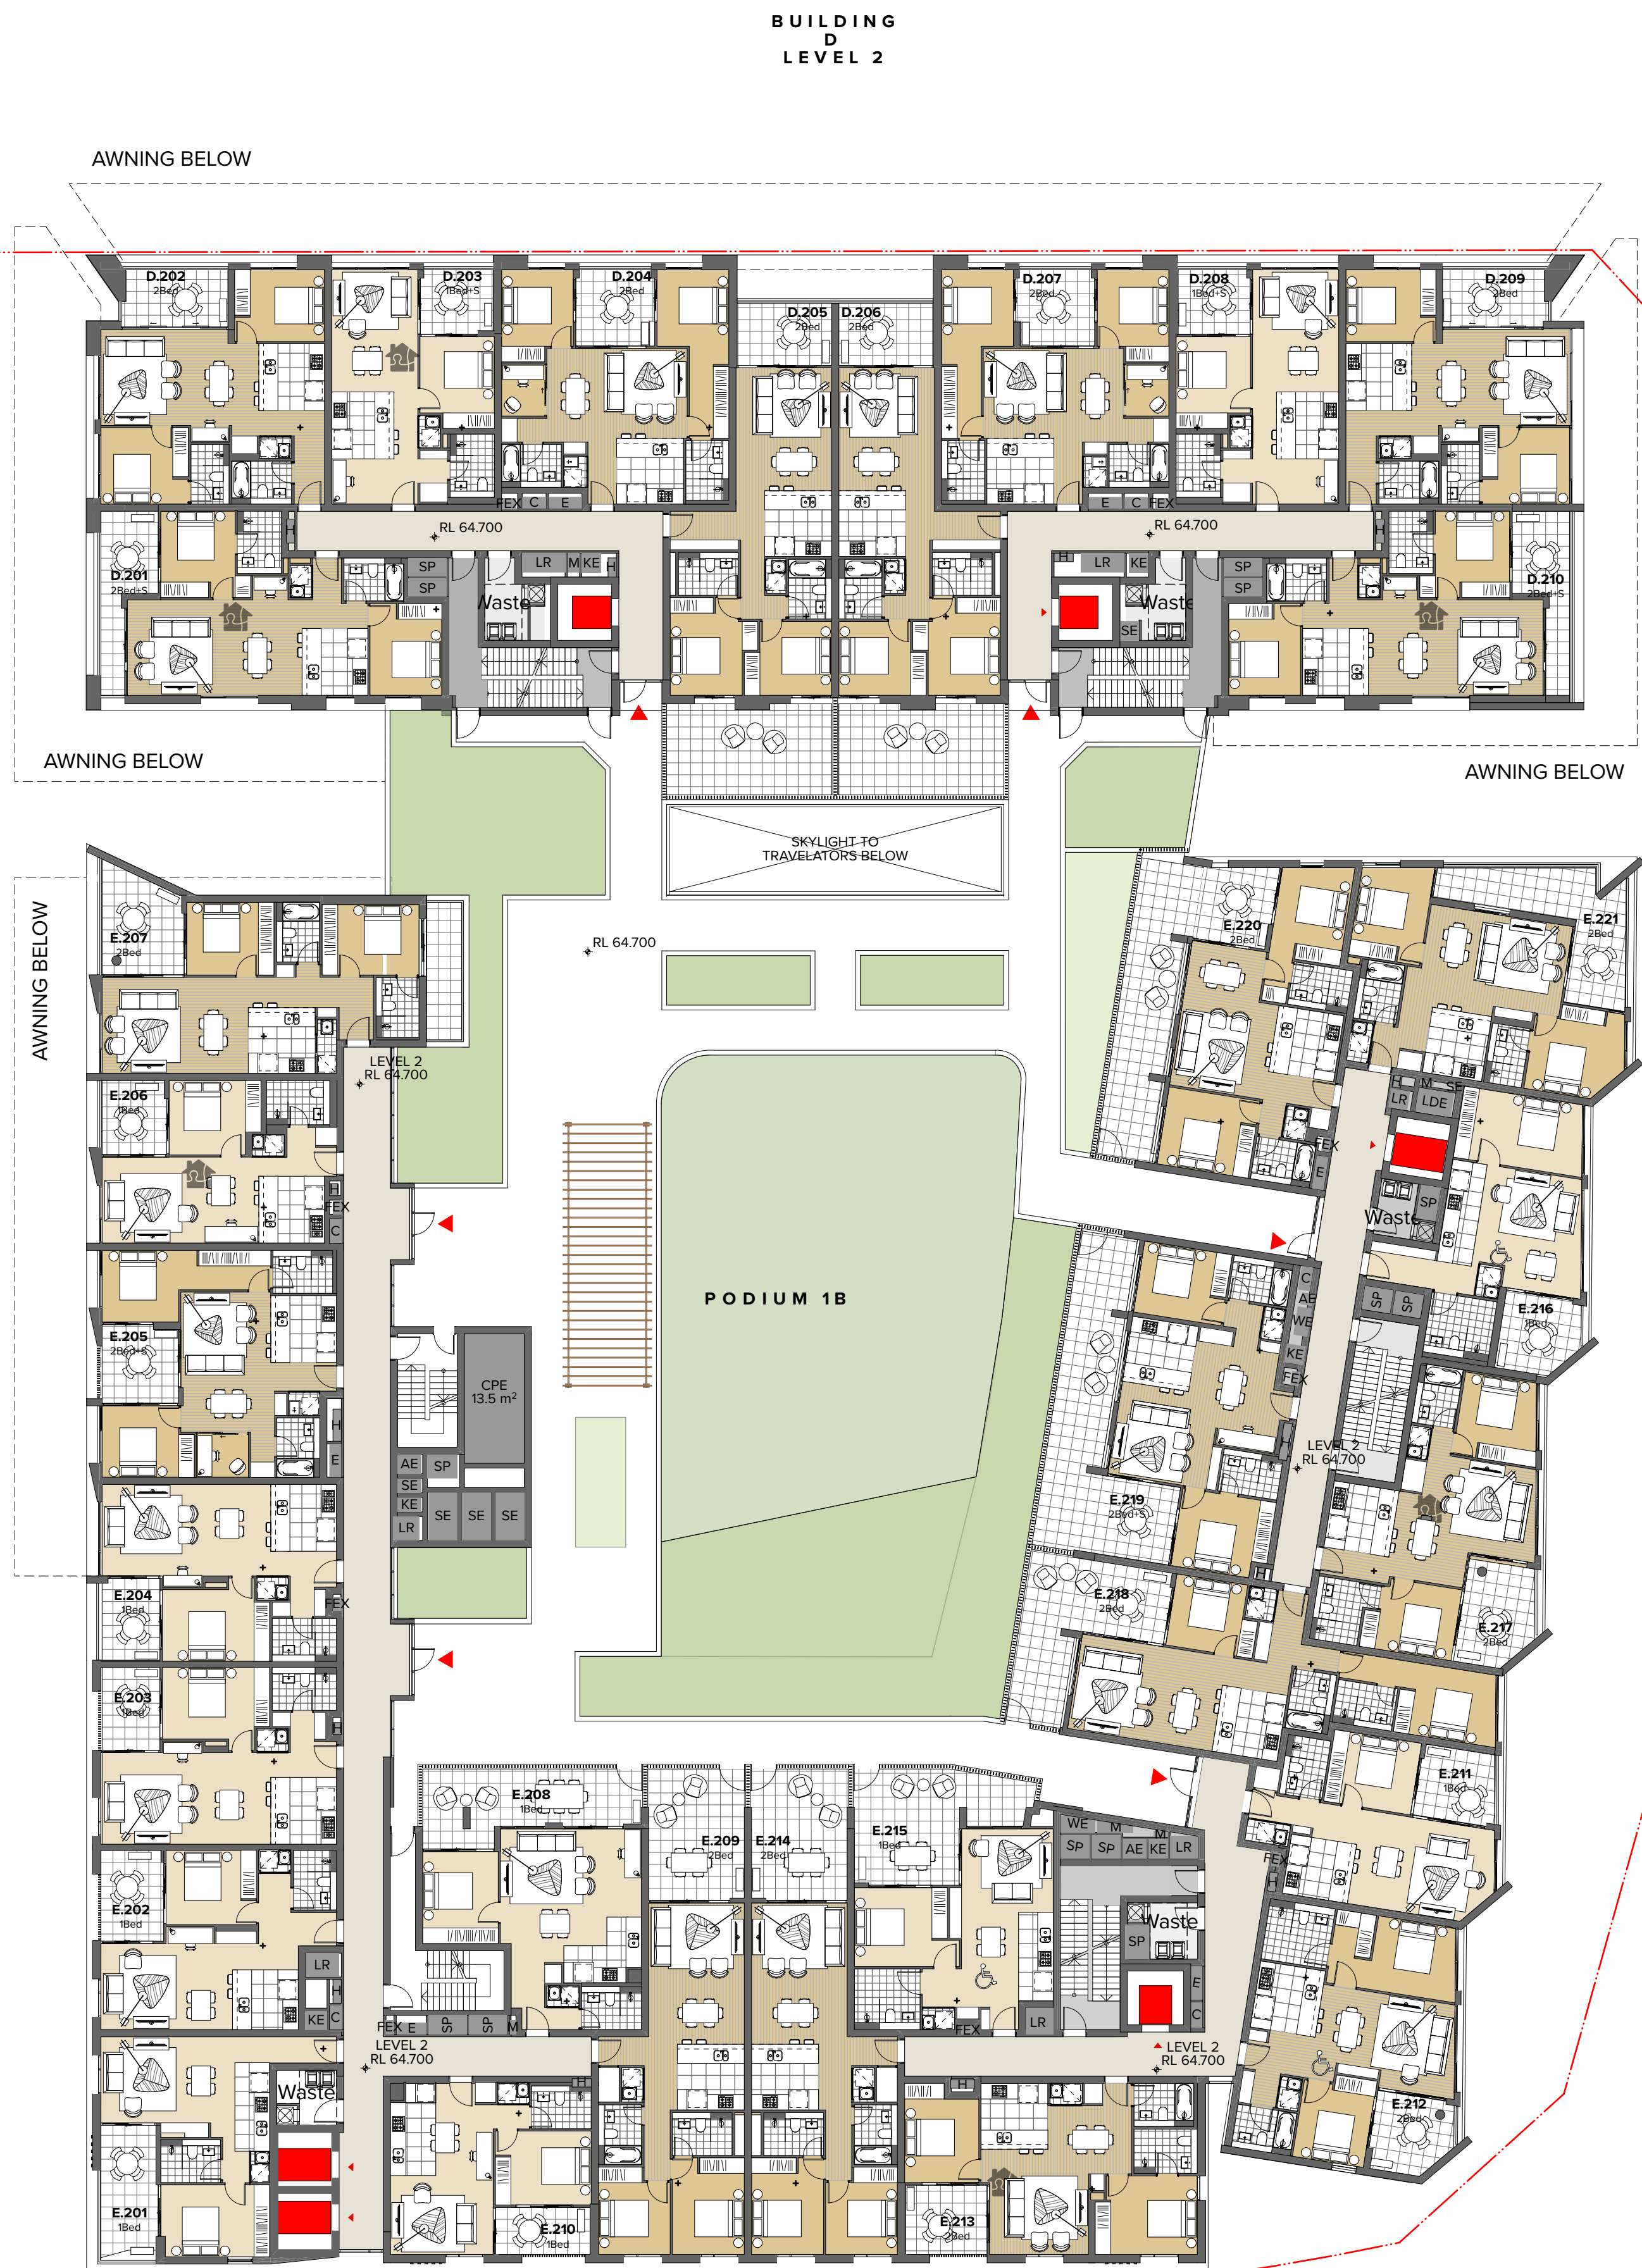

BUILDING
D
LEVEL 2

NOTES
THIS DRAWING IS COPYRIGHT © OF TURNER. NO REPRODUCTION WITHOUT PERMISSION. UNLESS NOTED OTHERWISE THIS DRAWING IS NOT FOR CONSTRUCTION. ALL DIMENSIONS AND LEVELS ARE TO BE CHECKED ON SITE PRIOR TO THE COMMENCEMENT OF WORK. IN THE EVENT OF ANY DISCREPANCIES FOR CLARIFICATION BEFORE PROCEEDING WITH WORK. DRAWINGS ARE NOT TO BE SCALED. USE ONLY DIMENSIONS. REFER TO CONSULTANT DOCUMENTATION FOR FURTHER INFORMATION. IFC AND BIM FILES ARE UNCONTROLLED DOCUMENTS AND ARE ISSUED FOR INFORMATION ONLY.

DL 02 Quality Endorsed Company ISO 9001:2015, Registration Number 28475
Notified Architect: Nicholas Turner, 8665, AEN 86 664 084 911

KEY PLAN

LEGEND

Rev	Date	Approved by	Issue Name
A	20/02/20	YO	For Coordination
B	22/02/20	YO	For Coordination
C	30/03/20	YO	For Coordination
D	31/03/20	YO	For Coordination
E	03/04/20	YO	For Coordination
F	04/02/20	YO	For Coordination
01	15/04/20	YO	Draft Development Application
02	20/04/20	YO	Draft Development Application
03	05/05/20	YO	For Development Application
04	24/11/20	YO	RF11 for BCC
05	09/12/20	YO	RF11 for DPPE
06	23/04/21	YO	BLD E Updates
07	28/04/21	YO	BLD E Updates
08	28/04/21	YO	Retail Updates

CLIENT
Deicorp
Level 4, 101 Redfern Street Redfern NSW 2016 Australia
8665 4100
@deicorp.com.au

Project Title
Tallawong Station Precinct South
1-15 & 2-12 Conforta Avenue Rouse Hill NSW 2155

Drawing Title
GA Plans Site 1B
Level 02

Scale 1:200 @A1, 50% @A3	Project No. 18095	Drawn by TURNER	North ↑
Status Retail Updates	Dwg No. DA-112-020	Rev 08	

TURNER

Level 7 ONE Oxford Street
Sydney NSW 2010
AUSTRALIA
T +61 2 8668 0000
F +61 2 8668 0068
turner@turner.com.au



Planning,
Industry &
Environment


Issued under the Environmental Planning and Assessment Act 1979

Approved Application No: SSD 10425


Granted on: 20 July 2021

Signed: AW

Sheet No: 41 of 288

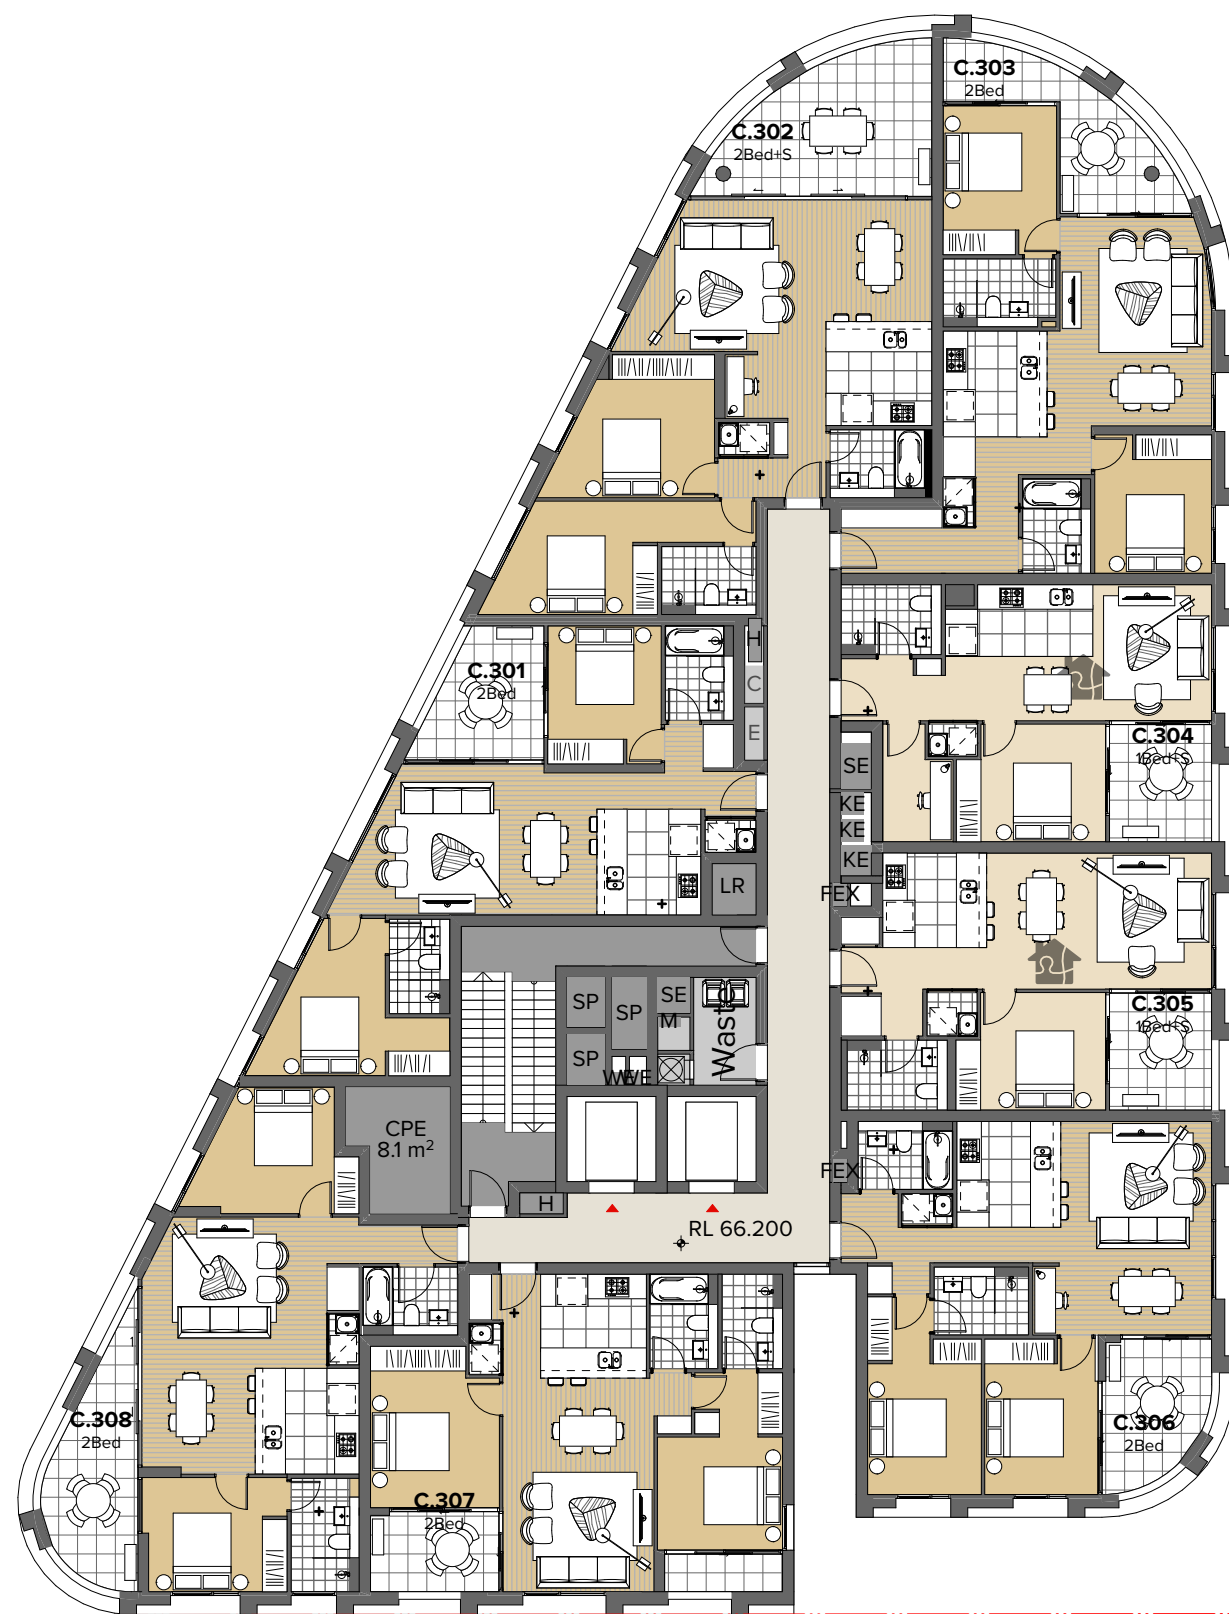

BUILDING
C
LEVEL 3

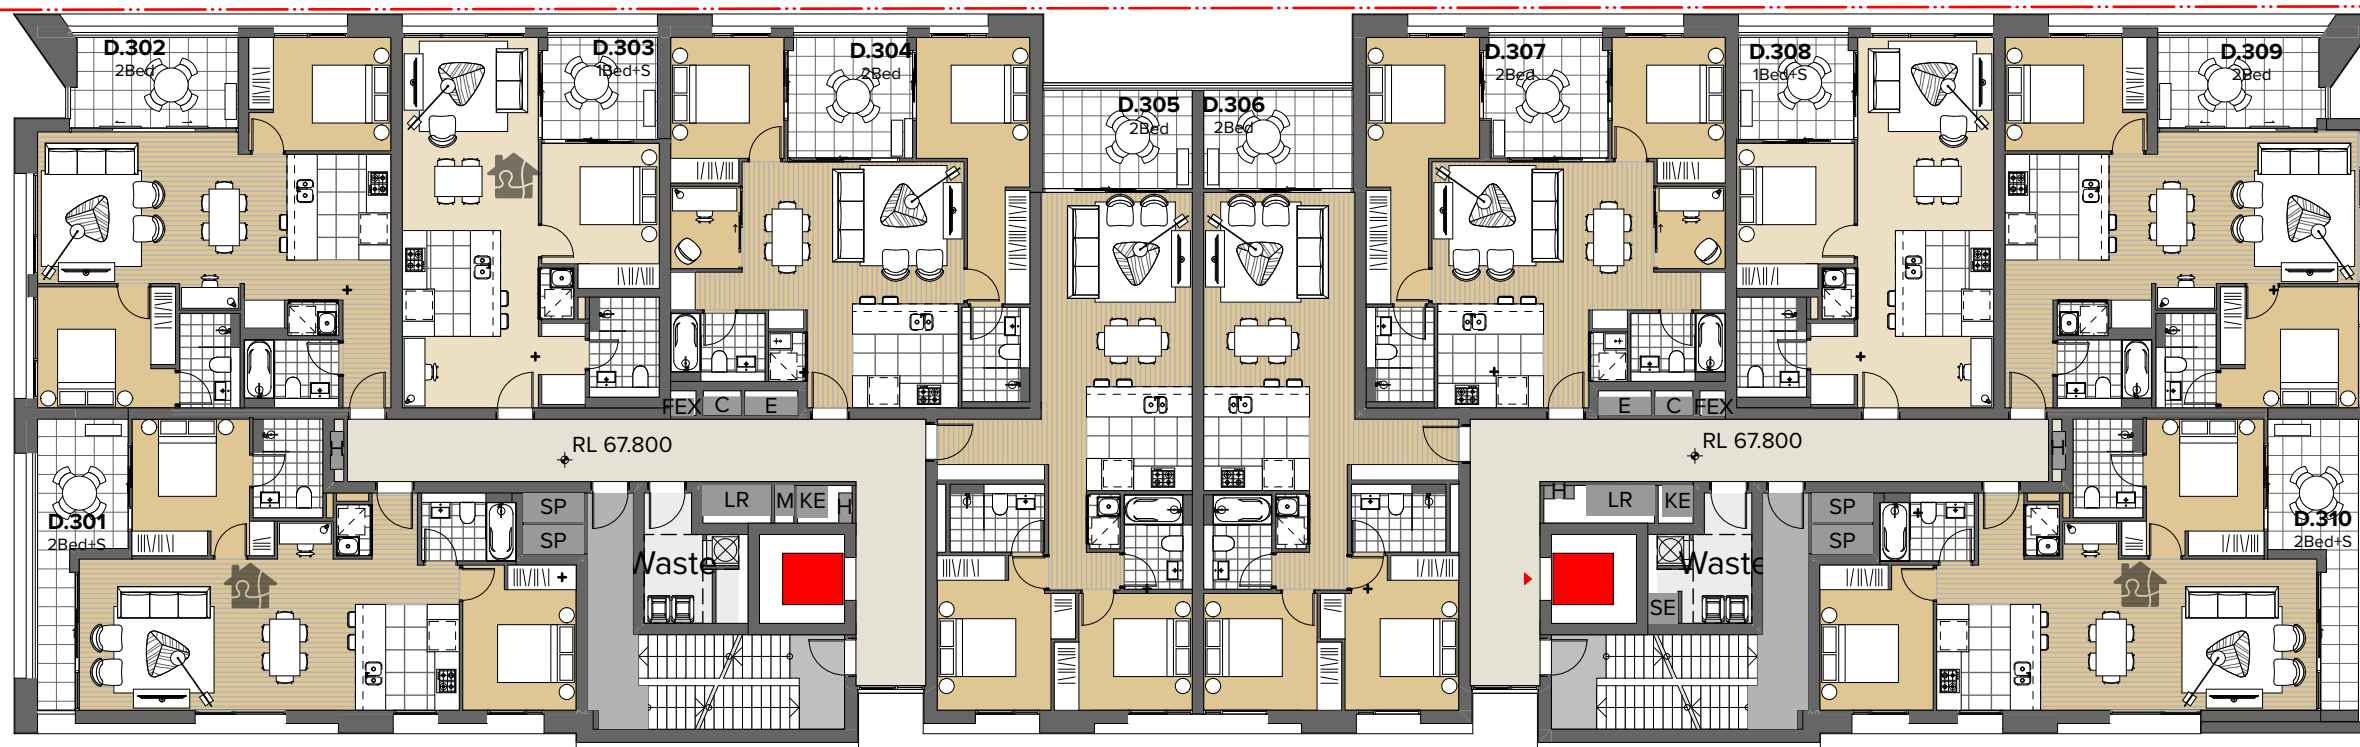

BUILDING
D
LEVEL 3





Planning,
Industry &
Environment


Issued under the Environmental Planning and Assessment Act 1979

Approved Application No: SSD 10425


Granted on: 20 July 2021

Signed: AW

Sheet No: 42 of 288

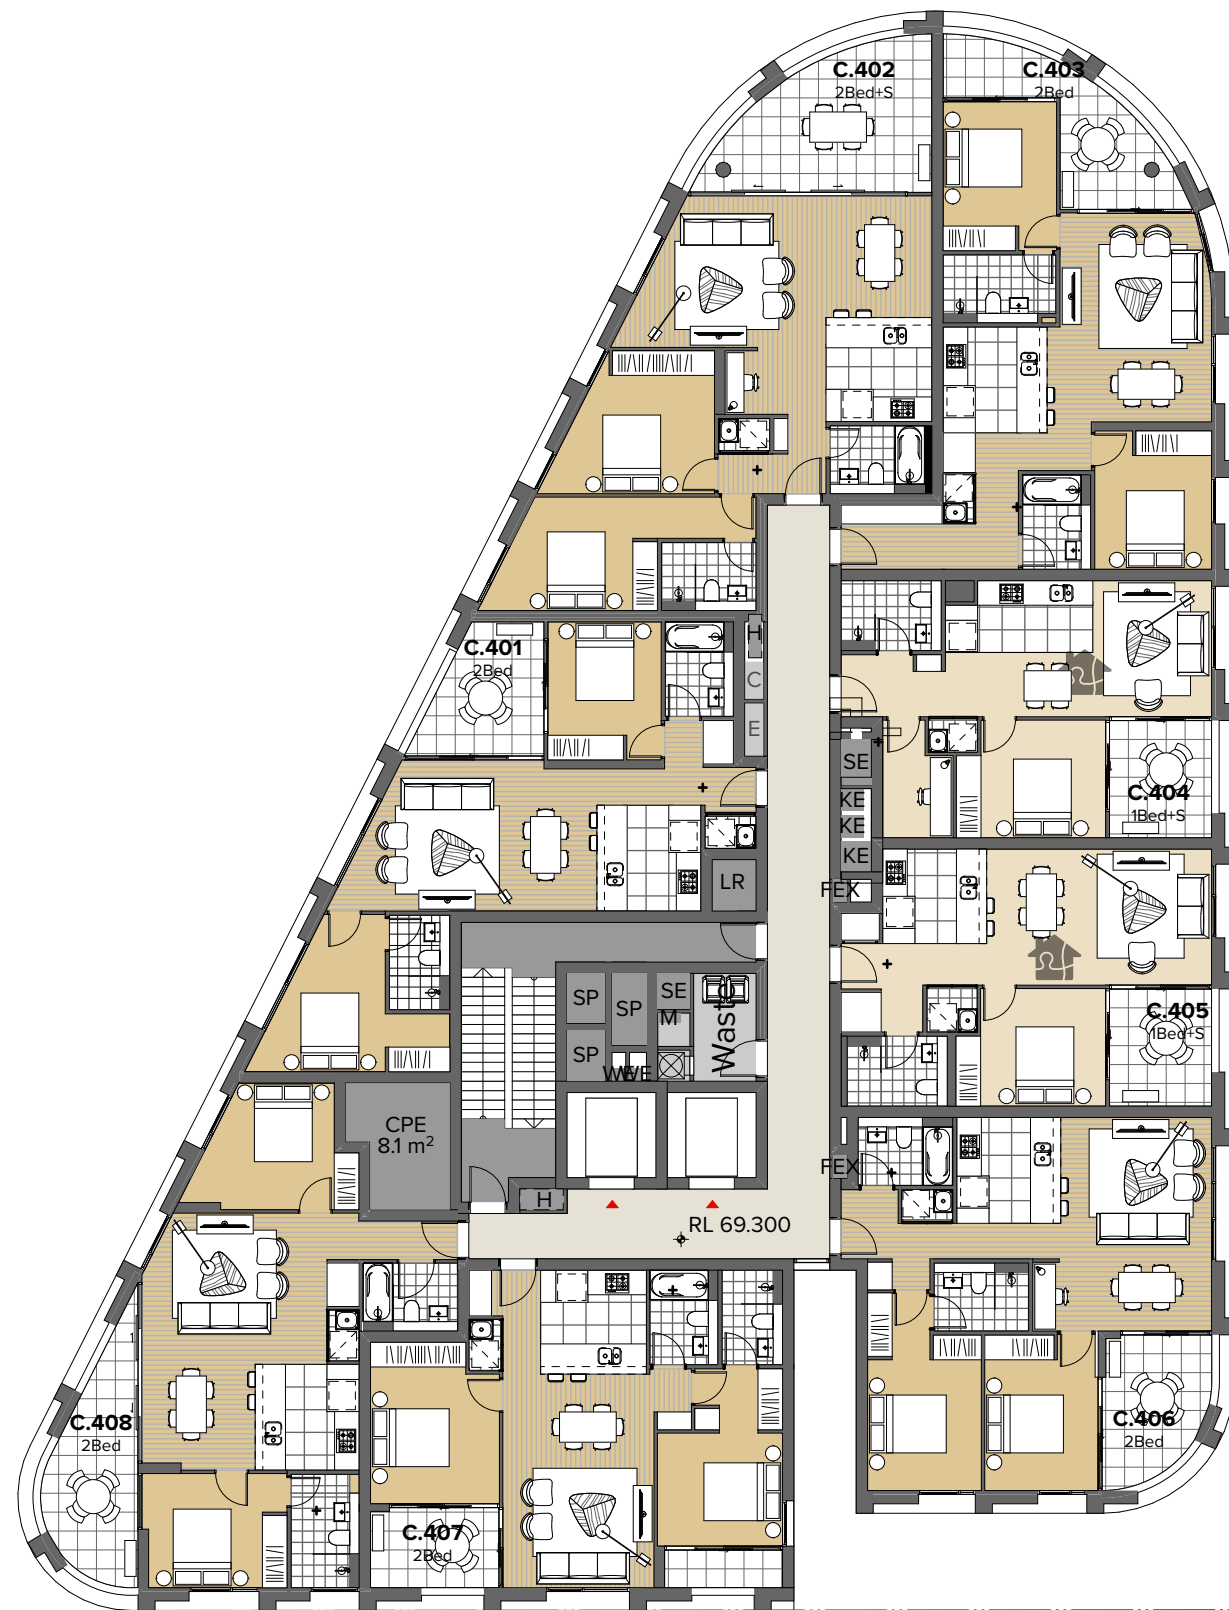

BUILDING
C
LEVEL 4

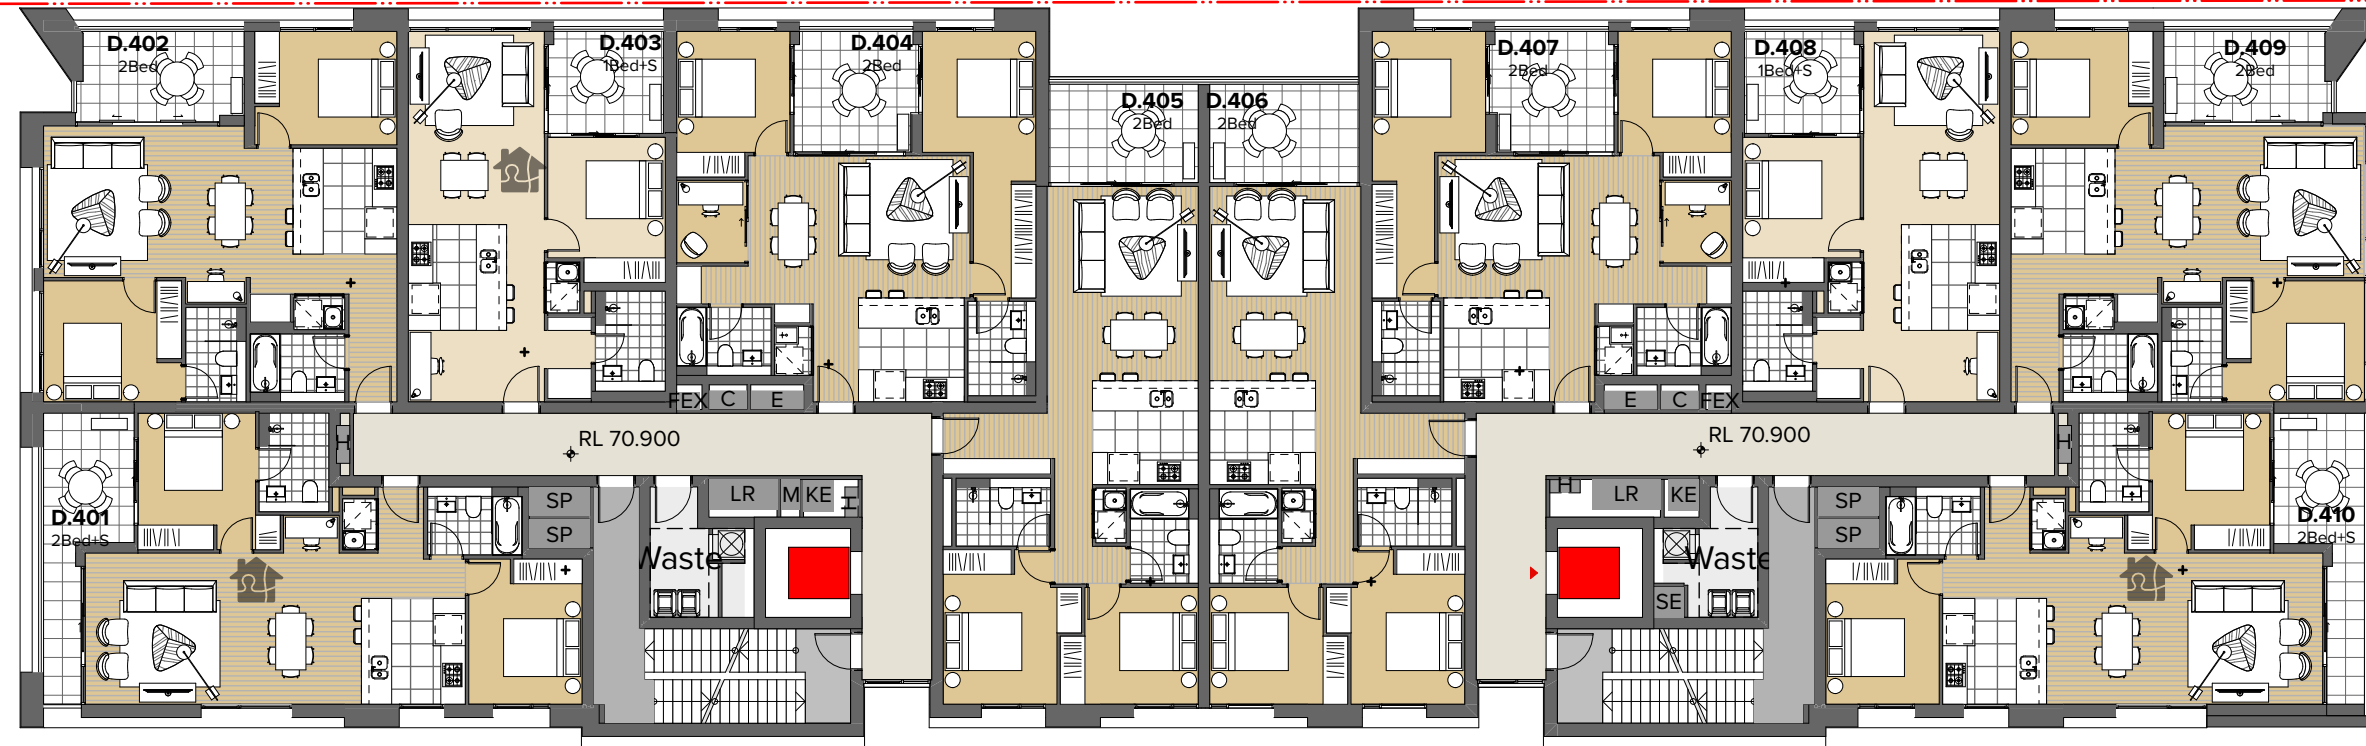

BUILDING
D
LEVEL 4



BUILDING
E
LEVEL 4

NOTES
THIS DRAWING IS COPYRIGHT © OF TURNER. NO REPRODUCTION WITHOUT PERMISSION. UNLESS NOTED OTHERWISE THIS DRAWING IS NOT FOR CONSTRUCTION. ALL DIMENSIONS AND LEVELS ARE TO BE CHECKED ON SITE PRIOR TO THE COMMENCEMENT OF WORK. IN THE EVENT OF ANY DISCREPANCIES FOR CLARIFICATION BEFORE PROCEEDING WITH WORK, DRAWINGS ARE NOT TO BE SCALED. USE ONLY FIGURED DIMENSIONS. REFER TO CONSULTANT DOCUMENTATION FOR FURTHER INFORMATION. IFC AND BIM FILES ARE UNCONTROLLED DOCUMENTS AND ARE ISSUED FOR INFORMATION ONLY.

DL22 Quality Endorsed Company ISO 9001:2015, Registration Number 28475
Notified Architect: Nicholas Turner, 8655, ABA 86 064 084 911

KEY PLAN

LEGEND

Rev	Date	Approved by	Issue Name
A	20/3/20	YO	For Coordination
B	22/3/20	YO	For Coordination
C	30/3/20	YO	For Coordination
D	31/3/20	YO	For Coordination
E	03/04/20	YO	For Coordination
F	04/02	YO	For Coordination
01	15/04/20	YO	Draft Development Application
02	20/04/20	YO	Draft Development Application
03	05/02	YO	For Development Application
04	24/11/20	YO	RF11 for BCC
05	09/12/20	YO	RF11 for DPIE
06	23/04/21	YO	BLD E Updates
07	28/04/21	YO	BLD E Updates

CLIENT
Deicorp
Level 4, 161 Redfern Street Redfern NSW 2016 Australia
8665 4100
@deicorp.com.au

Project Title
Tallawong Station Precinct South
1-15 & 2-12 Conforta Avenue Rouse Hill NSW 2155

Drawing Title
GA Plans Site 1B
Level 04

Scale
1:200 @A1, 50% @A3
Project No. 18095
Dwg No. DA-112-040
Drawn by TURNER
Rev 07
North

TURNER

Level 7 ONE Oxford Street
Darlinghurst NSW 2010
AUSTRALIA
T +61 2 8658 0000
F +61 2 8658 0088
turner@turner.com.au




Planning,
Industry &
Environment

Issued under the Environmental Planning and Assessment Act 1979


Approved Application No: SSD 10425

Granted on: 20 July 2021

Signed: AW Sheet No: 43 of 288

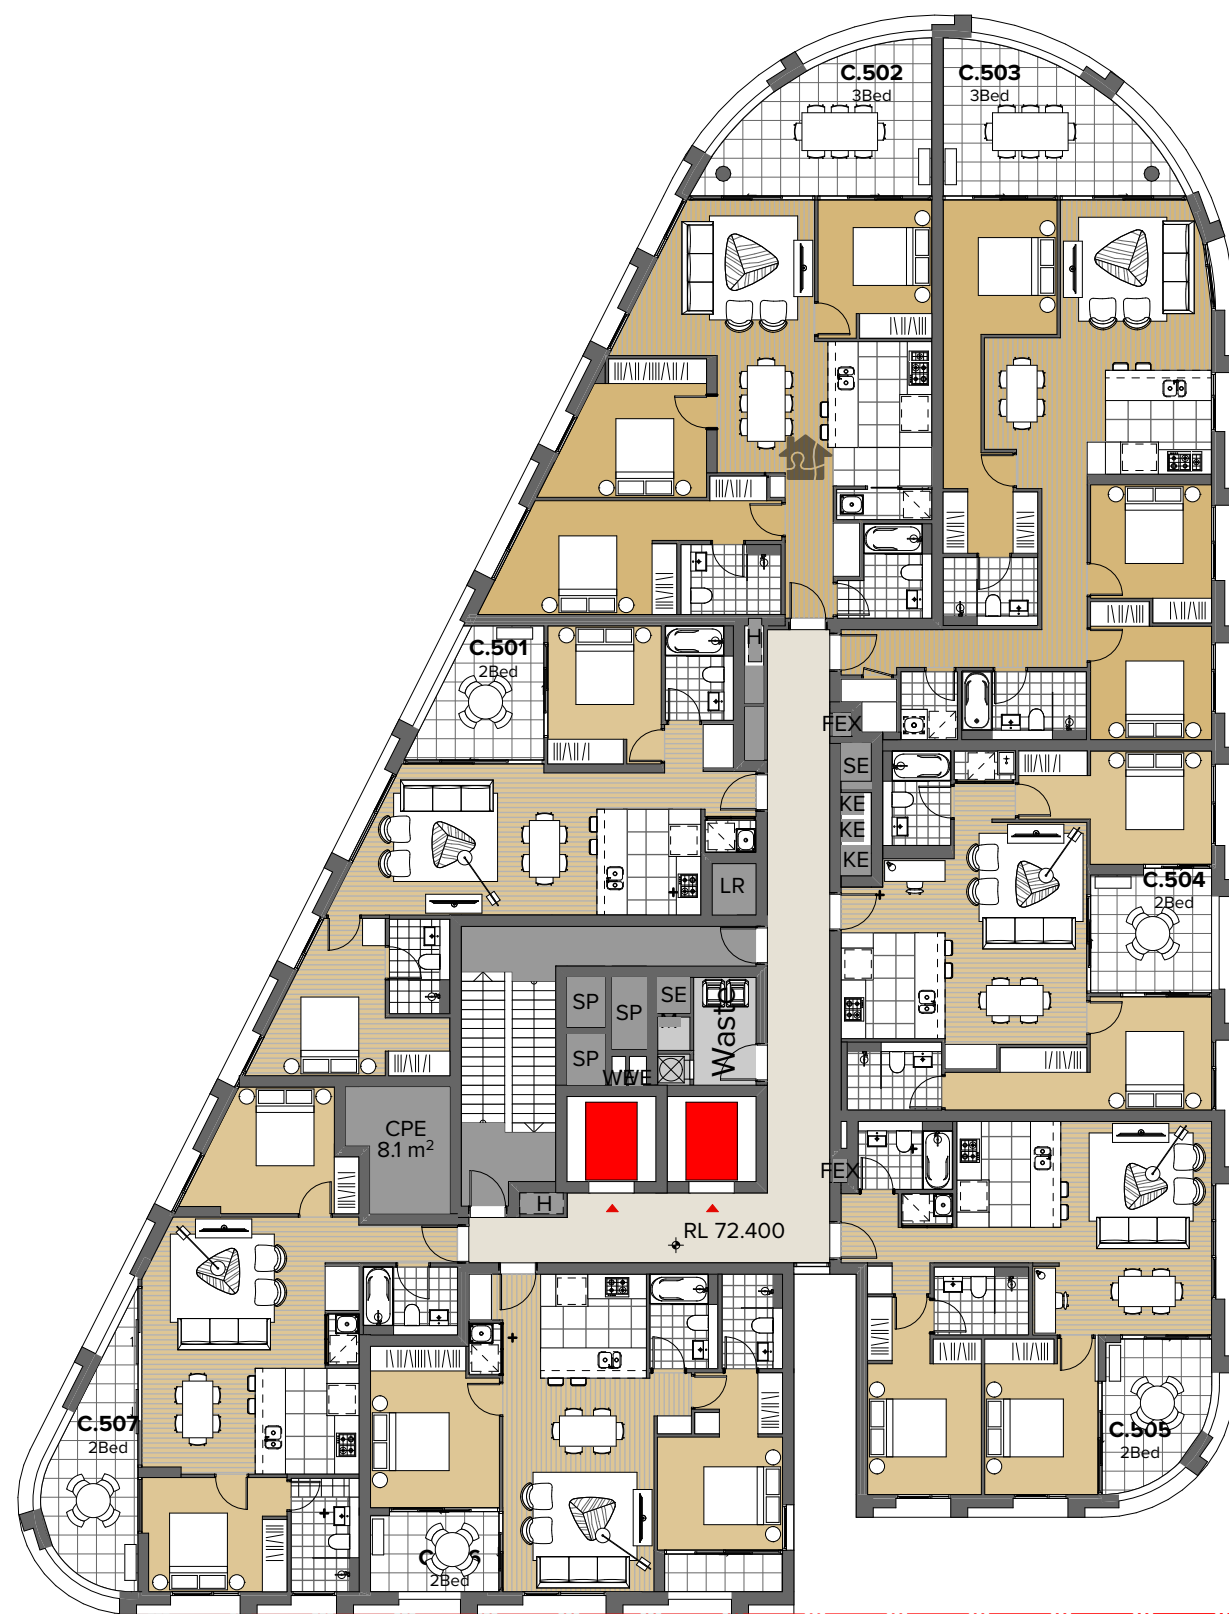

BUILDING
C
LEVEL 5

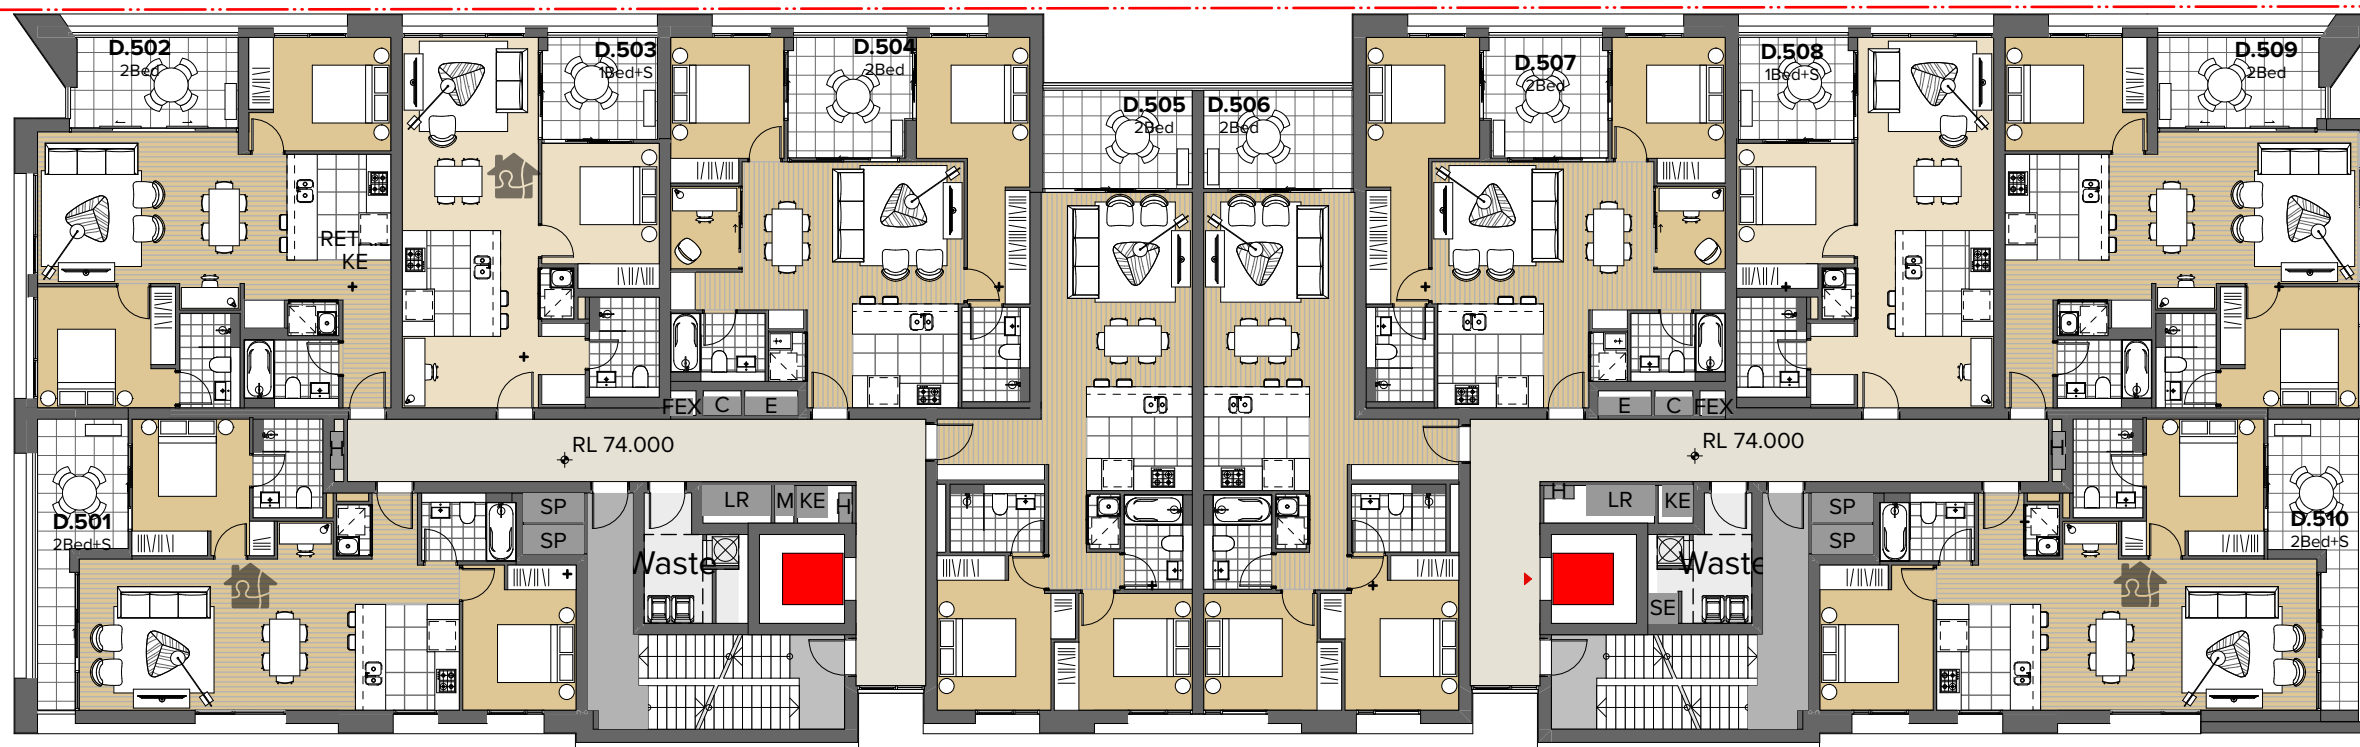

BUILDING
D
LEVEL 5



BUILDING
E
LEVEL 5

NOTES
THIS DRAWING IS COPYRIGHT © OF TURNER. NO REPRODUCTION WITHOUT PERMISSION. UNLESS NOTED OTHERWISE THIS DRAWING IS NOT FOR CONSTRUCTION. ALL DIMENSIONS AND LEVELS ARE TO BE CHECKED ON SITE PRIOR TO THE COMMENCEMENT OF WORK. IN THE EVENT OF ANY DISCREPANCIES FOR CLARIFICATION BEFORE PROCEEDING WITH WORK. DRAWINGS ARE NOT TO BE SCALED. USE ONLY DIMENSIONED DIMENSIONS. REFER TO CONSULTANT DOCUMENTATION FOR FURTHER INFORMATION. IFC AND BMM FILES ARE UNCONTROLLED DOCUMENTS AND ARE ISSUED FOR INFORMATION ONLY.

DL22 Quality Endorsed Company ISO 9001:2015, Registration Number 28475
Notified Architect: Nicholas Turner, 8665, ABA 86 664 084 911

KEY PLAN

LEGEND

Rev	Date	Approved by	Issue Name
A	20/3/20	YO	For Coordination
B	22/3/20	YO	For Coordination
C	30/3/20	YO	For Coordination
D	31/3/20	YO	For Coordination
E	03/04/20	YO	For Coordination
F	04/04/20	YO	For Coordination
G	05/04/20	YO	For Coordination
H	06/04/20	YO	For Coordination
I	07/04/20	YO	For Coordination
J	08/04/20	YO	For Coordination
K	09/04/20	YO	For Coordination
L	10/04/20	YO	For Coordination
M	11/04/20	YO	For Coordination
N	12/04/20	YO	For Coordination
O	13/04/20	YO	For Coordination
P	14/04/20	YO	For Coordination
Q	15/04/20	YO	For Coordination
R	16/04/20	YO	For Coordination
S	17/04/20	YO	For Coordination
T	18/04/20	YO	For Coordination
U	19/04/20	YO	For Coordination
V	20/04/20	YO	For Coordination
W	21/04/20	YO	For Coordination
X	22/04/20	YO	For Coordination
Y	23/04/20	YO	For Coordination
Z	24/04/20	YO	For Coordination
AA	25/04/20	YO	For Coordination
AB	26/04/20	YO	For Coordination
BC	23/05/20	YO	For Coordination
BD	24/05/20	YO	For Coordination
BE	25/05/20	YO	For Coordination
BF	26/05/20	YO	For Coordination
BG	27/05/20	YO	For Coordination
BH	28/05/20	YO	For Coordination
BI	29/05/20	YO	For Coordination
BJ	30/05/20	YO	For Coordination



Planning,
Industry &
Environment


Issued under the Environmental Planning and Assessment Act 1979

Approved Application No: SSD 10425


Granted on: 20 July 2021

Signed: AW

Sheet No: 44 of 288

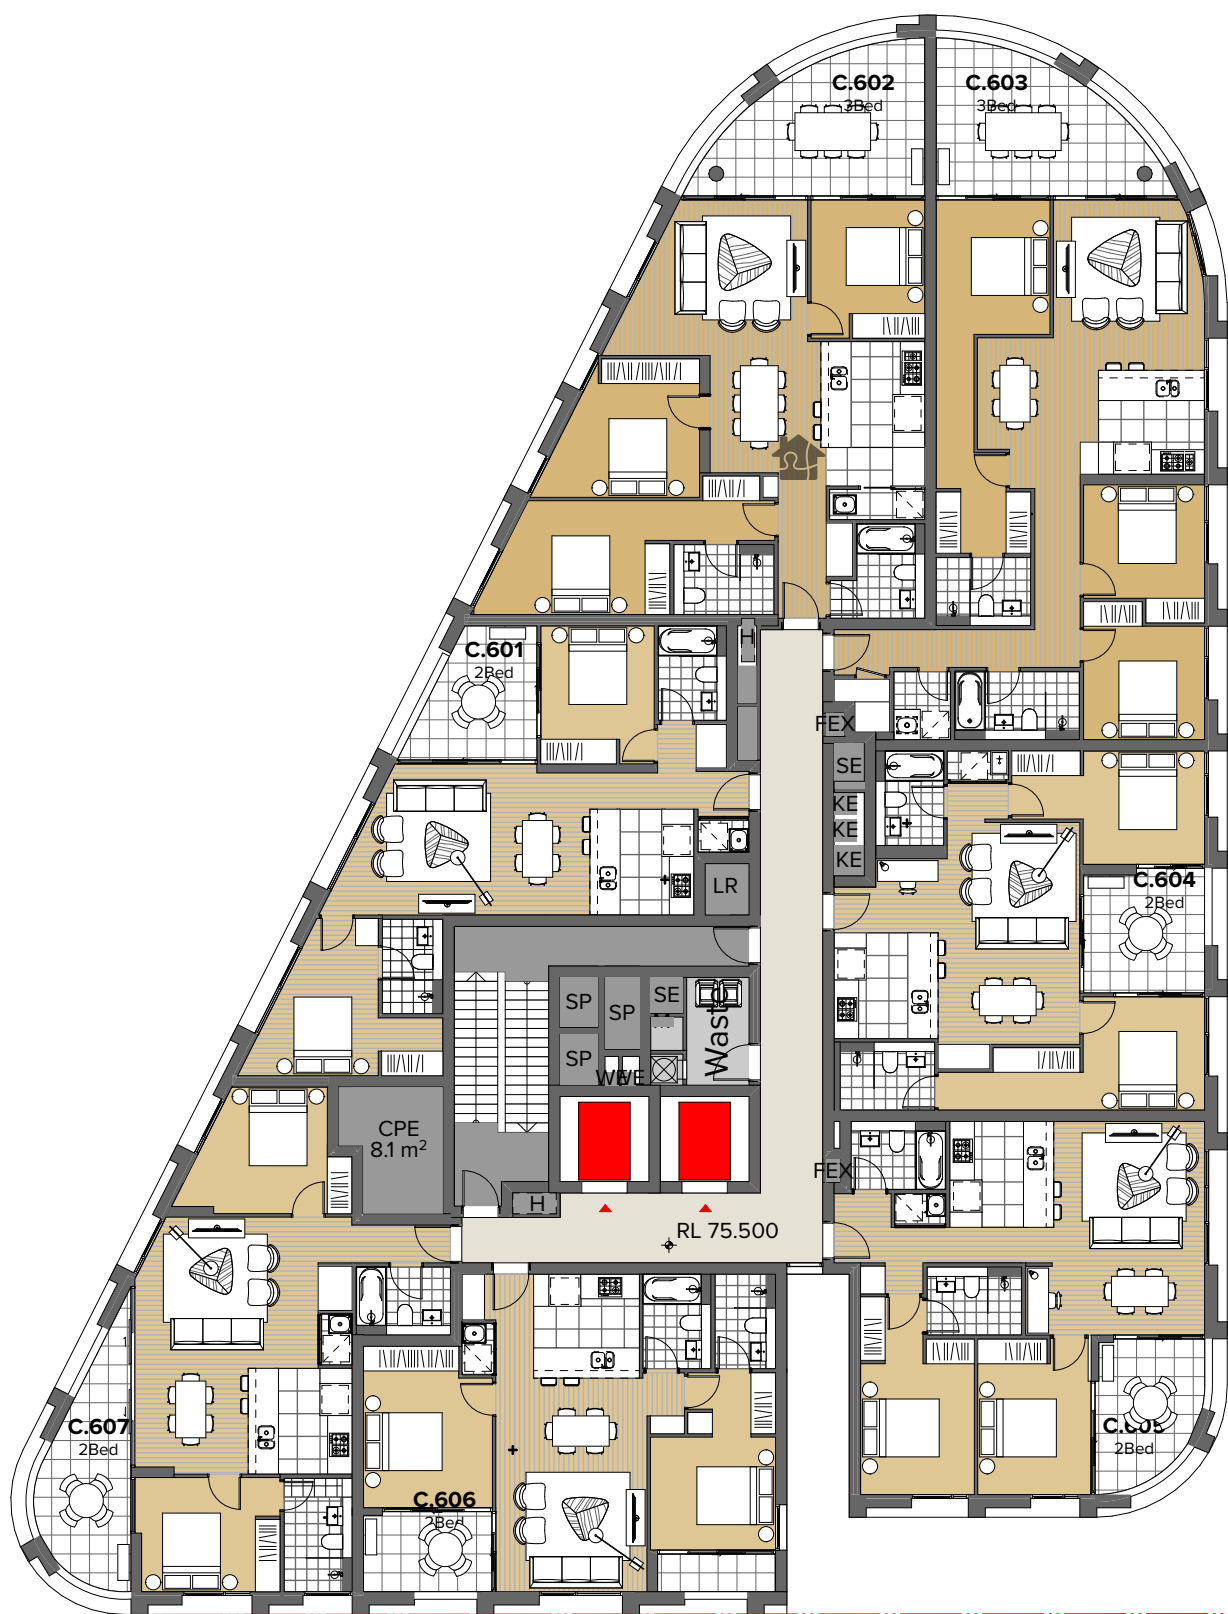

BUILDING
C
LEVEL 6

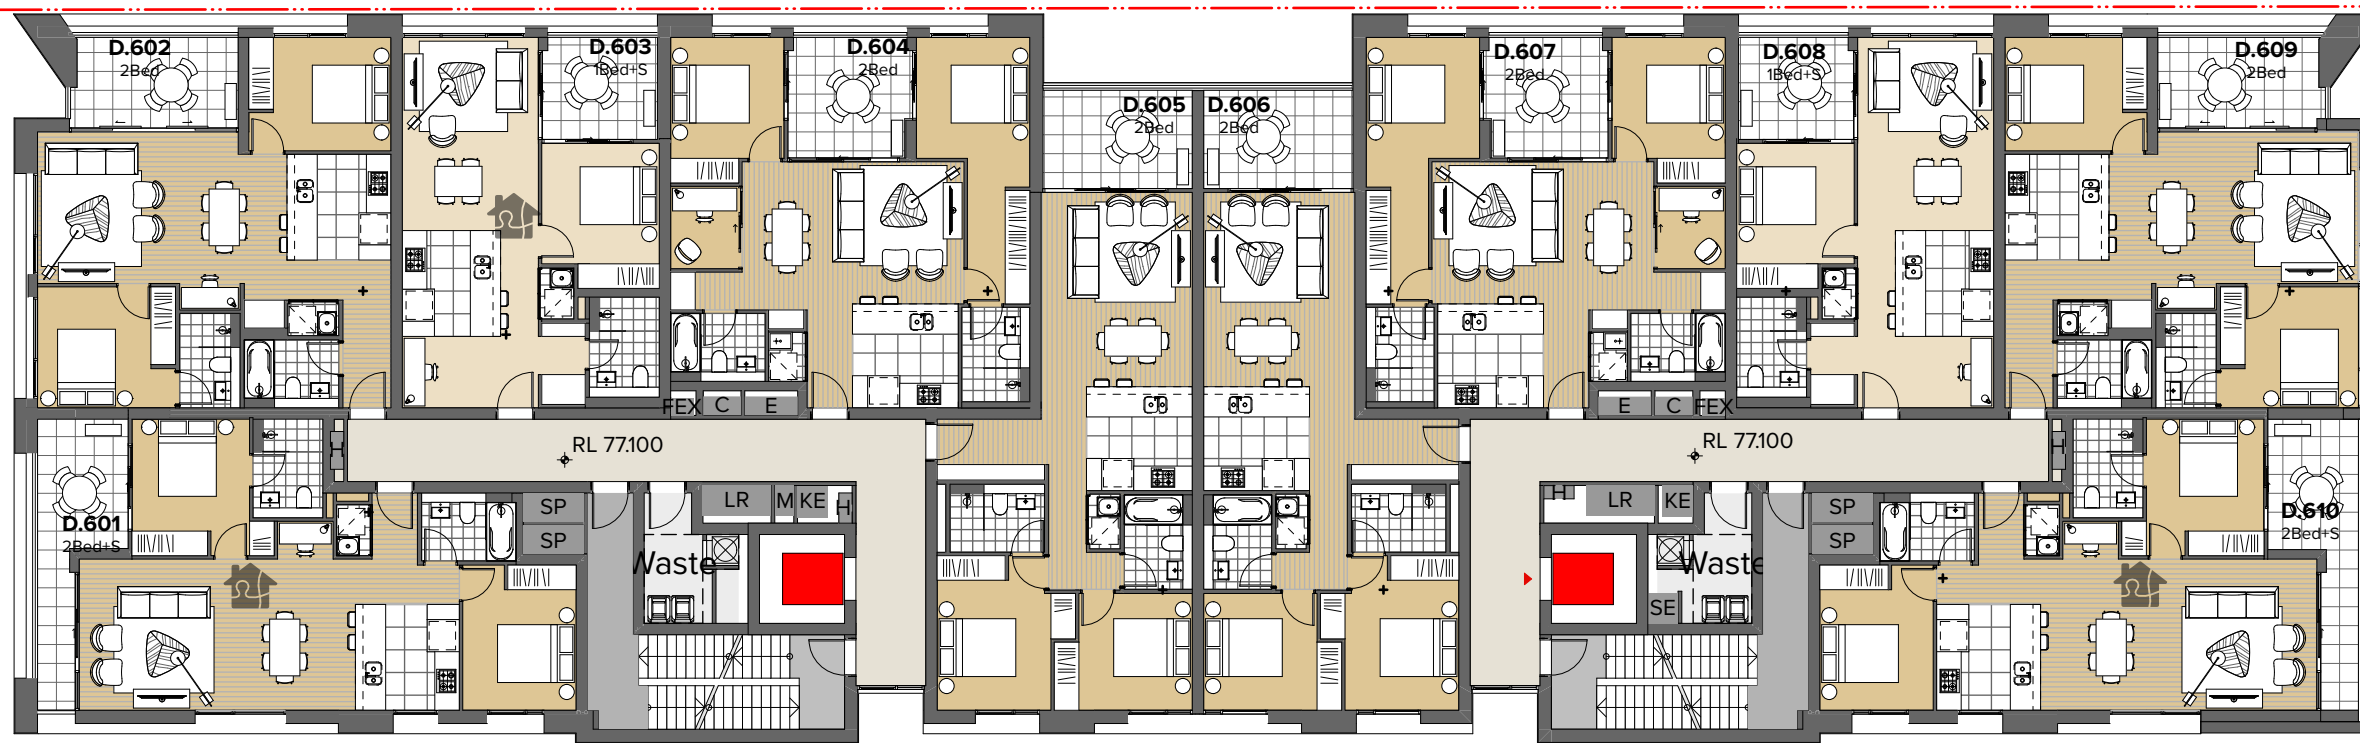

BUILDING
D
LEVEL 6



BUILDING
E
LEVEL 6

NOTES

THIS DRAWING IS COPYRIGHT © OF TURNER. NO REPRODUCTION WITHOUT PERMISSION. UNLESS NOTED OTHERWISE THIS DRAWING IS NOT FOR CONSTRUCTION. ALL DIMENSIONS AND LEVELS ARE TO BE CHECKED ON SITE PRIOR TO THE COMMENCEMENT OF WORK. IN THE EVENT OF ANY DISCREPANCIES FOR CLARIFICATION BEFORE PROCEEDING WITH WORK. DRAWINGS ARE NOT TO BE SCALED. USE ONLY FIGURED DIMENSIONS. REFER TO CONSULTANT DOCUMENTATION FOR FURTHER INFORMATION. IFC AND BIM FILES ARE UNCONTROLLED DOCUMENTS AND ARE ISSUED FOR INFORMATION ONLY.

DL22 Quality Endorsed Company ISO 9001:2015, Registration Number 28475
Notified Architect: Nicholas Turner, 8665, AEN 86 664 084 911

KEY PLAN

LEGEND

Rev	Date	Approved by	Issue Name
A	20/3/20	YO	For Coordination
B	22/3/20	YO	For Coordination
C	30/3/20	YO	For Coordination
D	31/3/20	YO	For Coordination
E	03/04/20	YO	For Coordination
F	04/02/20	YO	For Coordination
01	15/04/20	YO	Draft Development Application
02	20/04/20	YO	Draft Development Application
03	05/02/20	YO	For Development Application
04	24/11/20	YO	RF11 for BCC
05	09/12/20	YO	RF11 for DPIE
06	23/04/21	YO	BLD E Updates
07	10/04/21	YO	MKT Updates

CLIENT
Deicorp
Level 4, 161 Redfern Street Redfern NSW 2016 Australia
8665 4100
@deicorp.com.au

Project Title
Tallawong Station Precinct South
1-15 & 2-12 Conforta Avenue Rouse Hill NSW 2155

Drawing Title
GA Plans Site 1B
Level 06

Scale
1:200 @A1, 50% @A3
Status
MKT Updates

Project No.
18095
Dwg No.
DA-112-060

Drawn by
TURNER
Rev
07

North
↑

TURNER

Level 7 ONE Oxford Street
Darlinghurst NSW 2010
AUSTRALIA
T +61 2 8668 0000
F +61 2 8668 0088
turner@turner.com.au



Planning,
Industry &
Environment

Issued under the Environmental Planning and Assessment Act 1979

Approved Application No: SSD 10425


Granted on: 20 July 2021

Signed: AW Sheet No: 45 of 288



BUILDING
C
LEVEL 7

BUILDING
D
LEVEL 7

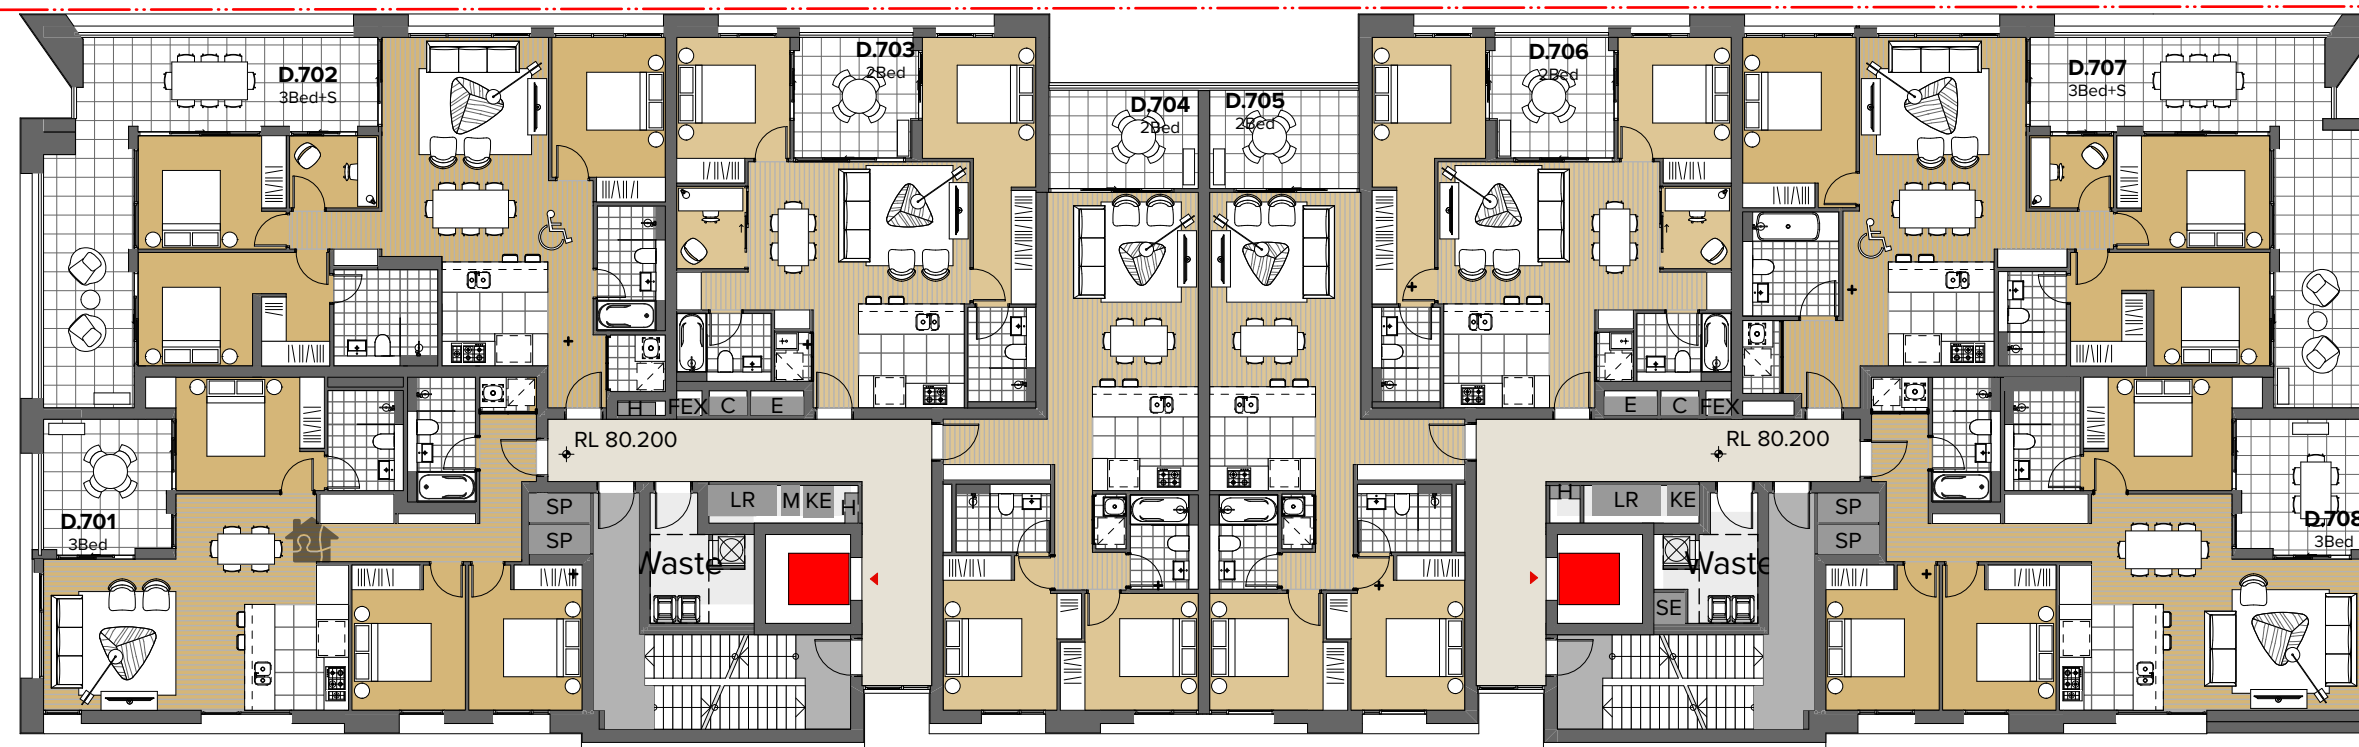

BUILDING
E
LEVEL 7

NOTES
THIS DRAWING IS COPYRIGHT © OF TURNER. NO REPRODUCTION WITHOUT PERMISSION. UNLESS NOTED OTHERWISE THIS DRAWING IS NOT FOR CONSTRUCTION. ALL DIMENSIONS AND LEVELS ARE TO BE CHECKED ON SITE PRIOR TO THE COMMENCEMENT OF WORK. IN THE EVENT OF ANY DISCREPANCIES FOR CLARIFICATION BEFORE PROCEEDING WITH WORK, DRAWINGS ARE NOT TO BE SCALED. USE ONLY DIMENSIONS SHOWN. REFER TO CONSULTANT DOCUMENTATION FOR FURTHER INFORMATION. IFC AND BIM FILES ARE UNCONTROLLED DOCUMENTS AND ARE ISSUED FOR INFORMATION ONLY.

DL22 Quality Endorsed Company ISO 9001:2015, Registration Number 28475
Notified Architect: Nicholas Turner, 8665, AEN 86 664 084 911

KEY PLAN

LEGEND

Rev	Date	Approved by	Issue Name
A	20/3/20	YO	For Coordination
B	22/3/20	YO	For Coordination
C	30/3/20	YO	For Coordination
D	31/3/20	YO	For Coordination
E	03/04/20	YO	For Coordination
F	04/02/20	YO	For Coordination
01	15/04/20	YO	Draft Development Application
02	20/04/20	YO	Draft Development Application
03	05/02/20	YO	For Development Application
04	24/11/20	YO	RF11 for BCC
05	09/12/20	YO	RF11 for DPPE
06	23/04/21	YO	BLD E Updates
07	10/04/21	YO	MKT Updates

CLIENT
Deicorp
Level 4, 161 Redfern Street Redfern NSW 2016 Australia
8665 4100
@deicorp.com.au

Project Title
Tallawong Station Precinct South
1-15 & 2-12 Conforta Avenue Rouse Hill NSW 2155

Drawing Title

GA Plans Site 1B
Level 07

Scale
1:200 @A1, 50% @A3
Status
MKT Updates

Project No.
18095
Dwg No.
DA-112-070

Drawn by
TURNER
Rev
07



TURNER

Level 7 ONE Oxford Street
Sydney NSW 2010
AUSTRALIA
T +61 2 8668 0000
F +61 2 8668 0088
turnerstudio.com.au




Issued under the Environmental Planning and Assessment Act 1979

Approved Application No: SSD 10425


Granted on: 20 July 2021

Signed: AW Sheet No: 46 of 288


BUILDING
D
LEVEL 8

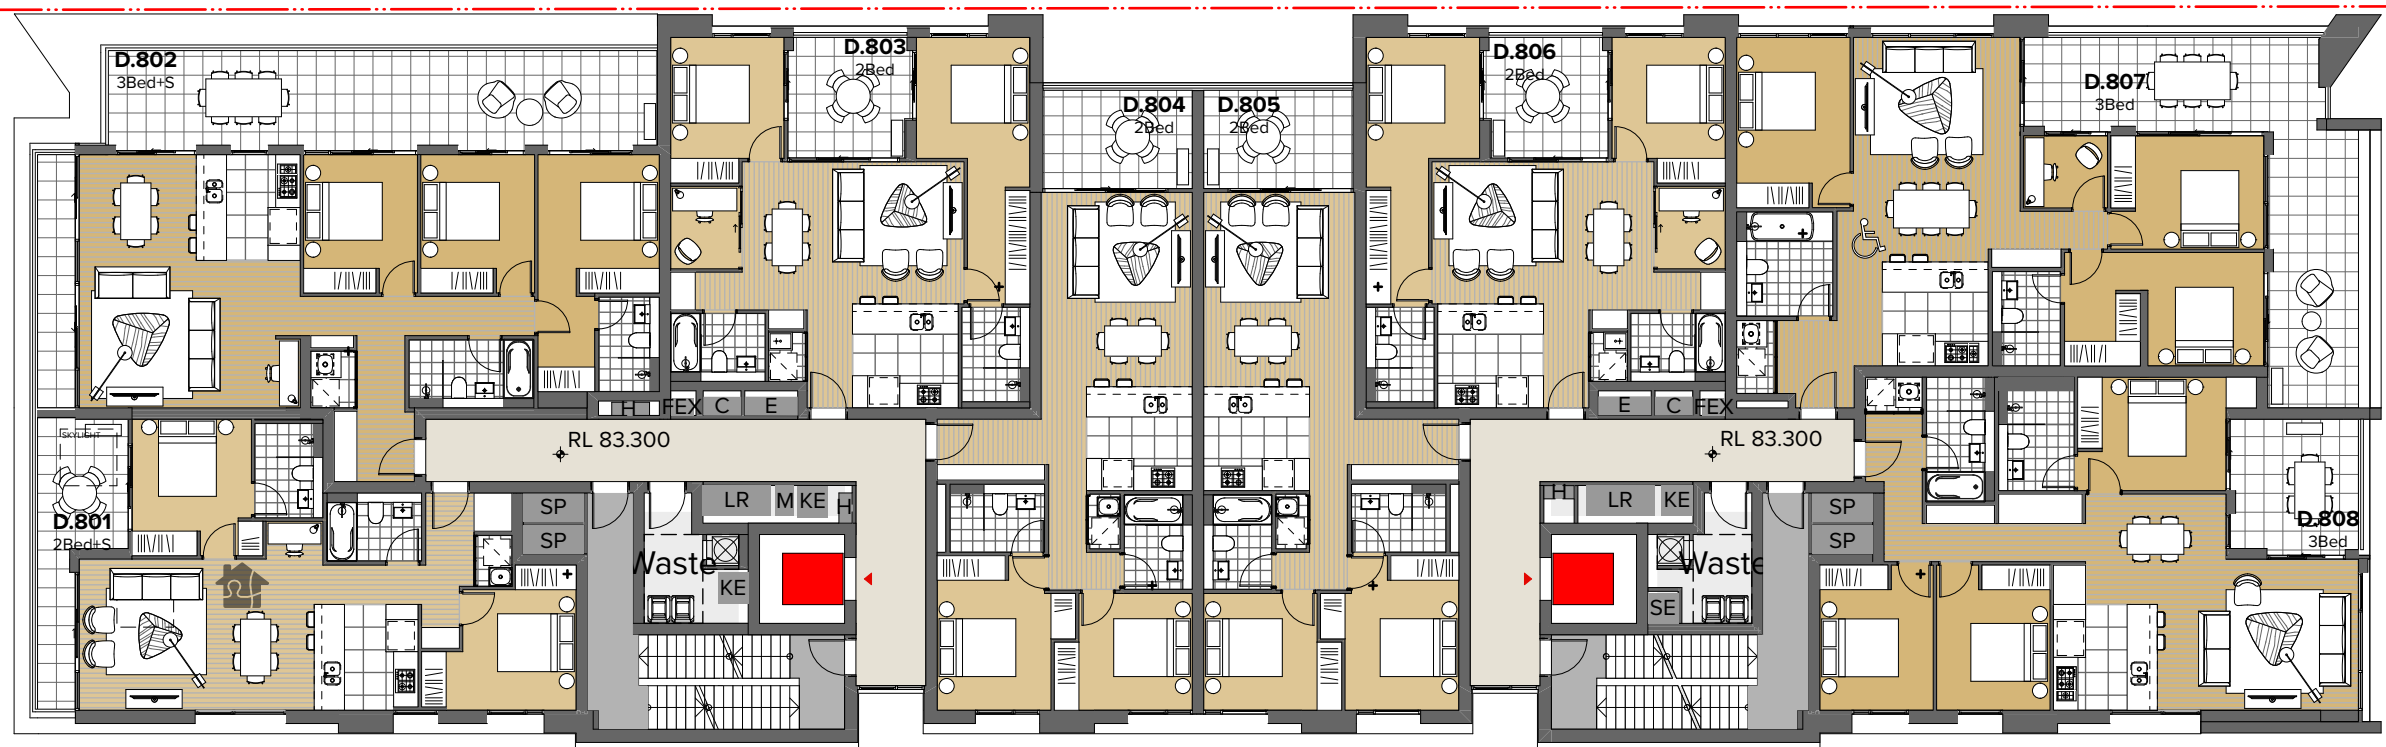

BUILDING
C
ROOF

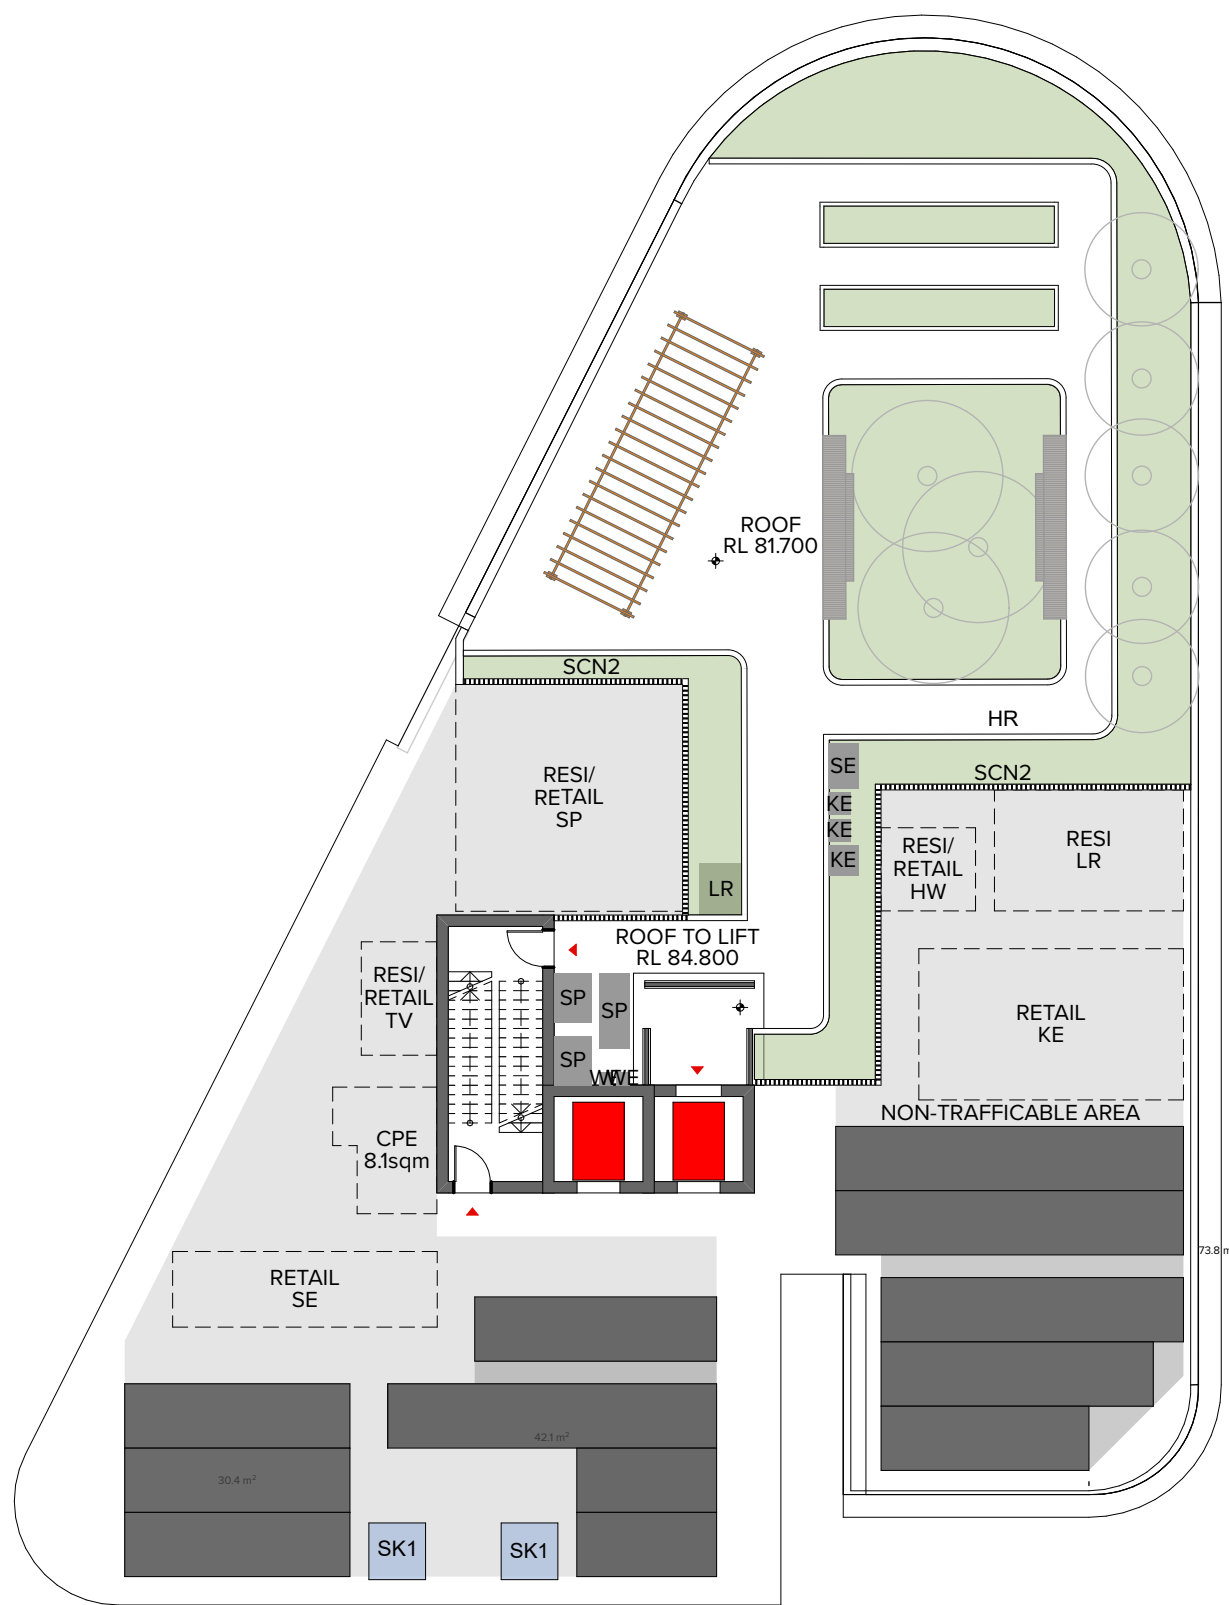

BUILDING
E
ROOF

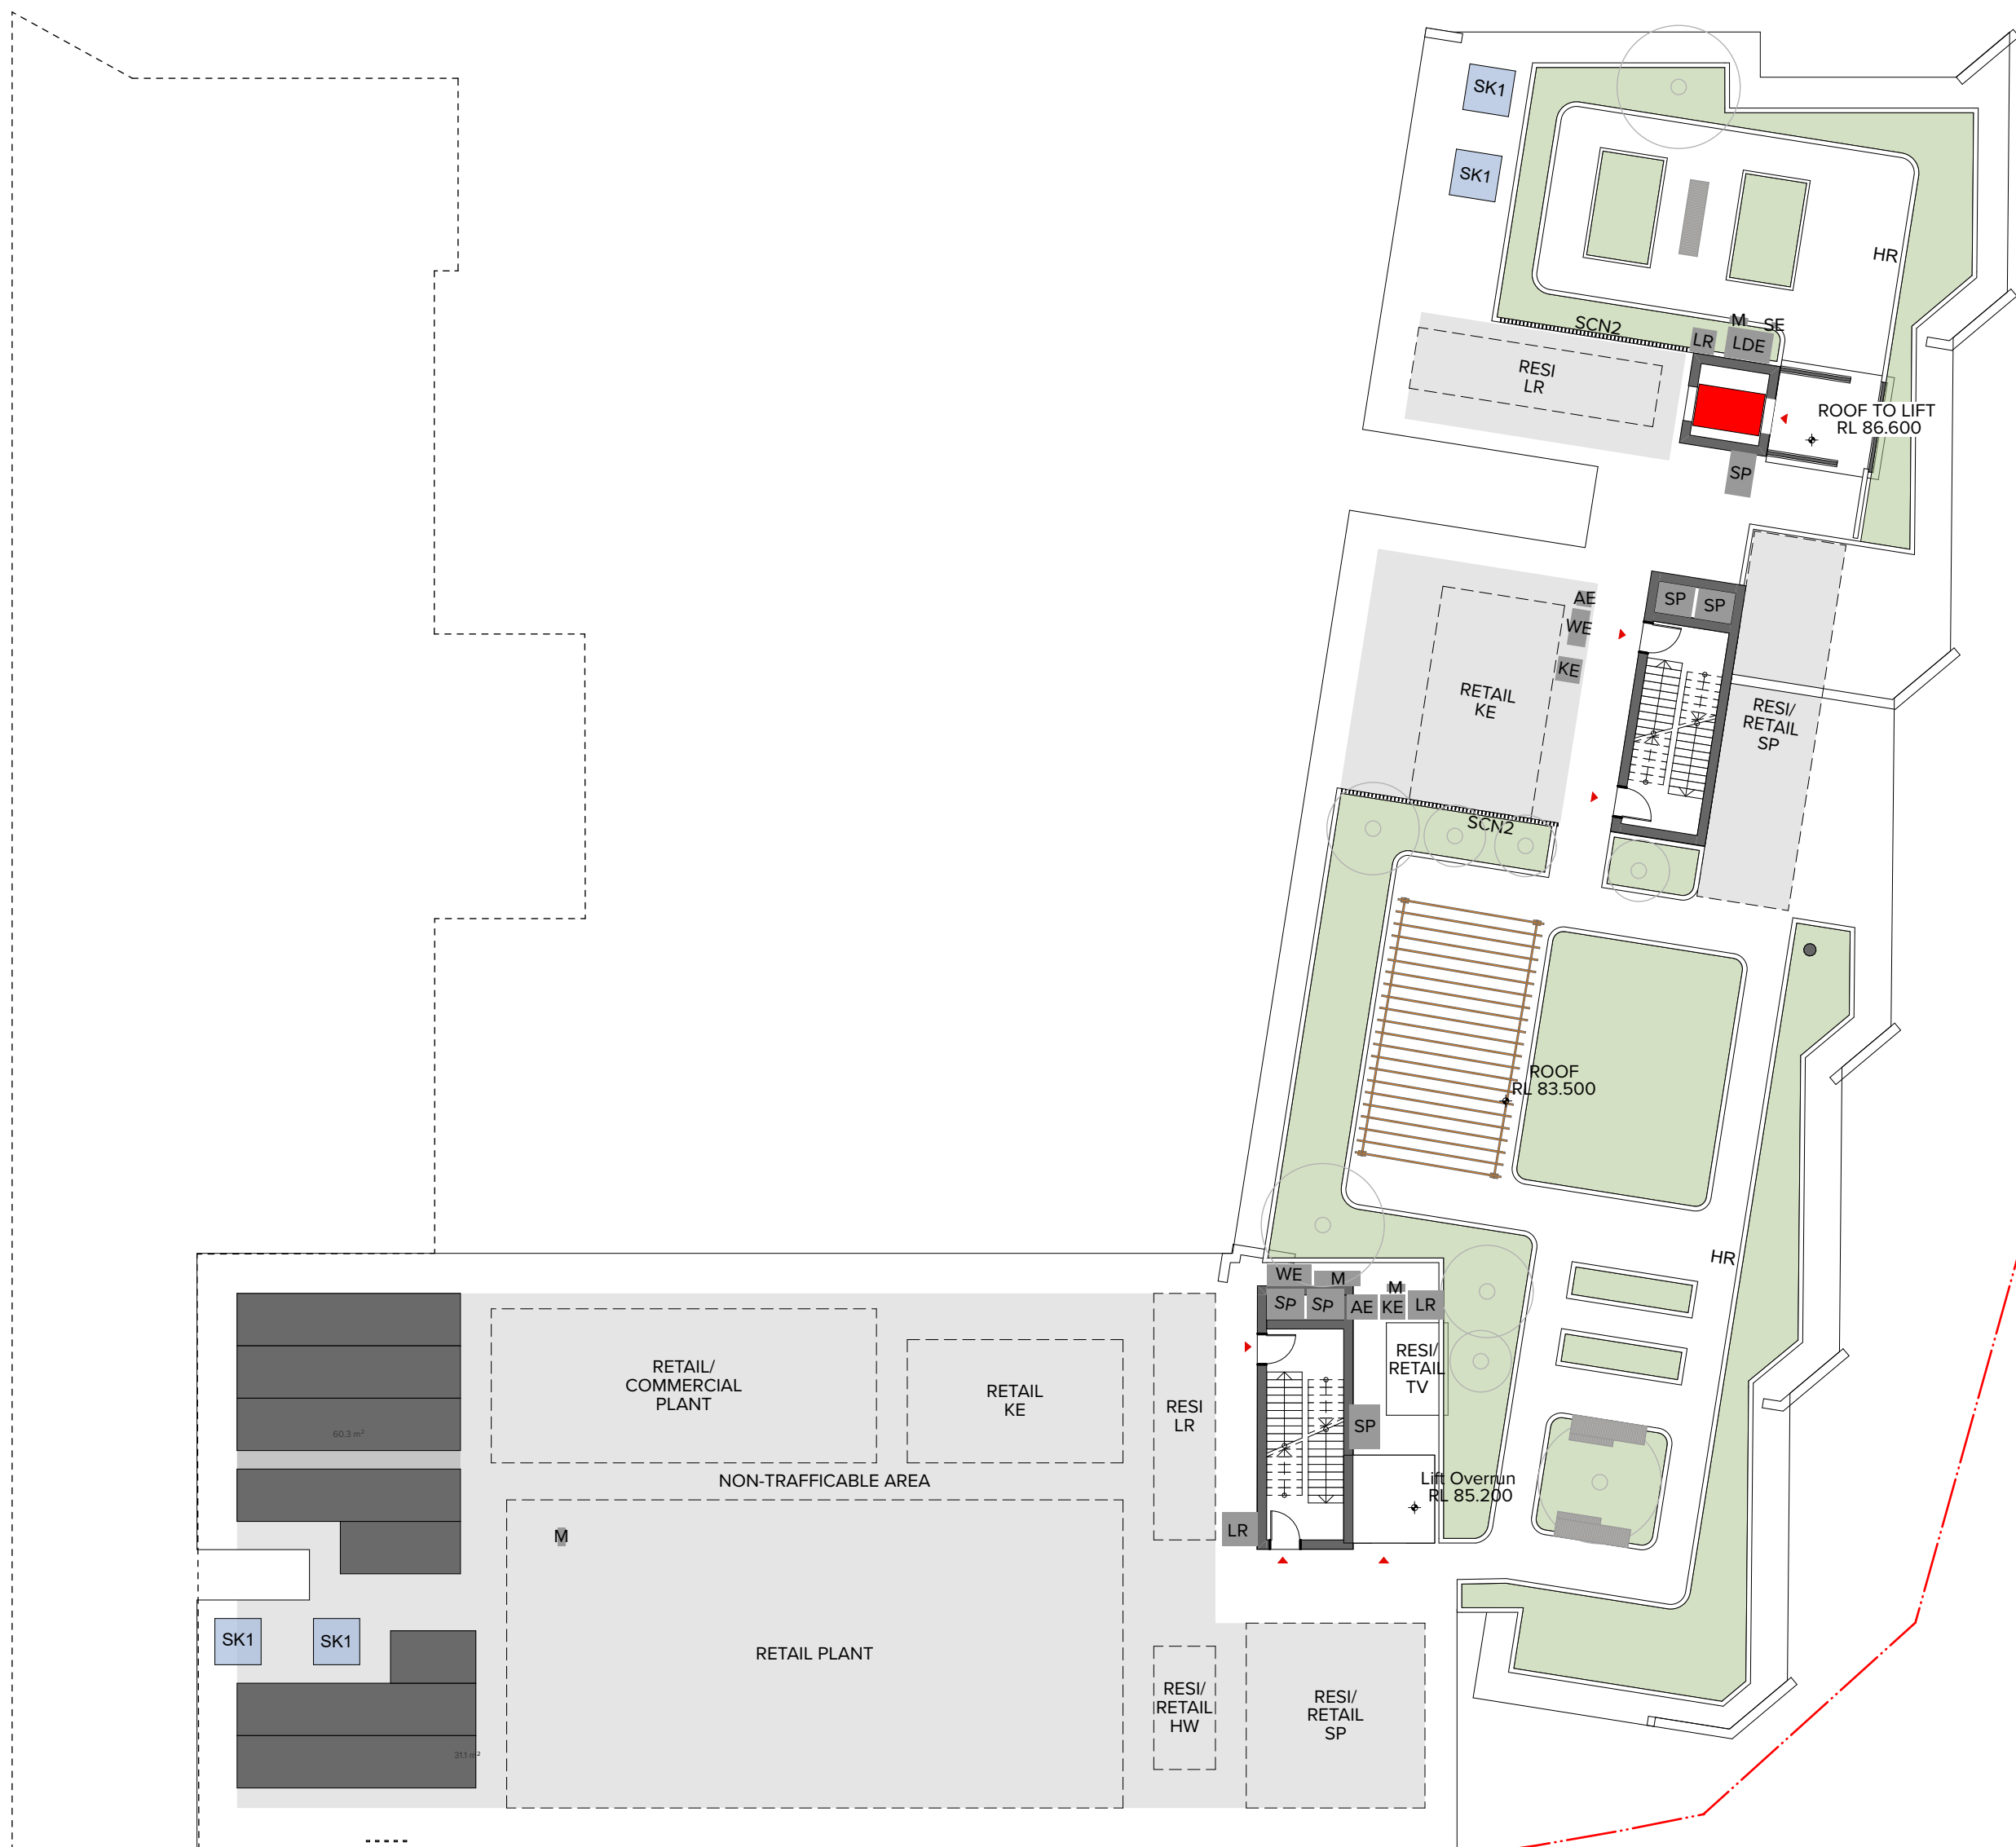

NOTES
THIS DRAWING IS COPYRIGHT © OF TURNER. NO REPRODUCTION WITHOUT PERMISSION. UNLESS NOTED OTHERWISE THIS DRAWING IS NOT FOR CONSTRUCTION. ALL DIMENSIONS AND LEVELS ARE TO BE CHECKED ON SITE PRIOR TO THE COMMENCEMENT OF WORK. IN THE EVENT OF ANY DISCREPANCIES FOR CLARIFICATION BEFORE PROCEEDING WITH WORK. DRAWINGS ARE NOT TO BE SCALED. USE ONLY DIMENSIONED DIMENSIONS. REFER TO CONSULTANT DOCUMENTATION FOR FURTHER INFORMATION. IFC AND BIM FILES ARE UNCONTROLLED DOCUMENTS AND ARE ISSUED FOR INFORMATION ONLY.

DL22 Quality Endorsed Company ISO 9001:2015, Registration Number 28475
Notified Architect: Nicholas Turner, 8655, AEN 86 064 084 911

KEY PLAN

LEGEND

Rev	Date	Approved by	Issue Name
A	20/3/20	YO	For Coordination
B	22/3/20	YO	For Coordination
C	30/3/20	YO	For Coordination
D	31/3/20	YO	For Coordination
E	03/04/20	YO	For Coordination
F	04/02	YO	For Coordination
01	15/04/20	YO	Draft Development Application
02	20/04/20	YO	Draft Development Application
03	05/02	YO	For Development Application
04	24/11/20	YO	RF11 for BCC
05	09/12/20	YO	RF11 for DPIE
06	23/04/21	YO	BLD E Updates
07	10/04/21	YO	MKT Updates

CLIENT
Deicorp
Level 4, 151 Redfern Street Redfern NSW 2016 Australia
8665 4100
@deicorp.com.au

Project Title
Tallawong Station Precinct South
1-15 & 2-12 Conforta Avenue Rouse Hill NSW 2155

Drawing Title
GA Plans Site 1B
Level 08

Scale
1:200 @A1, 50% @A3
Project No. 18095
Dwg No. DA-112-080
Status MKT Updates
Drawn by TURNER
Rev 07
North

TURNER

Level 7 ONE Oxford Street
Darlinghurst NSW 2010
AUSTRALIA
T +61 2 8658 0000
F +61 2 8658 0088
turnerstudio.com.au



Planning,
Industry &
Environment



Issued under the Environmental Planning and Assessment Act 1979

Approved Application No: SSD 10425

Granted on: 20 July 2021

Signed: AW Sheet No: 47 of 288

BUILDING
D
ROOF

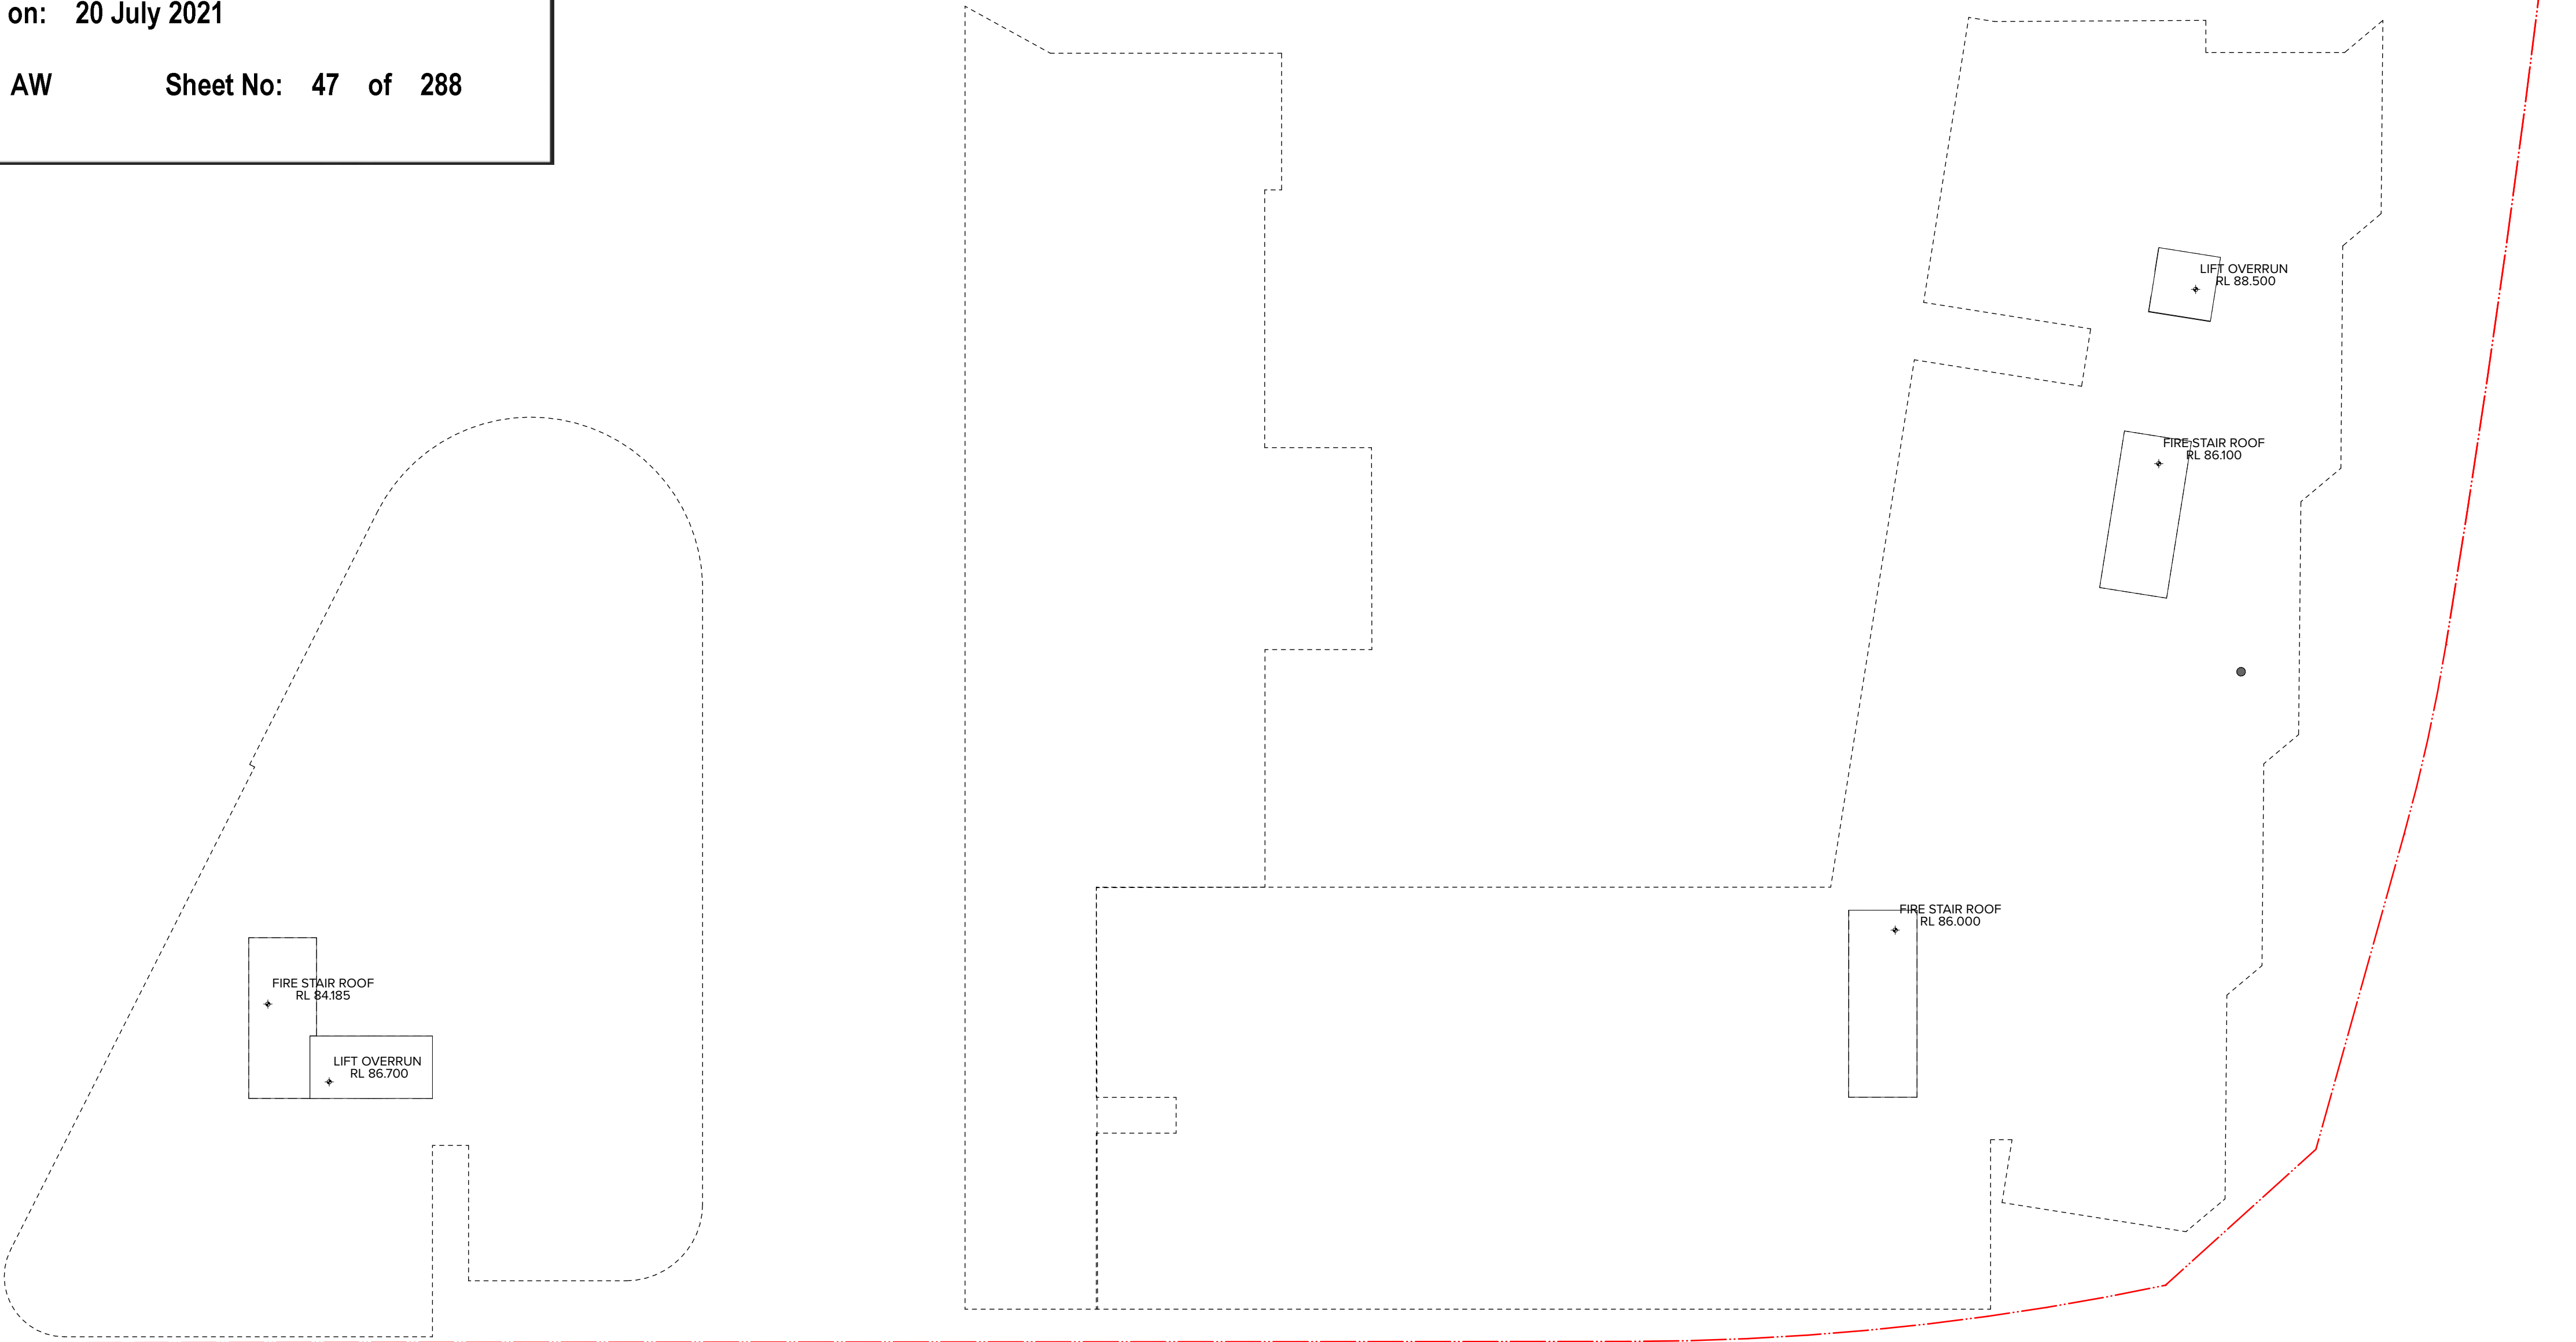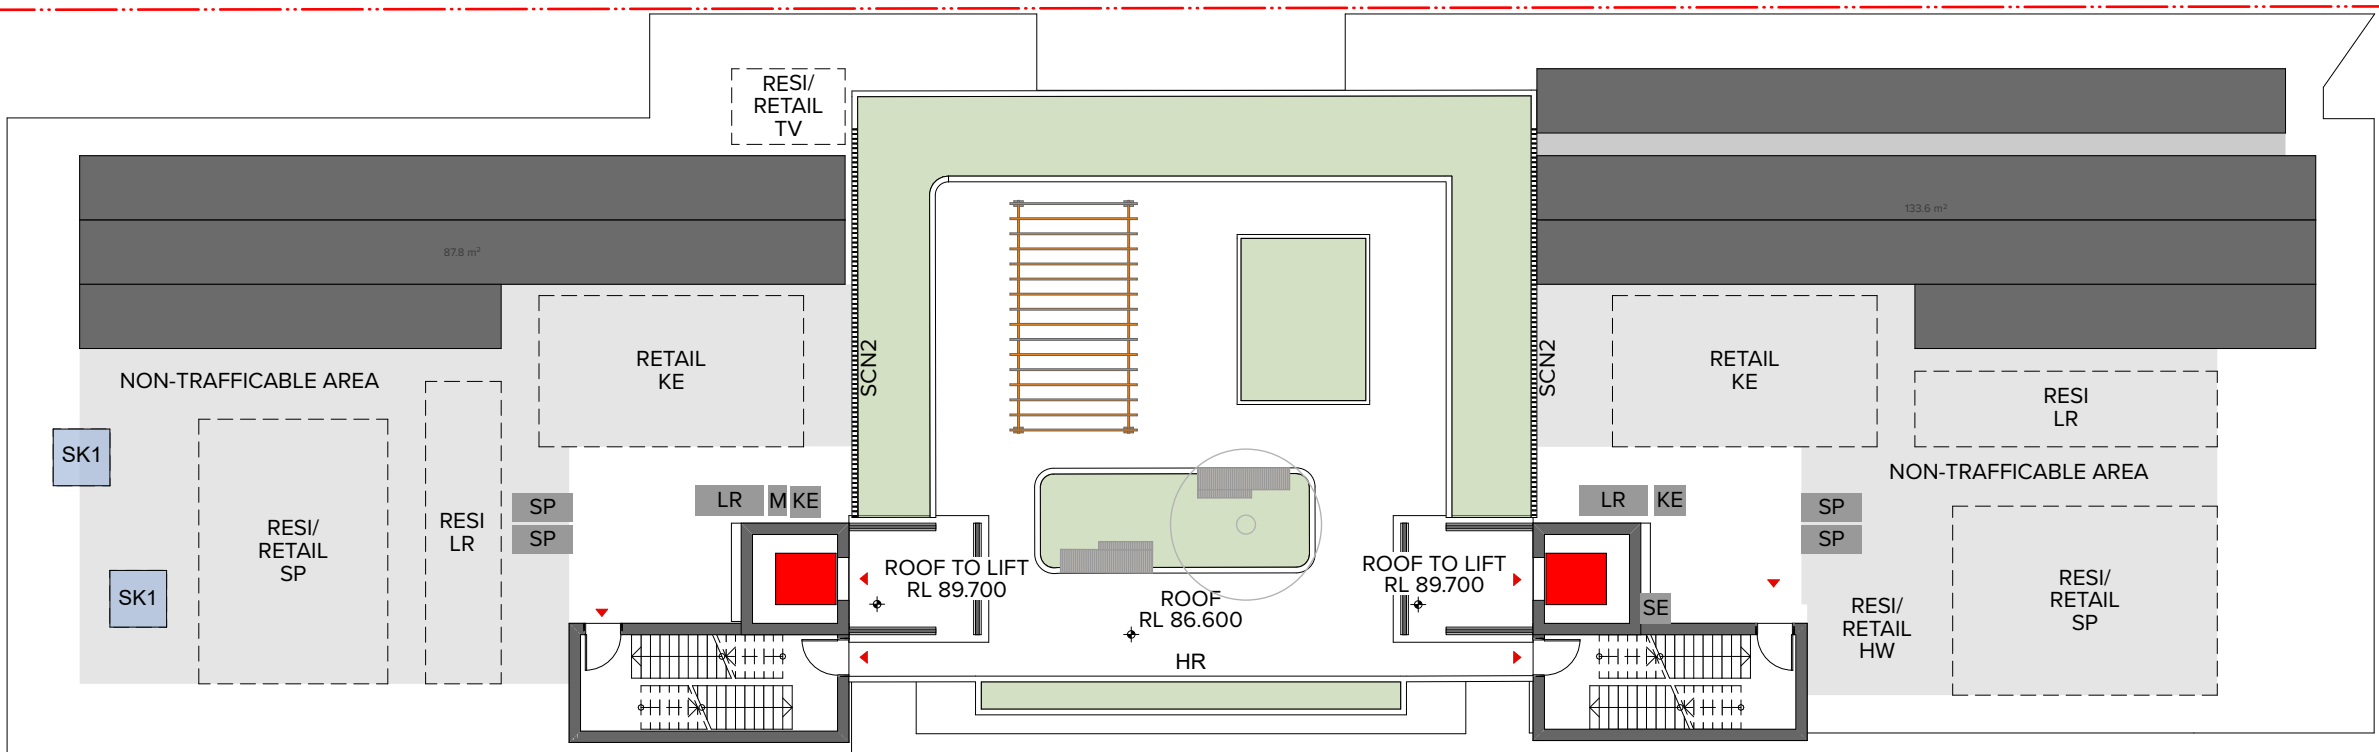

NOTES
THIS DRAWING IS COPYRIGHT © OF TURNER. NO REPRODUCTION WITHOUT PERMISSION. UNLESS NOTED OTHERWISE THIS DRAWING IS NOT FOR CONSTRUCTION. ALL DIMENSIONS AND LEVELS ARE TO BE CHECKED ON SITE PRIOR TO THE COMMENCEMENT OF WORK. IN THE EVENT OF ANY DISCREPANCIES FOR CLARIFICATION BEFORE PROCEEDING WITH WORK. DRAWINGS ARE NOT TO BE SCALED. USE ONLY FIGURED DIMENSIONS. REFER TO CONSULTANT DOCUMENTATION FOR FURTHER INFORMATION. IFC AND BIM FILES ARE UNCONTROLLED DOCUMENTS AND ARE ISSUED FOR INFORMATION ONLY.

DL22 Quality Endorsed Company ISO 9001:2015, Registration Number 28475
Notified Architect: Nicholas Turner, 8665, ABN 86 064 084 911

KEY PLAN

LEGEND

Rev	Date	Approved by	Issue Name
A	20/3/20	YO	For Coordination
B	22/3/20	YO	For Coordination
C	30/3/20	YO	For Coordination
D	31/3/20	YO	For Coordination
E	03/04/20	YO	For Coordination
F	04/02	YO	For Coordination
01	15/04/20	YO	Draft Development Application
02	20/04/20	YO	Draft Development Application
03	05/02	YO	For Development Application
04	24/11/20	YO	RF11 for BCC
05	09/12/20	YO	RF11 for DPIE
06	23/04/21	YO	BLD E Updates
07	10/04/21	YO	MKT Updates

CLIENT
Deicorp
Level 4, 161 Redfern Street Redfern NSW 2016 Australia
8665 4100
@deicorp.com.au

Project Title
Tallawong Station Precinct South
1-15 & 2-12 Conforta Avenue Rouse Hill NSW 2155

Drawing Title


GA Plans Site 1B
Roof

Scale 1:200 @A1, 50% @A3	Project No. 18095	Drawn by TURNER	North ↑
Status MKT Updates	Dwg No. DA-112-090	Rev 07	

TURNER

Level 7 ONE Oxford Street
Sydney NSW 2010
AUSTRALIA
T +61 2 8668 0000
F +61 2 8668 0088
turner@tdo.com.au

RL 0.000

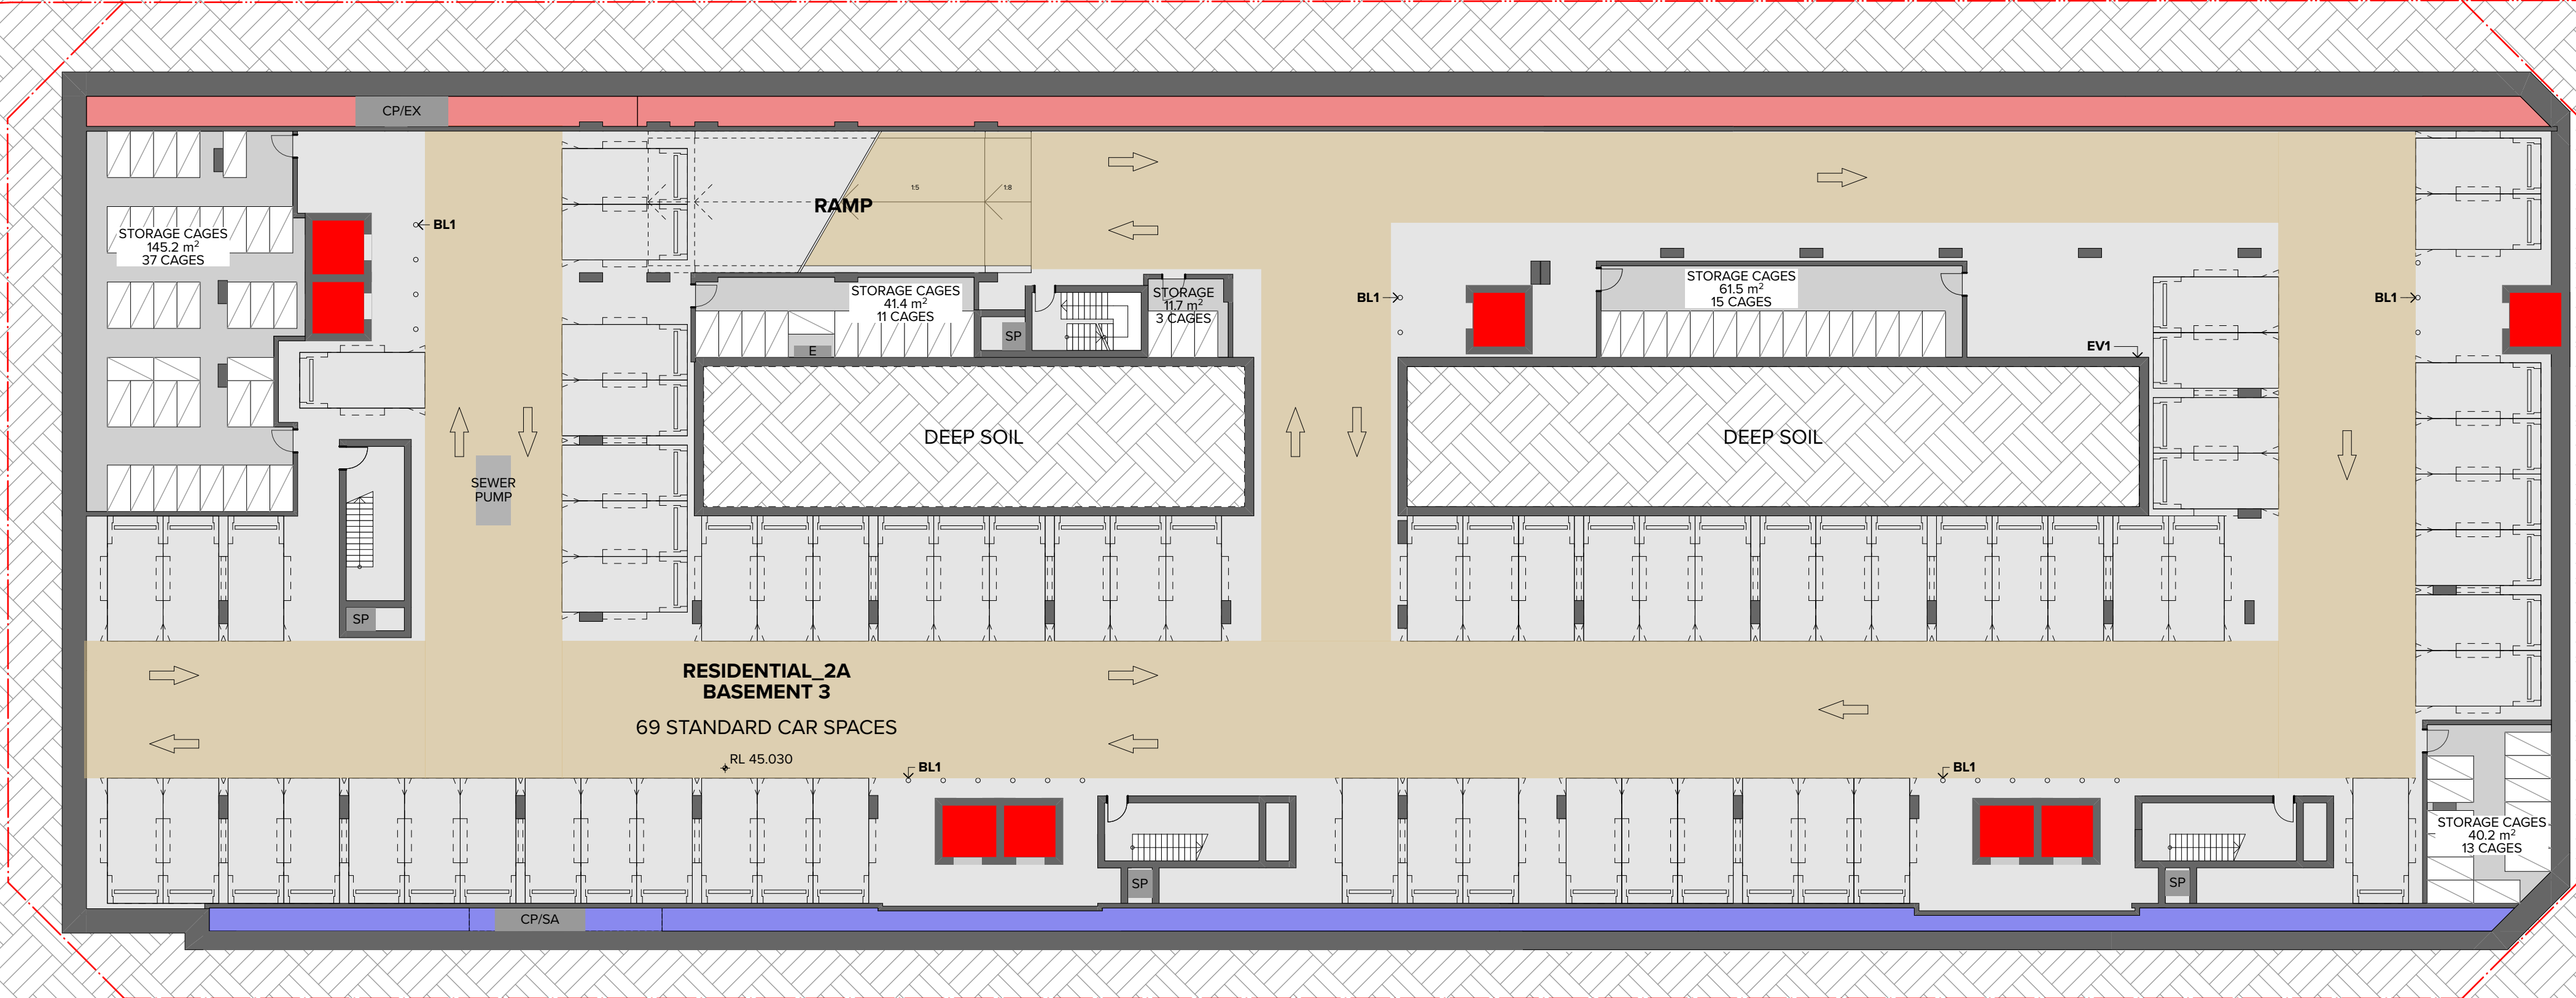


NOTES
THIS DRAWING IS COPYRIGHT © OF TURNER. NO REPRODUCTION WITHOUT PERMISSION. UNLESS NOTED OTHERWISE THIS DRAWING IS NOT FOR CONSTRUCTION. ALL DIMENSIONS AND LEVELS ARE TO BE CHECKED ON SITE PRIOR TO THE COMMENCEMENT OF WORK. IN THE EVENT OF ANY DISCREPANCIES FOR CLARIFICATION BEFORE PROCEEDING WITH WORK. DRAWINGS ARE NOT TO BE SCALED. USE ONLY DIMENSIONS SHOWN. REFER TO CONSULTANT DOCUMENTATION FOR FURTHER INFORMATION. IFC AND BMM FILES ARE UNCONTROLLED DOCUMENTS AND ARE ISSUED FOR INFORMATION ONLY.

DL22 Quality Endorsed Company ISO 9001:2015, Registration Number 28475
Notified Architect: Nicholas Turner 8665, ABA 86 064 084 911

KEY PLAN

- LEGEND
- PLENUM - EXHAUST AIR
 - PLENUM - SOURCE AIR
 - EV1 ELECTRIC VEHICLE CHARGING STATION

 **Planning, Industry & Environment**
Issued under the Environmental Planning and Assessment Act 1979
Approved Application No: SSD 10425
Granted on: 20 July 2021
Signed: AW **Sheet No: 48 of 288**

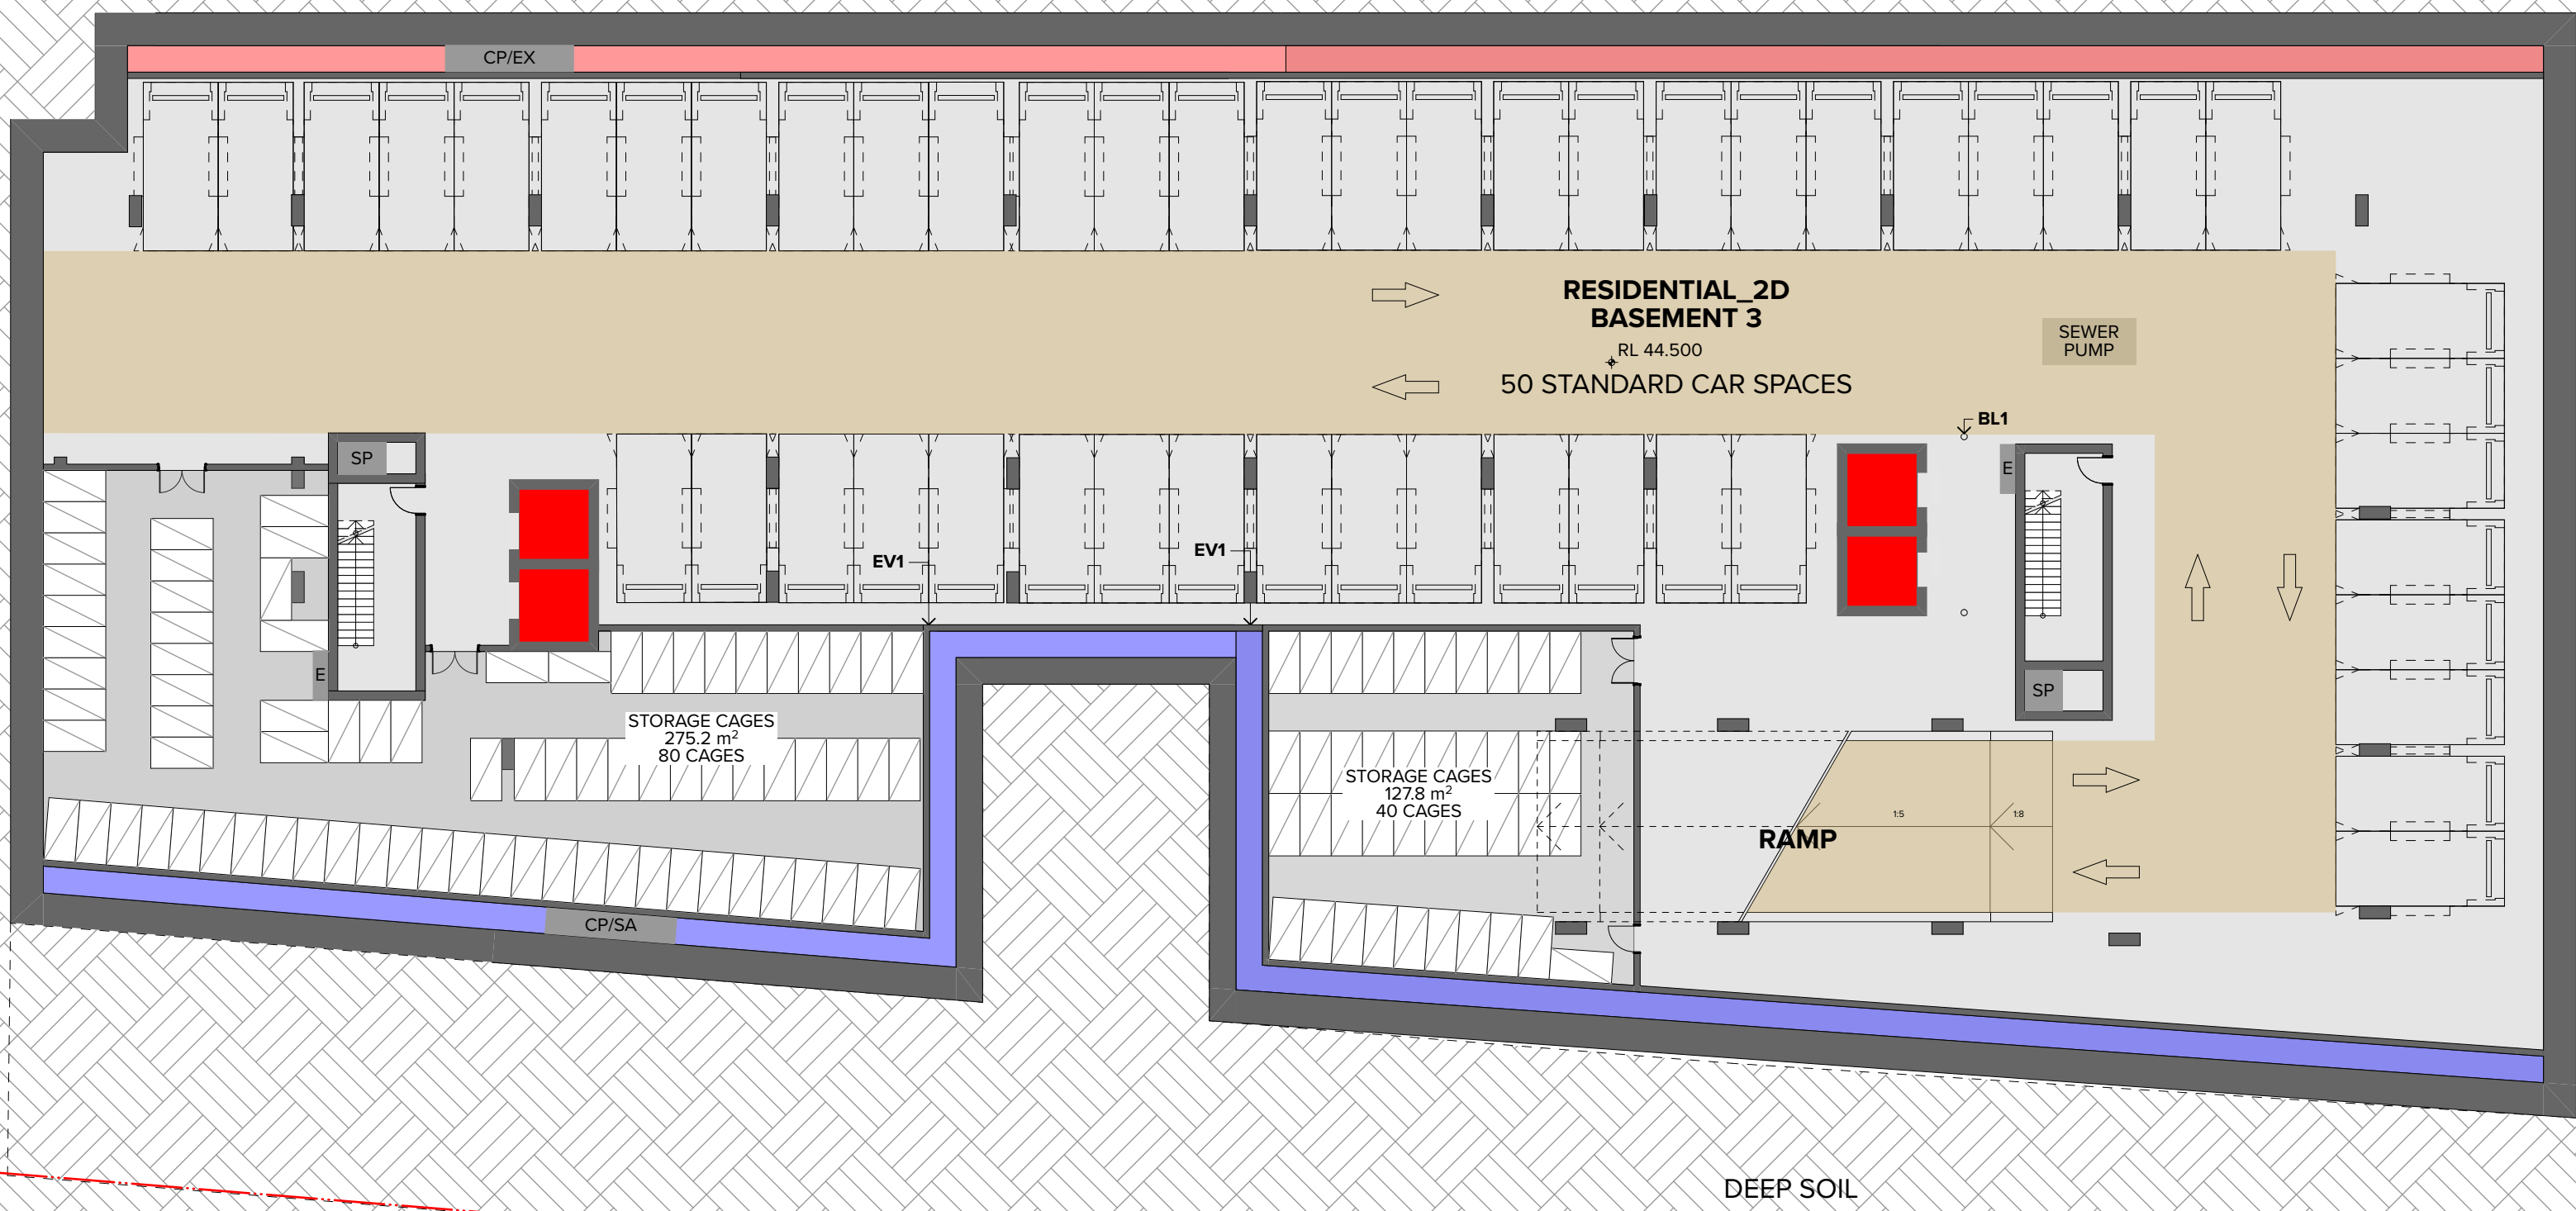

Rev	Date	Approved by	Issue Name
A	20/3/20	YO	For Coordination
B	22/3/20	YO	For Coordination
C	30/3/20	YO	For Coordination
D	31/3/20	YO	For Coordination
E	8/4/20	YO	For Coordination
01	15/4/20	YO	Draft Development Application
02	20/4/20	YO	Draft Development Application
03	6/5/20	YO	For Development Application
04	24/11/20	YO	RF11 for BCC
05	09/12/20	YO	RF11 for DPE
06	03/03/21	YO	For BCC Conditions
07	23/04/21	YO	Basement Parking
08	17/05/21	YO	Car Parking Update
09	20/05/21	YO	Visitor Parking Update

CLIENT
Delcorp
Level 4, 161 Redfern Street Redfern NSW 2016 Australia
8665 4100
@delcorp.com.au

Project Title
Tallawong Station Precinct South
1-15 & 2-12 Conforta Avenue Rouse Hill NSW 2155

Drawing Title
GA Plans Site 2A & 2D Basement 03
Scale
1:200 @A1, 50% @A3
Project No.
18095
Drawn by
AH
Status
Visitor Parking Update
Dwg No.
DA-113-006
Rev
09

TURNER
Level 7 ONE Oxford Street
Darlinghurst NSW 2010
AUSTRALIA
T +61 2 8658 0000
F +61 2 8658 0068
turner.co.au

NOTES
THIS DRAWING IS COPYRIGHT © OF TURNER. NO REPRODUCTION WITHOUT PERMISSION. UNLESS NOTED OTHERWISE THIS DRAWING IS NOT FOR CONSTRUCTION. ALL DIMENSIONS AND LEVELS ARE TO BE CHECKED ON SITE PRIOR TO THE COMMENCEMENT OF WORK. IN THE EVENT OF ANY DISCREPANCIES FOR CLARIFICATION BEFORE PROCEEDING WITH WORK. DRAWINGS ARE NOT TO BE SCALED. USE ONLY DIMENSIONS SHOWN. REFER TO CONSULTANT DOCUMENTATION FOR FURTHER INFORMATION. IFC AND BIM FILES ARE UNCONTROLLED DOCUMENTS AND ARE ISSUED FOR INFORMATION ONLY.

DL22 Quality Endorsed Company ISO 9001:2015, Registration Number 28475
Notified Architect: Nicholas Turner, 8665, ABA 86 664 084 911

KEY PLAN

LEGEND

PLENUM - EXHAUST AIR

PLENUM - SOURCE AIR



Planning,
Industry &
Environment

Issued under the Environmental Planning and Assessment Act 1979

Approved Application No: SSD 10425

Granted on: 20 July 2021

Signed: AW

Sheet No: 49 of 288



Rev	Date	Approved by	Issue Name
A	20/3/20	YO	For Coordination
B	22/3/20	YO	For Coordination
C	30/3/20	YO	For Coordination
D	31/3/20	YO	For Coordination
E	8/4/20	YO	For Coordination
01	15/4/20	YO	Draft Development Application
02	20/4/20	YO	Draft Development Application
03	6/5/20	YO	For Development Application
04	24/11/20	YO	RF11 for BCC
05	09/12/20	YO	RF11 for DPHE
06	03/03/21	YO	For BCC Conditions
07	23/04/21	YO	Basement Parking
08	17/05/21	YO	Amendments
09	20/05/21	YO	Car Parking Update

CLIENT
Delcorp
Level 4, 161 Redfern Street Redfern NSW 2016 Australia
8665 4100
@delcorp.com.au

Project Title
Tallawong Station Precinct South
1-15 & 2-12 Conforta Avenue Rouse Hill NSW 2155

Drawing Title
GA Plans Site 2A & 2D
Basement 02
Scale
1:200 @A1, 50% @A3
Project No.
18095
Drawn by
AH
Status
DA-113-007
Rev
09

TURNER

Level 7 ONE Oxford Street
Darlinghurst NSW 2010
AUSTRALIA
T +61 2 8658 0000
F +61 2 8658 0088
turnerinfo.com.au

NOTES
THIS DRAWING IS COPYRIGHT © OF TURNER. NO REPRODUCTION WITHOUT PERMISSION. UNLESS NOTED OTHERWISE THIS DRAWING IS NOT FOR CONSTRUCTION. ALL DIMENSIONS AND LEVELS ARE TO BE CHECKED ON SITE PRIOR TO THE COMMENCEMENT OF WORK. IN THE EVENT OF ANY DISCREPANCIES FOR CLARIFICATION BEFORE PROCEEDING WITH WORK. DRAWINGS ARE NOT TO BE SCALED. USE ONLY DIMENSIONED DIMENSIONS. REFER TO CONSULTANT DOCUMENTATION FOR FURTHER INFORMATION. IFC AND BAK FILES ARE UNCONTROLLED DOCUMENTS AND ARE ISSUED FOR INFORMATION ONLY.

DL22 Quality Endorsed Company ISO 9001:2015, Registration Number 28475
Notified Architect: Nicholas Turner, 8665, ABA 86 064 084 911

KEY PLAN

LEGEND

PLENUM - EXHAUST AIR

PLENUM - SOURCE AIR



Planning,
Industry &
Environment

Issued under the Environmental Planning and Assessment Act 1979

Approved Application No: SSD 10425

Granted on: 20 July 2021

Signed: AW

Sheet No: 50 of 288



Rev	Date	Approved by	Issue Name
A	20/3/20	YO	For Coordination
B	22/3/20	YO	For Coordination
C	30/3/20	YO	For Coordination
D	31/3/20	YO	For Coordination
E	8/4/20	YO	For Coordination
01	15/4/20	YO	Draft Development Application
02	20/4/20	YO	Draft Development Application
03	6/5/20	YO	For Development Application
04	24/11/20	YO	RF11 for BCC
05	09/12/20	YO	RF11 for DPE
06	03/03/21	YO	For BCC Conditions
07	23/04/21	YO	Basement Parking Amendments
08	28/04/21	YO	Basement Parking Amendments
09	17/05/21	YO	Car Parking Update
10	20/05/21	YO	Visitor Parking Update

CLIENT
Deicorp
Level 4, 161 Redfern Street Redfern NSW 2016 Australia
8665 4100
@deicorp.com.au

Project Title
Tallawong Station Precinct South
1-15 & 2-12 Conforta Avenue Rouse Hill NSW 2155

Drawing Title
GA Plans Site 2A & 2D
Basement 01

Scale
1:200 @A1, 50% @A3
Project No.
18095
Drawn by
AH
Status
DA-113-008
Rev
10

TURNER

Level 7 ONE Oxford Street
Sydney NSW 2010
AUSTRALIA
T +61 2 8658 0000
F +61 2 8658 0088
turnerinfo.com.au



NOTES
THIS DRAWING IS COPYRIGHT © OF TURNER. NO REPRODUCTION WITHOUT PERMISSION. UNLESS NOTED OTHERWISE THIS DRAWING IS NOT FOR CONSTRUCTION. ALL DIMENSIONS AND LEVELS ARE TO BE CHECKED ON SITE PRIOR TO THE COMMENCEMENT OF WORK. IN THE EVENT OF ANY DISCREPANCIES FOR CLARIFICATION BEFORE PROCEEDING WITH WORK. DRAWINGS ARE NOT TO BE SCALED. USE ONLY DIMENSIONS. REFER TO CONSULTANT DOCUMENTATION FOR FURTHER INFORMATION. IFC AND BAK FILES ARE UNCONTROLLED DOCUMENTS AND ARE ISSUED FOR INFORMATION ONLY.

DL25 Quality Endorsed Company ISO 9001:2015, Registration Number 28475
Notified Architect: Nicholas Turner, 8665, ABA 86 664 084 911

KEY PLAN

LEGEND
PLENUM - EXHAUST AIR
PLENUM - SOURCE AIR



**Planning,
Industry &
Environment**

Issued under the Environmental Planning and Assessment Act 1979

Approved Application No: SSD 10425

Granted on: 20 July 2021

Signed: AW Sheet No: 51 of 288

Rev	Date	Approved by	Issue Name
A	20/02/20	YO	For Coordination
B	22/02/20	YO	For Coordination
C	30/03/20	YO	For Coordination
D	31/03/20	YO	For Coordination
E	04/04/20	YO	For Coordination
01	15/04/20	YO	Draft Development Application
02	20/04/20	YO	Draft Development Application
03	05/05/20	YO	For Development Application
04	24/11/20	YO	RF11 for BCC
05	09/12/20	YO	RF11 for DPE
06	03/03/21	YO	For BCC Conditions
07	23/04/21	YO	Basement Parking Amendments

CLIENT
Delcorp
Level 4, 161 Redfern Street Redfern NSW 2016 Australia
8665 4100
@delcorp.com.au

Project Title
Tallawong Station Precinct South
1-15 & 2-12 Conforta Avenue Rouse Hill NSW 2155

Drawing Title
GA Plans Site 2A & 2D
Basement 01 Mezz. & Level 01

Scale
1:200 @A1, 50% @A3

Project No.
18095

Drawn by
North

Sheet
Basement Parking Amendments DA-113-009

Rev
07



NOTES
THIS DRAWING IS COPYRIGHT © OF TURNER. NO REPRODUCTION WITHOUT PERMISSION. UNLESS NOTED OTHERWISE THIS DRAWING IS NOT FOR CONSTRUCTION. ALL DIMENSIONS AND LEVELS ARE TO BE CHECKED ON SITE PRIOR TO THE COMMENCEMENT OF WORK. IN THE EVENT OF ANY DISCREPANCIES FOR CLARIFICATION BEFORE PROCEEDING WITH WORK, DRAWINGS ARE NOT TO BE SCALED. USE ONLY FIGURED DIMENSIONS. REFER TO CONSULTANT DOCUMENTATION FOR FURTHER INFORMATION. IFC AND BIM FILES ARE UNCONTROLLED DOCUMENTS AND ARE ISSUED FOR INFORMATION ONLY.

DL25 Quality Endorsed Company ISO 9001:2015, Registration Number 28475
Notified Architect: Nicholas Turner, 8665, AEN 86 664 084 911

KEY PLAN

LEGEND



Issued under the Environmental Planning and Assessment Act 1979

Approved Application No: SSD 10425

Granted on: 20 July 2021

Signed: AW Sheet No: 52 of 288

Rev	Date	Approved by	Issue Name
A	20/02/20	YO	For Coordination
B	22/02/20	YO	For Coordination
C	30/03/20	YO	For Coordination
D	31/03/20	YO	For Coordination
E	04/02/20	YO	For Coordination
01	15/04/20	YO	Draft Development Application
02	20/04/20	YO	Draft Development Application
03	05/05/20	YO	For Development Application
04	24/11/20	YO	RF11 for BCC
05	09/12/20	YO	RF11 for DPE
06	03/03/21	YO	For BCC Conditions
07	23/04/21	YO	Basement Parking Amendments

CLIENT
Deicorp
Level 4, 161 Redfern Street Redfern NSW 2016 Australia
8665 4100
@deicorp.com.au

Project Title
Tallawong Station Precinct South
1-15 & 2-12 Conforta Avenue Rouse Hill NSW 2155

Drawing Title
GA Plans Site 2A & 2D
Level 01 & 02

Scale
1:200 @A1, 50% @A3
Sheet
Basement Parking Amendments

Project No.
18095
DA-113-010

Drawn by
TURNER
Rev
07

North
↑

TURNER
Level 7 ONE Oxford Street
Darlinghurst NSW 2010
AUSTRALIA
T +61 2 8658 0000
F +61 2 8658 0088
turnerinfo.com.au