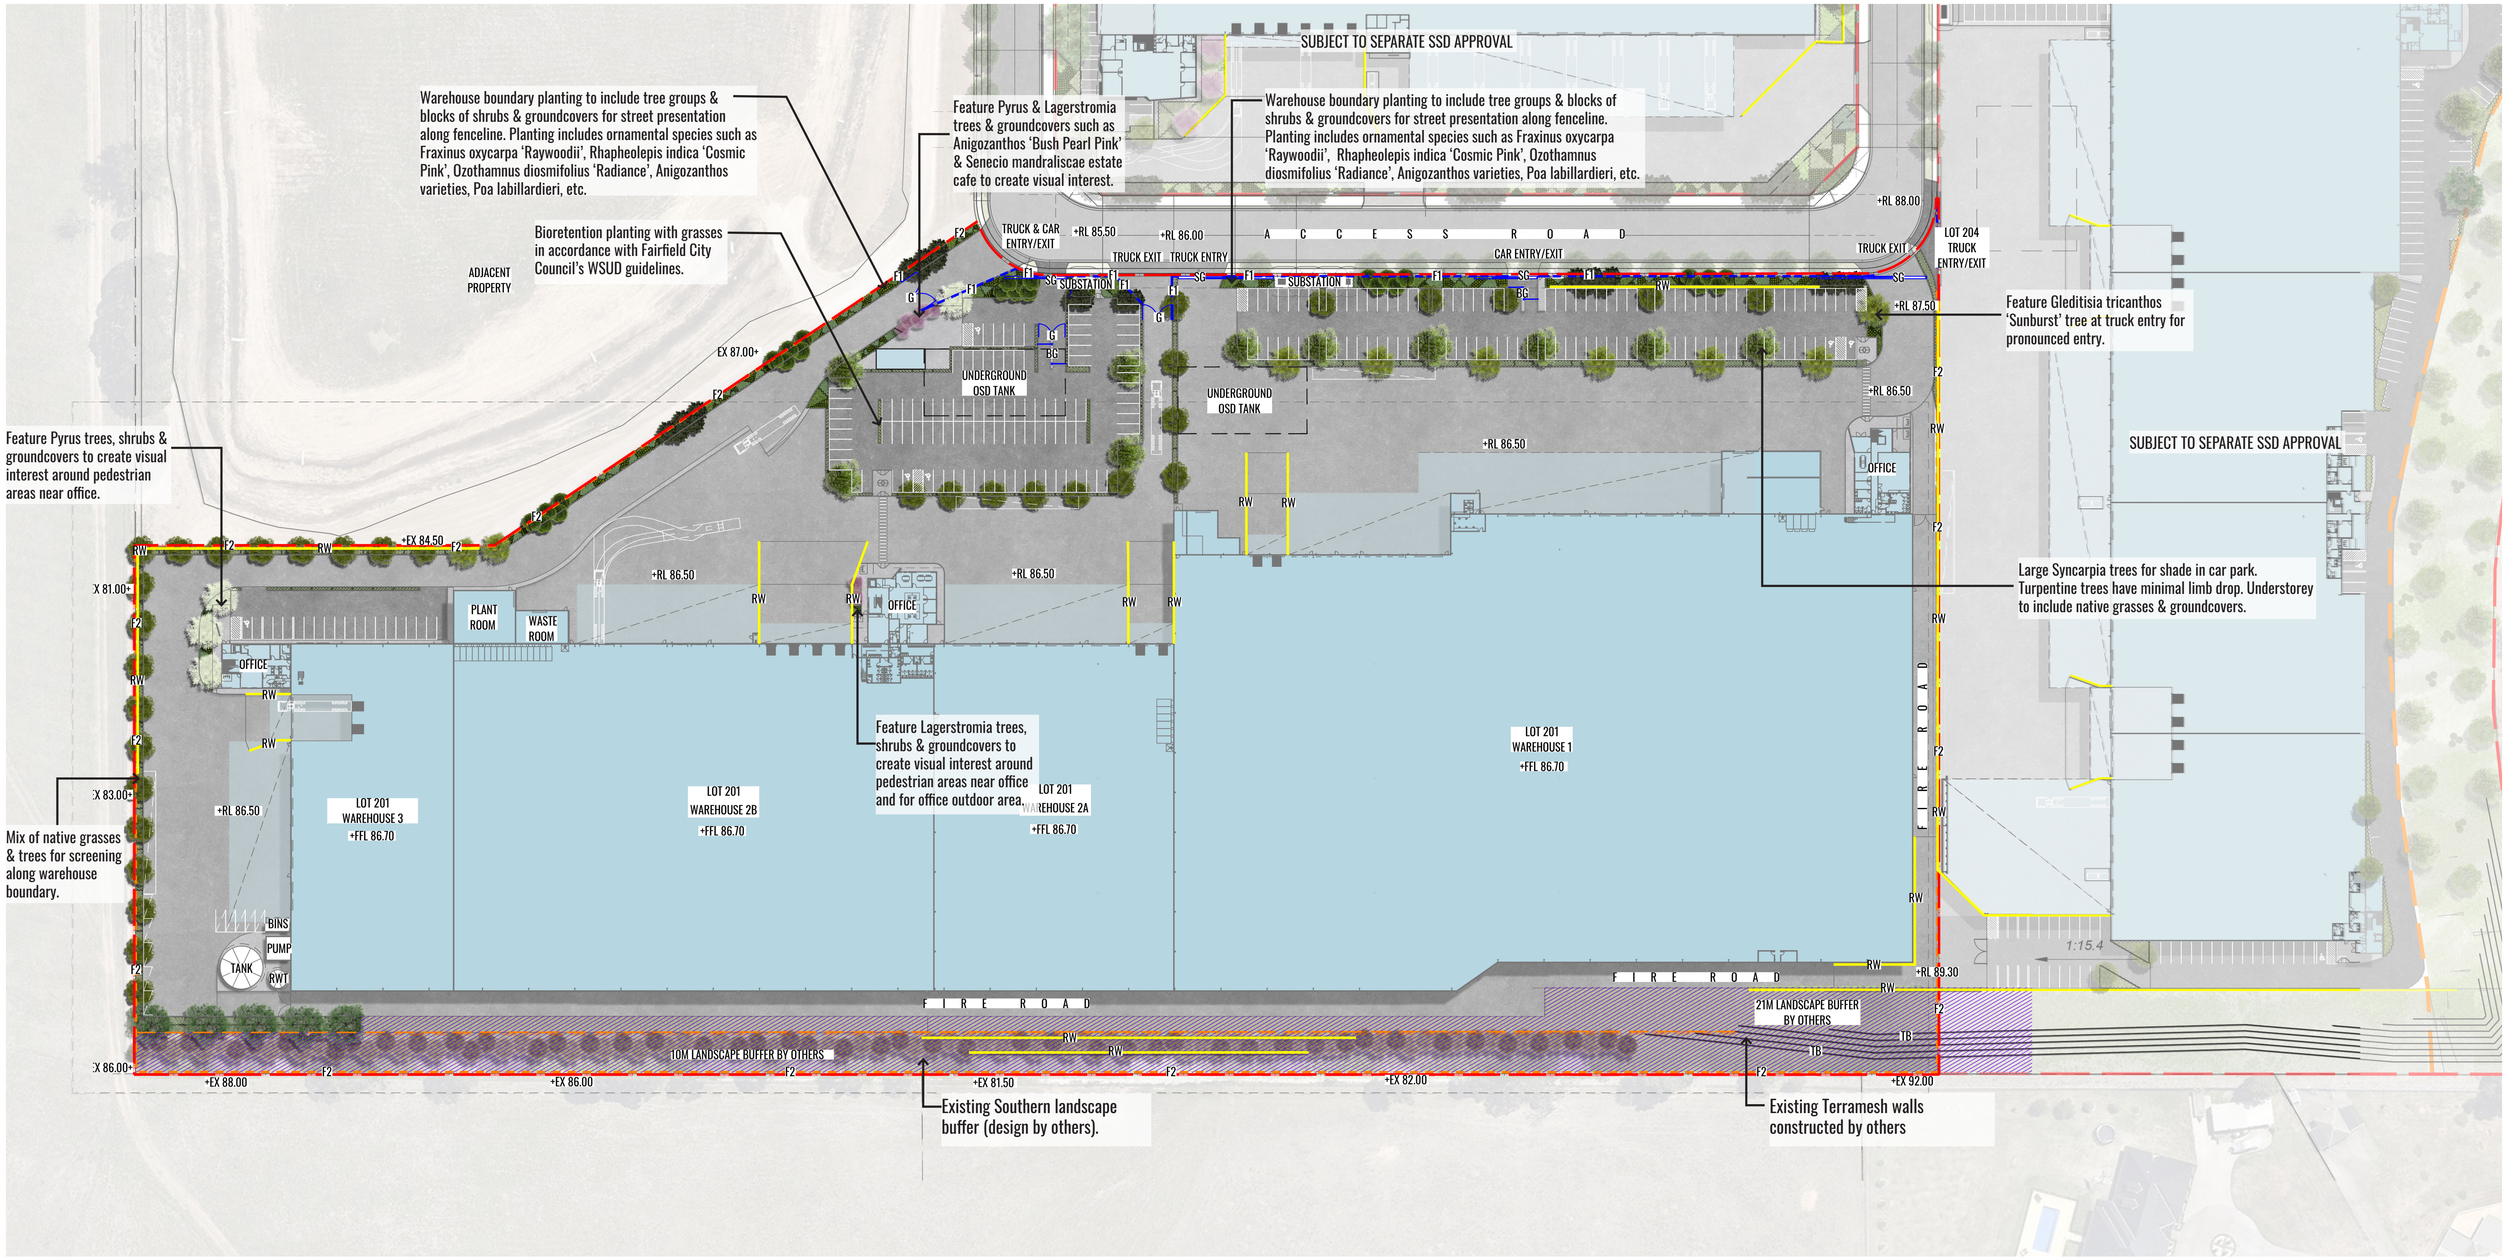

LEGEND

	SITE BOUNDARY		APZ BOUNDARY	F1	2.1M HIGH BLACK POWDER COATED METAL PICKET FENCE	F2	2.4M HIGH BLACK PVC COATED CHAIN WIRE FENCE WITH BARBED WIRES
SG	2.1M HIGH SECUITRY GATES TO MATCH FRONT FENCE F1	G	EMERGENCY ACCESS GATE TO ARCHITECT'S DETAIL		PROPOSED TREE PLANTING		PROPOSED SHRUBS & HEDGES
	DECO GRANITE	RW	RETAINING WALL TO CIVIL ENGINEER'S DETAILS	TB	TERRAMESH BUND BY OTHERS		GRASSED VERGE TO ACCESS ROAD BY OTHERS
+RL 80.20	PROPOSED LEVELS						

BG	BOOM GATES TO ARCHITECT'S DETAIL
	GRASSES & GROUNDCOVERS. REFER TO DETAIL PLANS LDA-03 TO LDA-06.
	LANDSCAPE BUFFER MANAGED BY OTHERS

Drawing Title:

Landscape Master Plan

DWG No: **LDA-01**

GEOSCAPES
LANDSCAPE ARCHITECTS
Suite 215, 284 Victoria Ave, Chatswood NSW 2067 Ph. (02) 9411 1485
www.geoscapes.com.au
ABN 84 620 205 781 ACN 620 205 781

Architect: hla architects

Client: ESR

Scale:	Date:	Job Number:	North:
1:600 @ A1 1:1200 @ A3	28.07.22	200225	

Project: Proposed Warehouse, Lot 201
ESR Horsley Logistics Park , 327-335 Burley Road, NSW 2175

Revision — FOR DEVELOPMENT APPLICATION

Rev	Date	Description	Drawn	Checked
E	28.10.20	NOISE WALL ADDED	SB	BG
F	26.02.21	FOR MOD 1	PT	BG
G	27.04.21	FOR MOD 1	PT	BG
H	28.07.22	FOR MOD 1	PT	BG

NOT FOR CONSTRUCTION