


AL FAISAL COLLEGE, LIVERPOOL
SECONDARY SCHOOL

Property Boundary

Existing trees to be removed

 Existing trees to be retained

For information purposes only.
Refer Arborist Report.

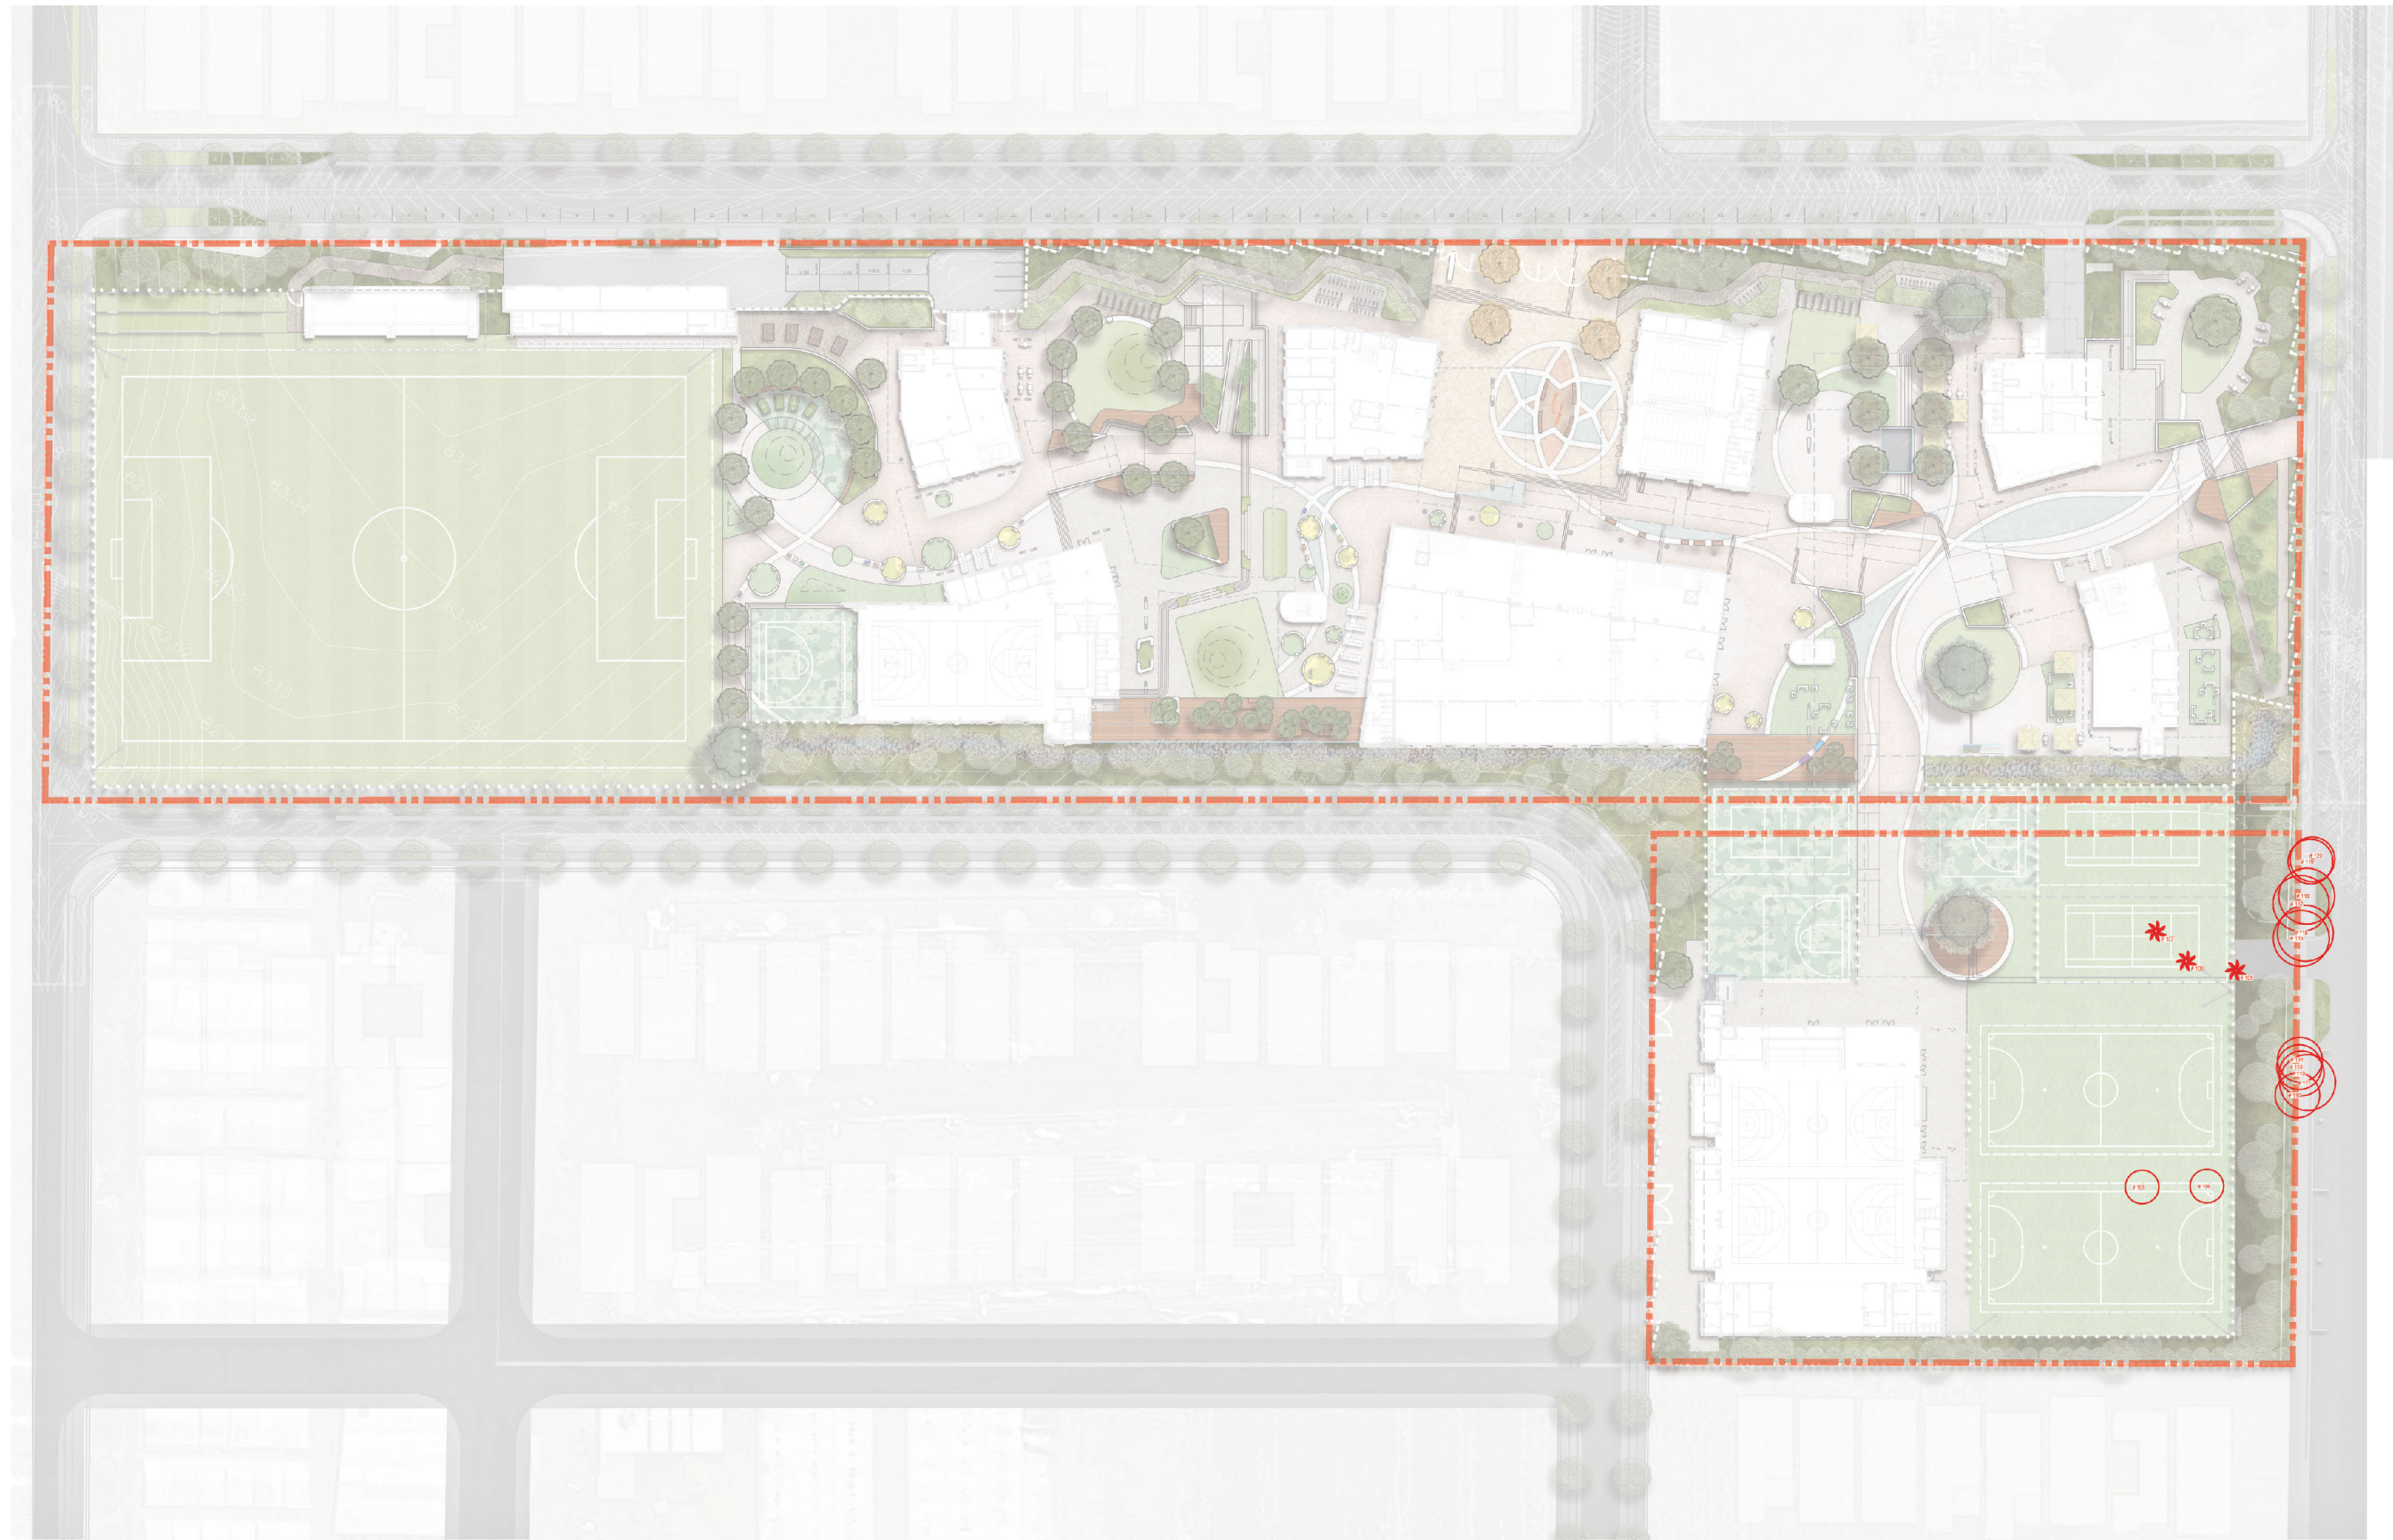

PMDL



ARCHITECTURE
INTERIORS
MASTERPLANNING

-sym.



studio —
Landscape Planning



1:1200@ A3
1:600@ A1

Sheet: PMD02-SK-101

Stage: SSDA
Prepared: MCG/AD/CG
Date: 13/11/20

01


2 || TREE RETENTION PLAN (OVER MASTERPLAN)

LEGEND

- Property Boundary
- Existing trees to be removed
- Existing trees to be retained

Note: Sym Studio Markup over
landscape plan.

For information purposes only.
Refer Arborist Report.

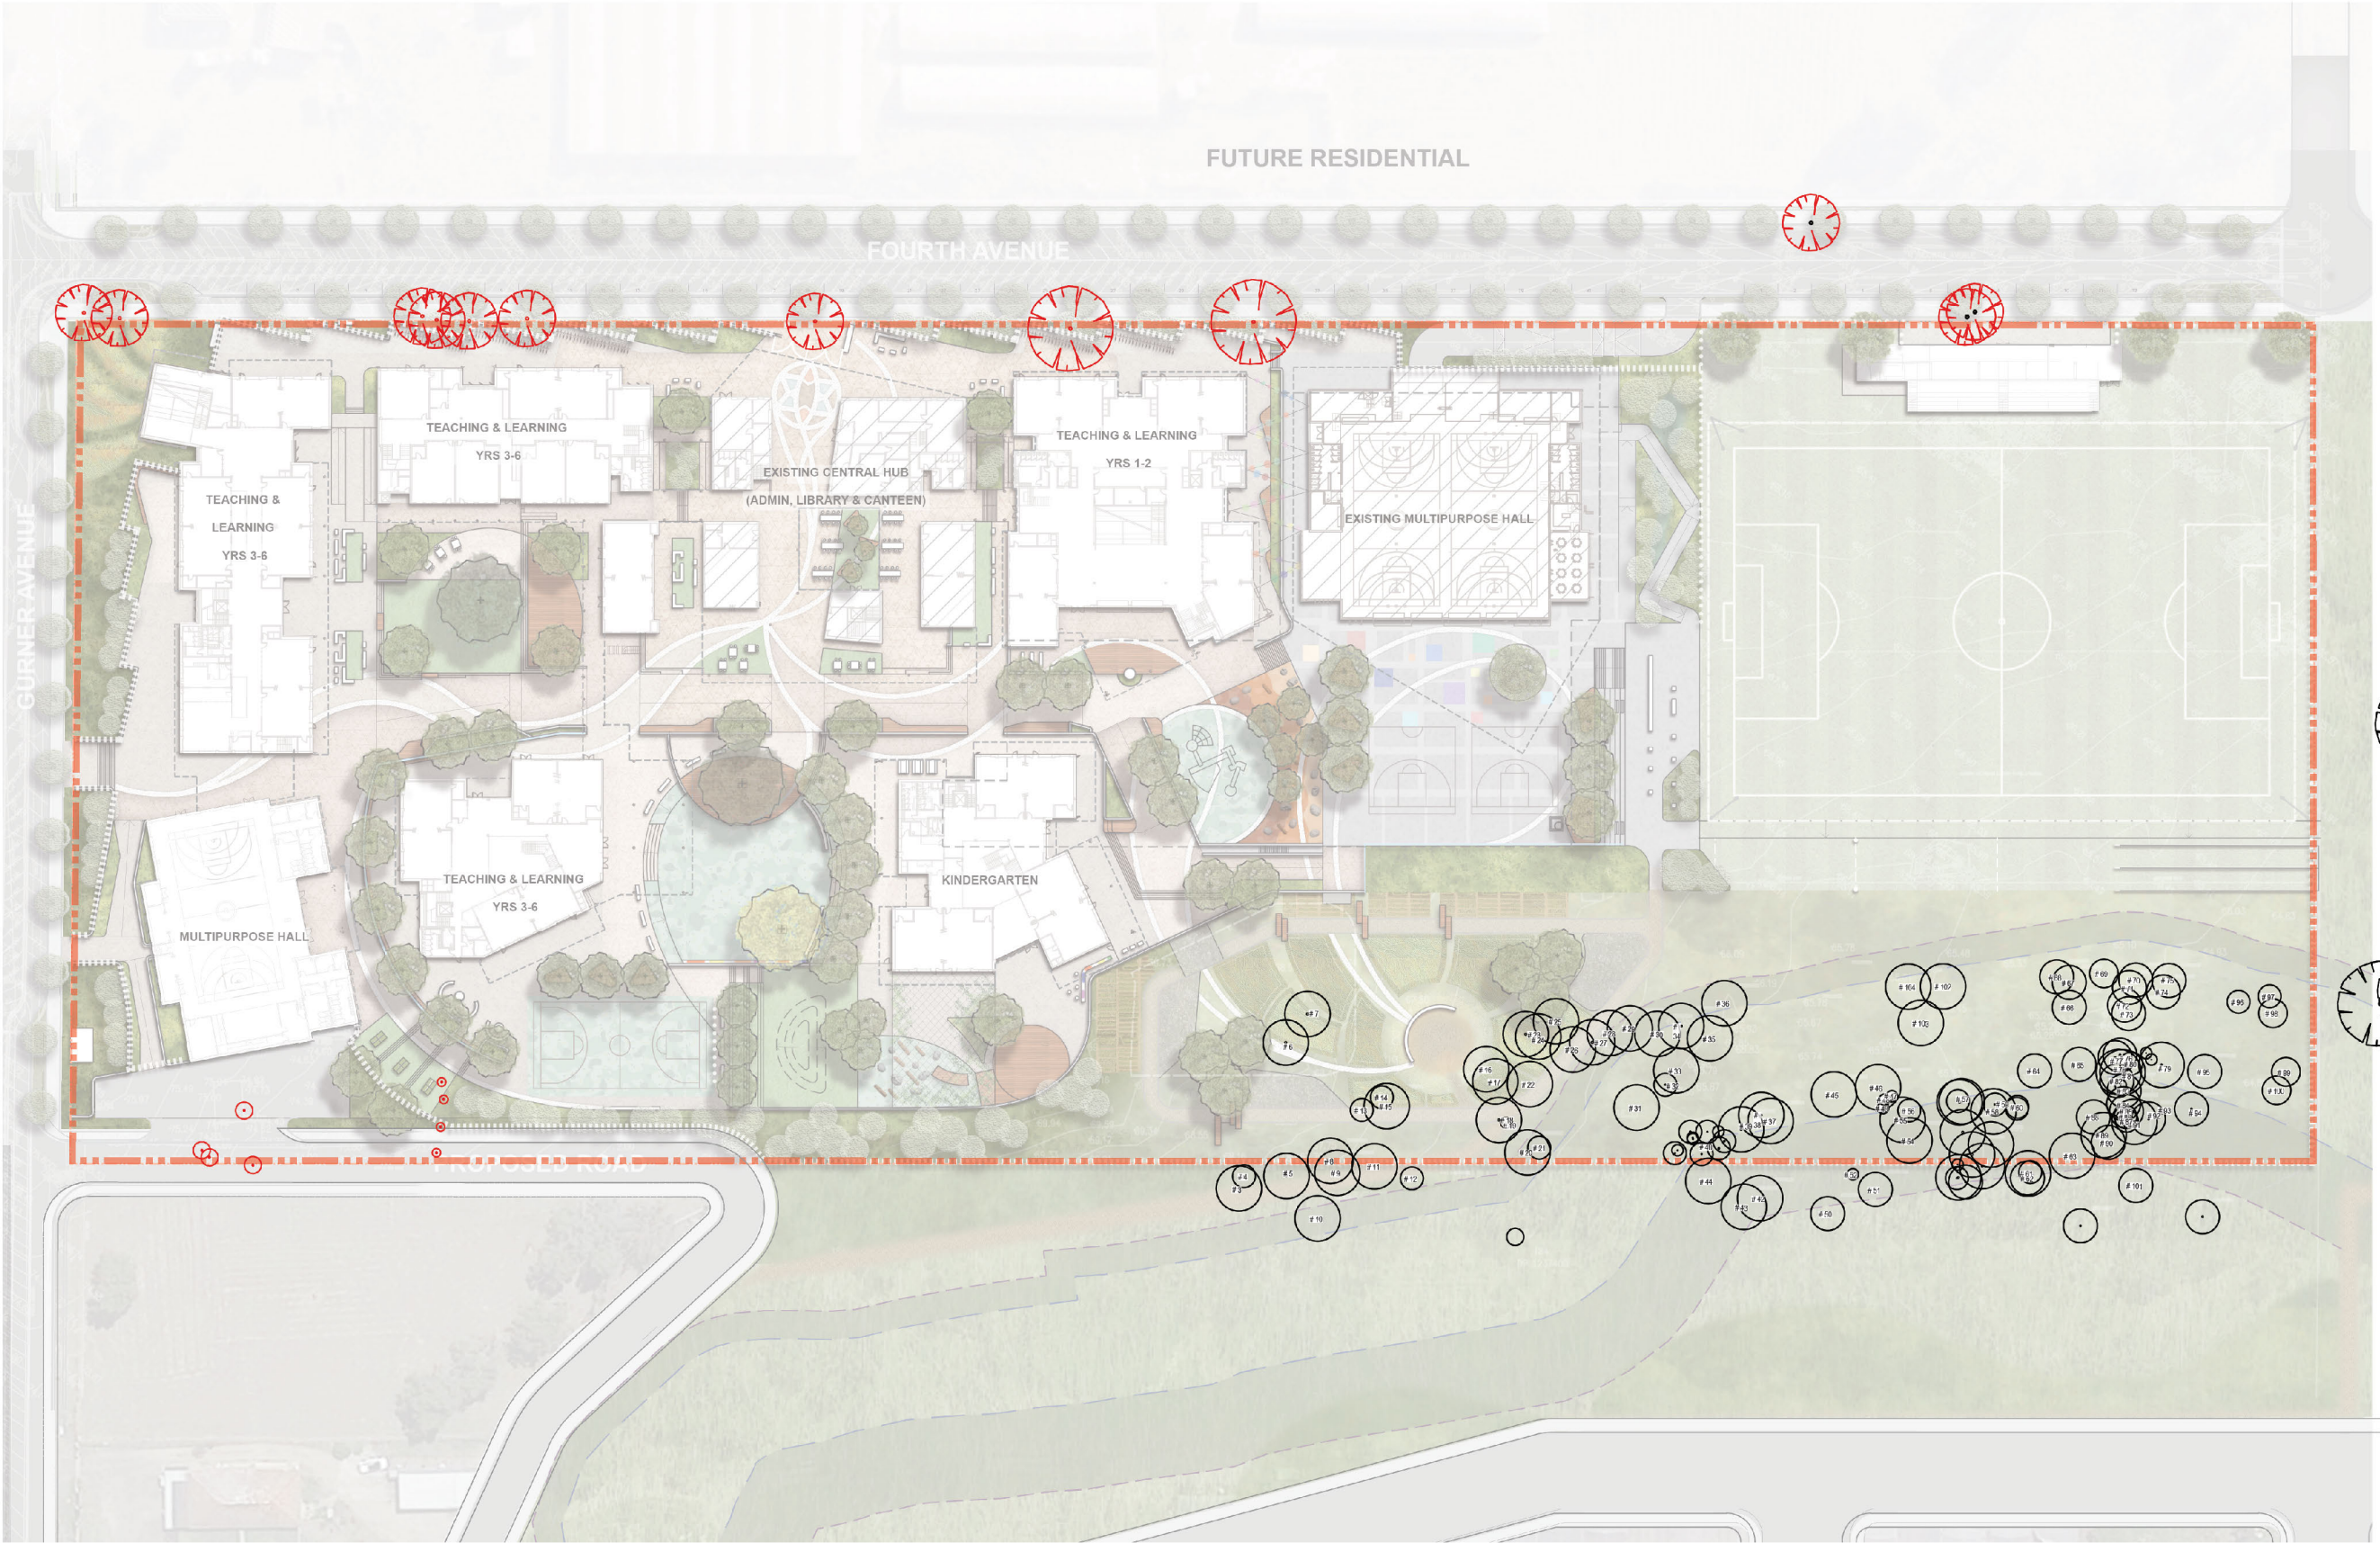

PMDL

ARCHITECTURE
INTERIORS
MASTERPLANNING

sym. studio
Landscape Planning

1:1200@ A3
1:600@ A1

Sheet: PMD02-SK-102
Stage: SSDA
Prepared: MCG/AD/CG
Date: 13/11/20