5 **SITE ANALYSIS**
1:1250

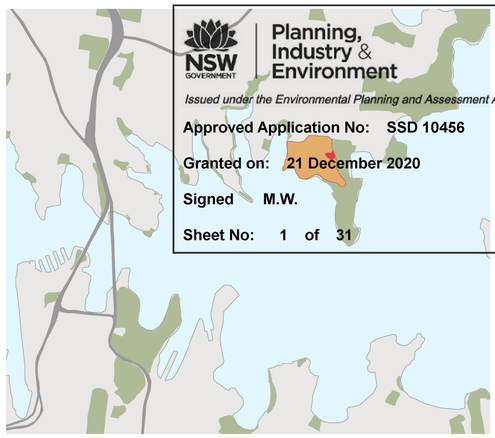

Planning, Industry & Environment

*Issued under the Environmental Planning and Assessment Act 1979*

**Approved Application No: SSD 10456**

**Granted on: 21 December 2020**

**Signed M.W.**

**Sheet No: 1 of 31**

## STATE SIGNIFICANT DEVELOPMENT APPLICATION

**DRAWING LIST**


**00 GENERAL INFORMATION**

A - DA - 001 COVER PAGE
A - DA - 002 SITE ANALYSIS
A - DA - 003 SITE SURVEY

**01 DEMOLITION**

A - DA - 011 EXISTING SITE PLAN
A - DA - 012 EARLY WORKS DEMOLITION SITE PLAN
A - DA - 013 EARLY WORKS TEMPORARY END STATE SITE PLAN
A - DA - 014 SSDA DEMOLITION SITE PLAN
A - DA - 015 NOCTURNAL HOUSE DEMOLITION PLAN

**02 SITE**

A - DA - 021 PROPOSED SITE PLAN
A - DA - 022 SITE SECTIONS
A - DA - 023 SITE SECTIONS
A - DA - 024 PHOTOMONTAGE

**10 WESTERN PAVILION & ROPES BRIDGE**

A - DA - 101 PAVILION & ROPES BRIDGE FLOOR PLAN
A - DA - 102 PAVILION & ROPES BRIDGE SECTIONS & ELEVATIONS

**20 TREE HOUSE & KOALA WALK**

A - DA - 201 TREE HOUSE & KOALA WALK FLOOR PLAN
A - DA - 202 TREE HOUSE & KOALA WALK ROOF PLAN
A - DA - 203 TREE HOUSE & KOALA WALK SECTIONS

**30 EASTERN PLAZA & ESCARPMENT**

A - DA - 301 ESCARPMENT AND KOALA TALKS FLOOR PLAN

**40 NOCTURNAL HOUSE**

A - DA - 401 NOCTURNAL HOUSE GROUND FLOOR PLAN
A - DA - 402 NOCTURNAL HOUSE SECTIONS & ELEVATIONS

**50 BACK OF HOUSE**

A - DA - 501 MACROPOD HOLDING YARD FLOOR PLAN, SECTIONS & ELEVATIONS

**60 SOUTHERN LINK**

A - DA - 601 SOUTHERN LINK FLOOR PLAN, SECTIONS & ELEVATIONS

**70 LANDSCAPE**

A - DA - 701 TREE PROTECTION AND REMOVAL PLAN
A - DA - 702 LANDSCAPE PLAN
A - DA - 703 PLANTING ZONES PLAN
A - DA - 704 PLANTING PALETTE
A - DA - 705 PLANTING PALETTE
A - DA - 706 PLANTING PALETTE
A - DA - 707 SURFACE TREATMENT PLAN
A - DA - 708 LEVELS AND GRADING PLAN

**80 SHADOW DIAGRAMS**

A - DA - 801 SHADOW DIAGRAMS


| REV | DESCRIPTION | DATE |
|---|---|---|
| 01 | DRAFT SSDA ISSUE FOR COORDINATION | 29.05.20 |
| 02 | ISSUE FOR SSDA SUBMISSION | 15.06.20 |

| REV | DESCRIPTION | DATE |
|---|---|---|

**STRUCTURE / CIVIL**
SDA STRUCTURES
PH: 9810 6911

**STORMWATER**
WARREN SMITH & PARTNERS
PH: 9299 1312

**BCA / ACCESS**
MATT SHUTER & ASSOCIATES
PH: 9387 4441

**TRAFFIC**
GTA TRAFFIC
PH: 8448 1800

**QUANTITY SURVEY**
MBM CONSULTING
PH: 9270 1000

**ARBORIST**
SYDNEY ARBOR TREES
PH: 9666 6821

**LANDSCAPE**
SPACKMAN MOSSOP MICHAELS
PH: 9361 4549

**SERVICES ENGINEERS**
ADP CONSULTING
PH:

LEGEND

NORTH

DO NOT SCALE DRAWINGS. USE FIGURED DIMENSIONS ONLY. VERIFY ALL DIMENSIONS ON SITE.
REFER ANY DISCREPANCIES TO THE ARCHITECT.
THIS DRAWING, THE INFORMATION ON IT AND THE DESIGN ARE COPYRIGHT OF LAHZ NIMMO ARCHITECTS PTY LTD

CLIENT
**Taronga Zoo**

PROJECT TITLE
**Upper Australia Exhibit**

SCALE CHECK 5 10


**lahznimmo** architects
Suite 404, Flourmill Studios
3 Gladstone St
Newtown NSW 2042 Australia
T 02 9550 5200
F 02 9550 5233
www.lahznimmo.com


| REVIEW | DIRECTOR SIGNATURE | DATE |
|---|---|---|
| TENDER | | |
| CONST | | |

TITLE
**COVER PAGE**

| DRAWN | PLOT DATE | SCALE @A1 |
|---|---|---|
| PL | 15/06/2020 | 1:1250 |
| CHECKED | PROJECT NO. | DRAWING NO. / REV. NO |
| SK | 18-16 | A - D A - 0 0 1 / 02 |

Planning, Industry & Environment

*Issued under the Environmental Planning and Assessment Act 1979*

Approved Application No: SSD 10456

Granted on: 21 December 2020

Signed M.W.

Sheet No: 2 of 31

1 **SITE ANALYSIS**

NTS

| REV | DESCRIPTION | DATE |
|---|---|---|
| 01 | DRAFT SSDA ISSUE FOR COORDINATION | 29.05.20 |
| 02 | ISSUE FOR SSDA SUBMISSION | 15.06.20 |

| REV | DESCRIPTION | DATE |
|---|---|---|

**STRUCTURE / CIVIL**
SDA STRUCTURES
PH: 9810 6911

**STORMWATER**
WARREN SMITH & PARTNERS
PH: 9299 1312

**BCA / ACCESS**
MATT SHUTER & ASSOCIATES
PH: 9387 4441

**TRAFFIC**
GTA TRAFFIC
PH: 8448 1800

**QUANTITY SURVEY**
MBM CONSULTING
PH: 9270 1000

**ARBORIST**
SYDNEY ARBOR TREES
PH: 9686 6821

**LANDSCAPE**
SPACKMAN MOSSOP MICHAELS
PH: 9361 4549

**SERVICES ENGINEERS**
ADP CONSULTING
PH:

LEGEND

NORTH

DO NOT SCALE DRAWINGS. USE FIGURED DIMENSIONS ONLY. VERIFY ALL DIMENSIONS ON SITE.
REFER ANY DISCREPANCIES TO THE ARCHITECT.
THIS DRAWING, THE INFORMATION ON IT AND THE DESIGN ARE COPYRIGHT OF LAHZ NIMMO ARCHITECTS PTY LTD

CLIENT
**Taronga Zoo**

PROJECT TITLE
**Upper Australia Exhibit**

SCALE CHECK 5 10

**lahznimmo** architects
Suite 404, Flourmill Studios
3 Gladstone St
Newtown NSW 2042 Australia
T 02 9550 5200
F 02 9550 5233
www.lahznimmo.com

| REVIEW | DIRECTOR SIGNATURE | DATE |
|---|---|---|
| TENDER | | |
| CONST | | |

TITLE
# SITE ANALYSIS

| DRAWN | PLOT DATE | SCALE @A1 |
|---|---|---|
| PL | 15/06/2020 | 1:1000 |
| CHECKED | PROJECT NO. | DRAWING NO. / REV. NO |
| SK | 18-16 | A-DA-002 / 02 |

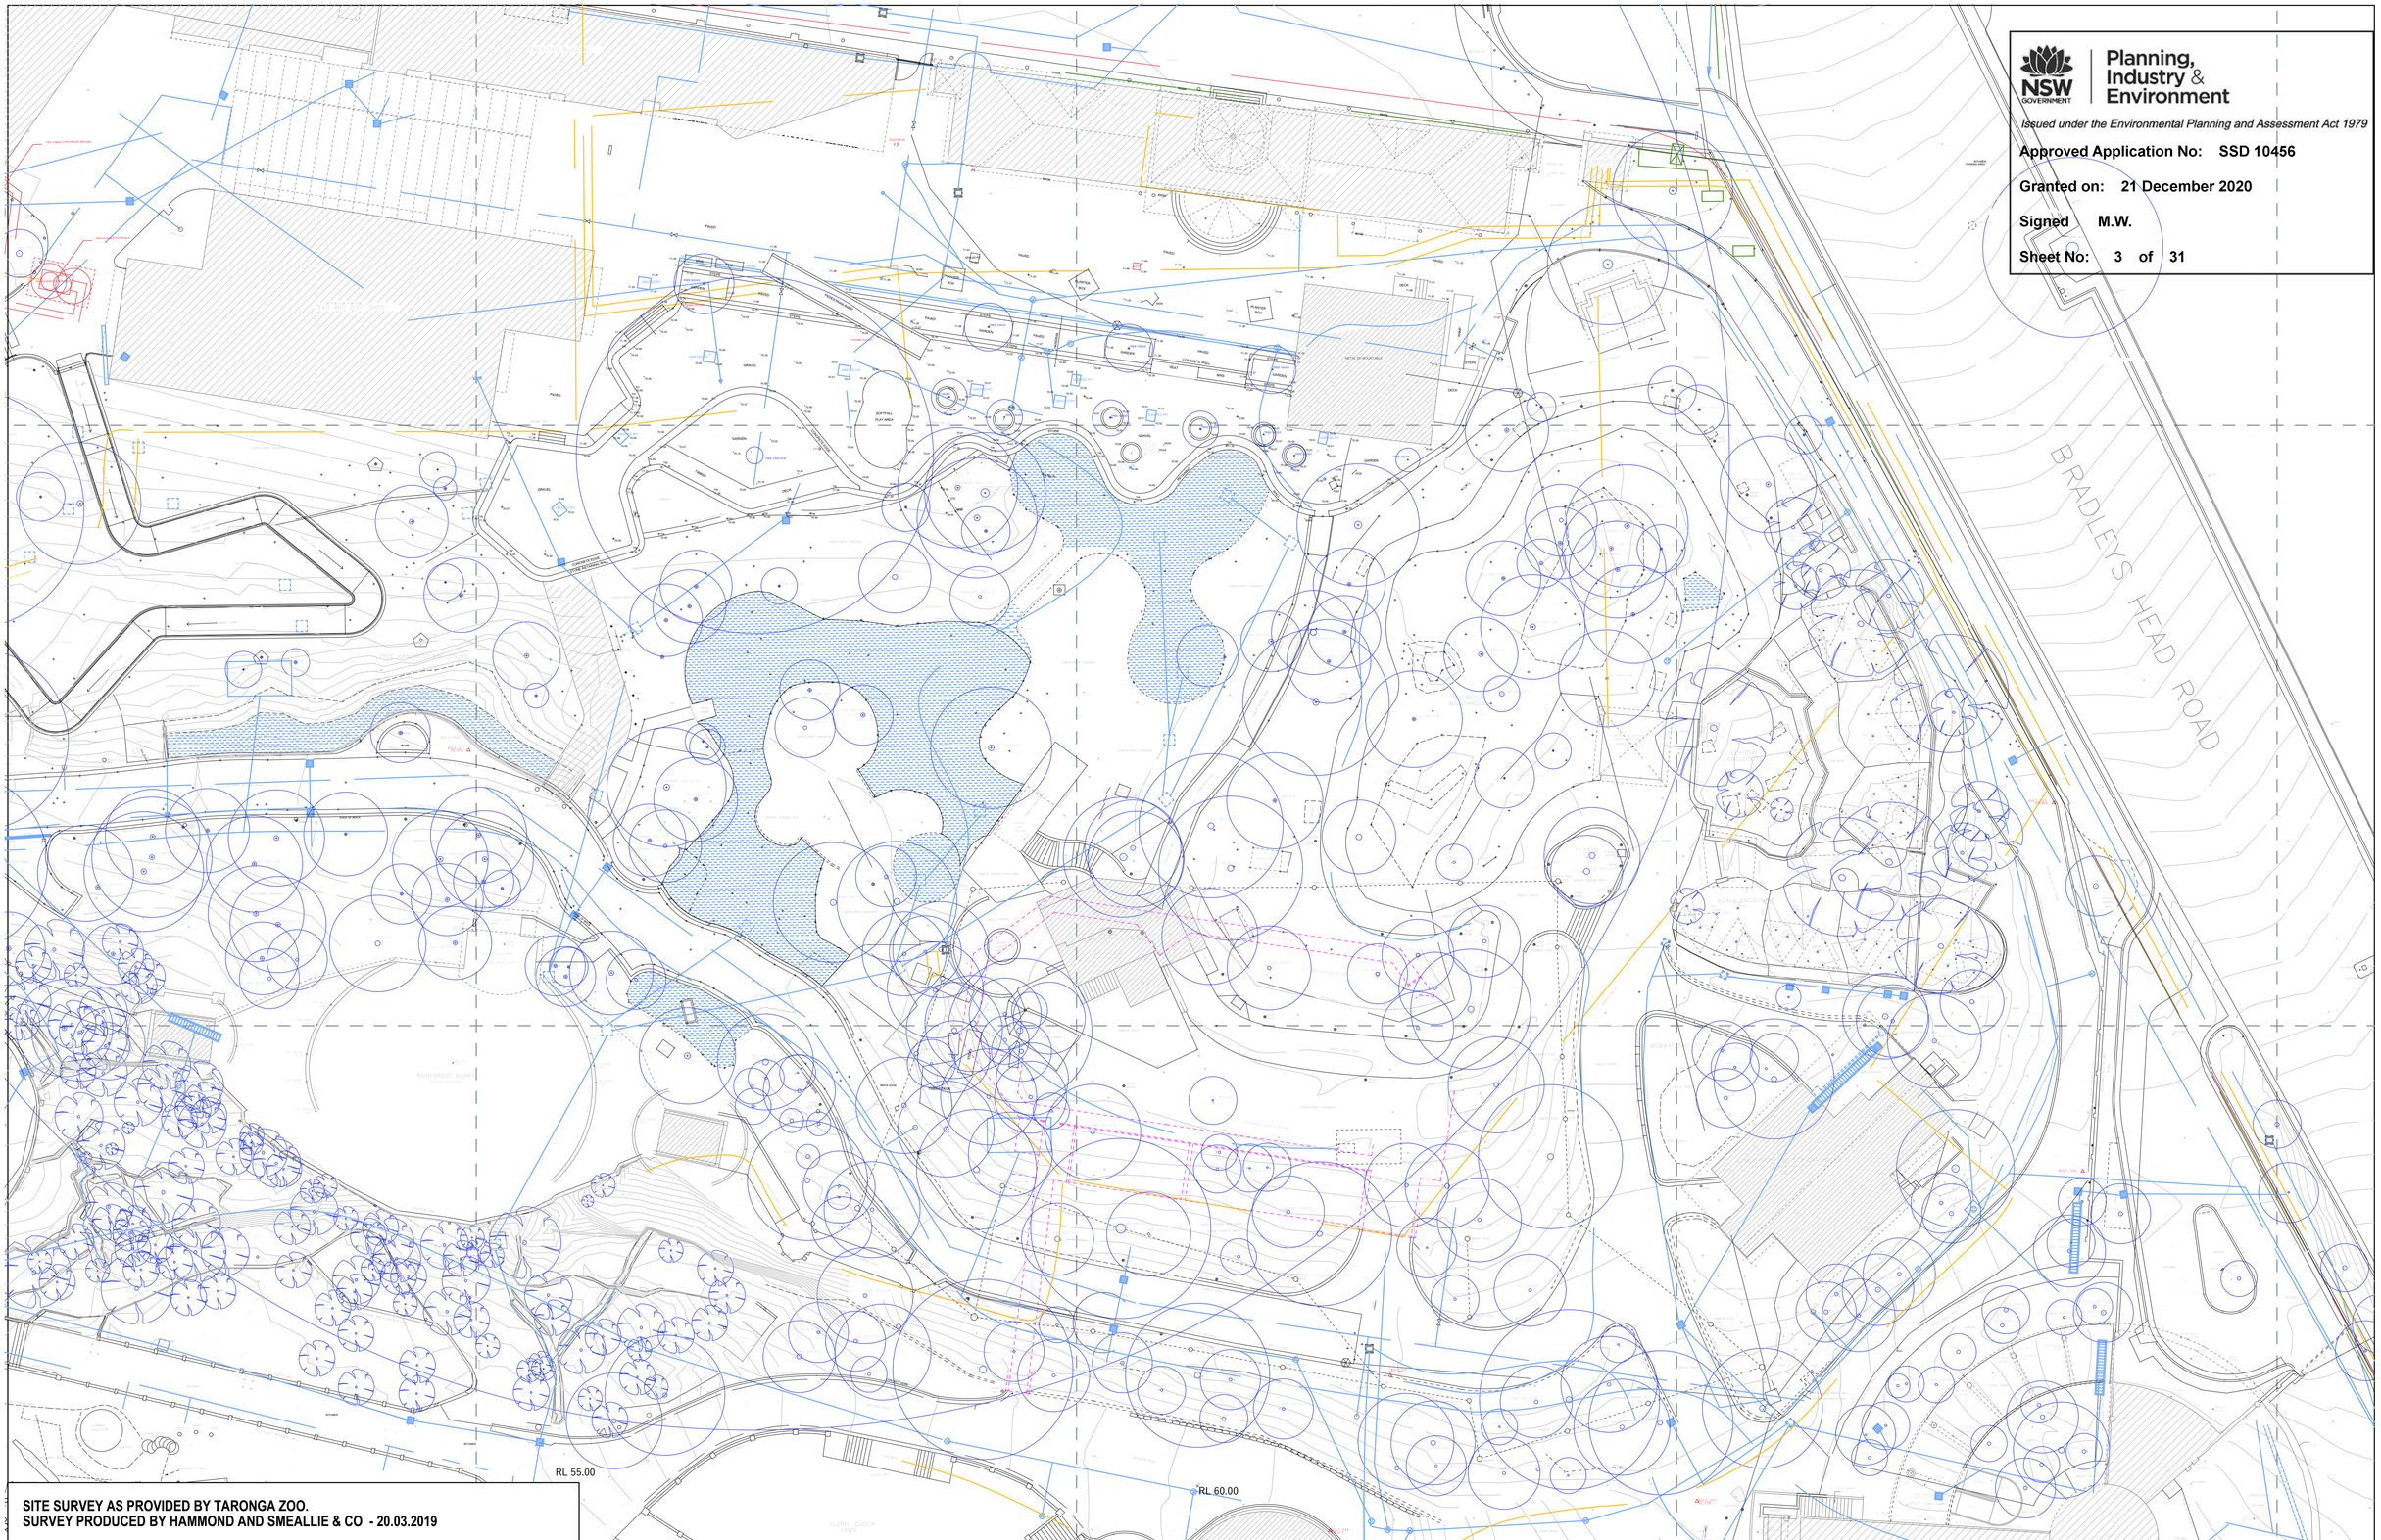


Planning, Industry & Environment

*Issued under the Environmental Planning and Assessment Act 1979*

**Approved Application No: SSD 10456**

**Granted on: 21 December 2020**

**Signed M.W.**

**Sheet No: 3 of 31**

**SITE SURVEY AS PROVIDED BY TARONGA ZOO.**
**SURVEY PRODUCED BY HAMMOND AND SMEALLIE & CO - 20.03.2019**

| REV | DESCRIPTION | DATE |
|---|---|---|
| 01 | DRAFT SSDA ISSUE FOR COORDINATION | 29.05.20 |
| 02 | ISSUE FOR SSDA SUBMISSION | 15.06.20 |

| REV | DESCRIPTION | DATE |
|---|---|---|

**STRUCTURE / CIVIL**
SDA STRUCTURES
PH: 9810 6911

**STORMWATER**
WARREN SMITH & PARTNERS
PH: 9299 1312

**BCA / ACCESS**
MATT SHUTER & ASSOCIATES
PH: 9387 4441

**TRAFFIC**
GTA TRAFFIC
PH: 8448 1800

**QUANTITY SURVEY**
MBM CONSULTING
PH: 9270 1000

**ARBORIST**
SYDNEY ARBOR TREES
PH: 9666 6821

**LANDSCAPE**
SPACKMAN MOSSOP MICHAELS
PH: 9361 4549

**SERVICES ENGINEERS**
ADP CONSULTING
PH:

LEGEND

NORTH

DO NOT SCALE DRAWINGS. USE FIGURED DIMENSIONS ONLY. VERIFY ALL DIMENSIONS ON SITE.
REFER ANY DISCREPANCIES TO THE ARCHITECT.
THIS DRAWING, THE INFORMATION ON IT AND THE DESIGN ARE COPYRIGHT OF LAHZ NIMMO ARCHITECTS PTY LTD

CLIENT
**Taronga Zoo**

PROJECT TITLE
**Upper Australia Exhibit**

SCALE CHECK 5 10

**lahznimmo** architects
Suite 404, Flourmill Studios
3 Gladstone St
Newtown NSW 2042 Australia
T 02 9550 5200
F 02 9550 5233
www.lahznimmo.com

| REVIEW | DIRECTOR SIGNATURE | DATE |
|---|---|---|
| TENDER | | |
| CONST | | |

TITLE
# SITE SURVEY

| DRAWN | PLOT DATE | SCALE @ A1 / SCALE @ A3 |
|---|---|---|
| PL | 15/06/2020 | 1:250 / 1:500 |
| CHECKED | PROJECT NO. | DRAWING NO. / REV. NO |
| SK | 18-16 | A-DA-003 / 02 |

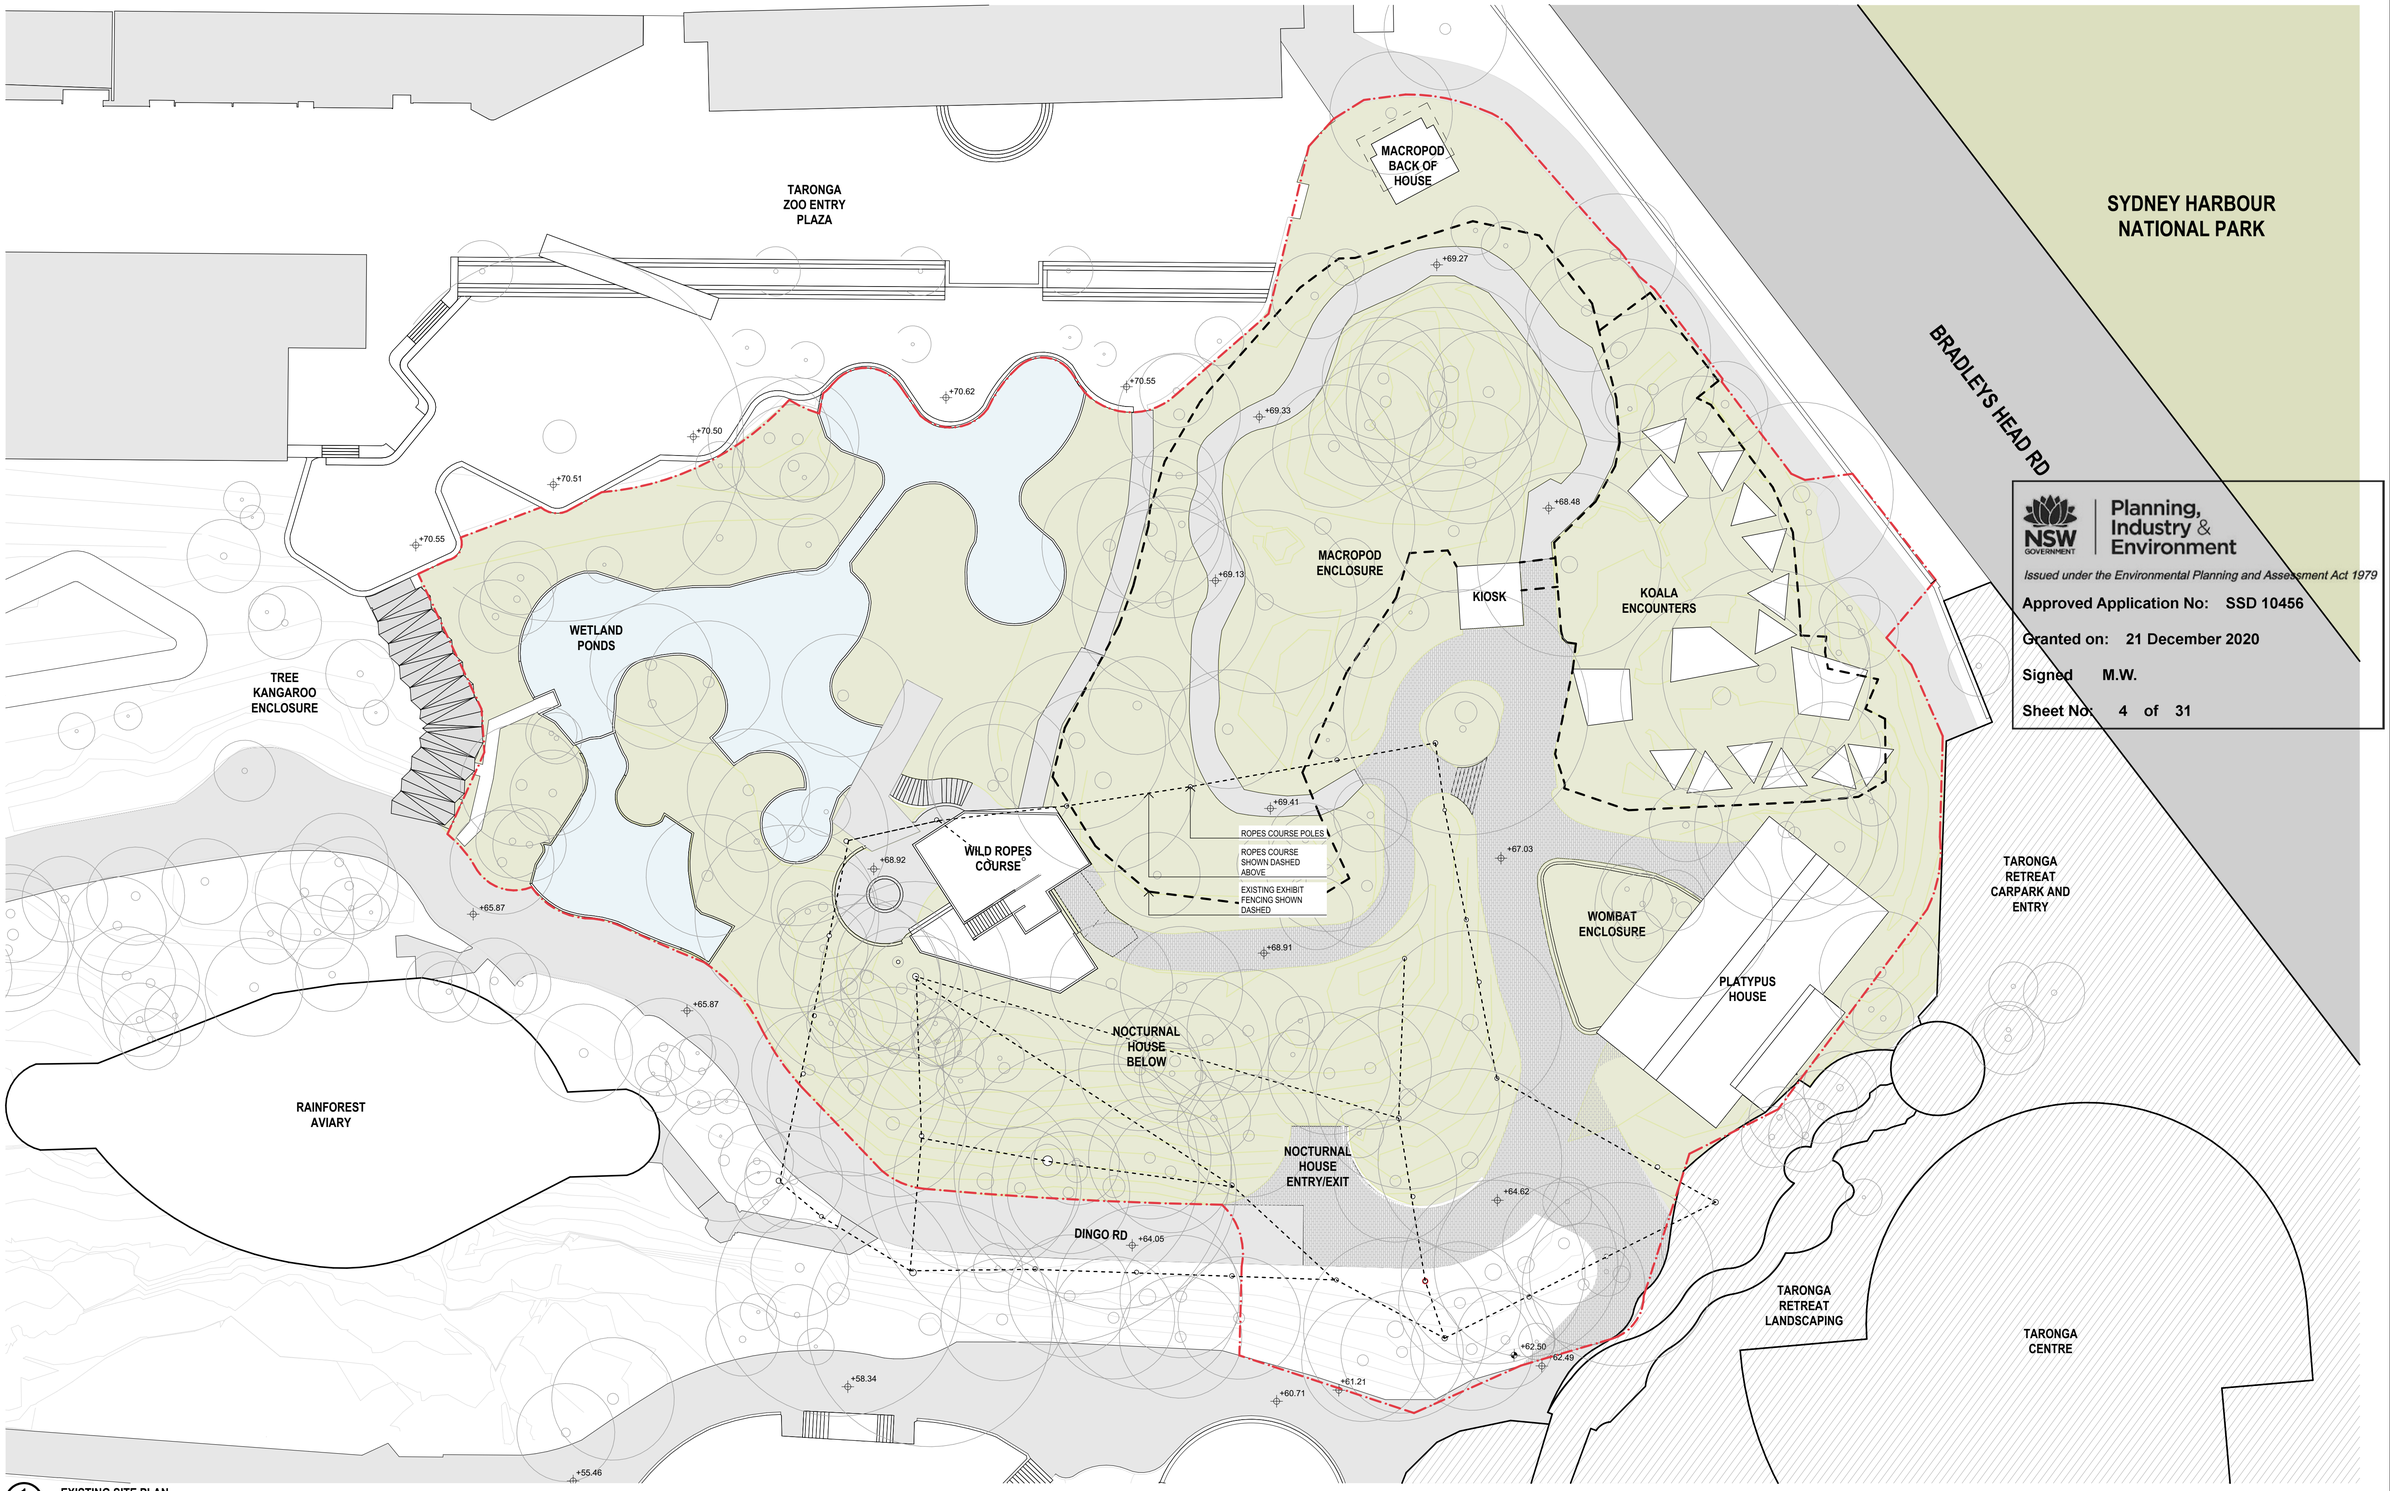


Planning, Industry & Environment
NSW GOVERNMENT

*Issued under the Environmental Planning and Assessment Act 1979*

**Approved Application No: SSD 10456**

**Granted on: 21 December 2020**

**Signed M.W.**

**Sheet No: 4 of 31**

1 **EXISTING SITE PLAN**
1:250

| REV | DESCRIPTION | DATE |
|---|---|---|
| 01 | DRAFT SSDA ISSUE FOR COORDINATION | 29.05.20 |
| 02 | ISSUE FOR SSDA SUBMISSION | 15.06.20 |

| REV | DESCRIPTION | DATE |
|---|---|---|

**STRUCTURE / CIVIL**
SDA STRUCTURES
PH: 9810 6911

**STORMWATER**
WARREN SMITH & PARTNERS
PH: 9299 1312

**BCA / ACCESS**
MATT SHUTER & ASSOCIATES
PH: 9387 4441

**TRAFFIC**
GTA TRAFFIC
PH: 8448 1800

**QUANTITY SURVEY**
MBM CONSULTING
PH: 9270 1000

**ARBORIST**
SYDNEY ARBOR TREES
PH: 9666 6821

**LANDSCAPE**
SPACKMAN MOSSOP MICHAELS
PH: 9361 4549

**SERVICES ENGINEERS**
ADP CONSULTING
PH:

LEGEND

NORTH

DO NOT SCALE DRAWINGS. USE FIGURED DIMENSIONS ONLY. VERIFY ALL DIMENSIONS ON SITE.
REFER ANY DISCREPANCIES TO THE ARCHITECT.
THIS DRAWING, THE INFORMATION ON IT AND THE DESIGN ARE COPYRIGHT OF LAHZ NIMMO ARCHITECTS PTY LTD

CLIENT
**Taronga Zoo**

PROJECT TITLE
**Upper Australia Exhibit**

SCALE CHECK 5 10

**lahznimmo** architects
Suite 404, Flourmill Studios
3 Gladstone St
Newtown NSW 2042 Australia
T 02 9550 5200
F 02 9550 5233
www.lahznimmo.com

| REVIEW | DIRECTOR SIGNATURE | DATE |
|---|---|---|
| TENDER | | |
| CONST | | |

TITLE
# EXISTING SITE PLAN

| DRAWN | PLOT DATE | SCALE @A1 |
|---|---|---|
| PL | 15/06/2020 | 1:250 |
| CHECKED | PROJECT NO. | DRAWING NO. / REV. NO |
| SK | 18-16 | A-DA-011 / 02 |

IMAGE SHOWING BRICK PAVING ASSOCIATED WITH PATHS, WALLS AND STAIRS THAT FORM PART OF HERITAGE ITEM 123L. LOCATION SHOWN ON DRAWING.

Brick paving to be salvaged and reinstated in the new design of the Upper Australian Section. Quantity of bricks to be salvaged to be determined at detailed design phase under the guidance of the heritage consultant. Preference to salvage earliest bricks in best condition.
Refer to construction management plan for salvage methodology.

GENERAL NOTE:
THERE IS NO PROPOSED REMOVAL OF TREES AS PART OF THIS APPLICATION.

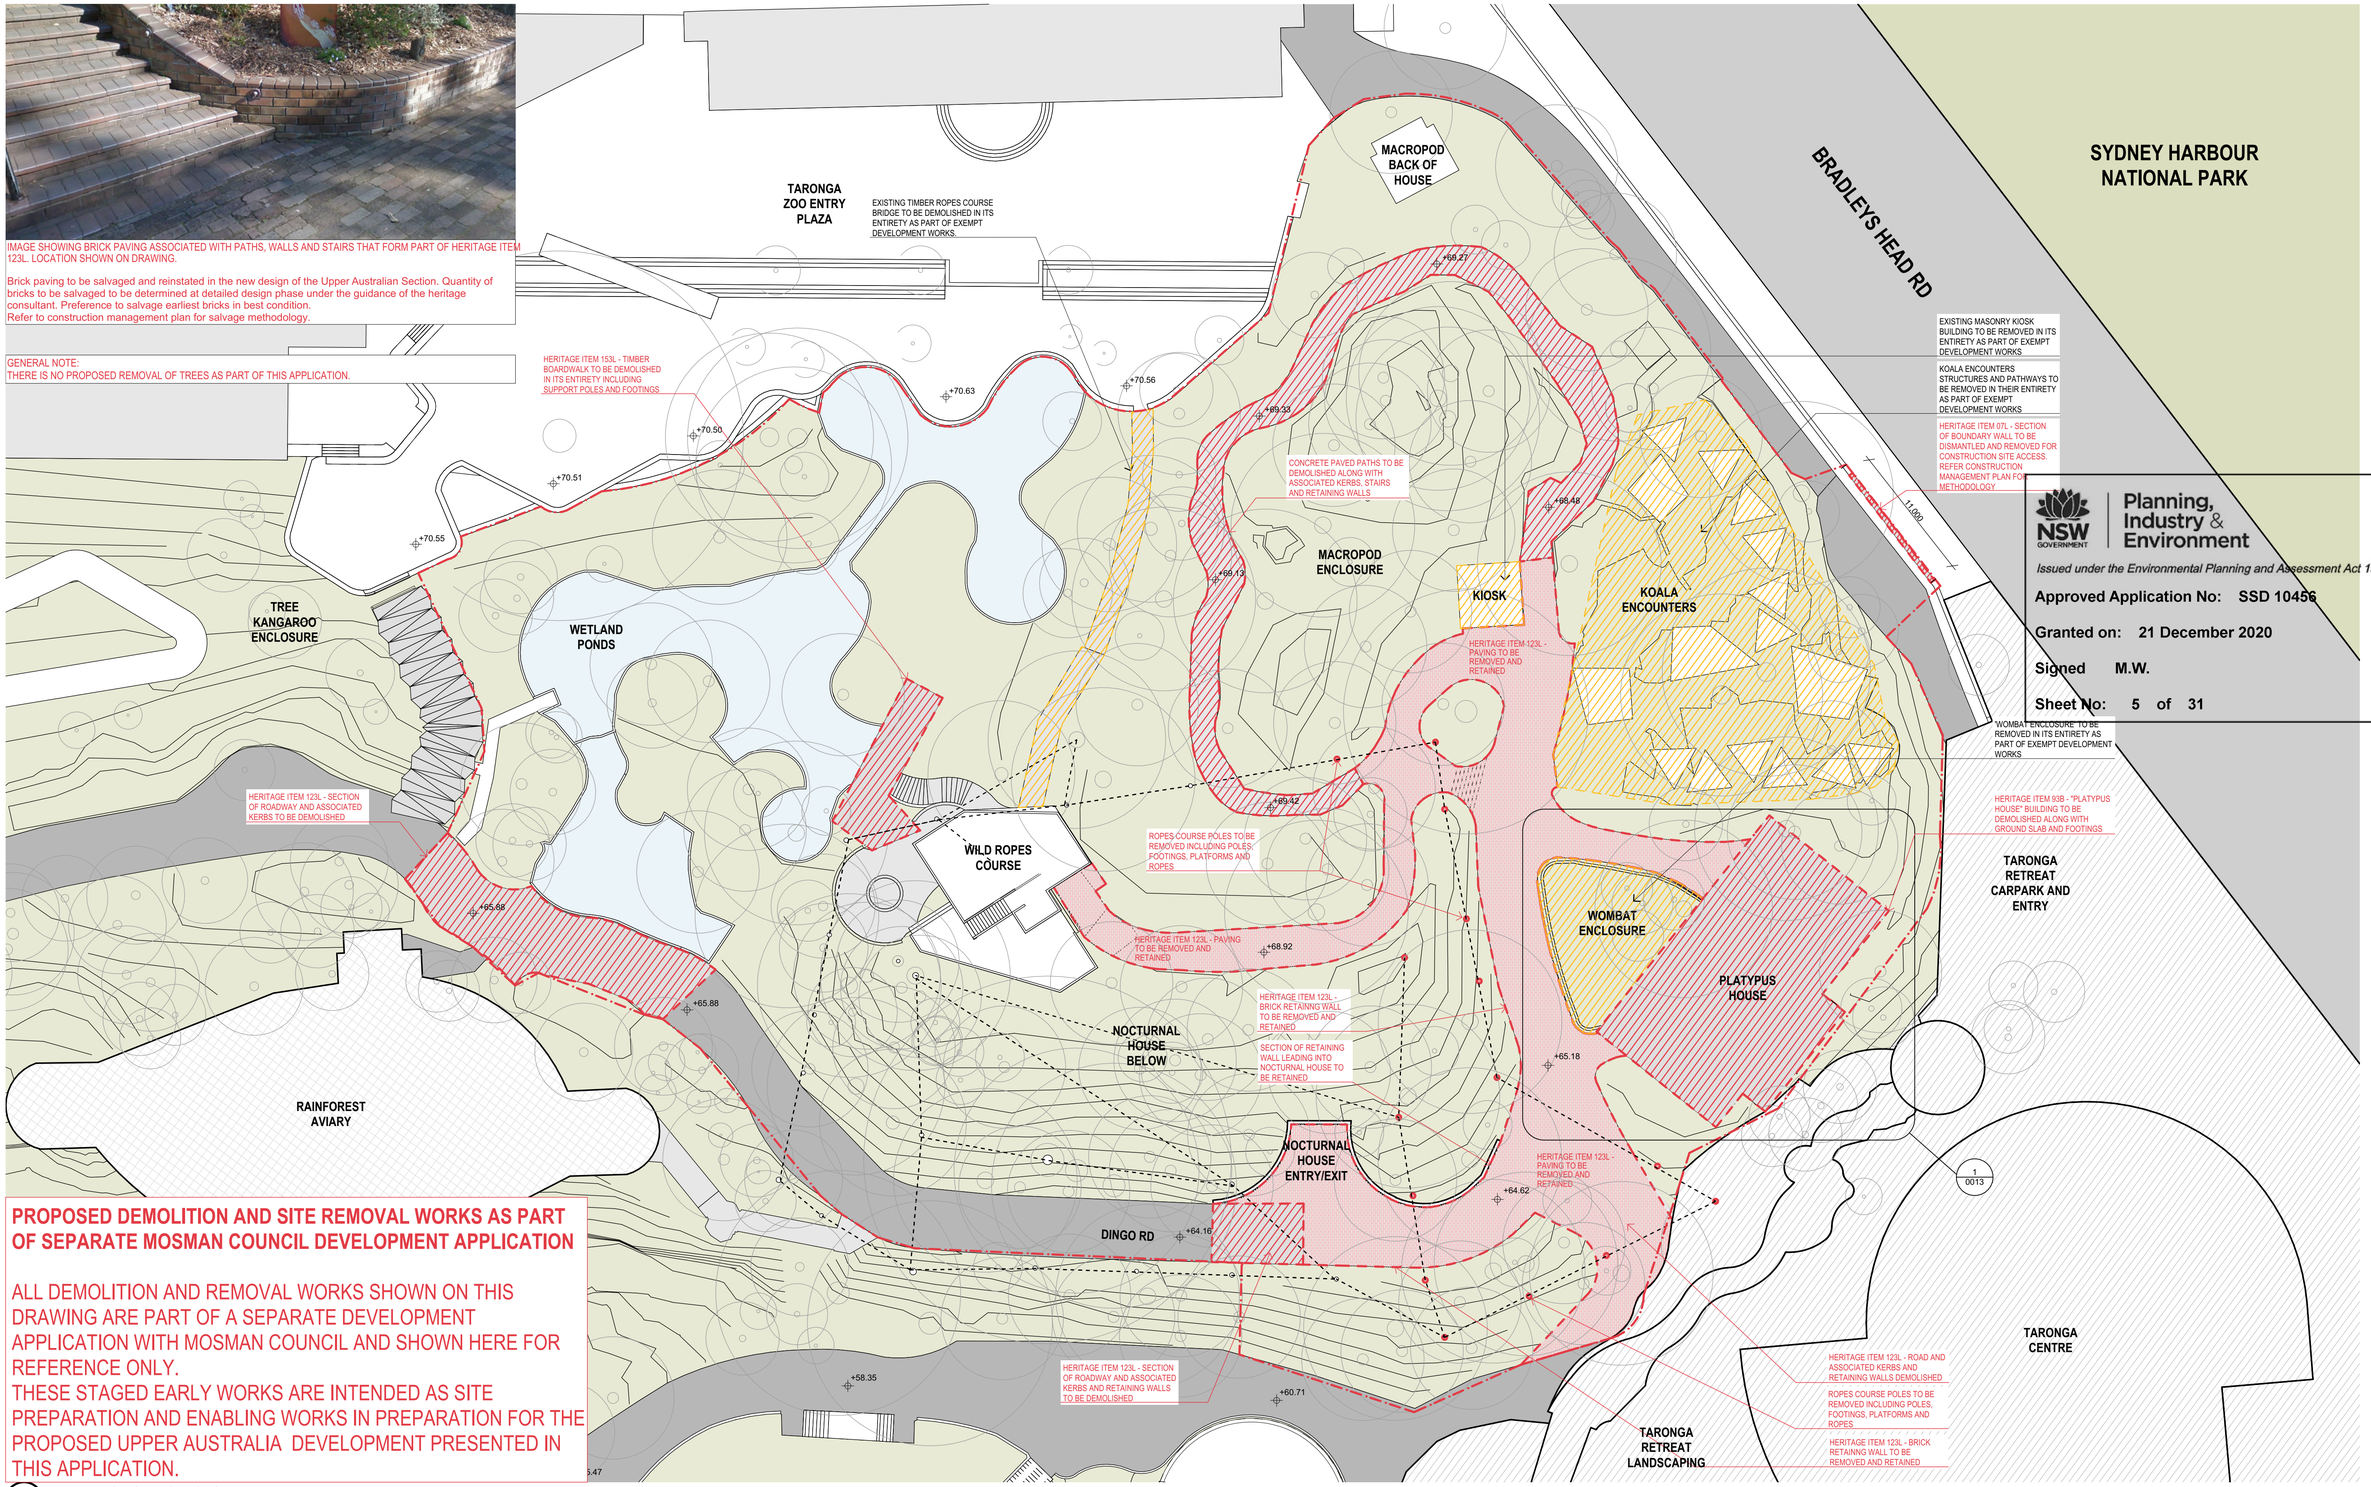


Planning, Industry & Environment
NSW GOVERNMENT
*Issued under the Environmental Planning and Assessment Act 1979*
**Approved Application No: SSD 10456**
**Granted on: 21 December 2020**
**Signed M.W.**
**Sheet No: 5 of 31**

**PROPOSED DEMOLITION AND SITE REMOVAL WORKS AS PART OF SEPARATE MOSMAN COUNCIL DEVELOPMENT APPLICATION**

ALL DEMOLITION AND REMOVAL WORKS SHOWN ON THIS DRAWING ARE PART OF A SEPARATE DEVELOPMENT APPLICATION WITH MOSMAN COUNCIL AND SHOWN HERE FOR REFERENCE ONLY.
THESE STAGED EARLY WORKS ARE INTENDED AS SITE PREPARATION AND ENABLING WORKS IN PREPARATION FOR THE PROPOSED UPPER AUSTRALIA DEVELOPMENT PRESENTED IN THIS APPLICATION.

1 **EARLY WORKS DEMOLITION SITE PLAN**

| REV | DESCRIPTION | DATE |
|---|---|---|
| 01 | DRAFT SSDA ISSUE FOR COORDINATION | 29.05.20 |
| 02 | ISSUE FOR SSDA SUBMISSION | 15.06.20 |

| REV | DESCRIPTION | DATE |
|---|---|---|

**STRUCTURE / CIVIL**
SDA STRUCTURES
PH: 9810 6911

**STORMWATER**
WARREN SMITH & PARTNERS
PH: 9299 1312

**BCA / ACCESS**
MATT SHUTER & ASSOCIATES
PH: 9387 4441

**TRAFFIC**
GTA TRAFFIC
PH: 8448 1800

**QUANTITY SURVEY**
MBM CONSULTING
PH: 9270 1000

**ARBORIST**
SYDNEY ARBOR TREES
PH: 9666 6821

**LANDSCAPE**
SPACKMAN MOSSOP MICHAELS
PH: 9361 4549

**SERVICES ENGINEERS**
ADP CONSULTING
PH:

LEGEND
- EXISTING ELEMENTS TO BE DEMOLISHED AS PART OF DEVELOPMENT APPLICATION
- BRICK PAVING TO BE RETAINED AND STORED FOR FUTURE USE - REFER INSET IMAGE AND NOTES
- EXISTING ELEMENTS TO BE REMOVED AS EXEMPT DEVELOPMENT WORKS AND NOT PART OF DEVELOPMENT APPLICATION - SHOWN FOR REFERENCE ONLY

NORTH

DO NOT SCALE DRAWINGS. USE FIGURED DIMENSIONS ONLY. VERIFY ALL DIMENSIONS ON SITE.
REFER ANY DISCREPANCIES TO THE ARCHITECT.
THIS DRAWING, THE INFORMATION ON IT AND THE DESIGN ARE COPYRIGHT OF LAHZ NIMMO ARCHITECTS PTY LTD

CLIENT
**Taronga Zoo**

PROJECT TITLE
**Upper Australia Exhibit**

SCALE CHECK 5 10

lahznimmo architects
Suite 404, Flourmill Studios
3 Gladstone St
Newtown NSW 2042 Australia
T 02 9550 5200
F 02 9550 5233
www.lahznimmo.com

| REVIEW | DIRECTOR SIGNATURE | DATE |
|---|---|---|
| TENDER | | |
| CONST | | |

TITLE
# EARLY WORKS DEMOLITION SITE PLAN

| DRAWN | PLOT DATE | SCALE @A1 |
|---|---|---|
| PL | 15/06/2020 | |
| CHECKED | PROJECT NO. | DRAWING NO. / REV. NO |
| SK | 18-16 | A-DA-012 / 02 |

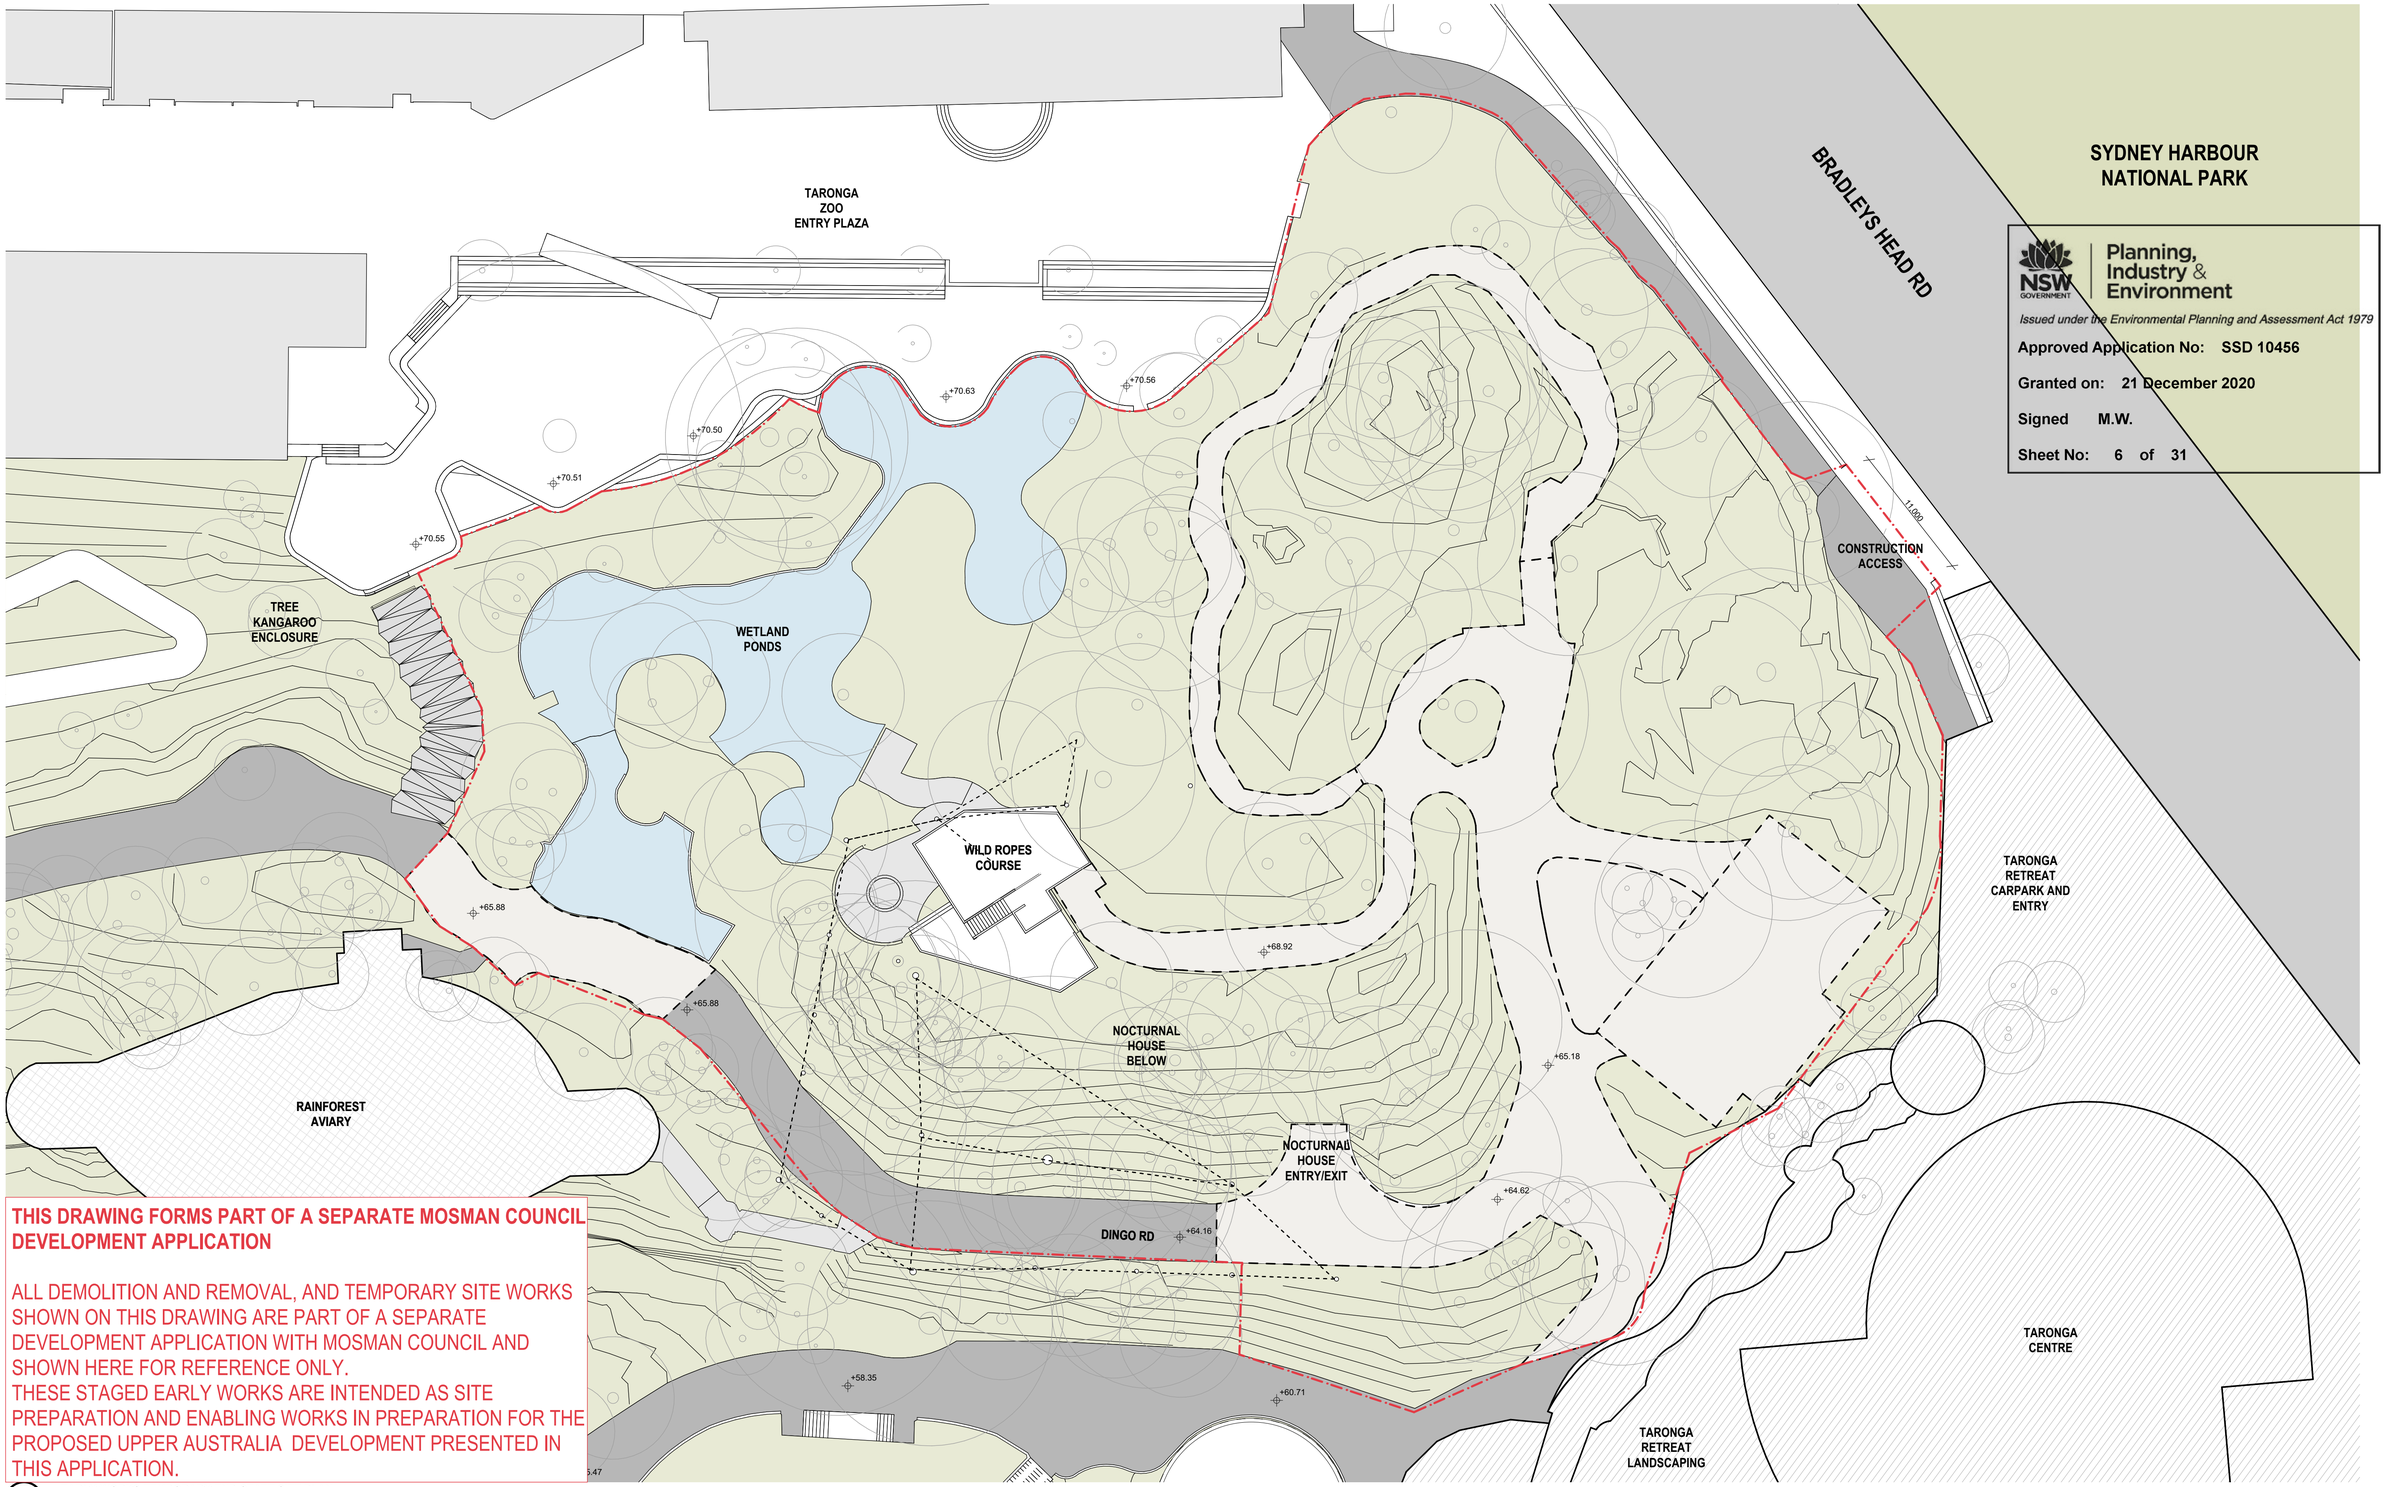


**THIS DRAWING FORMS PART OF A SEPARATE MOSMAN COUNCIL DEVELOPMENT APPLICATION**

ALL DEMOLITION AND REMOVAL, AND TEMPORARY SITE WORKS SHOWN ON THIS DRAWING ARE PART OF A SEPARATE DEVELOPMENT APPLICATION WITH MOSMAN COUNCIL AND SHOWN HERE FOR REFERENCE ONLY.
THESE STAGED EARLY WORKS ARE INTENDED AS SITE PREPARATION AND ENABLING WORKS IN PREPARATION FOR THE PROPOSED UPPER AUSTRALIA DEVELOPMENT PRESENTED IN THIS APPLICATION.

1 EARLY WORKS TEMPORARY END STATE SITE PLAN

| REV | DESCRIPTION | DATE |
|---|---|---|
| 01 | DRAFT SSDA ISSUE FOR COORDINATION | 29.05.20 |
| 02 | ISSUE FOR SSDA SUBMISSION | 15.06.20 |

| REV | DESCRIPTION | DATE |
|---|---|---|

**STRUCTURE / CIVIL**
SDA STRUCTURES
PH: 9810 6911

**STORMWATER**
WARREN SMITH & PARTNERS
PH: 9299 1312

**BCA / ACCESS**
MATT SHUTER & ASSOCIATES
PH: 9387 4441

**TRAFFIC**
GTA TRAFFIC
PH: 8448 1800

**QUANTITY SURVEY**
MBM CONSULTING
PH: 9270 1000

**ARBORIST**
SYDNEY ARBOR TREES
PH: 9666 6821

**LANDSCAPE**
SPACKMAN MOSSOP MICHAELS
PH: 9361 4549

**SERVICES ENGINEERS**
ADP CONSULTING
PH:

LEGEND
EXTENT OF REMOVED ELEMENTS TO HAVE GROUND STABILISED, DEWATERED AND LEVELED TO FACILITATE CONSTRUCTION ACCESS IN ACCORDANCE WITH CONSTRUCTION MANAGEMENT PLAN INCLUDED IN THIS DEVELOPMENT APPLICATION

NORTH

DO NOT SCALE DRAWINGS. USE FIGURED DIMENSIONS ONLY. VERIFY ALL DIMENSIONS ON SITE.
REFER ANY DISCREPANCIES TO THE ARCHITECT. THIS DRAWING, THE INFORMATION ON IT AND THE DESIGN ARE COPYRIGHT OF LAHZ NIMMO ARCHITECTS PTY LTD

CLIENT
**Taronga Zoo**

PROJECT TITLE
**Upper Australia Exhibit**

SCALE CHECK 5 10

lahznimmo architects
Suite 404, Flourmill Studios
3 Gladstone St
Newtown NSW 2042 Australia
T 02 9550 5200
F 02 9550 5233
www.lahznimmo.com

| REVIEW | DIRECTOR SIGNATURE | DATE |
|---|---|---|
| TENDER | | |
| CONST | | |

TITLE
# EARLY WORKS TEMPORARY END STATE SITE PLAN

| DRAWN | PLOT DATE | SCALE @A1 |
|---|---|---|
| PL | 15/06/2020 | |
| CHECKED | PROJECT NO. | DRAWING NO. / REV. NO |
| SK | 18-16 | A-DA-013 / 02 |

1 SSDA DEMOLITION SITE PLAN
1:250

| REV | DESCRIPTION | DATE |
|---|---|---|
| 01 | DRAFT SSDA ISSUE FOR COORDINATION | 29.05.20 |
| 02 | ISSUE FOR SSDA SUBMISSION | 15.06.20 |

| REV | DESCRIPTION | DATE |
|---|---|---|

**STRUCTURE / CIVIL**
SDA STRUCTURES
PH: 9810 6911

**STORMWATER**
WARREN SMITH & PARTNERS
PH: 9299 1312

**BCA / ACCESS**
MATT SHUTER & ASSOCIATES
PH: 9387 4441

**TRAFFIC**
GTA TRAFFIC
PH: 8448 1800

**QUANTITY SURVEY**
MBM CONSULTING
PH: 9270 1000

**ARBORIST**
SYDNEY ARBOR TREES
PH: 9666 6821

**LANDSCAPE**
SPACKMAN MOSSOP MICHAELS
PH: 9361 4549

**SERVICES ENGINEERS**
ADP CONSULTING
PH:

LEGEND
- TO BE DEMOLISHED
- AREA TO HAVE GROUND STABILISED, DEWATERED AND LEVELED TO FACILITATE CONSTRUCTION ACCESS IN ACCORDANCE WITH CONSTRUCTION MANAGEMENT PLAN INCLUDED WITH EARLY WORKS DEVELOPMENT APPLICATION

NORTH

DO NOT SCALE DRAWINGS. USE FIGURED DIMENSIONS ONLY. VERIFY ALL DIMENSIONS ON SITE.
REFER ANY DISCREPANCIES TO THE ARCHITECT.
THIS DRAWING, THE INFORMATION ON IT AND THE DESIGN ARE COPYRIGHT OF LAHZ NIMMO ARCHITECTS PTY LTD

CLIENT
**Taronga Zoo**

PROJECT TITLE
**Upper Australia Exhibit**

SCALE CHECK 5 10

**lahznimmo** architects
Suite 404, Flourmill Studios
3 Gladstone St
Newtown NSW 2042 Australia
T 02 9550 5200
F 02 9550 5233
www.lahznimmo.com

| REVIEW | DIRECTOR SIGNATURE | DATE |
|---|---|---|
| TENDER | | |
| CONST | | |

TITLE
# SSDA DEMOLITION SITE PLAN

| DRAWN | PLOT DATE | SCALE @A1 |
|---|---|---|
| PL | 15/06/2020 | 1:250 |
| CHECKED | PROJECT NO. | DRAWING NO. / REV. NO |
| SK | 18-16 | A-DA-014 / 02 |

Planning, Industry & Environment

*Issued under the Environmental Planning and Assessment Act 1979*

**Approved Application No: SSD 10456**

**Granted on: 21 December 2020**

**Signed M.W.**

**Sheet No: 8 of 31**

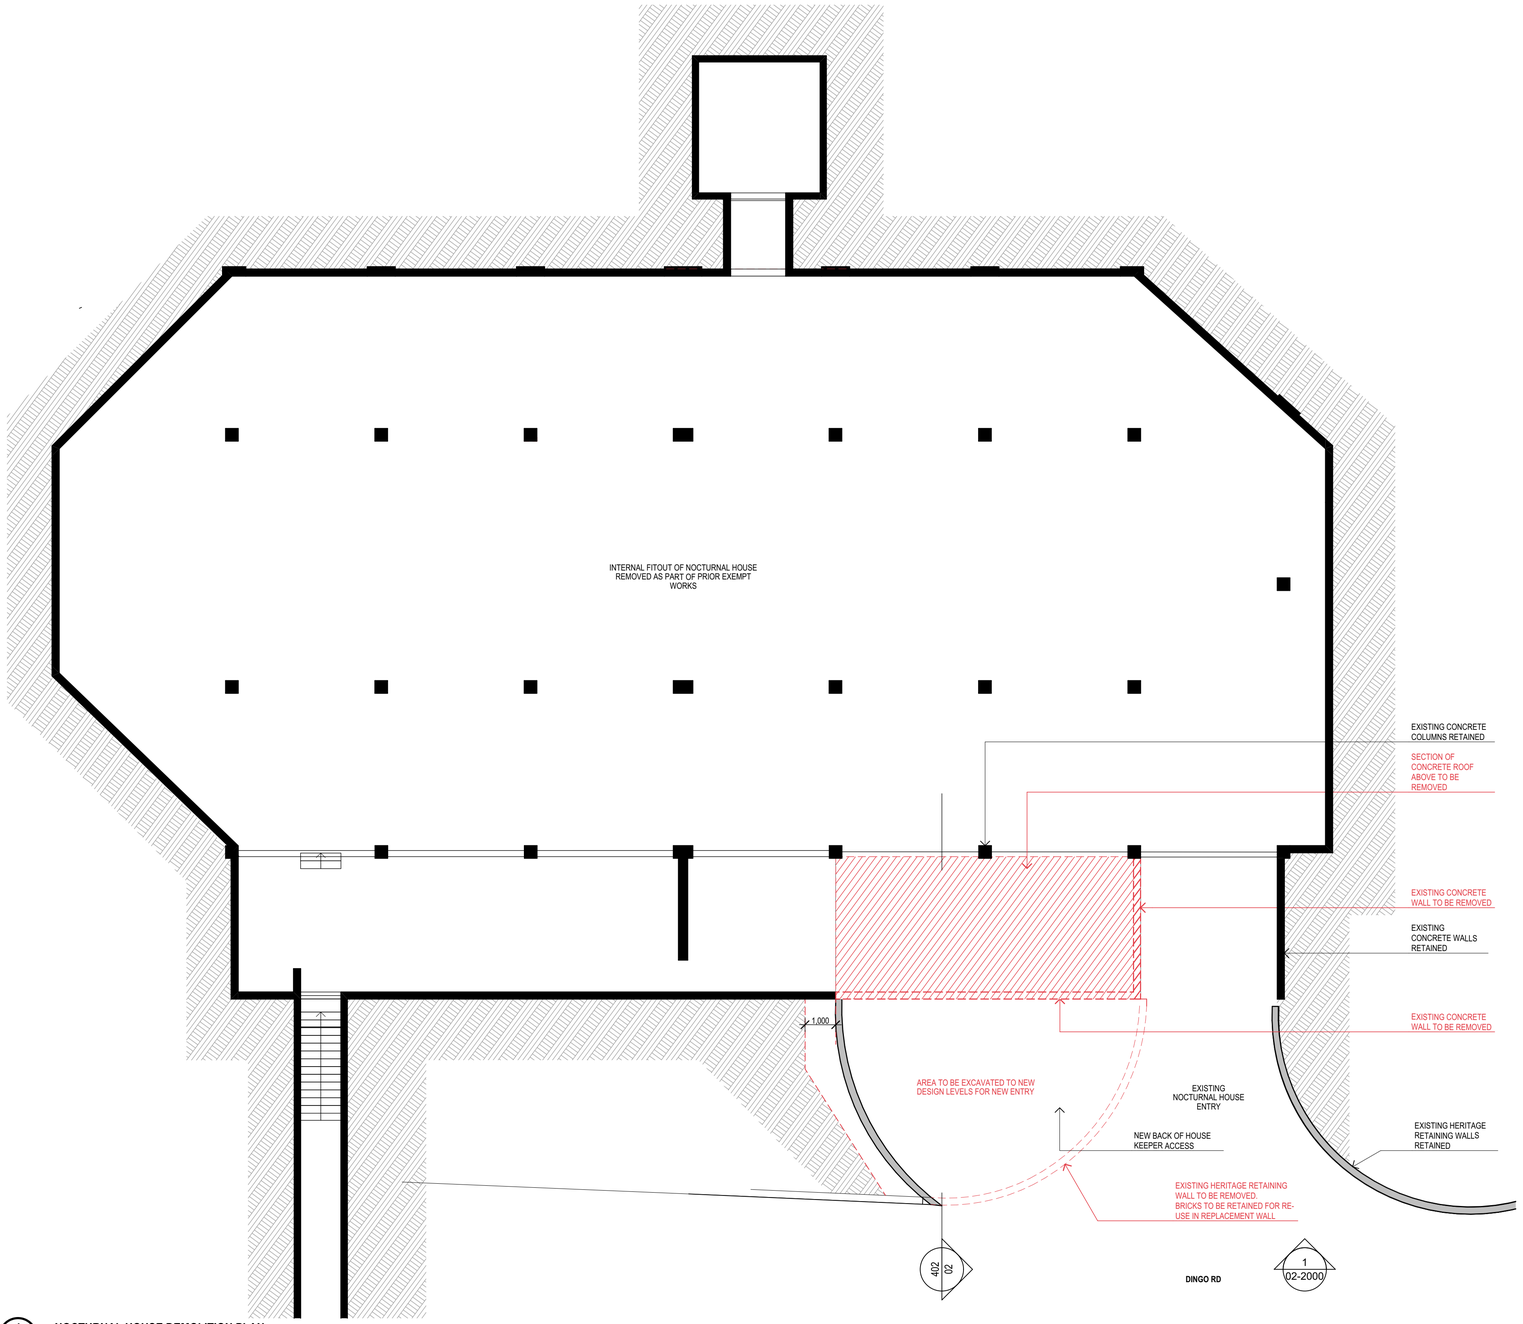


**1 NOCTURNAL HOUSE DEMOLITION PLAN**

1:100

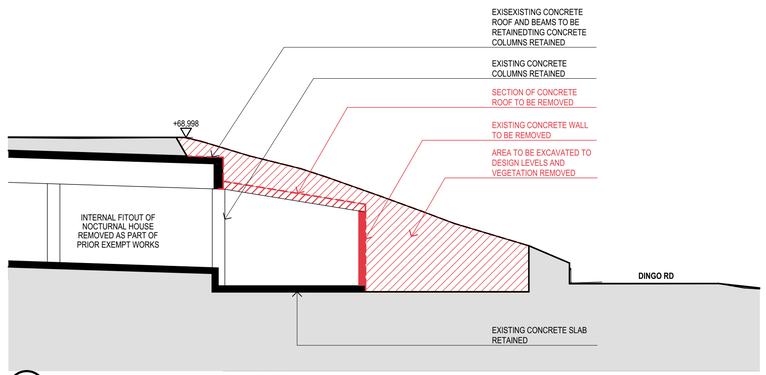


**2 NOCTURNAL HOUSE DEMOLITION SECTION**

1:100

| REV | DESCRIPTION | DATE |
|---|---|---|
| 01 | ISSUE FOR SSDA SUBMISSION | 15.06.20 |

| REV | DESCRIPTION | DATE |
|---|---|---|

**STRUCTURE / CIVIL**
SDA STRUCTURES
PH: 9810 6911

**STORMWATER**
WARREN SMITH & PARTNERS
PH: 9299 1312

**BCA / ACCESS**
MATT SHUTER & ASSOCIATES
PH: 9387 4441

**TRAFFIC**
GTA TRAFFIC
PH: 8448 1800

**QUANTITY SURVEY**
MBM CONSULTING
PH: 9270 1000

**ARBORIST**
SYDNEY ARBOR TREES
PH: 9666 6821

**LANDSCAPE**
SPACKMAN MOSSOP MICHAELS
PH: 9361 4549

**SERVICES ENGINEERS**
ADP CONSULTING
PH:

LEGEND

NORTH

DO NOT SCALE DRAWINGS. USE FIGURED DIMENSIONS ONLY. VERIFY ALL DIMENSIONS ON SITE.
REFER ANY DISCREPANCIES TO THE ARCHITECT.
THIS DRAWING, THE INFORMATION ON IT AND THE DESIGN ARE COPYRIGHT OF LAHZ NIMMO ARCHITECTS PTY LTD

CLIENT
**Taronga Zoo**

PROJECT TITLE
**Upper Australia Exhibit**

SCALE CHECK 5 10

**lahznimmo** architects
Suite 404, Flourmill Studios
3 Gladstone St
Newtown NSW 2042 Australia
T 02 9550 5200
F 02 9550 5233
www.lahznimmo.com

| REVIEW | DIRECTOR SIGNATURE | DATE |
|---|---|---|
| TENDER | | |
| CONST | | |

TITLE
# NOCTURNAL HOUSE DEMOLITION PLAN

| DRAWN | PLOT DATE | SCALE @A1 |
|---|---|---|
| PL | 15/06/2020 | 1:100 |
| CHECKED | PROJECT NO. | DRAWING NO. / REV. NO |
| SK | 18-16 | A-DA-015 / 01 |

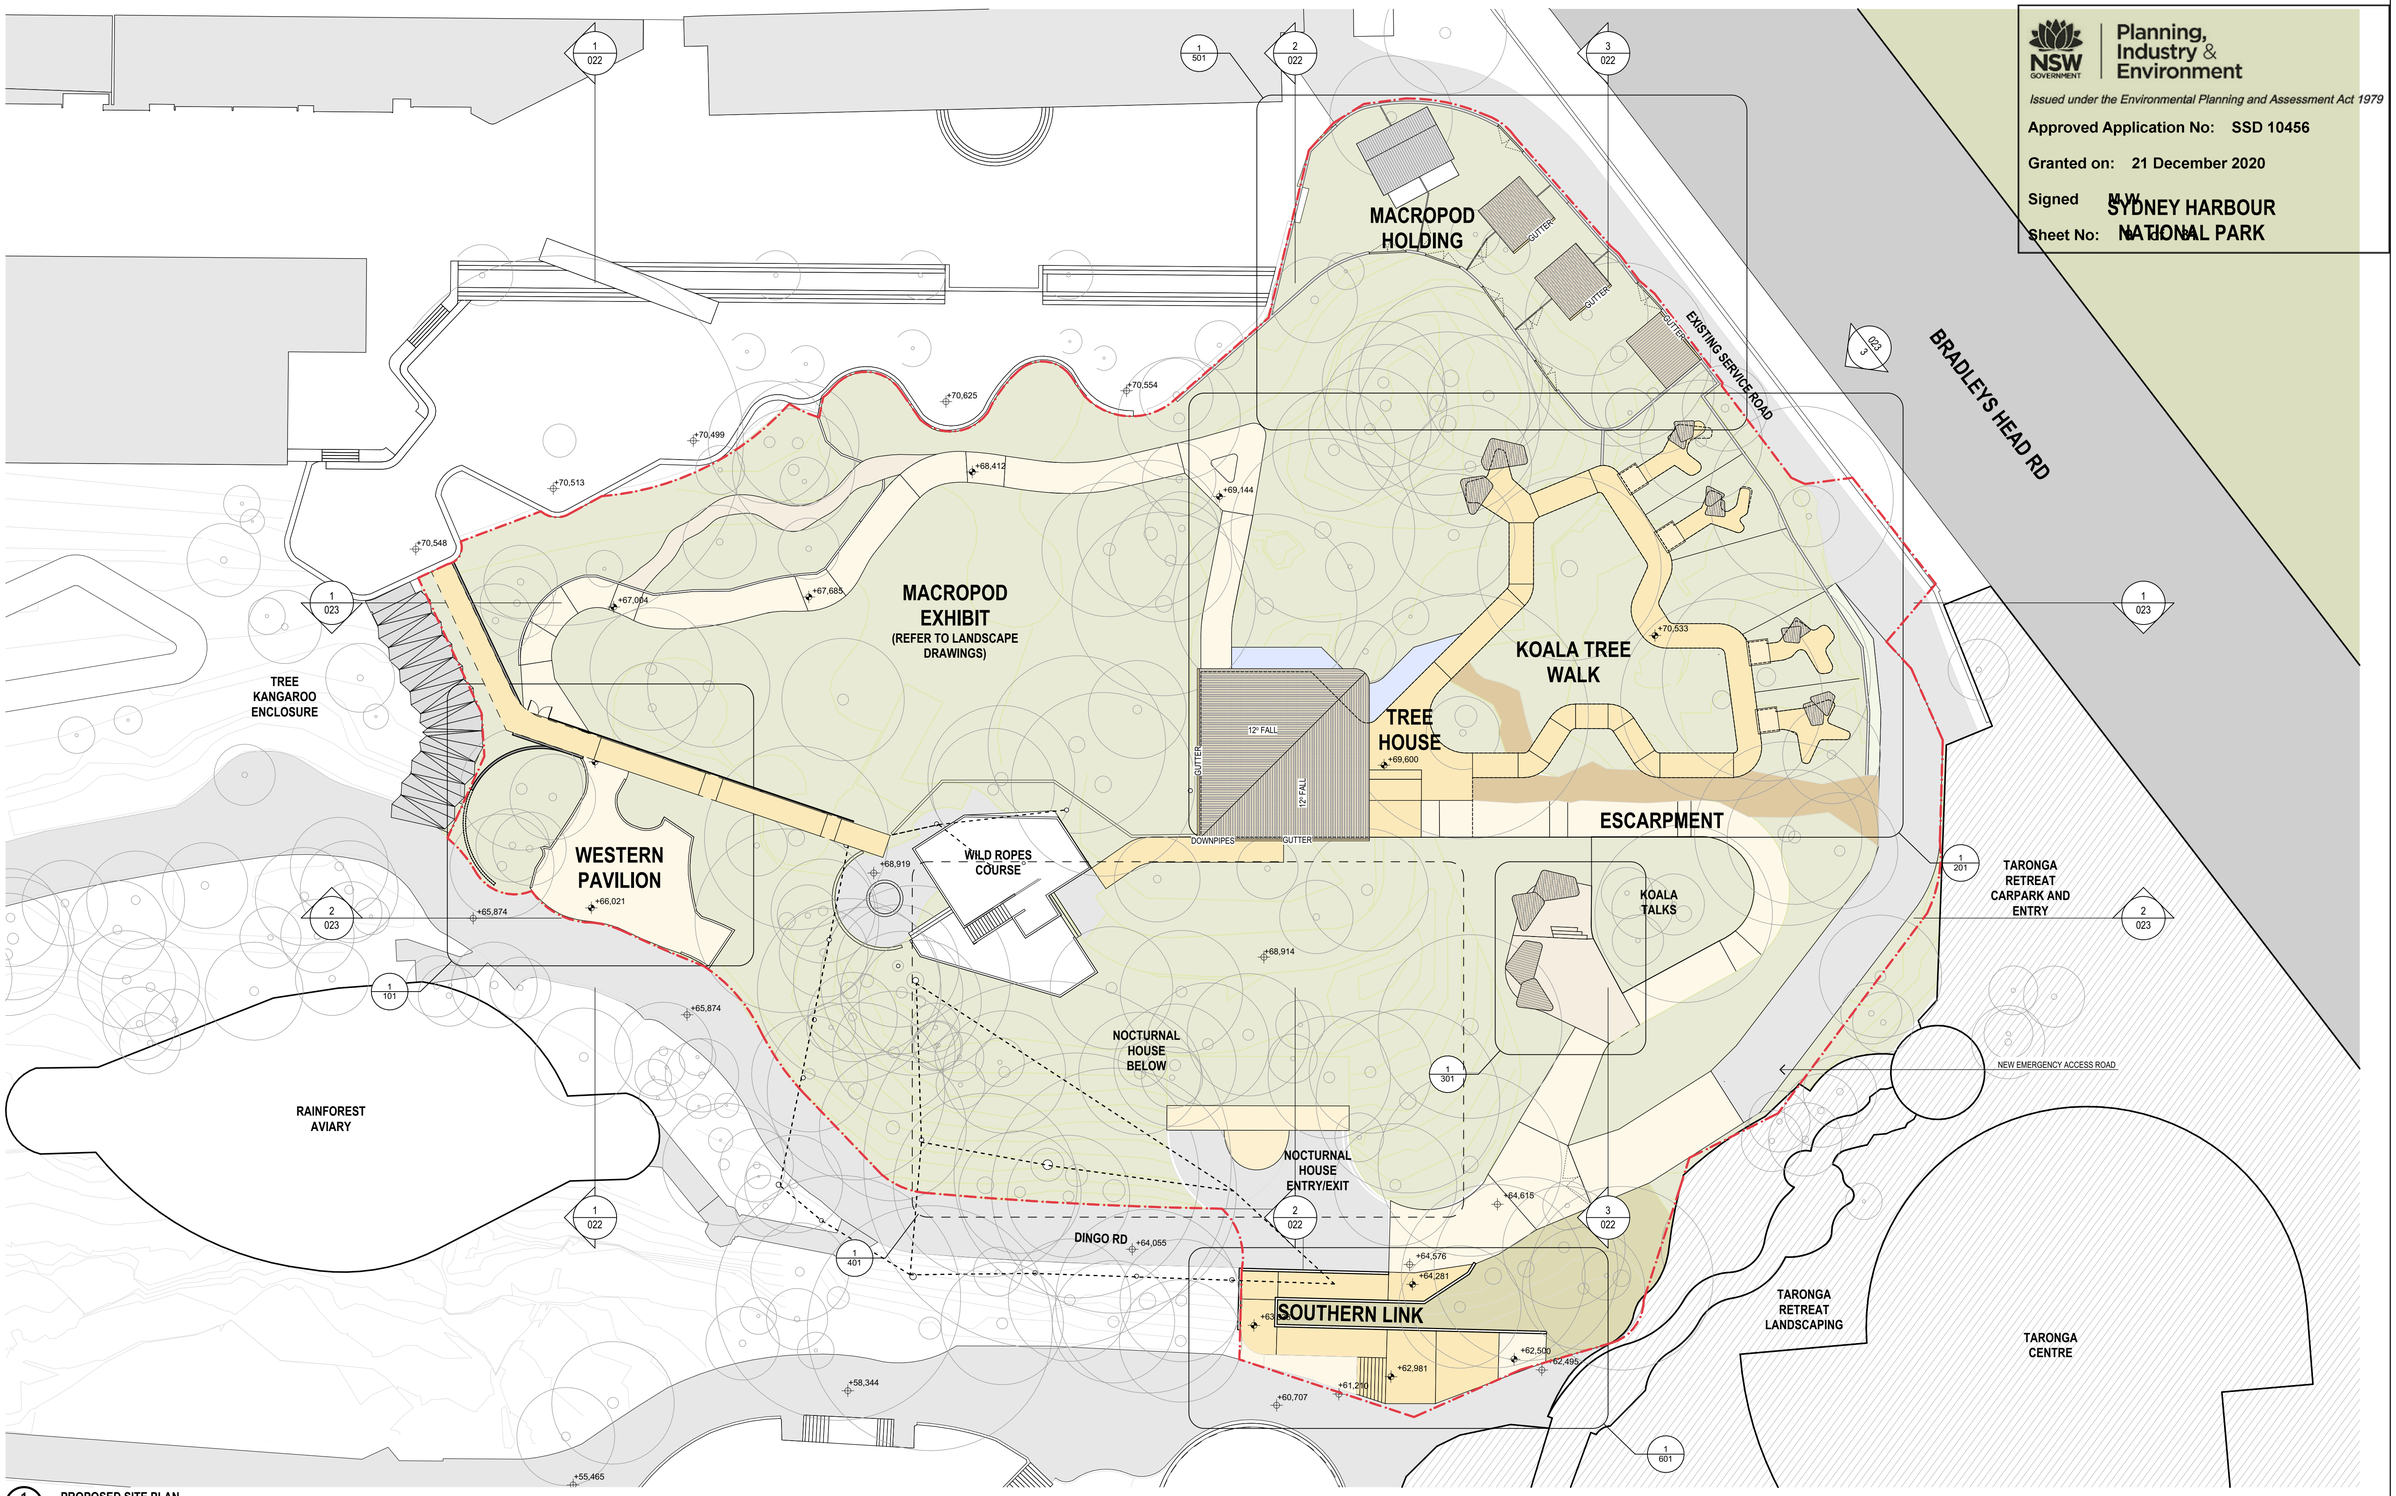


Planning, Industry & Environment

*Issued under the Environmental Planning and Assessment Act 1979*

**Approved Application No:** SSD 10456

**Granted on:** 21 December 2020

**Signed** M.W.

**Sheet No:** SYDNEY HARBOUR NATIONAL PARK

1 PROPOSED SITE PLAN
1:250

| REV | DESCRIPTION | DATE |
|---|---|---|
| 01 | DRAFT SSDA ISSUE FOR COORDINATION | 29.05.20 |
| 02 | ISSUE FOR SSDA SUBMISSION | 15.06.20 |

| REV | DESCRIPTION | DATE |
|---|---|---|

**STRUCTURE / CIVIL**
SDA STRUCTURES
PH: 9810 6911

**STORMWATER**
WARREN SMITH & PARTNERS
PH: 9299 1312

**BCA / ACCESS**
MATT SHUTER & ASSOCIATES
PH: 9387 4441

**TRAFFIC**
GTA TRAFFIC
PH: 8448 1800

**QUANTITY SURVEY**
MBM CONSULTING
PH: 9270 1000

**ARBORIST**
SYDNEY ARBOR TREES
PH: 9666 6821

**LANDSCAPE**
SPACKMAN MOSSOP MICHAELS
PH: 9361 4549

**SERVICES ENGINEERS**
ADP CONSULTING
PH:

LEGEND

NORTH

DO NOT SCALE DRAWINGS. USE FIGURED DIMENSIONS ONLY. VERIFY ALL DIMENSIONS ON SITE.
REFER ANY DISCREPANCIES TO THE ARCHITECT.
THIS DRAWING, THE INFORMATION ON IT AND THE DESIGN ARE COPYRIGHT OF LAHZ NIMMO ARCHITECTS PTY LTD

CLIENT
**Taronga Zoo**

PROJECT TITLE
**Upper Australia Exhibit**

SCALE CHECK 5 10

**lahznimmo** architects
Suite 404, Flourmill Studios
3 Gladstone St
Newtown NSW 2042 Australia
T 02 9550 5200
F 02 9550 5233
www.lahznimmo.com

| REVIEW | DIRECTOR SIGNATURE | DATE |
|---|---|---|
| TENDER | | |
| CONST | | |

TITLE
# PROPOSED SITE PLAN

| DRAWN | PLOT DATE | SCALE @A1 |
|---|---|---|
| PL | 15/06/2020 | 1:250 |
| CHECKED | PROJECT NO. | DRAWING NO. / REV. NO |
| SK | 18-16 | A-DA-021 / 02 |

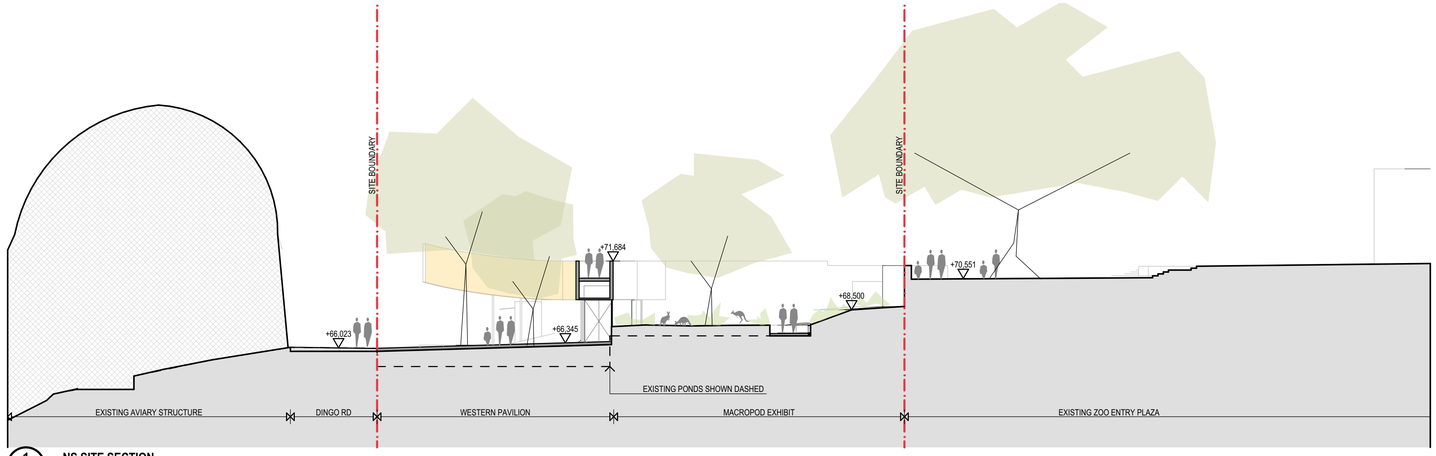


1 **NS SITE SECTION**
1:200

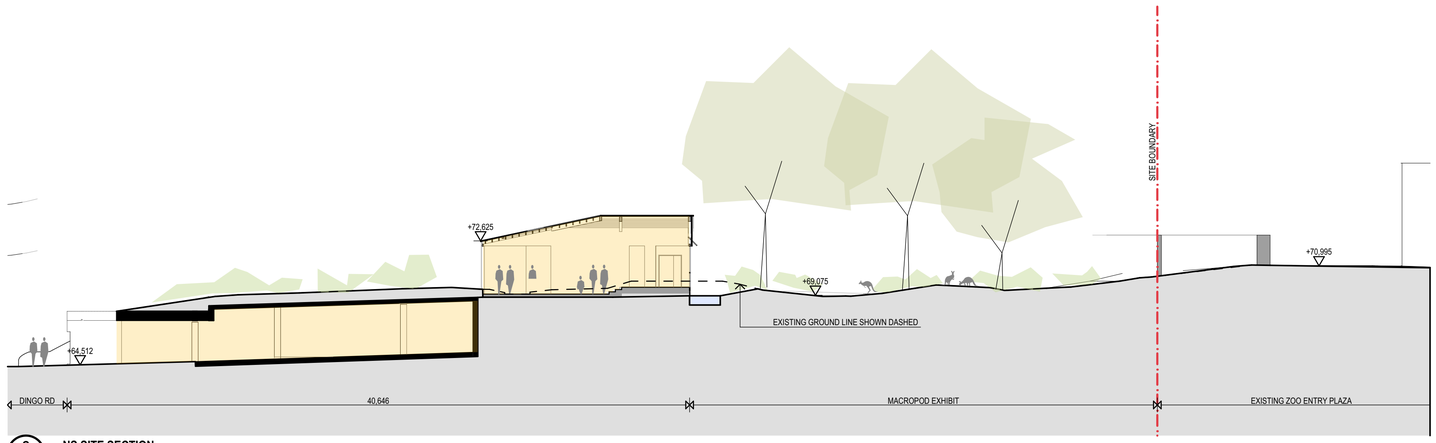


2 **NS SITE SECTION**
1:200

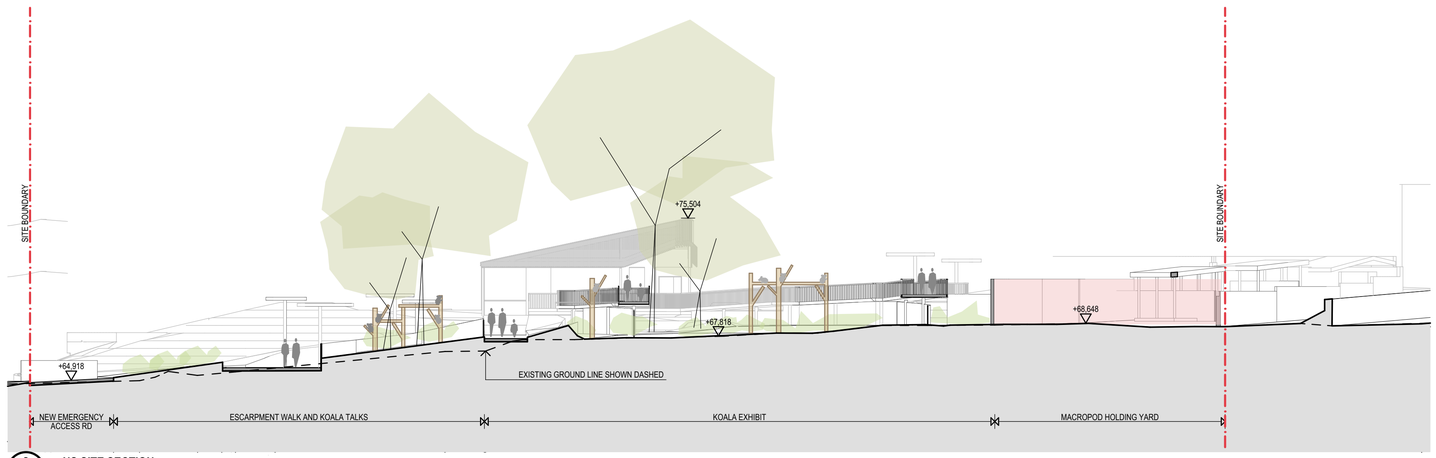


3 **NS SITE SECTION**
1:200

Planning, Industry & Environment

*Issued under the Environmental Planning and Assessment Act 1979*

**Approved Application No:** SSD 10456

**Granted on:** 21 December 2020

**Signed** M.W.

**Sheet No:** 10 of 31

| REV | DESCRIPTION | DATE |
|---|---|---|
| 01 | DRAFT SSDA ISSUE FOR COORDINATION | 29.05.20 |
| 02 | ISSUE FOR SSDA SUBMISSION | 15.06.20 |

| REV | DESCRIPTION | DATE |
|---|---|---|

**STRUCTURE / CIVIL**
SDA STRUCTURES
PH: 9810 6911

**STORMWATER**
WARREN SMITH & PARTNERS
PH: 9299 1312

**BCA / ACCESS**
MATT SHUTER & ASSOCIATES
PH: 9387 4441

**TRAFFIC**
GTA TRAFFIC
PH: 8448 1800

**QUANTITY SURVEY**
MBM CONSULTING
PH: 9270 1000

**ARBORIST**
SYDNEY ARBOR TREES
PH: 9666 6821

**LANDSCAPE**
SPACKMAN MOSSOP MICHAELS
PH: 9361 4549

**SERVICES ENGINEERS**
ADP CONSULTING
PH:

LEGEND

NORTH

DO NOT SCALE DRAWINGS. USE FIGURED DIMENSIONS ONLY. VERIFY ALL DIMENSIONS ON SITE.
REFER ANY DISCREPANCIES TO THE ARCHITECT.
THIS DRAWING, THE INFORMATION ON IT AND THE DESIGN ARE COPYRIGHT OF LAHZ NIMMO ARCHITECTS PTY LTD

CLIENT
**Taronga Zoo**

PROJECT TITLE
**Upper Australia Exhibit**

SCALE CHECK 5 10

**lahznimmo** architects
Suite 404, Flourmill Studios
3 Gladstone St
Newtown NSW 2042 Australia
T 02 9550 5200
F 02 9550 5233
www.lahznimmo.com

| REVIEW | DIRECTOR SIGNATURE | DATE |
|---|---|---|
| TENDER | | |
| CONST | | |

TITLE
# SITE SECTIONS

| DRAWN | PLOT DATE | SCALE @A1 |
|---|---|---|
| PL | 15/06/2020 | 1:200 |
| CHECKED | PROJECT NO. | DRAWING NO. / REV. NO |
| SK | 18-16 | A - D A - 0 2 2 / 02 |

Planning, Industry & Environment

*Issued under the Environmental Planning and Assessment Act 1979*

**Approved Application No: SSD 10456**

**Granted on: 21 December 2020**

**Signed M.W.**

**Sheet No: 11 of 31**

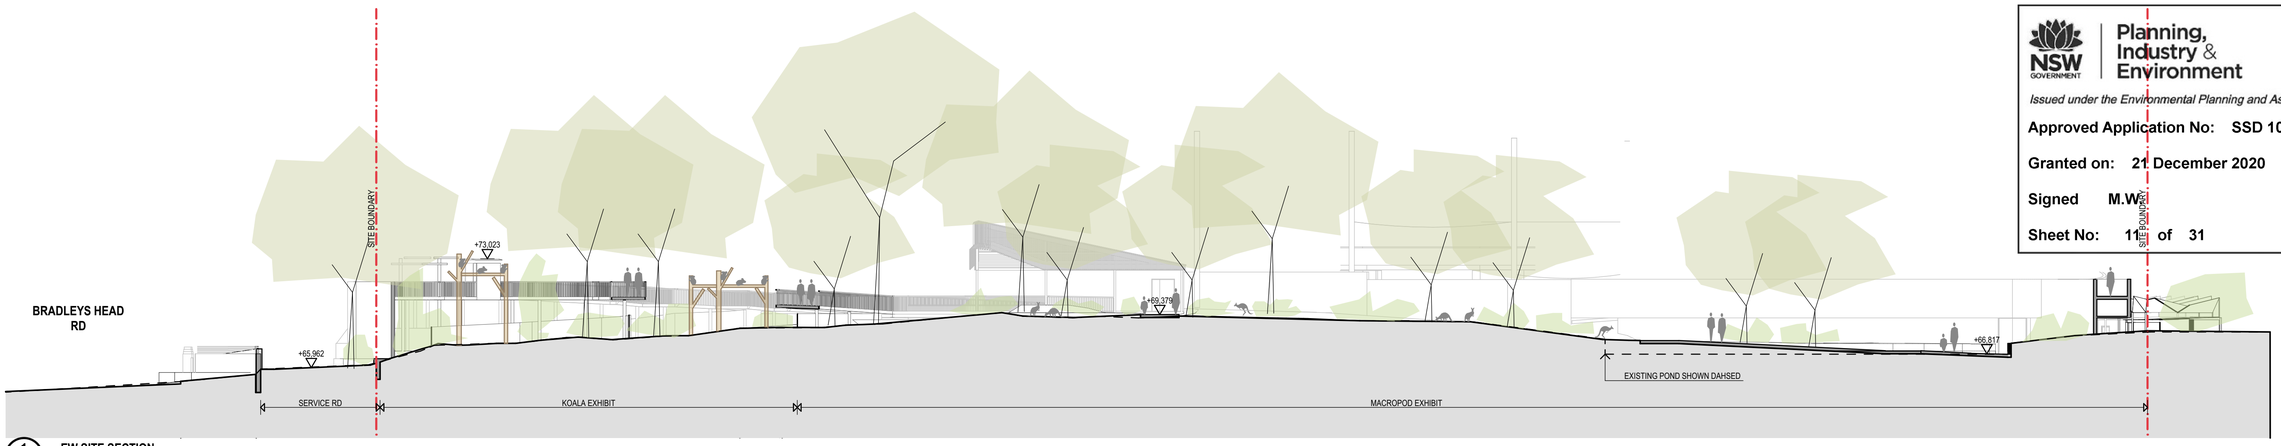


1 **EW SITE SECTION**
1:200

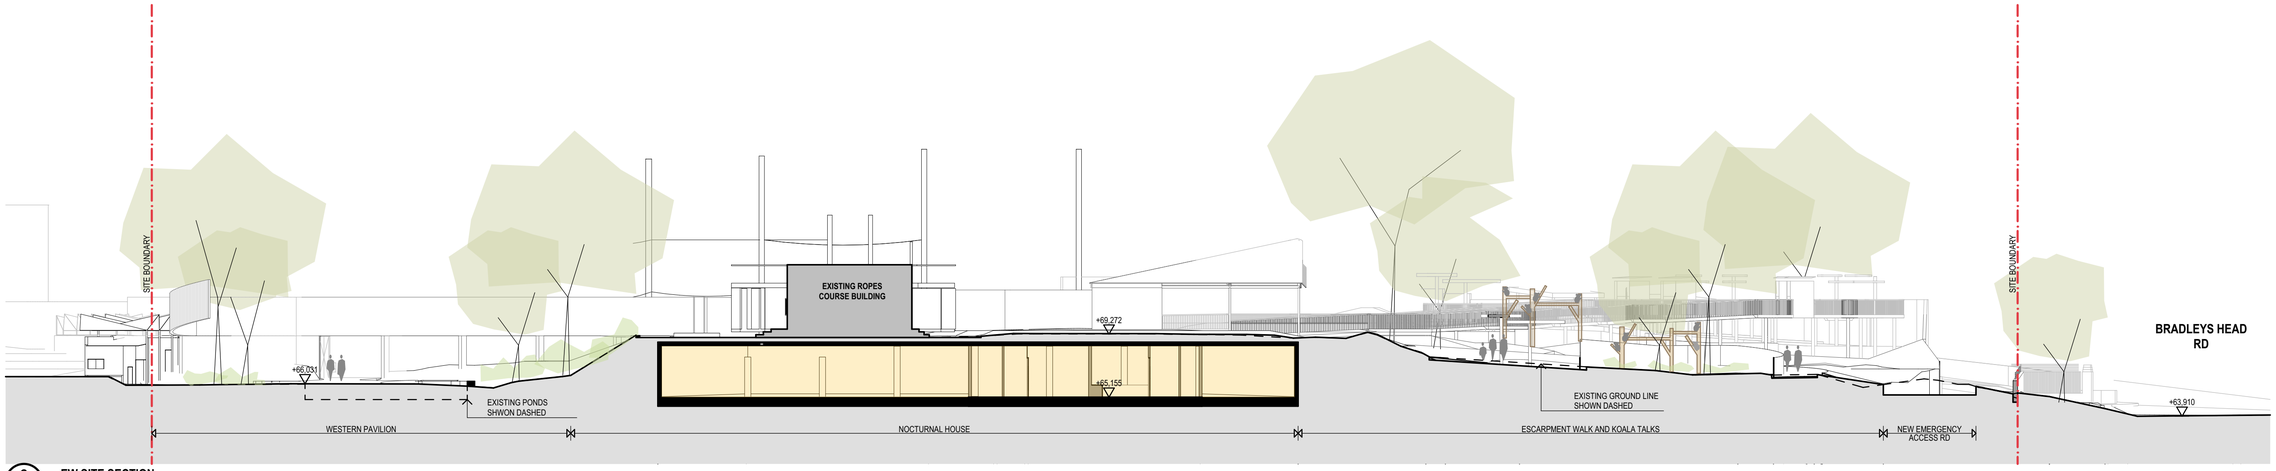


2 **EW SITE SECTION**
1:200

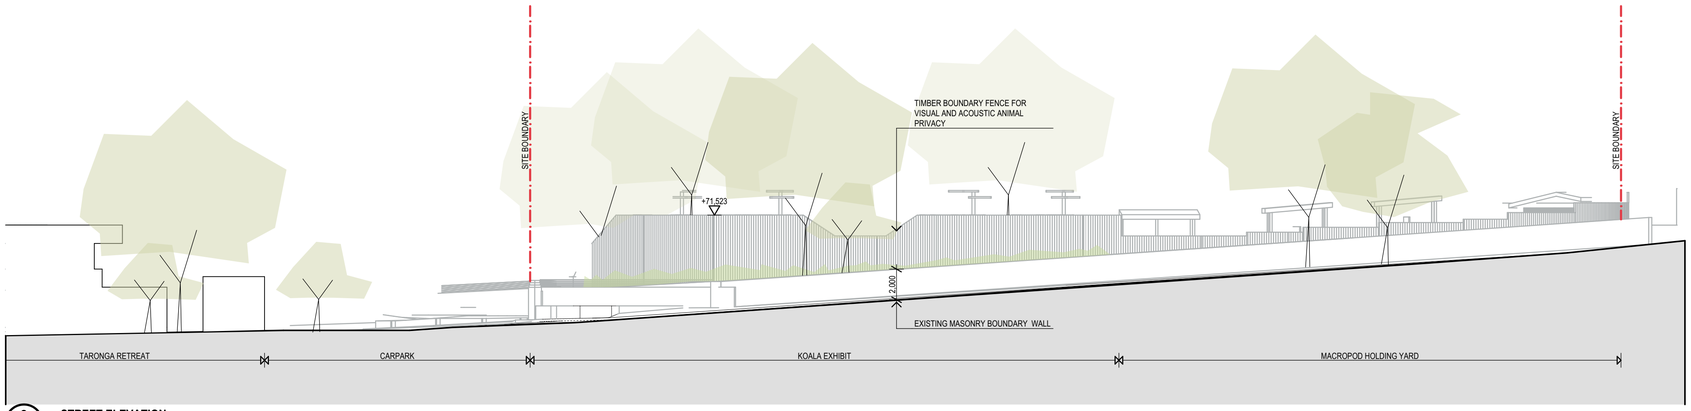


3 **STREET ELEVATION**
1:200

| REV | DESCRIPTION | DATE |
|---|---|---|
| 01 | DRAFT SSDA ISSUE FOR COORDINATION | 29.05.20 |
| 02 | ISSUE FOR SSDA SUBMISSION | 15.06.20 |

| REV | DESCRIPTION | DATE |
|---|---|---|

**STRUCTURE / CIVIL**
SDA STRUCTURES
PH: 9810 6911

**STORMWATER**
WARREN SMITH & PARTNERS
PH: 9299 1312

**BCA / ACCESS**
MATT SHUTER & ASSOCIATES
PH: 9387 4441

**TRAFFIC**
GTA TRAFFIC
PH: 8448 1800

**QUANTITY SURVEY**
MBM CONSULTING
PH: 9270 1000

**ARBORIST**
SYDNEY ARBOR TREES
PH: 9666 6821

**LANDSCAPE**
SPACKMAN MOSSOP MICHAELS
PH: 9361 4549

**SERVICES ENGINEERS**
ADP CONSULTING
PH:

LEGEND

NORTH

DO NOT SCALE DRAWINGS. USE FIGURED DIMENSIONS ONLY. VERIFY ALL DIMENSIONS ON SITE.
REFER ANY DISCREPANCIES TO THE ARCHITECT.
THIS DRAWING, THE INFORMATION ON IT AND THE DESIGN ARE COPYRIGHT OF LAHZ NIMMO ARCHITECTS PTY LTD

CLIENT
**Taronga Zoo**

PROJECT TITLE
**Upper Australia Exhibit**

SCALE CHECK 5 10

**lahznimmo architects**
Suite 404, Flourmill Studios
3 Gladstone St
Newtown NSW 2042 Australia
T 02 9550 5200
F 02 9550 5233
www.lahznimmo.com

| REVIEW | DIRECTOR SIGNATURE | DATE |
|---|---|---|
| TENDER | | |
| CONST | | |

TITLE
# SITE SECTIONS

| DRAWN | PLOT DATE | SCALE @A1 |
|---|---|---|
| PL | 15/06/2020 | 1:200 |
| CHECKED | PROJECT NO. | DRAWING NO. / REV. NO |
| SK | 18-16 | A-DA-023 / 02 |

TARONGA RETREAT CARPARK | KOALA EXHIBIT | MACROPOD HOLDING YARD

**VIEW FROM BRADLEYS HEAD ROAD**
OUTLINE OF BUILT WORKS SHOWN IN WHITE

The main street frontage on Bradleys Head rd will have a large timber fence/screen to provide the animals with visual and acoustic privacy. The scale of this screen will be lessened by pulling the top edge down where possible reducing the overall scale. The screen will also be softened by the use of natural timbers and with a landscaping strip in front of the screen to help break up the scale and soften the appearance from the street.

Planning, Industry & Environment

*Issued under the Environmental Planning and Assessment Act 1979*

**Approved Application No: SSD 10456**

**Granted on: 21 December 2020**

**Signed M.W.**

**Sheet No: 12 of 31**

**VIEW FROM SYDNEY HARBOUR**
APPROXIMATE EXTENTS OF SITE SHOWN DASHED

Situated within a dense existing tree canopy the proosed structures are not expected to be visible from Sydney Harbour as they will be obscured from view by existing trees.

| REV | DESCRIPTION | DATE |
|---|---|---|
| 01 | DRAFT SSDA ISSUE FOR COORDINATION | 29.05.20 |
| 02 | ISSUE FOR SSDA SUBMISSION | 15.06.20 |

| REV | DESCRIPTION | DATE |
|---|---|---|

**STRUCTURE / CIVIL**
SDA STRUCTURES
PH: 9810 6911

**STORMWATER**
WARREN SMITH & PARTNERS
PH: 9299 1312

**BCA / ACCESS**
MATT SHUTER & ASSOCIATES
PH: 9387 4441

**TRAFFIC**
GTA TRAFFIC
PH: 8448 1800

**QUANTITY SURVEY**
MBM CONSULTING
PH: 9270 1000

**ARBORIST**
SYDNEY ARBOR TREES
PH: 9666 6821

**LANDSCAPE**
SPACKMAN MOSSOP MICHAELS
PH: 9361 4549

**SERVICES ENGINEERS**
ADP CONSULTING
PH:

LEGEND

NORTH

DO NOT SCALE DRAWINGS. USE FIGURED DIMENSIONS ONLY. VERIFY ALL DIMENSIONS ON SITE.
REFER ANY DISCREPANCIES TO THE ARCHITECT.
THIS DRAWING, THE INFORMATION ON IT AND THE DESIGN ARE COPYRIGHT OF LAHZ NIMMO ARCHITECTS PTY LTD

CLIENT
**Taronga Zoo**

PROJECT TITLE
**Upper Australia Exhibit**

SCALE CHECK 5 10

**lahznimmo** architects
Suite 404, Flourmill Studios
3 Gladstone St
Newtown NSW 2042 Australia
T 02 9550 5200
F 02 9550 5233
www.lahznimmo.com

| REVIEW | DIRECTOR SIGNATURE | DATE |
|---|---|---|
| TENDER | | |
| CONST | | |

TITLE
# PHOTOMONTAGE

| DRAWN | PLOT DATE | SCALE @A1 |
|---|---|---|
| PL | 15/06/2020 | |
| CHECKED | PROJECT NO. | DRAWING NO. / REV. NO |
| SK | 18-16 | A-DA-024 / 02 |

Planning, Industry & Environment

*Issued under the Environmental Planning and Assessment Act 1979*

**Approved Application No: SSD 10456**

**Granted on: 21 December 2020**

**Signed M.W.**

**Sheet No: 13 of 31**

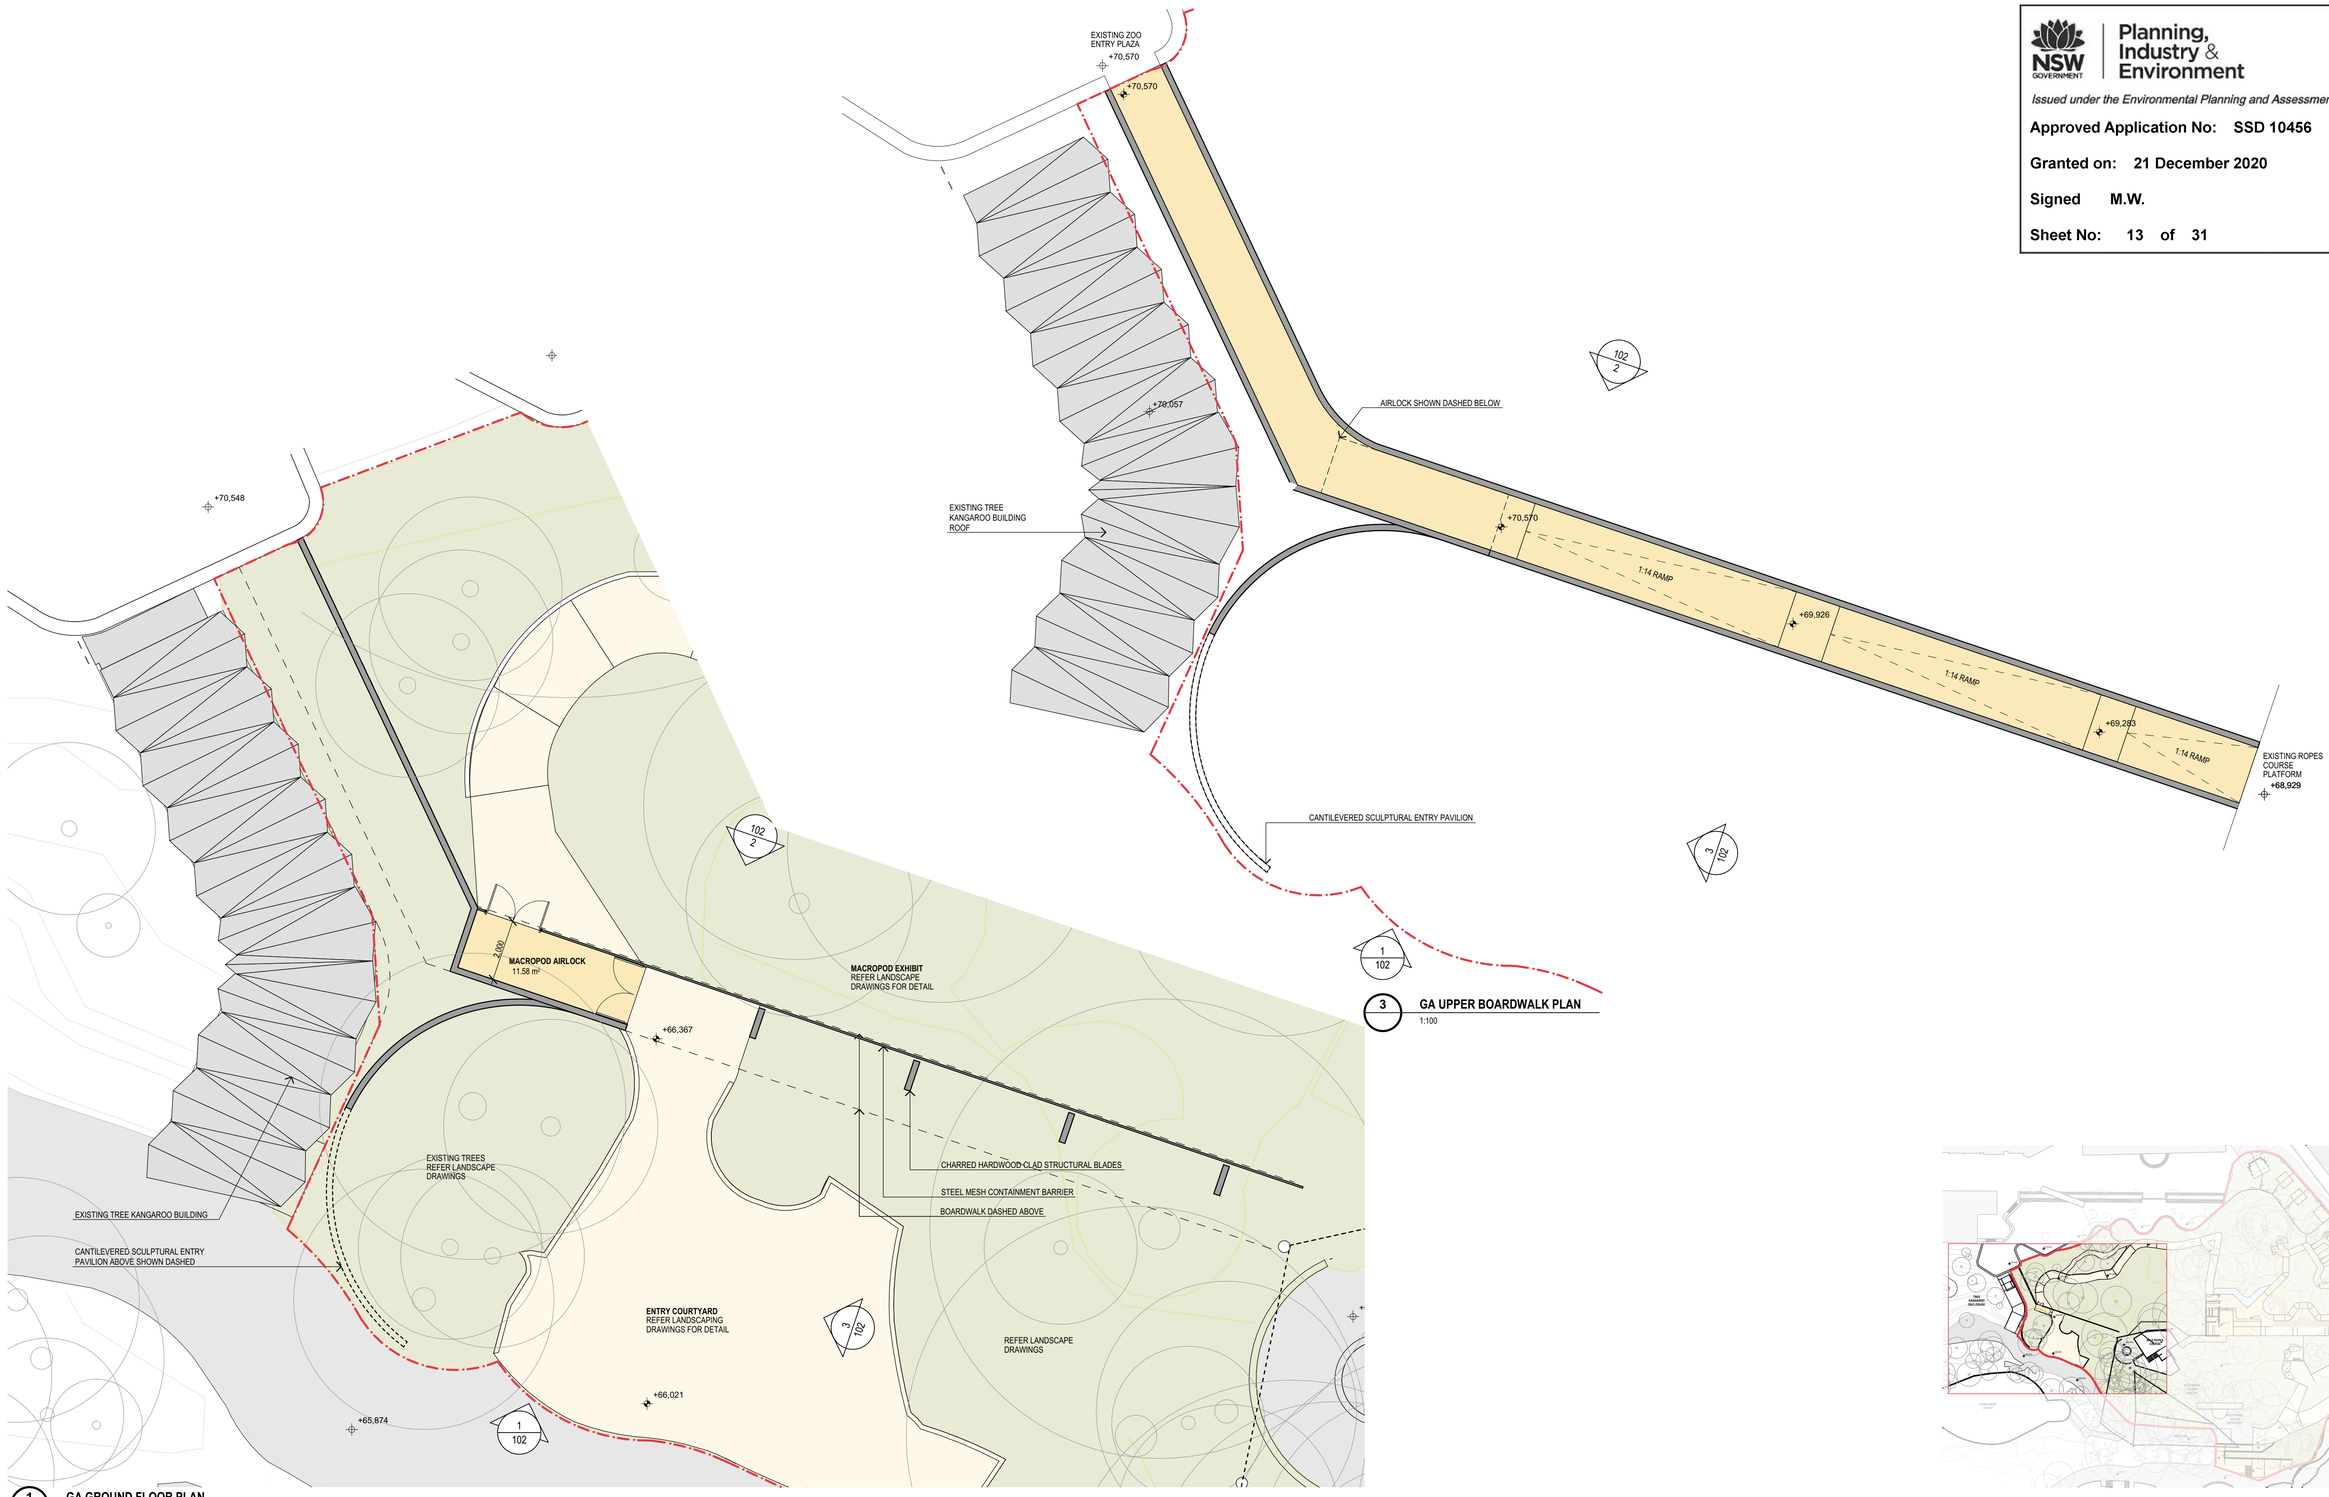


**3 GA UPPER BOARDWALK PLAN**
1:100

**1 GA GROUND FLOOR PLAN**
1:100

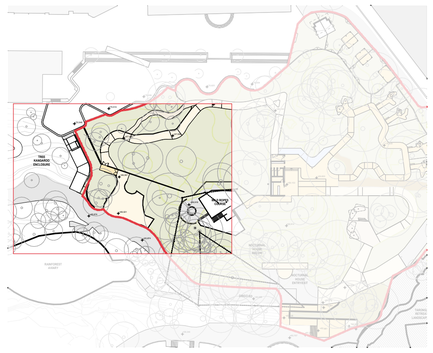

| REV | DESCRIPTION | DATE |
|---|---|---|
| 01 | DRAFT SSDA ISSUE FOR COORDINATION | 29.05.20 |
| 02 | ISSUE FOR SSDA SUBMISSION | 15.06.20 |

| REV | DESCRIPTION | DATE |
|---|---|---|

**STRUCTURE / CIVIL**
SDA STRUCTURES
PH: 9810 6911

**STORMWATER**
WARREN SMITH & PARTNERS
PH: 9299 1312

**BCA / ACCESS**
MATT SHUTER & ASSOCIATES
PH: 9387 4441

**TRAFFIC**
GTA TRAFFIC
PH: 8448 1800

**QUANTITY SURVEY**
MBM CONSULTING
PH: 9270 1000

**ARBORIST**
SYDNEY ARBOR TREES
PH: 9666 6821

**LANDSCAPE**
SPACKMAN MOSSOP MICHAELS
PH: 9361 4549

**SERVICES ENGINEERS**
ADP CONSULTING
PH:

LEGEND

NORTH

DO NOT SCALE DRAWINGS. USE FIGURED DIMENSIONS ONLY. VERIFY ALL DIMENSIONS ON SITE.
REFER ANY DISCREPANCIES TO THE ARCHITECT.
THIS DRAWING, THE INFORMATION ON IT AND THE DESIGN ARE COPYRIGHT OF LAHZ NIMMO ARCHITECTS PTY LTD

CLIENT
**Taronga Zoo**

PROJECT TITLE
**Upper Australia Exhibit**

SCALE CHECK 5 10

**lahznimmo** architects
Suite 404, Flourmill Studios
3 Gladstone St
Newtown NSW 2042 Australia
T 02 9550 5200
F 02 9550 5233
www.lahznimmo.com

| REVIEW | DIRECTOR SIGNATURE | DATE |
|---|---|---|
| TENDER | | |
| CONST | | |

TITLE
# PAVILION & ROPES BRIDGE FLOOR PLAN

| DRAWN | PLOT DATE | SCALE @A1 |
|---|---|---|
| PL | 15/06/2020 | 1:100 |
| CHECKED | PROJECT NO. | DRAWING NO. / REV. NO |
| SK | 18-16 | A-DA-101 / 02 |

Planning, Industry & Environment

*Issued under the Environmental Planning and Assessment Act 1979*

**Approved Application No: SSD 10456**

**Granted on: 21 December 2020**

**Signed M.W.**

**Sheet No: 14 of 31**

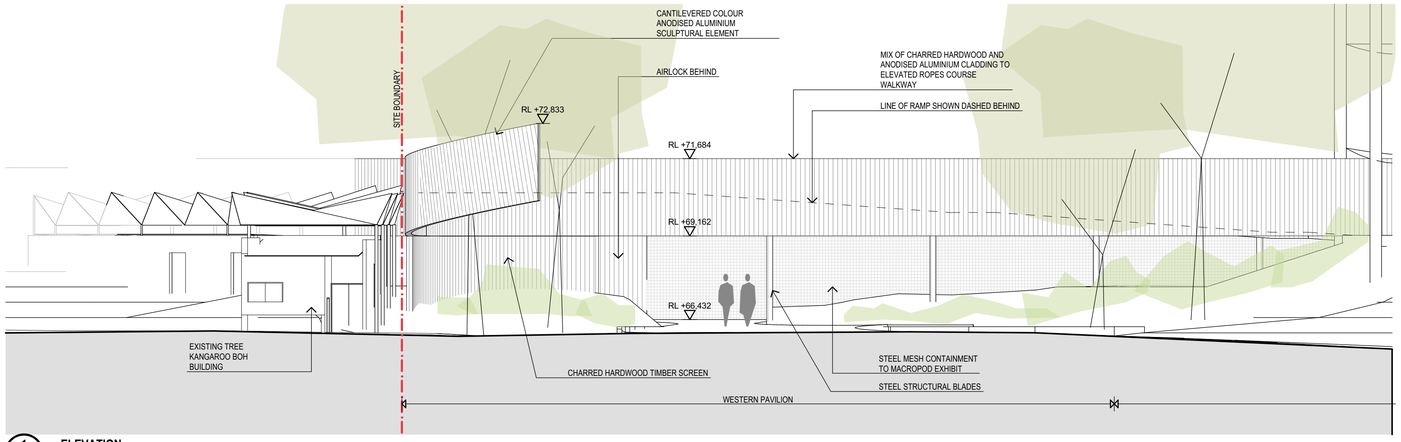


**1 ELEVATION**
1:100

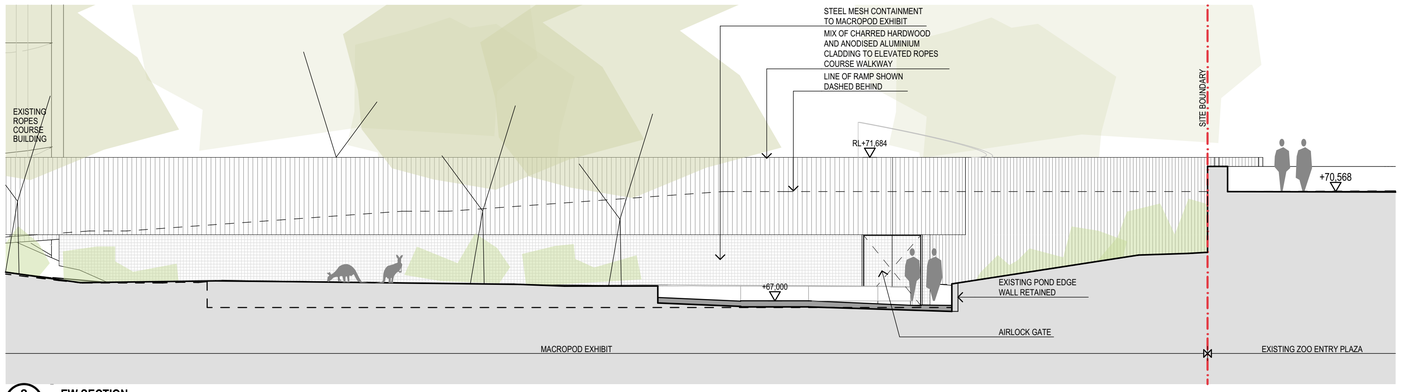


**2 EW SECTION**
1:100

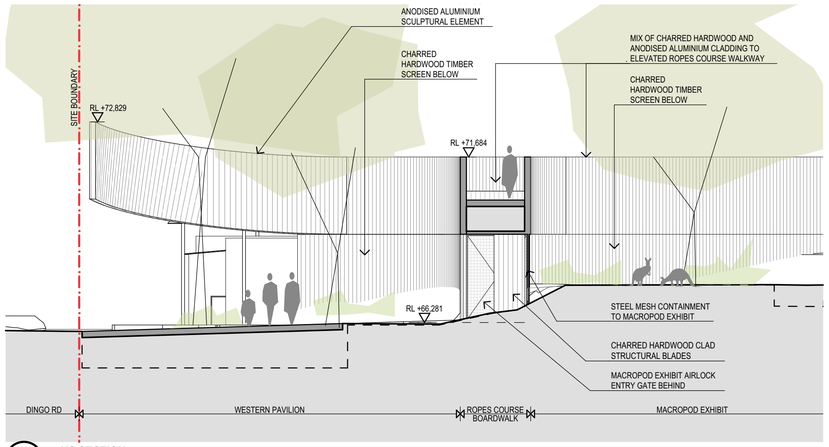


**3 NS SECTION**
1:100

| REV | DESCRIPTION | DATE |
|---|---|---|
| 01 | DRAFT SSDA ISSUE FOR COORDINATION | 29.05.20 |
| 02 | ISSUE FOR SSDA SUBMISSION | 15.06.20 |

| REV | DESCRIPTION | DATE |
|---|---|---|

**STRUCTURE / CIVIL**
SDA STRUCTURES
PH: 9810 6911

**STORMWATER**
WARREN SMITH & PARTNERS
PH: 9299 1312

**BCA / ACCESS**
MATT SHUTER & ASSOCIATES
PH: 9387 4441

**TRAFFIC**
GTA TRAFFIC
PH: 8448 1800

**QUANTITY SURVEY**
MBM CONSULTING
PH: 9270 1000

**ARBORIST**
SYDNEY ARBOR TREES
PH: 9666 6821

**LANDSCAPE**
SPACKMAN MOSSOP MICHAELS
PH: 9361 4549

**SERVICES ENGINEERS**
ADP CONSULTING
PH:

LEGEND

NORTH

DO NOT SCALE DRAWINGS. USE FIGURED DIMENSIONS ONLY. VERIFY ALL DIMENSIONS ON SITE.
REFER ANY DISCREPANCIES TO THE ARCHITECT.
THIS DRAWING, THE INFORMATION ON IT AND THE DESIGN ARE COPYRIGHT OF LAHZ NIMMO ARCHITECTS PTY LTD

CLIENT
**Taronga Zoo**

PROJECT TITLE
**Upper Australia Exhibit**

SCALE CHECK 5 10

**lahznimmo** architects
Suite 404, Flourmill Studios
3 Gladstone St
Newtown NSW 2042 Australia
T 02 9550 5200
F 02 9550 5233
www.lahznimmo.com

| REVIEW | DIRECTOR SIGNATURE | DATE |
|---|---|---|
| TENDER | | |
| CONST | | |

TITLE
# PAVILION & ROPES BRIDGE SECTIONS & ELEVATIONS

| DRAWN | PLOT DATE | SCALE @A1 |
|---|---|---|
| PL | 15/06/2020 | 1:100 |
| CHECKED | PROJECT NO. | DRAWING NO. / REV. NO |
| SK | 18-16 | A-DA-102 / 02 |

Planning, Industry & Environment

*Issued under the Environmental Planning and Assessment Act 1979*

**Approved Application No: SSD 10456**

**Granted on: 21 December 2020**

**Signed M.W.**

**Sheet No: 15 of 31**

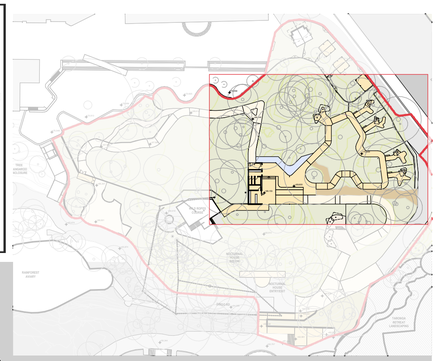

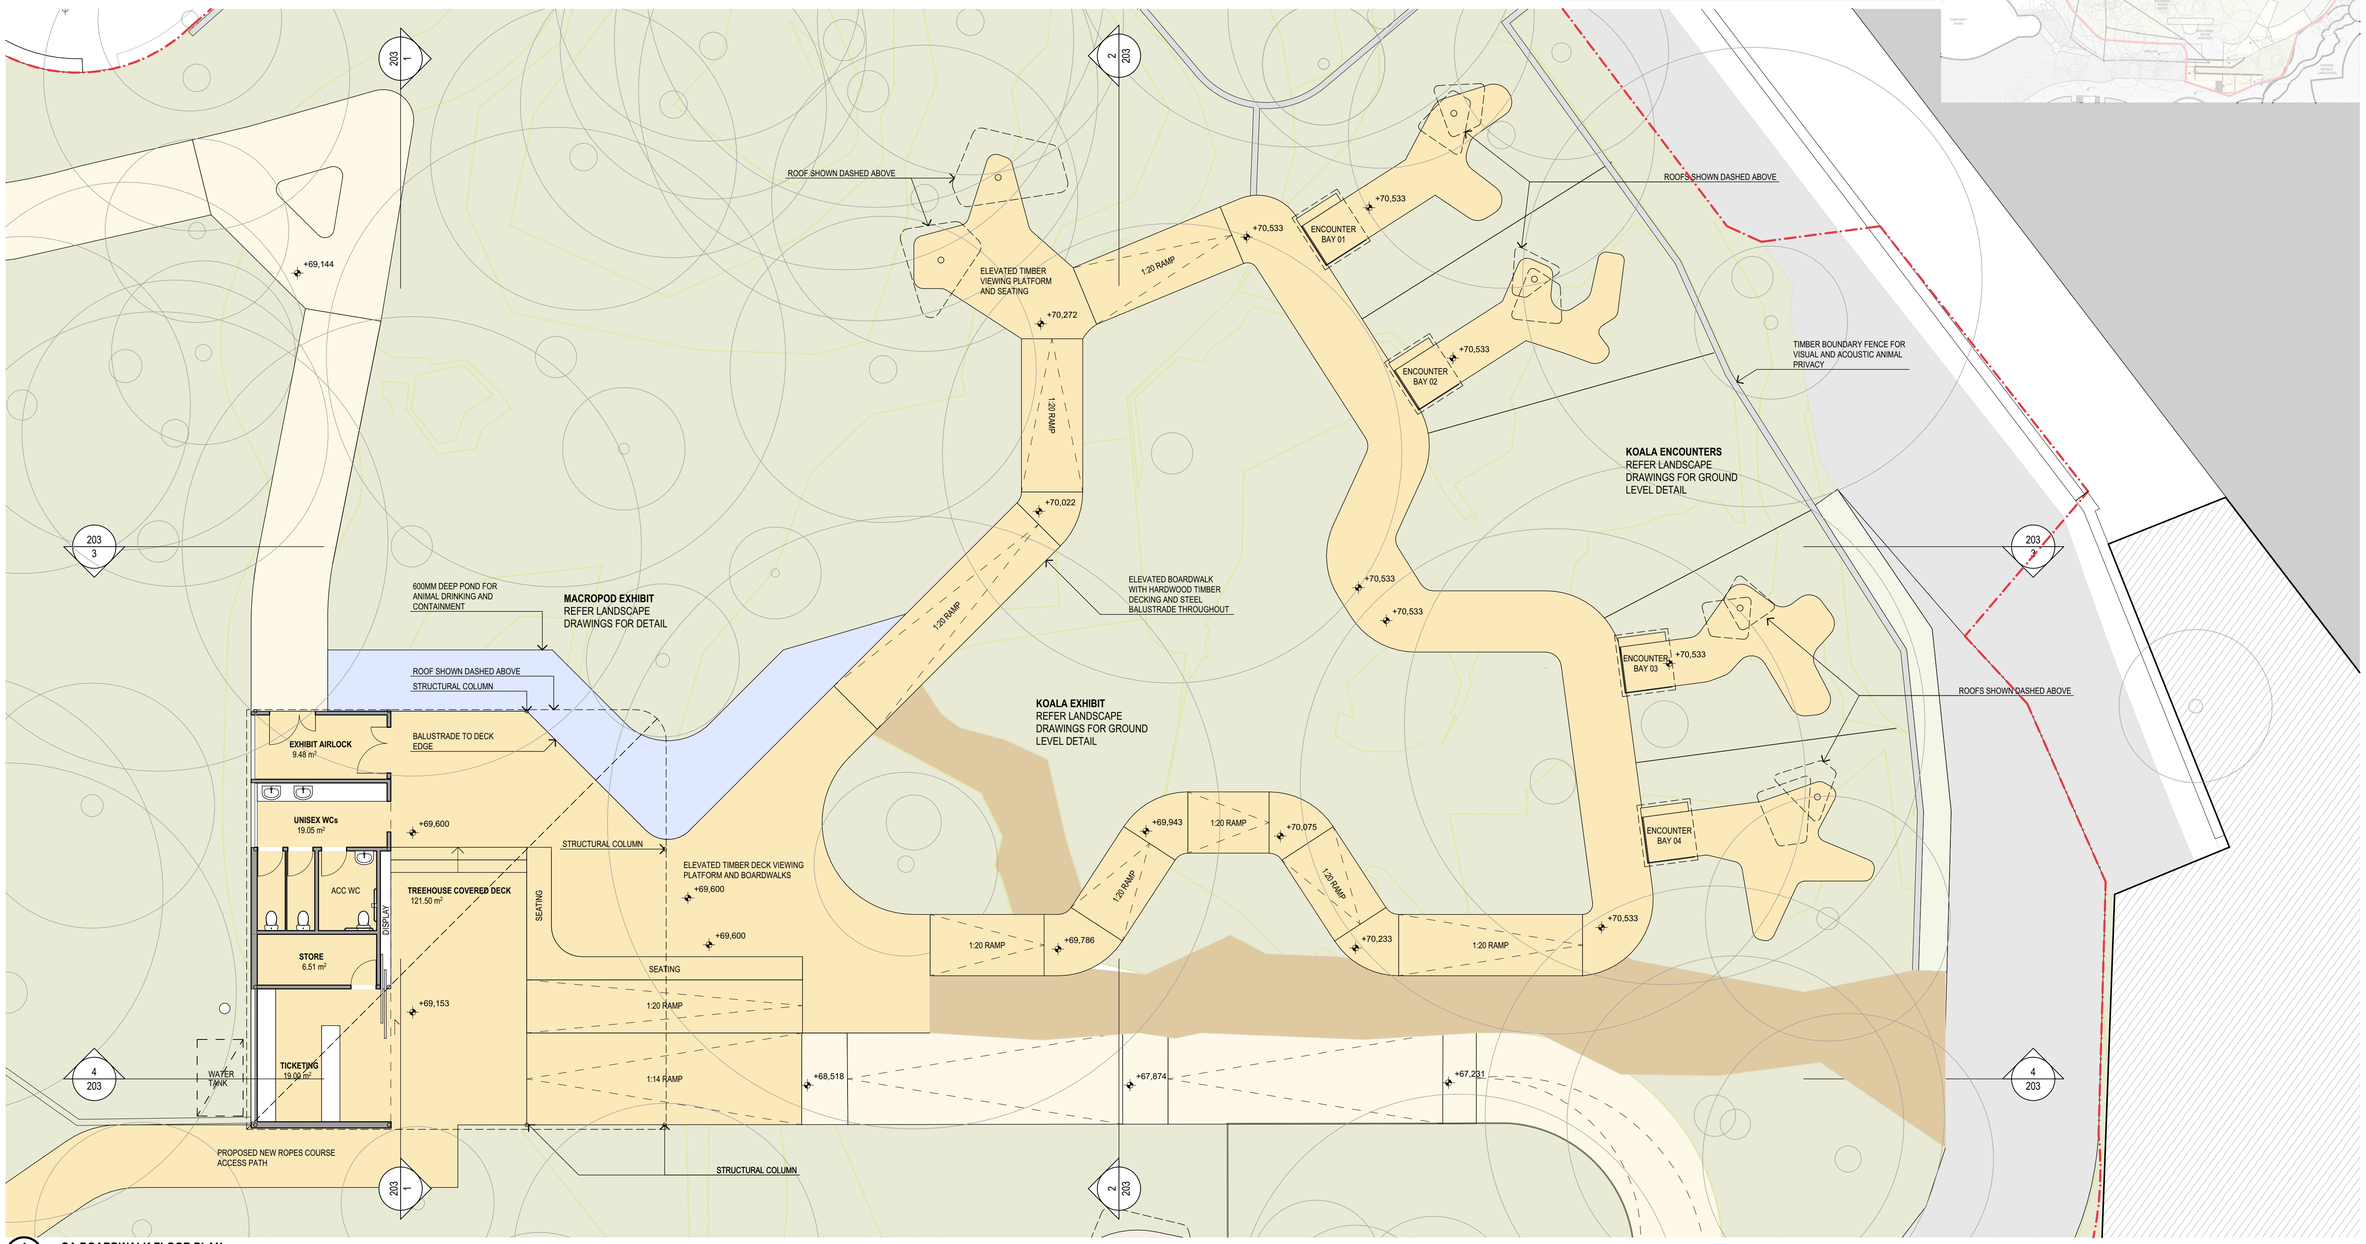


**1 GA BOARDWALK FLOOR PLAN**
1:100

| REV | DESCRIPTION | DATE |
|---|---|---|
| 01 | DRAFT SSDA ISSUE FOR COORDINATION | 29.05.20 |
| 02 | ISSUE FOR SSDA SUBMISSION | 15.06.20 |

| REV | DESCRIPTION | DATE |
|---|---|---|

**STRUCTURE / CIVIL**
SDA STRUCTURES
PH: 9810 6911

**STORMWATER**
WARREN SMITH & PARTNERS
PH: 9299 1312

**BCA / ACCESS**
MATT SHUTER & ASSOCIATES
PH: 9387 4441

**TRAFFIC**
GTA TRAFFIC
PH: 8448 1800

**QUANTITY SURVEY**
MBM CONSULTING
PH: 9270 1000

**ARBORIST**
SYDNEY ARBOR TREES
PH: 9666 6821

**LANDSCAPE**
SPACKMAN MOSSOP MICHAELS
PH: 9361 4549

**SERVICES ENGINEERS**
ADP CONSULTING
PH:

LEGEND

NORTH

DO NOT SCALE DRAWINGS. USE FIGURED DIMENSIONS ONLY. VERIFY ALL DIMENSIONS ON SITE.
REFER ANY DISCREPANCIES TO THE ARCHITECT.
THIS DRAWING, THE INFORMATION ON IT AND THE DESIGN ARE COPYRIGHT OF LAHZ NIMMO ARCHITECTS PTY LTD

CLIENT
**Taronga Zoo**

PROJECT TITLE
**Upper Australia Exhibit**

SCALE CHECK 5 10

**lahznimmo** architects
Suite 404, Flourmill Studios
3 Gladstone St
Newtown NSW 2042 Australia
T 02 9550 5200
F 02 9550 5233
www.lahznimmo.com

| REVIEW | DIRECTOR SIGNATURE | DATE |
|---|---|---|
| TENDER | | |
| CONST | | |

TITLE
# TREE HOUSE & KOALA WALK FLOOR PLAN

| DRAWN | PLOT DATE | SCALE @A1 |
|---|---|---|
| PL | 15/06/2020 | 1:100 |
| CHECKED | PROJECT NO. | DRAWING NO. / REV. NO |
| SK | 18-16 | A-DA-201 / 02 |

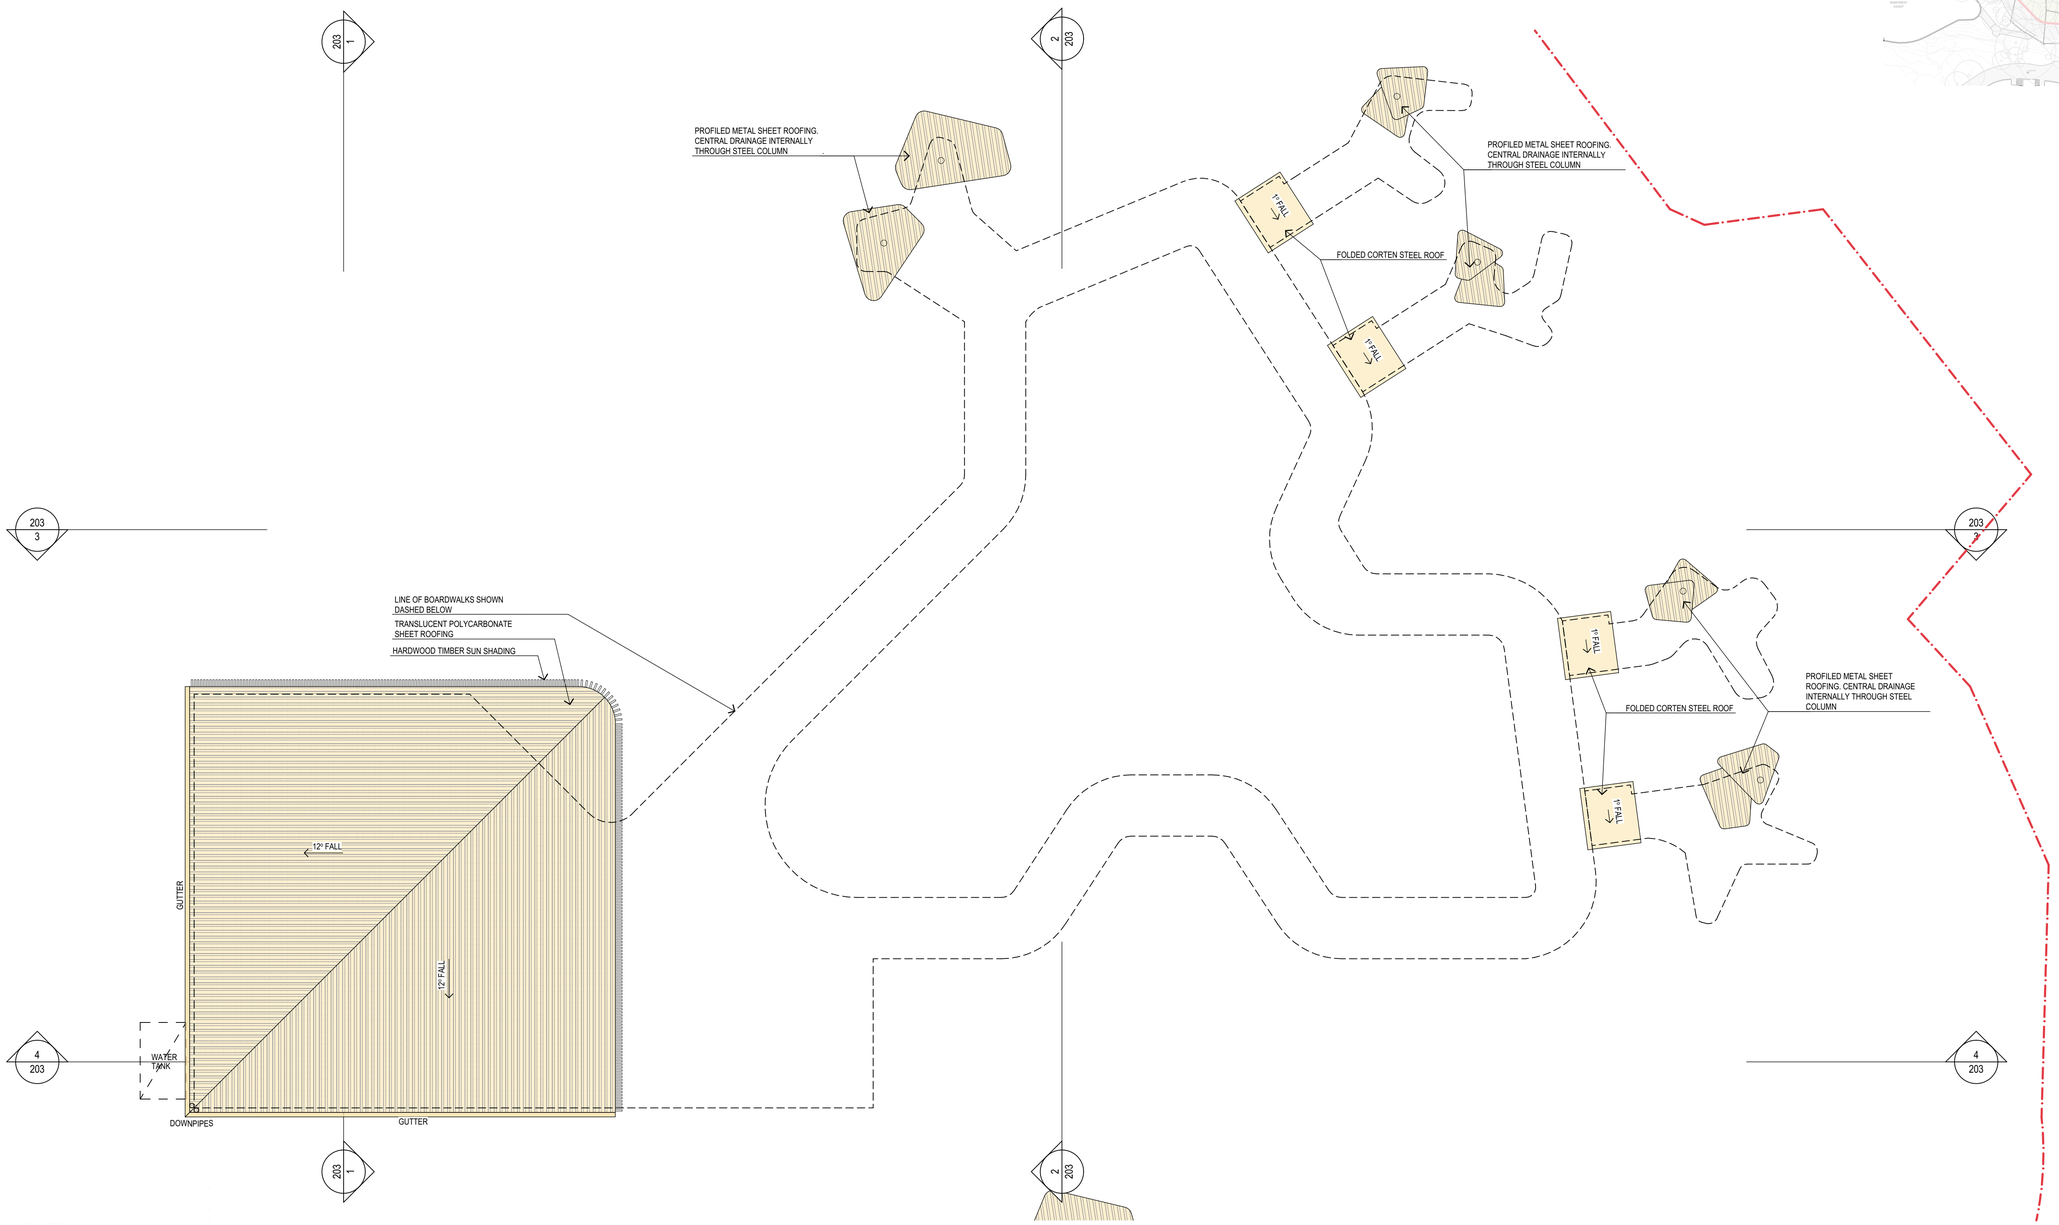


1 **GA ROOF PLAN**
1:100

NSW GOVERNMENT | Planning, Industry & Environment

*Issued under the Environmental Planning and Assessment Act 1979*

**Approved Application No: SSD 10456**

**Granted on: 21 December 2020**

**Signed M.W.**

**Sheet No: 16 of 31**

| REV | DESCRIPTION | DATE |
|---|---|---|
| 01 | DRAFT SSDA ISSUE FOR COORDINATION | 29.05.20 |
| 02 | ISSUE FOR SSDA SUBMISSION | 15.06.20 |

| REV | DESCRIPTION | DATE |
|---|---|---|

**STRUCTURE / CIVIL**
SDA STRUCTURES
PH: 9810 6911

**STORMWATER**
WARREN SMITH & PARTNERS
PH: 9299 1312

**BCA / ACCESS**
MATT SHUTER & ASSOCIATES
PH: 9387 4441

**TRAFFIC**
GTA TRAFFIC
PH: 8448 1800

**QUANTITY SURVEY**
MBM CONSULTING
PH: 9270 1000

**ARBORIST**
SYDNEY ARBOR TREES
PH: 9686 6821

**LANDSCAPE**
SPACKMAN MOSSOP MICHAELS
PH: 9361 4549

**SERVICES ENGINEERS**
ADP CONSULTING
PH:

LEGEND

NORTH

DO NOT SCALE DRAWINGS. USE FIGURED DIMENSIONS ONLY. VERIFY ALL DIMENSIONS ON SITE.
REFER ANY DISCREPANCIES TO THE ARCHITECT.
THIS DRAWING, THE INFORMATION ON IT AND THE DESIGN ARE COPYRIGHT OF LAHZ NIMMO ARCHITECTS PTY LTD

CLIENT
**Taronga Zoo**

PROJECT TITLE
**Upper Australia Exhibit**

SCALE CHECK 5 10

**lahznimmo architects**
Suite 404, Flourmill Studios
3 Gladstone St
Newtown NSW 2042 Australia
T 02 9550 5200
F 02 9550 5233
www.lahznimmo.com

| REVIEW | DIRECTOR SIGNATURE | DATE |
|---|---|---|
| TENDER | | |
| CONST | | |

TITLE
# TREE HOUSE & KOALA WALK ROOF PLAN

| DRAWN | PLOT DATE | SCALE @A1 |
|---|---|---|
| PL | 15/06/2020 | 1:100 |
| CHECKED | PROJECT NO. | DRAWING NO. / REV. NO |
| SK | 18-16 | A-DA-202 / 02 |

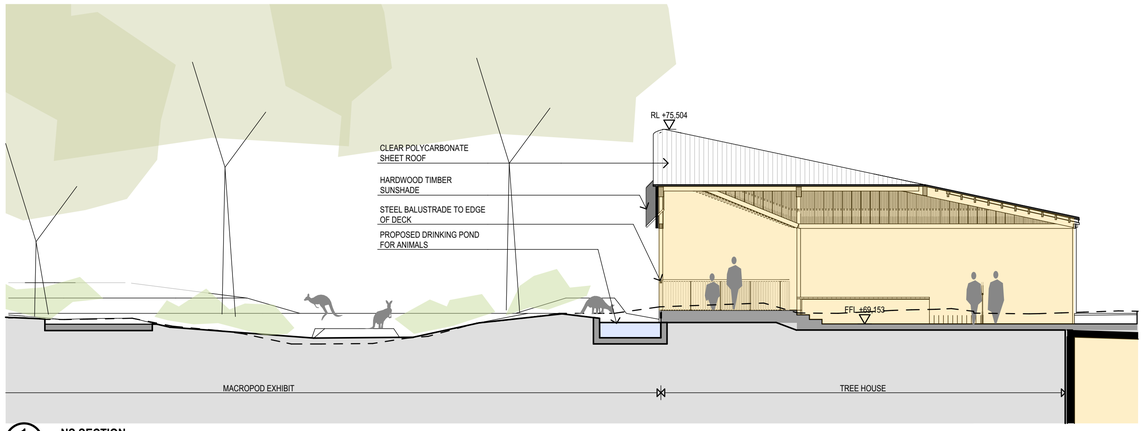


1 **NS SECTION**
1:100

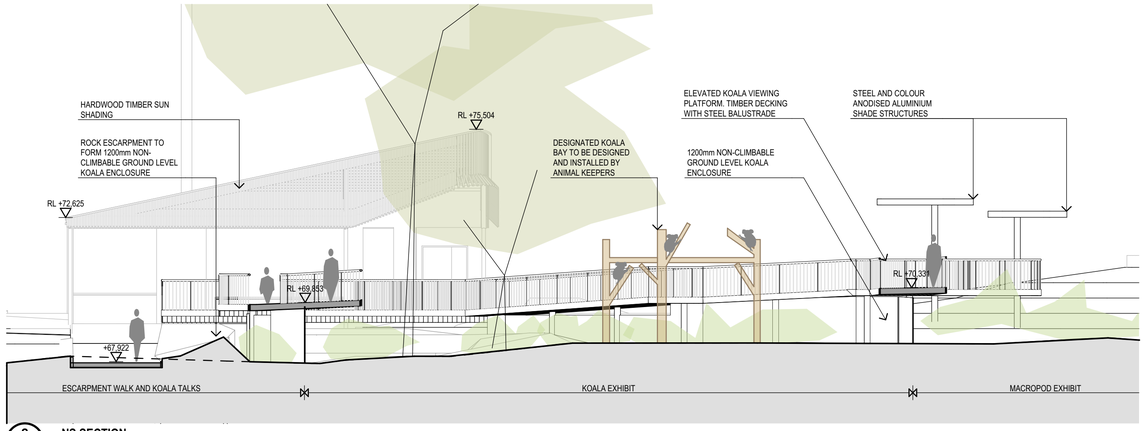


2 **NS SECTION**
1:100

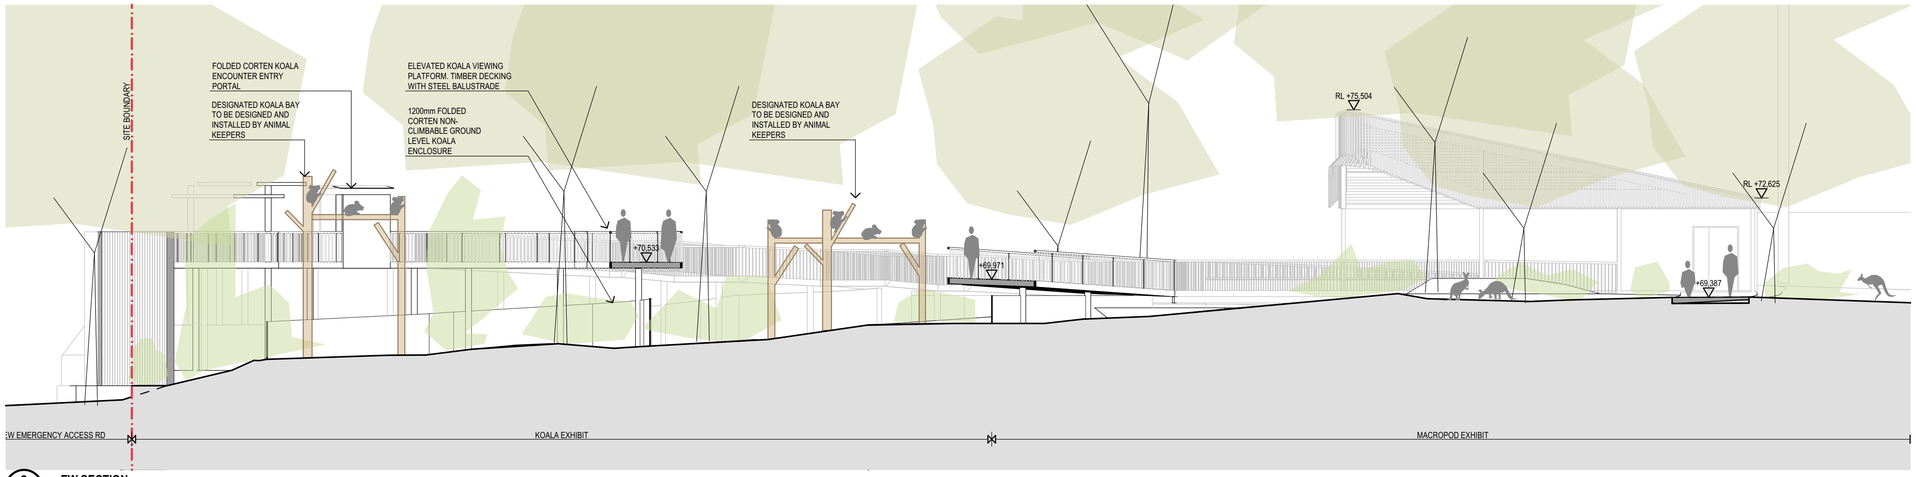


3 **EW SECTION**
1:100

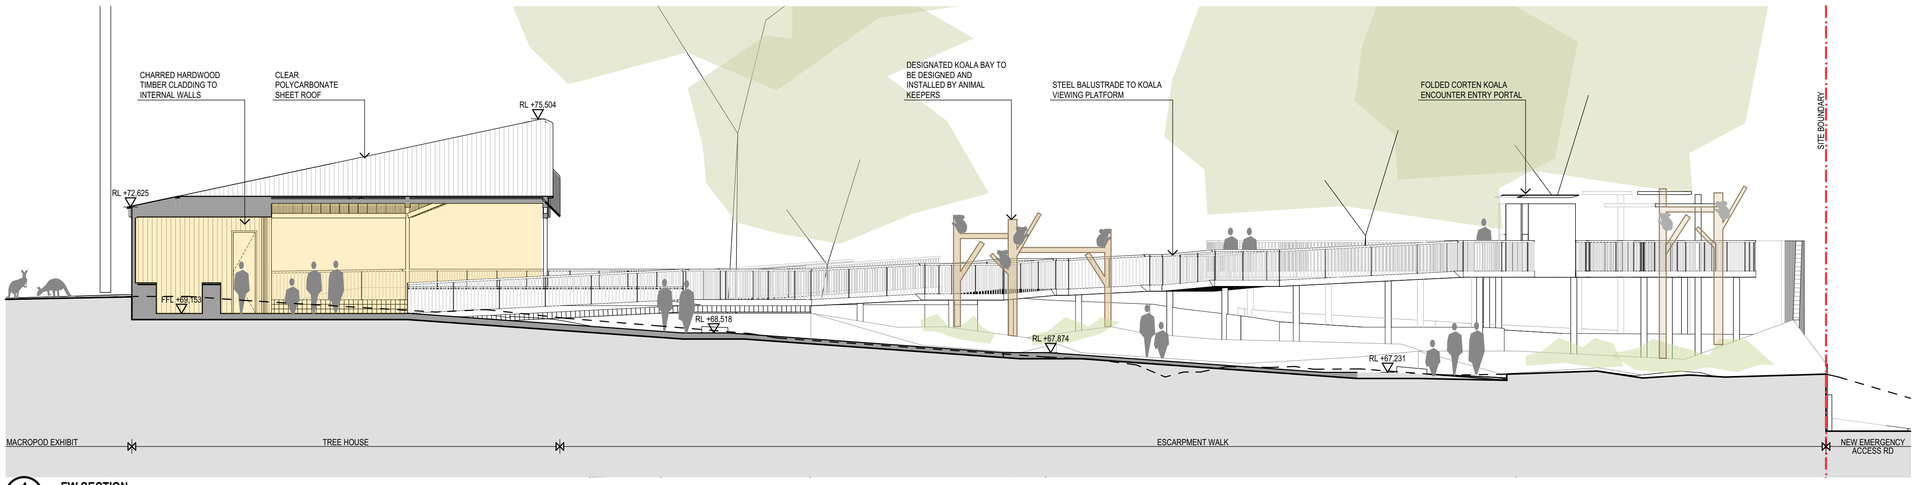


4 **EW SECTION**
1:100

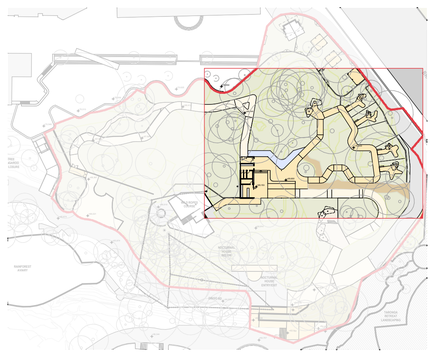

Planning, Industry & Environment
NSW GOVERNMENT

*Issued under the Environmental Planning and Assessment Act 1979*

**Approved Application No: SSD 10456**

**Granted on: 21 December 2020**

**Signed M.W.**

**Sheet No: 17 of 31**

| REV | DESCRIPTION | DATE |
|---|---|---|
| 01 | DRAFT SSDA ISSUE FOR COORDINATION | 29.05.20 |
| 02 | ISSUE FOR SSDA SUBMISSION | 15.06.20 |

| REV | DESCRIPTION | DATE |
|---|---|---|

**STRUCTURE / CIVIL**
SDA STRUCTURES
PH: 9810 6911

**STORMWATER**
WARREN SMITH & PARTNERS
PH: 9299 1312

**BCA / ACCESS**
MATT SHUTER & ASSOCIATES
PH: 9387 4441

**TRAFFIC**
GTA TRAFFIC
PH: 8448 1800

**QUANTITY SURVEY**
MBM CONSULTING
PH: 9270 1000

**ARBORIST**
SYDNEY ARBOR TREES
PH: 9666 6821

**LANDSCAPE**
SPACKMAN MOSSOP MICHAELS
PH: 9361 4549

**SERVICES ENGINEERS**
ADP CONSULTING
PH:

LEGEND

NORTH

DO NOT SCALE DRAWINGS. USE FIGURED DIMENSIONS ONLY. VERIFY ALL DIMENSIONS ON SITE.
REFER ANY DISCREPANCIES TO THE ARCHITECT.
THIS DRAWING, THE INFORMATION ON IT AND THE DESIGN ARE COPYRIGHT OF LAHZ NIMMO ARCHITECTS PTY LTD

CLIENT
**Taronga Zoo**

PROJECT TITLE
**Upper Australia Exhibit**

SCALE CHECK 5 10

**lahznimmo** architects
Suite 404, Flourmill Studios
3 Gladstone St
Newtown NSW 2042 Australia
T 02 9550 5200
F 02 9550 5233
www.lahznimmo.com

| REVIEW | DIRECTOR SIGNATURE | DATE |
|---|---|---|
| TENDER | | |
| CONST | | |

TITLE
# TREE HOUSE & KOALA WALK SECTIONS

| DRAWN | PLOT DATE | SCALE @A1 |
|---|---|---|
| PL | 15/06/2020 | 1:100 |
| CHECKED | PROJECT NO. | DRAWING NO. / REV. NO |
| SK | 18-16 | A-DA-203 / 02 |

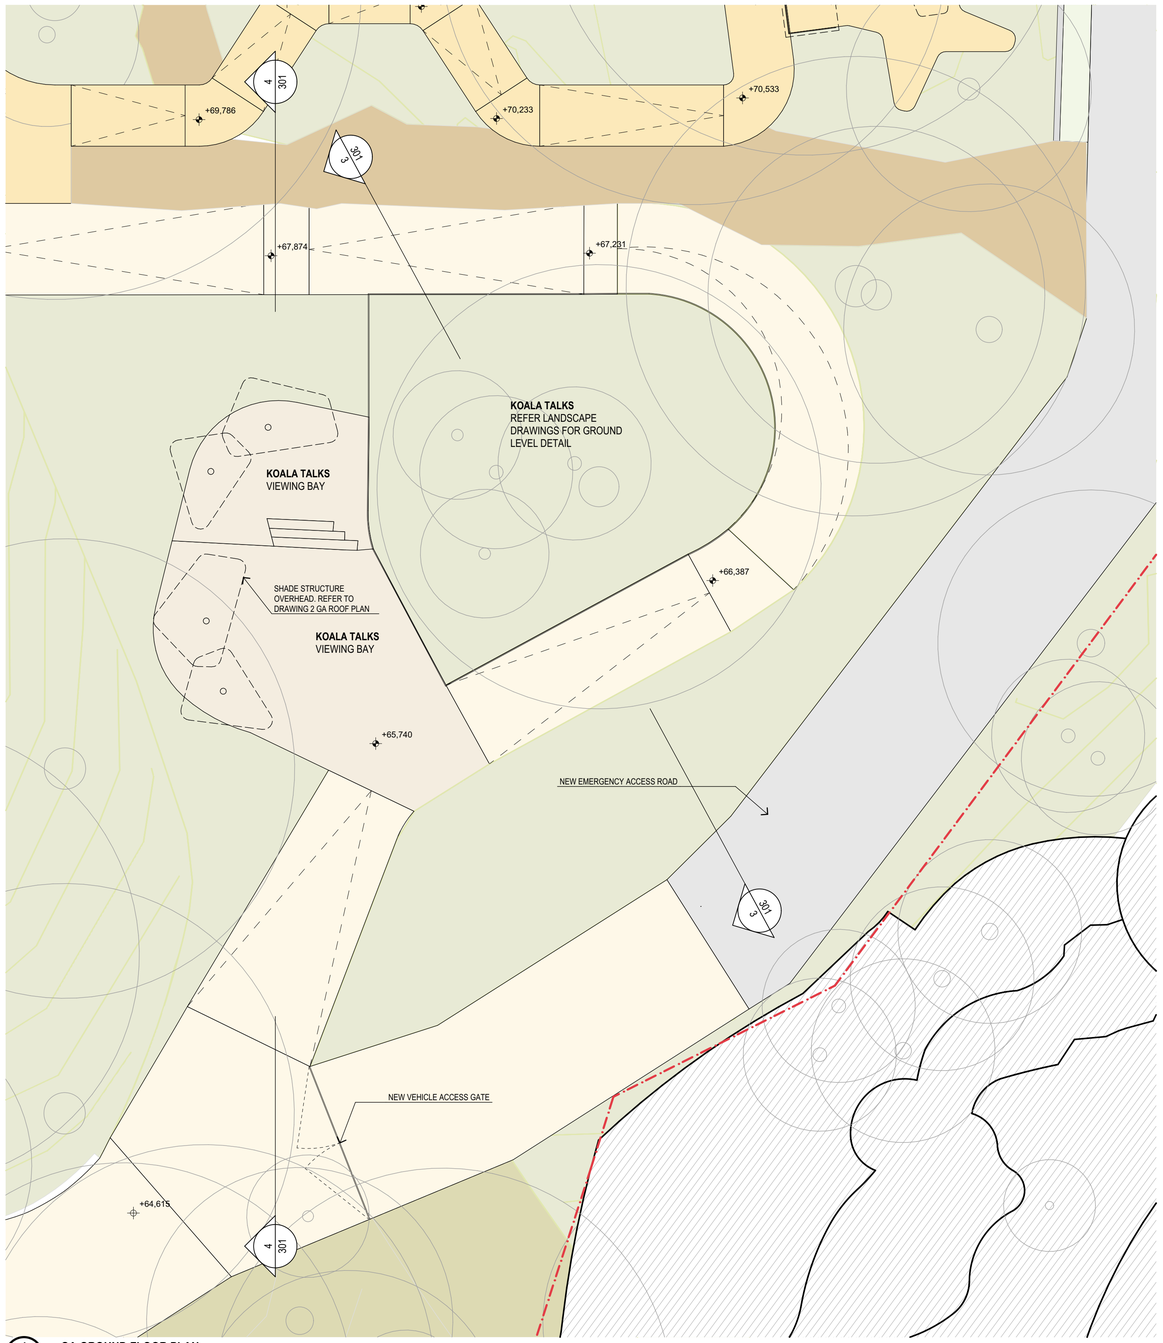


1 **GA GROUND FLOOR PLAN**
1:100

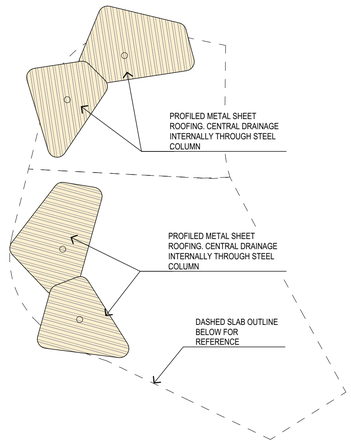


2 **GA ROOF PLAN**
1:100

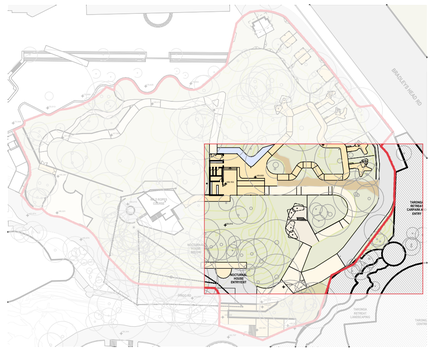

NSW GOVERNMENT | Planning, Industry & Environment

*Issued under the Environmental Planning and Assessment Act 1979*

**Approved Application No: SSD 10456**

**Granted on: 21 December 2020**

**Signed M.W.**

**Sheet No: 18 of 31**

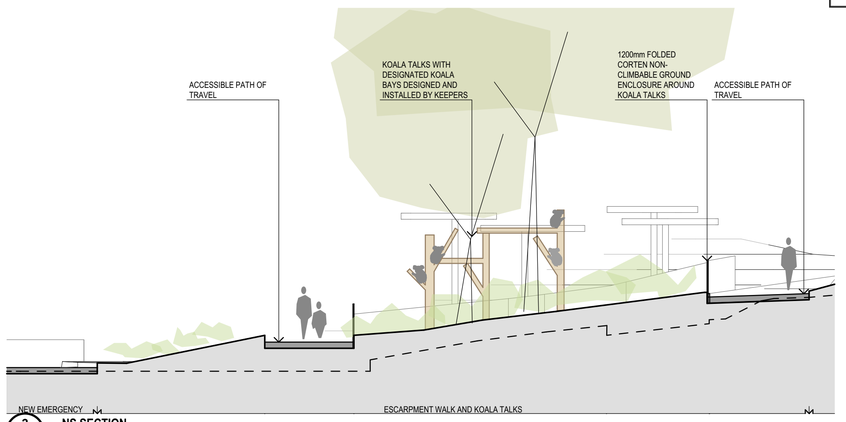


3 **NS SECTION**
1:100

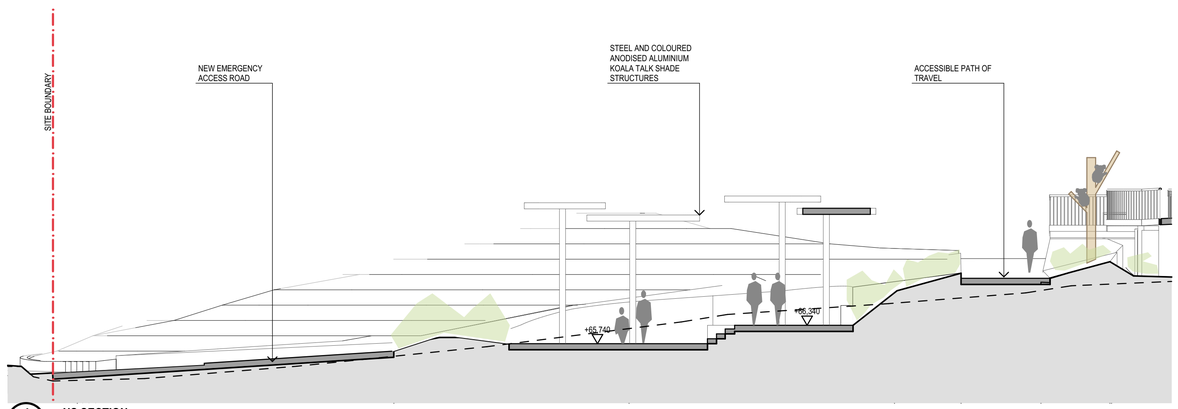


4 **NS SECTION**
1:100

| REV | DESCRIPTION | DATE |
|---|---|---|
| 01 | DRAFT SSDA ISSUE FOR COORDINATION | 29.05.20 |
| 02 | ISSUE FOR SSDA SUBMISSION | 15.06.20 |

| REV | DESCRIPTION | DATE |
|---|---|---|

**STRUCTURE / CIVIL**
SDA STRUCTURES
PH: 9810 6911

**STORMWATER**
WARREN SMITH & PARTNERS
PH: 9299 1312

**BCA / ACCESS**
MATT SHUTER & ASSOCIATES
PH: 9387 4441

**TRAFFIC**
GTA TRAFFIC
PH: 8448 1800

**QUANTITY SURVEY**
MBM CONSULTING
PH: 9270 1000

**ARBORIST**
SYDNEY ARBOR TREES
PH: 9666 6821

**LANDSCAPE**
SPACKMAN MOSSOP MICHAELS
PH: 9361 4549

**SERVICES ENGINEERS**
ADP CONSULTING
PH:

LEGEND

NORTH

DO NOT SCALE DRAWINGS. USE FIGURED DIMENSIONS ONLY. VERIFY ALL DIMENSIONS ON SITE.
REFER ANY DISCREPANCIES TO THE ARCHITECT.
THIS DRAWING, THE INFORMATION ON IT AND THE DESIGN ARE COPYRIGHT OF LAHZ NIMMO ARCHITECTS PTY LTD

CLIENT
**Taronga Zoo**

PROJECT TITLE
**Upper Australia Exhibit**

SCALE CHECK 5 10

**lahznimmo** architects
Suite 404, Flourmill Studios
3 Gladstone St
Newtown NSW 2042 Australia
T 02 9550 5200
F 02 9550 5233
www.lahznimmo.com

| REVIEW | DIRECTOR SIGNATURE | DATE |
|---|---|---|
| TENDER | | |
| CONST | | |

TITLE
# ESCARPMENT AND KOALA TALKS FLOOR PLAN

| DRAWN | PLOT DATE | SCALE @A1 |
|---|---|---|
| PL | 15/06/2020 | 1:100 |
| CHECKED | PROJECT NO. | DRAWING NO. / REV. NO |
| SK | 18-16 | A-DA-301 / 02 |

Planning, Industry & Environment

*Issued under the Environmental Planning and Assessment Act 1979*

**Approved Application No: SSD 10456**

**Granted on: 21 December 2020**

**Signed M.W.**

**Sheet No: 19 of 31**

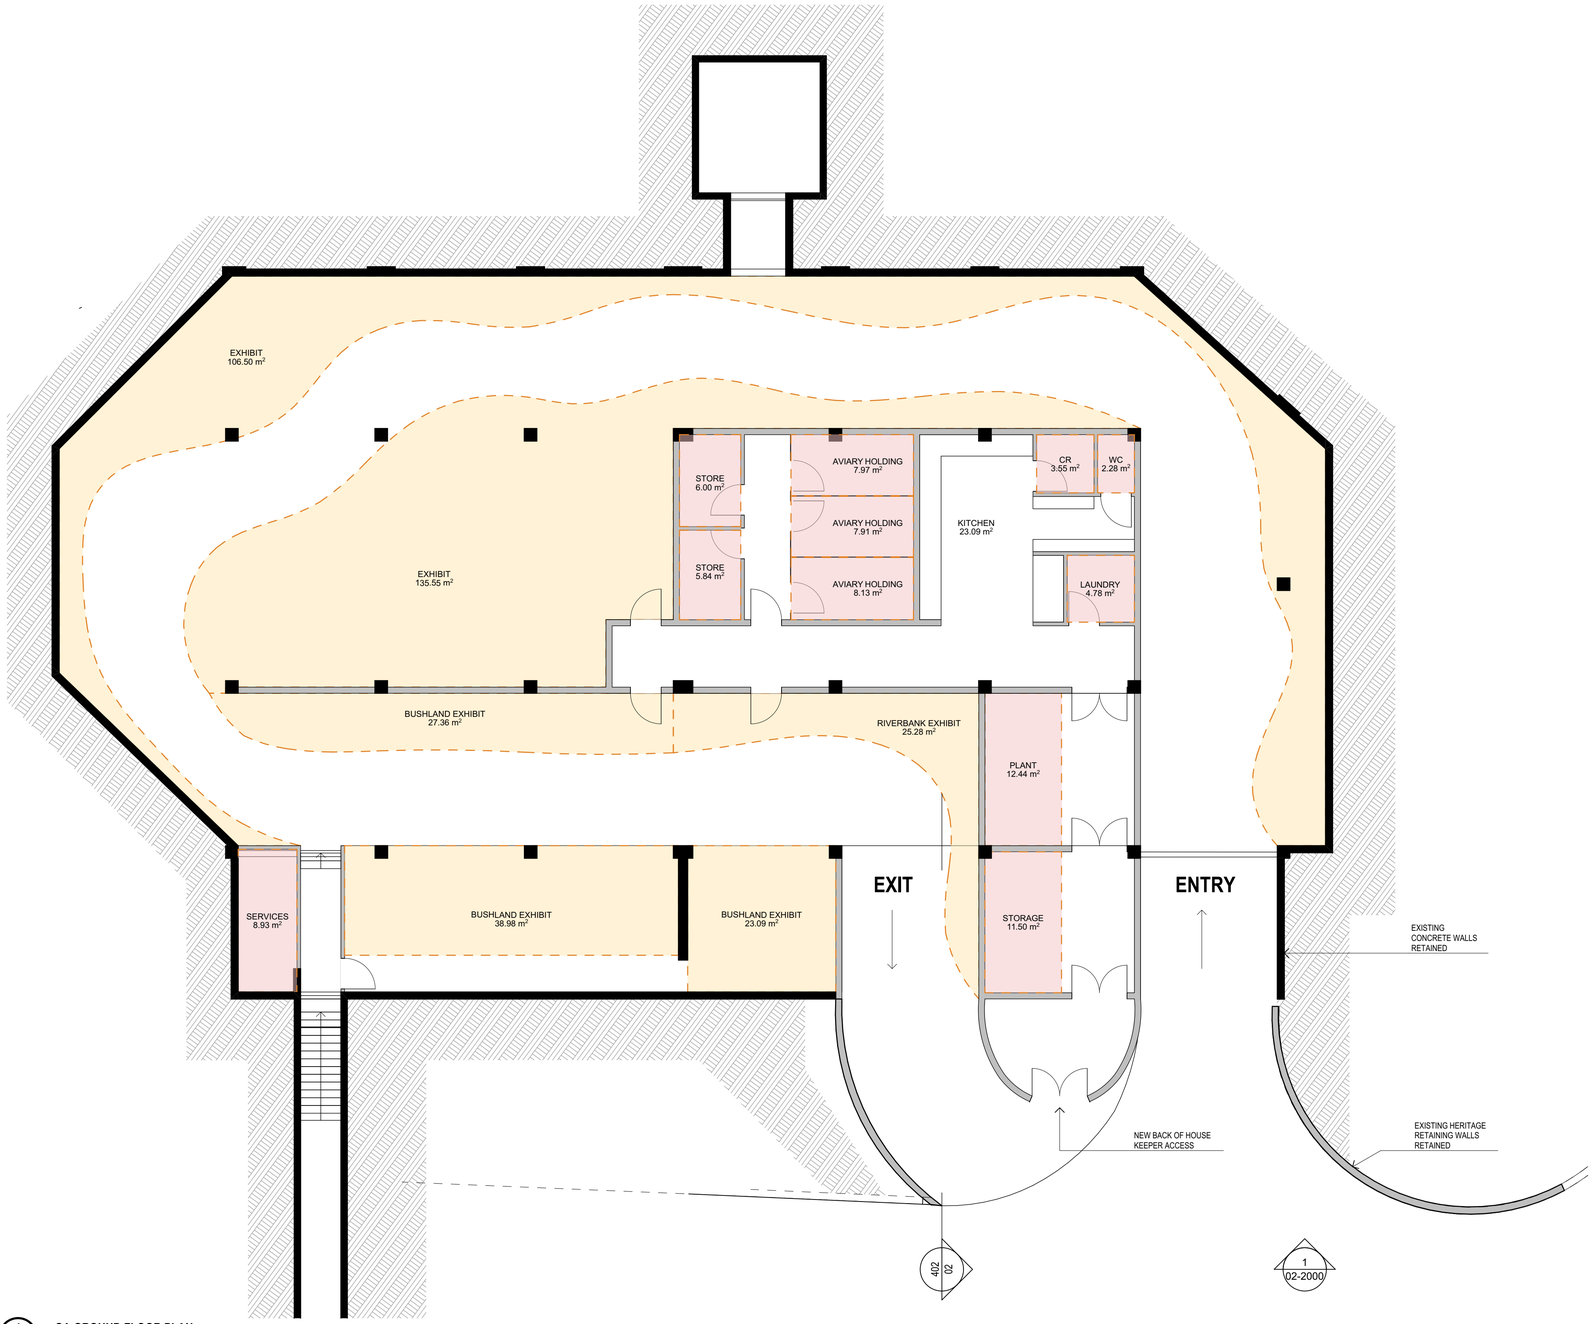


1 **GA GROUND FLOOR PLAN**

1:100

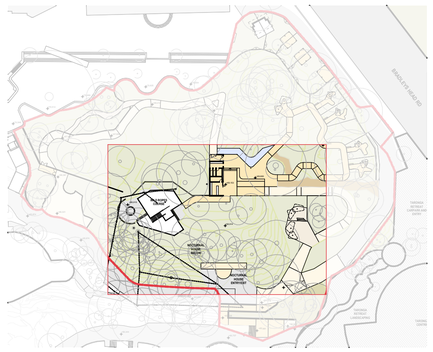

| REV | DESCRIPTION | DATE |
|---|---|---|
| 01 | ISSUE FOR SSDA SUBMISSION | 15.06.20 |

| REV | DESCRIPTION | DATE |
|---|---|---|

**STRUCTURE / CIVIL**
SDA STRUCTURES
PH: 9810 6911

**STORMWATER**
WARREN SMITH & PARTNERS
PH: 9299 1312

**BCA / ACCESS**
MATT SHUTER & ASSOCIATES
PH: 9387 4441

**TRAFFIC**
GTA TRAFFIC
PH: 8448 1800

**QUANTITY SURVEY**
MBM CONSULTING
PH: 9270 1000

**ARBORIST**
SYDNEY ARBOR TREES
PH: 9666 6821

**LANDSCAPE**
SPACKMAN MOSSOP MICHAELS
PH: 9361 4549

**SERVICES ENGINEERS**
ADP CONSULTING
PH:

LEGEND

NORTH

DO NOT SCALE DRAWINGS. USE FIGURED DIMENSIONS ONLY. VERIFY ALL DIMENSIONS ON SITE.
REFER ANY DISCREPANCIES TO THE ARCHITECT.
THIS DRAWING, THE INFORMATION ON IT AND THE DESIGN ARE COPYRIGHT OF LAHZ NIMMO ARCHITECTS PTY LTD

CLIENT
**Taronga Zoo**

PROJECT TITLE
**Upper Australia Exhibit**

SCALE CHECK 5 10

**lahznimmo** architects
Suite 404, Flourmill Studios
3 Gladstone St
Newtown NSW 2042 Australia
T 02 9550 5200
F 02 9550 5233
www.lahznimmo.com

| REVIEW | DIRECTOR SIGNATURE | DATE |
|---|---|---|
| TENDER | | |
| CONST | | |

TITLE
# NOCTURNAL HOUSE GROUND FLOOR PLAN

| DRAWN | PLOT DATE | SCALE @A1 |
|---|---|---|
| PL | 15/06/2020 | 1:100 |
| CHECKED | PROJECT NO. | DRAWING NO. / REV. NO |
| SK | 18-16 | A-DA-401 / 01 |

Planning, Industry & Environment

*Issued under the Environmental Planning and Assessment Act 1979*

**Approved Application No: SSD 10456**

**Granted on: 21 December 2020**

**Signed M.W.**

**Sheet No: 20 of 31**

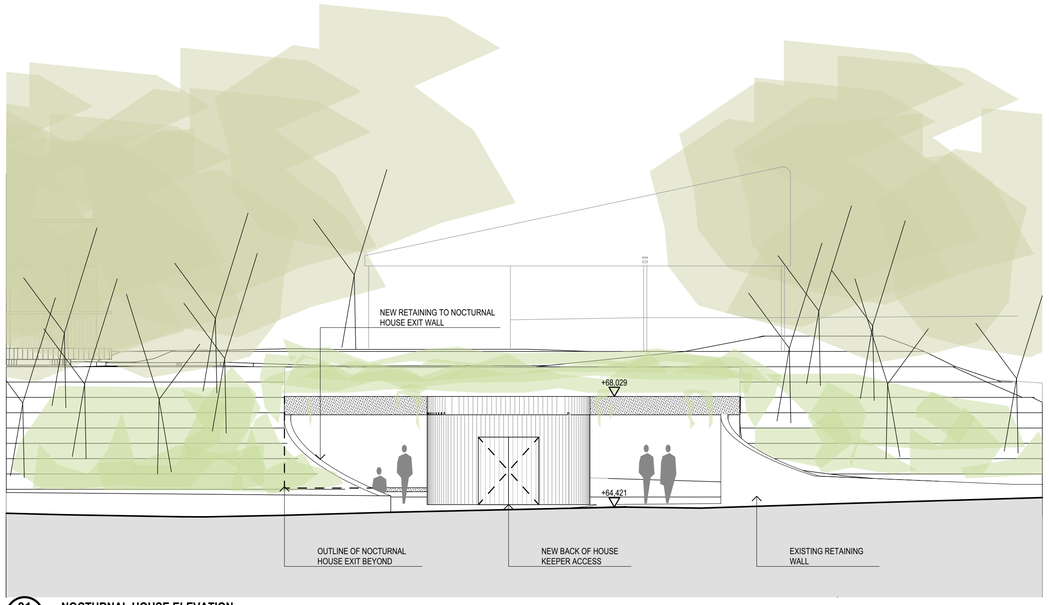


**01 NOCTURNAL HOUSE ELEVATION**
1:100

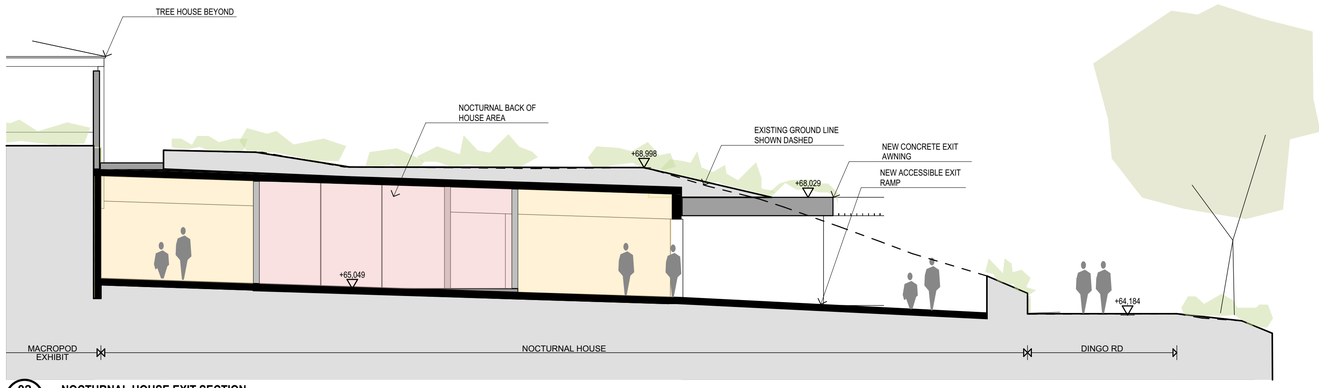


**02 NOCTURNAL HOUSE EXIT SECTION**
1:100

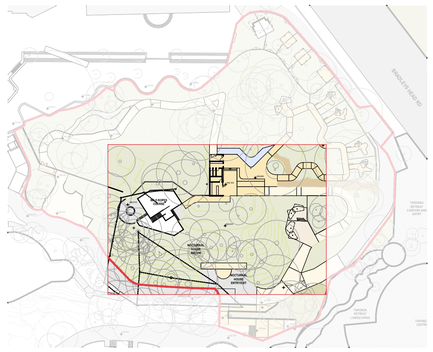

| REV | DESCRIPTION | DATE |
|---|---|---|
| 01 | ISSUE FOR SSDA SUBMISSION | 15.06.20 |

| REV | DESCRIPTION | DATE |
|---|---|---|
| | | |

**STRUCTURE / CIVIL**
SDA STRUCTURES
PH: 9810 6911

**STORMWATER**
WARREN SMITH & PARTNERS
PH: 9299 1312

**BCA / ACCESS**
MATT SHUTER & ASSOCIATES
PH: 9387 4441

**TRAFFIC**
GTA TRAFFIC
PH: 8448 1800

**QUANTITY SURVEY**
MBM CONSULTING
PH: 9270 1000

**ARBORIST**
SYDNEY ARBOR TREES
PH: 9666 6821

**LANDSCAPE**
SPACKMAN MOSSOP MICHAELS
PH: 9361 4549

**SERVICES ENGINEERS**
ADP CONSULTING
PH:

LEGEND

NORTH

DO NOT SCALE DRAWINGS. USE FIGURED DIMENSIONS ONLY. VERIFY ALL DIMENSIONS ON SITE.
REFER ANY DISCREPANCIES TO THE ARCHITECT.
THIS DRAWING, THE INFORMATION ON IT AND THE DESIGN ARE COPYRIGHT OF LAHZ NIMMO ARCHITECTS PTY LTD

CLIENT
**Taronga Zoo**

PROJECT TITLE
**Upper Australia Exhibit**

SCALE CHECK 5 10

**lahznimmo** architects
Suite 404, Flourmill Studios
3 Gladstone St
Newtown NSW 2042 Australia
T 02 9550 5200
F 02 9550 5233
www.lahznimmo.com

| REVIEW | DIRECTOR SIGNATURE | DATE |
|---|---|---|
| TENDER | | |
| CONST | | |

TITLE
# NOCTURNAL HOUSE SECTIONS & ELEVATIONS

| DRAWN | PLOT DATE | SCALE @A1 |
|---|---|---|
| PL | 15/06/2020 | 1:100 |
| CHECKED | PROJECT NO. | DRAWING NO. / REV. NO |
| SK | 18-16 | A-DA-402 / 01 |

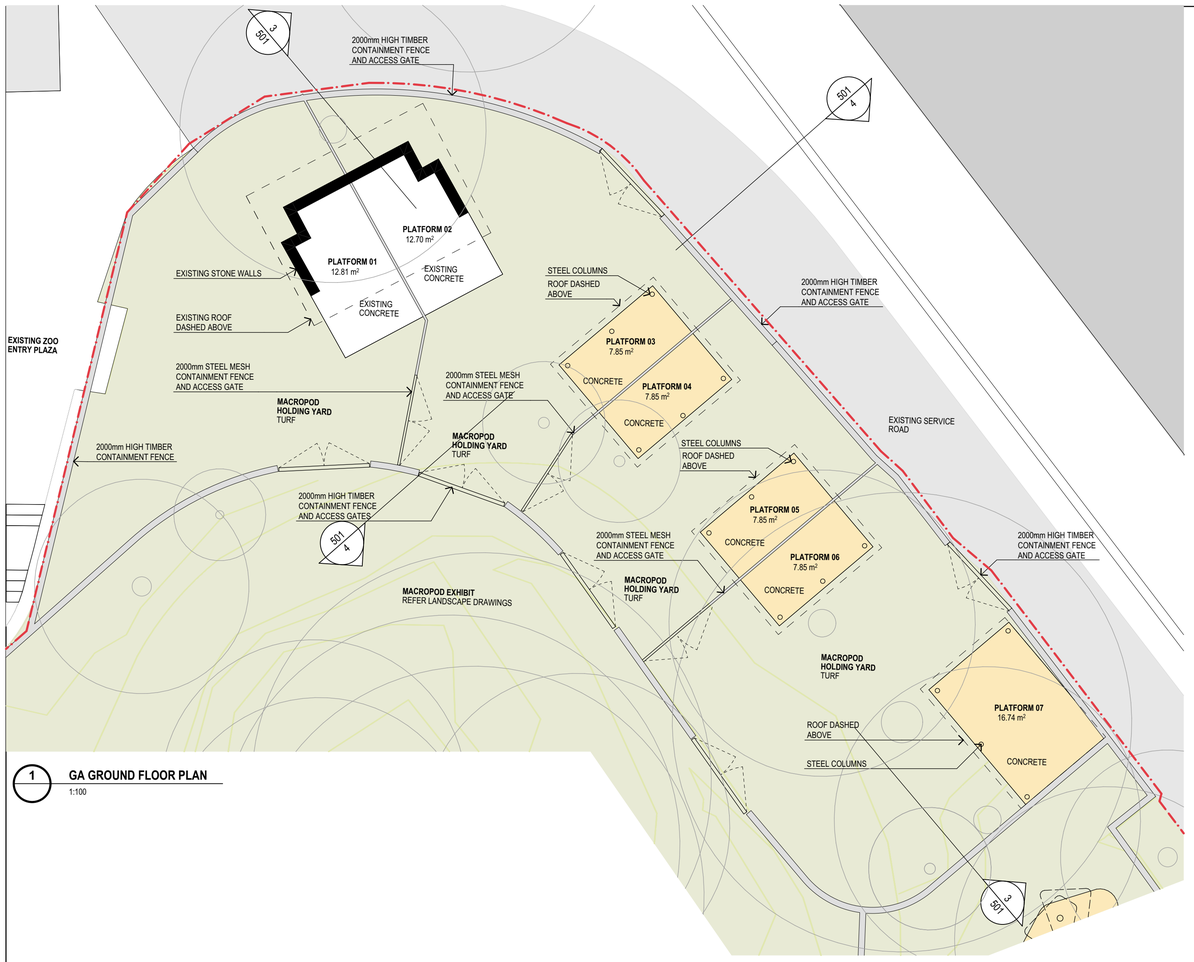


1 GA GROUND FLOOR PLAN
1:100

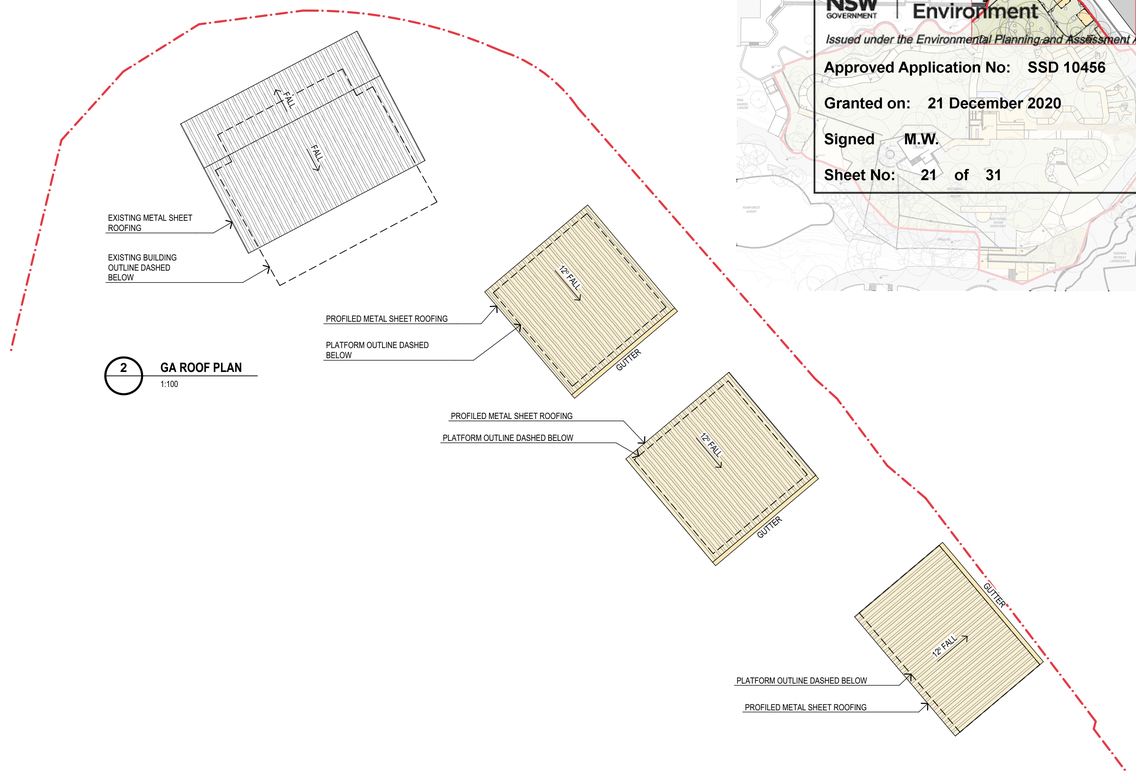


2 GA ROOF PLAN
1:100

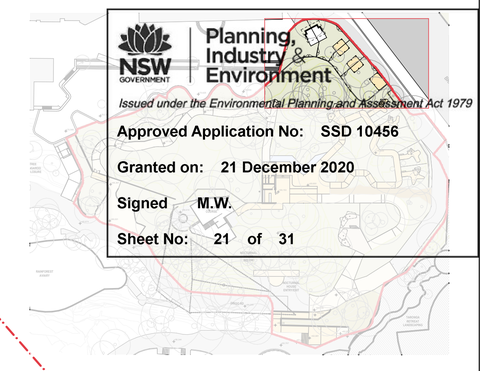

NSW GOVERNMENT Planning, Industry & Environment

*Issued under the Environmental Planning and Assessment Act 1979*

**Approved Application No: SSD 10456**

**Granted on: 21 December 2020**

**Signed M.W.**

**Sheet No: 21 of 31**

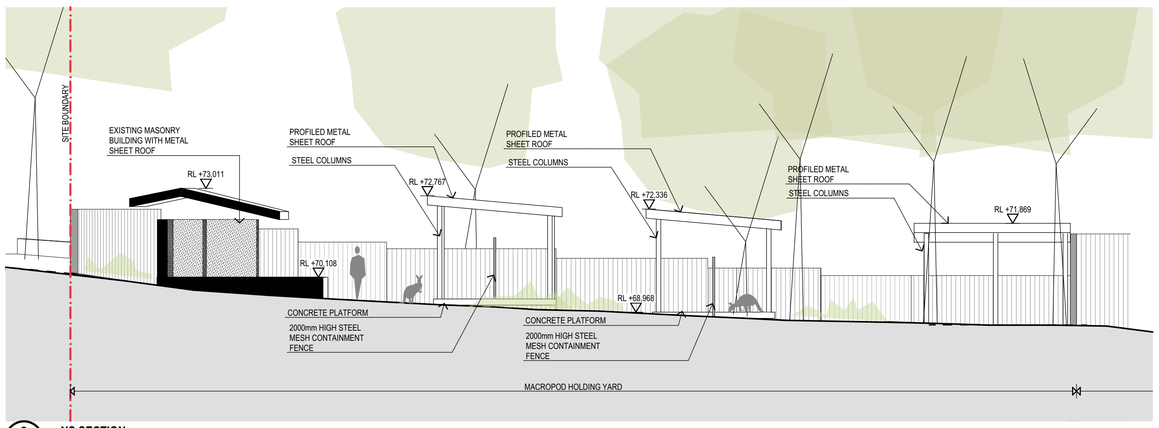


3 NS SECTION
1:100

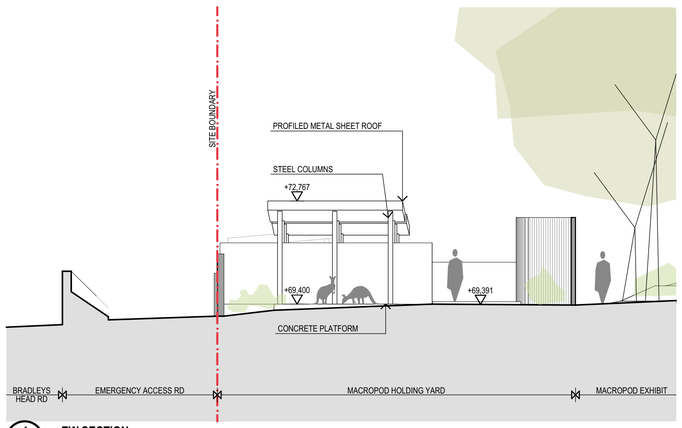


4 EW SECTION
1:100

| REV | DESCRIPTION | DATE |
|---|---|---|
| 01 | DRAFT SSDA ISSUE FOR COORDINATION | 29.05.20 |
| 02 | ISSUE FOR SSDA SUBMISSION | 15.06.20 |

| REV | DESCRIPTION | DATE |
|---|---|---|
| | | |

**STRUCTURE / CIVIL**
SDA STRUCTURES
PH: 9810 6911

**STORMWATER**
WARREN SMITH & PARTNERS
PH: 9299 1312

**BCA / ACCESS**
MATT SHUTER & ASSOCIATES
PH: 9387 4441

**TRAFFIC**
GTA TRAFFIC
PH: 8448 1800

**QUANTITY SURVEY**
MBM CONSULTING
PH: 9270 1000

**ARBORIST**
SYDNEY ARBOR TREES
PH: 9666 6821

**LANDSCAPE**
SPACKMAN MOSSOP MICHAELS
PH: 9361 4549

**SERVICES ENGINEERS**
ADP CONSULTING
PH:

LEGEND

NORTH

DO NOT SCALE DRAWINGS. USE FIGURED DIMENSIONS ONLY. VERIFY ALL DIMENSIONS ON SITE.
REFER ANY DISCREPANCIES TO THE ARCHITECT.
THIS DRAWING, THE INFORMATION ON IT AND THE DESIGN ARE COPYRIGHT OF LAHZ NIMMO ARCHITECTS PTY LTD

CLIENT
**Taronga Zoo**

PROJECT TITLE
**Upper Australia Exhibit**

SCALE CHECK 5 10

**lahznimmo** architects
Suite 404, Flourmill Studios
3 Gladstone St
Newtown NSW 2042 Australia
T 02 9550 5200
F 02 9550 5233
www.lahznimmo.com

| REVIEW | DIRECTOR SIGNATURE | DATE |
|---|---|---|
| TENDER | | |
| CONST | | |

TITLE
# MACROPOD HOLDING YARD FLOOR PLAN, SECTIONS & ELEVATIONS

| DRAWN | DATE | SCALE @A1 |
|---|---|---|
| PL | 15/06/2020 | 1:100 |
| CHECKED | PROJECT NO. | DRAWING NO. / REV. NO |
| SK | 18-16 | A-DA-501 / 02 |

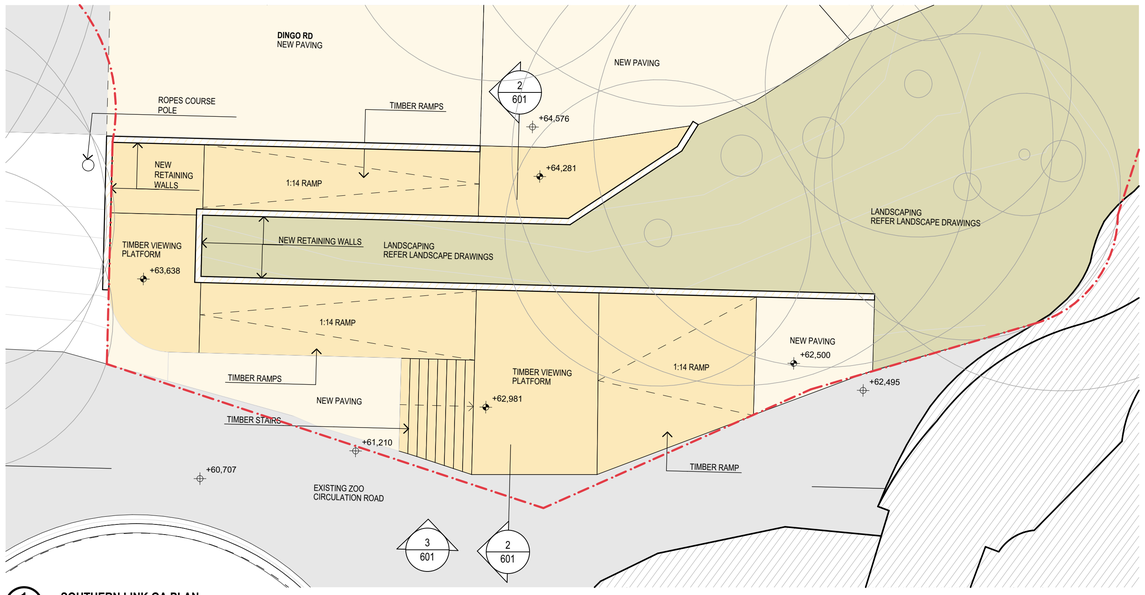


1 **SOUTHERN LINK GA PLAN**
1:100

NSW GOVERNMENT | Planning, Industry & Environment

*Issued under the Environmental Planning and Assessment Act 1979*

**Approved Application No: SSD 10456**

**Granted on: 21 December 2020**

**Signed M.W.**

**Sheet No: 22 of 31**

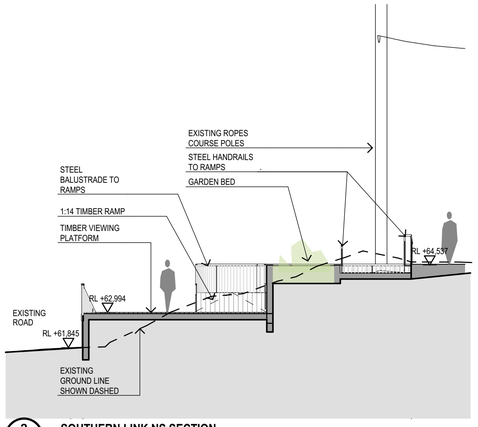


2 **SOUTHERN LINK NS SECTION**
1:100

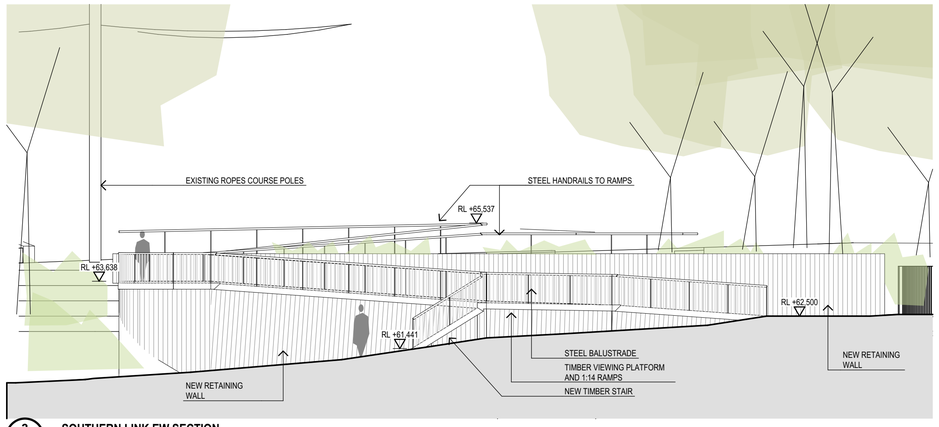


3 **SOUTHERN LINK EW SECTION**
1:100

| REV | DESCRIPTION | DATE |
|---|---|---|
| 01 | DRAFT SSDA ISSUE FOR COORDINATION | 29.05.20 |
| 02 | ISSUE FOR SSDA SUBMISSION | 15.06.20 |

| REV | DESCRIPTION | DATE |
|---|---|---|

**STRUCTURE / CIVIL**
SDA STRUCTURES
PH: 9810 6911

**STORMWATER**
WARREN SMITH & PARTNERS
PH: 9299 1312

**BCA / ACCESS**
MATT SHUTER & ASSOCIATES
PH: 9387 4441

**TRAFFIC**
GTA TRAFFIC
PH: 8448 1800

**QUANTITY SURVEY**
MBM CONSULTING
PH: 9270 1000

**ARBORIST**
SYDNEY ARBOR TREES
PH: 9666 6821

**LANDSCAPE**
SPACKMAN MOSSOP MICHAELS
PH: 9361 4549

**SERVICES ENGINEERS**
ADP CONSULTING
PH:

LEGEND

NORTH

DO NOT SCALE DRAWINGS. USE FIGURED DIMENSIONS ONLY. VERIFY ALL DIMENSIONS ON SITE.
REFER ANY DISCREPANCIES TO THE ARCHITECT.
THIS DRAWING, THE INFORMATION ON IT AND THE DESIGN ARE COPYRIGHT OF LAHZ NIMMO ARCHITECTS PTY LTD

CLIENT
**Taronga Zoo**

PROJECT TITLE
**Upper Australia Exhibit**

SCALE CHECK 5 10

**lahznimmo** architects
Suite 404, Flourmill Studios
3 Gladstone St
Newtown NSW 2042 Australia
T 02 9550 5200
F 02 9550 5233
www.lahznimmo.com

| REVIEW | DIRECTOR SIGNATURE | DATE |
|---|---|---|
| TENDER | | |
| CONST | | |

TITLE
# SOUTHERN LINK FLOOR PLAN, SECTIONS & ELEVATIONS

| DRAWN | PLOT DATE | SCALE @A1 |
|---|---|---|
| PL | 15/06/2020 | 1:100 |
| CHECKED | PROJECT NO. | DRAWING NO. / REV. NO |
| SK | 18-16 | A-DA-601 / 02 |

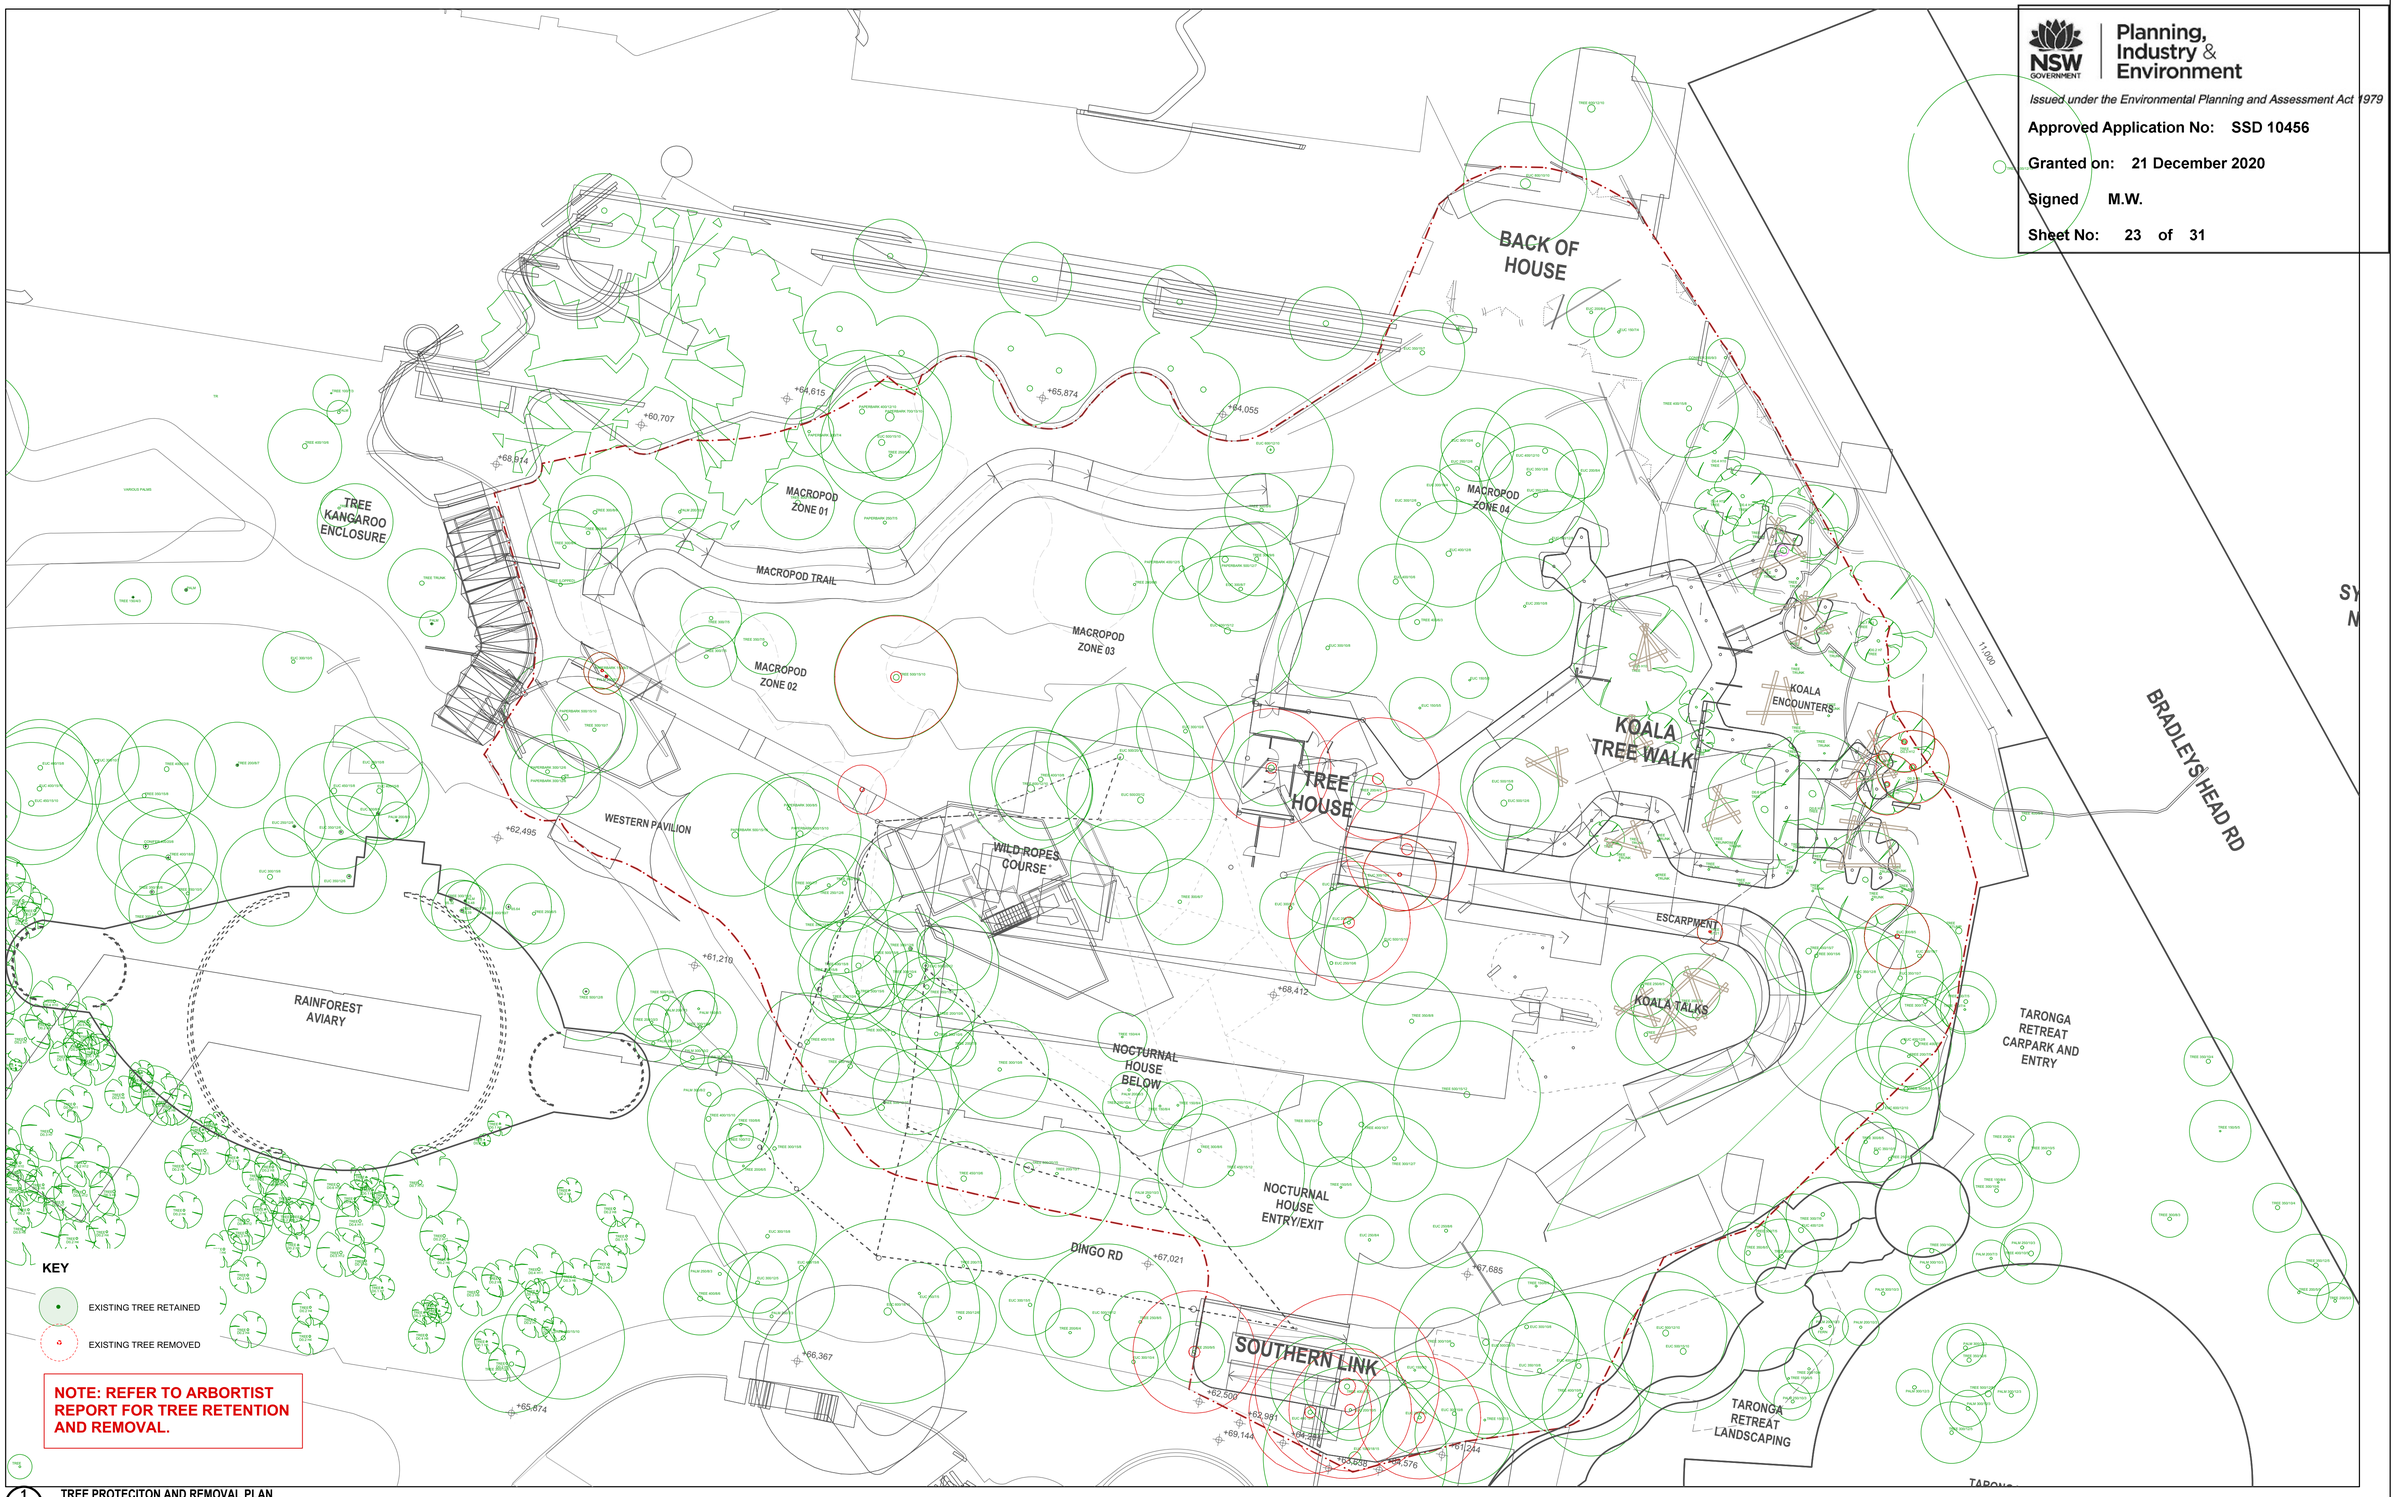


1 TREE PROTECITON AND REMOVAL PLAN
1:250

Planning, Industry & Environment
NSW GOVERNMENT
*Issued under the Environmental Planning and Assessment Act 1979*
**Approved Application No: SSD 10456**
**Granted on: 21 December 2020**
**Signed M.W.**
**Sheet No: 23 of 31**

| REV | DESCRIPTION | DATE |
|---|---|---|
| 01 | DRAFT SSDA ISSUE FOR COORDINATION | 29.05.20 |
| 02 | ISSUE FOR SSDA SUBMISSION | 15.06.20 |

**CIVIL**
SDA STRUCTURES
PH: 9810 6911

**HYDRAULIC & CIVIL**
WARREN SMITH & PARTNERS
PH: 9299 1312

**CONSTRUCTION MANAGEMENT**
RPS CONSULTING
PH: 8099 3200

**TRAFFIC**
GTA TRAFFIC
PH: 8448 1800

**QUANTITY SURVEY**
MBM CONSULTING
PH: 9270 1000

**ARBORIST**
SYDNEY ARBOR TREES
PH: 9666 6821

LEGEND

NORTH

DO NOT SCALE DRAWINGS. USE FIGURED DIMENSIONS ONLY. VERIFY ALL DIMENSIONS ON SITE.
REFER ANY DISCREPANCIES TO THE ARCHITECT.
THIS DRAWING, THE INFORMATION ON IT AND THE DESIGN ARE COPYRIGHT OF LAHZ NIMMO ARCHITECTS PTY LTD

CLIENT
**Taronga Zoo**

PROJECT TITLE
**Upper Australia Exhibit**

SCALE CHECK 5 10

| REVIEW | DIRECTOR SIGNATURE | DATE |
|---|---|---|
| TENDER | | |
| CONST | | |

TITLE
# TREE PROTECTION AND REMOVAL PLAN

| DRAWN | PLOT DATE | SCALE @A1 | |
|---|---|---|---|
| LZ | 25/05/2020 | 1:250 | |
| CHECKED | PROJECT NO. | DRAWING NO. | REV. NO |
| JF | 18-16 | A-DA-701 | 02 |

Planning, Industry & Environment

*Issued under the Environmental Planning and Assessment Act 1979*

**Approved Application No:** SSD 10456

**Granted on:** 21 December 2020

**Signed** M.W.

SYDNEY HARBOUR NATIONAL PARK

**Sheet No:** 24 of 31

1 **PROPOSED LANDSCAPE PLAN**

1:250

| REV | DESCRIPTION | DATE |
|---|---|---|
| 01 | DRAFT SSDA ISSUE FOR COORDINATION | 29.05.20 |
| 02 | ISSUE FOR SSDA SUBMISSION | 15.06.20 |

**CIVIL**
SDA STRUCTURES
PH: 9810 6911

**HYDRAULIC & CIVIL**
WARREN SMITH & PARTNERS
PH: 9299 1312

**CONSTRUCTION MANAGEMENT**
RPS CONSULTING
PH: 8099 3200

**TRAFFIC**
GTA TRAFFIC
PH: 8448 1800

**QUANTITY SURVEY**
MBM CONSULTING
PH: 9270 1000

**ARBORIST**
SYDNEY ARBOR TREES
PH: 9666 6821

LEGEND

NORTH

DO NOT SCALE DRAWINGS. USE FIGURED DIMENSIONS ONLY. VERIFY ALL DIMENSIONS ON SITE.
REFER ANY DISCREPANCIES TO THE ARCHITECT.
THIS DRAWING, THE INFORMATION ON IT AND THE DESIGN ARE COPYRIGHT OF LANZ NIMMO ARCHITECTS PTY LTD

CLIENT
**Taronga Zoo**

PROJECT TITLE
**Upper Australia Exhibit**

SCALE CHECK 5 10

| REVIEW | DIRECTOR SIGNATURE | DATE |
|---|---|---|
| TENDER | | |
| CONST | | |

TITLE
# LANDSCAPE PLAN

| DRAWN | PLOT DATE | SCALE @A1 |
|---|---|---|
| LZ | 25/05/2020 | 1:250 |
| CHECKED | PROJECT NO. | DRAWING NO. | REV. NO |
| JF | 18-16 | A-DA-702 | 02 |

Planning, Industry & Environment

*Issued under the Environmental Planning and Assessment Act 1979*

**Approved Application No: SSD 10456**

**Granted on: 21 December 2020**

**Signed M.W.**

**Sheet No: 25 of 31**

1 **PROPOSED PLANTING ZONES**
1:250

| REV | DESCRIPTION | DATE |
|---|---|---|
| 01 | DRAFT SSDA ISSUE FOR COORDINATION | 29.05.20 |
| 02 | ISSUE FOR SSDA SUBMISSION | 15.06.20 |

**CIVIL**
SDA STRUCTURES
PH: 9810 6911

**HYDRAULIC & CIVIL**
WARREN SMITH & PARTNERS
PH: 9299 1312

**CONSTRUCTION MANAGEMENT**
RPS CONSULTING
PH: 8099 3200

**TRAFFIC**
GTA TRAFFIC
PH: 8448 1800

**QUANTITY SURVEY**
MBM CONSULTING
PH: 9270 1000

**ARBORIST**
SYDNEY ARBOR TREES
PH: 9666 6821

LEGEND

NORTH

DO NOT SCALE DRAWINGS. USE FIGURED DIMENSIONS ONLY. VERIFY ALL DIMENSIONS ON SITE.
REFER ANY DISCREPANCIES TO THE ARCHITECT.
THIS DRAWING, THE INFORMATION ON IT AND THE DESIGN ARE COPYRIGHT OF LANZ NIMMO ARCHITECTS PTY LTD

CLIENT
**Taronga Zoo**

PROJECT TITLE
**Upper Australia Exhibit**

SCALE CHECK 5 10

| REVIEW | DIRECTOR SIGNATURE | DATE |
|---|---|---|
| TENDER | | |
| CONST | | |

TITLE
# PLANTING ZONES PLAN

| DRAWN | PLOT DATE | SCALE @A1 |
|---|---|---|
| LZ | 25/05/2020 | 1:250 |
| CHECKED | PROJECT NO. | DRAWING NO. | REV. NO |
| JF | 18-16 | A-DA-703 | 02 |

Planning, Industry & Environment

*Issued under the Environmental Planning and Assessment Act 1979*

**Approved Application No: SSD 10456**

**Granted on: 21 December 2020**

**Signed M.W.**

**Sheet No: 26 of 31**

## ZONE 1 - PAPERBARK GULLY

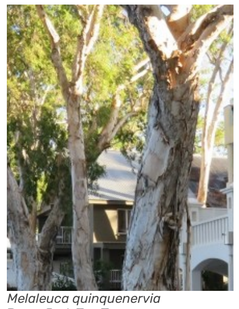
*Melaleuca quinquenervia*
Paper Bark Tea Tree

*Angophora costata*
Sydney Red Gum

*Acacia cognata 'Lime Magic'*
Wattle

*Molineria capitulata*
Palm grass

*Plectranthus argentatus*
Silver Spurflower

*Plectranthus argentatus*
Silver Spurflower

*Calochlaena dubia*
Rainbow Fern

*Casuarina cousin it*
She-oak

*Acacia cognata 'Limelight'*
River Wattle

*Macrozamia communis*
Burrawang

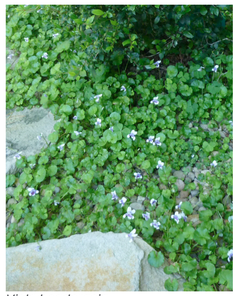
*Viola headeracia*
Native violet

*Lobelia dentata*
Toothed lobelia

## ZONE 2 - DRY RAINFOREST GULLY

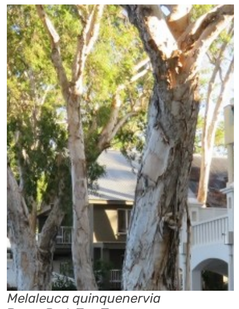
*Melaleuca quinquenervia*
Paper Bark Tea Tree

*Cyathea cooperi*
Lacy Tree Fern

*Cyathea australis*
Rough Tree Fern

*Asplenium australasicum*
Bird's Nest Fern

*Platycerium superbum*
Staghorn

*Dianella caerulea*
Blue Flax Lily

*Pteridium esculentum*
Bracken Fern

*Adiantum spp.*
Maindenhair Fern

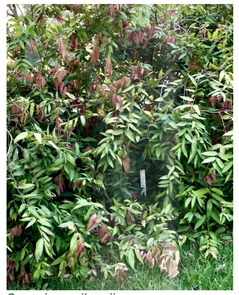
*Syzygium wilsonii*
Powderpuff Lilly Pilly

*Calochlaena dubia*
Rainbow Fern

*Macrozamia communis*
Burrawang

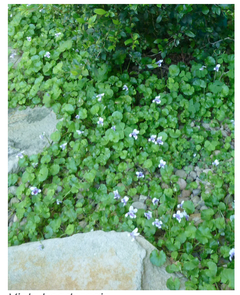
*Viola headeracia*
Native violet

1 **PLANTING PALETTE**

| REV | DESCRIPTION | DATE |
|---|---|---|
| 01 | DRAFT SSDA ISSUE FOR COORDINATION | 29.05.20 |
| 02 | ISSUE FOR SSDA SUBMISSION | 15.06.20 |

**CIVIL**
SDA STRUCTURES
PH: 9810 6911

**HYDRAULIC & CIVIL**
WARREN SMITH & PARTNERS
PH: 9299 1312

**CONSTRUCTION MANAGEMENT**
RPS CONSULTING
PH: 8099 3200

**TRAFFIC**
GTA TRAFFIC
PH: 8448 1800

**QUANTITY SURVEY**
MBM CONSULTING
PH: 9270 1000

**ARBORIST**
SYDNEY ARBOR TREES
PH: 9666 6821

LEGEND

NORTH

DO NOT SCALE DRAWINGS. USE FIGURED DIMENSIONS ONLY. VERIFY ALL DIMENSIONS ON SITE.
REFER ANY DISCREPANCIES TO THE ARCHITECT.
THIS DRAWING, THE INFORMATION ON IT AND THE DESIGN ARE COPYRIGHT OF LAHZ NIMMO ARCHITECTS PTY LTD

CLIENT
**Taronga Zoo**

PROJECT TITLE
**Upper Australia Exhibit**

SCALE CHECK 5 10

| REVIEW | DIRECTOR SIGNATURE | DATE |
|---|---|---|
| TENDER | | |
| CONST | | |

TITLE
**PLANTING PALETTE**

| DRAWN | PLOT DATE | SCALE @A1 |
|---|---|---|
| LZ | 15/06/2020 | 1:250 |
| CHECKED | PROJECT NO. | DRAWING NO. / REV. NO |
| JF | 18-16 | A-DA-703 / 02 |

Planning, Industry & Environment

*Issued under the Environmental Planning and Assessment Act 1979*

**Approved Application No: SSD 10456**

**Granted on: 21 December 2020**

**Signed M.W.**

**Sheet No: 27 of 31**

## ZONE 3 - UPPER GULLY

*Angophora costata*
Sydney Red Gum

*Melaleuca quinquenervia*
Paper Bark Tea Tree

*Livistona australis*
Australian Fan Palm

*Xanthorrhoea australis*
Grass Tree

*Isopogon anethifolius*
Narrow-leafed Drumsticks

*Atriplex nummularia*
*Old-man saltbush*

*Austrodanthonia spp.*
Wallaby Grass

*Hakea sericea*
Bushy Needlebush

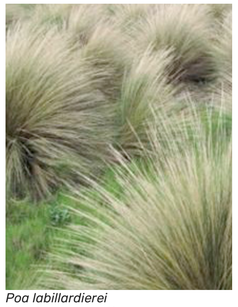
*Poa labillardierei*
Coastal Tussock Grass

*Leucophyta brownii*
Cushion Bush

*Lambertia formosa*
Mountain Devil

*Eriostemon australasius*
Pink Wax Flower

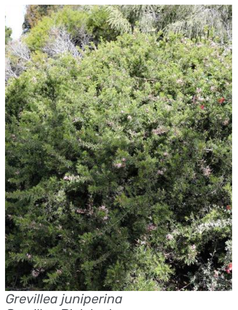
*Grevillea juniperina*
Grevillea Pink Lady

*Lomandra longifolia*
Mat Rush

## ZONE 4 - HILLTOP WOODLAND

*Eucalyptus puncutata*
Grey Gum

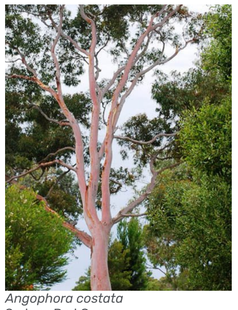
*Angophora costata*
Sydney Red Gum

*Xanthorrhoea australis*
Grass Tree

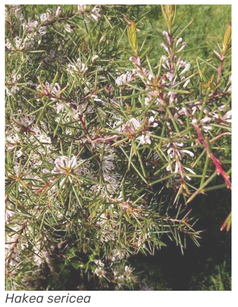
*Hakea sericea*
Bushy Needlebush

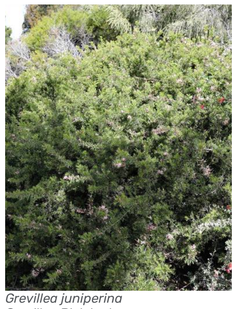
*Grevillea juniperina*
Grevillea Pink Lady

*Eucalyptus Baby Blue*
Silver-leaved Mountain Gum

*Austrodanthonia spp.*
Wallaby Grass

*Leucophyta brownii*
Cushion Bush

*Eriostemon australasius*
Pink Wax Flower

*Themeda australis*
*Kangaroo Grass*

*Poa labillardierei*
Coastal Tussock Grass

*Ficinia nodosa*
*Knobby club rush*

*Myriophyllum papillosum*
Water-milfoil

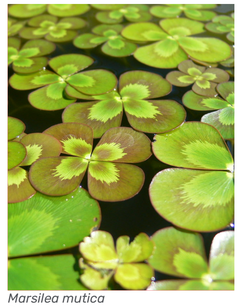
*Marsilea mutica*
Banded Nardoo

1 **PLANTING PALETTE**

| REV | DESCRIPTION | DATE |
|---|---|---|
| 01 | DRAFT SSDA ISSUE FOR COORDINATION | 29.05.20 |
| 02 | ISSUE FOR SSDA SUBMISSION | 15.06.20 |

**CIVIL**
SDA STRUCTURES
PH: 9810 6911

**HYDRAULIC & CIVIL**
WARREN SMITH & PARTNERS
PH: 9299 1312

**CONSTRUCTION MANAGEMENT**
RPS CONSULTING
PH: 8099 3200

**TRAFFIC**
GTA TRAFFIC
PH: 8448 1800

**QUANTITY SURVEY**
MBM CONSULTING
PH: 9270 1000

**ARBORIST**
SYDNEY ARBOR TREES
PH: 9666 6821

LEGEND

NORTH

DO NOT SCALE DRAWINGS. USE FIGURED DIMENSIONS ONLY. VERIFY ALL DIMENSIONS ON SITE.
REFER ANY DISCREPANCIES TO THE ARCHITECT.
THIS DRAWING, THE INFORMATION ON IT AND THE DESIGN ARE COPYRIGHT OF LAHZ NIMMO ARCHITECTS PTY LTD

CLIENT
**Taronga Zoo**

PROJECT TITLE
**Upper Australia Exhibit**

SCALE CHECK 5 10

| REVIEW | DIRECTOR SIGNATURE | DATE |
|---|---|---|
| TENDER | | |
| CONST | | |

TITLE
**PLANTING PALETTE**

| DRAWN | PLOT DATE | SCALE @A1 |
|---|---|---|
| LZ | 15/06/2020 | 1:250 |
| CHECKED | PROJECT NO. | DRAWING NO. | REV. NO |
| JF | 18-16 | A-DA-704 | 02 |

## ZONE 5 - GONDWANA LINK

*Angophora costata*
Sydney Red Gum

*Xanthorrhoea australis*
Grass Tree

*Bursaria spinosa*
Sweet Bursaria

*Eucalyptus Baby Blue*
Silver-leaved Mountain Gum

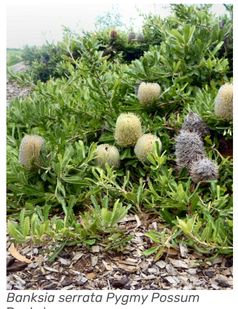
*Banksia serrata Pygmy Possum*
Banksia

*Hypocalymma 'Golden Veil'*

*Thryptomene-saxicola*
Heath myrtle

*Xerochrysum bracteatum 'Dargan Hill'*
Everlasting Daisy

*Calothamnus graniticus*
Granite Claw Flower

*Pycnosorus chrysanthes*
Golden Billy-buttons

*Brunonia australis*
Blue Pincushion

*Chrysocephalum semipapposum*
Clustered Everlasting

*Poa labillardierei*
Coastal Tussock Grass

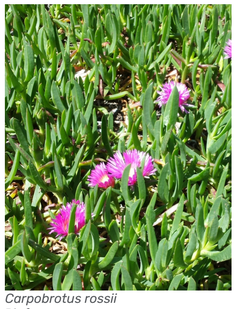
*Carpobrotus rossii*
Pigface

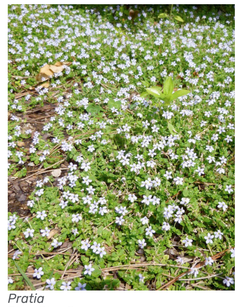
*Pratia*
Blue Star Creeper

*Actinodium cunninghanii*
Albany Daisy

Planning, Industry & Environment

*Issued under the Environmental Planning and Assessment Act 1979*

**Approved Application No: SSD 10456**

**Granted on: 21 December 2020**

**Signed M.W.**

**Sheet No: 28 of 31**

1 **PLANTING PALETTE**

| REV | DESCRIPTION | DATE |
|---|---|---|

**CIVIL**
SDA STRUCTURES
PH: 9810 6911

**HYDRAULIC & CIVIL**
WARREN SMITH & PARTNERS
PH: 9299 1312

**CONSTRUCTION MANAGEMENT**
RPS CONSULTING
PH: 8099 3200

**TRAFFIC**
GTA TRAFFIC
PH: 8448 1800

**QUANTITY SURVEY**
MBM CONSULTING
PH: 9270 1000

**ARBORIST**
SYDNEY ARBOR TREES
PH: 9666 6821

LEGEND

NORTH

DO NOT SCALE DRAWINGS. USE FIGURED DIMENSIONS ONLY. VERIFY ALL DIMENSIONS ON SITE.
REFER ANY DISCREPANCIES TO THE ARCHITECT.
THIS DRAWING, THE INFORMATION ON IT AND THE DESIGN ARE COPYRIGHT OF LANZ NIMMO ARCHITECTS PTY LTD

CLIENT
**Taronga Zoo**

PROJECT TITLE
**Upper Australia Exhibit**

SCALE CHECK 5 10

| REVIEW | DIRECTOR SIGNATURE | DATE |
|---|---|---|
| TENDER | | |
| CONST | | |

TITLE
**PLANTING PALETTE**

| DRAWN | PLOT DATE | SCALE @A1 |
|---|---|---|
| LZ | 15/06/2020 | 1:250 |
| CHECKED | PROJECT NO. | DRAWING NO. | REV. NO |
| JF | 18-16 | A-DA-706 | 02 |

1 SITE SURFACE TREATMENT PLAN
1:250

| REV | DESCRIPTION | DATE |
|---|---|---|
| 01 | DRAFT SSDA ISSUE FOR COORDINATION | 29.05.20 |
| 02 | ISSUE FOR SSDA SUBMISSION | 15.06.20 |

**CIVIL**
SDA STRUCTURES
PH: 9810 6911

**HYDRAULIC & CIVIL**
WARREN SMITH & PARTNERS
PH: 9299 1312

**CONSTRUCTION MANAGEMENT**
RPS CONSULTING
PH: 8099 3200

**TRAFFIC**
GTA TRAFFIC
PH: 8448 1800

**QUANTITY SURVEY**
MBM CONSULTING
PH: 9270 1000

**ARBORIST**
SYDNEY ARBOR TREES
PH: 9666 6821

LEGEND

NORTH

DO NOT SCALE DRAWINGS. USE FIGURED DIMENSIONS ONLY. VERIFY ALL DIMENSIONS ON SITE.
REFER ANY DISCREPANCIES TO THE ARCHITECT.
THIS DRAWING, THE INFORMATION ON IT AND THE DESIGN ARE COPYRIGHT OF LAHZ NIMMO ARCHITECTS PTY LTD

CLIENT
**Taronga Zoo**

PROJECT TITLE
**Upper Australia Exhibit**

SCALE CHECK 5 10

| REVIEW | DIRECTOR SIGNATURE | DATE |
|---|---|---|
| TENDER | | |
| CONST | | |

TITLE
# SURFACE TREATMENT PLAN

| DRAWN | PLOT DATE | SCALE @A1 |
|---|---|---|
| LZ | 15/06/2020 | 1:250 |
| CHECKED | PROJECT NO. | DRAWING NO. | REV. NO |
| JF | 18-16 | A-DA-707 | 02 |

Planning, Industry & Environment

*Issued under the Environmental Planning and Assessment Act 1979*

**Approved Application No: SSD 10456**

**Granted on: 21 December 2020**

**Signed M.W.**

**Sheet No: 30 of 31**

## LEGEND

- EXISTING POND TO BE FILLED
- +66.367 PROPOSED LEVELS
- +66.80 EXISTING LEVELS TO BE RETAINED
- 1:14 PROPOSED GRADIENT AND CROSS FALLS
- 69.08 SUVEY LEVELS AND CONTOURS

1 **LEVEL PLAN**

1:250

| REV | DESCRIPTION | DATE |
|---|---|---|
| 01 | DRAFT SSDA ISSUE FOR COORDINATION | 29.05.20 |
| 02 | ISSUE FOR SSDA SUBMISSION | 15.06.20 |

**CIVIL**
SDA STRUCTURES
PH: 9810 6911

**HYDRAULIC & CIVIL**
WARREN SMITH & PARTNERS
PH: 9299 1312

**CONSTRUCTION MANAGEMENT**
RPS CONSULTING
PH: 8099 3200

**TRAFFIC**
GTA TRAFFIC
PH: 8448 1800

**QUANTITY SURVEY**
MBM CONSULTING
PH: 9270 1000

**ARBORIST**
SYDNEY ARBOR TREES
PH: 9666 6821

LEGEND

NORTH

DO NOT SCALE DRAWINGS. USE FIGURED DIMENSIONS ONLY. VERIFY ALL DIMENSIONS ON SITE.
REFER ANY DISCREPANCIES TO THE ARCHITECT
THIS DRAWING, THE INFORMATION ON IT AND THE DESIGN ARE COPYRIGHT OF LAHZ NIMMO ARCHITECTS PTY LTD

CLIENT
**Taronga Zoo**

PROJECT TITLE
**Upper Australia Exhibit**

SCALE CHECK 5 10

| REVIEW | DIRECTOR SIGNATURE | DATE |
|---|---|---|
| TENDER | | |
| CONST | | |

TITLE
**LEVEL PLAN**

| DRAWN | PLOT DATE | SCALE @A1 |
|---|---|---|
| LZ | 15/06/2020 | 1:250 |
| CHECKED | PROJECT NO. | DRAWING NO. | REV. NO |
| JF | 18-16 | A-DA-708 | 02 |

Planning, Industry & Environment

*Issued under the Environmental Planning and Assessment Act 1979*

**Approved Application No: SSD 10456**

**Granted on: 21 December 2020**

**Signed M.W.**

**Sheet No: 31 of 31**

1 **21 JUNE - 9AM**

2 **21 JUNE - 12PM**

3 **21 JUNE - 3PM**

SITE BOUNDARY - UPPER AUSTRALIA PRECINCT

TREES NOT MODELLED

SHADOW

| REV | DESCRIPTION | DATE |
|---|---|---|
| 01 | DRAFT SSDA ISSUE FOR COORDINATION | 29.05.20 |
| 02 | ISSUE FOR SSDA SUBMISSION | 15.06.20 |

| REV | DESCRIPTION | DATE |
|---|---|---|

**STRUCTURE / CIVIL**
SDA STRUCTURES
PH: 9810 6911

**STORMWATER**
WARREN SMITH & PARTNERS
PH: 9299 1312

**BCA / ACCESS**
MATT SHUTER & ASSOCIATES
PH: 9387 4441

**TRAFFIC**
GTA TRAFFIC
PH: 8448 1800

**QUANTITY SURVEY**
MBM CONSULTING
PH: 9270 1000

**ARBORIST**
SYDNEY ARBOR TREES
PH: 9666 6821

**LANDSCAPE**
SPACKMAN MOSSOP MICHAELS
PH: 9361 4549

**SERVICES ENGINEERS**
ADP CONSULTING
PH:

LEGEND

NORTH

DO NOT SCALE DRAWINGS. USE FIGURED DIMENSIONS ONLY. VERIFY ALL DIMENSIONS ON SITE.
REFER ANY DISCREPANCIES TO THE ARCHITECT.
THIS DRAWING, THE INFORMATION ON IT AND THE DESIGN ARE COPYRIGHT OF LAHZ NIMMO ARCHITECTS PTY LTD

CLIENT
**Taronga Zoo**

PROJECT TITLE
**Upper Australia Exhibit**

SCALE CHECK 5 10

**lahznimmo**
**architects**
Suite 404, Flourmill Studios
3 Gladstone St
Newtown NSW 2042 Australia
T 02 9550 5200
F 02 9550 5233
www.lahznimmo.com

| REVIEW | DIRECTOR SIGNATURE | DATE |
|---|---|---|
| TENDER | | |
| CONST | | |

TITLE
# SHADOW DIAGRAMS

| DRAWN | PLOT DATE | SCALE @A1 |
|---|---|---|
| PL | 15/06/2020 | |
| CHECKED | PROJECT NO. | DRAWING NO. / REV. NO |
| SK | 18-16 | A-DA-801 / 02 |