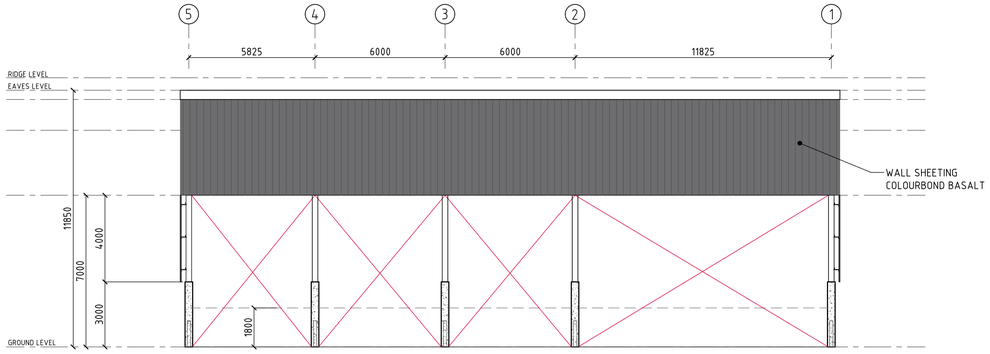

RECOVERED MATERIALS STORAGE BUNKERS - NORTHERN ELEVATION
SCALE 1:100

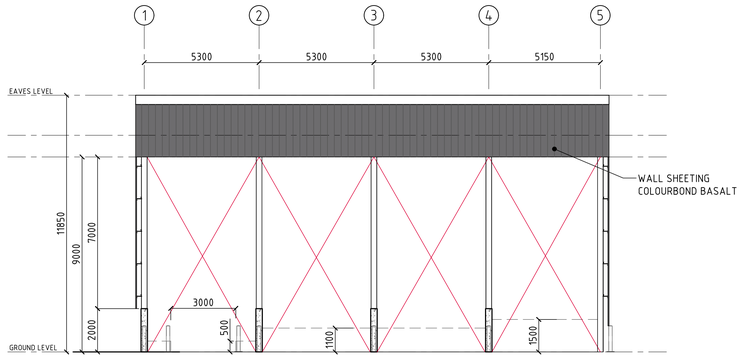

RECONOMY RECEIVAL PITS - SOUTHERN ELEVATION
SCALE 1:100

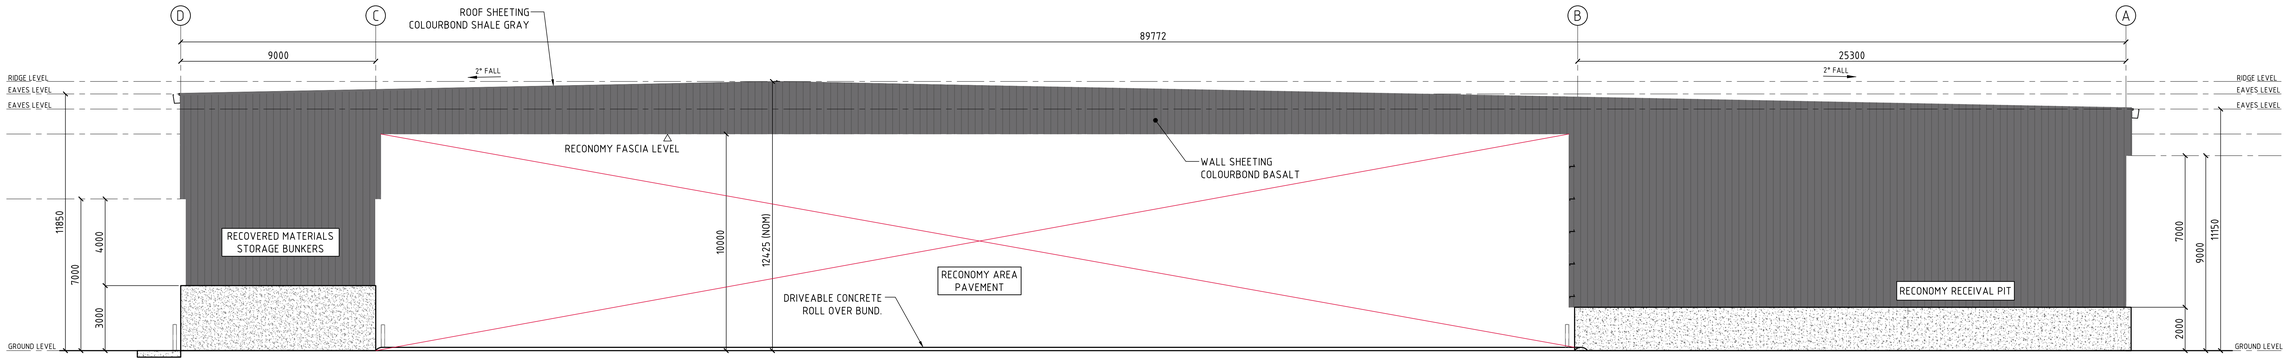

RECONOMY RECEIVAL PITS AND RECOVERED MATERIALS
STORAGE BUNKERS - WESTERN ELEVATION
SCALE 1:100

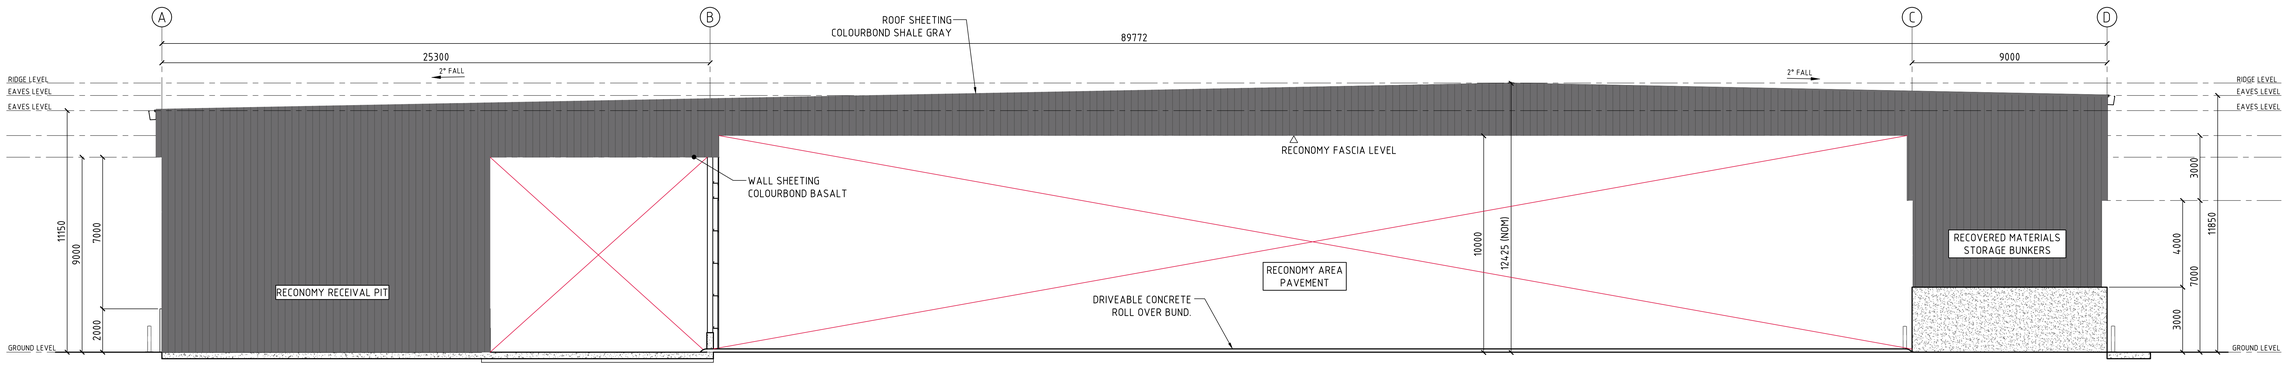

RECONOMY RECEIVAL PITS AND RECOVERED MATERIALS
STORAGE BUNKERS - EASTERN ELEVATION
SCALE 1:100

1m 0 1 2 3 4 5 6 7 8 9 10m
SCALE 1:100 AT A0 SIZE SHEET

FOR INFORMATION

ISSUED FOR APPROVAL	22.12.20	D
ISSUED FOR APPROVAL	21.12.20	C
ISSUED FOR APPROVAL	09.12.20	B
ISSUED FOR APPROVAL	08.12.20	A
AMENDMENTS	DATE	ISSUE

AMENDMENTS DATE ISSUE
AMENDMENTS DATE ISSUE

CLIENT
DOWNER GROUP
TRINITI BUSINESS CAMPUS, 39 DELHI ROAD
NORTH RYDE NSW 2113
PH: (02) 9468 9700

PROJECT
SUSTAINABLE ROAD RESOURCE CENTRE
9 DEVON STREET, CLYDE NSW

DESIGNED	DRAWN	DATE	CHECKED	SIZE	SCALE	CAD REF:
XC	HU	AUG		A0	AS SHOWN	C013919.02-AR301

Costin Roe Consulting Pty Ltd.
Consulting Engineers ACN 002 896 448
Level 1, 8 Windmill Street
Walsh Bay, Sydney NSW 2000
Tel: (02) 9251-7699 Fax: (02) 9241-3731
email: mail@costinroe.com.au

Costin Roe Consulting
PRECISION | COMMUNICATION | ACCOUNTABILITY

DRAWING TITLE
RECONOMY RECEIVAL PITS & RECONOMY MATERIAL STORAGE BUNKER ELEVATIONS - SHEET 1

DRAWING No. C013919.02-AR301
ISSUE D