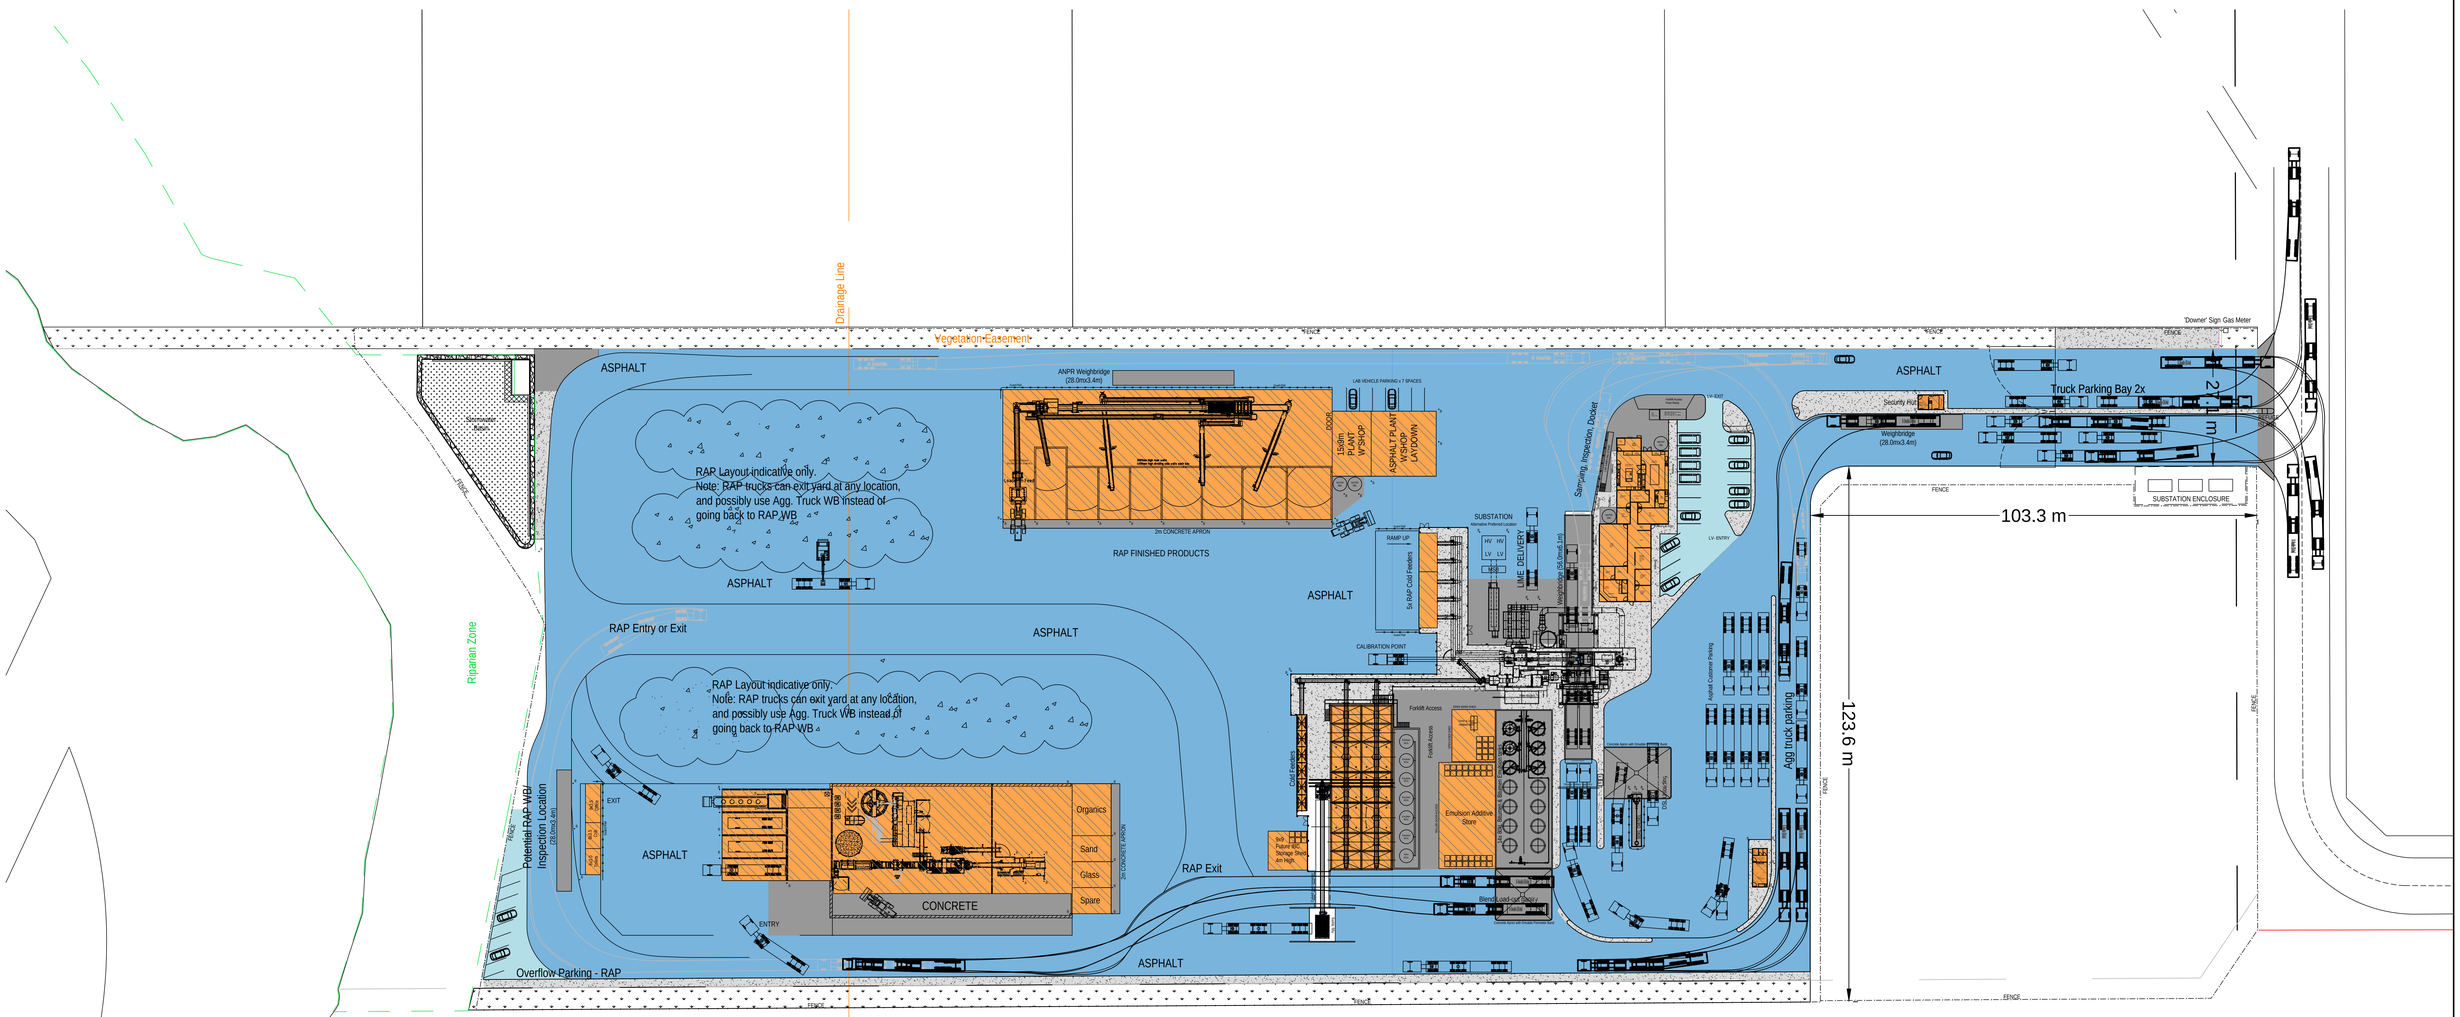

PROPOSED PAVEMENT LAYOUT
SCALE 1:500

LEGEND:

- HEAVY DUTY ASPHALT PAVEMENT
- LIGHT DUTY ASPHALT PAVEMENT
- ROOFED AREAS
- HEAVY DUTY CONCRETE PAVEMENT
- LIGHT DUTY CONCRETE PAVEMENT

5m 0 10 20 30 40 50m
SCALE 1:500 AT A0 SHEET SIZE

FOR APPROVAL

AMENDMENTS	DATE	ISSUE
ISSUED FOR APPROVAL	23.12.20	B
ISSUED FOR APPROVAL	25.11.20	A

AMENDMENTS DATE ISSUE | AMENDMENTS DATE ISSUE

CLIENT
DOWNER GROUP
TRINITI BUSINESS CAMPUS, 39 DELHI ROAD
NORTH RYDE NSW 2113
PH: (02) 9468 9700

PROJECT
SUSTAINABLE ROAD RESOURCE CENTRE
9 DEVON STREET, CLYDE NSW

DESIGNED	DRAWN	DATE	CHECKED	SIZE	SCALE	CAD REF:
XC	HU	AUG		A0	AS SHOWN	C013919.02-AR200

Costin Roe Consulting Pty Ltd.
Consulting Engineers ACN 003 696 448
Level 1, 8 Windmill Street
Walsh Bay, Sydney NSW 2000
Tel: (02) 9251-7699 Fax: (02) 9241-3731
email: mail@costinroe.com.au

Costin Roe Consulting
PRECISION | COMMUNICATION | ACCOUNTABILITY

DRAWING TITLE
PROPOSED PAVEMENT LAYOUT

DRAWING No C013919.02-AR200
ISSUE B