Warehouse Facility

74 Edinburgh Road, Marrickville, NSW, 2204

Issued for SSDA

Drawing List

No.:	SHEET NAME	DATE
DA000	Coverpage	
DA001	Site Plan	28.08.2020
DA002	Demolition Plan	28.08.2020
DA101	Ground Floor Plan	28.08.2020
DA102	Level 1 Floor Plan	28.08.2020
DA103	Level 2 Floor Plan	28.08.2020
DA104	Level 3 Floor Plan	28.08.2020
DA105	Level 4 Floor Plan	28.08.2020
DA106	Level 5 Floor Plan	28.08.2020
DA107	Level 6 Floor Plan	28.08.2020
DA108	Plantroom	28.08.2020
DA109	Roof Plan	28.08.2020
DA201	Elevations - Sheet 1	28.08.2020
DA250	External Finishes	28.08.2020
DA255	Signage Elevations	28.08.2020
DA301	Sections - Sheet 1	28.08.2020
DA501	Shadow Diagrams	28.08.2020

nettletontribe

22/09/2020 12:43:58 PM C:\REVITLOCAL2019\10437_CFC Marrickville_Minseans.rvt

ISSUED FOR SSDA

Client

Woolworths
The fresh food people

Issue	Description	Date
1	Issued for SSDA	28.08.2020

Project Name
Warehouse Facility

Project Address
74 Edinburgh Road, Marrickville, NSW, 2204

Key Plan
0 15000 37500

Drawing Title:
Site Plan

Author:	Checker:	Sheet Size:	Scale:
DT	-	A1	1:750

Drawing Number: **10437_DA001**

Issue: **1**

nettletontribe

nettleton tribe partnership pty ltd ABN 58 161 683 122

117 Willoughby Road, Crows Nest, NSW 2065
t +61 2 9431 6431
e: sydney@nettletontribe.com.au w: nettletontribe.com.au

28/08/2020 4:14:51 PM C:\REVIT\CAD\19\10437_CFC_Marrickville_Mixeuse.rvt

ISSUED FOR SSDA

Client

Woolworths
The fresh food people

Issue	Description	Date
1	Issued for SSDA	28.08.2020

Project Name
Warehouse Facility

Project Address
74 Edinburgh Road, Marrickville, NSW, 2204

Key Plan
0 10000 25000

Drawing Title:
Demolition Plan

Author:	Checker:	Sheet Size:	Scale:
TR	-	A1	1:750

Drawing Number:
10437_DA002

Issue:
1

nettletontribe

nettleton tribe partnership pty ltd ABN 58 161 683 122

117 Willoughby Road, Crows Nest, NSW 2065
t +61 2 9431 6431
e: sydney@nettletontribe.com.au w: nettletontribe.com.au

28/08/2020 4:15:22 PM C:\REVIT\LOCAL\2019\10437_CFC_Marrickville_Mweaver.rvt

1 Ground
1 : 500

GFA Schedule

Land Use	Area
CFC	558 m²
CFC Warehouse	21,000 m²
Commercial (CFC)	8,361 m²
Spec Office	596 m²
Spec Warehouse	8,578 m²
Grand total	39,093 m²

Car Parking

Carpark - Accessible	7
Carpark - Standard	317
Pick-Up	4
Spec. Warehouse - Accessible	1
Spec. Warehouse - Standard	46
Grand total	375

Van Parking

CFC - Van Parking	140

ISSUED FOR SSDA

Client

Woolworths
The fresh food people

Issue	Description	Date
1	Issued for SSDA	28.08.2020

Project Name
Warehouse Facility

Project Address
74 Edinburgh Road, Marrickville, NSW, 2204

Key Plan
0 10000 25000

Drawing Title:
Ground Floor Plan

Author: Min
Checker: -
Sheet Size: A1
Scale: 1:500
Drawing Number: **10437_DA101**
Issue: **1**

nettletontribe

nettleton tribe partnership pty ltd ABN 58 161 683 122
117 Willoughby Road, Crows Nest, NSW 2065
t +61 2 9431 6431
e: sydney@nettletontribe.com.au w: nettletontribe.com.au

9/09/2020 6:43:02 PM C:\BIM\TOCAD2019\10437_CFC Marrickville_Minsaura.rvt

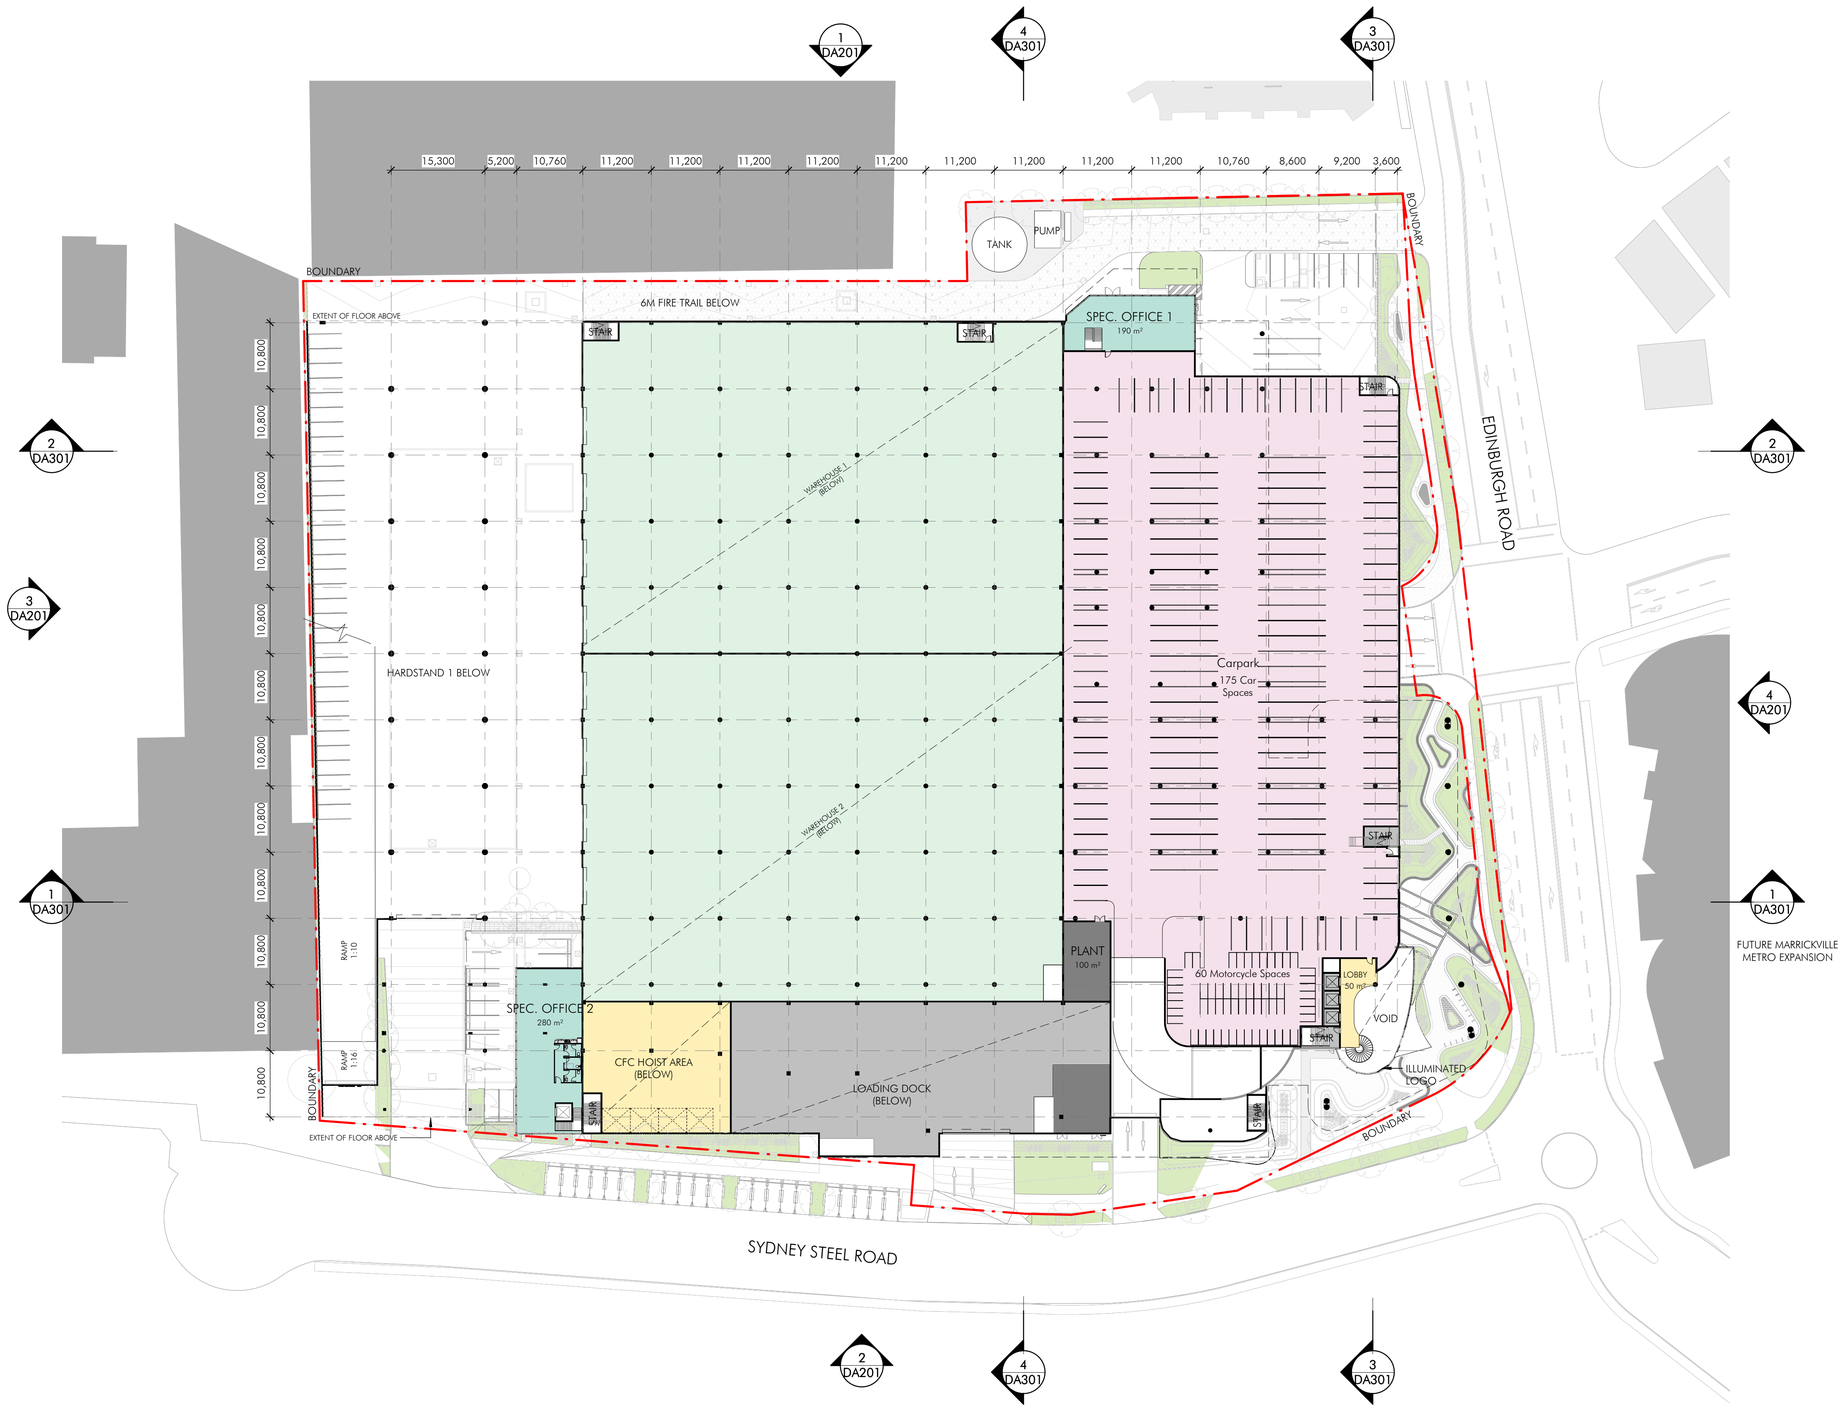

1 Level 1
1 : 500

GFA Schedule

Land Use	Area
CFC	558 m²
CFC Warehouse	21,000 m²
Commercial (CFC)	8,361 m²
Spec Office	596 m²
Spec Warehouse	8,578 m²
Grand total	39,093 m²

Car Parking

Carpark - Accessible	7
Carpark - Standard	317
Pick-Up	4
Spec. Warehouse - Accessible	1
Spec. Warehouse - Standard	46
Grand total	375

Van Parking

CFC - Van Parking	140

ISSUED FOR SSDA

Client

Woolworths
The fresh food people

Issue		Description	Date
1	1	Issued for SSDA	28.08.2020

Project Name
Warehouse Facility

Project Address
74 Edinburgh Road, Marrickville, NSW, 2204

Key Plan
0 10000 25000

Drawing Title:
Level 1 Floor Plan

Author:	Checker:	Sheet Size:	Scale:
Min	-	A1	1:500

Drawing Number: **10437_DA102**
Issue: **1**

nettletontribe
nettleton tribe partnership pty ltd ABN 58 161 683 122
117 Willoughby Road, Crows Nest, NSW 2065
t +61 2 9431 6431
e: sydney@nettletontribe.com.au w: nettletontribe.com.au

9/09/2020 8:56:52 PM C:\REVIT\DOCA2019\10437_CFC_Marrickville_Warehouse.rvt

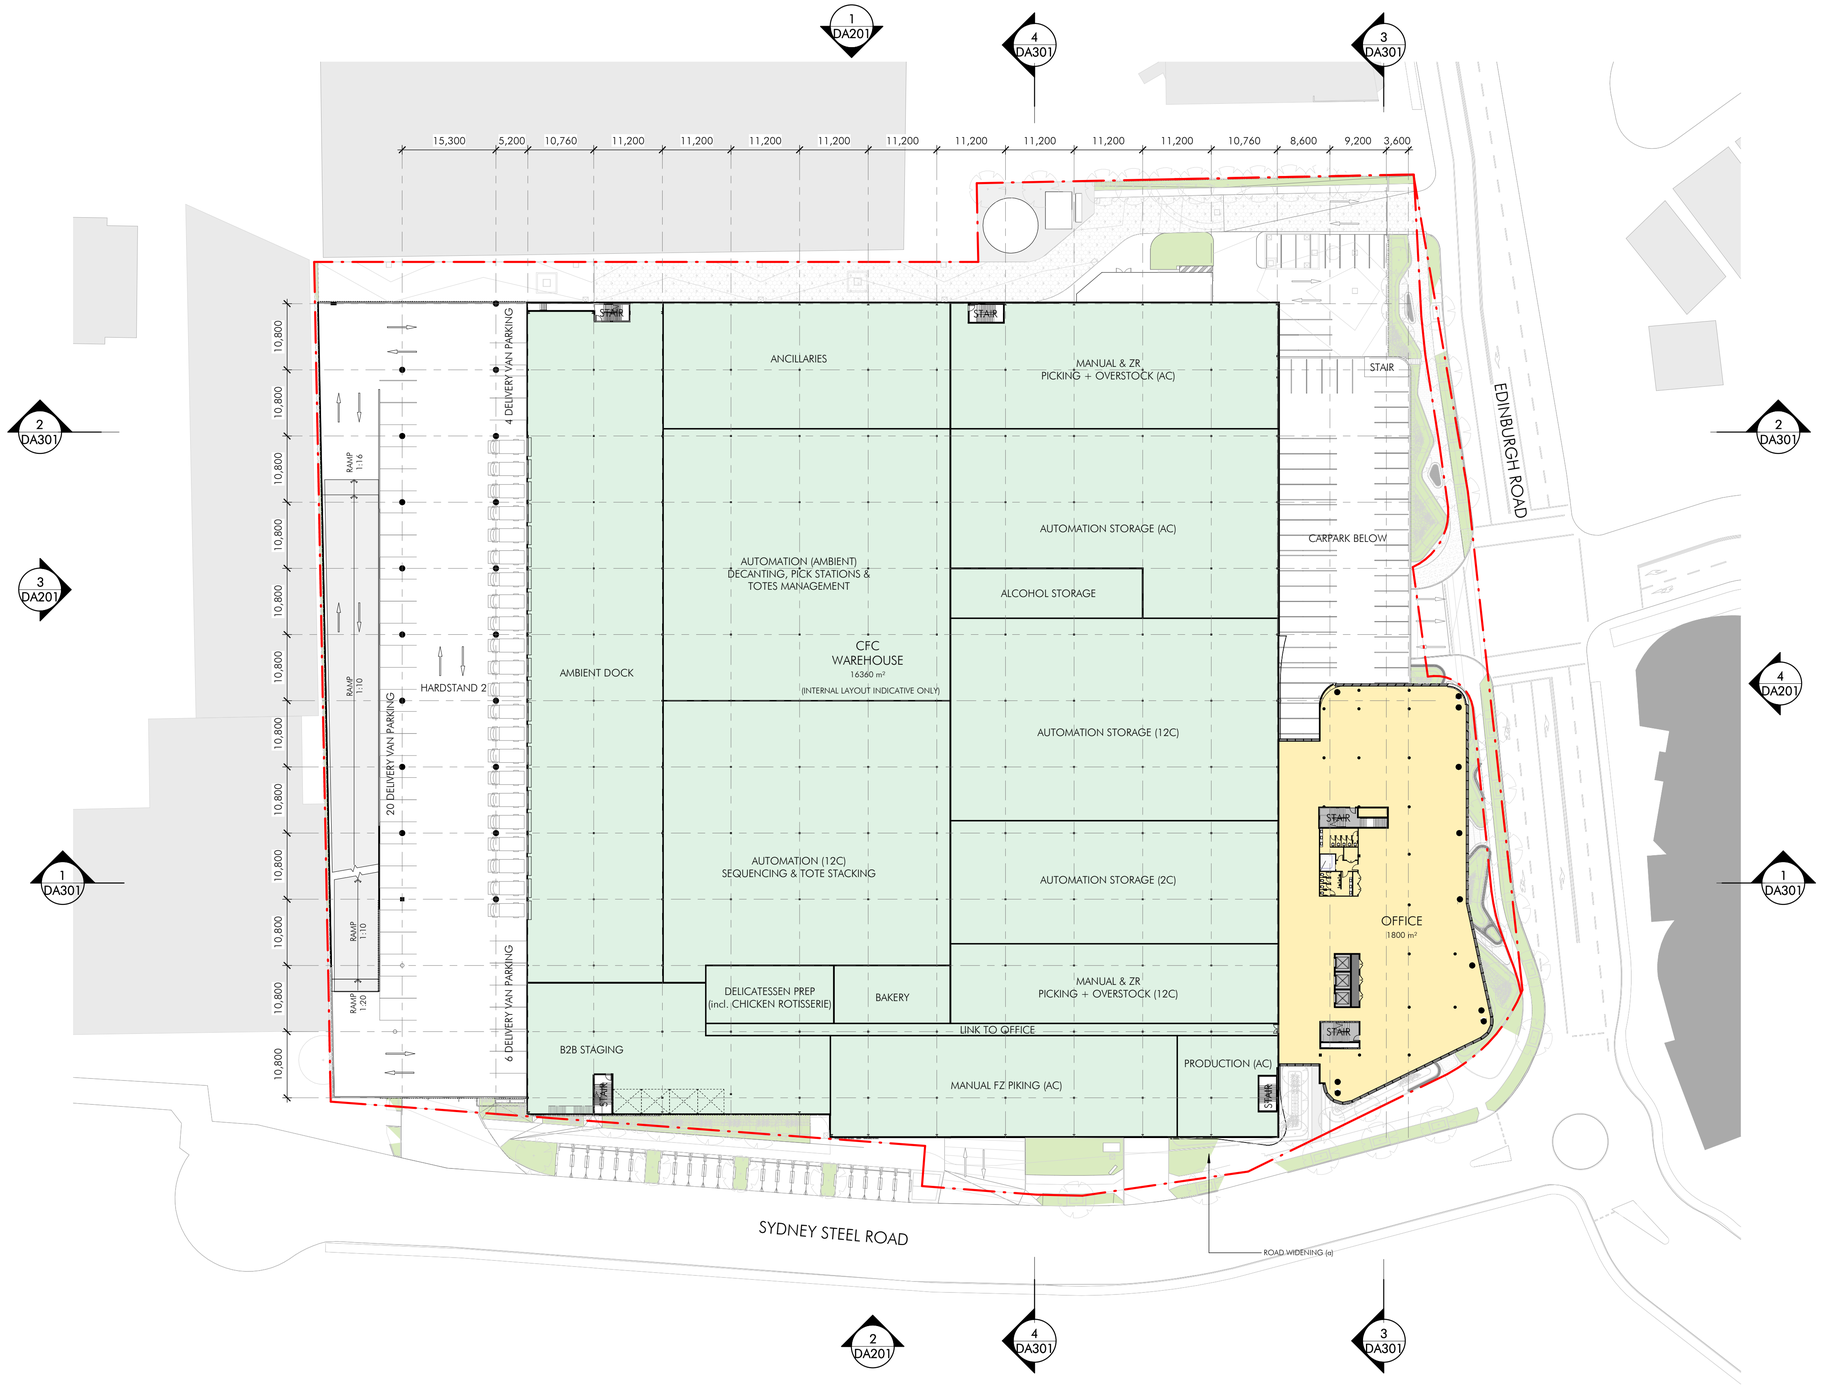

GFA Schedule

Land Use	Area
CFC	558 m²
CFC Warehouse	21,000 m²
Commercial (CFC)	8,361 m²
Spec Office	596 m²
Spec Warehouse	8,578 m²
Grand total	39,093 m²

Car Parking

Carpark - Accessible	7
Carpark - Standard	317
Pick-Up	4
Spec. Warehouse - Accessible	1
Spec. Warehouse - Standard	46
Grand total	375

Van Parking

CFC - Van Parking	140

ISSUED FOR SSDA

Client

Woolworths
The fresh food people

Issue	Description	Date
1	Issued for SSDA	28.08.2020

Project Name
Warehouse Facility

Project Address
74 Edinburgh Road, Marrickville, NSW, 2204

Key Plan
0 10000 25000

Drawing Title:
Level 2 Floor Plan

Author:	Checker:	Sheet Size:	Scale:
DT	-	A1	1:500

Drawing Number: **10437_DA103**
Issue: **1**

nettletontribe
nettleton tribe partnership pty ltd ABN 58 161 683 122
Level 5, 344 Queen Street, Brisbane, QLD 4000
t +61 7 3239 2444
e: brisbane@nettletontribe.com.au w: nettletontribe.com.au

14/10/2020 11:51:31 AM C:\BIMTRUCK\2019\10437_CFC_Marrickville_Mmacura.rvt

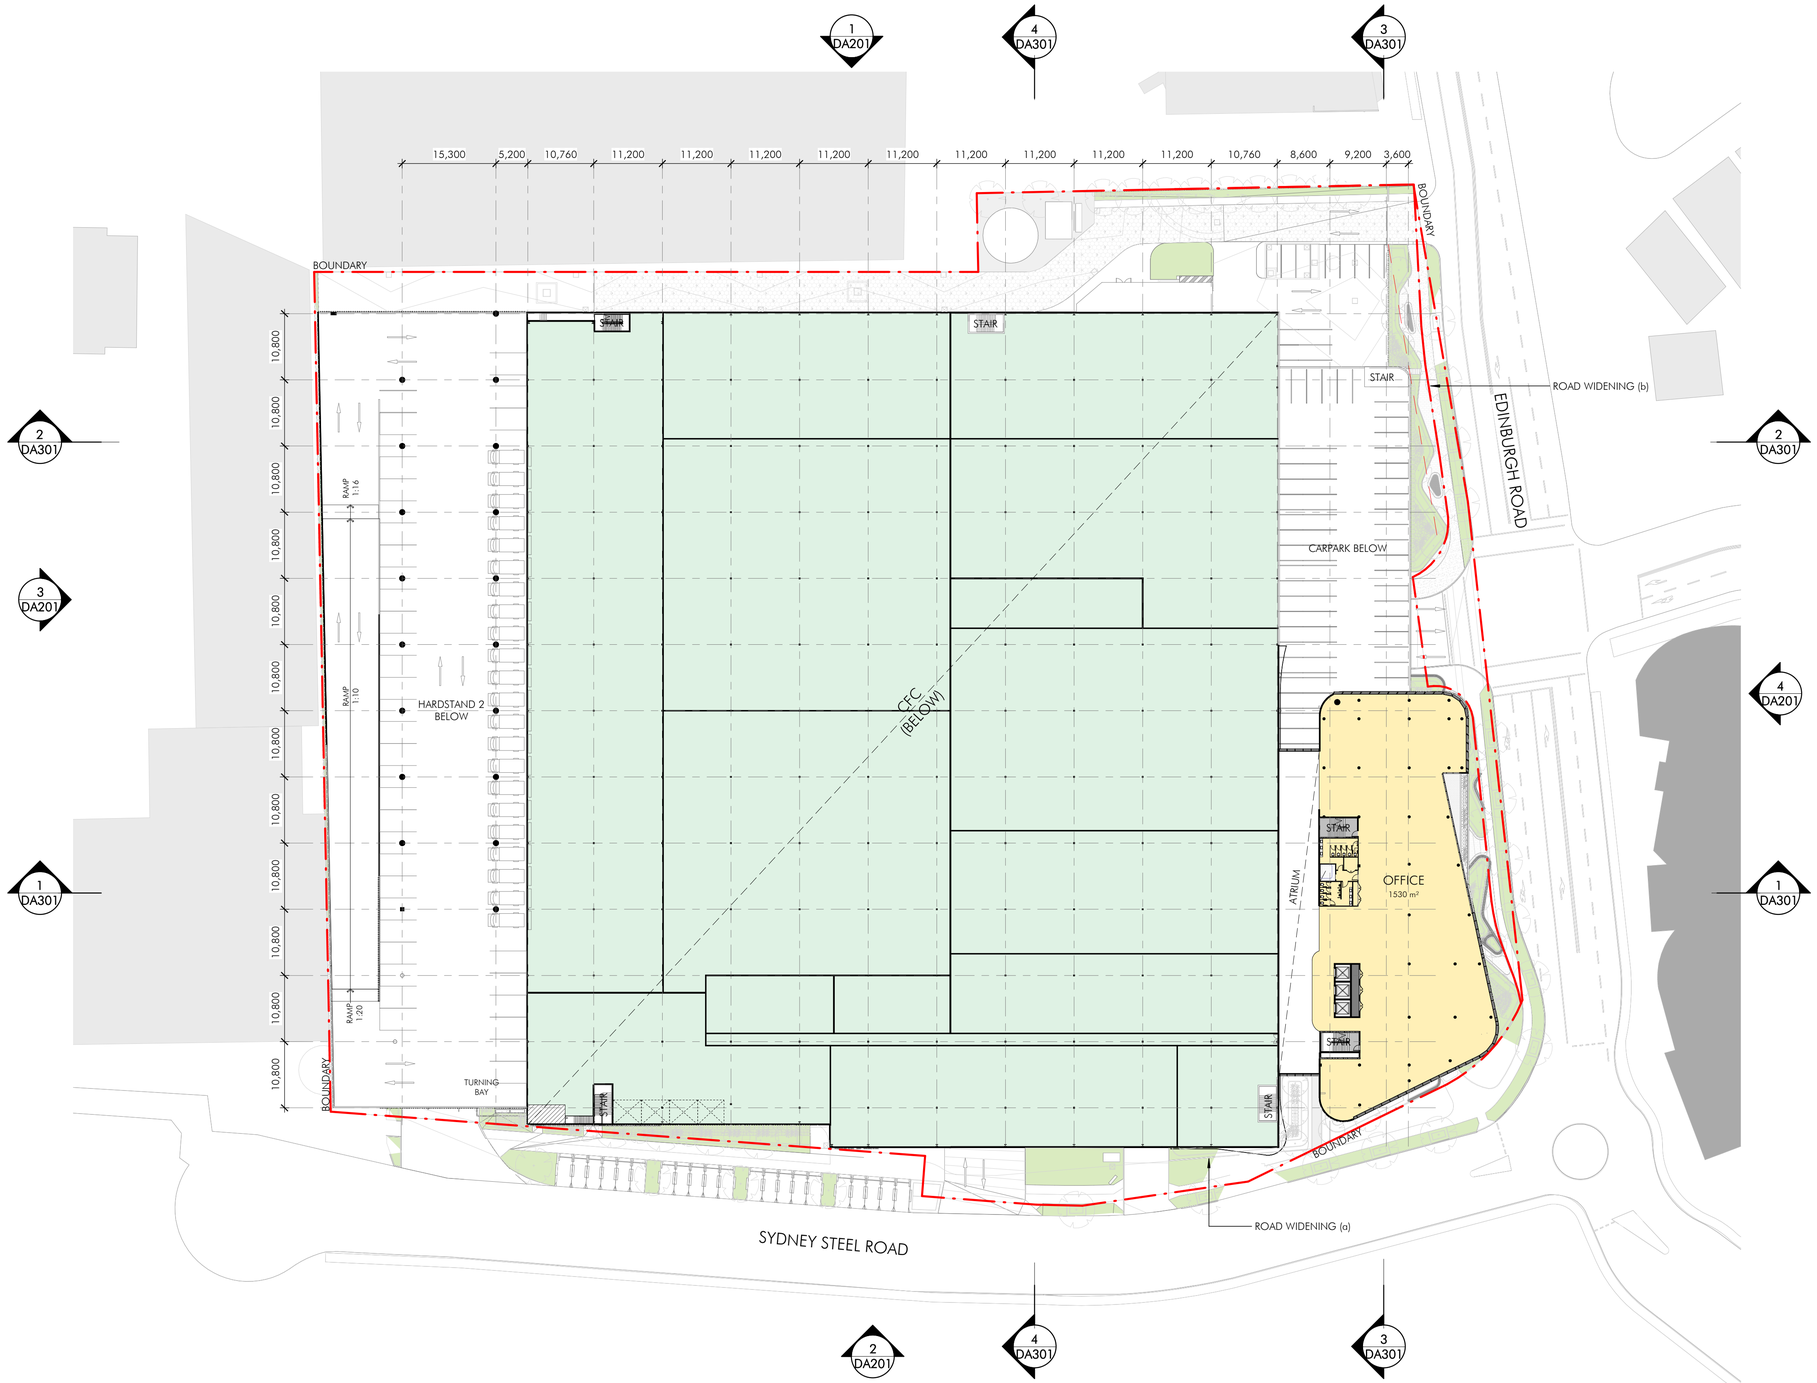

GFA Schedule

Land Use	Area
CFC	558 m²
CFC Warehouse	21,000 m²
Commercial (CFC)	8,361 m²
Spec Office	596 m²
Spec Warehouse	8,578 m²
Grand total	39,093 m²

Car Parking

Carpark - Accessible	7
Carpark - Standard	317
Pick-Up	4
Spec. Warehouse - Accessible	1
Spec. Warehouse - Standard	46
Grand total	375

Van Parking

CFC - Van Parking	140

ISSUED FOR SSDA

Client

Woolworths
The fresh food people

Issue	Description	Date
1	Issued for SSDA	28.08.2020

Project Name
Warehouse Facility

Project Address
74 Edinburgh Road, Marrickville, NSW, 2204

Key Plan
0 10000 25000

Drawing Title:
Level 3 Floor Plan

Author:	Checker:	Sheet Size:	Scale:
DT	-	A1	1:500

Drawing Number: **10437_DA104**
Issue: **1**

nettletontribe
nettleton tribe partnership pty ltd ABN 58 161 683 122
Level 5, 344 Queen Street, Brisbane, QLD 4000
t +61 7 3239 2444
e: brisbane@nettletontribe.com.au w: nettletontribe.com.au

1:4/10/2020 11:55:17 AM C:\BIMTILDCAD2019\10437_CFC_Marrickville_Mmasons.rvt

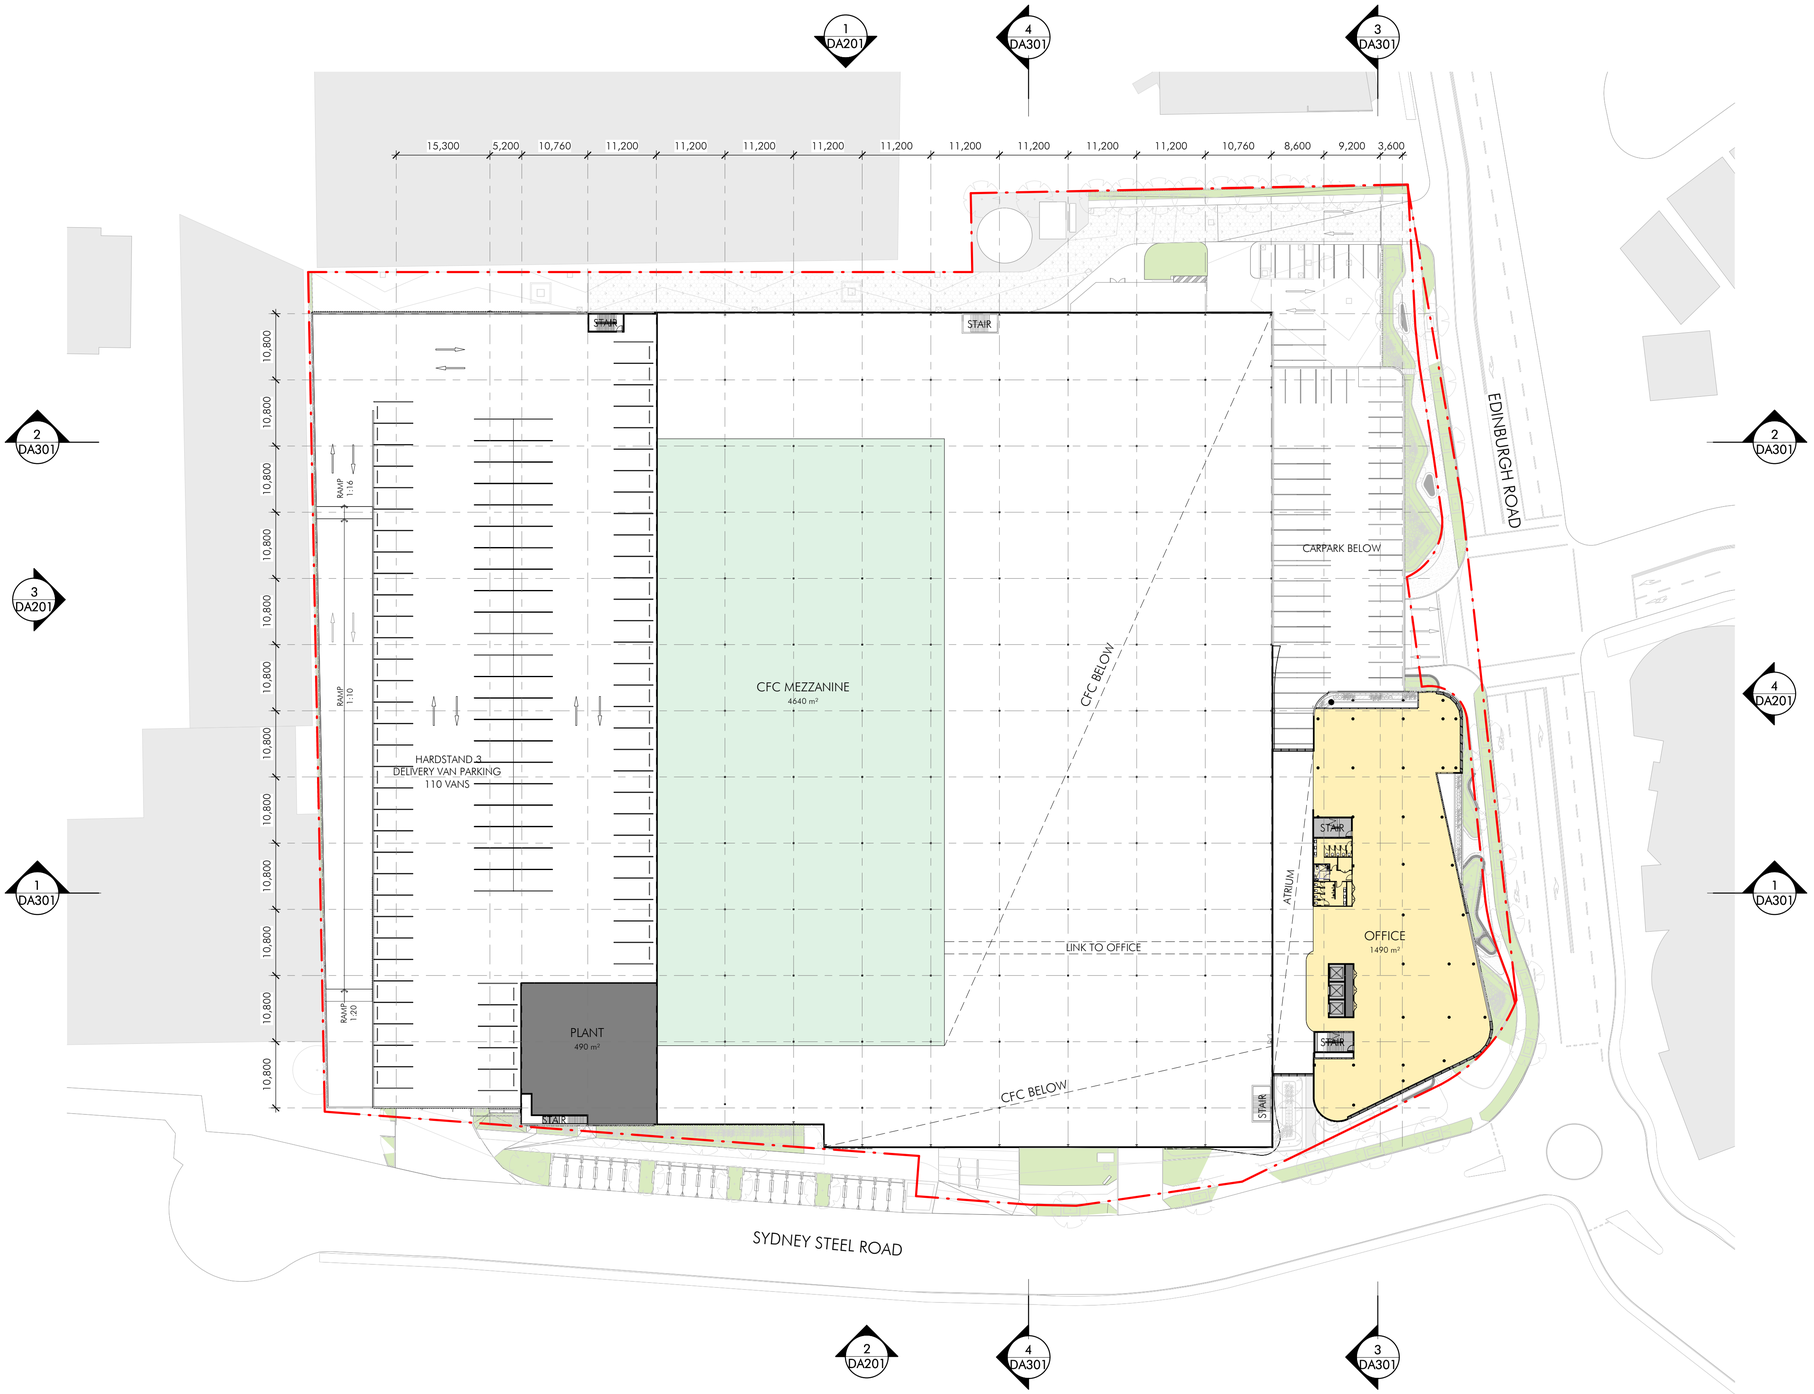

1 DA Level 4
1 : 500

GFA Schedule

Land Use	Area
CFC	558 m²
CFC Warehouse	21,000 m²
Commercial (CFC)	8,361 m²
Spec Office	596 m²
Spec Warehouse	8,578 m²
Grand total	39,093 m²

Car Parking

Carpark - Accessible	7
Carpark - Standard	317
Pick-Up	4
Spec. Warehouse - Accessible	1
Spec. Warehouse - Standard	46
Grand total	375

Van Parking

CFC - Van Parking	140

ISSUED FOR SSDA

Client

Woolworths
The fresh food people

Issue	Description	Date
1	Issued for SSDA	28.08.2020

Project Name
Warehouse Facility

Project Address
74 Edinburgh Road, Marrickville, NSW, 2204

Key Plan
0 10000 25000

Drawing Title:
Level 4 Floor Plan

Author:	Checker:	Sheet Size:	Scale:
DT	-	A1	1:500

Drawing Number: **10437_DA105**
Issue: **1**

nettletontribe
nettleton tribe partnership pty ltd ABN 58 161 683 122
Level 5, 344 Queen Street, Brisbane, QLD 4000
t +61 7 3239 2444
e: brisbane@nettletontribe.com.au w: nettletontribe.com.au

9/08/2020 4:45:01 PM C:\REVIT\DCA\2019\10437_CFC Marrickville_Ellinsons.rvt

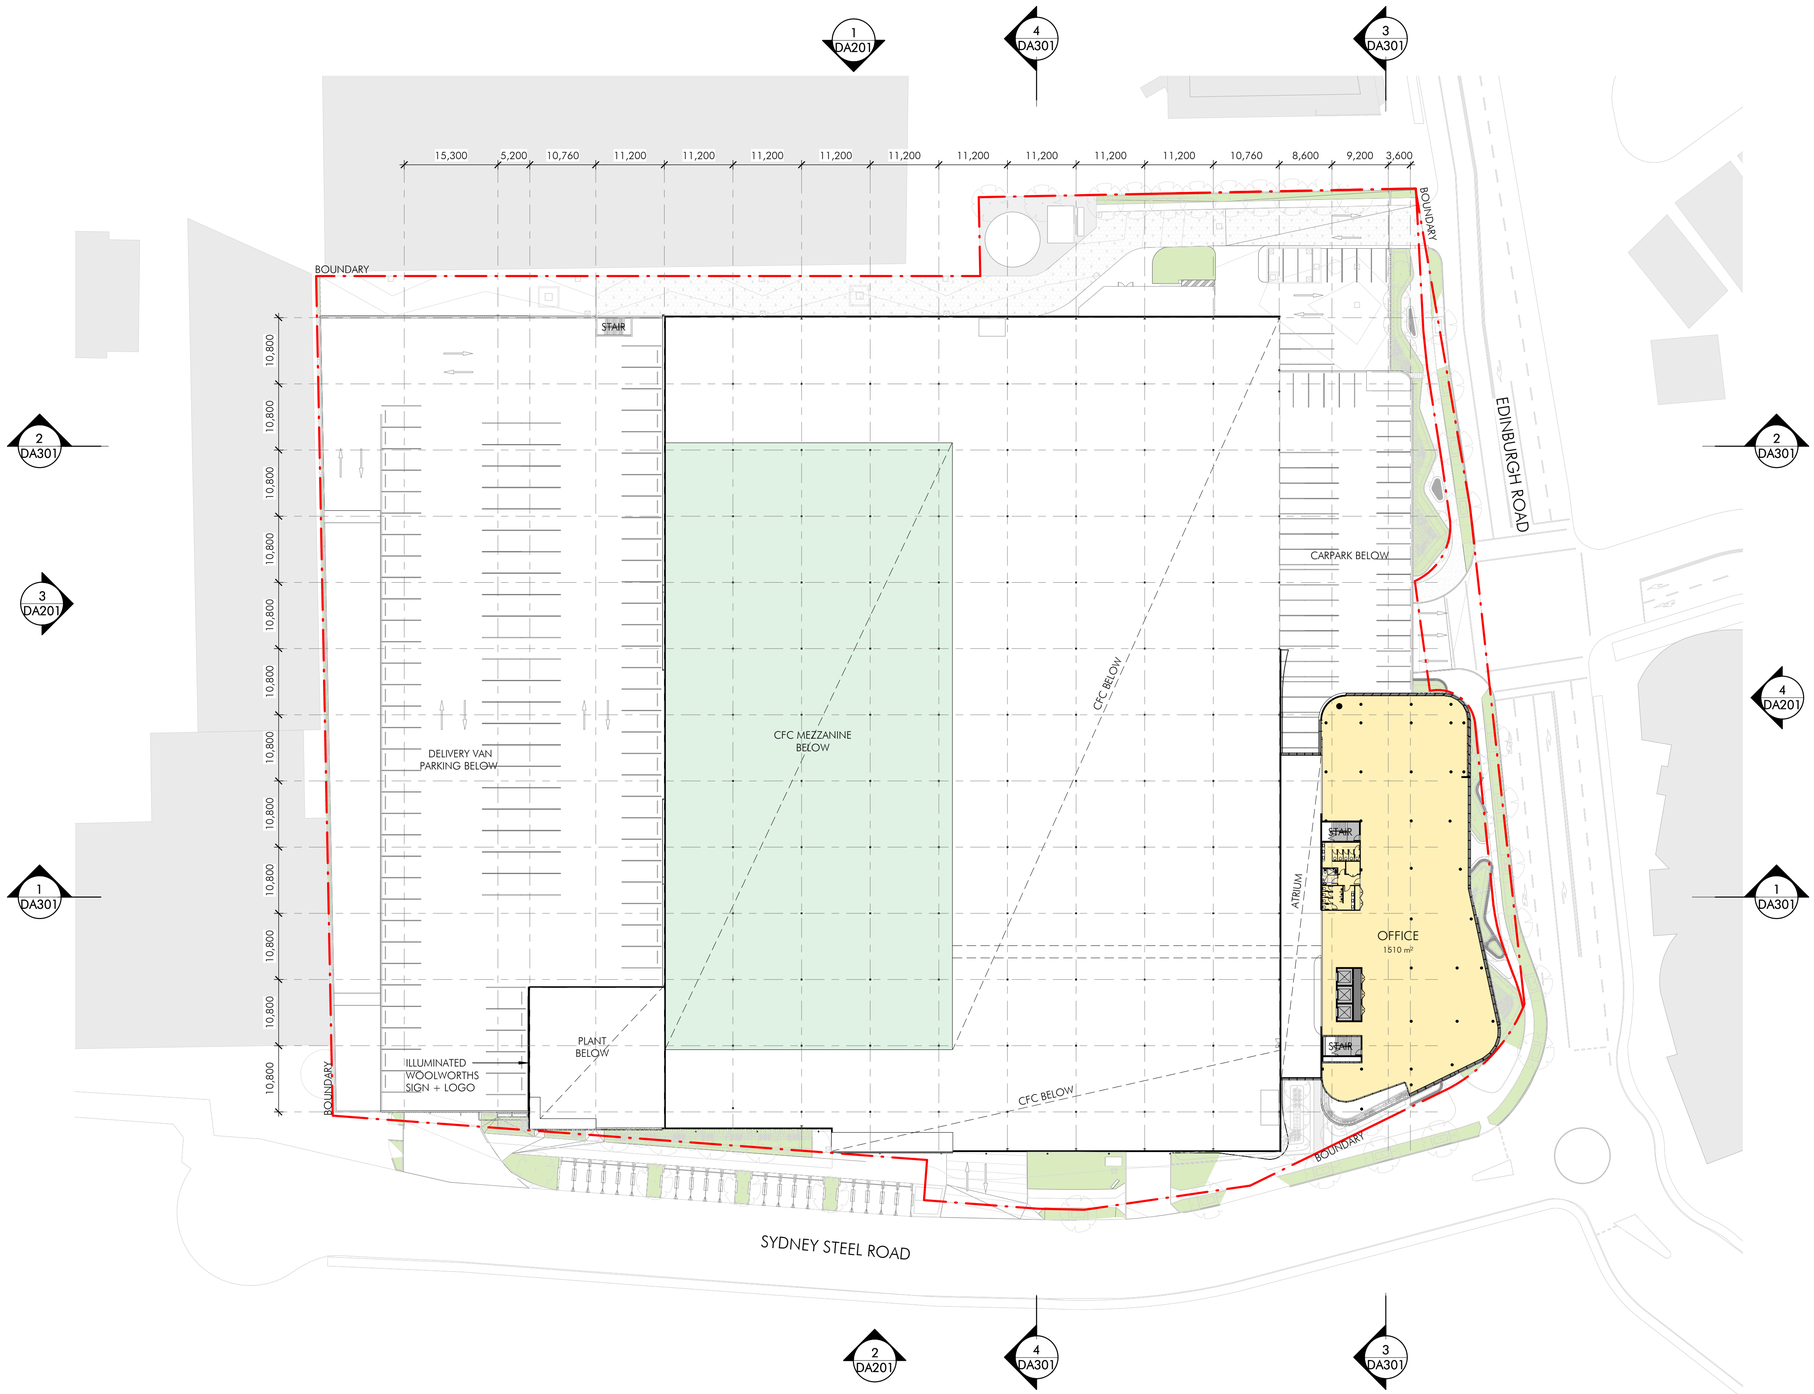

1 DA Level 5
1 : 500

GFA Schedule

Land Use	Area
CFC	558 m²
CFC Warehouse	21,000 m²
Commercial (CFC)	8,361 m²
Spec Office	596 m²
Spec Warehouse	8,578 m²
Grand total	39,093 m²

Car Parking

Carpark - Accessible	7
Carpark - Standard	317
Pick-Up	4
Spec. Warehouse - Accessible	1
Spec. Warehouse - Standard	46
Grand total	375

Van Parking

CFC - Van Parking	140

ISSUED FOR SSDA

Client

Woolworths
The fresh food people

Issue	Description	Date
1	Issued for SSDA	28.08.2020

Project Name
Warehouse Facility

Project Address
74 Edinburgh Road, Marrickville, NSW, 2204

Key Plan
0 10000 25000

Drawing Title:
Level 5 Floor Plan

Author:	Checker:	Sheet Size:	Scale:
DT	-	A1	1:500

Drawing Number: **10437_DA106**
Issue: **1**

nettletontribe
nettleton tribe partnership pty ltd ABN 58 161 683 122
Level 5, 344 Queen Street, Brisbane, QLD 4000
t +61 7 3239 2444
e: brisbane@nettletontribe.com.au w: nettletontribe.com.au

V:\09\2020 & 45-54 Pirt C:\REVIT\CACADV\10437_CFC Marrickville_Ellenstone.rvt

GFA Schedule

Land Use	Area
CFC	558 m²
CFC Warehouse	21,000 m²
Commercial (CFC)	8,361 m²
Spec Office	596 m²
Spec Warehouse	8,578 m²
Grand total	39,093 m²

Car Parking

Carpark - Accessible	7
Carpark - Standard	317
Pick-Up	4
Spec. Warehouse - Accessible	1
Spec. Warehouse - Standard	46
Grand total	375

Van Parking

CFC - Van Parking	140

ISSUED FOR SSDA

Client

Woolworths
The fresh food people

Issue	Description	Date
1	Issued for SSDA	28.08.2020

Project Name
Warehouse Facility

Project Address
74 Edinburgh Road, Marrickville, NSW, 2204

Key Plan
0 10000 25000

Drawing Title:
Level 6 Floor Plan

Author:	Checker:	Sheet Size:	Scale:
DT	-	A1	1:500

Drawing Number:
10437_DA107

Issue:
1

nettletontribe

nettleton tribe partnership pty ltd ABN 58 161 683 122

Level 5, 344 Queen Street, Brisbane, QLD 4000
t +61 7 3239 2444
e: brisbane@nettletontribe.com.au w: nettletontribe.com.au

9/09/2020 6:48:53 PM C:\NBIM\TLCACAD19\10437_CFC Marrickville_Messana.rvt

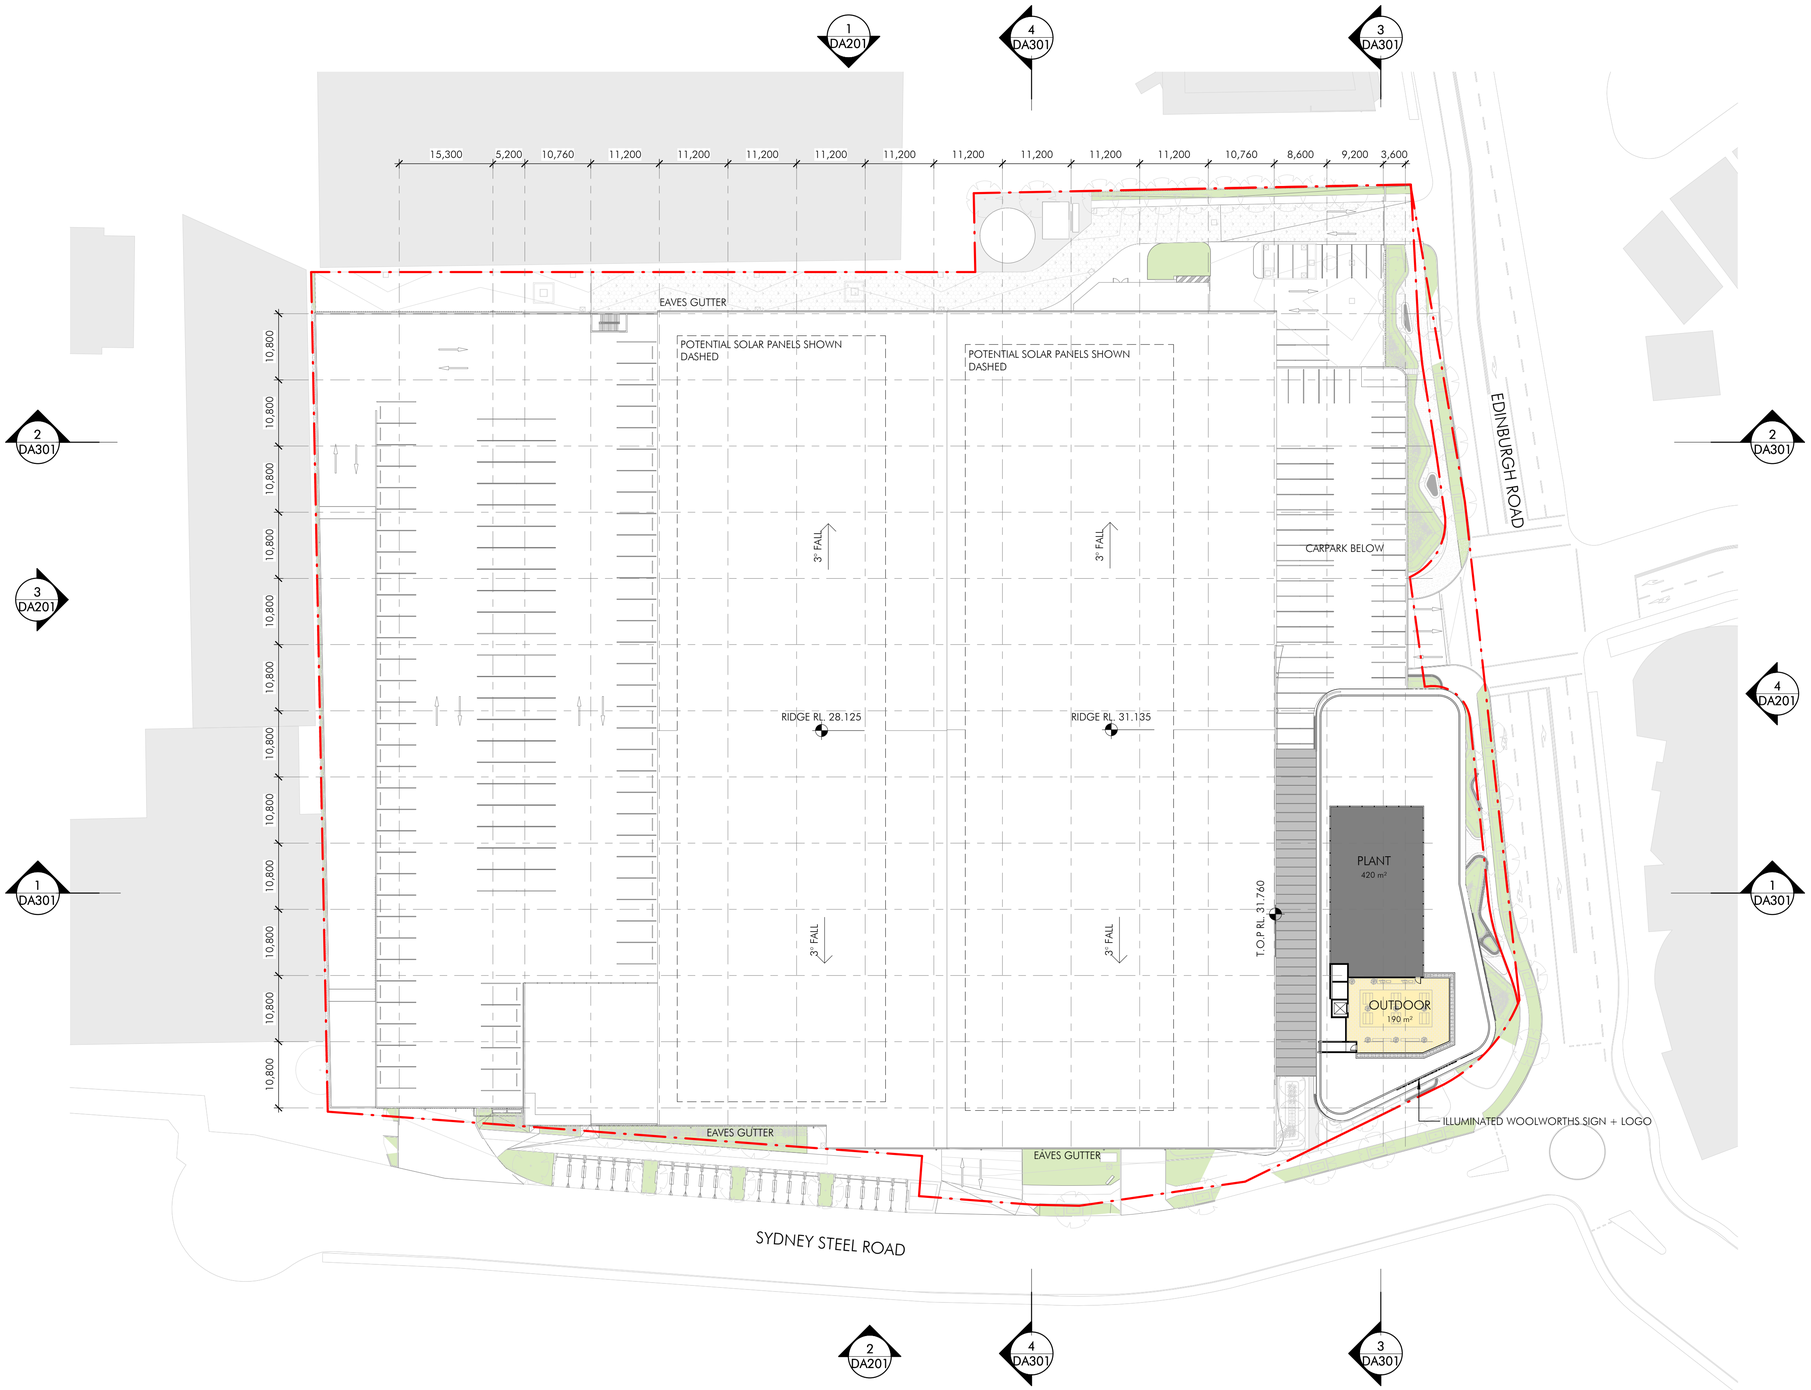

1 DA Plant
1 : 500

GFA Schedule

Land Use	Area
CFC	558 m²
CFC Warehouse	21,000 m²
Commercial (CFC)	8,361 m²
Spec Office	596 m²
Spec Warehouse	8,578 m²
Grand total	39,093 m²

Car Parking

Carpark - Accessible	7
Carpark - Standard	317
Pick-Up	4
Spec. Warehouse - Accessible	1
Spec. Warehouse - Standard	46
Grand total	375

Van Parking

CFC - Van Parking	140

ISSUED FOR SSDA

Client

woolworths
The fresh food people

Issue	Description	Date
1	Issued for SSDA	28.08.2020

Project Name
Warehouse Facility

Project Address
74 Edinburgh Road, Marrickville, NSW, 2204

Key Plan
0 10000 25000

Drawing Title:
Plantroom

Author:	Checker:	Sheet Size:	Scale:
TR	-	A1	1:500

Drawing Number:
10437_DA108

Issue:
1

nettletontribe

nettleton tribe partnership pty ltd ABN 58 161 683 122

117 Willoughby Road, Crows Nest, NSW 2065
t +61 2 9431 6431
e: sydney@nettletontribe.com.au w: nettletontribe.com.au

9/09/2020 6:54:19 PM C:\RFITS\DA\2019\10437_CFC Marrickville_Mirasons.rvt

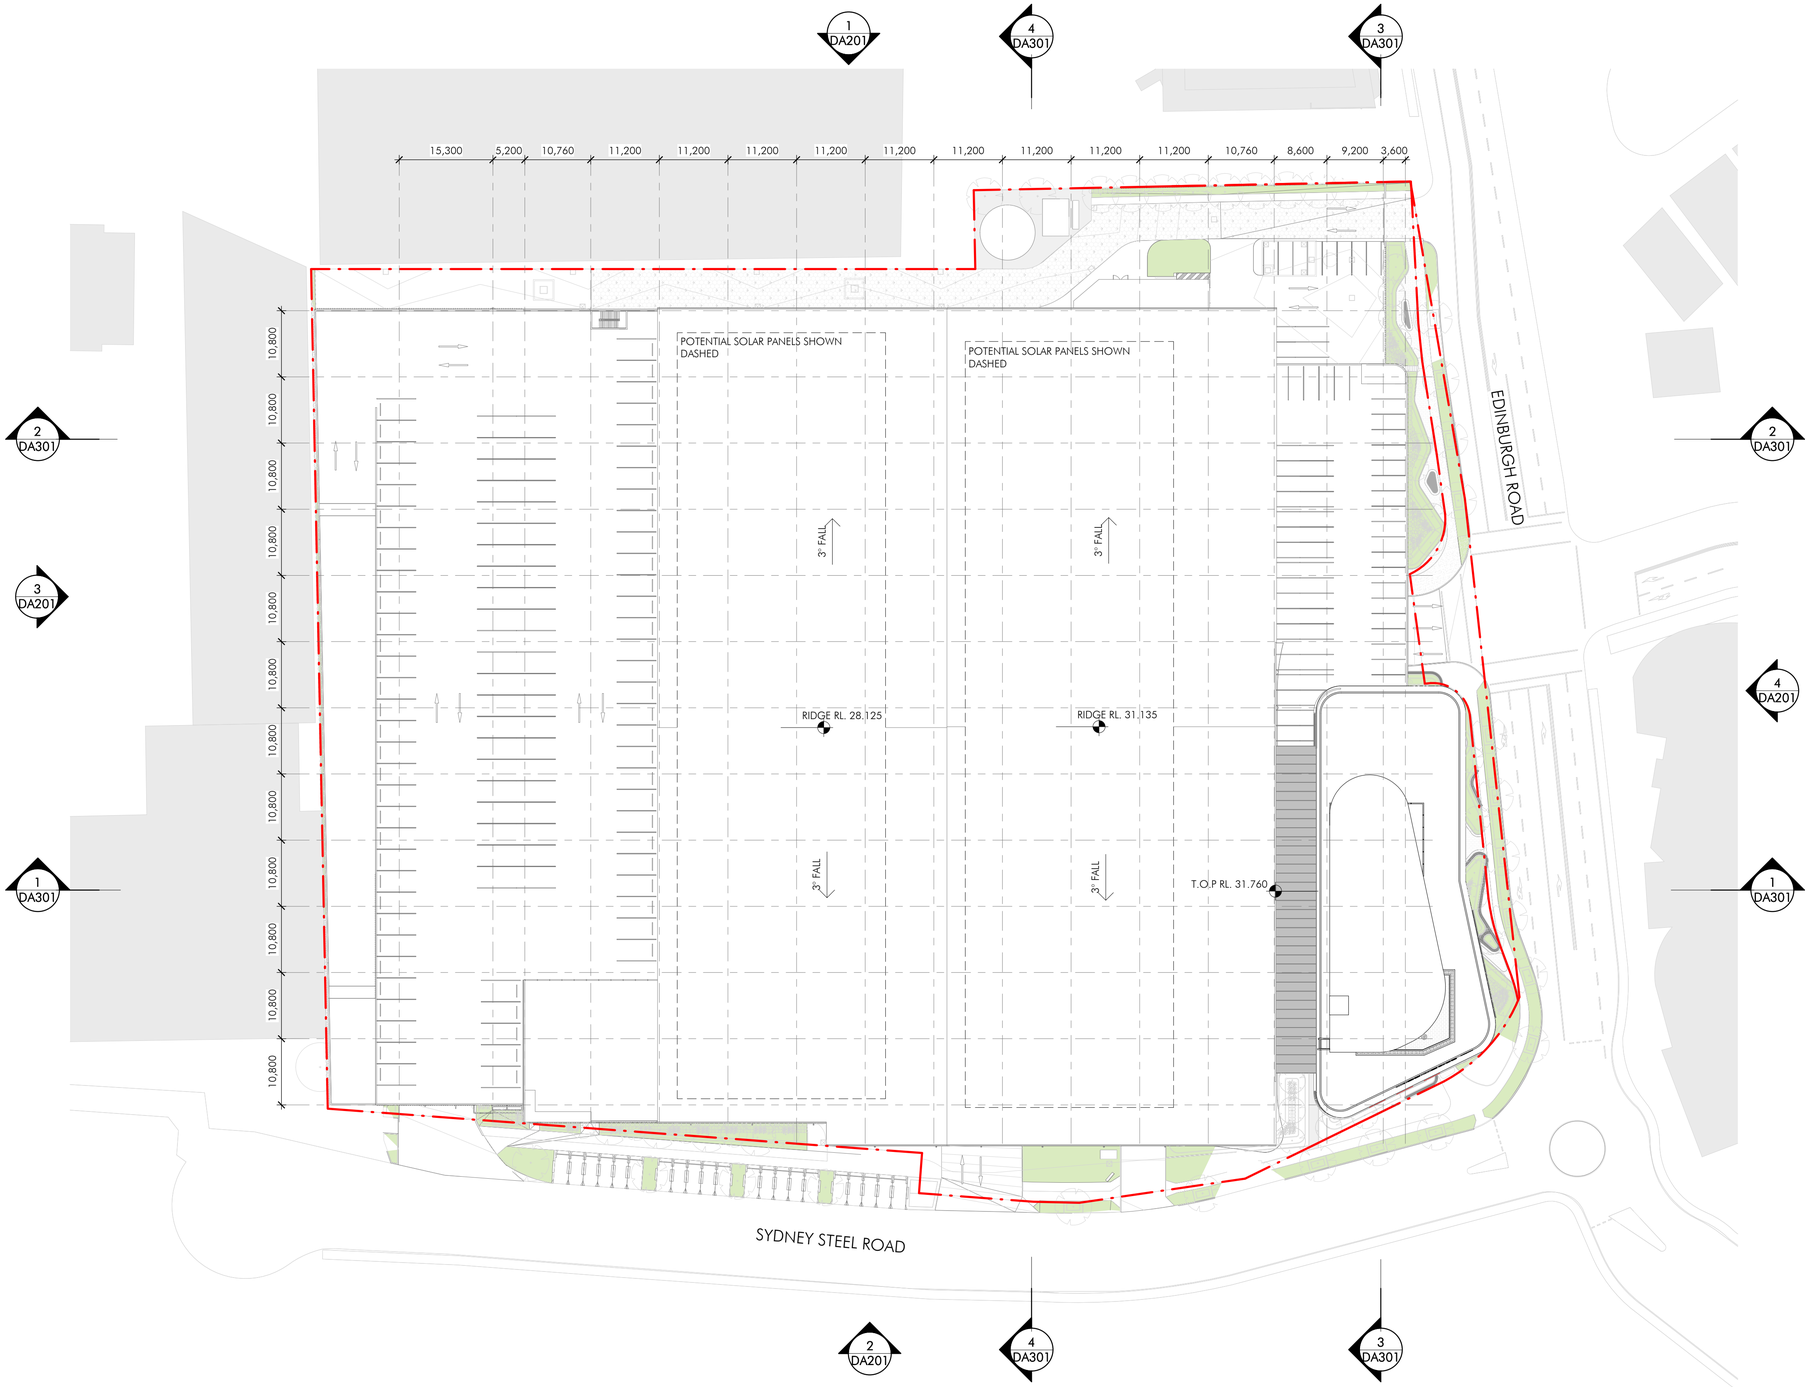

1 DA Roof
1 : 500

GFA Schedule

Land Use	Area
CFC	558 m²
CFC Warehouse	21,000 m²
Commercial (CFC)	8,361 m²
Spec Office	596 m²
Spec Warehouse	8,578 m²
Grand total	39,093 m²

Car Parking

Carpark - Accessible	7
Carpark - Standard	317
Pick-Up	4
Spec. Warehouse - Accessible	1
Spec. Warehouse - Standard	46
Grand total	375

Van Parking

CFC - Van Parking	140

ISSUED FOR SSDA

Client

woolworths
The fresh food people

Issue	Description	Date
1	Issued for SSDA	28.08.2020

Project Name
Warehouse Facility

Project Address
74 Edinburgh Road, Marrickville, NSW, 2204

Key Plan
0 10000 25000

Drawing Title:
Roof Plan

Author:	Checker:	Sheet Size:	Scale:
DT	-	A1	1:500

Drawing Number:
10437_DA109

Issue:
1

nettletontribe

nettleton tribe partnership pty ltd ABN 58 161 683 122

Level 5, 344 Queen Street, Brisbane, QLD 4000
t +61 7 3239 2444
e: brisbane@nettletontribe.com.au w: nettletontribe.com.au

9/09/2020 6:47:11 PM C:\RVTFiles\DA\2019\10437_CFC Marrickville_Mmasons.rvt

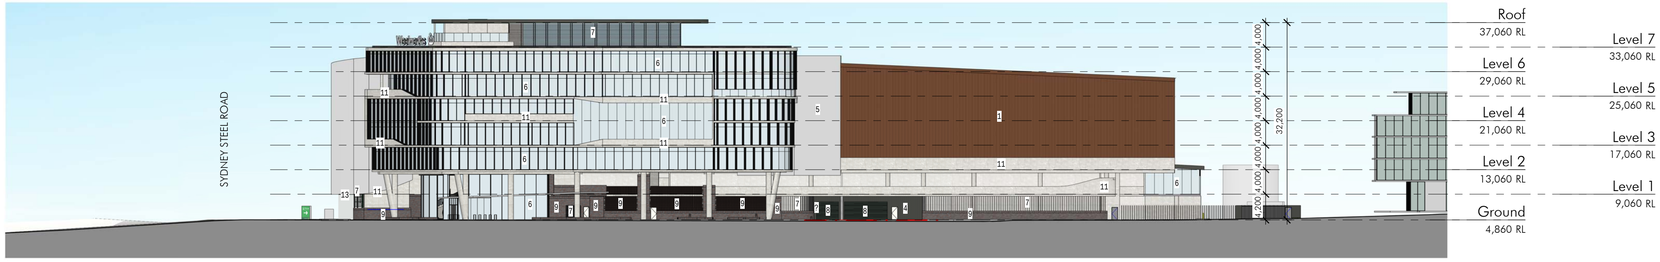

4 North-East Elevation
1 : 500

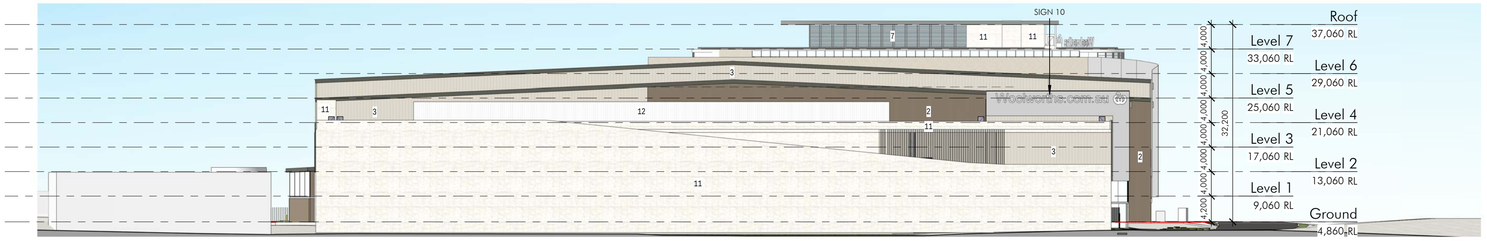

3 South-West Elevation
1 : 500

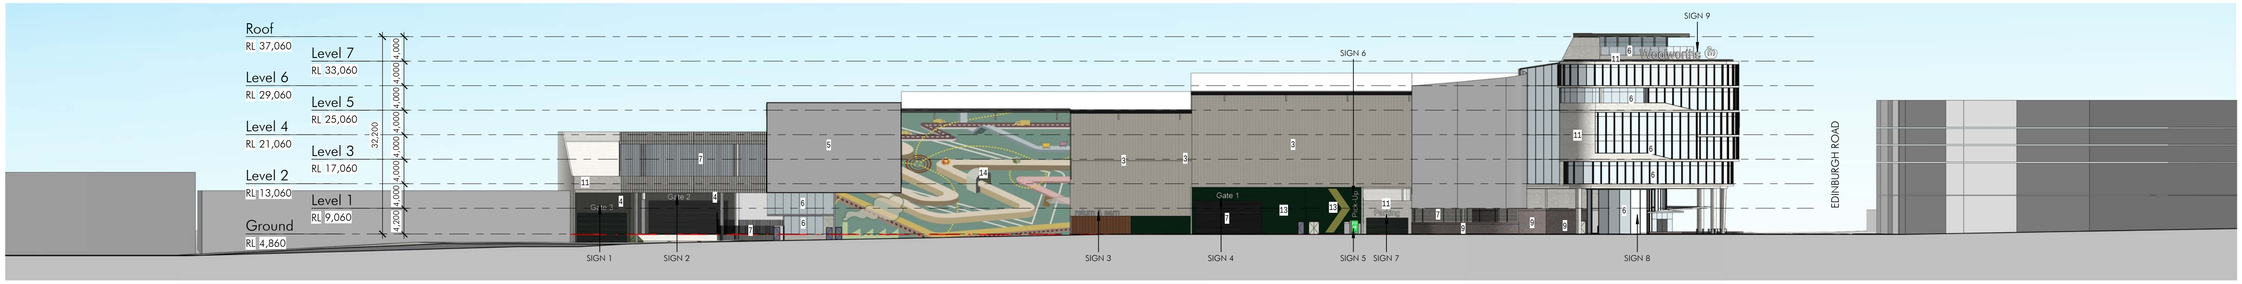

2 South-East Elevation
1 : 500

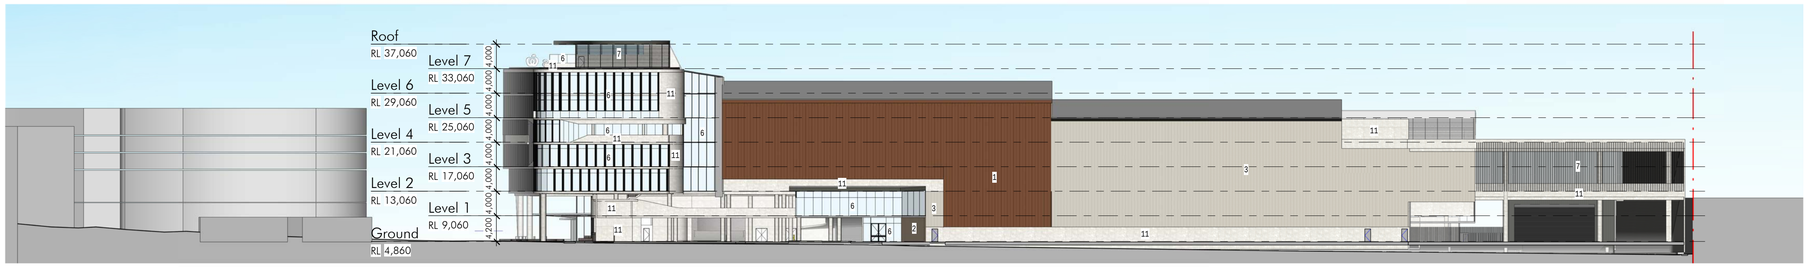

1 North-West Elevation
1 : 500

ISSUED FOR SSDA

Client

Woolworths
The fresh food people

Issue	Description	Date
1	Issued for SSDA	28.08.2020

Project Name
Warehouse Facility

Project Address
74 Edinburgh Road, Marrickville, NSW, 2204

Key Plan
0 2000 5000

Drawing Title:
Elevations - Sheet 1

Author:	Checker:	Sheet Size:	Scale:
TR	-	A1	1:500

Drawing Number: **10437_DA201**
Issue: **1**

nettletontribe
nettleton tribe partnership pty ltd ABN 58 161 683 122
117 Willoughby Road, Crows Nest, NSW 2065
t +61 2 9431 6431
e: sydney@nettletontribe.com.au w: nettletontribe.com.au

28/08/2020 4:20:23 PM C:\MERITICCAD\19\10437_CFC Marrickville_Masters.rvt

1.
Metal Wall Sheeting
Enseam
- Terrain

2.
Metal Wall Sheeting
Enseam
- Jasper

3.
Metal Wall Sheeting
Enseam
- Dune

4.
Metal Wall Sheeting
Enseam
- Woodland Grey

5.
Wire Mesh Screen/ Perforated Screen
- Stainless Steel with Black Reveal

6.
Curtain Wall with Spandrel
- with Black Mullion, 400mm Vetical Sunshade and Hidden Transom

7.
Vertical Aluminium Screen
- Black

8.
Roller Shutter Door
- Woodland Grey

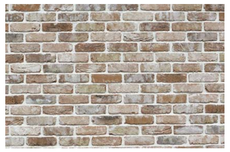

9.
Feature Facebrick Wall

10.
Feature Breeze Wall

11.
Precast Concrete/ Off-form Concrete

12.
Polycarbonate Wall Sheeting
- Opal

13.
Timber Soffit to External Recreation Area

14.
Feature Artwall
- synonymous with surrounding neighbourhoods

PERSPECTIVE 1

PERSPECTIVE 2

ISSUED FOR SSDA

Client

Woolworths
The fresh food people

Issue	Description	Date
1	Issued for SSDA	28.08.2020

Project Name
Warehouse Facility

Project Address
74 Edinburgh Road, Marrickville, NSW, 2204

Key Plan
0 2000 5000

Drawing Title:
External Finishes

Author:	Checker:	Sheet Size:	Scale:
TR	MS	A1	NTS

Drawing Number: **10437_DA250**

Issue: **1**

nettleton tribe

nettleton tribe partnership pty ltd ABN 58 161 683 122

117 Willoughby Road, Crows Nest, NSW 2065
t +61 2 9431 6431
e: sydney@nettletontribe.com.au w: nettletontribe.com.au

28/08/2020 4:20:33 PM C:\REVIT\LOCAL\2019\10437_CFC Marrickville_Moisesve.rvt

5 Sign 5 Elevation
1 : 50

ILLUMINATED INDIVIDUAL LETTERS SIGN

4 Sign 4 Elevation
1 : 50

ILLUMINATED INDIVIDUAL LETTERS SIGN

3 Sign 3 Elevation
1 : 50

ILLUMINATED INDIVIDUAL LETTERS SIGN

2 Sign 2 Elevation
1 : 50

ILLUMINATED INDIVIDUAL LETTERS SIGN

1 Sign 1 Elevation
1 : 50

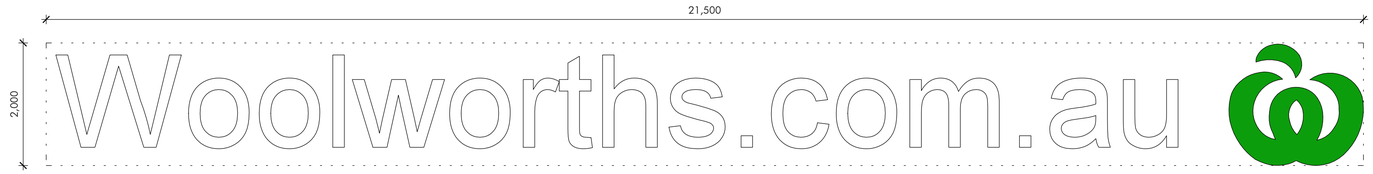

ILLUMINATED INDIVIDUAL LETTERS & ILLUMINATED WOOLWORTHS LOGO

10 Sign 10 Elevation
1 : 50

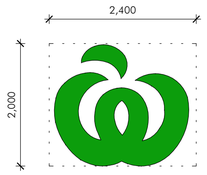

ILLUMINATED WOOLWORTHS LOGO

8 Sign 8 Elevation
1 : 50

ILLUMINATED INDIVIDUAL LETTERS SIGN

7 Sign 7 Elevation
1 : 50

ILLUMINATED INDIVIDUAL LETTERS & ILLUMINATED WOOLWORTHS LOGO

9 Sign 9 Elevation
1 : 50

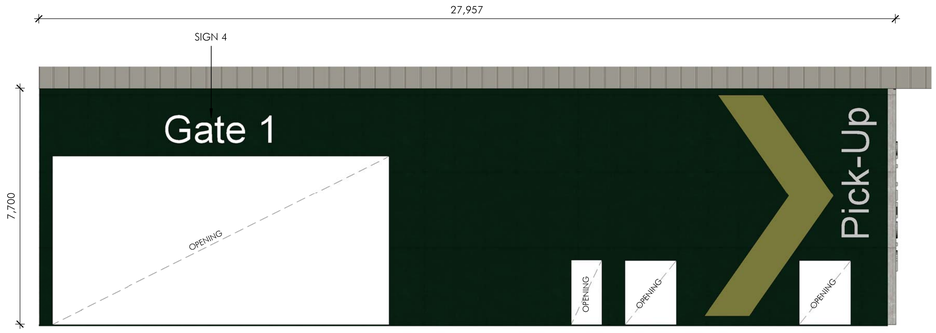

WOOLWORTHS PICK-UP GRAPHIC

6 Sign 6 Elevation
1 : 100

ISSUED FOR SSDA

Client

Woolworths
The fresh food people

Issue	Description	Date
1	Issued for SSDA	28.08.2020

Project Name
Warehouse Facility

Project Address
74 Edinburgh Road, Marrickville, NSW, 2204

Key Plan
0 2000 5000

Drawing Title:
Signage Elevations

Author:	Checker:	Sheet Size:	Scale:
MSS	DC	A1	VARIES

Drawing Number: **10437_DA255**

Issue: **1**

nettletontribe

nettleton tribe partnership pty ltd ABN 58 161 683 122

117 Willoughby Road, Crows Nest, NSW 2065
t +61 2 9431 6431
e: sydney@nettletontribe.com.au w: nettletontribe.com.au

28/08/2020 4:20:32 PM C:\NEMTIFCAC8319\10437_CFC Marrickville_Mmasters.rvt

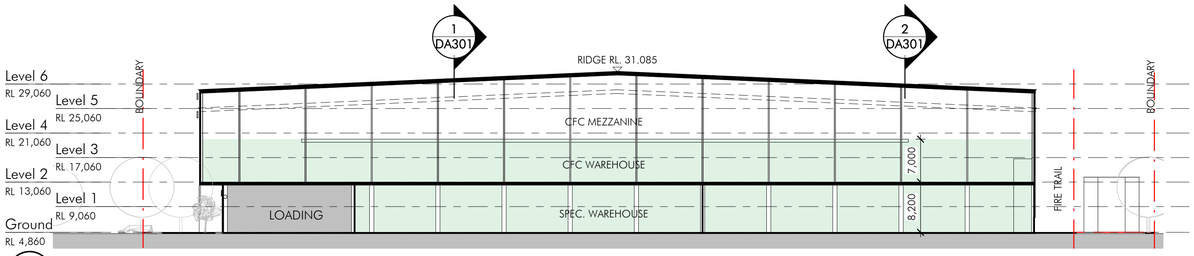

4 Section 4
1 : 500

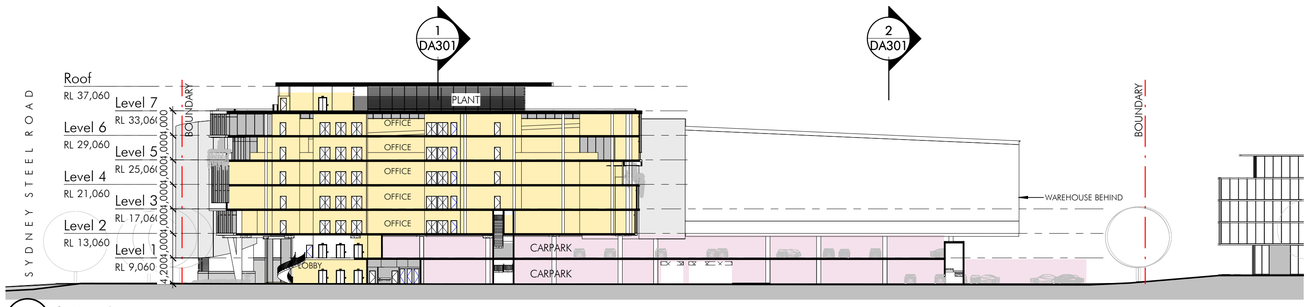

3 Section 3
1 : 500

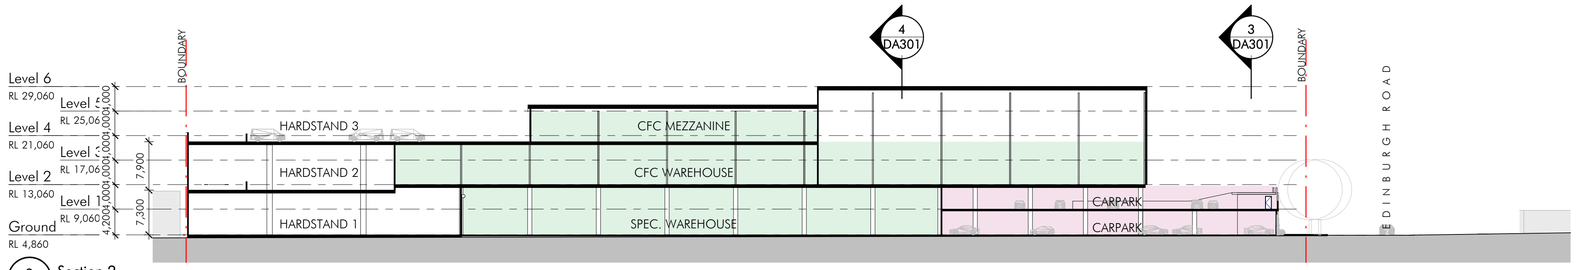

2 Section 2
1 : 500

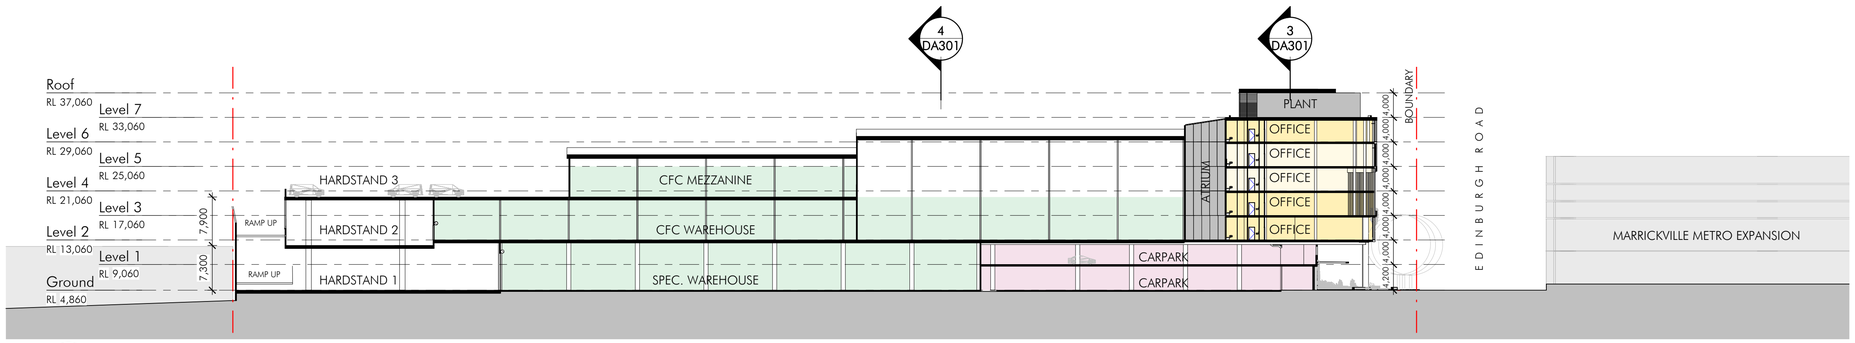

1 Section 1
1 : 500

ISSUED FOR SSDA

Client

Woolworths
The fresh food people

Issue	Description	Date
1	Issued for SSDA	28.06.2020

Project Name
Warehouse Facility

Project Address
74 Edinburgh Road, Marrickville, NSW, 2204

Key Plan
0 10000 25000

Drawing Title:
Sections - Sheet 1

Author:	Checker:	Sheet Size:	Scale:
DT	-	A1	1:500

Drawing Number:
10437_DA301

Issue:
1

nettletontribe
nettleton tribe partnership pty ltd ABN 58 161 683 122
117 Willoughby Road, Crows Nest, NSW 2065
t +61 2 9431 6431
e: sydney@nettletontribe.com.au w: nettletontribe.com.au

26/06/2020 4:23:13 PM C:\REVIT\LOCAL\DV19\10437_CFC Marrickville_Nettleton.rvt

1 Winter 9am
1 : 2000

2 Winter 12pm
1 : 2000

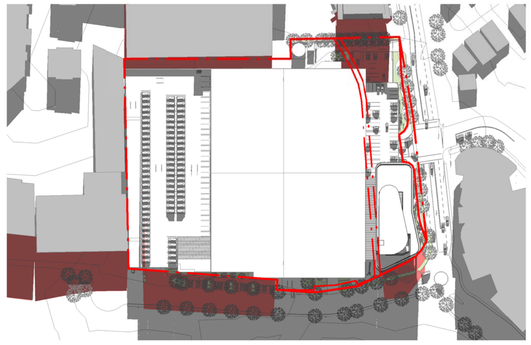

3 Winter 3pm
1 : 2000

4 Equinox 9am
1 : 2000

5 Equinox 12pm
1 : 2000

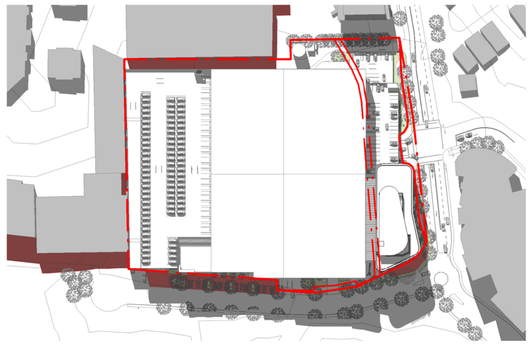

6 Equinox 3pm
1 : 2000

7 Summer 9am
1 : 2000

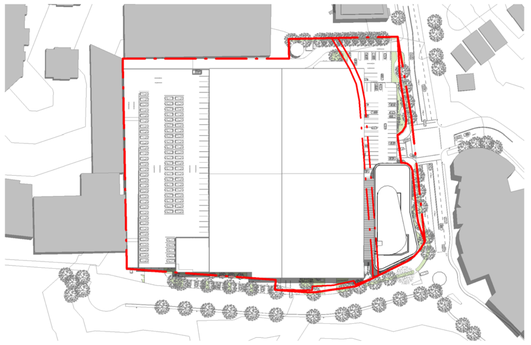

8 Summer 12pm
1 : 2000

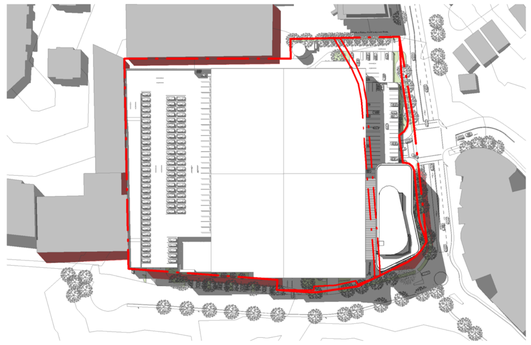

9 Summer 3pm
1 : 2000

ISSUED FOR SSDA

Client

Woolworths
The fresh food people

Issue	Description	Date
1	Issued for SSDA	28.08.2020

Project Name
Warehouse Facility

Project Address
74 Edinburgh Road, Marrickville, NSW, 2204

Key Plan
0 10000 25000

LEGEND:

EXISTING SHADOW

Drawing Title:
Shadow Diagrams

Author:	Checker:	Sheet Size:	Scale:
TR	MSS / DC	A1	1:2000

Drawing Number: **10437_DA501**

Issue: **1**

nettletontribe

nettleton tribe partnership pty ltd ABN 58 161 683 122

Level 5, 344 Queen Street, Brisbane, QLD 4000
t +61 7 3239 2444
e: brisbane@nettletontribe.com.au w: nettletontribe.com.au

22/09/2020 12:40:08 PM C:\RENITO\CAD\R19\10437_CFC_Marrickville_Mbeaver.rvt