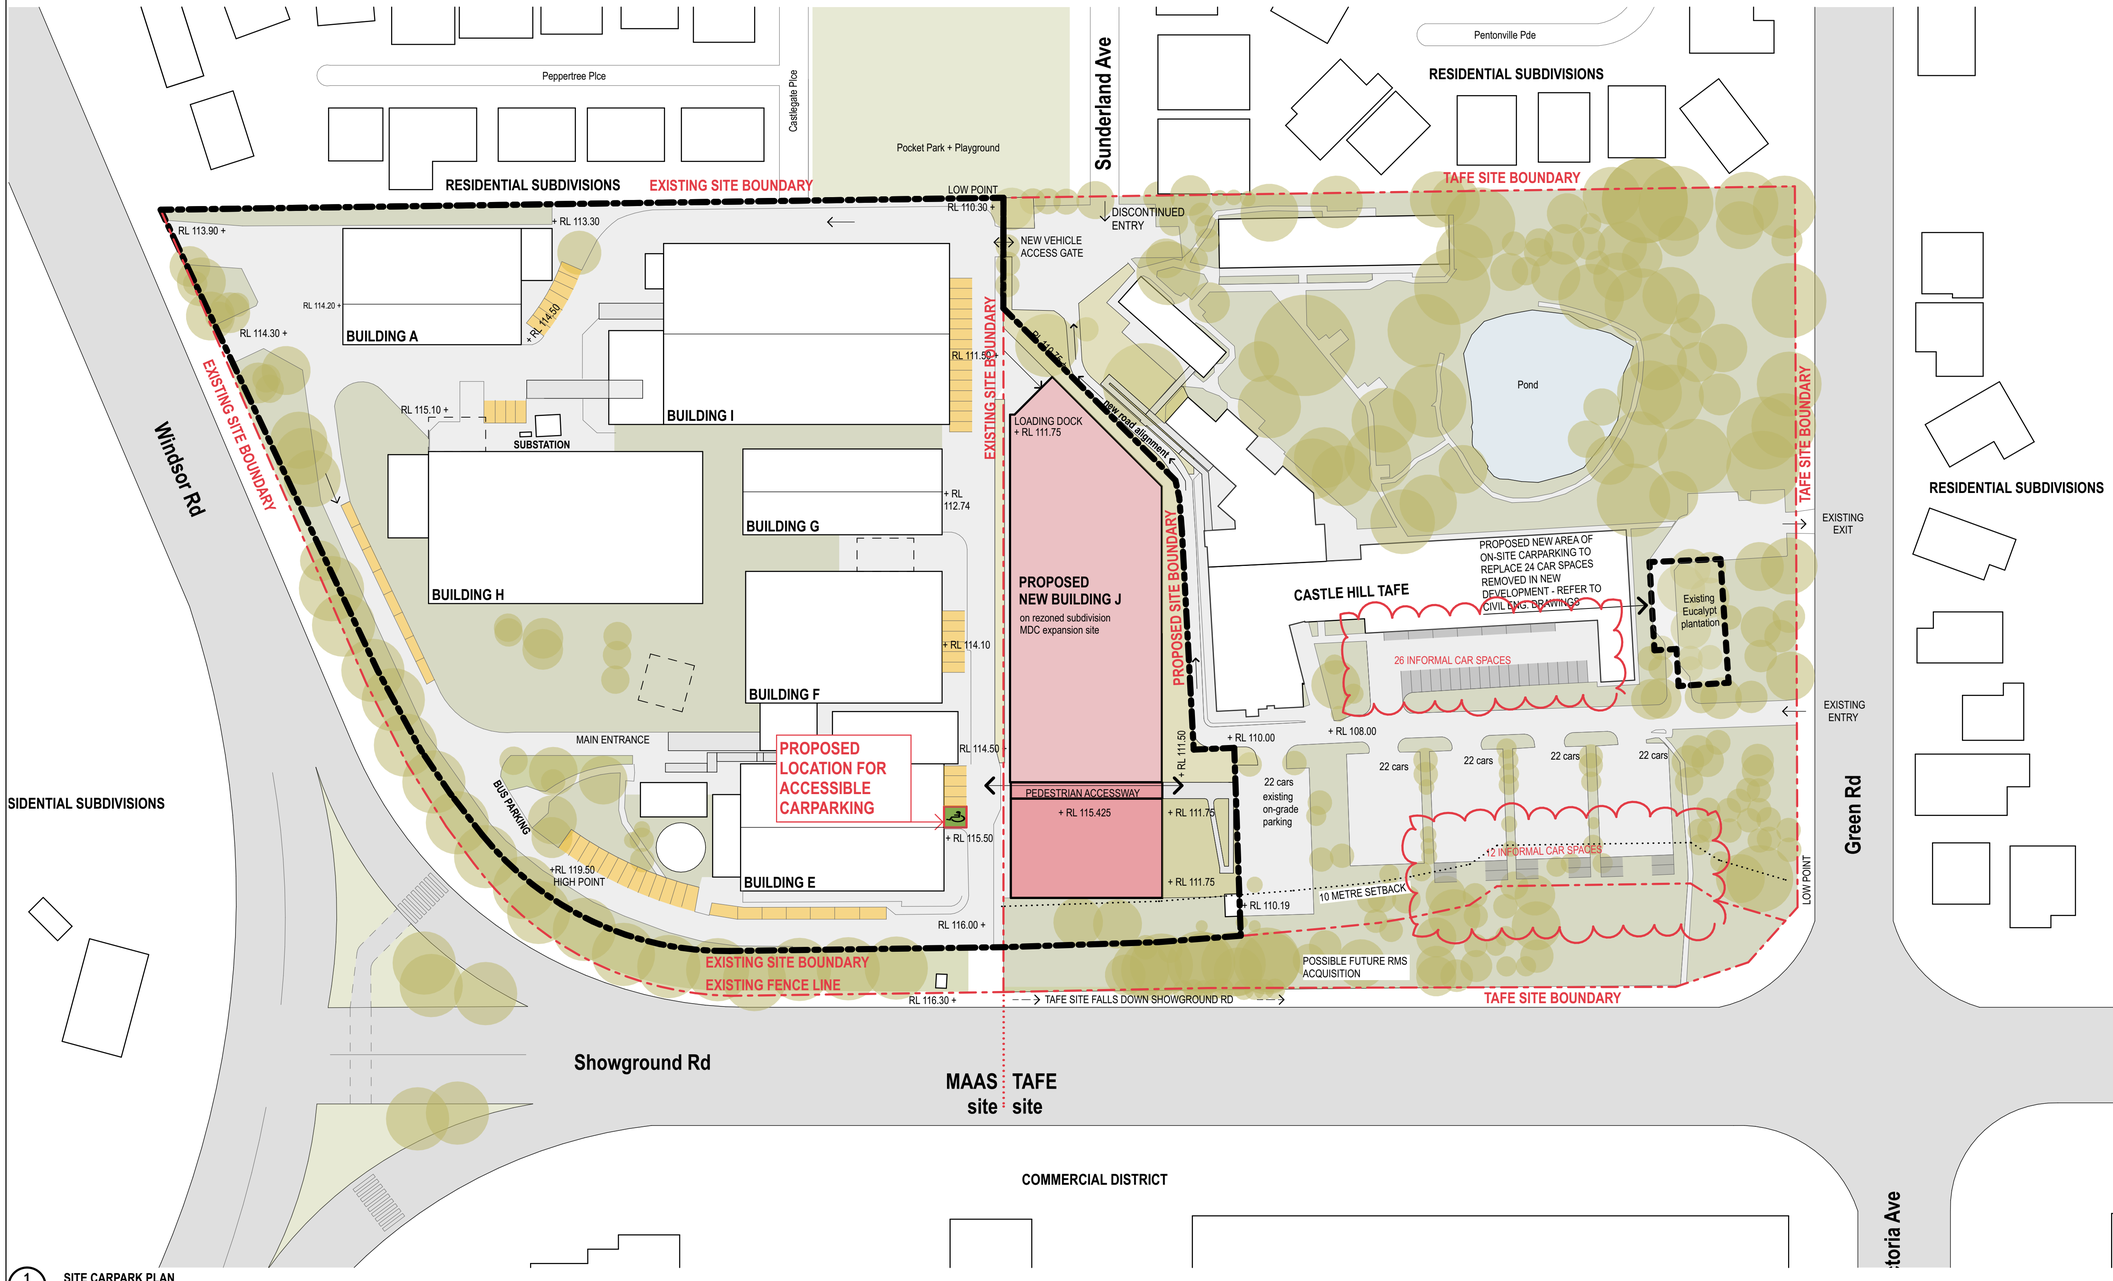

1 SITE CARPARK PLAN
1:750

REV	DESCRIPTION	DATE
01	UPDATED SSDA ISSUE	17/12/2020
02	UPDATED ISSUE	03/08/2021

REV	DESCRIPTION	DATE

TITLE
STRUCTURAL / CIVIL / SERVICES CONSULTANTS
NORTHROP

TITLE

TITLE

TITLE

TITLE

TITLE

TITLE

TITLE

NORTH

DO NOT SCALE DRAWINGS. USE FIGURED DIMENSIONS ONLY. VERIFY ALL DIMENSIONS ON SITE.
REFER ANY DISCREPANCIES TO THE ARCHITECT.
THIS DRAWING, THE INFORMATION ON IT AND THE DESIGN ARE COPYRIGHT OF LAHZ NIMMO ARCHITECTS PTY LTD

PROJECT SPONSOR
Create NSW Arts, Screen & Culture

DELIVERY AGENCY
Public Works Advisory

CLIENT
Museum of Applied Arts & Sciences

PROJECT TITLE
BUILDING J
Museums Discovery Centre,
172 Showground Road
Castle Hill

SCALE CHECK 5 10

lahznimmo architects
Suite 404, Flourmill Studios
3 Gladstone St
Newtown NSW 2042 Australia
T 02 9550 5200
F 02 9550 5233
www.lahznimmo.com

REVIEW	DIRECTOR SIGNATURE	DATE
TENDER		
CONST		

TITLE
INFORMAL CAR PARKING PLAN

DRAWN	PLOT DATE	SCALE @A1	SCALE @A3
BC / BG	3/8/21	1:750	

CHECKED	PROJECT NO.	DRAWING NO.	REV. NO.
AN	18-14	A - D A - 1 1 1 0	02