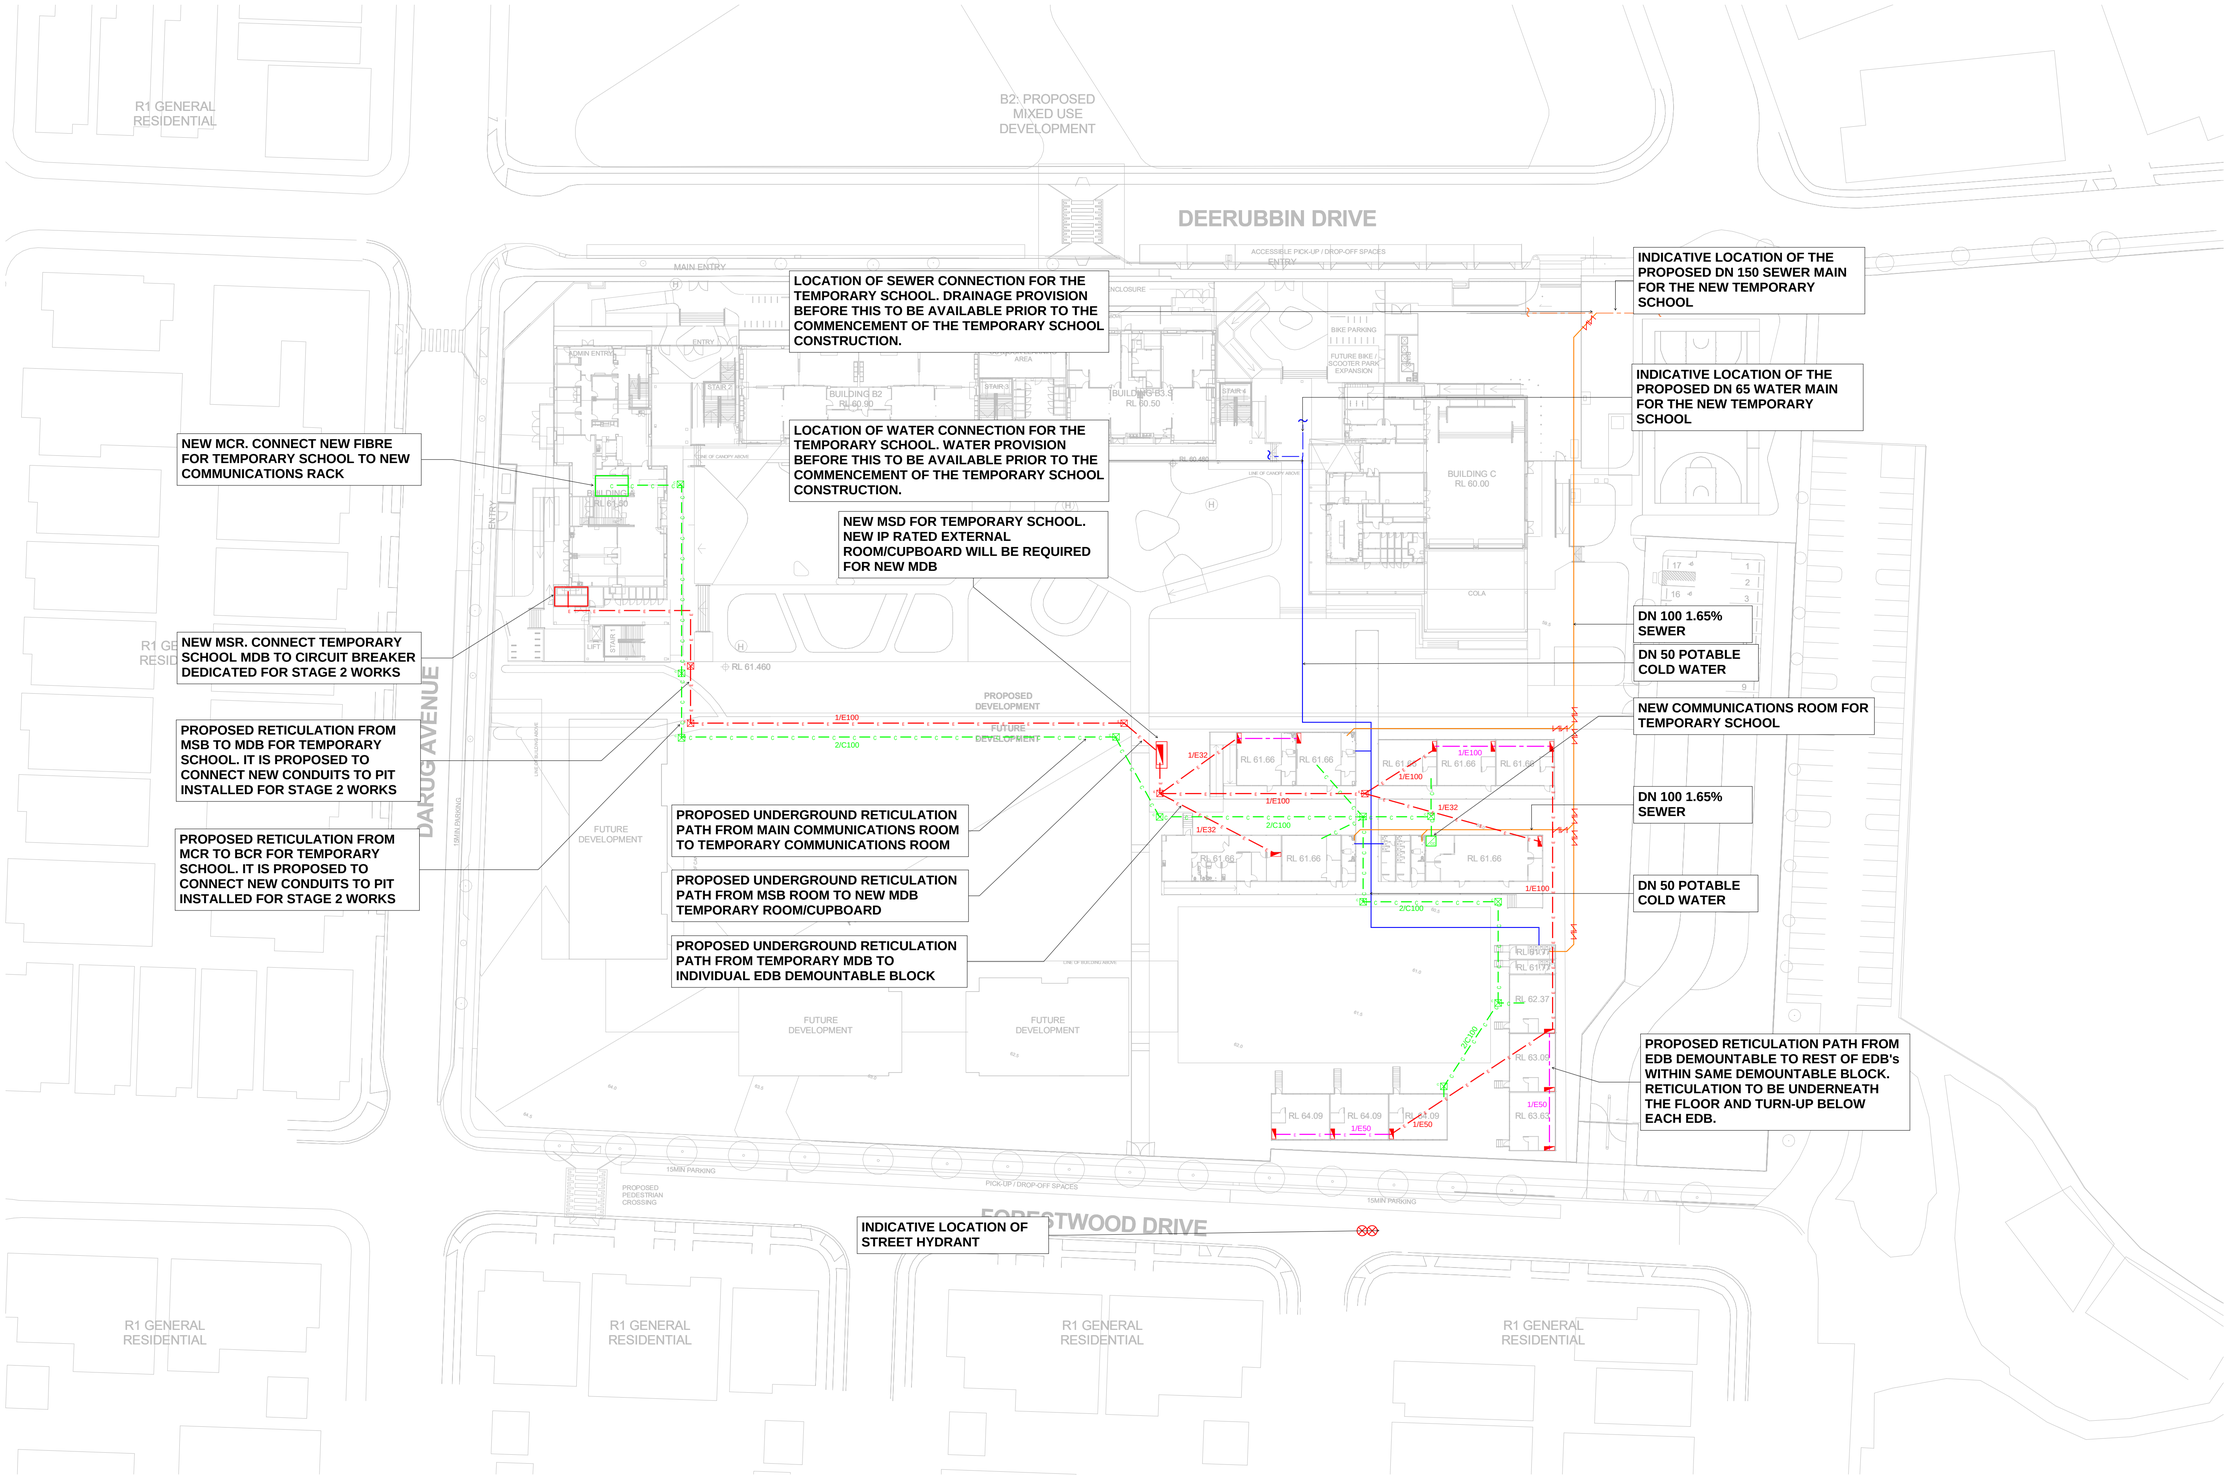

Rev	Description	Date	Rev	Description	Date	Rev	Description	Date

NDY QA SYSTEM
Reason For issue
Authorisation
By
Verification Of Latest Amendment
By

Norman Disney & Young
A TETRA TECH COMPANY

CONSULTING ENGINEERS
60 MILLER STREET
NORTH SYDNEY NSW 2060
AUSTRALIA
T +61 2 9928 6800
F +61 2 9955 6900
www.ndy.com
NDY Management Pty Ltd
ABN 29 003 234 571

This drawing is diagrammatic and shows the general arrangement of equipment. Any information involving measurement of the works shall be taken from architectural and structural drawings, workshop drawings by others and conditions at the site. The works shall comply with the contract conditions and Statutory Regulations. Copyright © NDY Management Pty Limited.

Project
NEW PRIMARY SCHOOL IN MULGOA RISE
1-23 FORESTWOOD DRIVE, GLENMORE PARK, NSW 2745, AUSTRALIA

Title
COMBINED SERVICES SITE PLAN

Scale	Project Commencement	Drawn	Design	Project No.
1 : 500 @ A1	JUNE. 2022	ICE	Designer	s38835-006-CS

Revit Version 2020
DRAWING IN COLOUR
Drawing No.
Revision
CS-SP-002

A1 0 10 20 30 40 50 60 70 80 90 100 110 120 130 140 150
When reproduced at correct scale this line measures 150mm