

Homes NSW - Camden Housing

72 & 82-86 Menangle Road, Camden NSW
Dharawal & Gandangara Country








State Significant Development Application Documentation Landscape





LOCATION PLAN (N.T.S.)





REV A	DATE 26/6/2026	STATUS FINAL	REASON FOR ISSUE ISSUED FOR SSDA	DRAWN DH/AH	GENERAL NOTES - ALL DIMENSIONS IN MILLIMETRES - CONFIRM ALL DIMENSIONS AND LEVELS ON SITE PRIOR TO COMMENCING WORK. - USE FIGURED DIMENSIONS ONLY. - DO NOT SCALE. - COMPLY WITH RELEVANT AUTHORITY REQUIREMENTS, THE NATIONAL CONSTRUCTION CODE OF AUSTRALIA AND ALL RELEVANT AUSTRALIAN STANDARDS WHEN EXECUTING WORKS DESCRIBED IN THIS DRAWING. - THIS DRAWING IS TO BE PRINTED IN COLOUR - CERTAIN ASPECTS OF DRAWINGS MAY NOT BE CLEARLY LEGIBLE IF PRINTED BLACK & WHITE COPYRIGHT IN ALL DOCUMENTS AND DRAWINGS PREPARED BY JILA AND IN ANY WORK EXECUTED FROM THOSE DOCUMENTS AND DRAWINGS SHALL REMAIN THE PROPERTY OF JILA OR ON CREATION VEST IN JILA.	COLLABORATORS Auckland Brisbane Ho Chi Minh Melbourne Perth Sydney dko.com.au info@dko.com.au T +61 2 8346 4500 D K O	Jane Irwin Landscape Architecture Studio 303 61 Marlborough Street Surry Hills NSW Australia 2010 61 2 92126957 info@jila.net.au www.jila.net.au ABN 62 120 299 229	DRAWING TITLE Coversheet PROJECT Homes NSW Camden CLIENT Homes NSW ADDRESS 72 & 82-86 Menangle Rd Camden NSW 2570	JOB NO. 260101 STAGE SDDA STATUS FINAL DRAWN DH/AH CHECKED JI SCALE N.T.S.	DATE 26/6/2026 REV A DWG NO. LA-000
----------	-------------------	-----------------	-------------------------------------	----------------	---	--	--	---	---	---

LEGEND & SCHEDULE

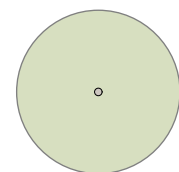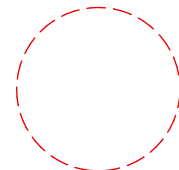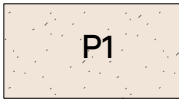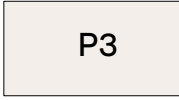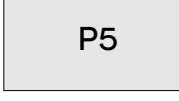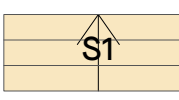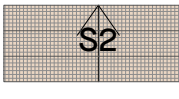Levels and Finishes	
	SITE BOUNDARY
+RL 8.00 EX	EXISTING LEVEL to be retained
+RL 8.00	PROPOSED LEVEL
1:20	INDICATIVE PROPOSED PATH GRADE subject to detailed design
	SWALE planted drainage swale (refer also to civil)
	TREE - EXISTING to be retained - refer to Arborist's report
	TREE - EXISTING to be removed - refer to Arborist's report
	DECO GRANITE stabilised, compacted decomposed granite
	UNIT PAVING sawn sandstone crazy pave
	UNIT PAVING composite concrete unit pavers to architect's specification
	INFORMAL MULCH PATH
	IN SITU CONCRETE PATH light washed finish
	STEPS recycled sandstone step pieces in bank
	FRP STEPS Fibre reinforced plastic grating on steel frame

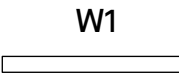Walls	
	CONCRETE WALL in situ concrete wall
	STONE WALL curved sandstone block wall from recycled stone

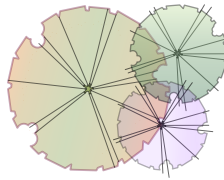Softworks	
	PROPOSED TREE refer to plant schedule
	TURF 'Nara' Native Zoysia turf
	GARDEN BED deep soil - refer to plant schedule
	GARDEN BED over structure - refer to plant schedule, planter box to architect's specification

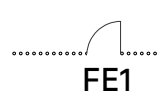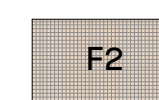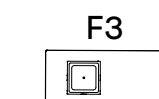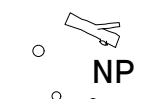Furniture & Fixtures	
	FENCE 1 metal palisade fence 1200mm high
	FENCE 2 metal palisade fence 1600mm high
	SEATING Aluminium seating on steel frame with backrests
	FRP GRATING Fibre reinforced plastic grating on steel frame
	BUIT-IN BENCH bench with sink and GPO
	TABLE SETTING proprietary outdoor furniture - surface mounted or sub-surface fixed
	CONCRETE PIPE PLANTER to furutre specification
	INCIDENTAL NATURE PLAY various nature play items made from natural, recycled materials
	BOULDERS AND NATURAL STONES re-used/recycled stone
	STORMWATER PIT refer civil drawings

REV	DATE	STATUS	REASON FOR ISSUE
A	26/6/2026	FINAL	ISSUED FOR SSDA


DRAWN
DH/AH

GENERAL NOTES
- ALL DIMENSIONS IN MILLIMETRES
- CONFIRM ALL DIMENSIONS AND LEVELS ON SITE PRIOR TO COMMENCING WORK.
- USE FIGURED DIMENSIONS ONLY.
- DO NOT SCALE.
- COMPLY WITH RELEVANT AUTHORITY REQUIREMENTS, THE NATIONAL CONSTRUCTION CODE OF AUSTRALIA AND ALL RELEVANT AUSTRALIAN STANDARDS WHEN EXECUTING WORKS DESCRIBED IN THIS DRAWING.
- THIS DRAWING IS TO BE PRINTED IN COLOUR - CERTAIN ASPECTS OF DRAWINGS MAY NOT BE CLEARLY LEGIBLE IF PRINTED BLACK & WHITE
COPYRIGHT IN ALL DOCUMENTS AND DRAWINGS PREPARED BY JILA AND IN ANY WORK EXECUTED FROM THOSE DOCUMENTS AND DRAWINGS SHALL REMAIN THE PROPERTY OF JILA OR ON CREATION VEST IN JILA.

COLLABORATORS

Auckland
Brisbane
Ho Chi Minh
Melbourne
Perth
Sydney

dko.com.au
info@dko.com.au
T +61 2 8346 4500

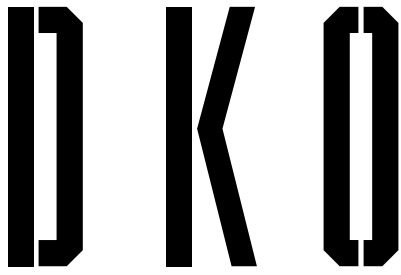

Jane Irwin Landscape Architecture

Studio 303
61 Marlborough Street
Surry Hills NSW
Australia 2010


61 2 92126957
info@jila.net.au
www.jila.net.au

ABN 62 120 299 229

DRAWING TITLE
Legend & Schedules

PROJECT
Homes NSW Camden

CLIENT
Homes NSW
ADDRESS
72 & 82-86 Menangle Rd Camden NSW 2570

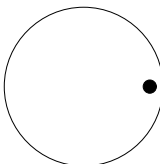

JOB NO.	260101
STAGE	SDDA
STATUS	FINAL
DRAWN	DH/AH
CHECKED	Ji
SCALE	1:1

DATE	26/6/2026
REV	A
DWG NO.	LA-001

PRELIMINARY PLANT SCHEDULE

CODE	BOTANICAL NAME	COMMON NAME	MATURE SIZE	NATIVE	NOTE
Proposed trees					
CG	Casuarina glauca	Swamp She-oak	20m	✓	ID3320
AF	Angophora floribunda	Rough-barked Apple	30m	✓	ID3320
BP	Brachychiton populneus	Kumejong	20m	✓	ID3320
CM	Corymbia maculata	Spotted Gum	20m	✓	ID3320
EL	Eucalyptus longifolia	Woollybutt	35m	✓	ID3320
EA	Eucalyptus apiculata	Narrow-leaved Mallee Ash	6m	✓	
GF	Glochidion ferdinandi	Cheese Tree	8m	✓	ID3145
NL	Notelaea longifolia	Large-leaved Olive	9m	✓	ID3320/ ID3145
TL	Tristaniaopsis laurina	Water Gum	12m	✓	ID3145
MD	Melaleuca decora	White Feather Honeymyrtle	7m	✓	ID4025

Planting type 1 - tall screening + privacy mix (SUNNY)

Acacia buxifolia	Box-leaf Wattle	4m	✓	ID3320
Bursaria spinosa	Sweet Bursaria	3m	✓	ID3320/ ID3145
Callistemon salignus	Willow Bottlebrush	3m	✓	ID3320/ ID3145
Hakea sericea	Silky Hakea	3m	✓	ID3320
Jacksonia scoparia	Dogwood	3m	✓	ID3320
Persoonia linearis	Narrow-leaved Geebung	3m	✓	ID3320

Planting type 2 - tall screening + privacy mix (SHADE)

Indigofera australis	Australian indigo	2m	✓	ID3320
Kunzea ambigua	Tick Bush	5m	✓	ID3320
Kunzea ambigua 'Pink'	Pink Tick Bush	3m	✓	

Planting type 3 - open grassy mix

Microlaena stipoides	Weeping Grass	0.7m	✓	ID3145/ ID4025
Themeda triandra	Kangaroo Grass	0.6m	✓	ID3320/ ID3145
Wahlenbergia communis	Tufted Bluebell	0.75m	✓	ID3320
Poa labillardierei var. labillardierei	Tussock-grass	1.2m	✓	ID3320/ ID3145
Poa affinis	Tussock-grass	1.0m	✓	ID3320

Planting type 4 - Cumberland forest mix

Acacia ulicifolia	Juniper Wattle	1.5m	✓	ID3320
Ajuga australis	Austral bugle	0.5m	✓	ID3320
Bulbine bulbosa	Bulbine Lily	0.5m	✓	ID3320
Clematis aristata	Australian clematis	prostrate	✓	ID3320
Daviesia ulicifolia	Gorse bitter-pea	2m	✓	ID3320
Dianella longifolia	Blueberry Lily	0.8m	✓	ID3320
Dichondra repens	Kidney Weed	<0.1m	✓	ID3320/ ID3145
Melaleuca thymifolia	Thyme Honey-myrtle	1.2m	✓	ID3320
Ozothamnus diosmifolius	Rice Flower	2m	✓	ID3320

Planting type 5 - ornamental + decorative mix

Anigozanthos spp.	Kangaroo Paw	1.5m	✓	
Asplenium australasicum	Birds Nest Fern	1.5m	✓	
Banksia blechnifolia	Groundcover Banksia	0.3m	✓	
Brachyscome angustifolia	Grassland Daisy	0.25m	✓	ID3320
Brachyscome multifida	Rocky Daisy	0.3m	✓	ID3320
Calcecephalus citreus	Lemon Beauty-heads	0.5m	✓	
Chrysocephalum semipapposum	Clustered Everlasting	1m	✓	ID3320
Dichondra repens	Kidney Weed	<0.1m	✓	ID3320/ ID3145
Leptospermum polygalifolium	Tantoon	3m	✓	ID3320
Rosmarinus officinalis	Rosemary	1m	x	
Salvia leucantha 'Santa Barbara'	Santa Barbara Sage	0.9m	x	
Viola hederacea	Native Violet	<0.1m	✓	ID3145
Wahlenbergia stricta	Austral bluebell	0.9m	✓	ID3320
Westringia 'Wynyabbie Gem'	Coastal Rosemary	1m	✓	
Xerochrysium bracteatum	Strawflower	0.6m	✓	ID3320
Themeda triandra 'Mingo'	Kangaroo Grass	0.3m	✓	
Pimelea linifolia	Slender Rice Flower	1.5m	✓	ID3320

Planting type 6 - Sensory

Helichrysium italicum	Curry plant	0.8m	x	
Mentha saturioides	Bush Mint	0.2m	✓	
Pelargonium fragrans	Nutmeg Geranium	0.3m	x	
Pelargonium graveolens	Rose Scented Geranium	1.5m	x	
Plectranthus graveolens	Bush Basil	1.5m	✓	
Rosmarinus officinalis	Rosemary	0.8m	x	

CODE	BOTANICAL NAME	COMMON NAME	MATURE SIZE	NATIVE	NOTE
Planting type 7 - shrub mix					
	Correa alba	White Correa	1.5m	✓	
	Daviesia ulicifolia	Gorse bitter-pea	2m	✓	ID3320
	Dodonaea triquetra	Large-leaf Hop Bush	3m	✓	ID3145
	Hibbertia aspera	Rough Guinea Flower	0.6m	✓	ID3320/ ID3145
	Hibbertia aspera	Rough Guinea Flower	0.6m	✓	ID3320/ ID3145
	Leptospermum polygalifolium	Tantoon	3m	✓	ID3320
	Melaleuca thymifolia	Thyme Honey-myrtle	1.2m	✓	ID3320
	Westringia 'Wynyabbie Gem'	Coastal Rosemary	1m	✓	
	Zieria smithii	Sandfly Bush	2m	✓	

Planting type 8 - GF NORTH planter box mix

Adiantum aethiopicum	Maidenhair Fern	0.6m	✓	ID3320/ ID3145
Alpinia arundelliana	Dwarf Ginger	1.2m	✓	
Asplenium australasicum	Birds Nest Fern	1.5m	✓	
Linospadix monostachyos	Walking Stick Palm	2-4m	✓	
Cordyline stricta	Narrow-leaved Palm Lily	1.5m	✓	
Dichondra argentea 'Silver Falls'	Silver Falls	<0.1m	✓	
Dietsa robinsoniana	Lord Howe wedding lily	1.5m	✓	
Ligularia reniforme 'Tractor Seat'	Tractor Seat Ligularia	0.7m	x	
Orthrosanthus multiflorus	Moring Iris	1.0m	✓	
Pelargonium australe	Native Geranium	0.5m	✓	
Rhapis excelsa	Broadleaf lady palm	1.8m	x	
Senecio serpens	Blue Chalk Sticks	0.25m	x	

Planting type 9 - planted bank

Acacia implexa	Hickory Wattle	12m	✓	ID3320
Atriplex semibaccata	Berry Saltbush	0.3m	✓	ID3320
Bursaria spinosa	Sweet Bursaria	3m	✓	ID3320/ ID3145
Callistemon salignus	Willow Bottlebrush	3m	✓	ID3320/ ID3145
Dianella longifolia	Blueberry Lily	0.8m	✓	ID3320
Dodonaea triquetra	Large-leaf Hop Bush	3m	✓	ID3145
Goodenia hederacea	Forest Goodenia	0.8m	✓	ID3320
Grevillea juniperina	Juniper-leaf Grevillea	4m	✓	ID3320
Hakea sericea	Silky Hakea	1-2m	✓	ID4025
Hibbertia aspera	Rough Guinea Flower	0.6m	✓	ID3320/ ID3145
Melaleuca thymifolia	Thyme Honey-myrtle	1.2m	✓	ID3320
Scaevola aemula	Fairy Fan-flower	0.4m	✓	ID3320
Scaevola albida	Pale Fan-flower	0.2m	✓	ID3320
Westringia 'Wynyabbie Gem'	Coastal Rosemary	1m	✓	
Zieria smithii	Sandfly Bush	2m	✓	

Planting type 10 - swale + grassy mix

Banksia robur	Swamp Banksia	2m	✓	
Carex appressa	Tall Sedge	0.5m	✓	ID3320
Dichelacline cinnita	Longhair Plume Grass	1.2m	✓	ID3145
Goodenia hederacea	Forest Goodenia	0.8m	✓	ID3320
Juncus usitatus	Common Rush	0.6m	✓	ID3320
Lomandra longifolia	Mat Rush	1.0m	✓	ID3320
Ficinia nodosa	Knobby Club Rush	0.7m	✓	ID3320/ ID3145
Themeda triandra	Kangaroo Grass	0.6m	✓	ID3320/ ID3145

Planting type 11 - 'River Walk'

Ajuga Australis	Austral Bugle	0.3m	✓	ID4025
Astoloma humifusum	Native Cranberry	0.5m	✓	ID4025
Eremophila debilis	Winter Apple	prostrate	✓	ID4025/ID3320
Jacksonia scoparia	Dogwood	2.5m	✓	ID3320
Olearia viscidula	Wallaby Weed	2.5m	✓	ID3320
Phebalium squamulosum	Forest Phebalium	1.5-3m	✓	
Pomaderris ferruginea	Rusty Pomaderris	1-4m	✓	ID4025/ID3145
Lepidosperma laterale	Sharp Sword Sedge	0.4-1m	✓	

NOTE:

Plant Community Types
ID 3320 Cumberland Shale Plains Woodland
ID 3145 Cumberland Bangalay x Blue Gum Riverflat Forest
ID 4025 Cumberland Red Gum Riverflat Forest

REV
A

DATE
26/6/2026

STATUS
FINAL

REASON FOR ISSUE
ISSUED FOR SSDA

DRAWN
DH/AH

GENERAL NOTES

- ALL DIMENSIONS IN MILLIMETRES
- CONFIRM ALL DIMENSIONS AND LEVELS ON SITE PRIOR TO COMMENCING WORK.
- USE FIGURED DIMENSIONS ONLY.
- DO NOT SCALE.
- COMPLY WITH RELEVANT AUTHORITY REQUIREMENTS, THE NATIONAL CONSTRUCTION CODE OF AUSTRALIA AND ALL RELEVANT AUSTRALIAN STANDARDS WHEN EXECUTING WORKS DESCRIBED IN THIS DRAWING.
- THIS DRAWING IS TO BE PRINTED IN COLOUR - CERTAIN ASPECTS OF DRAWINGS MAY NOT BE CLEARLY LEGIBLE IF PRINTED BLACK & WHITE

COPYRIGHT IN ALL DOCUMENTS AND DRAWINGS PREPARED BY JILA AND IN ANY WORK EXECUTED FROM THOSE DOCUMENTS AND DRAWINGS SHALL REMAIN THE PROPERTY OF JILA OR ON CREATION VEST IN JILA.

COLLABORATORS

Auckland
Brisbane
Ho Chi Minh
Melbourne
Perth
Sydney

dco.com.au
info@dco.com.au
T +61 2 8346 4500

D K O

Jane Irwin Landscape Architecture

Studio 303
61 Marlborough Street
Surry Hills NSW
Australia 2010

61 2 92126957
info@jila.net.au
www.jila.net.au

ABN 62 120 299 229



DRAWING TITLE

Plant Schedule

PROJECT


Homes NSW Camden

CLIENT

Homes NSW

ADDRESS

72 & 82-86 Menangle Rd Camden NSW 2570

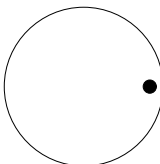

JOB NO.

260101

STAGE

SSDA

STATUS

FINAL

DRAWN

DH/AH

CHECKED

Ji

SCALE

1:1

DATE

26/6/2026

REV

A

DWG NO.

LA-002



REV
A

DATE
26/6/2026

STATUS
FINAL

REASON FOR ISSUE
ISSUED FOR SSDA

DRAWN
DH/AH

GENERAL NOTES

- ALL DIMENSIONS IN MILLIMETRES
- CONFIRM ALL DIMENSIONS AND LEVELS ON SITE PRIOR TO COMMENCING WORK.
- USE FIGURED DIMENSIONS ONLY.
- DO NOT SCALE.
- COMPLY WITH RELEVANT AUTHORITY REQUIREMENTS, THE NATIONAL CONSTRUCTION CODE OF AUSTRALIA AND ALL RELEVANT AUSTRALIAN STANDARDS WHEN EXECUTING WORKS DESCRIBED IN THIS DRAWING.
- THIS DRAWING IS TO BE PRINTED IN COLOUR - CERTAIN ASPECTS OF DRAWINGS MAY NOT BE CLEARLY LEGIBLE IF PRINTED BLACK & WHITE

COPYRIGHT IN ALL DOCUMENTS AND DRAWINGS PREPARED BY JILA AND IN ANY WORK EXECUTED FROM THOSE DOCUMENTS AND DRAWINGS SHALL REMAIN THE PROPERTY OF JILA OR ON CREATION VEST IN JILA.

COLLABORATORS

Auckland
Brisbane
Ho Chi Minh
Melbourne
Perth
Sydney

dko.com.au
info@dko.com.au
T +61 2 8346 4500

D K O

Jane Irwin Landscape Architecture

Studio 303
61 Marlborough Street
Surry Hills NSW
Australia 2010

61 2 92126957
info@jila.net.au
www.jila.net.au


ABN 62 120 299 229

DRAWING TITLE
Landscape Masterplan

PROJECT
Homes NSW Camden

CLIENT
Homes NSW

ADDRESS
72 & 82-86 Menangle Rd Camden NSW 2570

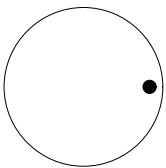

JOB NO. 260101
STAGE SSDA
STATUS FINAL
DRAWN DH/AH
CHECKED JI

SCALE 1:300@A1

DATE
26/6/2026

REV
A

DWG NO.
LA-003



LEGEND & SCHEDULE

Levels and Finishes		Furniture & Fixtures	
	SITE BOUNDARY		FENCE 1 metal palisade fence 1200mm high
+RL 8.00 EX	EXISTING LEVEL to be retained		FENCE 2 metal palisade fence 1600mm high
+RL 8.00	PROPOSED LEVEL		SEATING Aluminium seating on steel frame with backrests
1:20	INDICATIVE PROPOSED PATH GRADE subject to detailed design		FRP GRATING Fibre reinforced plastic grating on steel frame
	SWALE planted drainage swale (refer also to civil)		BUILT-IN BENCH bench with sink and GPO
	TREE - EXISTING to be retained - refer to Arborist's report		TABLE SETTING proprietary outdoor furniture - surface mounted or sub-surface fixed
	TREE - EXISTING to be removed - refer to Arborist's report		CONCRETE PIPE PLANTER to future specification
	DECO GRANITE stabilised, compacted decomposed granite		INCIDENTAL NATURE PLAY various nature play items made from natural, recycled materials
	UNIT PAVING sawn sandstone crazy pave		BOULDERS AND NATURAL STONES re-used/recycled stone
	UNIT PAVING composite concrete unit pavers to architect's specification		STORMWATER PIT refer civil drawings
	INFORMAL MULCH PATH		
	IN SITU CONCRETE PATH light washed finish		
	STEPS recycled sandstone step pieces in bank		
	FRP STEPS Fibre reinforced plastic grating on steel frame		
Walls			
	CONCRETE WALL in situ concrete wall		
	STONE WALL curved sandstone block wall from recycled stone		
Softworks			
	PROPOSED TREE refer to plant schedule		
	TURF 'Nara' Native Zoysia turf		
	GARDEN BED deep soil - refer to plant schedule		
	GARDEN BED over structure - refer to plant schedule, planter box to architect's specification		

REV
A

DATE
26/6/2026

STATUS
FINAL

REASON FOR ISSUE
ISSUED FOR SSDA

DRAWN
DH/AH

GENERAL NOTES

- ALL DIMENSIONS IN MILLIMETRES
- CONFIRM ALL DIMENSIONS AND LEVELS ON SITE PRIOR TO COMMENCING WORK.
- USE FIGURED DIMENSIONS ONLY.
- DO NOT SCALE.
- COMPLY WITH RELEVANT AUTHORITY REQUIREMENTS, THE NATIONAL CONSTRUCTION CODE OF AUSTRALIA AND ALL RELEVANT AUSTRALIAN STANDARDS WHEN EXECUTING WORKS DESCRIBED IN THIS DRAWING.
- THIS DRAWING IS TO BE PRINTED IN COLOUR - CERTAIN ASPECTS OF DRAWINGS MAY NOT BE CLEARLY LEGIBLE IF PRINTED BLACK & WHITE

COPYRIGHT IN ALL DOCUMENTS AND DRAWINGS PREPARED BY JILA AND IN ANY WORK EXECUTED FROM THOSE DOCUMENTS AND DRAWINGS SHALL REMAIN THE PROPERTY OF JILA OR ON CREATION VEST IN JILA.

COLLABORATORS

Auckland
Brisbane
Ho Chi Minh
Melbourne
Perth
Sydney

dko.com.au
info@dko.com.au
T +61 2 8346 4500

D K O

Jane Irwin Landscape Architecture

Studio 303
61 Marlborough Street
Surry Hills NSW
Australia 2010

61 2 92126957
info@jila.net.au
www.jila.net.au


••

DRAWING TITLE
Landscape GF Plan 1 - north

PROJECT
Homes NSW Camden

CLIENT
Homes NSW

ADDRESS
72 & 82-86 Menangle Rd Camden NSW 2570

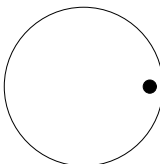

JOB NO.
260101

STAGE
SDDA

STATUS
FINAL

DRAWN
DH/AH

CHECKED
JI

SCALE
1:250@A1

DATE
26/6/2026

REV
A

DWG NO.
LA-100



LEGEND & SCHEDULE

Levels and Finishes	
	SITE BOUNDARY
+RL 8.00 EX	EXISTING LEVEL to be retained
+RL 8.00	PROPOSED LEVEL
1:20	INDICATIVE PROPOSED PATH GRADE subject to detailed design
	SWALE planted drainage swale (refer also to civil)
	TREE - EXISTING to be retained - refer to Arborist's report
	TREE - EXISTING to be removed - refer to Arborist's report
	P1 DECO GRANITE stabilised, compacted decomposed granite
	P2 UNIT PAVING sawn sandstone crazy pave
	P3 UNIT PAVING composite concrete unit pavers to architect's specification
	P4 INFORMAL MULCH PATH
	P5 IN SITU CONCRETE PATH light washed finish
	S1 STEPS recycled sandstone step pieces in bank
	S2 FRP STEPS Fibre reinforced plastic grating on steel frame
Walls	
	W1 CONCRETE WALL in situ concrete wall
	W2 STONE WALL curved sandstone block wall from recycled stone
Softworks	
	PROPOSED TREE refer to plant schedule
	TF TURF 'Nara' Native Zoysia turf
	GB GARDEN BED deep soil - refer to plant schedule
	PB GARDEN BED over structure - refer to plant schedule, planter box to architect's specification

Furniture & Fixtures	
	FE1 FENCE 1 metal palisade fence 1200mm high
	FE2 FENCE 2 metal palisade fence 1600mm high
	F1 SEATING Aluminium seating on steel frame with backrests
	F2 FRP GRATING Fibre reinforced plastic grating on steel frame
	F3 BUILT-IN BENCH bench with sink and GPO
	F4 TABLE SETTING proprietary outdoor furniture - surface mounted or sub-surface fixed
	F5 CONCRETE PIPE PLANTER to future specification
	NP INCIDENTAL NATURE PLAY various nature play items made from natural, recycled materials
	BD BOULDERS AND NATURAL STONES re-used/recycled stone
	PT STORMWATER PIT refer civil drawings

REV
A

DATE
26/6/2026

STATUS
FINAL

REASON FOR ISSUE
ISSUED FOR SSDA

DRAWN
DH/AH

GENERAL NOTES


- ALL DIMENSIONS IN MILLIMETRES
- CONFIRM ALL DIMENSIONS AND LEVELS ON SITE PRIOR TO COMMENCING WORK.
- USE FIGURED DIMENSIONS ONLY.
- DO NOT SCALE.
- COMPLY WITH RELEVANT AUTHORITY REQUIREMENTS, THE NATIONAL CONSTRUCTION CODE OF AUSTRALIA AND ALL RELEVANT AUSTRALIAN STANDARDS WHEN EXECUTING WORKS DESCRIBED IN THIS DRAWING.
- THIS DRAWING IS TO BE PRINTED IN COLOUR - CERTAIN ASPECTS OF DRAWINGS MAY NOT BE CLEARLY LEGIBLE IF PRINTED BLACK & WHITE

COPYRIGHT IN ALL DOCUMENTS AND DRAWINGS PREPARED BY JILA AND IN ANY WORK EXECUTED FROM THOSE DOCUMENTS AND DRAWINGS SHALL REMAIN THE PROPERTY OF JILA OR ON CREATION VEST IN JILA.

COLLABORATORS

Auckland
Brisbane
Ho Chi Minh
Melbourne
Perth
Sydney

dko.com.au
info@dko.com.au
T +61 2 8346 4500

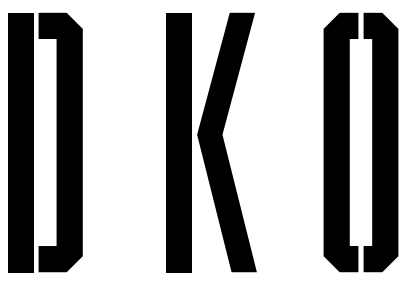

Jane Irwin Landscape Architecture

Studio 303
61 Marlborough Street
Surry Hills NSW
Australia 2010

61 2 92126957
info@jila.net.au
www.jila.net.au




DRAWING TITLE
Landscape GF Plan 2 - south

PROJECT
Homes NSW Camden

CLIENT
Homes NSW

ADDRESS
72 & 82-86 Menangle Rd Camden NSW 2570

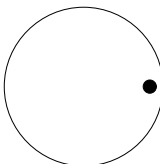

JOB NO.
260101

STAGE
SDDA

STATUS
FINAL

DRAWN
DH/AH

CHECKED
JI

SCALE
1:250

DATE
26/6/2026

REV
A

DWG NO.
LA-101



LEGEND & SCHEDULE

Levels and Finishes

- SITE BOUNDARY
- +RL 8.00 EX EXISTING LEVEL to be retained
- +RL 8.00 PROPOSED LEVEL
- 1:20 INDICATIVE PROPOSED PATH GRADE subject to detailed design
- SWALE planted drainage swale (refer also to civil)
- TREE - EXISTING to be retained - refer to Arborist's report
- TREE - EXISTING to be removed - refer to Arborist's report

- P1 DECO GRANITE stabilised, compacted decomposed granite
- P2 UNIT PAVING sawn sandstone crazy pave
- P3 UNIT PAVING composite concrete unit pavers to architect's specification
- P4 INFORMAL MULCH PATH
- P5 IN SITU CONCRETE PATH light washed finish
- S1 STEPS recycled sandstone step pieces in bank
- S2 FRP STEPS Fibre reinforced plastic grating on steel frame

- Walls
- W1 CONCRETE WALL in situ concrete wall
 - W2 STONE WALL curved sandstone block wall from recycled stone

- Softworks
- PROPOSED TREE refer to plant schedule
 - TF TURF 'Nara' Native Zoysia turf
 - GB GARDEN BED deep soil - refer to plant schedule
 - PB GARDEN BED over structure - refer to plant schedule, planter box to architect's specification

Furniture & Fixtures

- FENCE 1 metal palisade fence 1200mm high
- FENCE 2 metal palisade fence 1600mm high
- SEATING Aluminium seating on steel frame with backrests
- FRP GRATING Fibre reinforced plastic grating on steel frame
- BUILT-IN BENCH bench with sink and GPO
- TABLE SETTING proprietary outdoor furniture - surface mounted or sub-surface fixed
- CONCRETE PIPE PLANTER to future specification
- INCIDENTAL NATURE PLAY various nature play items made from natural, recycled materials
- BOULDERS AND NATURAL STONES re-used/recycled stone
- STORMWATER PIT refer civil drawings

REV
A

DATE
26/6/2026

STATUS
FINAL

REASON FOR ISSUE
ISSUED FOR SSDA

DRAWN
DH/AH

GENERAL NOTES

- ALL DIMENSIONS IN MILLIMETRES
- CONFIRM ALL DIMENSIONS AND LEVELS ON SITE PRIOR TO COMMENCING WORK.
- USE FIGURED DIMENSIONS ONLY.
- DO NOT SCALE.
- COMPLY WITH RELEVANT AUTHORITY REQUIREMENTS, THE NATIONAL CONSTRUCTION CODE OF AUSTRALIA AND ALL RELEVANT AUSTRALIAN STANDARDS WHEN EXECUTING WORKS DESCRIBED IN THIS DRAWING.
- THIS DRAWING IS TO BE PRINTED IN COLOUR - CERTAIN ASPECTS OF DRAWINGS MAY NOT BE CLEARLY LEGIBLE IF PRINTED BLACK & WHITE

COPYRIGHT IN ALL DOCUMENTS AND DRAWINGS PREPARED BY JILA AND IN ANY WORK EXECUTED FROM THOSE DOCUMENTS AND DRAWINGS SHALL REMAIN THE PROPERTY OF JILA OR ON CREATION VEST IN JILA.

COLLABORATORS

Auckland
Brisbane
Ho Chi Minh
Melbourne
Perth
Sydney

dko.com.au
info@dko.com.au
T +61 2 8346 4500

D K O

Jane Irwin Landscape Architecture

Studio 303
61 Marlborough Street
Surry Hills NSW
Australia 2010

61 2 92126957
info@jila.net.au
www.jila.net.au


ABN 62 120 299 229

DRAWING TITLE
Landscape Basement 1 - north

PROJECT
Homes NSW Camden

CLIENT
Homes NSW

ADDRESS
72 & 82-86 Menangle Rd Camden NSW 2570

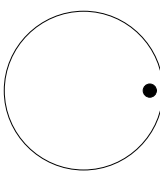

JOB NO.
260101

STAGE
SDDA

STATUS
FINAL

DRAWN
DH/AH

CHECKED
JI

SCALE
1:250

DATE
26/6/2026

REV
A

DWG NO.
LA-102



LEGEND & SCHEDULE

Levels and Finishes		Furniture & Fixtures	
	SITE BOUNDARY		FENCE 1 metal palisade fence 1200mm high
	EXISTING LEVEL to be retained		FENCE 2 metal palisade fence 1600mm high
	PROPOSED LEVEL		SEATING Aluminium seating on steel frame with backrests
	INDICATIVE PROPOSED PATH GRADE subject to detailed design		FRP GRATING Fibre reinforced plastic grating on steel frame
	SWALE planted drainage swale (refer also to civil)		BUILT-IN BENCH bench with sink and GPO
	TREE - EXISTING to be retained - refer to Arborist's report		TABLE SETTING proprietary outdoor furniture - surface mounted or sub-surface fixed
	TREE - EXISTING to be removed - refer to Arborist's report		CONCRETE PIPE PLANTER to future specification
	DECO GRANITE stabilised, compacted decomposed granite		INCIDENTAL NATURE PLAY various nature play items made from natural, recycled materials
	UNIT PAVING sawn sandstone crazy pave		BOULDERS AND NATURAL STONES re-used/recycled stone
	UNIT PAVING composite concrete unit pavers to architect's specification		STORMWATER PIT refer civil drawings
	INFORMAL MULCH PATH		
	IN SITU CONCRETE PATH light washed finish		
	STEPS recycled sandstone step pieces in bank		
	FRP STEPS Fibre reinforced plastic grating on steel frame		
Walls			
	CONCRETE WALL in situ concrete wall		
	STONE WALL curved sandstone block wall from recycled stone		
Softworks			
	PROPOSED TREE refer to plant schedule		
	TURF 'Nara' Native Zoysia turf		
	GARDEN BED deep soil - refer to plant schedule		
	GARDEN BED over structure - refer to plant schedule, planter box to architect's specification		



LEGEND

Levels and Finishes

Trees

- TREE - EXISTING
to be retained - refer to Arborist's report
- TREE - PROPOSED
refer to plant schedule

Landscape Types

- PT1

PLANTING TYPE 1
tall screening + privacy mix (SUNNY)
- PT2

PLANTING TYPE 2
tall screening + privacy mix (SHADE)
- PT3

PLANTING TYPE 3
open grassy mix
- PT4

PLANTING TYPE 4
Cumberland forest mix
- PT5

PLANTING TYPE 5
ornamental + decorative mix
- PT6

PLANTING TYPE 6
shesory
- PT7

PLANTING TYPE 7
shrub mix
- PT8

PLANTING TYPE 8
GF NORTH planter box mix
- PT9

PLANTING TYPE 9
planted bank
- PT10

PLANTING TYPE 10
swale + grassy mix
- PT11

PLANTING TYPE 11
river walk

NOTE: refer planting schedule for species

PRELIMINARY TREE SCHEDULE

REV	DATE	STATUS	REASON FOR ISSUE	DRAWN	GENERAL NOTES
A	26/6/2026	FINAL	ISSUED FOR SSDA	DH/AH	- ALL DIMENSIONS IN MILLIMETRES - CONFIRM ALL DIMENSIONS AND LEVELS ON SITE PRIOR TO COMMENCING WORK. - USE FIGURED DIMENSIONS ONLY. - DO NOT SCALE. - COMPLY WITH RELEVANT AUTHORITY REQUIREMENTS, THE NATIONAL CONSTRUCTION CODE OF AUSTRALIA AND ALL RELEVANT AUSTRALIAN STANDARDS WHEN EXECUTING WORKS DESCRIBED IN THIS DRAWING. - THIS DRAWING IS TO BE PRINTED IN COLOUR - CERTAIN ASPECTS OF DRAWINGS MAY NOT BE CLEARLY LEGIBLE IF PRINTED BLACK & WHITE COPYRIGHT IN ALL DOCUMENTS AND DRAWINGS PREPARED BY JILA AND IN ANY WORK EXECUTED FROM THOSE DOCUMENTS AND DRAWINGS SHALL REMAIN THE PROPERTY OF JILA OR ON CREATION VEST IN JILA.

COLLABORATORS

Auckland

Brisbane

Ho Chi Minh

Melbourne

Perth

Sydney

dko.com.au

info@djo.net.au

T +61 2 8346 4500

D

K

O

Jane Irwin Landscape Architecture

Studio 303

61 Marlborough Street

Surry Hills NSW

Australia 2010

61 2 92126957

info@jila.net.au

www.jila.net.au

ABN 62 120 299 229

DRAWING TITLE

Planting Strategy GF Plan 1 - north

PROJECT


Homes NSW Camden

CLIENT

Homes NSW

ADDRESS

72 & 82-86 Menangle Rd Camden NSW 2570

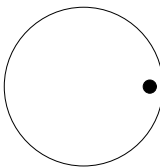

JOB NO.	260101
STAGE	SDDA
STATUS	FINAL
DRAWN	DH/AH
CHECKED	Ji
SCALE	1:250@A1

DATE	26/6/2026
REV	A
DWG NO.	LA-200



LEGEND

Levels and Finishes

Trees

- TREE - EXISTING
to be retained - refer to Arborist's report
- TREE - PROPOSED
refer to plant schedule

Landscape Types

- PT1 PLANTING TYPE 1
tall screening + privacy mix (SUNNY)
- PT2 PLANTING TYPE 2
tall screening + privacy mix (SHADE)
- PT3 PLANTING TYPE 3
open grassy mix
- PT4 PLANTING TYPE 4
Cumberland forest mix
- PT5 PLANTING TYPE 5
ornamental + decorative mix
- PT6 PLANTING TYPE 6
shesory
- PT7 PLANTING TYPE 7
shrub mix
- PT8 PLANTING TYPE 8
GF NORTH planter box mix
- PT9 PLANTING TYPE 9
planted bank
- PT10 PLANTING TYPE 10
swale + grassy mix
- PT11 PLANTING TYPE 11
river walk

NOTE: refer planting schedule for species

PRELIMINARY TREE SCHEDULE

REV
A

DATE
26/6/2026

STATUS
FINAL

REASON FOR ISSUE
ISSUED FOR SSDA

DRAWN
DH/AH

GENERAL NOTES

- ALL DIMENSIONS IN MILLIMETRES
- CONFIRM ALL DIMENSIONS AND LEVELS ON SITE PRIOR TO COMMENCING WORK.
- USE FIGURED DIMENSIONS ONLY.
- DO NOT SCALE.
- COMPLY WITH RELEVANT AUTHORITY REQUIREMENTS, THE NATIONAL CONSTRUCTION CODE OF AUSTRALIA AND ALL RELEVANT AUSTRALIAN STANDARDS WHEN EXECUTING WORKS DESCRIBED IN THIS DRAWING.
- THIS DRAWING IS TO BE PRINTED IN COLOUR - CERTAIN ASPECTS OF DRAWINGS MAY NOT BE CLEARLY LEGIBLE IF PRINTED BLACK & WHITE

COPYRIGHT IN ALL DOCUMENTS AND DRAWINGS PREPARED BY JILA AND IN ANY WORK EXECUTED FROM THOSE DOCUMENTS AND DRAWINGS SHALL REMAIN THE PROPERTY OF JILA OR ON CREATION VEST IN JILA.

COLLABORATORS

Auckland
Brisbane
Ho Chi Minh
Melbourne
Perth
Sydney

dko.com.au
info@dka.com.au
T +61 2 8346 4500

D K O

Jane Irwin Landscape Architecture

Studio 303
61 Marlborough Street
Surry Hills NSW
Australia 2010


61 2 92126957
info@jila.net.au
www.jila.net.au

DRAWING TITLE
Planting Strategy Basement 1 - north

PROJECT
Homes NSW Camden

CLIENT
Homes NSW

ADDRESS
72 & 82-86 Menangle Rd Camden NSW 2570

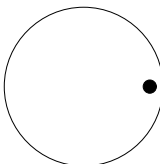

JOB NO.
260101

STAGE
SDDA

STATUS
FINAL

DRAWN
DH/AH

CHECKED
JI

SCALE
1:250

DATE
26/6/2026

REV
A

DWG NO.
LA-201



LEGEND

Levels and Finishes

Trees


- TREE - EXISTING
to be retained - refer to Arborist's report
- TREE - PROPOSED
refer to plant schedule

Landscape Types


- PT1 PLANTING TYPE 1
tall screening + privacy mix (SUNNY)
- PT2 PLANTING TYPE 2
tall screening + privacy mix (SHADE)
- PT3 PLANTING TYPE 3
open grassy mix
- PT4 PLANTING TYPE 4
Cumberland forest mix
- PT5 PLANTING TYPE 5
ornamental + decorative mix
- PT6 PLANTING TYPE 6
shesory
- PT7 PLANTING TYPE 7
shrub mix
- PT8 PLANTING TYPE 8
GF NORTH planter box mix
- PT9 PLANTING TYPE 9
planted bank
- PT10 PLANTING TYPE 10
swale + grassy mix
- PT11 PLANTING TYPE 11
river walk

NOTE: refer planting schedule for species


PRELIMINARY TREE SCHEDULE

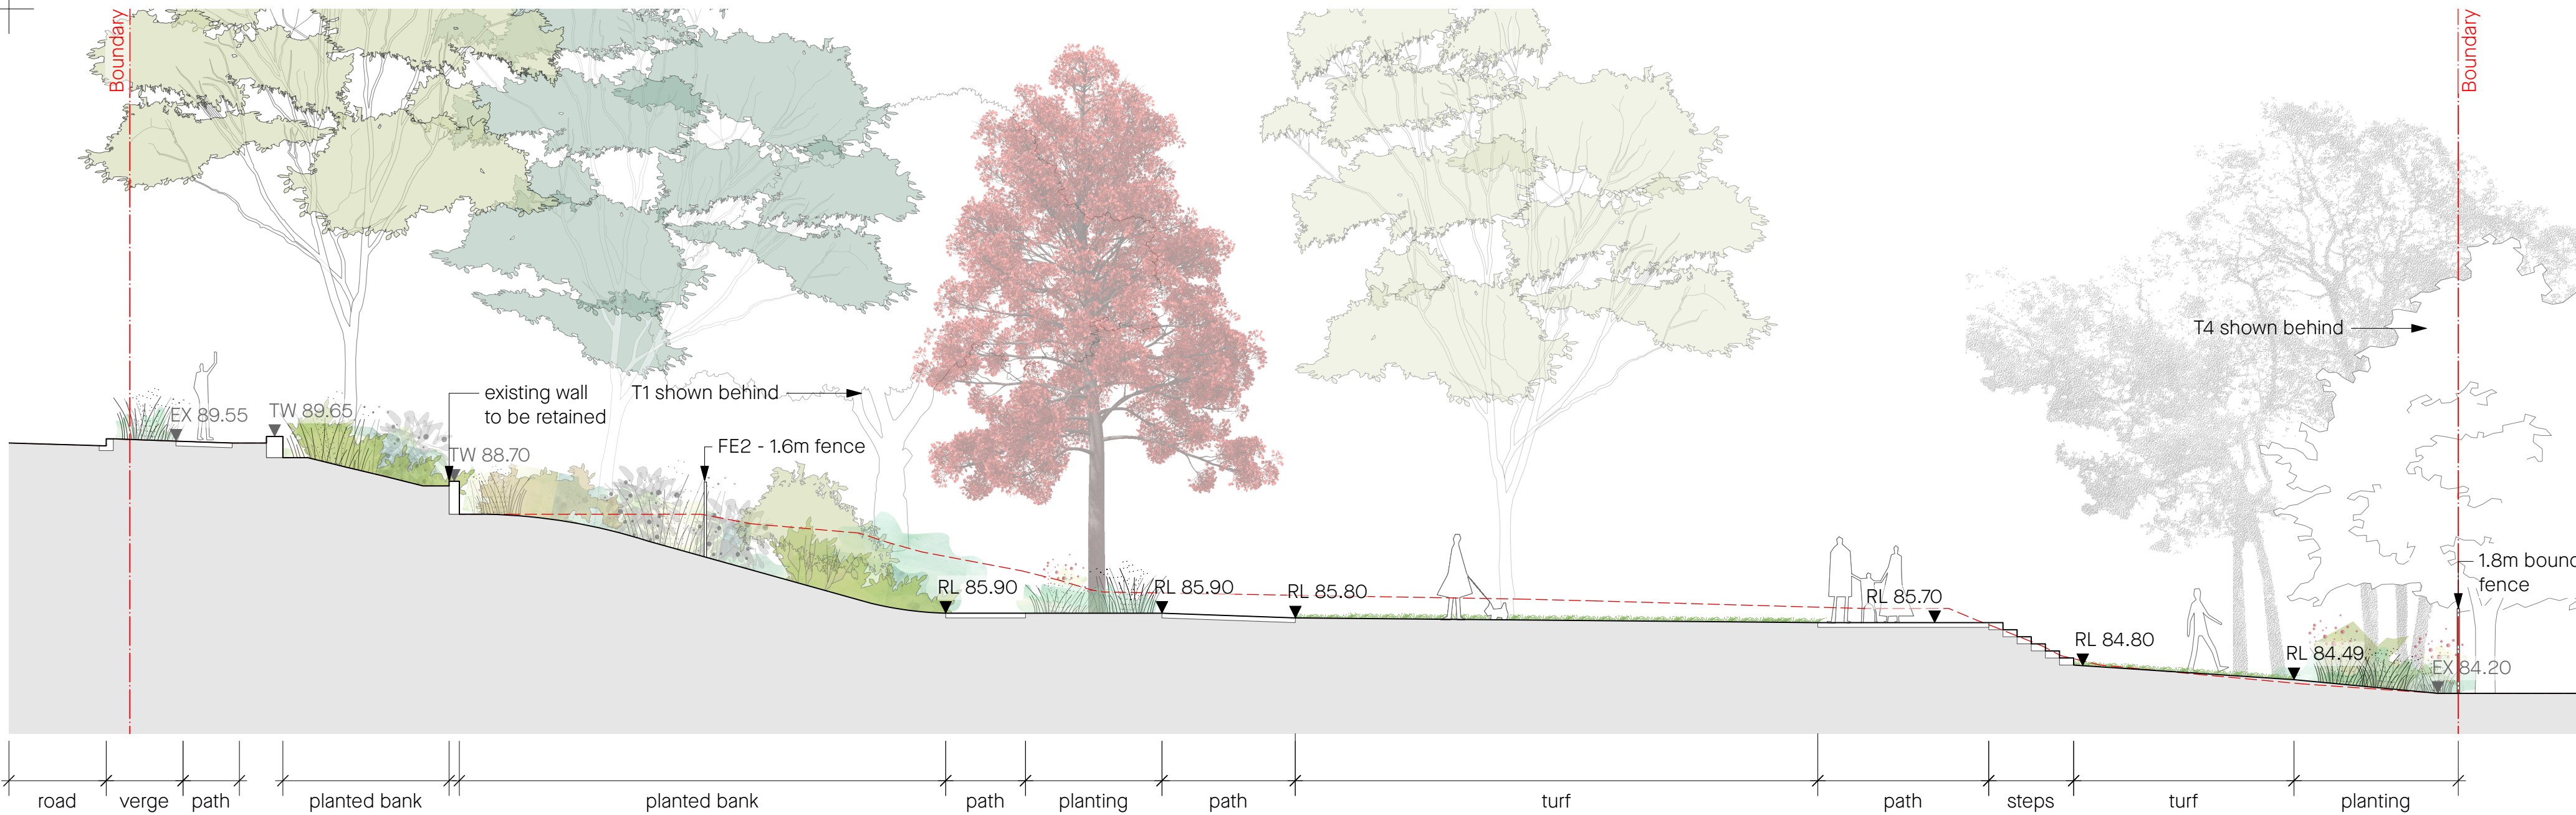

1 Section 1 - North
Scale: 1:100

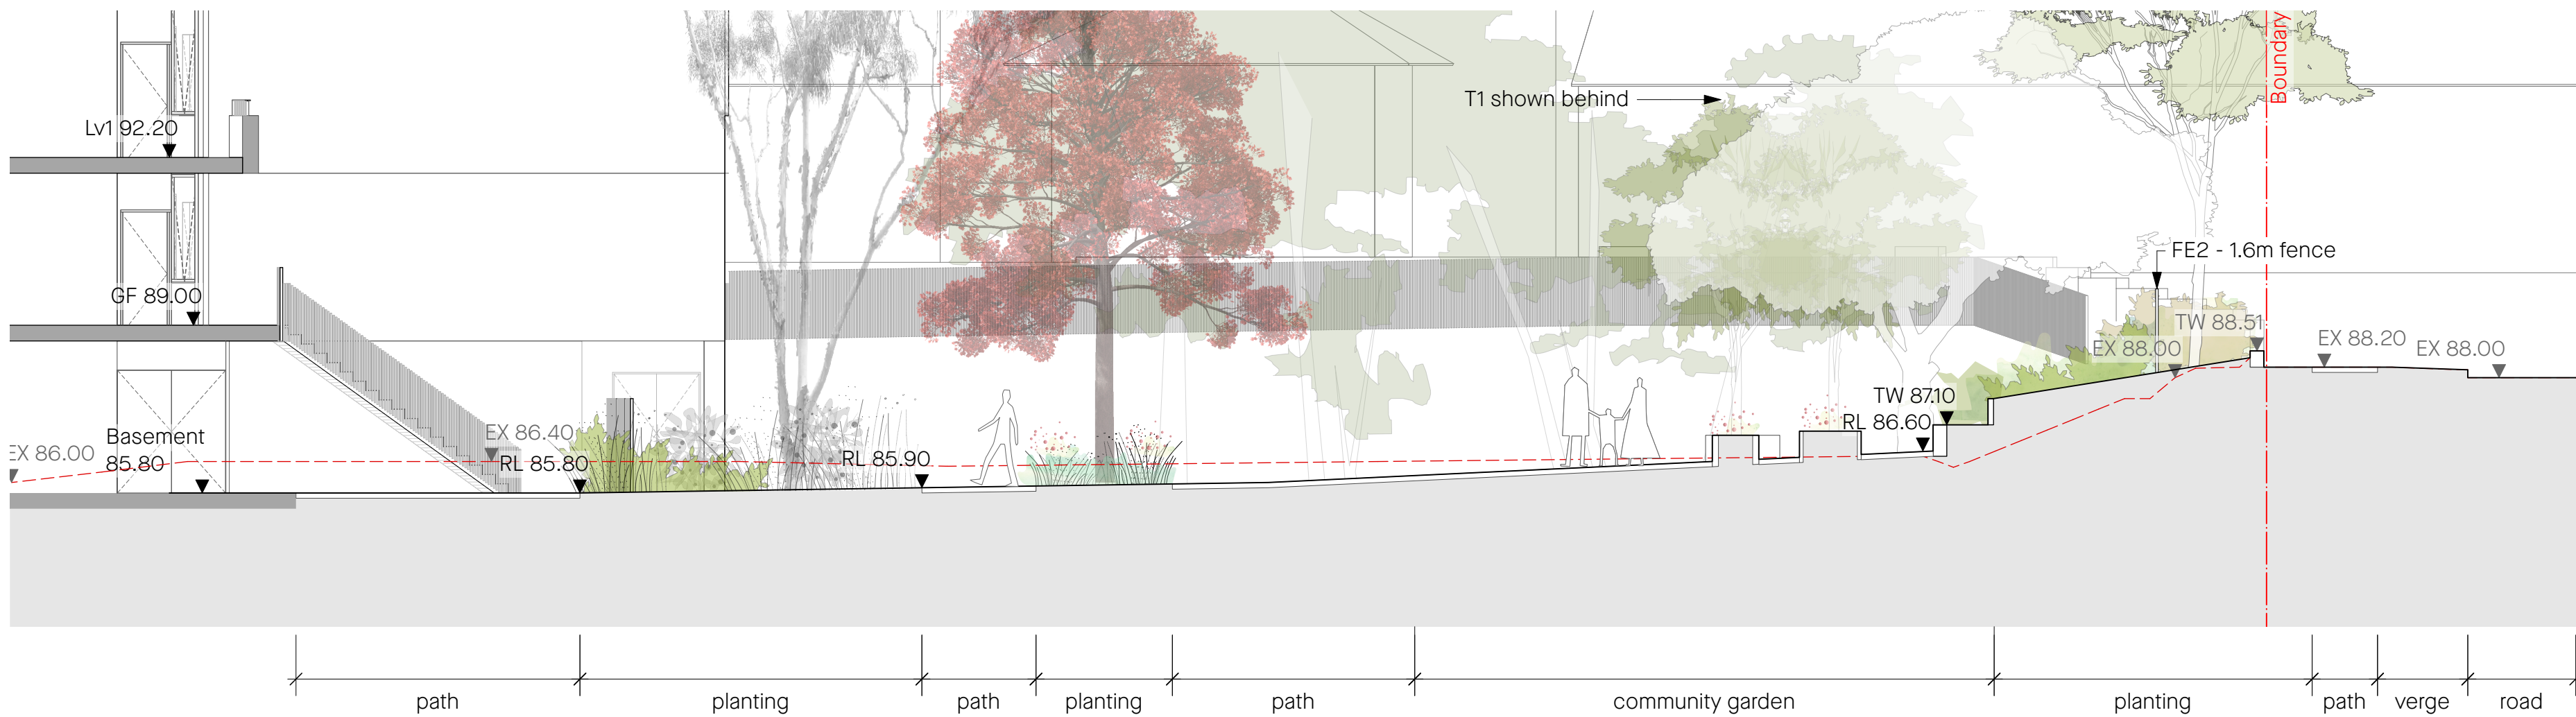

2 Section 2 - North
Scale: 1:100

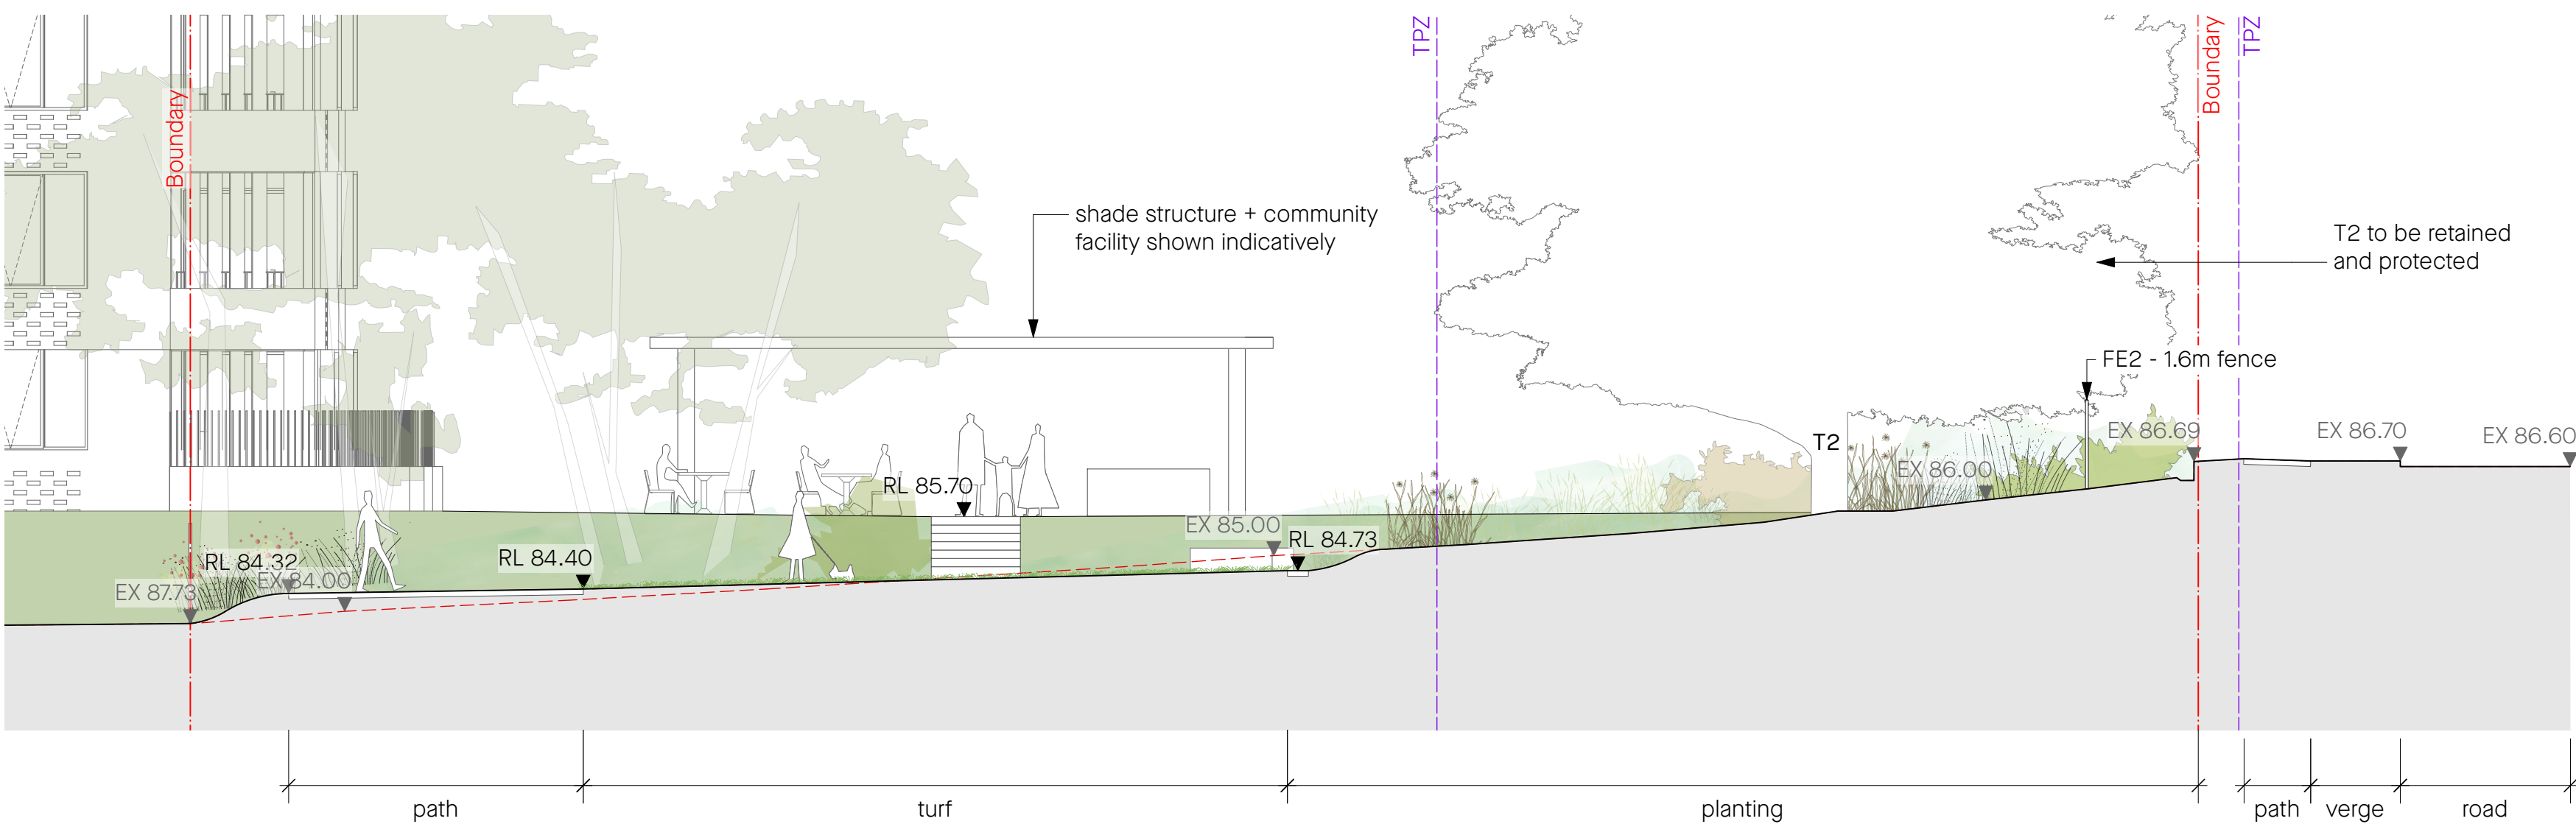

3 Section 3 - North
Scale: 1:100



KEY PLAN

REV	DATE	STATUS	REASON FOR ISSUE
A	26/6/2026	FINAL	ISSUED FOR SSDA

DRAWN
AH

GENERAL NOTES


- ALL DIMENSIONS IN MILLIMETRES
- CONFIRM ALL DIMENSIONS AND LEVELS ON SITE PRIOR TO COMMENCING WORK.
- USE FIGURED DIMENSIONS ONLY.
- DO NOT SCALE.
- COMPLY WITH RELEVANT AUTHORITY REQUIREMENTS, THE NATIONAL CONSTRUCTION CODE OF AUSTRALIA AND ALL RELEVANT AUSTRALIAN STANDARDS WHEN EXECUTING WORKS DESCRIBED IN THIS DRAWING.
- THIS DRAWING IS TO BE PRINTED IN COLOUR - CERTAIN ASPECTS OF DRAWINGS MAY NOT BE CLEARLY LEGIBLE IF PRINTED BLACK & WHITE

COPYRIGHT IN ALL DOCUMENTS AND DRAWINGS PREPARED BY JILA AND IN ANY WORK EXECUTED FROM THOSE DOCUMENTS AND DRAWINGS SHALL REMAIN THE PROPERTY OF JILA OR ON CREATION VEST IN JILA.

COLLABORATORS

Auckland
Brisbane
Ho Chi Minh
Melbourne
Perth
Sydney

dko.com.au
info@dko.com.au
T +61 2 8346 4500

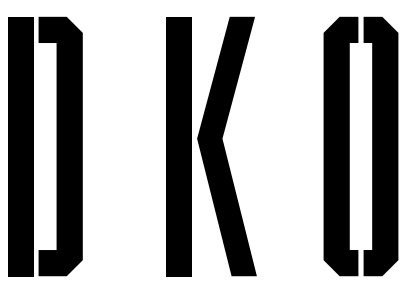

Jane Irwin Landscape Architecture

Studio 303
61 Marlborough Street
Surry Hills NSW
Australia 2010

61 2 92126957
info@jila.net.au
www.jila.net.au


ABN 62 120 299 229

DRAWING TITLE
Sections 1 - NORTH

PROJECT
Homes NSW Camden

CLIENT
Homes NSW

ADDRESS
72 & 82-86 Menangle Rd Camden NSW 2570

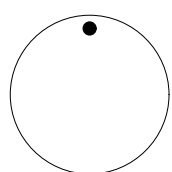

JOB NO.	260101
STAGE	SSDA
STATUS	FINAL
DRAWN	DH
CHECKED	Ji
SCALE	1:100@A1

DATE	26/6/2026
REV	A
DWG NO.	LA-301



1 Section 1 - North
Scale: 1:100



2 Section 2 - North
Scale: 1:100



KEY PLAN

REV
A

DATE
26/6/2026

STATUS
FINAL

REASON FOR ISSUE
ISSUED FOR SSDA

DRAWN
AH

GENERAL NOTES

- ALL DIMENSIONS IN MILLIMETRES
- CONFIRM ALL DIMENSIONS AND LEVELS ON SITE PRIOR TO COMMENCING WORK.
- USE FIGURED DIMENSIONS ONLY.
- DO NOT SCALE.
- COMPLY WITH RELEVANT AUTHORITY REQUIREMENTS, THE NATIONAL CONSTRUCTION CODE OF AUSTRALIA AND ALL RELEVANT AUSTRALIAN STANDARDS WHEN EXECUTING WORKS DESCRIBED IN THIS DRAWING.
- THIS DRAWING IS TO BE PRINTED IN COLOUR - CERTAIN ASPECTS OF DRAWINGS MAY NOT BE CLEARLY LEGIBLE IF PRINTED BLACK & WHITE

COPYRIGHT IN ALL DOCUMENTS AND DRAWINGS PREPARED BY JILA AND IN ANY WORK EXECUTED FROM THOSE DOCUMENTS AND DRAWINGS SHALL REMAIN THE PROPERTY OF JILA OR ON CREATION VEST IN JILA.

COLLABORATORS

Auckland
Brisbane
Ho Chi Minh
Melbourne
Perth
Sydney

dko.com.au
info@dko.com.au
T +61 2 8346 4500

DKO

Jane Irwin Landscape Architecture

Studio 303
61 Marlborough Street
Surry Hills NSW
Australia 2010


61 2 92126957
info@jila.net.au
www.jila.net.au

ABN 62 120 299 229

DRAWING TITLE
Sections 2 - NORTH




PROJECT
Homes NSW Camden

CLIENT
Homes NSW
ADDRESS
72 & 82-86 Menangle Rd Camden NSW 2570

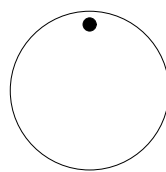

JOB NO. 260101
STAGE SSDA
STATUS FINAL
DRAWN DH
CHECKED JI
SCALE 1:100@A1

DATE
26/6/2026
REV
A
DWG NO.
LA-302

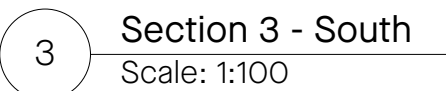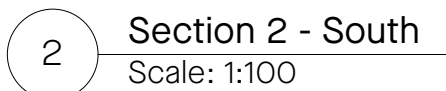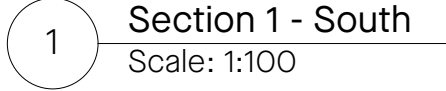[illegible]