LEGEND

EXISTING		PROPOSED
	PROPERTY BOUNDARY	
5.00	MAJOR CONTOUR	5.00
	MINOR CONTOUR	
	BUILDING	
	CONCRETE	
	EDGE OF BITUMEN	
SW SW	STORM WATER MAIN	
Y Y	TOP OF BATTER	Y Y
	TOE OF BATTER	
	SWALE DRAIN	
	CUT AREA	
	FILL AREA	
	PROPOSED SHEDS (BY OTHERS)	
	FINISHED SURFACE LEVEL	FL 88.88
	25m ROAD BUFFER	
	PLAN REFERENCE	
	EXISTING TREE TO REMAIN	
	TREE TO BE REMOVED DUE TO WORKS	
	STORM WATER STRUCTURE NUMBER	
	STORM WATER LINE NUMBER	HW2/22
	OVERLAND FLOW DIRECTION	

N

DRAWING REFERENCES:

1. FOR TYPICAL DETAILS REFER TO DWG 8719-GA.0.02
2. FOR STORMWATER CULVERT CROSSINGS REFER 8719-SW.0.01
3. FOR ACCESS ROAD DETAILS REFER 8719-RD.0.01
4. FOR EROSION AND SEDIMENT CONTROLS REFER 8719-ES.0.01

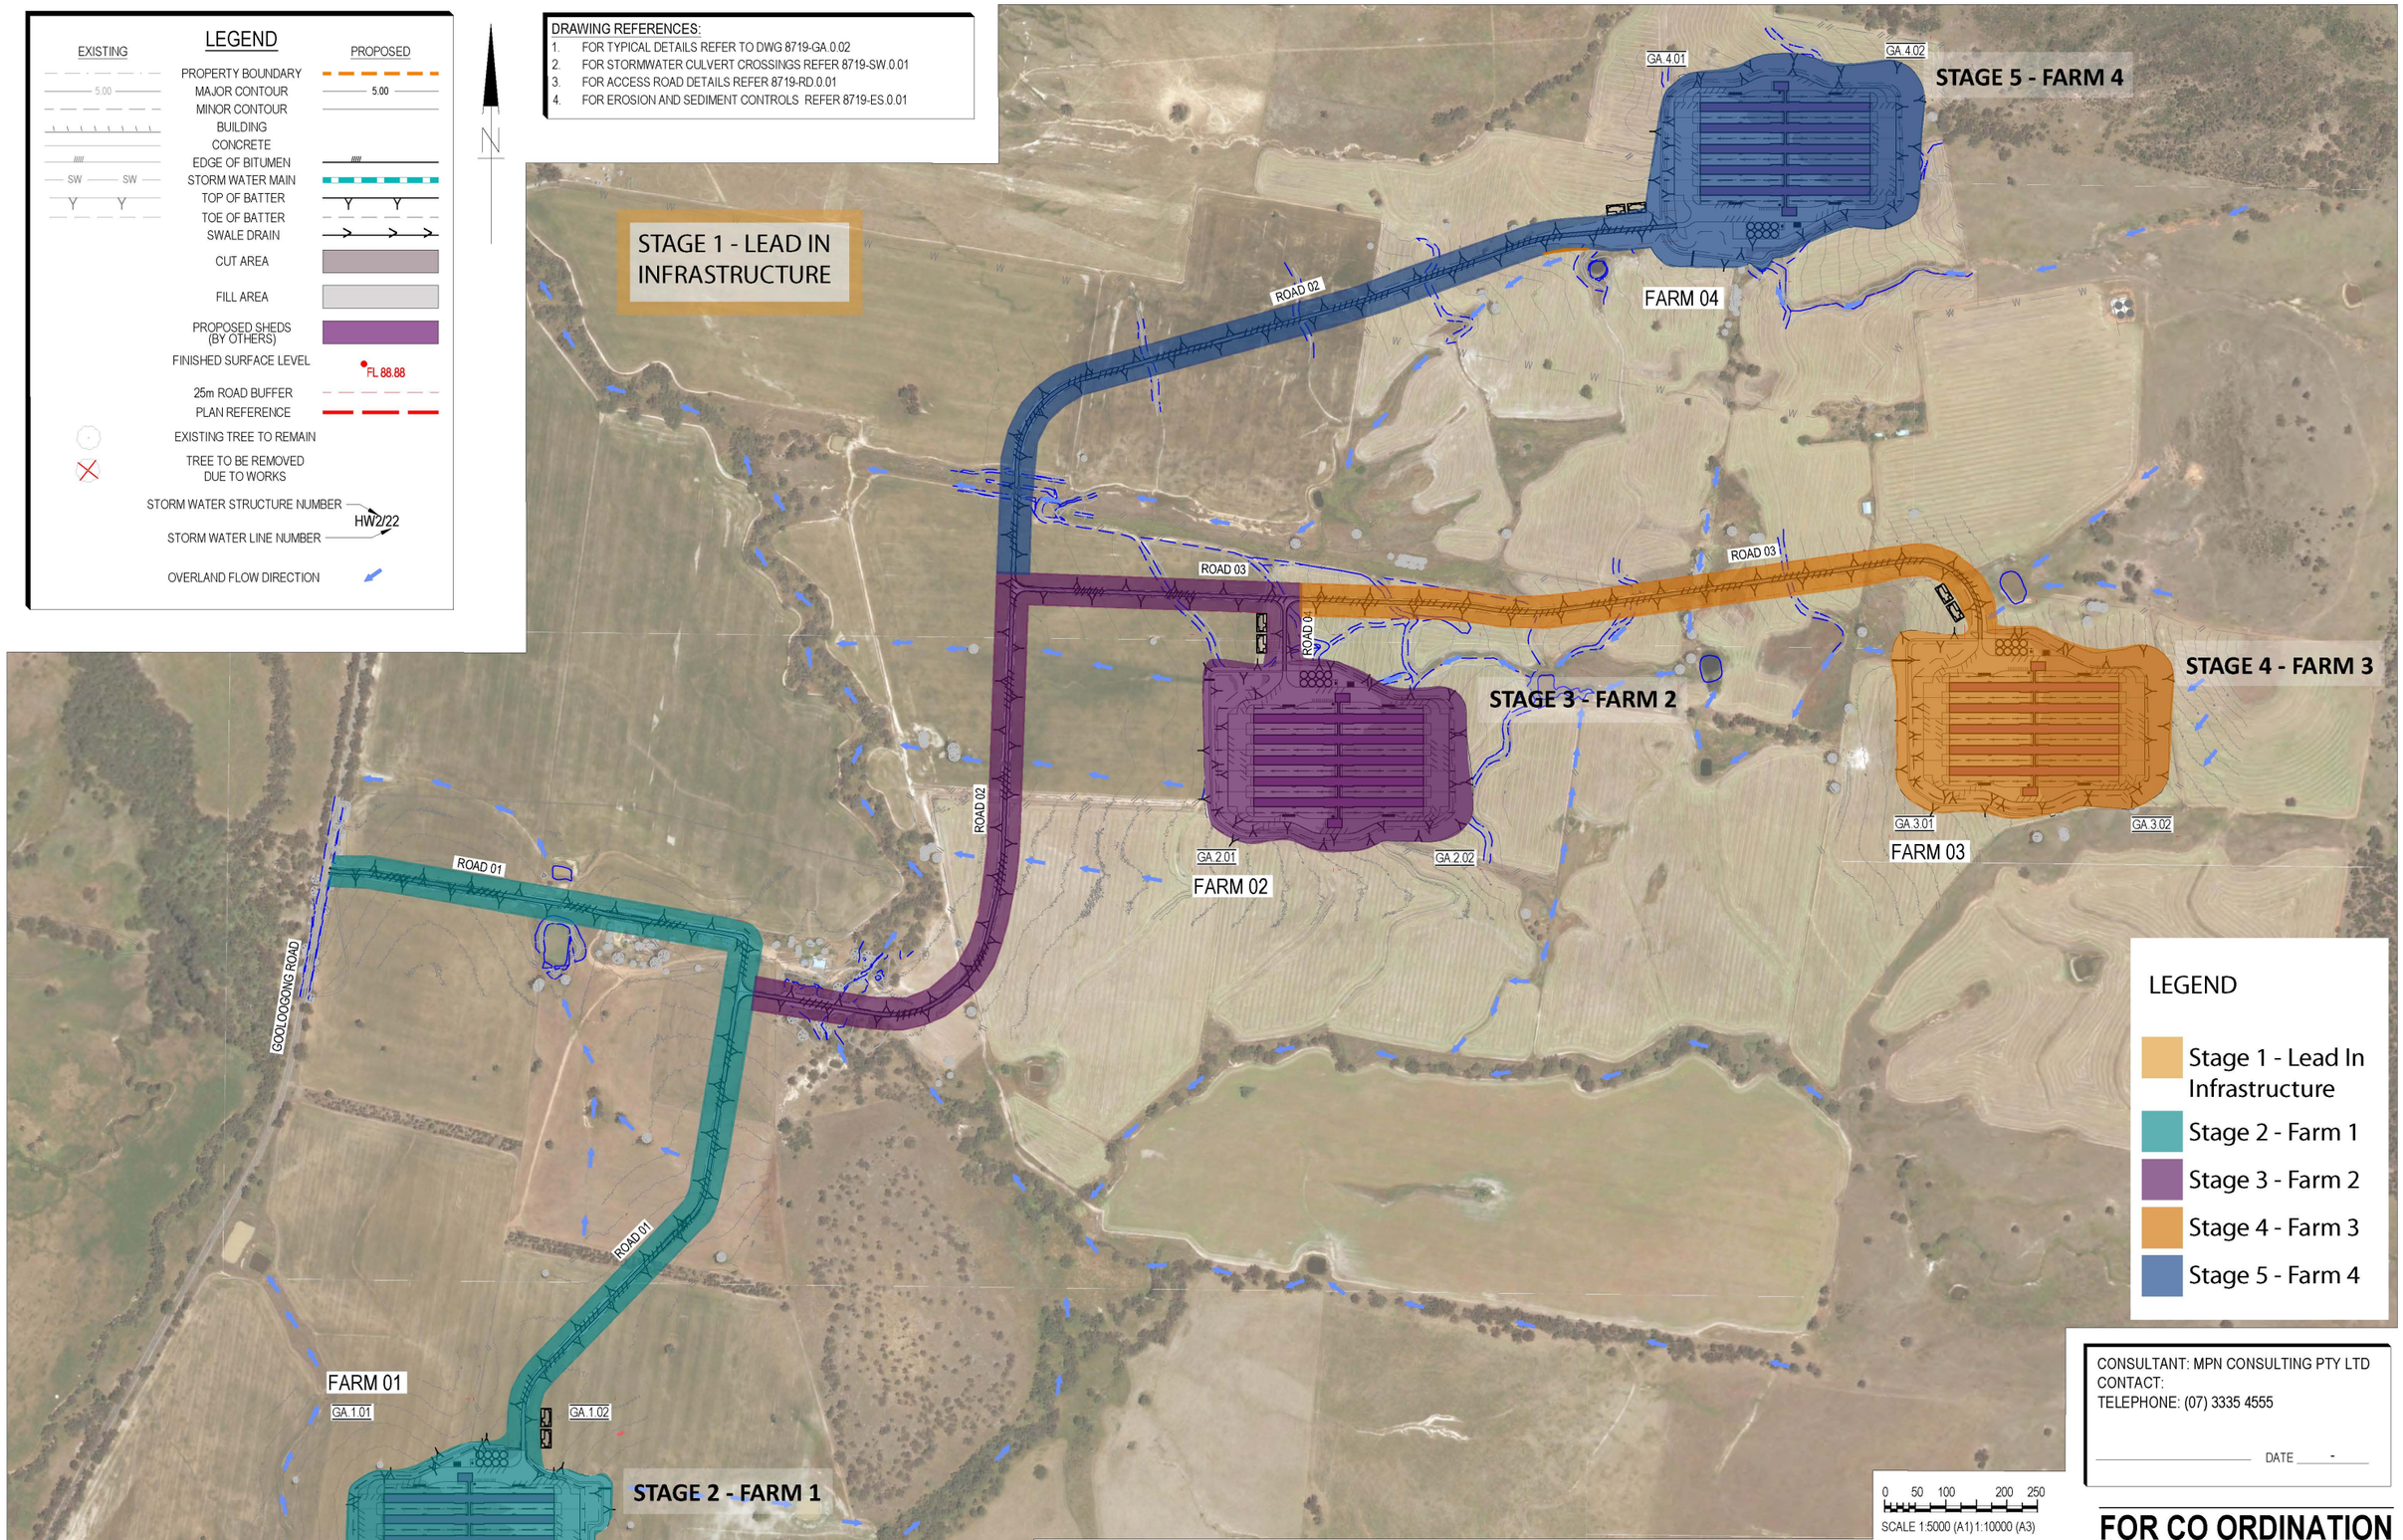

CONSULTANT: MPN CONSULTING PTY LTD
CONTACT:
TELEPHONE: (07) 3335 4555

DATE -

FOR CO ORDINATION

NOT FOR CONSTRUCTION

ISSUE	DATE	AMENDMENT	BY	APP
B	26.08.21	ISSUE FOR COORDINATION	BCM	-
A	09.08.21	ISSUE FOR COORDINATION	BCM	-

GRENFELL FARMS
1130 GOOLOOGONG ROAD
GREENFELL, NSW

SCALES: AS SHOWN
DESIGN: BCM
DRAWN: BCM
CREATED:
CHKD:
APPRD:
DATE:

BAIADA

FARM GENERAL ARRANGEMENT KEY PLAN AND TYPICAL DETAILS

mpn consulting
ABN: 39 062 191 799
39 Sherwood Road, Toowong, Qld, 4066
P: 61 7 3335 4555
E: solutions@mpnc.net.au

COPYRIGHT: THIS DESIGN AND PLANS ARE NOT TO BE USED OR REPRODUCED WHOLLY OR IN PART WITHOUT WRITTEN PERMISSION OF MPN CONSULTING PTY LIMITED 2018 ©

mpn JOB: 8719

DRAWING No.: GA.0.01

REV: B