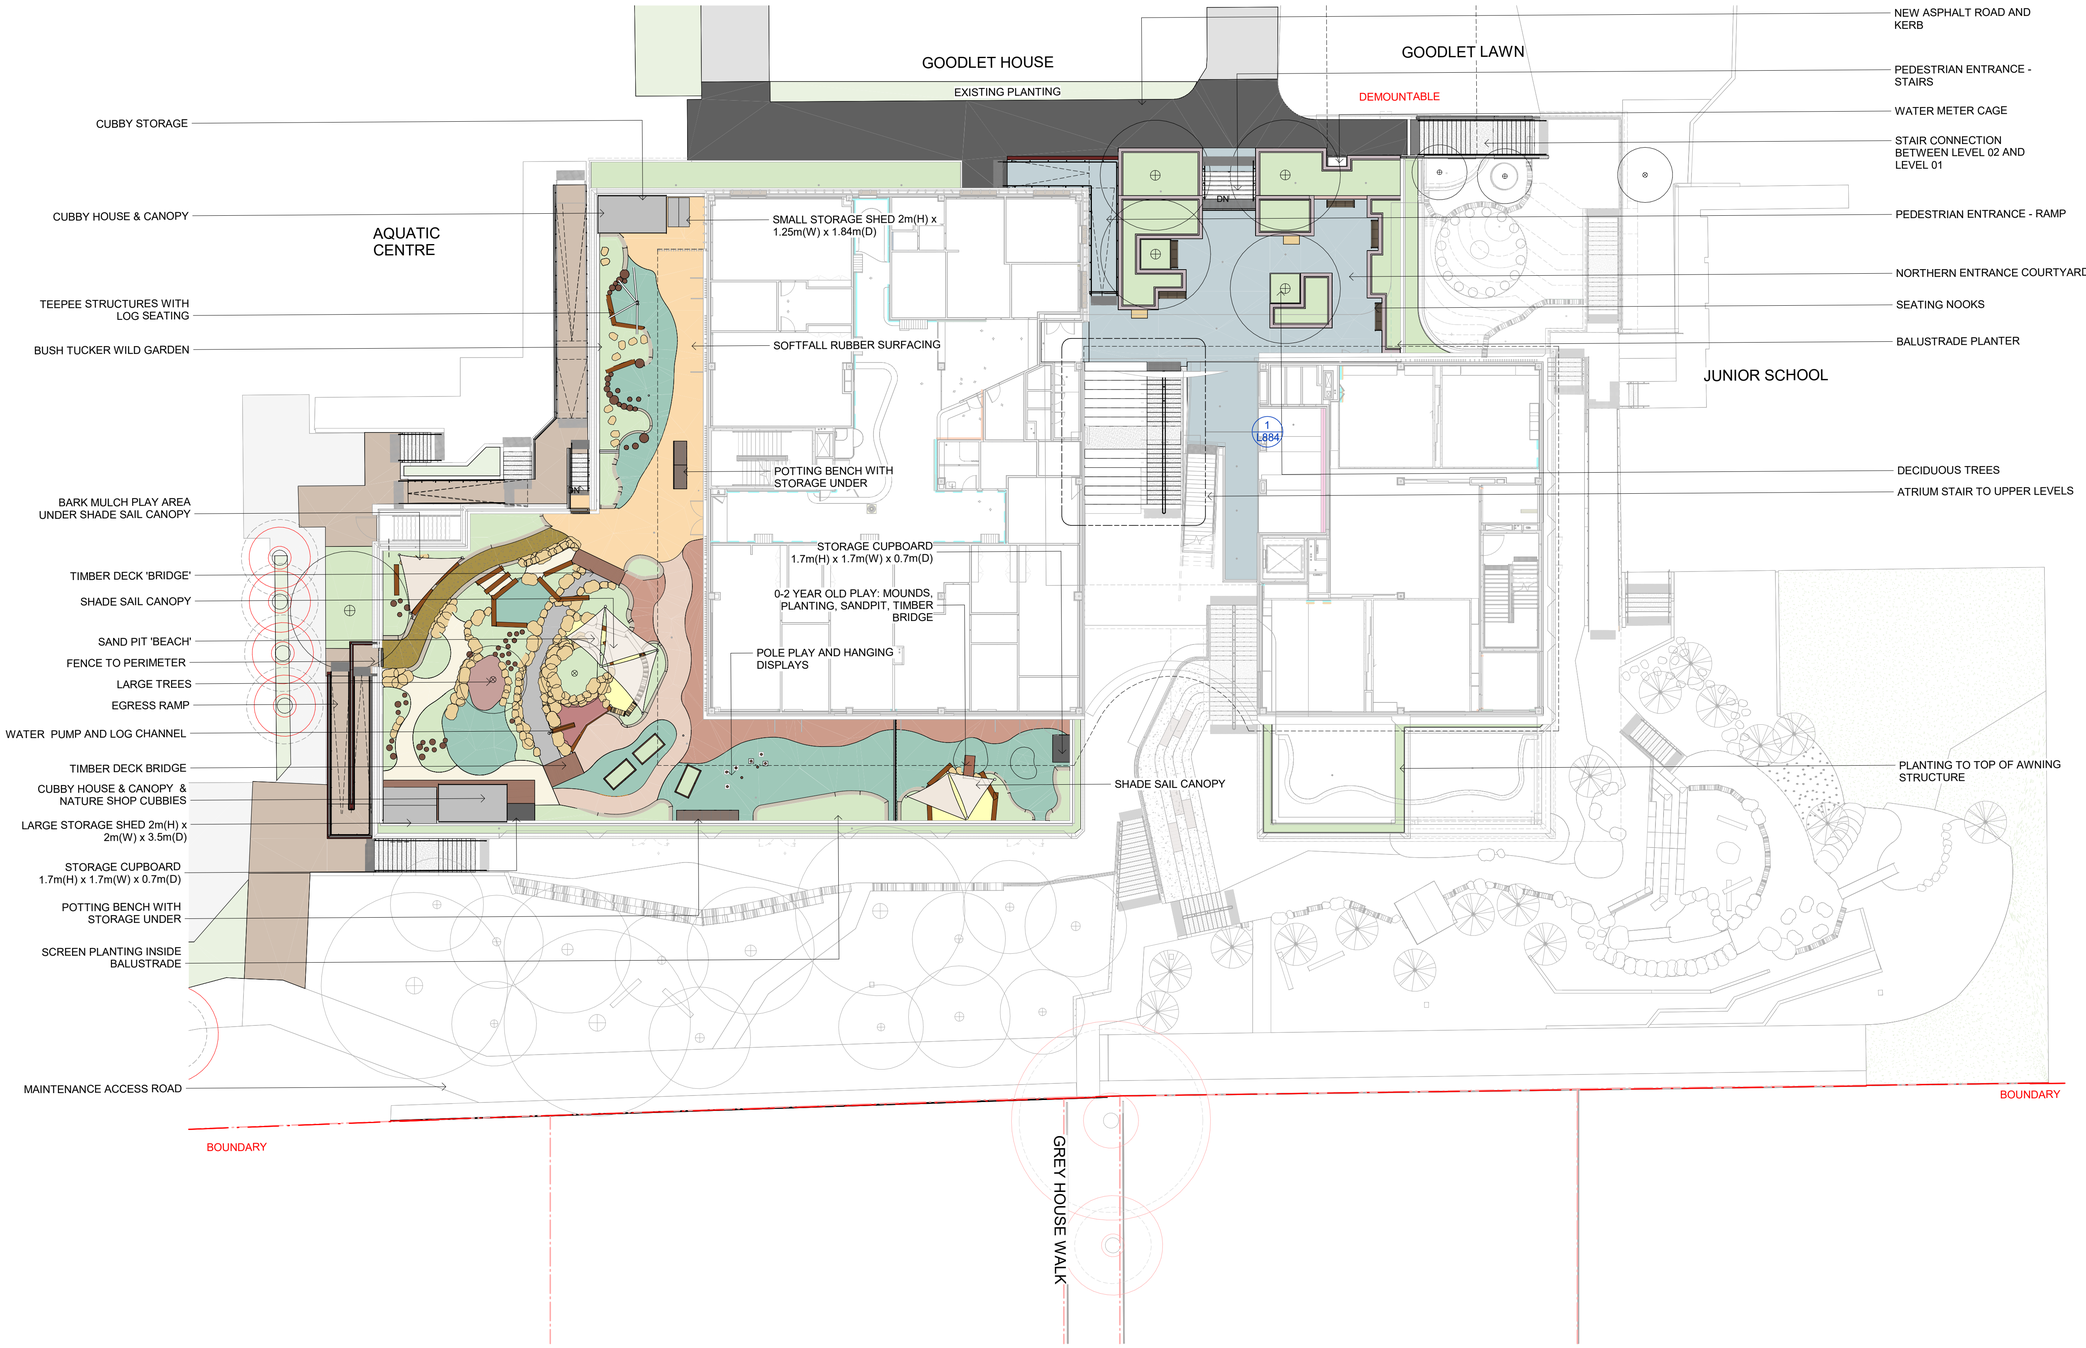

NOTES

THESE DRAWINGS ARE TO BE READ IN CONJUNCTION WITH ALL LANDSCAPE SCHEDULES AND TECHNICAL SPECIFICATION AND OTHER CONSULTANTS DRAWINGS. CHECK AND VERIFY ALL DIMENSIONS AND SITE CONDITIONS PRIOR TO THE COMMENCEMENT OF ANY WORK. DO NOT SCALE DRAWINGS - REFER TO FIGURED DIMENSIONS ONLY. INFORM OCULUS OF ANY DISCREPANCIES FOR CLARIFICATION BEFORE PROCEEDING. UNLESS NOTED OTHERWISE THIS DRAWING IS NOT FOR CONSTRUCTION.

© OCULUS 2017 All rights reserved

DIAL BEFORE YOU DIG www.1100.com.au

SERVICES SHOWN ON THIS DRAWING ARE APPROXIMATELY ONLY. THE EXACT LOCATION IS TO BE CONFIRMED ON SITE BY CONTRACTOR PRIOR TO COMMENCEMENT WORK.

KEY PLAN

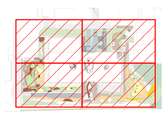

ISSUE	DATE	AMENDMENT	DRN	APRVD
1	21.09.21	Issued for SSDA	AK	RB
2	01.04.22	Revised SSDA	SL	AK
3	11.04.23	Issued for SSDA	GF/LA	SB
4	18.09.24	Issued for SSDA	LA	SB

OCULUS
Level 1, 5 Wilson Street, p.o. box 307, Newtown, 2042
p 03.9670.0699 australia@oculus.info
MELBOURNE **SYDNEY** WASHINGTON

PROJECT
Pymble Ladies College - Grey House Precinct
Avon Road, Pymble NSW

CLIENT
Pymble Ladies College

ARCHITECT
BVN Architecture
255 Pitt Street, Sydney NSW

STATUS
SSDA

NORTH POINT

SCALE 1:200
2 0 2 4 6 8 10 m

DRAWING TITLE
SITE PLAN LEVEL 2

PROJECT Nº S21-015
SHEET SIZE A1
DRAWING Nº L007_SSDA
ISSUE 4

Autodesk Docs://Pymble Ladies College/PLC-LA-OCU-LANDSCAPE.rvt