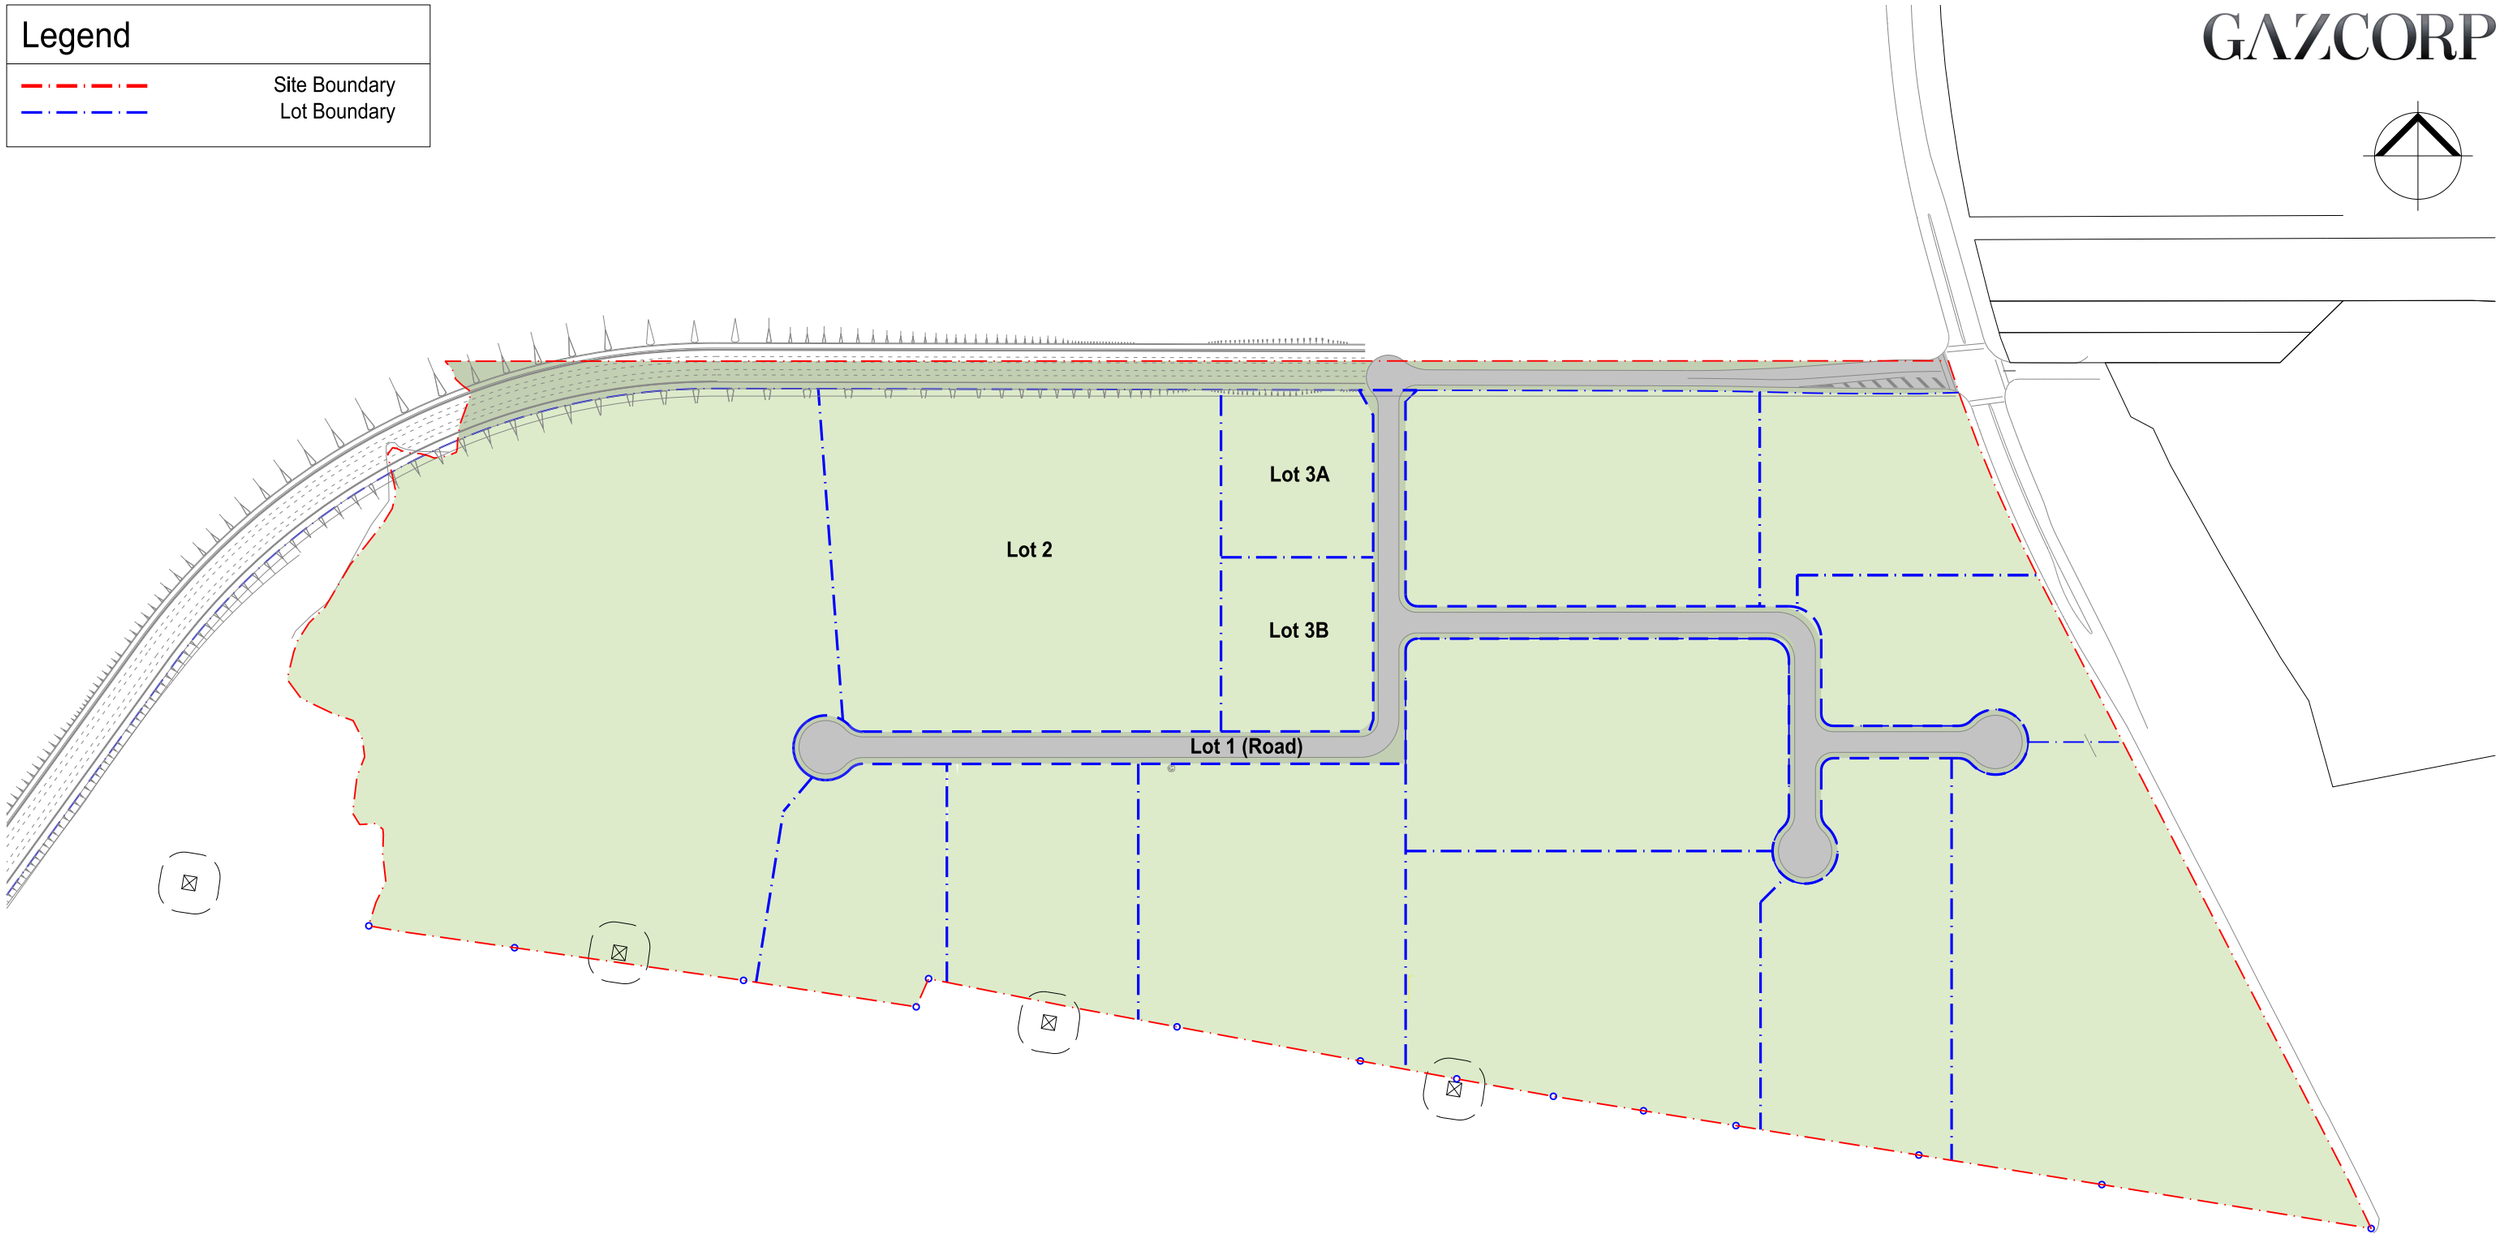

SBA ARCHITECTS

Momentum M7 - Modification 02

813-913 Wallgrove Road, Eastern Creek

Proposed Development

Development Application

Subdivision Plan

0 500 2500

1:2000 @ A1
1:4000 @ A3

1 March 2022

MM7 - DA-100(B)

Job No. 20109/DA/MOD 2