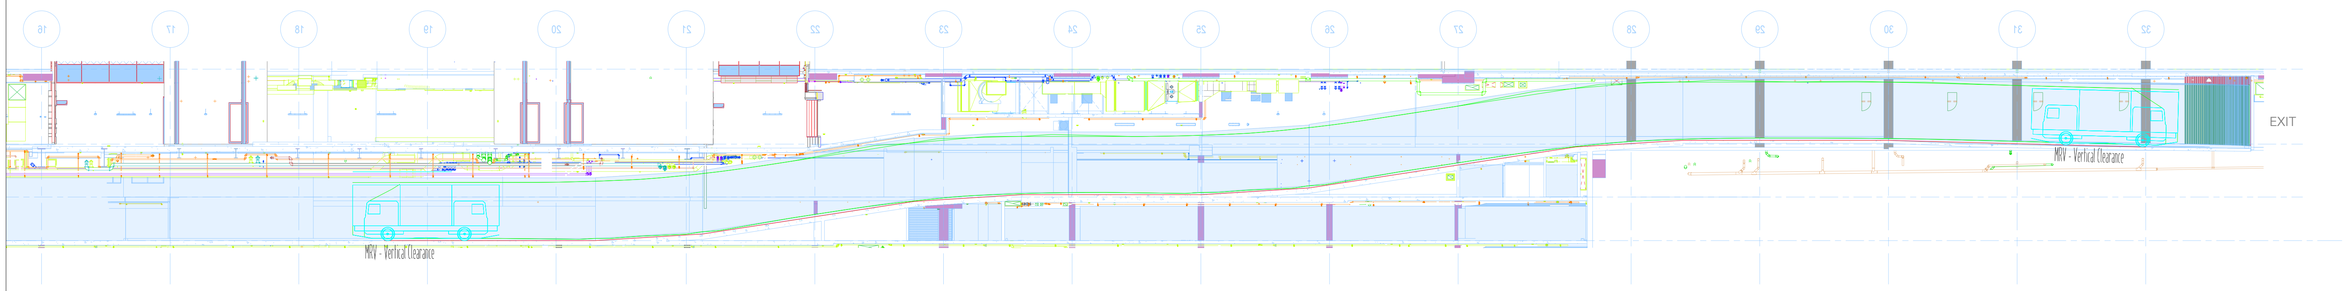

ptc.
Suite 502, 1 James Place
North Sydney NSW 2060
t +61 2 8920 0800
ptcconsultants.co

REV	DATE	DESCRIPTION	DRAWN	REVIEWED
1	25.11.24	FOR INFORMATION	JJ	JJ

DRAWING KEY

PROJECT
HARBOURSIDE

DRAWING TITLE
MRV Vertical Clearance
L00 Ground Ramp to Loading Dock

CLIENT	MIRVAC
DRAWING #	MRV Vertical Clearance
PROJECT #	22-0036
SCALE	1 : 200 @ A1

CC DOCUMENTATION

REV 11