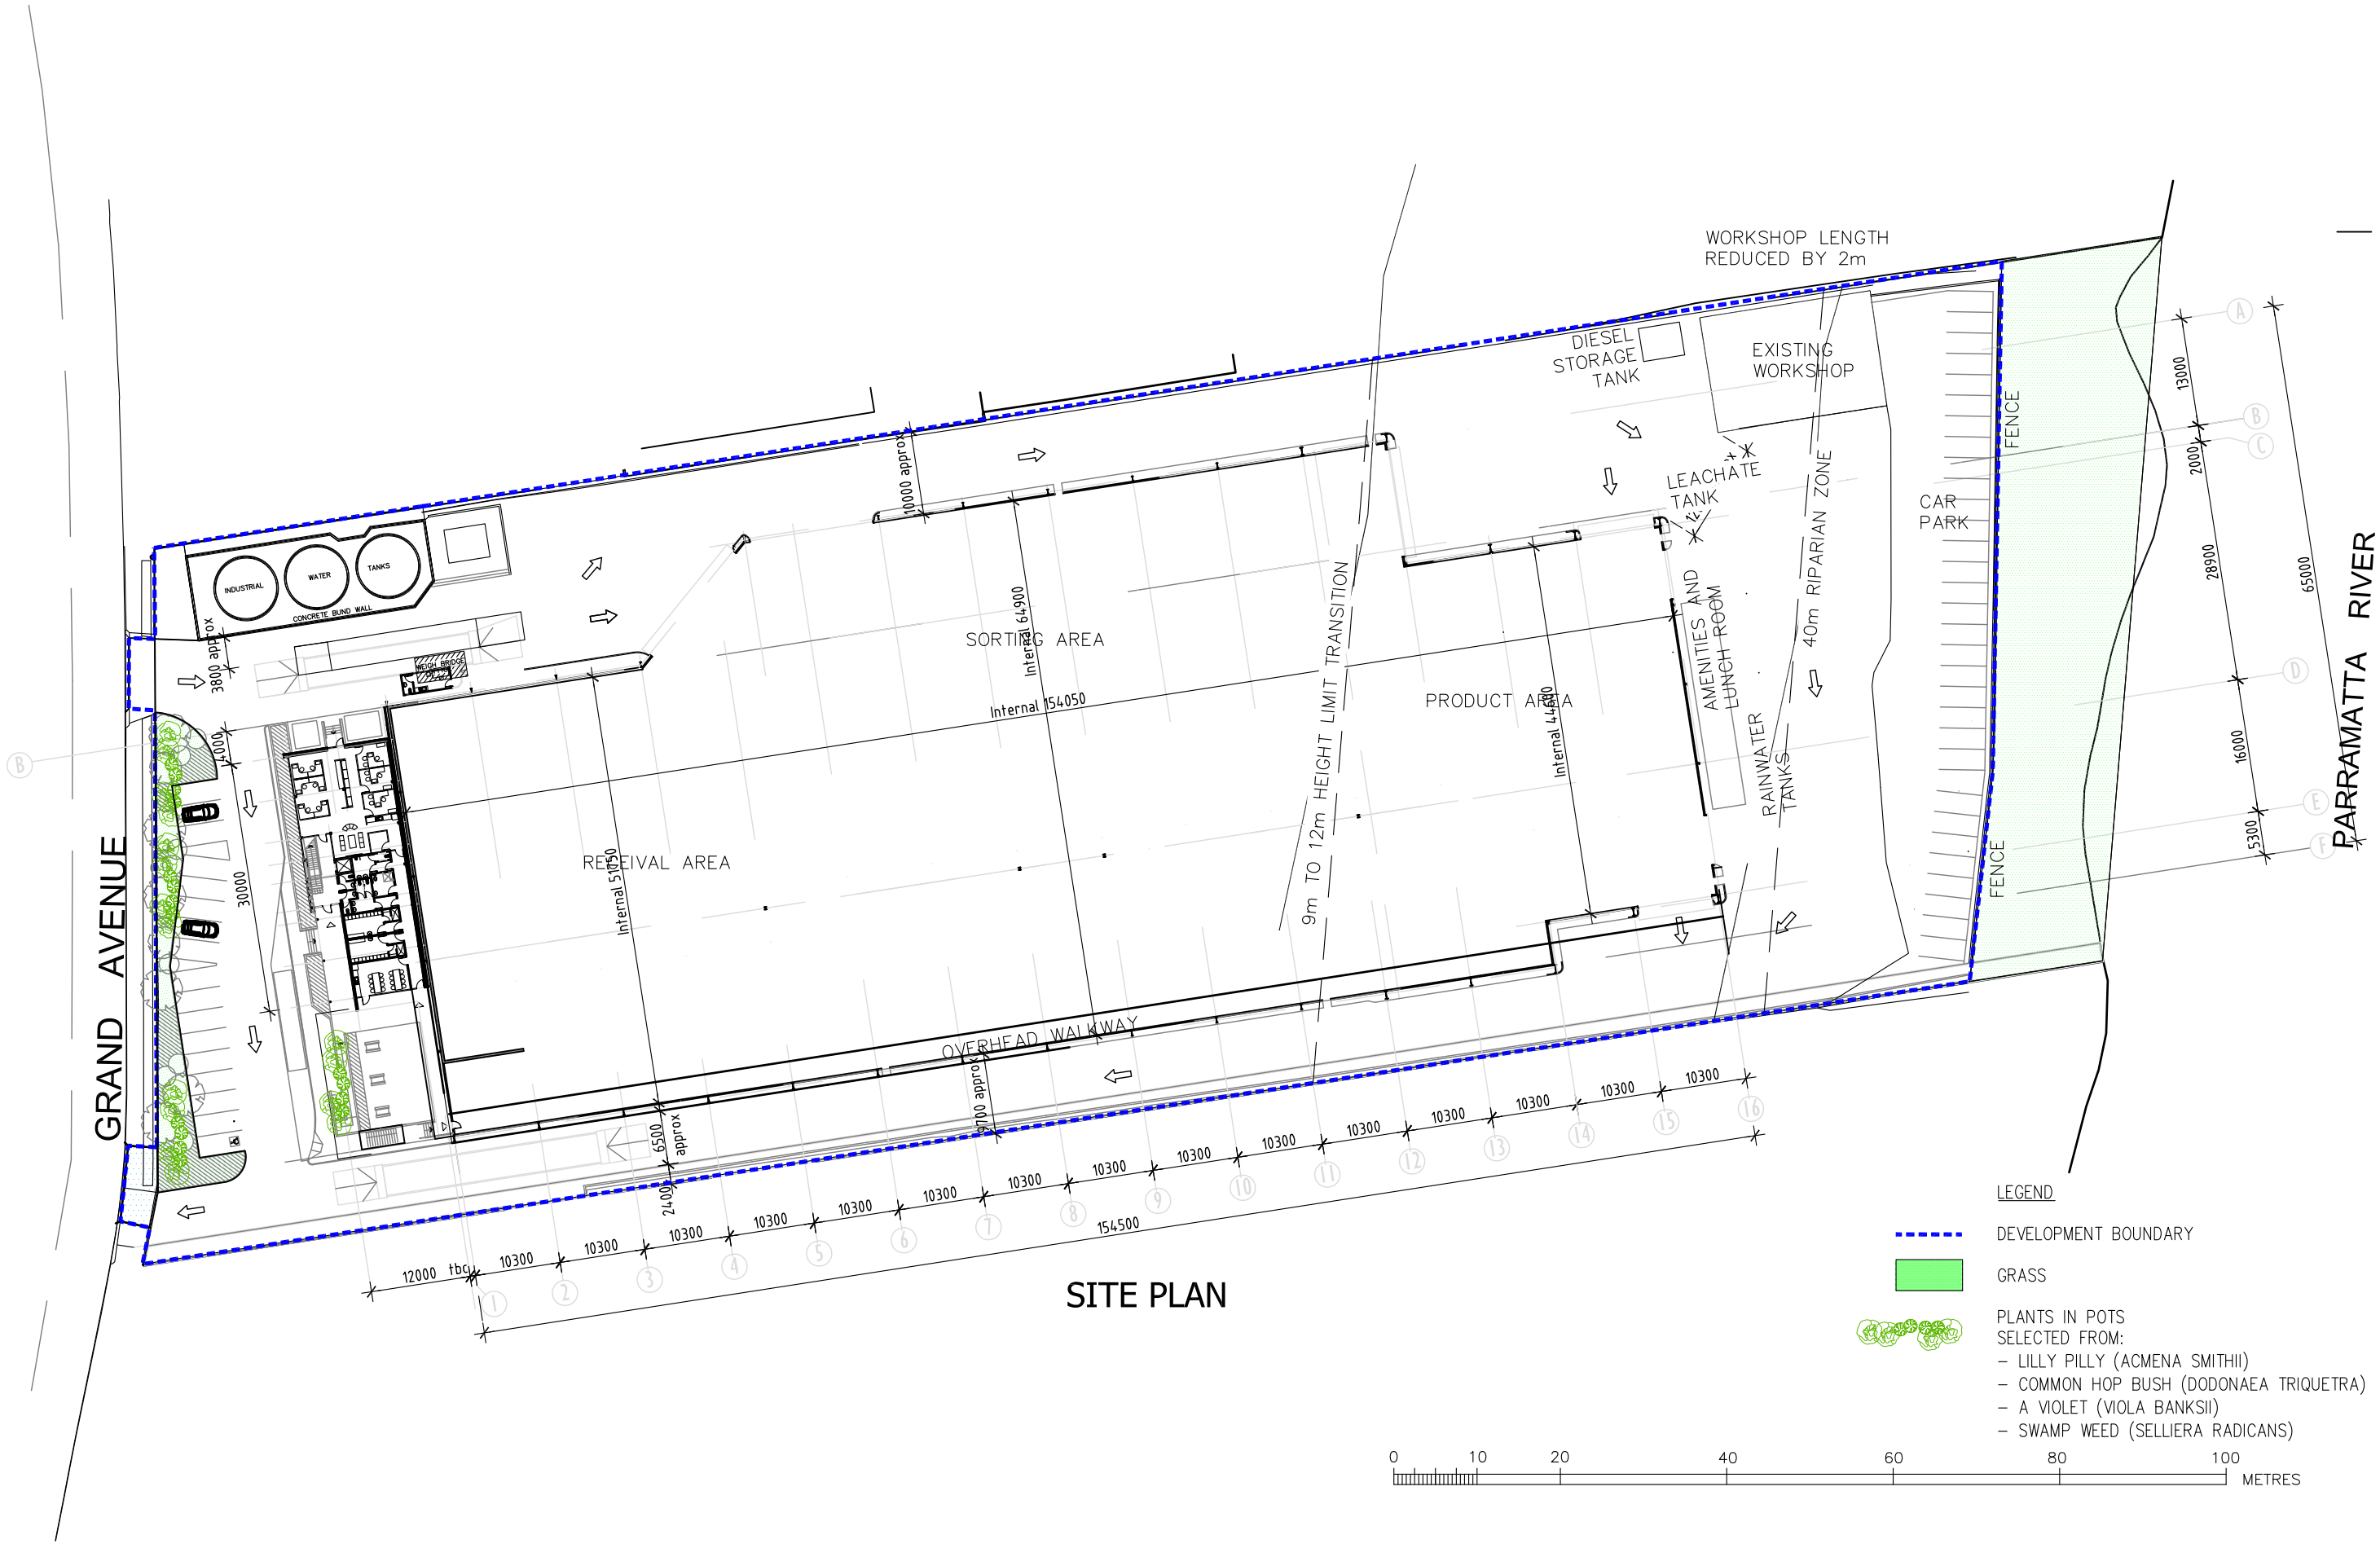

SITE PLAN

PROPOSED RECYCLING CENTRE LAYOUT
GRAND AVENUE, CAMELLIA

DATE –

DRAWING NO. 432337–001