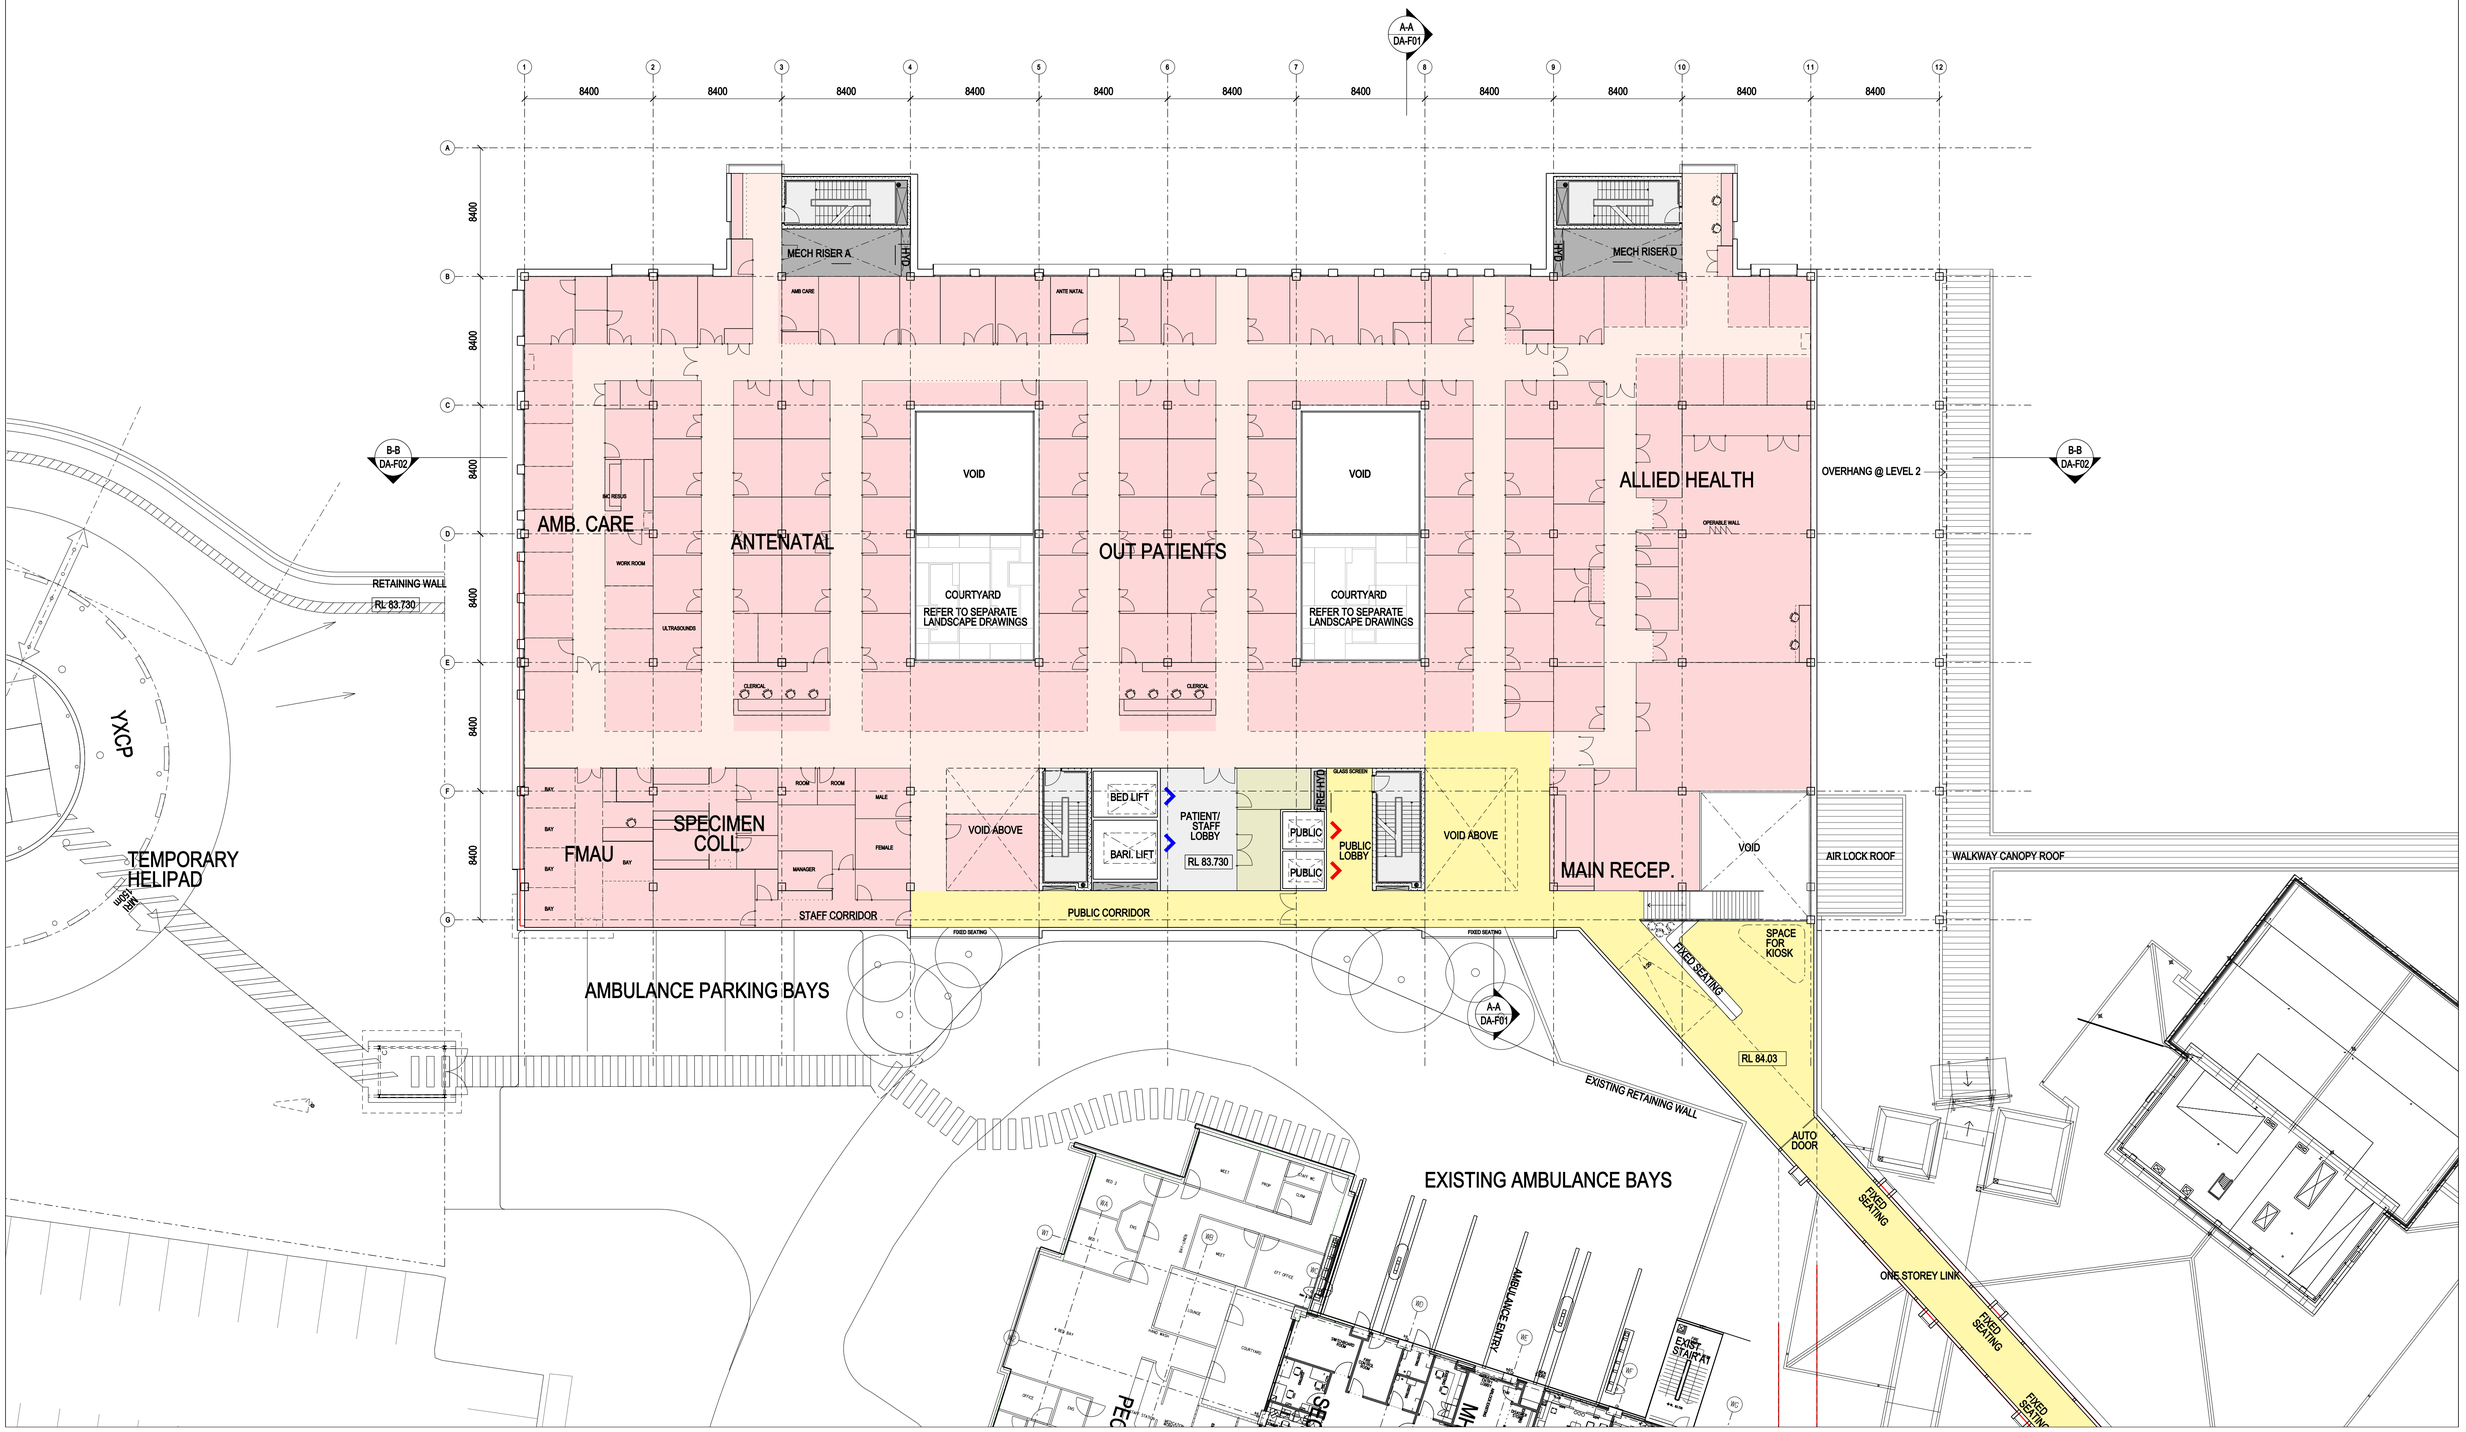

BVNArchitecture

CLIENT	PROJECT	TRUE NORTH	PROJ. NORTH	GRAPHIC SCALE	SCALE	DRAWING	DRAWING NO	DATE	ISSUE
NSW HEALTH INFRASTRUCTURE	CAMPBELLTOWN HOSPITAL			0 4000 10000	1:400 at A3 1:200 at A1	ACUTE HEALTH SERVICES LEVEL 01 FLOOR PLAN	A-AHS-DA-D01	23.01.12	C