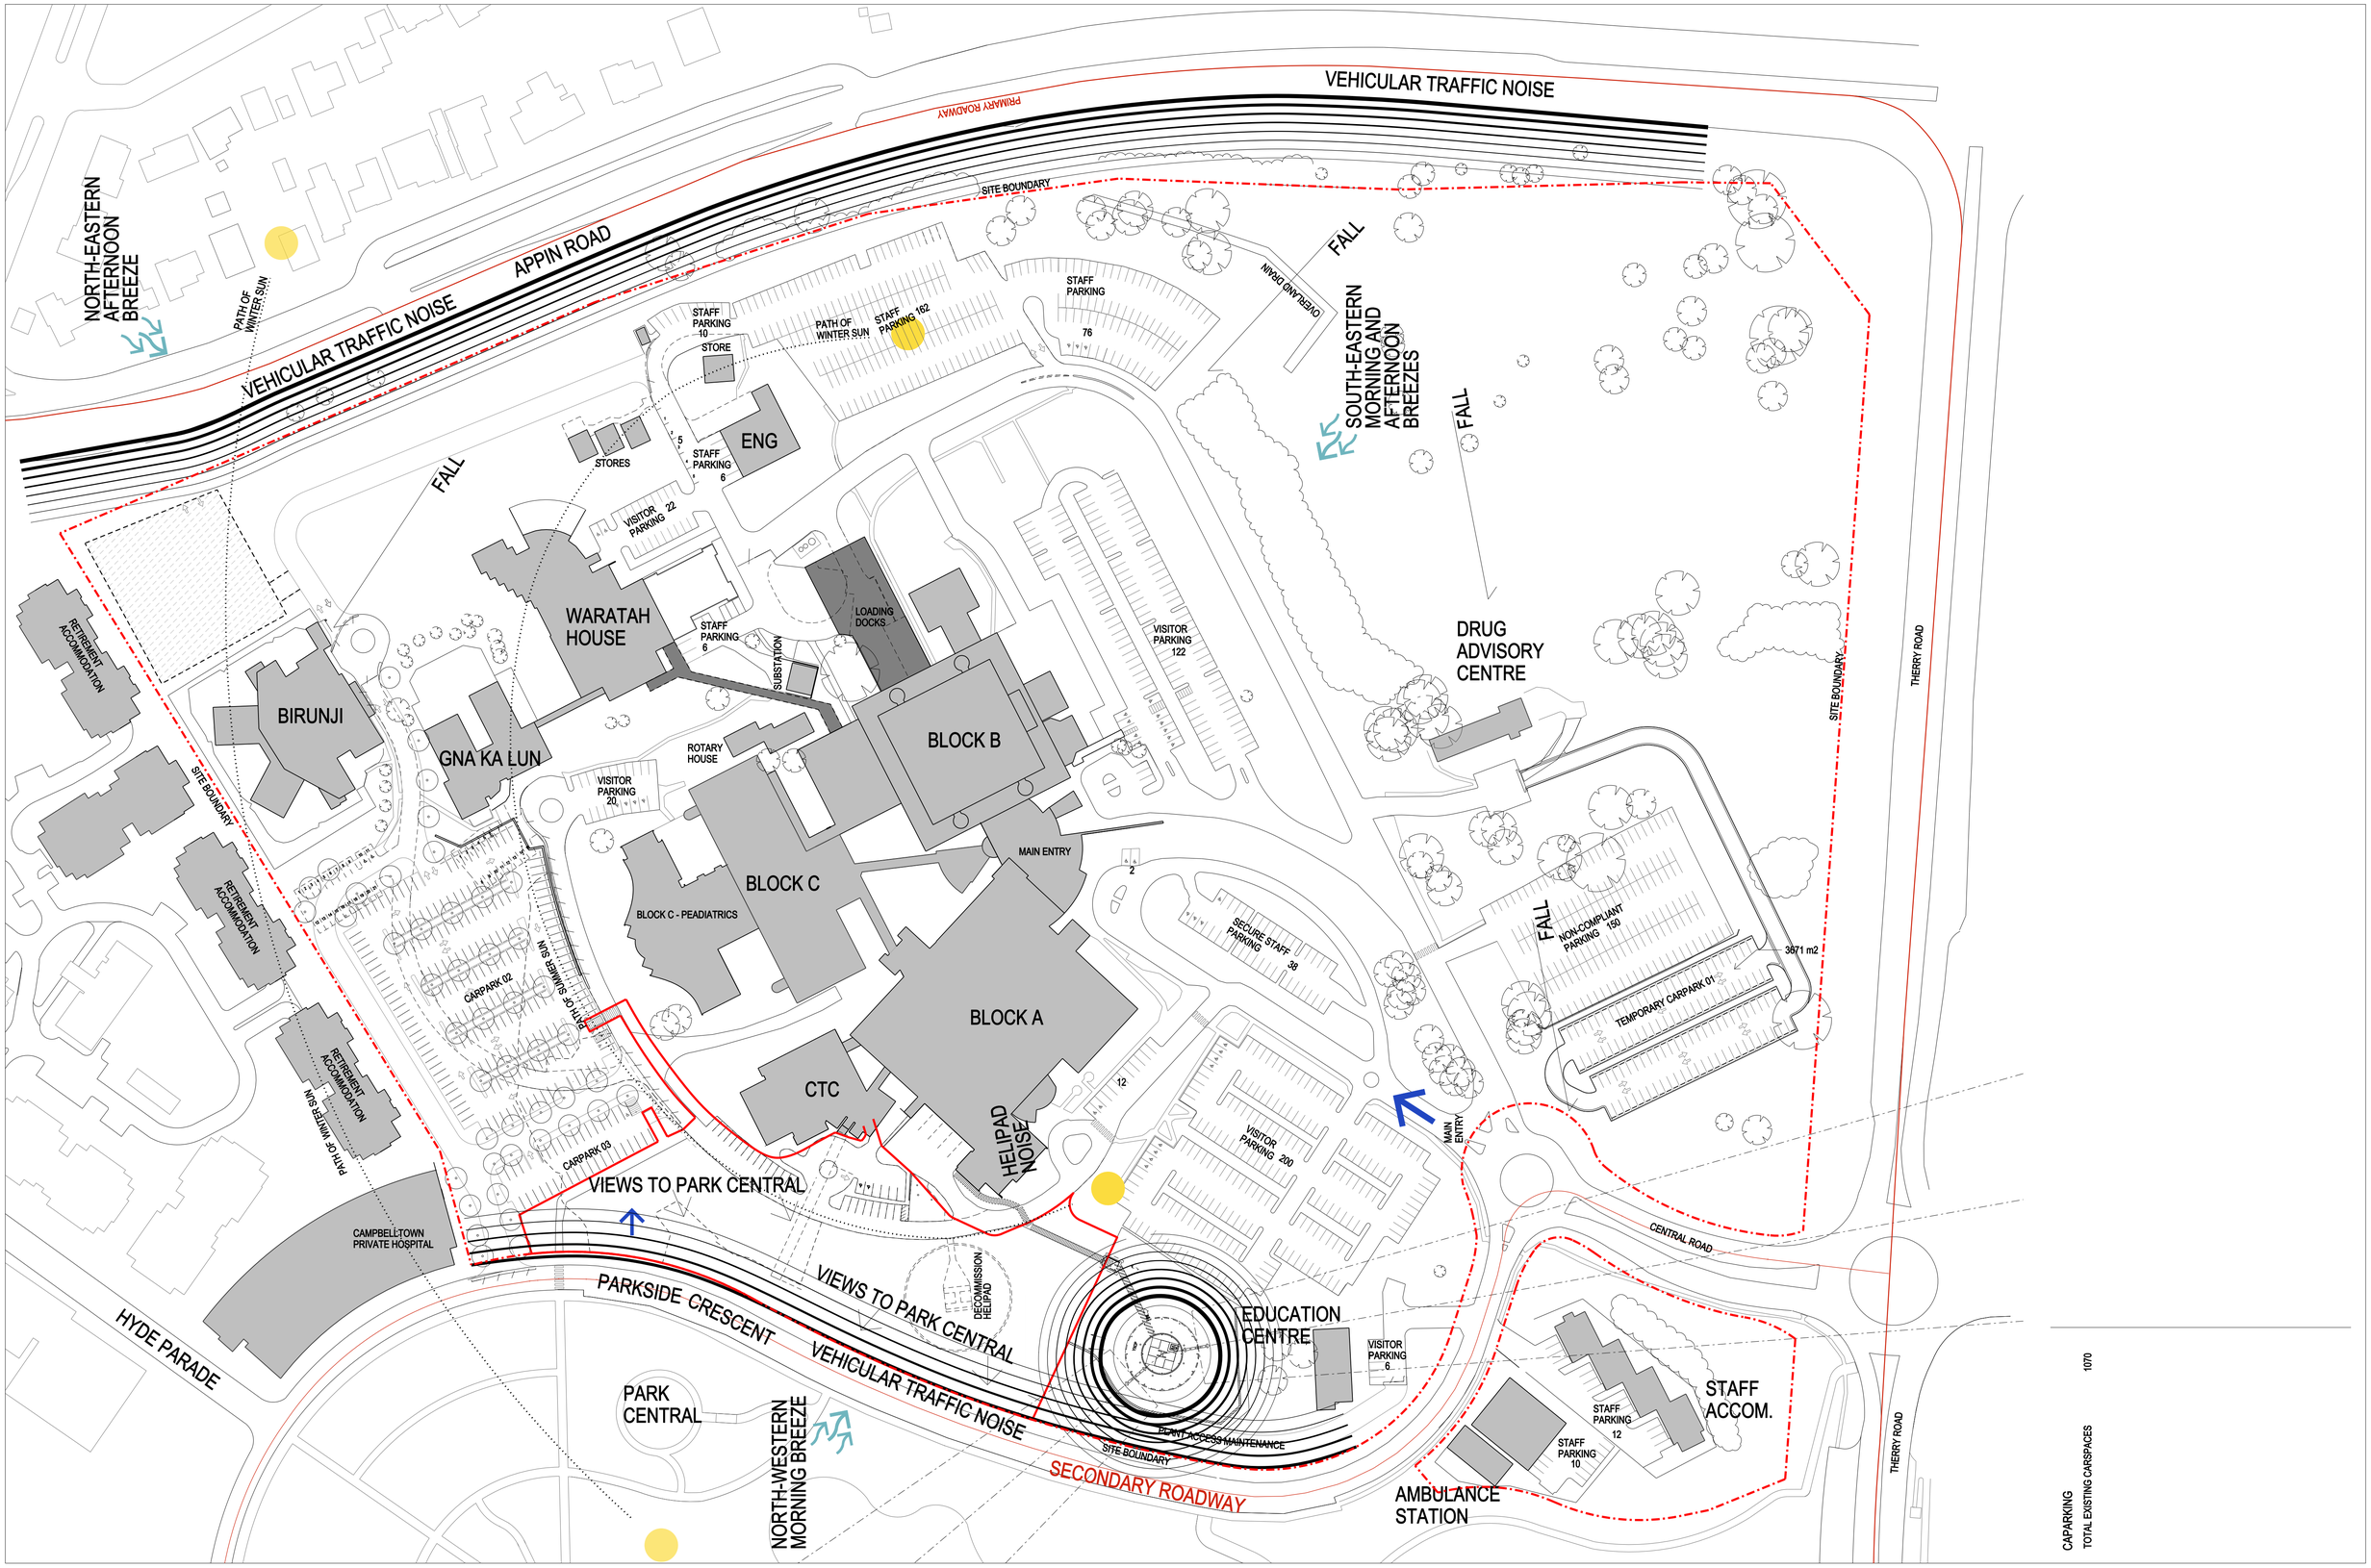

BVNArchitecture

CLIENT	PROJECT	TRUE NORTH	PROJ. NORTH	GRAPHIC SCALE	SCALE	DRAWING	DRAWING NO	DATE	ISSUE
NSW HEALTH INFRASTRUCTURE	CAMPBELLTOWN HOSPITAL			0 20000 50000	1:2000 at A3 1:1000 at A1	EXISTING SITE ANALYSIS PLAN	A-AHS-DA-A02	23.01.12	C