CAUTION
PROJECT DRAWING ONLY

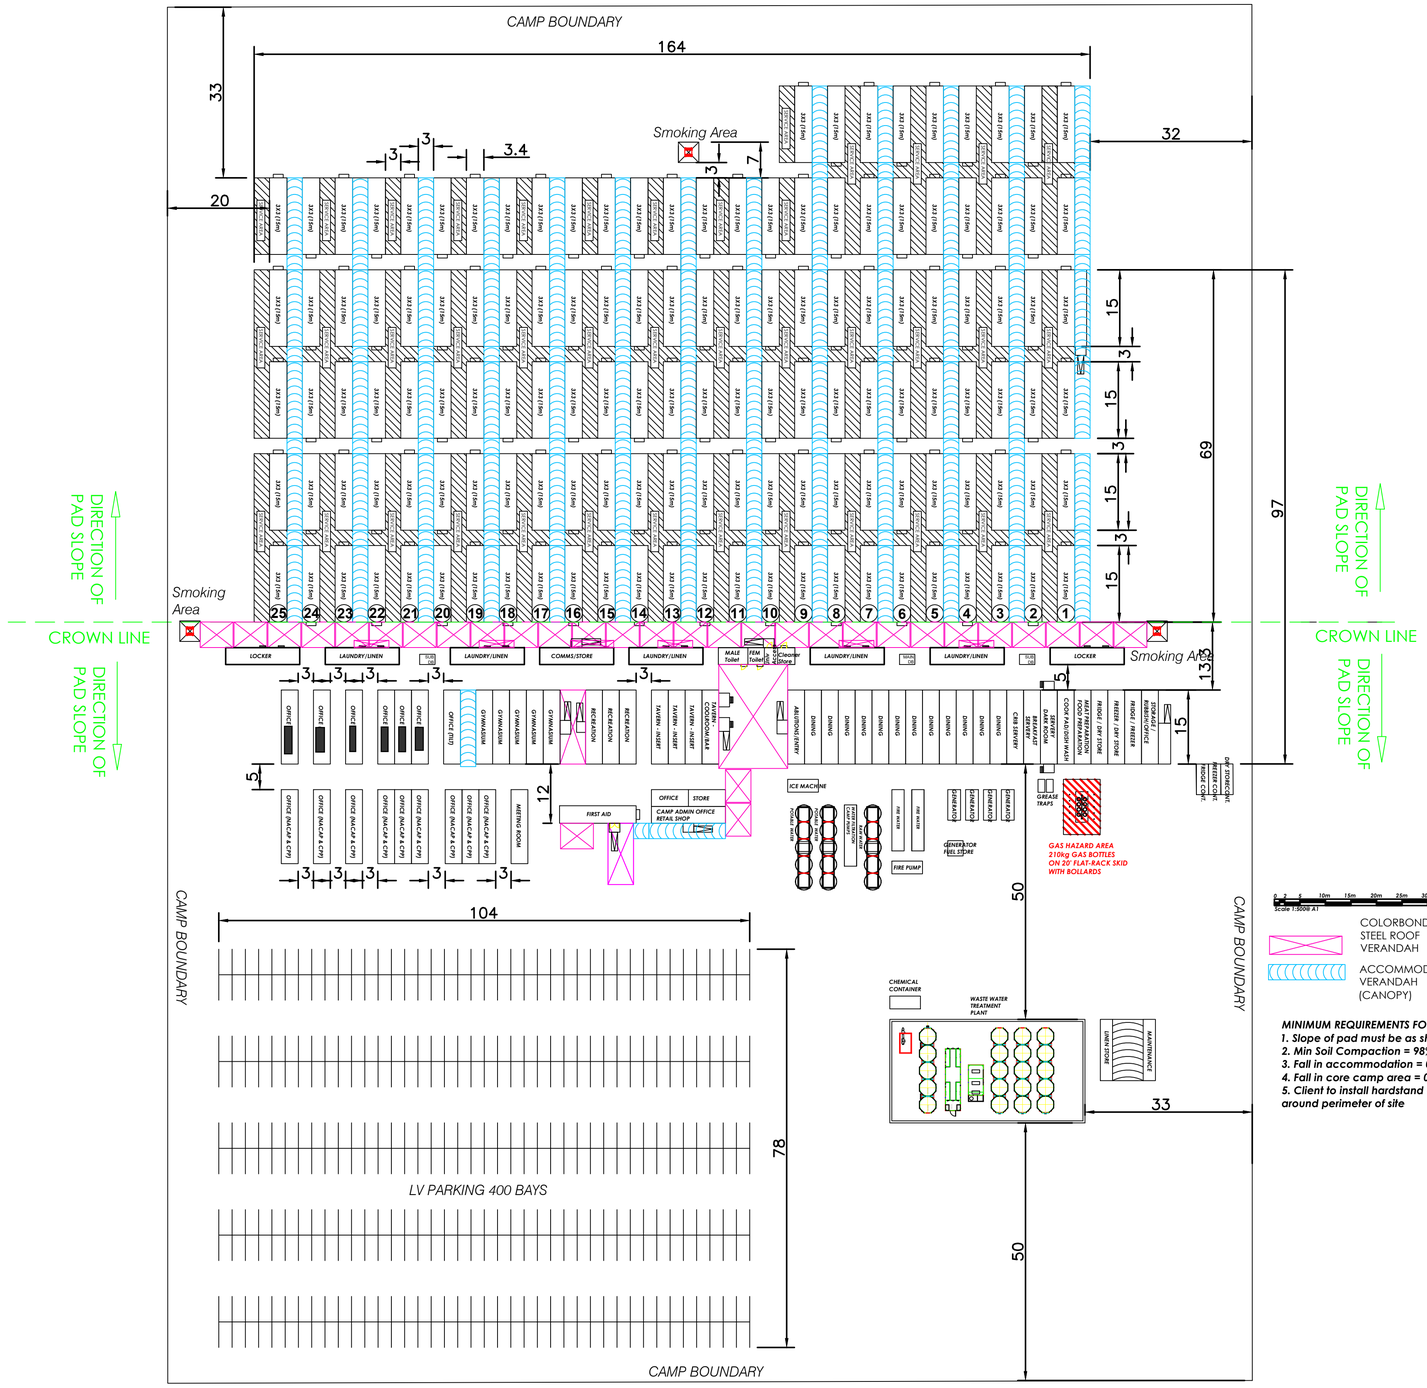

MINIMUM REQUIREMENTS FOR PAD

1. *Slope of pad must be as shown*
2. *Min Soil Compaction = 98%*
3. *Fall in accommodation = 0.5% maximum*
4. *Fall in core camp area = 0.5% maximum*
5. *Client to install hardstand drainage channels around perimeter of site*

NOT FOR CONSTRUCTION
PRELIMINARY

REV	REVISION	DATE	DRN	CKD	APC	CLIENT
	UPDATE AS PER CLIENT					
A	ISSUE FOR APPROVAL	21.06.23	BD	RL		

REFERENCE DRAWINGS

DRG NO.

AUSTRALIAN PORTABLE CAMPS
Australian Portable Camps
Lot 25 Old Princes Hwy, Monarto South SA 5254
P.O Box 1096 Murray Bridge SA 5253
Ph: +61 8 8534 4002 Fax: +61 8 8534 4015
Eml: reception@apcamps.com.au

SCALE	1 : 600
FILE	
DATE	21.06.23
DESIGNED	
DRAWN	BD
SHEET NO.	1 of 1

PROJECT [redacted]

TITLE 402 PERSON CAMP LAYOUT
GA SITE PLAN – CAMP ALIGNMENT (3X3 ACCOMM)

PROJ_NO. [redacted]

DRAWING NO. [redacted]

REV A

A1_DRAWING_SHEET 1

A1