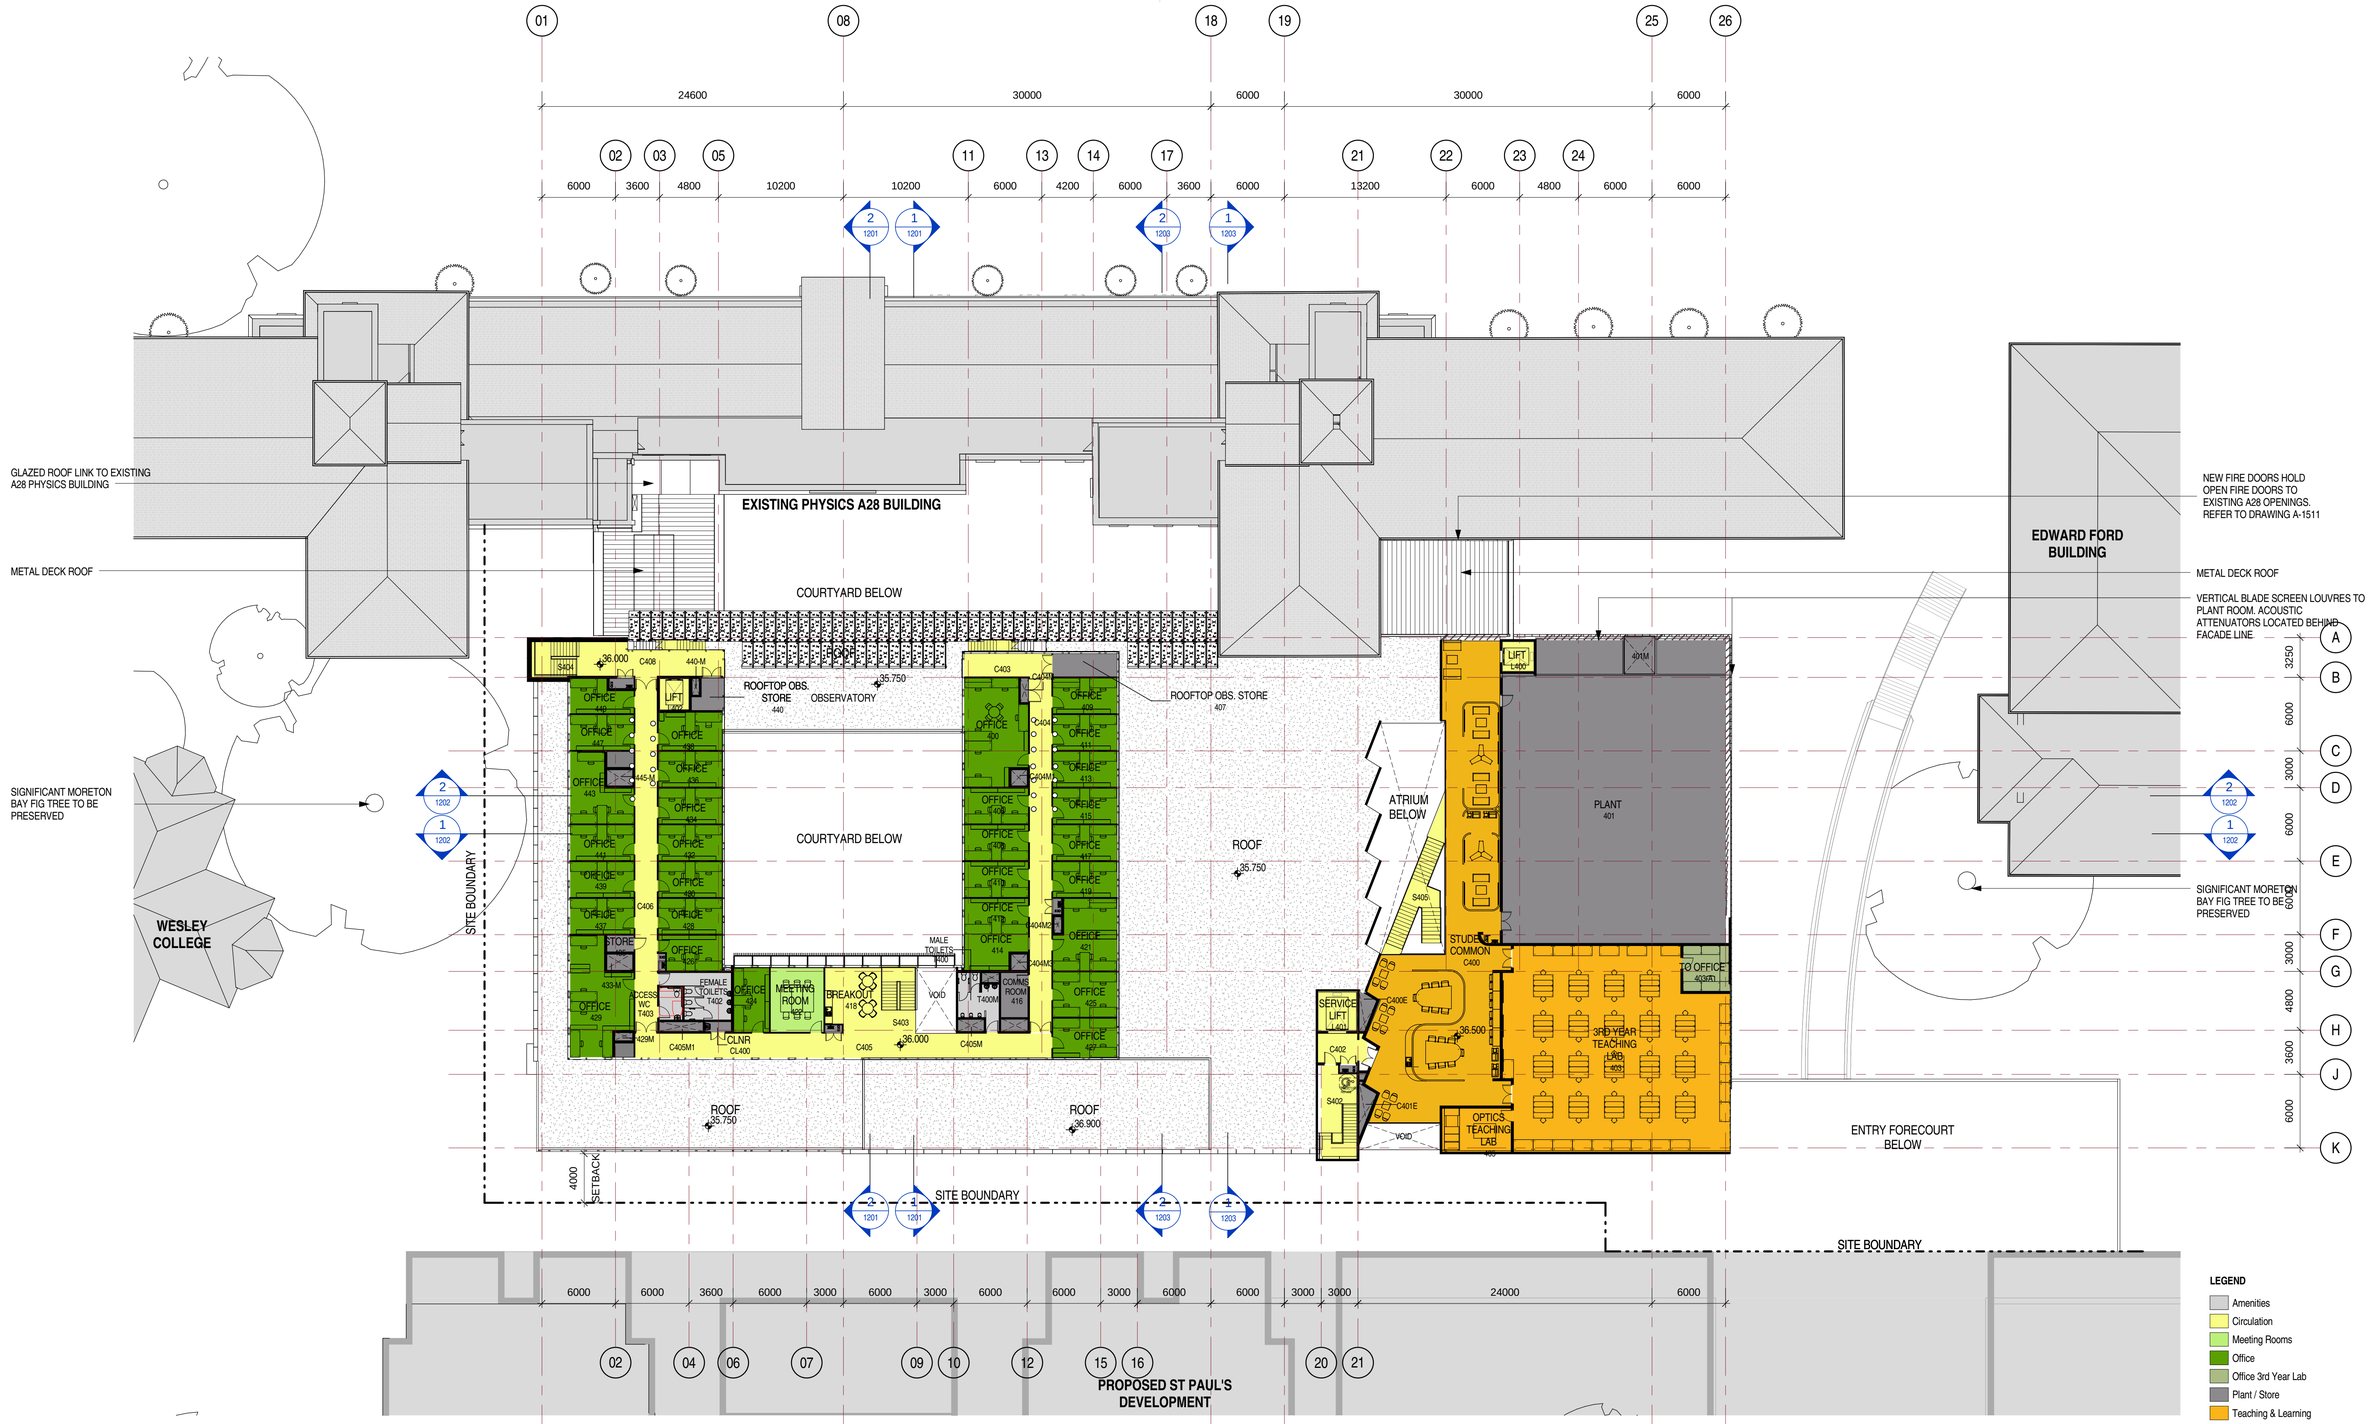

1 Proposed Fourth Floor (RL 38.0)

SCALE: 1 : 250

©architectus Sydney 2012

Architectus Sydney Pty Ltd is the owner of the copyright subsisting in these drawings, plans, designs and specifications. They must not be used, reproduced or copied, in whole or in part, nor may the information, ideas and concepts therein contained (which are confidential to Architectus Sydney Pty Ltd) be disclosed to any person without the prior written consent of that company.

Do not scale drawings.
Verify all dimensions on site

issue	amendment	date
A	Issue For Information + Co-ordination	24.05.2012
B	Issue for Review	04.06.2012
C	Work in Progress Issue	15.08.2012
D	Issue for PPR	06.09.2012
E	Issue for PPR	28.09.2012
F	Part 4 Submission	02.10.2012

issue	amendment	date

jestico + whiles
1 Cobourg Street
London
NW1 2HP
T (44) 207 380 0382
F (44) 870 622 0732
www.jesticowhiles.com

CH2MHILL.
Optima Building, Level 1 North
58 Robertson Street
Glasgow, United Kingdom G2 8DU
T (44) 141 204 2333
F (44) 141 204 2033
www.ch2mhill.com

architectus™
Sydney
Melbourne
Auckland
Brisbane
Shanghai

Architectus Sydney
Level 3 341 George Street
Sydney NSW 2000
T (61 2) 8252 8400
F (61 2) 8252 8600
sydney@architectus.com.au

ABN 11 098 489 448

checked	RO	scale	1 : 250@A1
drawn	MM	project no	110010.00

project
Australian Institute of Nanoscience
Environmental Assessment

drawing
Floor Plans - AIN Level 4 (RL 36.0)

drawing no. A-1103
issue F

27/09/2012 12:58:44 PM