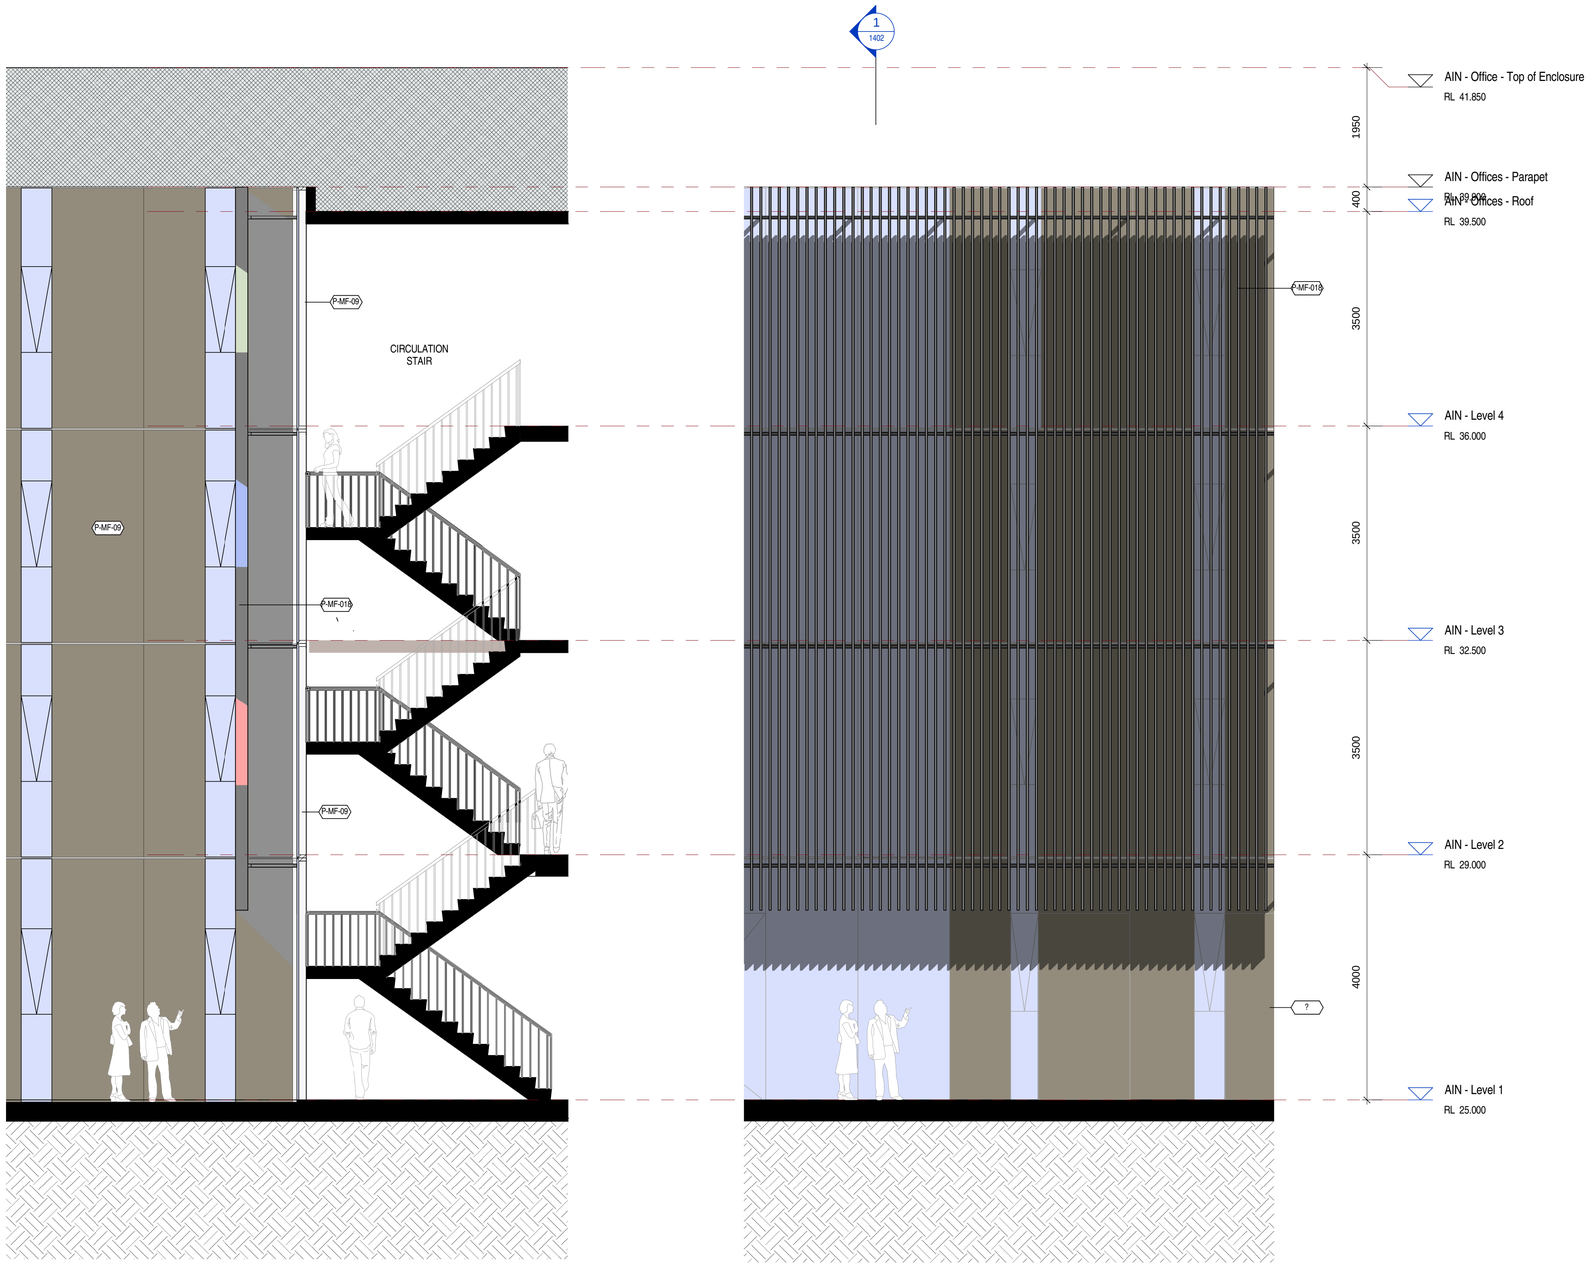

1 Detail Section - Circulation Stair Facade + Sunscreen

SCALE: 1 : 50

2 Elevation - Circulation Stair Facade + Sunscreen

SCALE: 1 : 50

LEGEND

P-MF-01	VMZ ZINC COMPOSITE PANELS - ANTHRA-ZINC FINISH
P-MF-02	VMZ ZINC COMPOSITE PANELS - MID GREY FINISH
P-MF-03	KME TECU GALVANISED EXPANDED STEEL MESH
P-MF-04	CORTEN STEEL CLADDING
P-MF-05	CORTEN STEEL LOUVRES
P-MF-06	PRECAST CONCRETE PANEL CLADDING, LIGHT YELLOW COLOUR, CLEAR FINISH
P-MF-07	STAINLESS STEEL DUCTWORK
P-MF-08	POWDER COATED ALUMINIUM VENTILATION LOUVRES TO MATCH PRECAST CONCRETE
P-MF-09	STRUCTURALLY GLAZED CURTAIN WALLING SYSTEM
P-MF-10	PILKINGTON PROFILIT U-PROFILED GLAZING SYSTEM, CLEAR FINISH
P-MF-11	FRAMELESS GLAZED FAÇADE
P-MF-12	FRAMELESS OPEN JOINTED GLASS SHINGLE FACADE
P-MF-13	FRAMED GLAZED OPENING WINDOWS
P-MF-14	FRAMED GLAZED FIXED WINDOWS
P-MF-15	GLAZED CANOPY
P-MF-16	FRAMELESS GLAZED SLIDING DOORS
P-MF-17	FRAMED GLAZED BALUSTRADE
P-MF-18	LARGE FORMAT ALUMINIUM LOUVRES, POWDERCOAT FINISH
P-MF-19	STRUCTURALLY GLAZED FEATURE FAÇADE
P-MF-20	VERTICAL PLANTED WALL
P-MF-21	PERFORATED STAINLESS STEEL SUNSHADE PANELS
P-MF-22	CLEAR GLAZED FOLDING DOORS
P-MF-23	ROOFLIGHTS
P-MF-24	IN-SITU CONCRETE, CLEAR FINISH

Notes:
Composite Panels including CoreTen to be mounted to light gauge steel frame to be clad with metal faced insulated sandwich panel cladding system (Kingspan Benchmark Karrier Panel or equal approved

°architectus Sydney 2012

Architectus Sydney Pty Ltd is the owner of the copyright subsisting in these drawings, plans, designs and specifications. They must not be used, reproduced or copied, in whole or in part, nor may the information, ideas and concepts therein contained (which are confidential to Architectus Sydney Pty Ltd) be disclosed to any person without the prior written consent of that company.

Do not scale drawings.
Verify all dimensions on site

issue	amendment	date
A	Issue for PPR	28.09.2012
B	Part 4 Submission	02.10.2012

issue	amendment	date

WORK IN PROGRESS

jestico + whiles
1 Cobourg Street
London
NW1 2HP
T (44) 207 380 0382
F (44) 870 622 0732
www.jesticowhiles.com

CH2MHILL.
Optima Building, Level 1 North
58 Robertson Street
Glasgow, United Kingdom G2 8DU
T (44) 141 204 2333
F (44) 141 204 2033
www.ch2mhill.com

architectus™
Sydney
Melbourne
Auckland
Brisbane
Shanghai

Architectus Sydney
Level 3 341 George Street
Sydney NSW 2000
T (61 2) 8252 8400
F (61 2) 8252 8600
sydney@architectus.com.au

ABN 11 098 489 448

checked	RO	scale	As indicated@A1
drawn	IIP	project no	110010.00

project
Australian Institute of Nanoscience
Environmental Assessment

drawing
Detailed Elevation and Section - Curtain Wall 2

drawing no.	issue
A-1402	B

27/09/2012 1:00:18 PM